


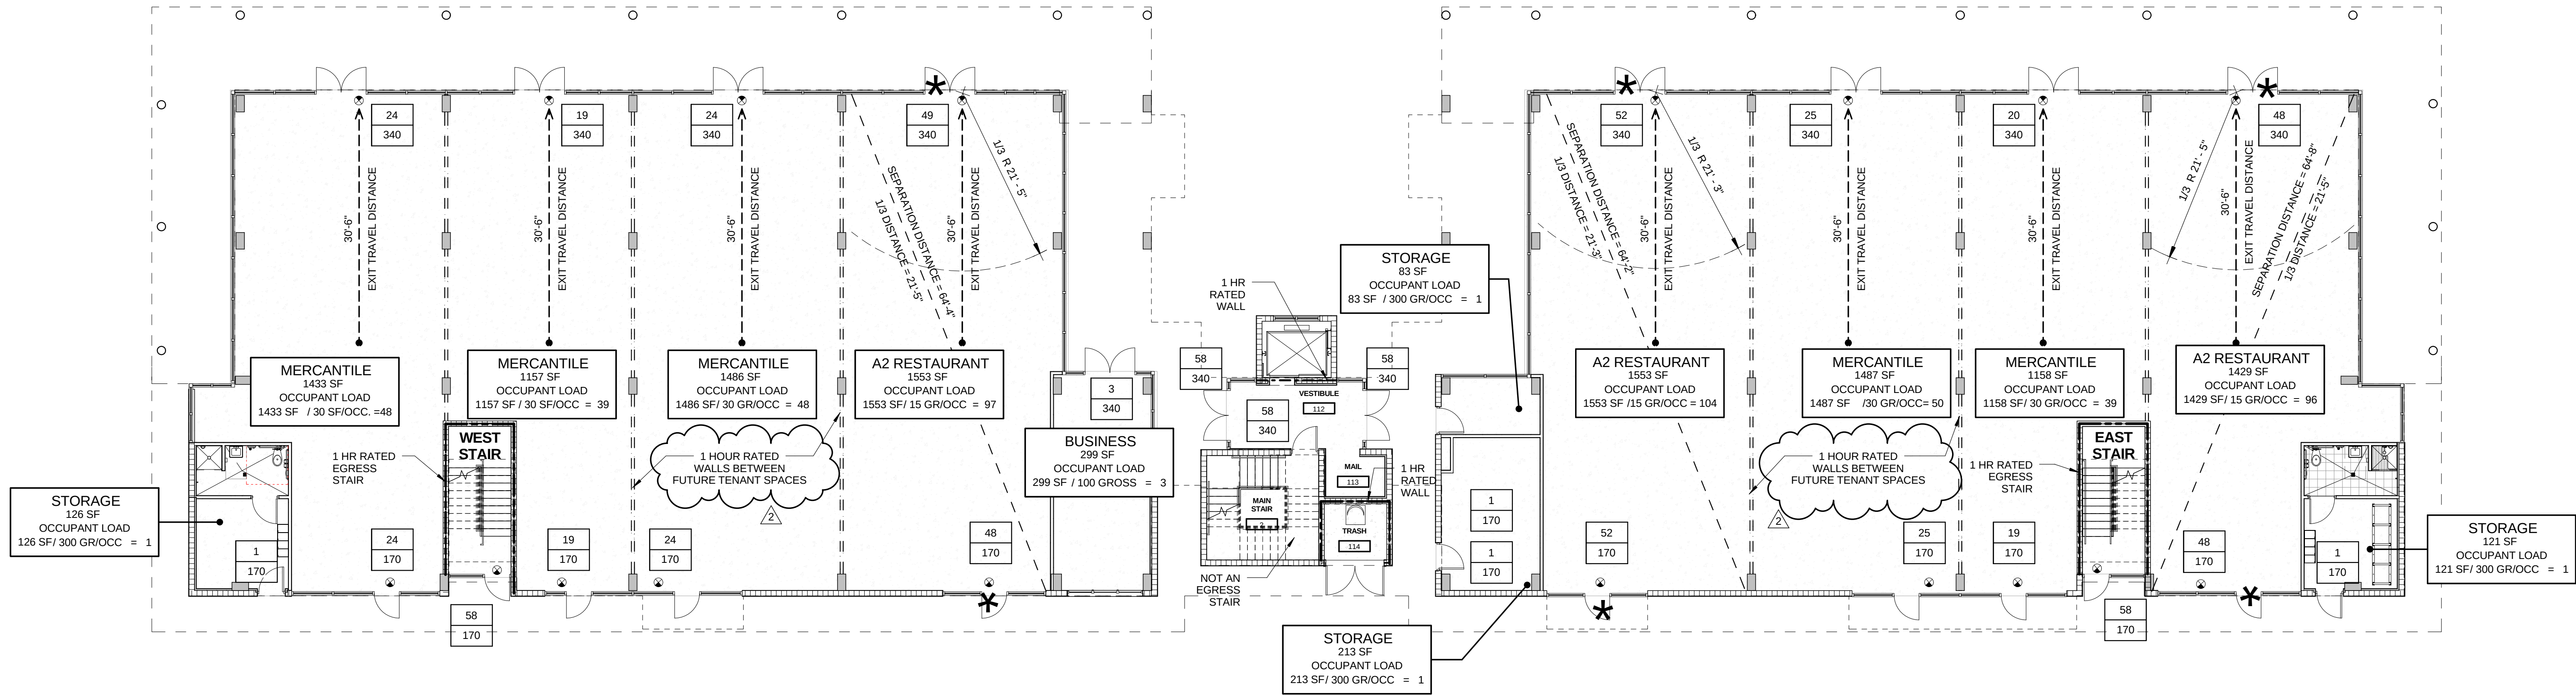

LIFE SAFETY KEY	
	NUMBER OF PERSONS EXITING
	EGRESS CAPACITY OF DOOR/STAIR
	EXIT TRAVEL DISTANCE
	START POINT
	OCCUPANCY TYPE
	SQUARE FOOTAGE
	SQUARE FOOTAGE/T1004.11 REQ'D SF. PER OCC.=OCCUPANT LOAD FOR AREA
	RECESSED FIRE EXTINGUISHER CABINET
	DOOR EQUIPPED WITH PANIC HARDWARE
	DOOR EQUIPPED WITH FIRE EXIT HARDWARE
	EXIT SIGN (SEE ELECTRICAL PLANS)

EGRESS DATA		
FL. BC. 2014		
OCCUPANCY: ASSEMBLY (A2), MERCANTILE, AND RESIDENTIAL (R2)		
OCCUPANT LOAD: SEE PLANS		
FL. BC. 2014		MAX
TRAVEL DISTANCE		250' (R2) / 300' (M)
COMMON PATH OF TRAVEL		75' (A2,M)125'(R2)
MAX. DEAD END		20'-0"
EGRESS WIDTH	REQ.	PROV.
STAIR WIDTH	44" MIN.	44"
DOORS	32" MIN.	34"
MIN. CORRIDOR WIDTH	44" MIN.	58"

FIRE RATING - WALL	
	1/2 HOUR RATING
	1 HOUR RATING

NOTE: ALL SHAFT WALLS SHALL BE 1 HOUR RATED

NOTE: ALL FLOORS TO BE 1 HOUR RATED


1 FIRST FLOOR LIFE SAFETY PLAN
LS1.01 1" = 10'-0"

ISSUED FOR :
BIDS
PERMIT
CONSTRUCTION
SEAL

PROJECT TITLE
UPTOWN
ATLANTIC-700
BUILDING

W. ATLANTIC AVE. , DELRAY
BEACH, FL

REVISIONS

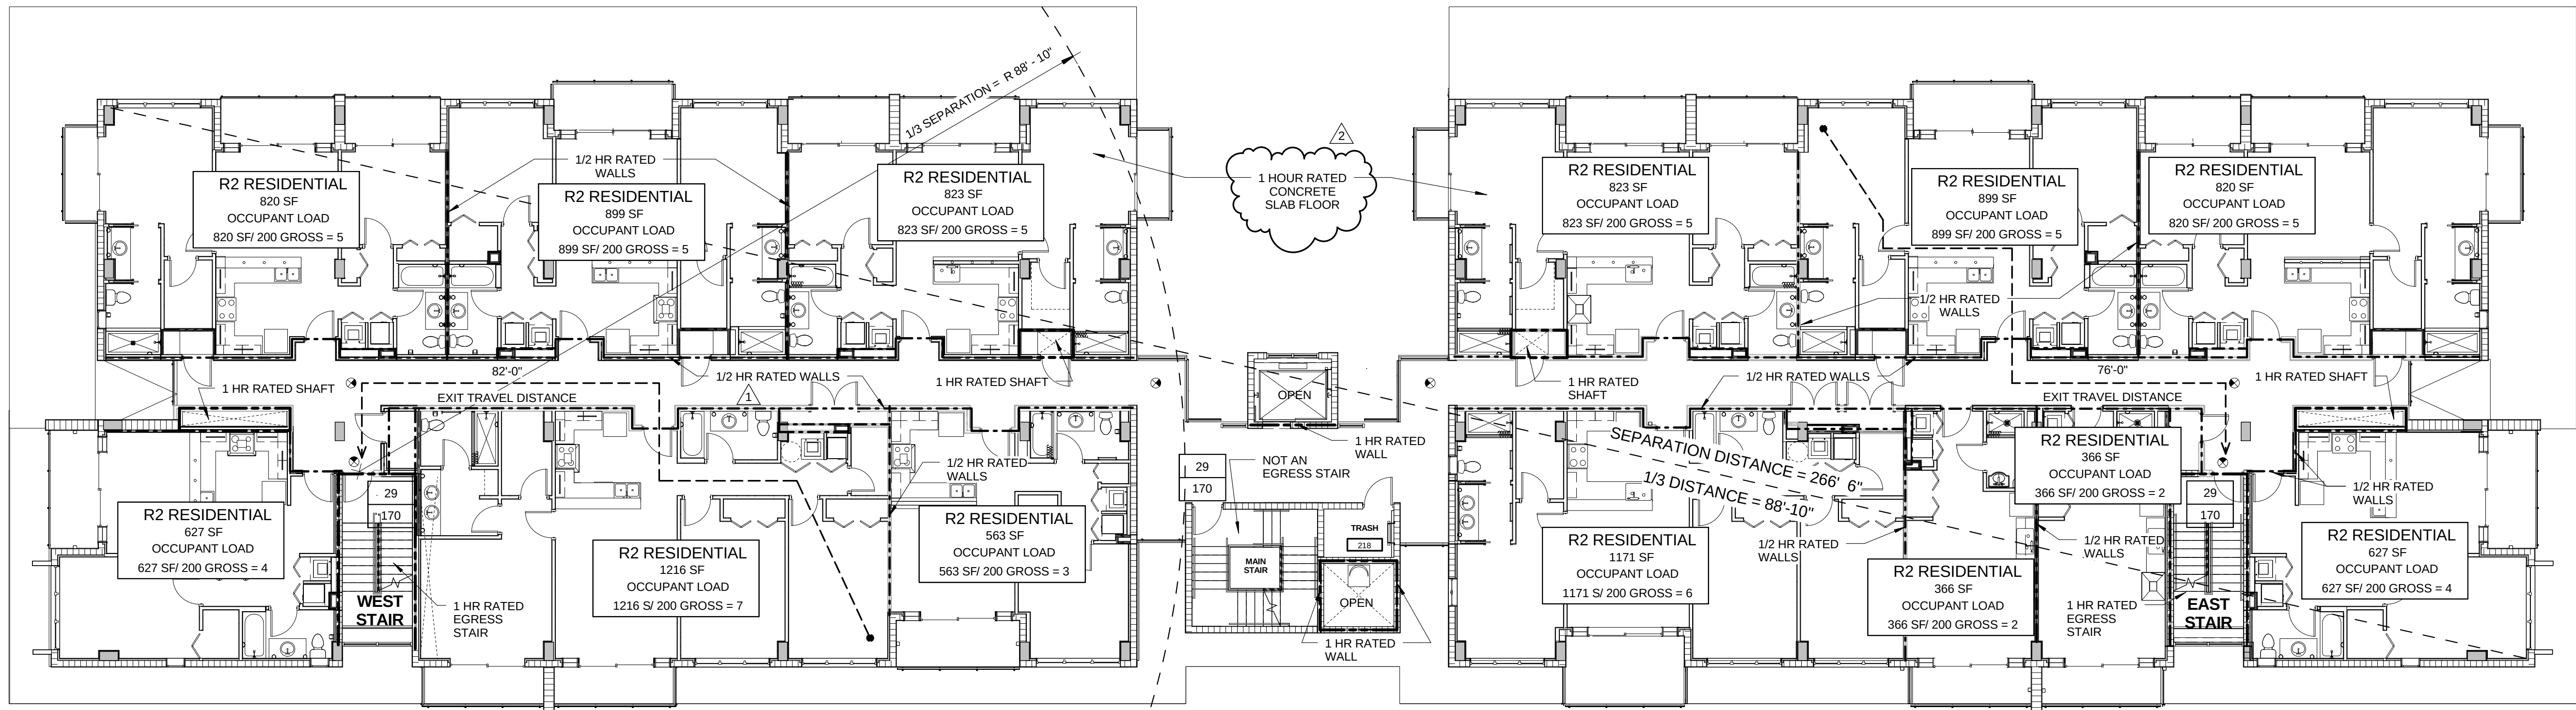


2 SECOND / THIRD FLOOR LIFE SAFETY PLAN
LS1.01 1" = 10'-0"

THESE DRAWINGS ARE PREPARED PER ESTABLISHED INDUSTRY STANDARDS AND REPRESENT THE ARCHITECT AND ENGINEERS DESIGN CONCEPT. THEY ARE NOT INTENDED TO PROVIDE EVERY DETAIL OR CONDITION REQUIRED TO CONSTRUCT THE BUILDING. THE CONTRACTOR THROUGH SUBMITTALS AND OTHER COORDINATION EFFORTS IS FULLY RESPONSIBLE FOR PROVIDING A COMPLETE AND OPERATIONAL BUILDING WHETHER INDICATED ON THE PLANS OR NOT.

DRAWING TITLE
LIFE SAFETY
PLANS

DRAWING NUMBER
121108

LS1.01

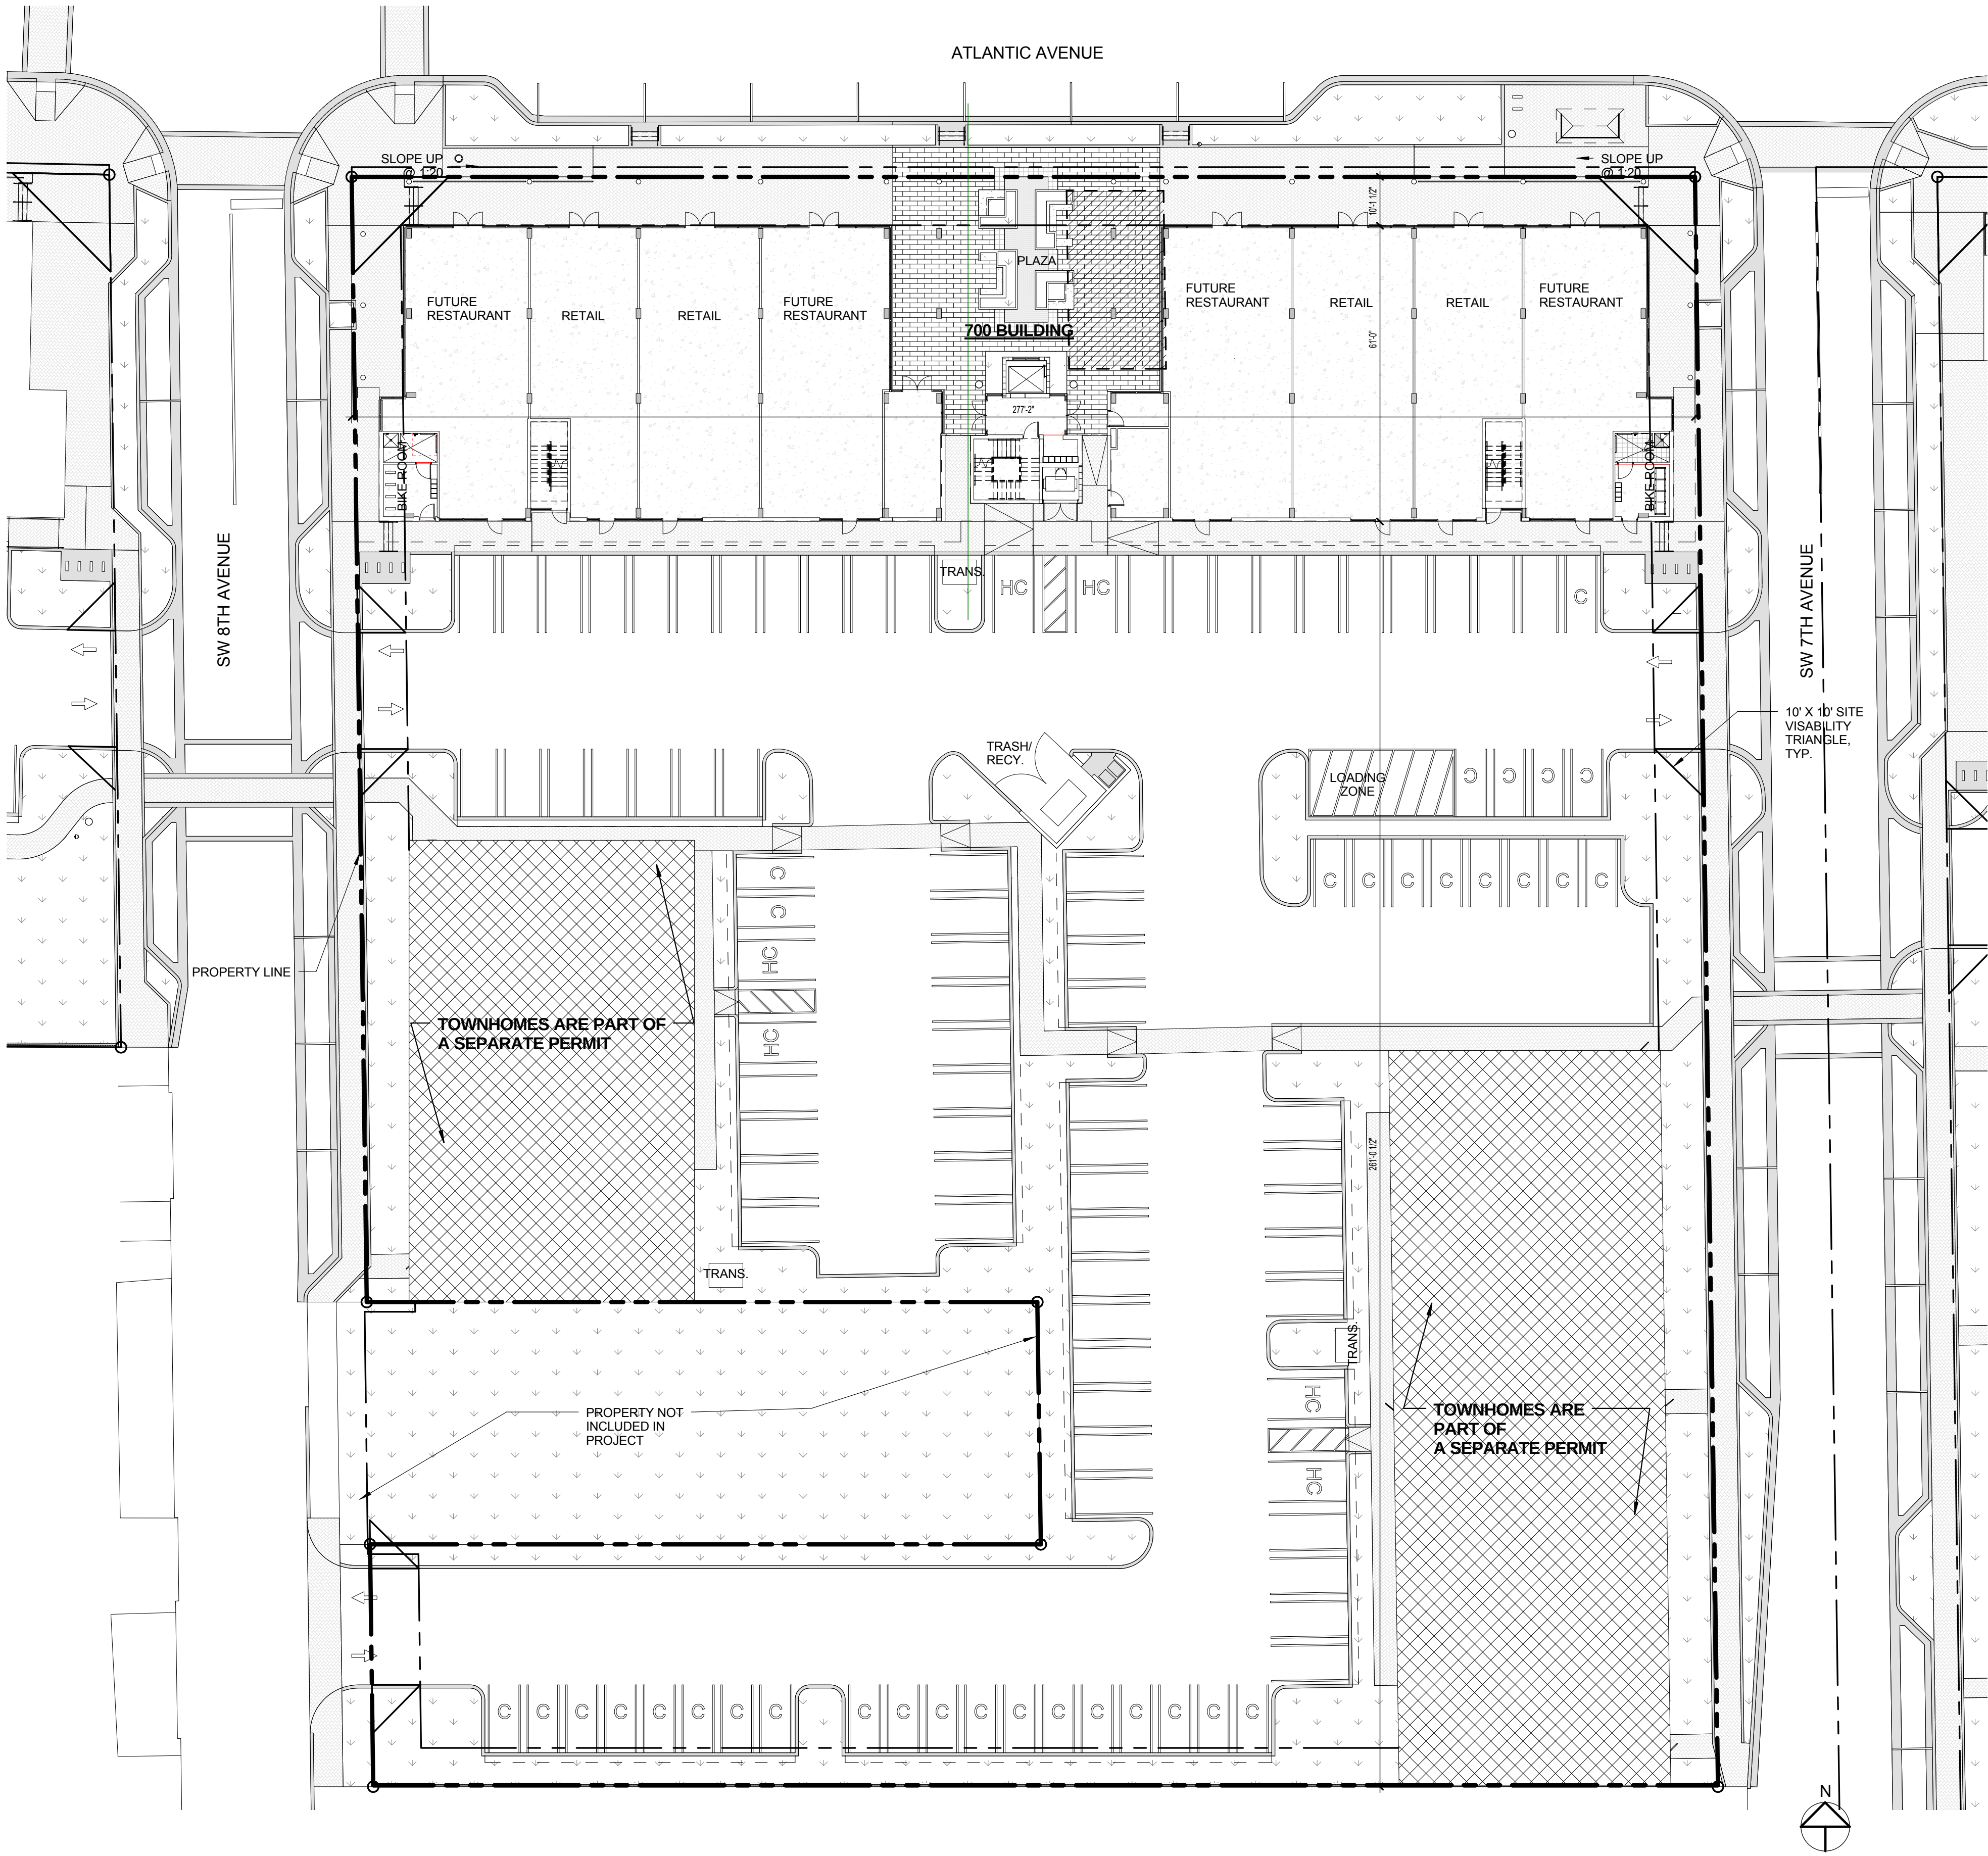

NOTE: THE SITE PLAN, THE CIVIL DRAWINGS, AND THE LANDSCAPE DRAWINGS ARE UNDER A SEPARATE PERMIT AND ARE FOR REFERENCE USE ONLY.

1
A1.01 ENLARGED SITE PLAN - 700 BLOCK
1" = 20'-0"

ISSUED FOR :

BIDS

PERMIT

CONSTRUCTION

SEAL

PROJECT TITLE
**UPTOWN
ATLANTIC-700
BUILDING**

W. ATLANTIC AVE. , DELRAY
BEACH, FL

REVISIONS

THESE DRAWINGS ARE PREPARED PER ESTABLISHED INDUSTRY STANDARDS AND REPRESENT THE ARCHITECT AND ENGINEERS DESIGN CONCEPT. THEY ARE NOT INTENDED TO PROVIDE EVERY DETAIL OR CONDITION REQUIRED TO CONSTRUCT THE BUILDING. THE CONTRACTOR THROUGH SUBMITTALS AND OTHER COORDINATION EFFORTS IS FULLY RESPONSIBLE FOR PROVIDING A COMPLETE AND OPERATIONAL BUILDING WHETHER INDICATED ON THE PLANS OR NOT.
FILE NUMBER


DRAWING TITLE
**ENLARGED SITE
PLAN - 700
BLOCK**

DATE | DRAWN BY

JOB NUMBER
121108



DRAWING NUMBER

A1.01

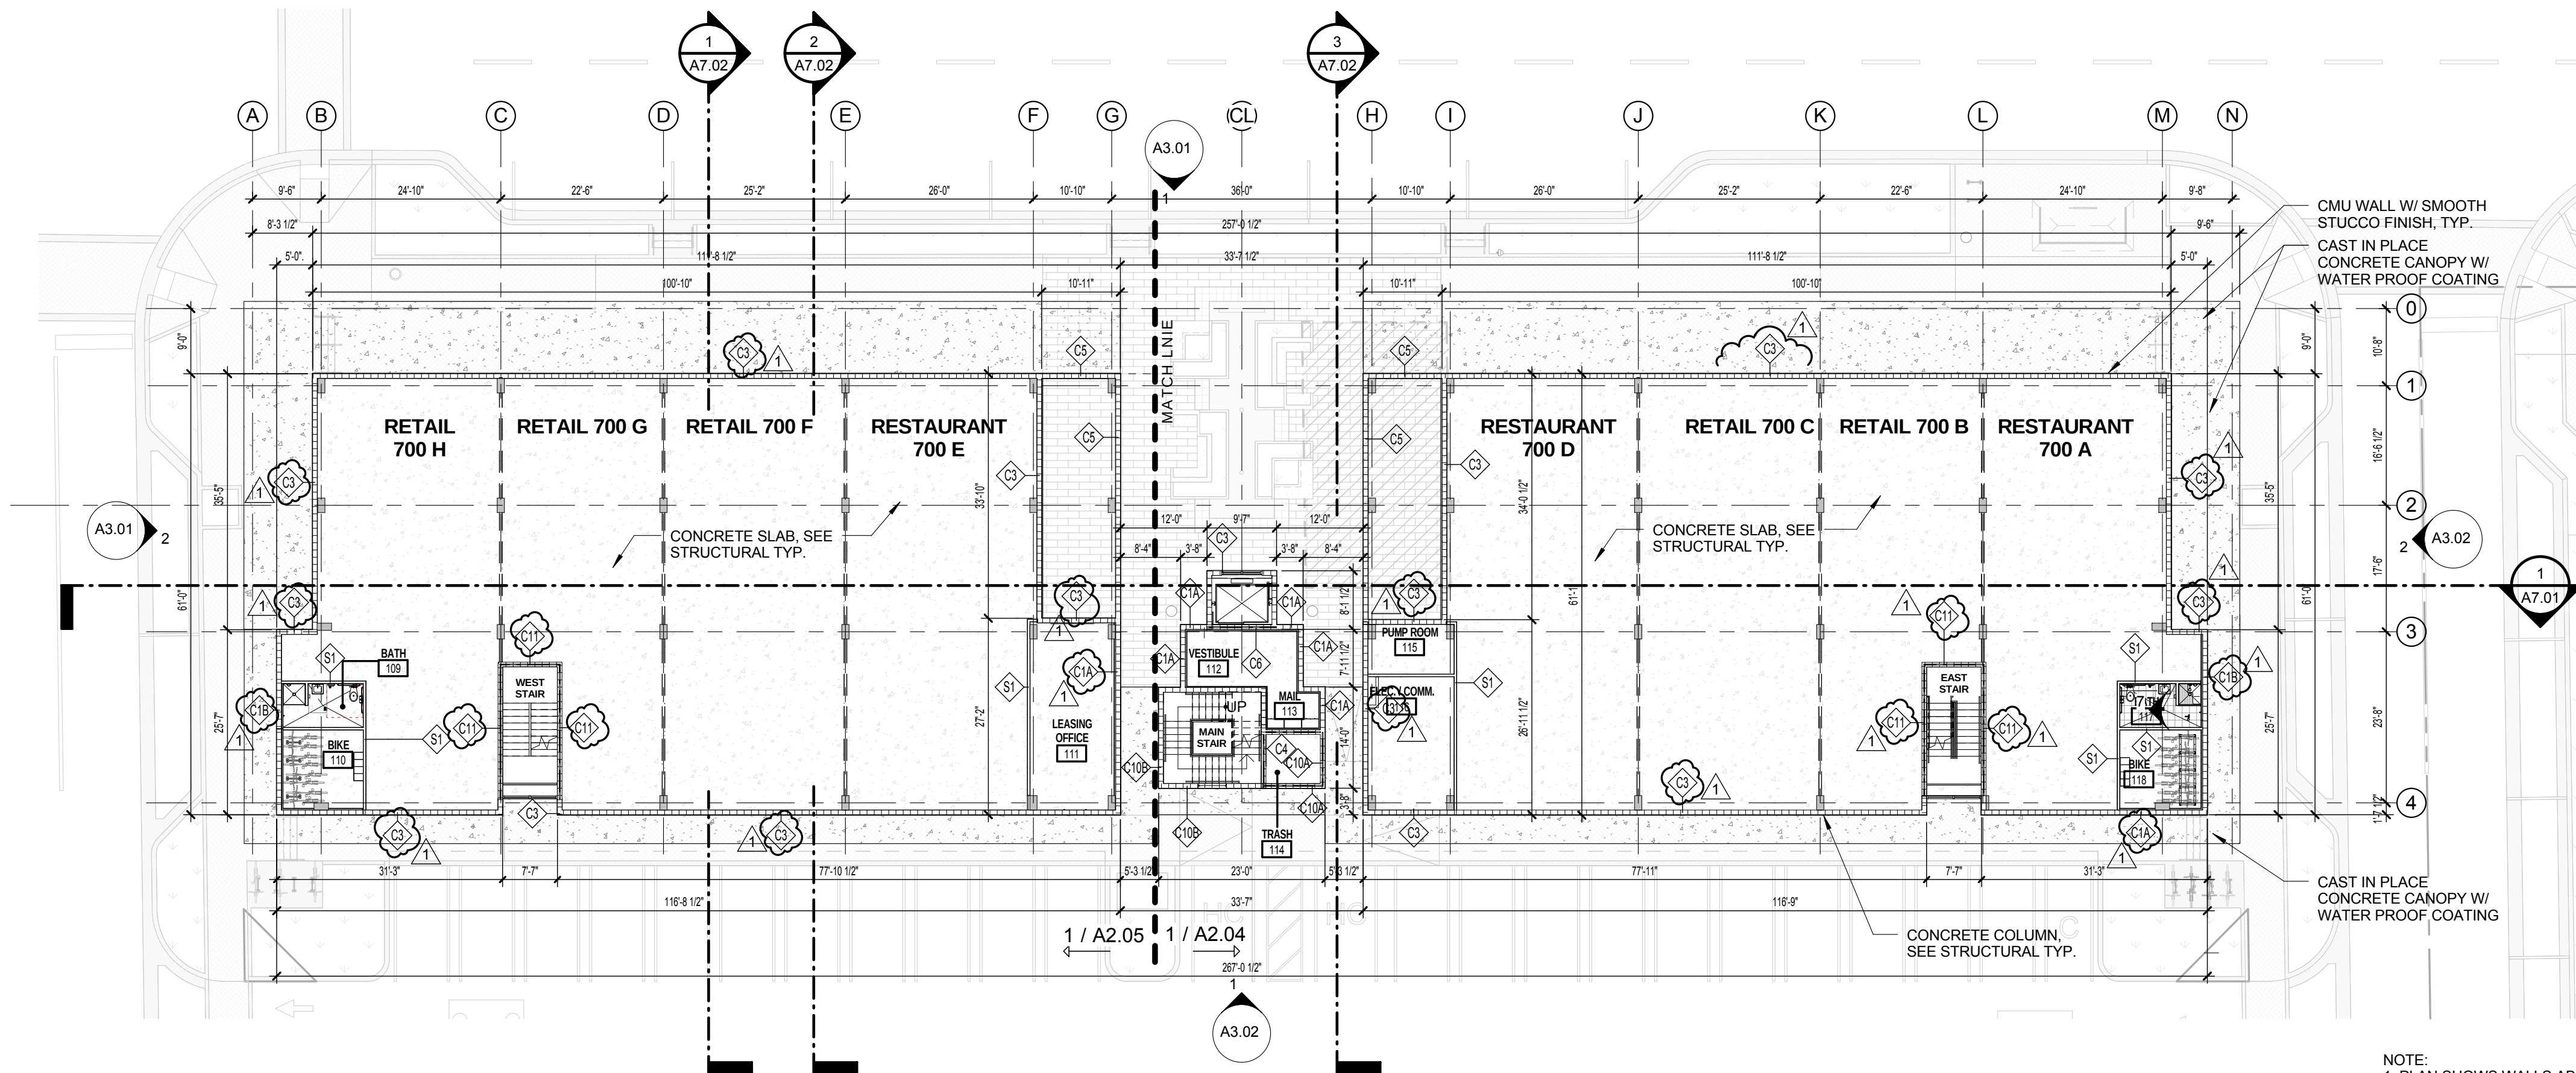


NOTE:
1. PLAN SHOWS WALLS ABOVE STOREFRONT SYSTEM AND
CAST IN PLACE CANOPY
2. SITE PLAN IS SHOWN FOR REFERENCE ONLY, UNDER SEPARATE PERMIT

2 FIRST FLOOR PLAN - ABOVE STOREFRONT
A2.01 1/16" = 1'-0"

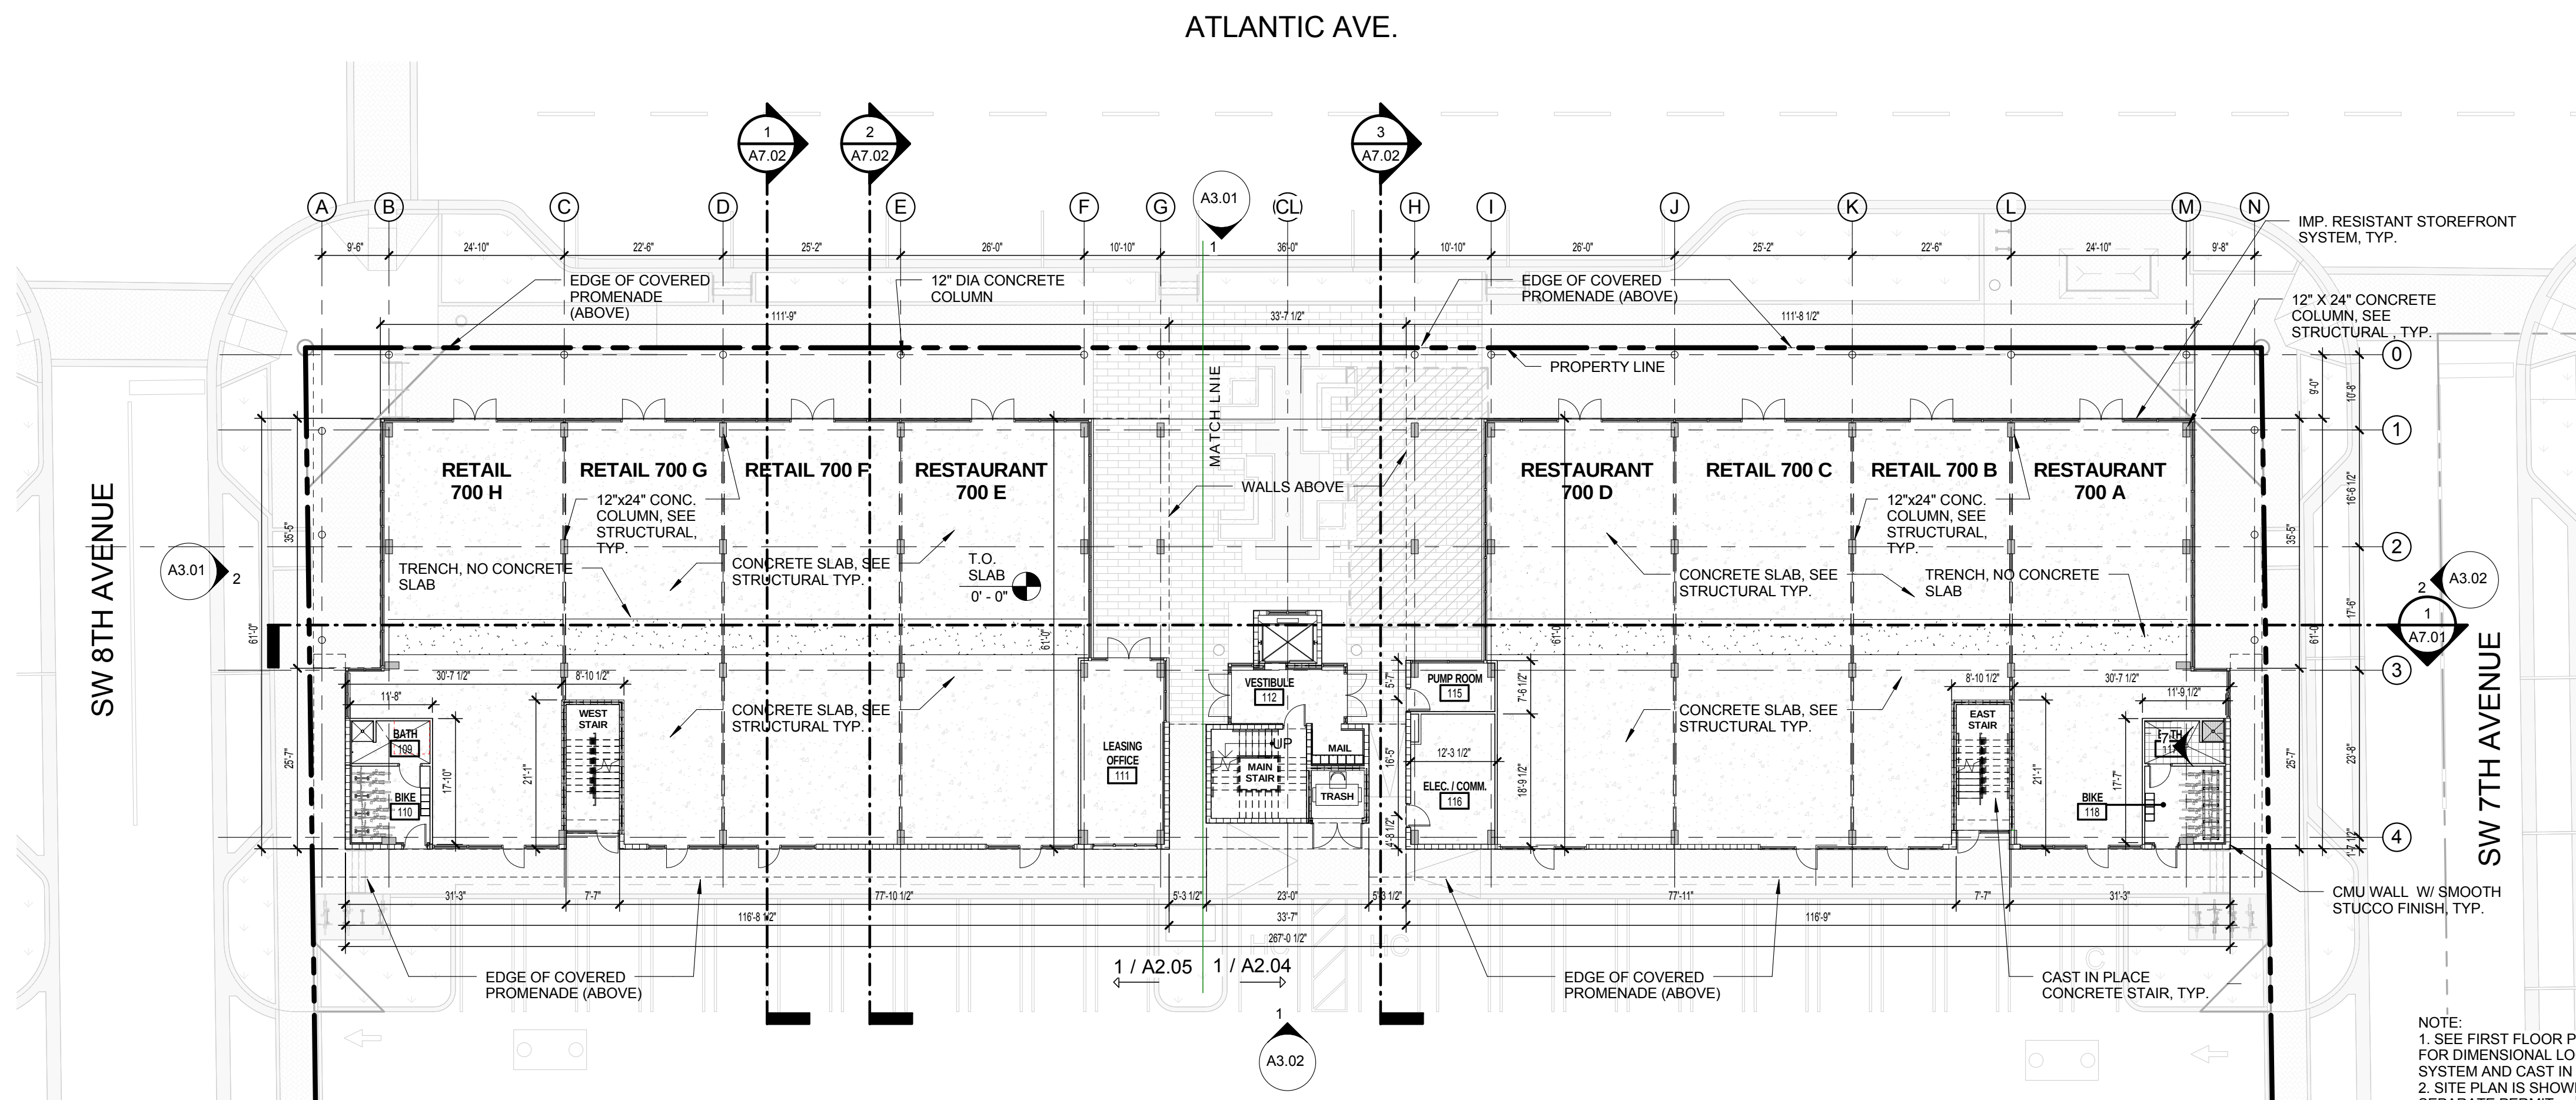 

NOTE:
1. SEE FIRST FLOOR PLAN - ABOVE STOREFRONT, 2/A2.01,
FOR DIMENSIONAL LOCATION OF WALLS ABOVE STOREFRONT
SYSTEM AND CAST IN PLACE CANOPY
2. SITE PLAN IS SHOWN FOR REFERENCE ONLY, UNDER
SEPARATE PERMIT.

1 FIRST FLOOR PLAN - AT GRADE
A2.01 1/16" = 1'-0"

 

ISSUED FOR :

BIDS

PERMIT

CONSTRUCTION

SEAL

PROJECT TITLE

UPTOWN
ATLANTIC-700
BUILDING

W. ATLANTIC AVE. , DELRAY
BEACH, FL

REVISIONS

THESE DRAWINGS ARE PREPARED
PER ESTABLISHED INDUSTRY
STANDARDS AND REPRESENT THE
ARCHITECT AND ENGINEERS DESIGN
CONCEPT. THEY ARE NOT INTENDED
TO PROVIDE EVERY DETAIL OR
CONDITION REQUIRED TO
CONSTRUCT THE BUILDING. THE
CONTRACTOR THROUGH SUBMITTALS
AND OTHER COORDINATION EFFORTS
IS FULLY RESPONSIBLE FOR
PROVIDING A COMPLETE AND
OPERATIONAL BUILDING WHETHER
INDICATED ON THE PLANS OR NOT.
FILE NUMBER

DRAWING TITLE

FIRST FLOOR
OVERALL FLOOR
PLANS

DATE


DRAWN BY

JOB NUMBER



121108

DRAWING NUMBER


A2.01

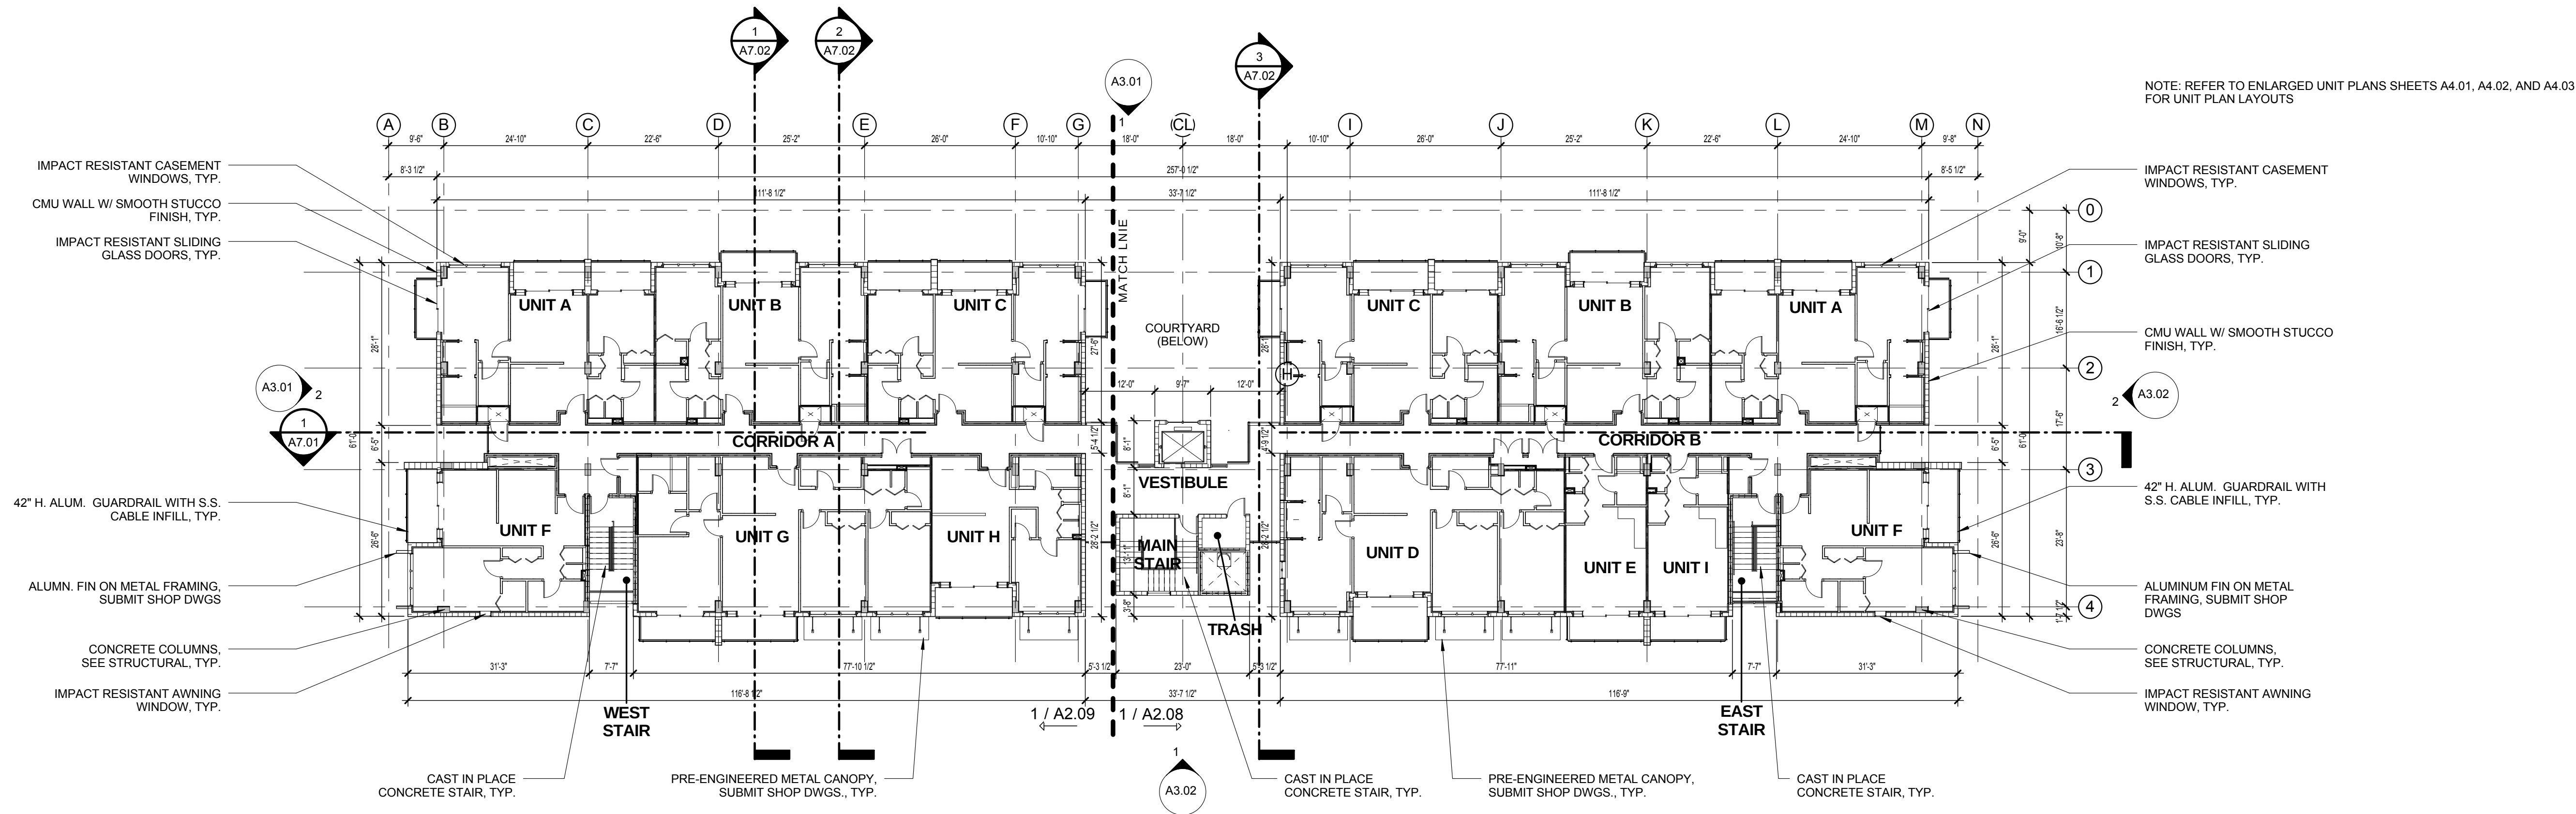

2 THIRD FLOOR PLAN- OVERALL
A2.02 1/16" = 1'-0"

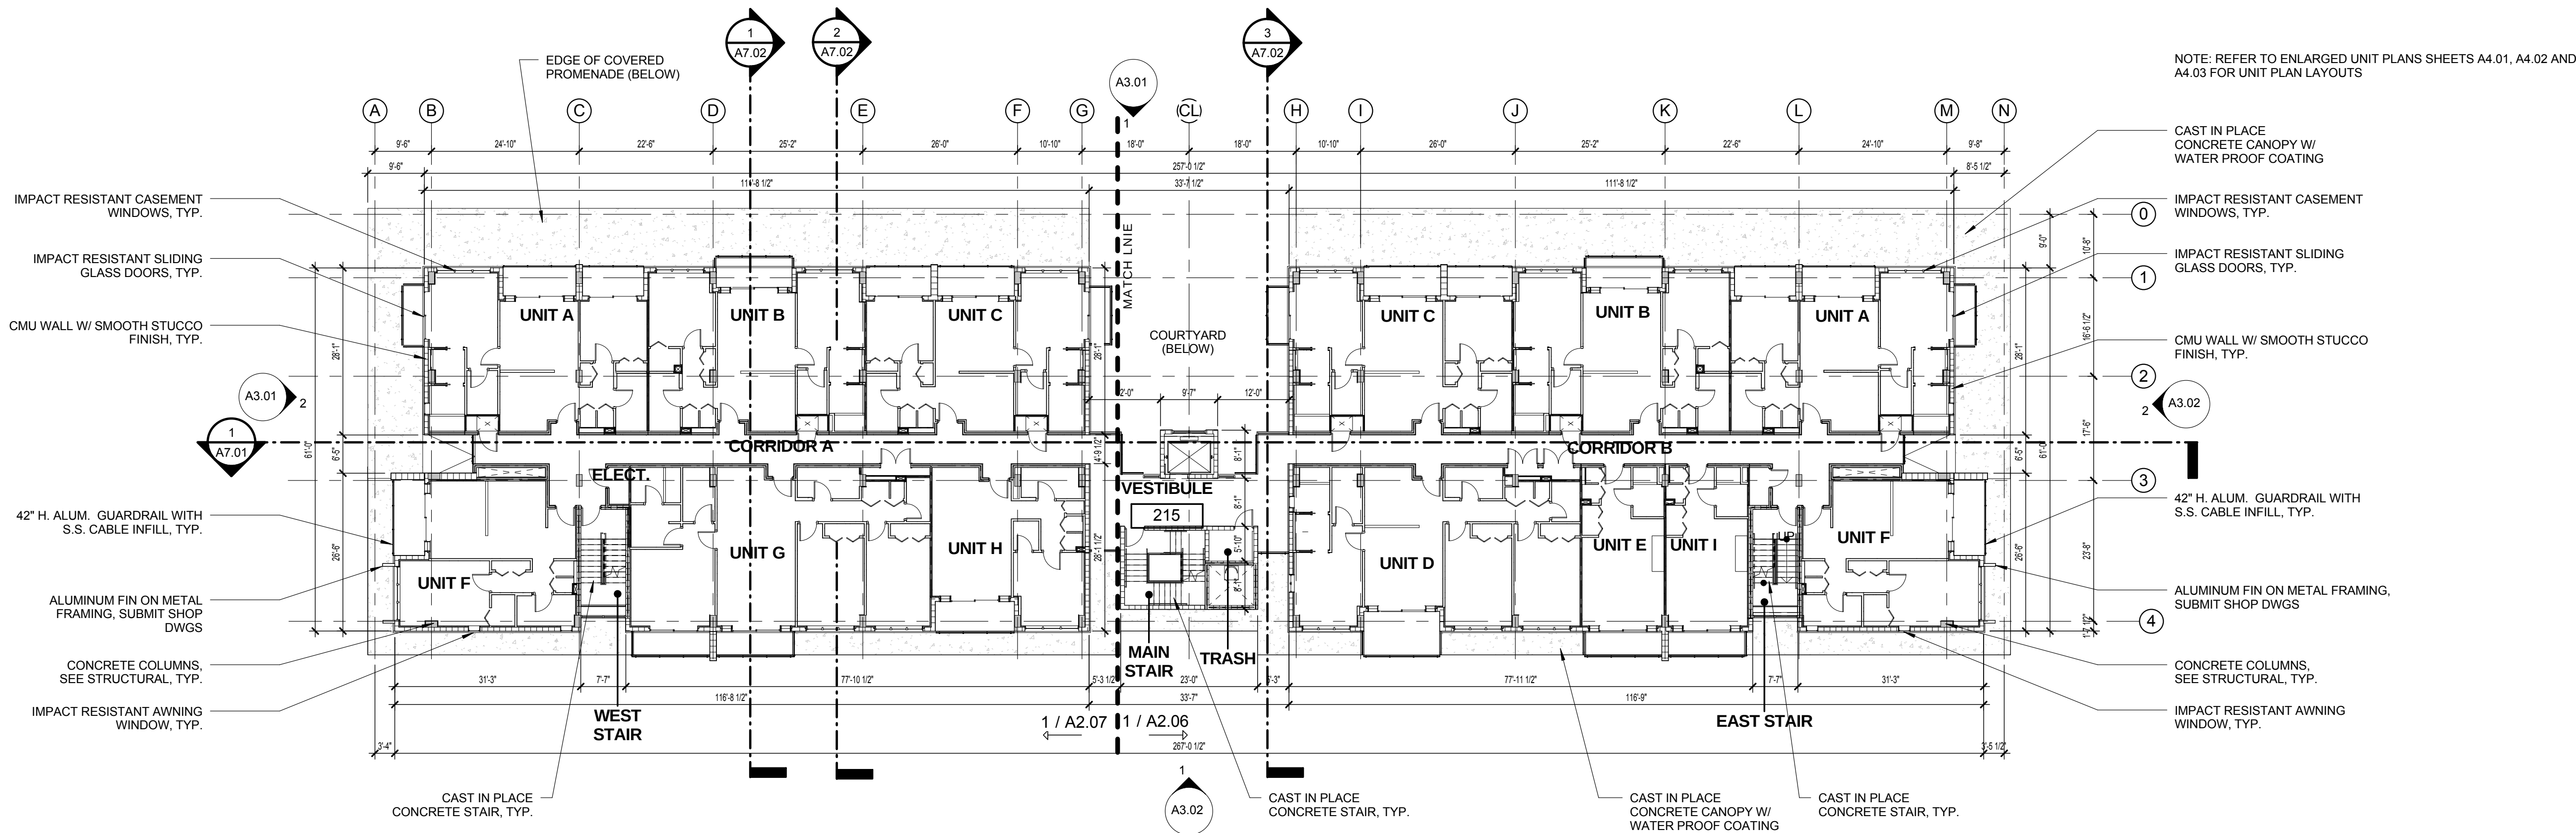 

1 SECOND FLOOR PLAN - OVERALL
A2.02 1/16" = 1'-0"

 

ISSUED FOR :

BIDS

PERMIT

CONSTRUCTION

SEAL

PROJECT TITLE

UPTOWN
ATLANTIC-700
BUILDING

W. ATLANTIC AVE. , DELRAY
BEACH, FL

REVISIONS

THESE DRAWINGS ARE PREPARED
PER ESTABLISHED INDUSTRY
STANDARDS AND REPRESENT THE
ARCHITECT AND ENGINEERS DESIGN
CONCEPT. THEY ARE NOT INTENDED
TO PROVIDE EVERY DETAIL OR
CONDITION REQUIRED TO
CONSTRUCT THE BUILDING. THE
CONTRACTOR THROUGH SUBMITTALS
AND OTHER COORDINATION EFFORTS
IS FULLY RESPONSIBLE FOR
PROVIDING A COMPLETE AND
OPERATIONAL BUILDING WHETHER
INDICATED ON THE PLANS OR NOT.
FILE NUMBER

DRAWING TITLE

SECOND AND
THIRD OVERALL
FLOOR PLANS

DATE


DRAWN BY

JOB NUMBER


121108

DRAWING NUMBER


A2.02

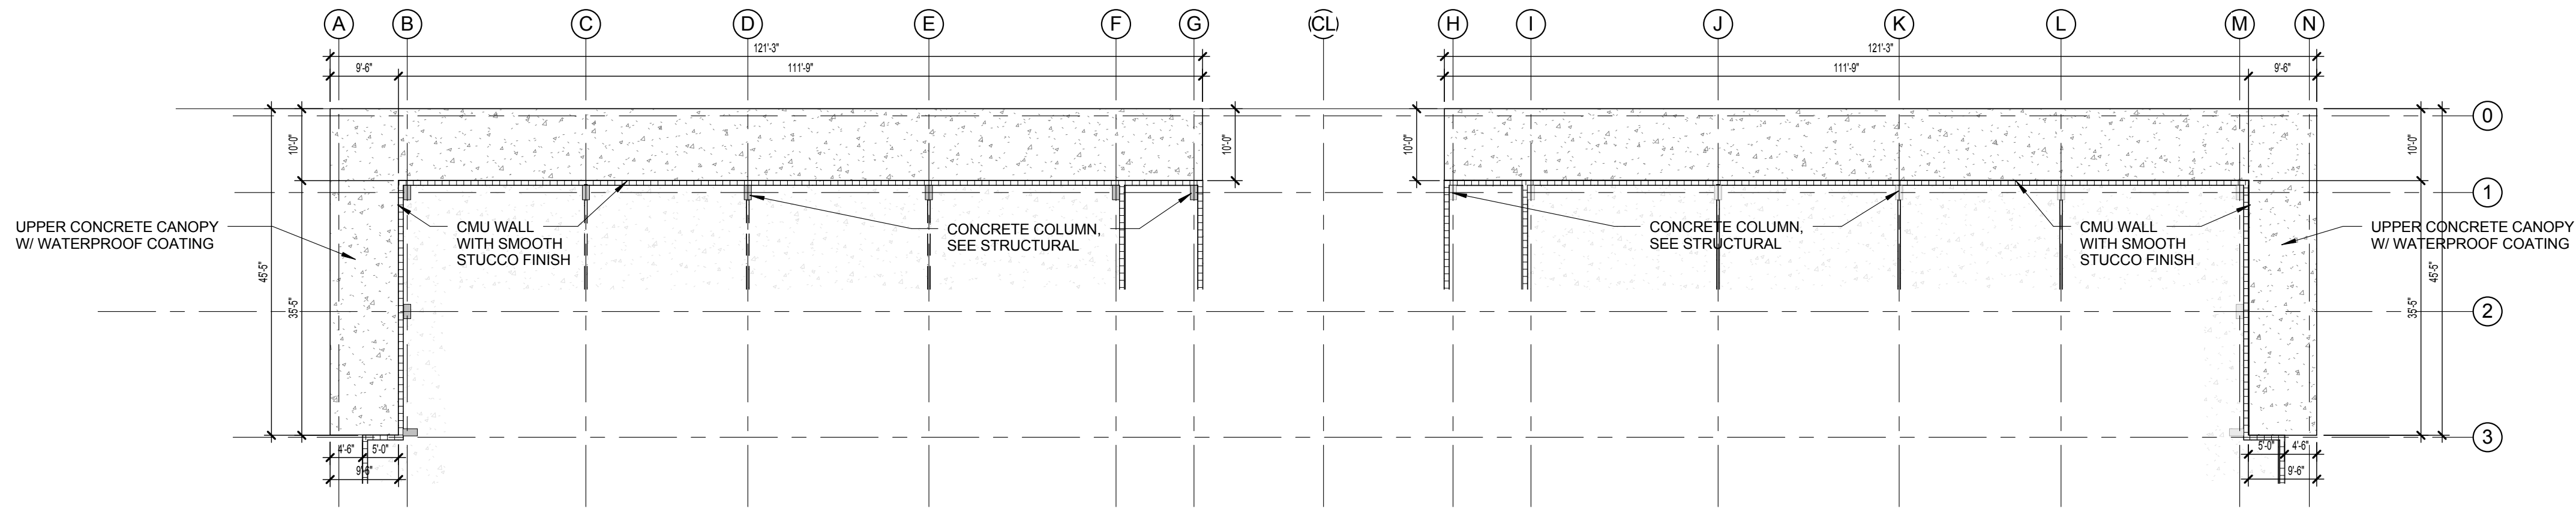


1 UPPER CANOPY
A2.03 1/16" = 1'-0"

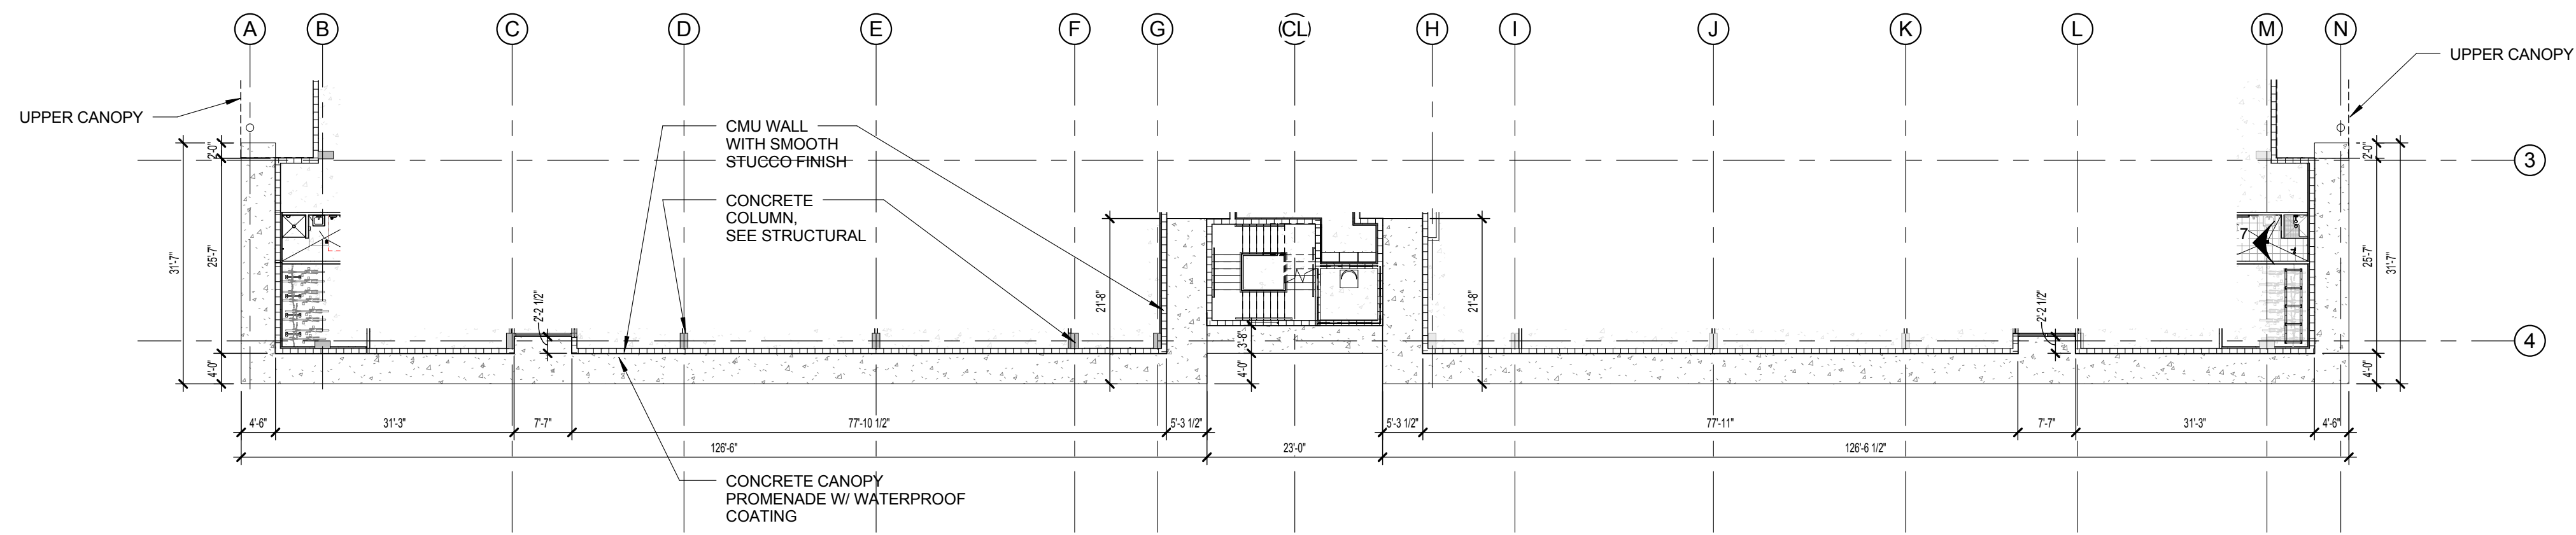

2 LOWER CANOPY
A2.03 1/16" = 1'-0"

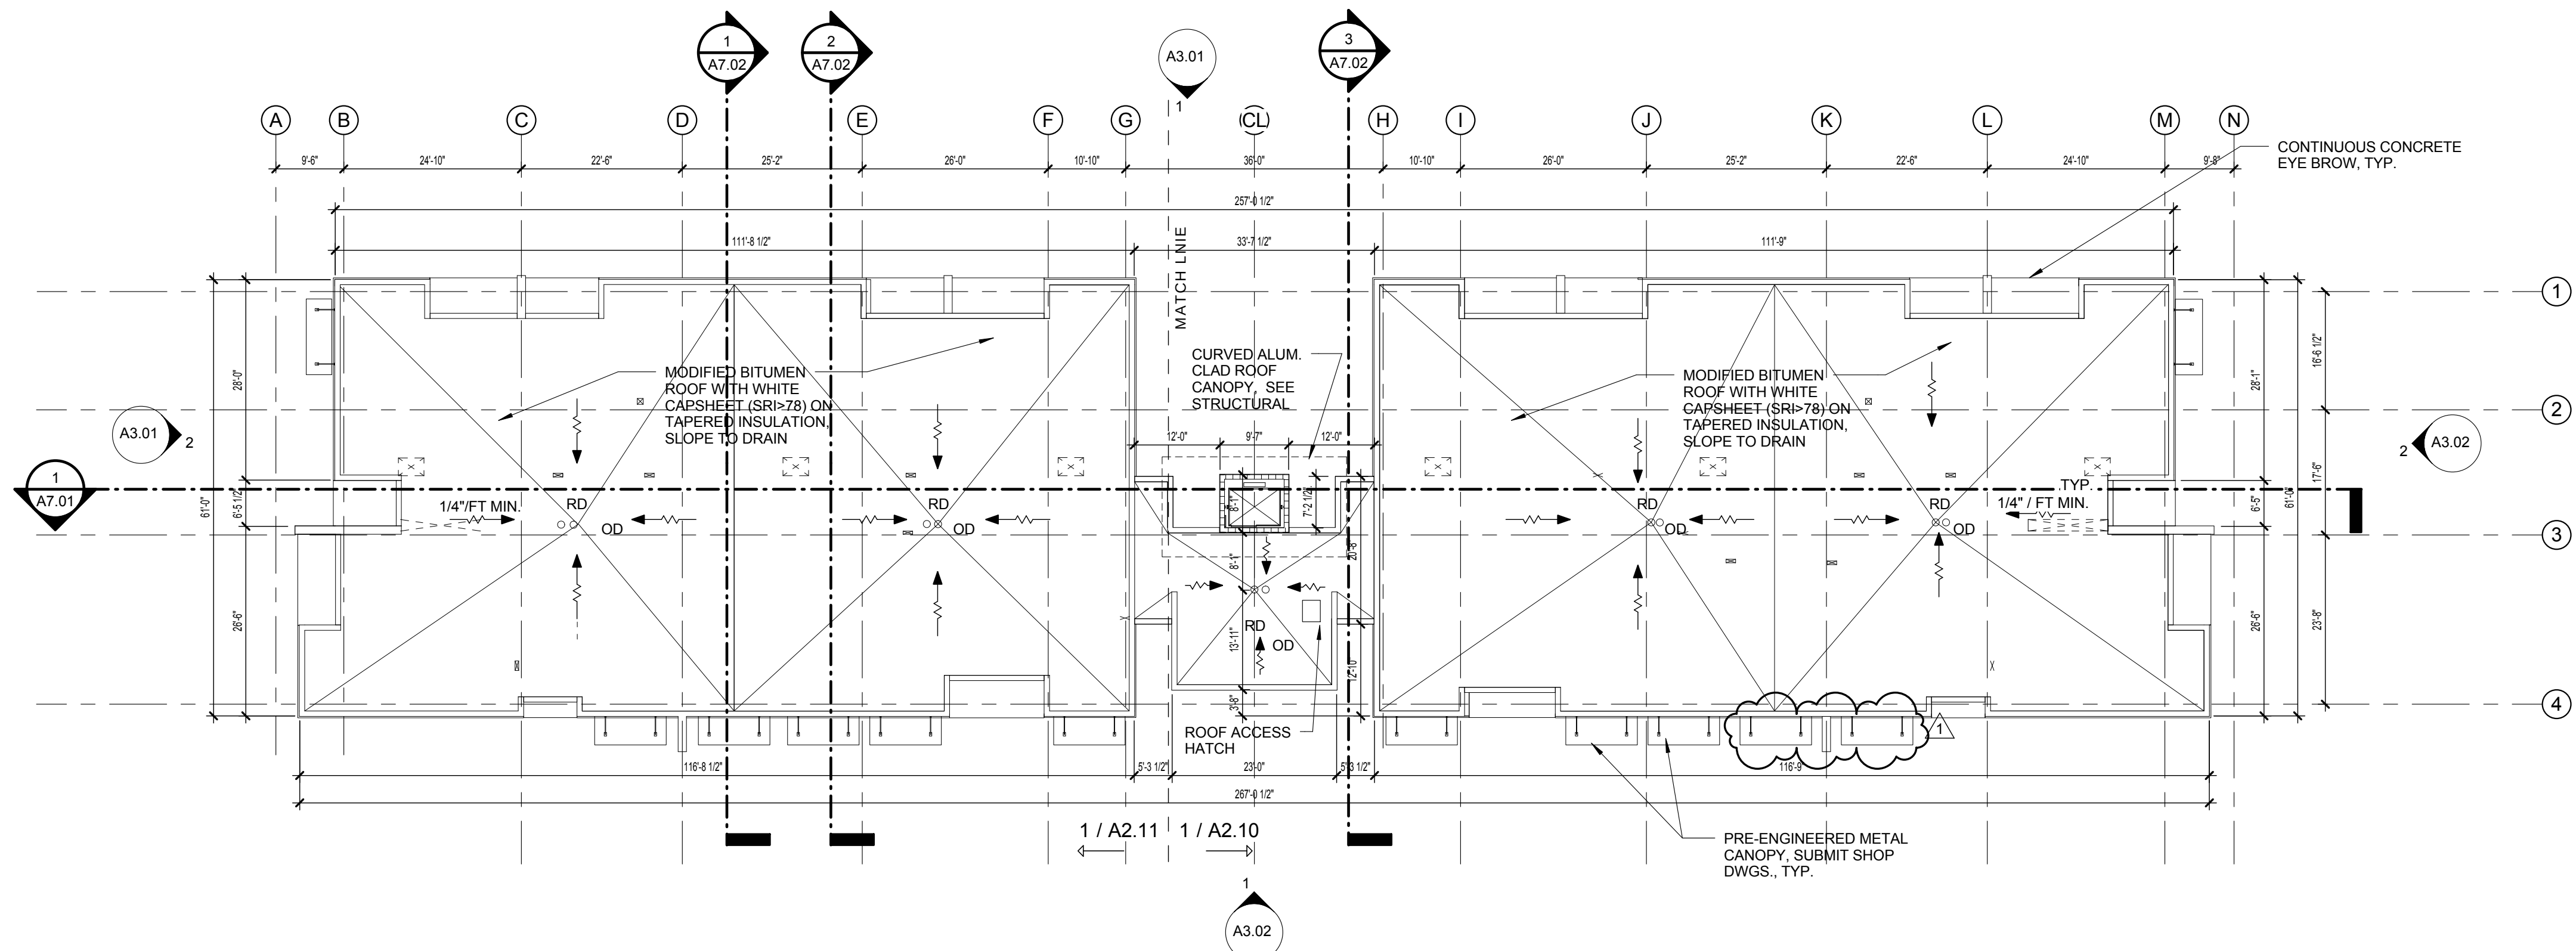

3 ROOF PLAN
A2.03 1/16" = 1'-0"

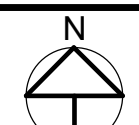

ISSUED FOR :

BIDS

PERMIT

CONSTRUCTION

SEAL

PROJECT TITLE

**UPTOWN
ATLANTIC-700
BUILDING**

W. ATLANTIC AVE. , DELRAY
BEACH, FL

REVISIONS

THESE DRAWINGS ARE PREPARED
PER ESTABLISHED INDUSTRY
STANDARDS AND REPRESENT THE
ARCHITECT AND ENGINEERS DESIGN
CONCEPT. THEY ARE NOT INTENDED
TO PROVIDE EVERY DETAIL OR
CONDITION REQUIRED TO
CONSTRUCT THE BUILDING. THE
CONTRACTOR THROUGH SUBMITTALS
AND OTHER COORDINATION EFFORTS
IS FULLY RESPONSIBLE FOR
PROVIDING A COMPLETE AND
OPERATIONAL BUILDING WHETHER
INDICATED ON THE PLANS OR NOT.
FILE NUMBER

DRAWING TITLE

**OVERALL ROOF
AND CANOPY
PLANS**

DATE


DRAWN BY

JOB NUMBER


121108

DRAWING NUMBER

A2.03

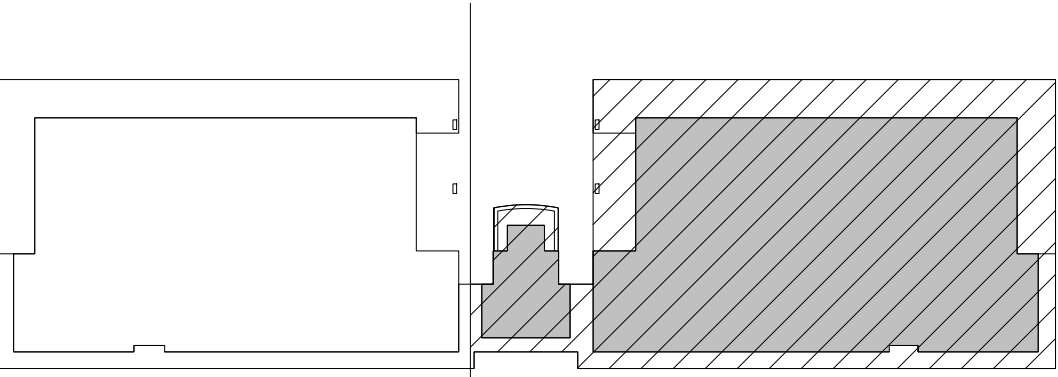

A2.04

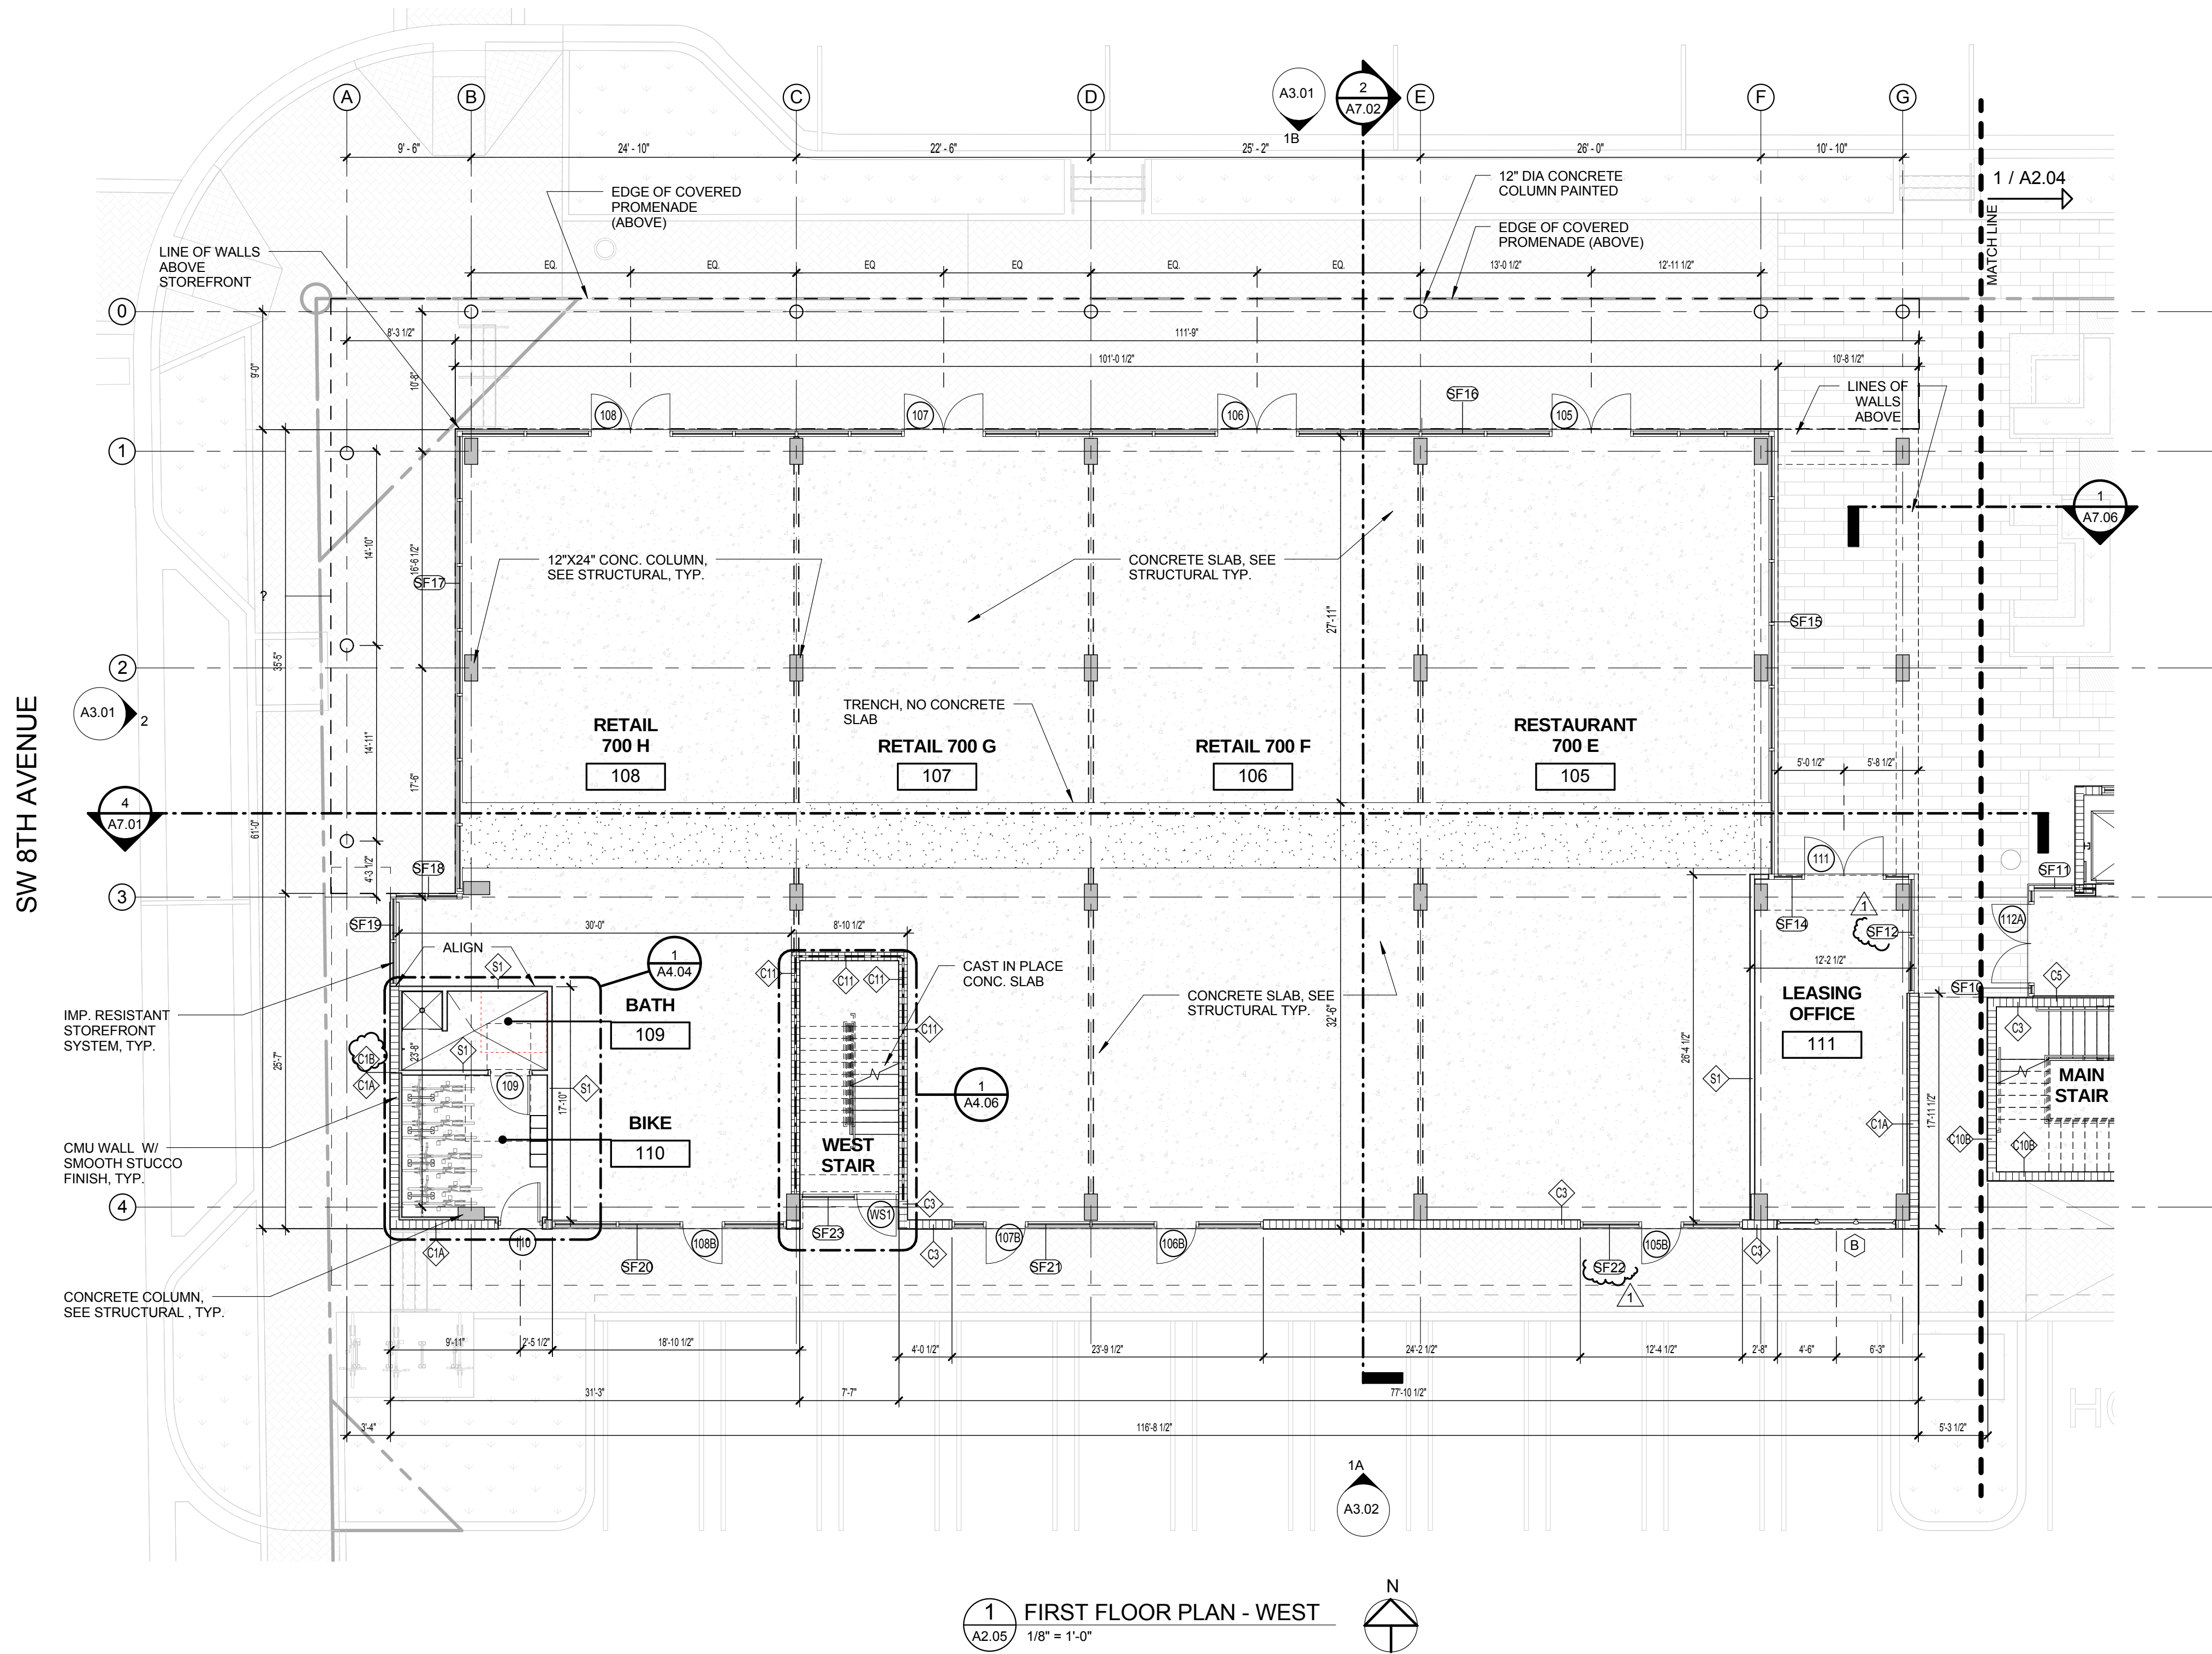

ISSUED FOR :

BIDS

PERMIT

CONSTRUCTION

SEAL

PROJECT TITLE

**UPTOWN
ATLANTIC-700
BUILDING**

W. ATLANTIC AVE. , DELRAY
BEACH, FL

PROVISIONS

THESE DRAWINGS ARE PREPARED PER ESTABLISHED INDUSTRY STANDARDS AND REPRESENT THE ARCHITECT AND ENGINEERS DESIGN CONCEPT. THEY ARE NOT INTENDED TO PROVIDE EVERY DETAIL OR CONDITION REQUIRED TO CONSTRUCT THE BUILDING. THE CONTRACTOR THROUGH SUBMITTALS AND OTHER COORDINATION EFFORTS IS FULLY RESPONSIBLE FOR PROVIDING A COMPLETE AND OPERATIONAL BUILDING WHETHER INDICATED ON THE PLANS OR NOT.

FILE NUMBER

DRAWING TITLE


**FIRST FLOOR
PLAN - WEST**

DATE | DRAWN BY


JOB NUMBER
121108

DRAWING NUMBER

A2.05

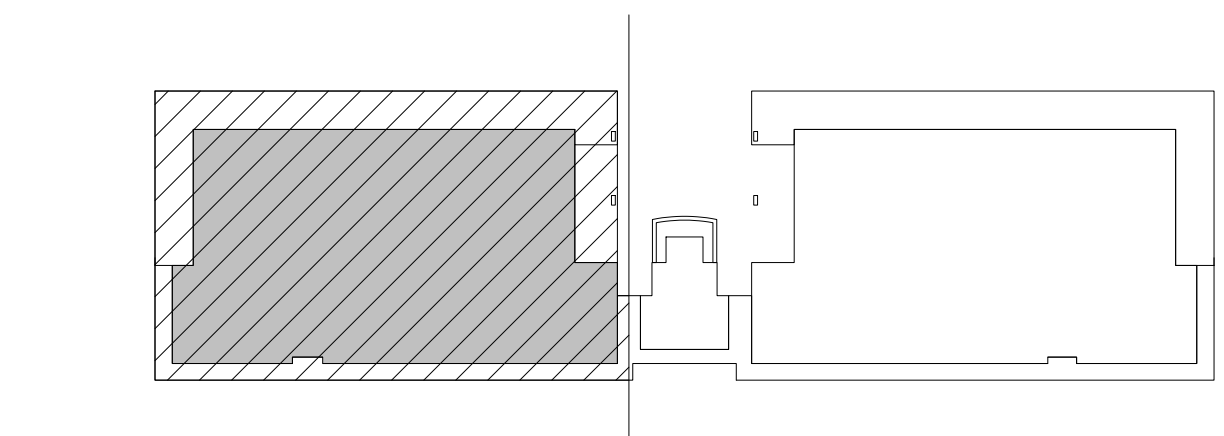

BUILDING LEGEND WEST
1" = 50'-0"

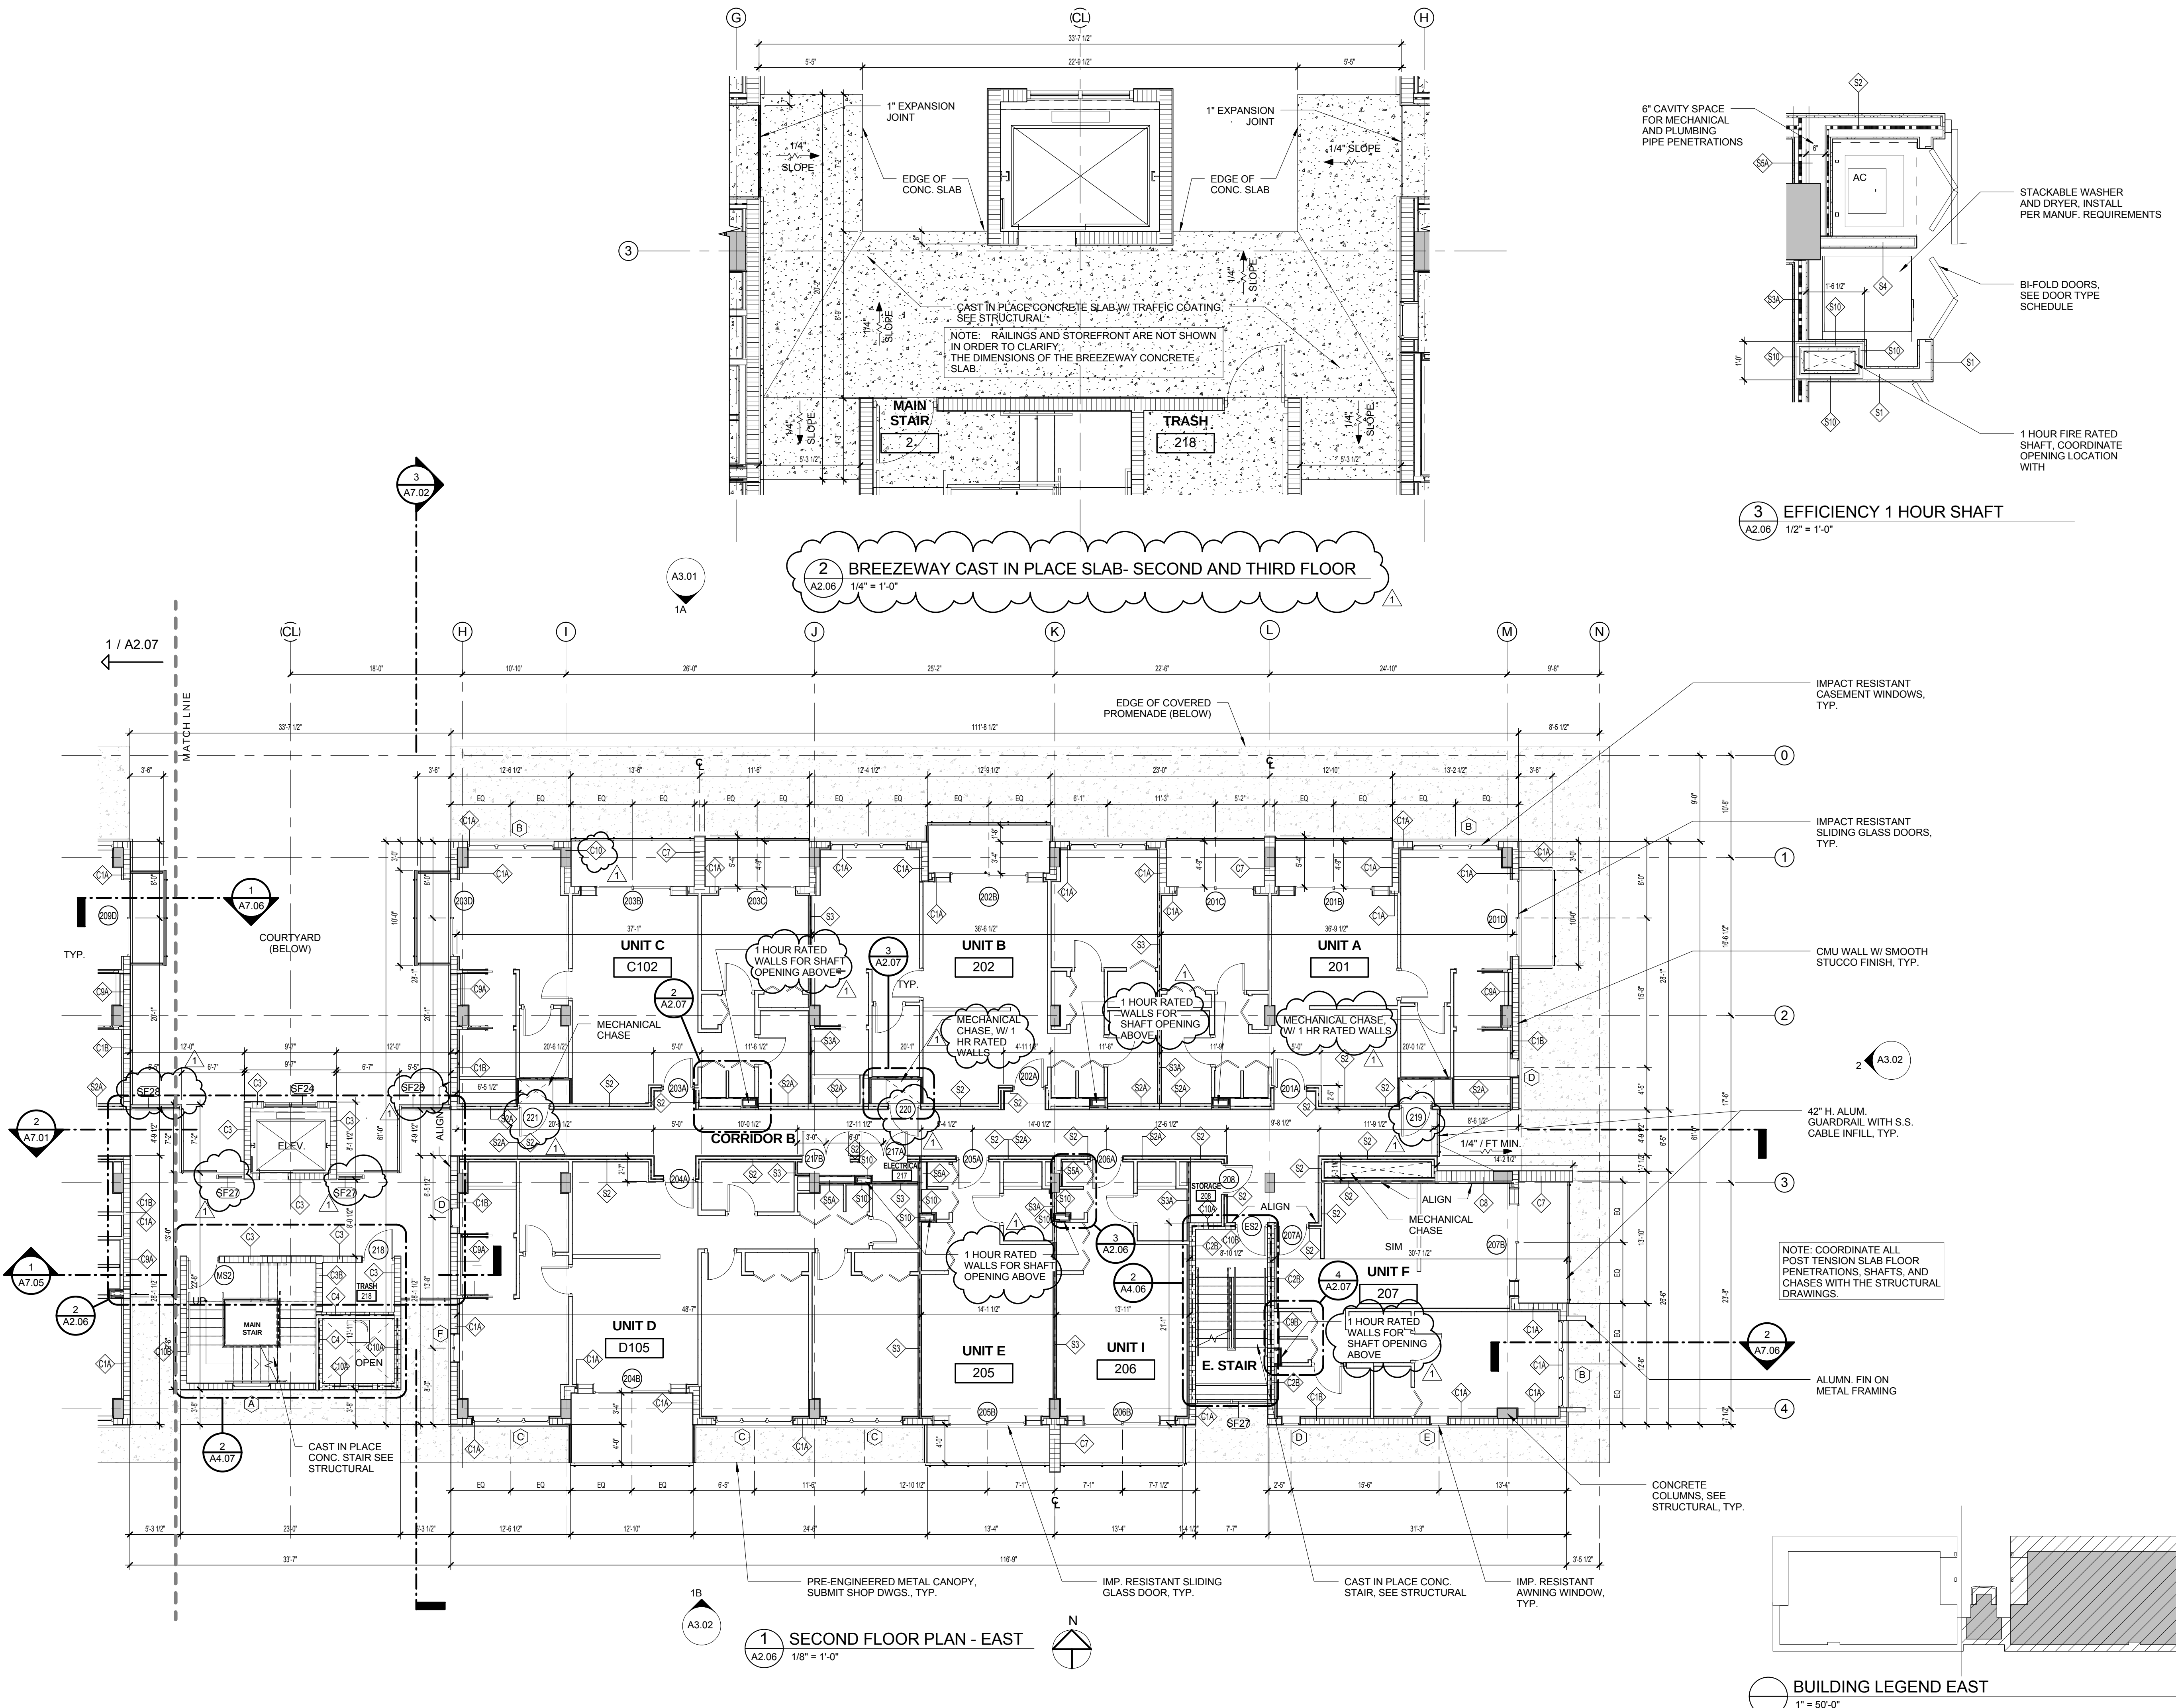

ISSUED FOR :

BIDS

PERMIT

CONSTRUCTION

SEAL

PROJECT TITLE

UPTOWN ATLANTIC-700 BUILDING

W. ATLANTIC AVE. , DELRAY BEACH, FL

PROVISIONS

THESE DRAWINGS ARE PREPARED PER ESTABLISHED INDUSTRY STANDARDS AND REPRESENT THE ARCHITECT AND ENGINEERS DESIGN CONCEPT. THEY ARE NOT INTENDED TO PROVIDE EVERY DETAIL OR CONDITION REQUIRED TO CONSTRUCT THE BUILDING. THE CONTRACTOR THROUGH SUBMITTALS AND OTHER COORDINATION EFFORTS IS FULLY RESPONSIBLE FOR PROVIDING A COMPLETE AND OPERATIONAL BUILDING WHETHER INDICATED ON THE PLANS OR NOT.

FILE NUMBER

DRAWING TITLE

SECOND FLOOR PLAN - EAST

DATE



DRAWN BY

JOB NUMBER


121108

DRAWING NUMBER


A2.06

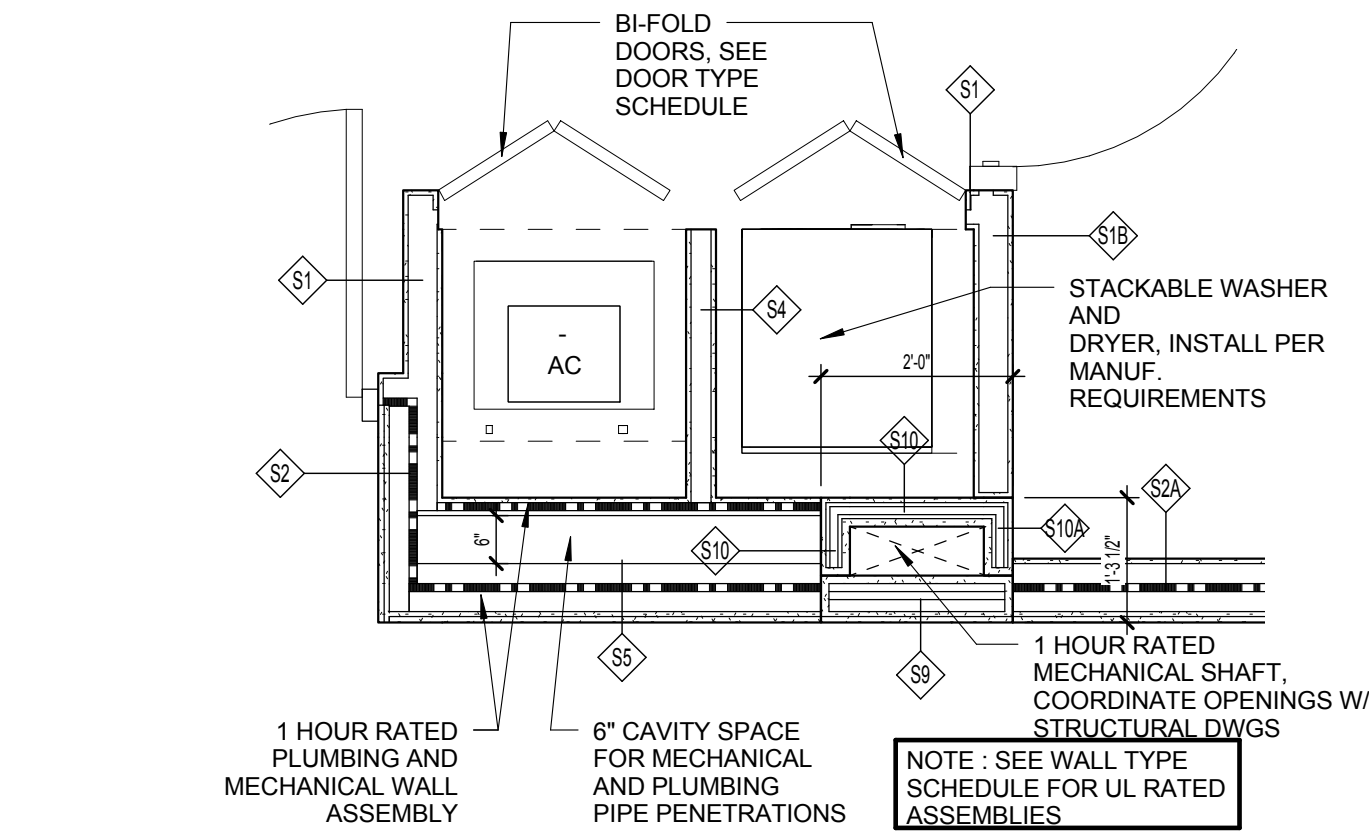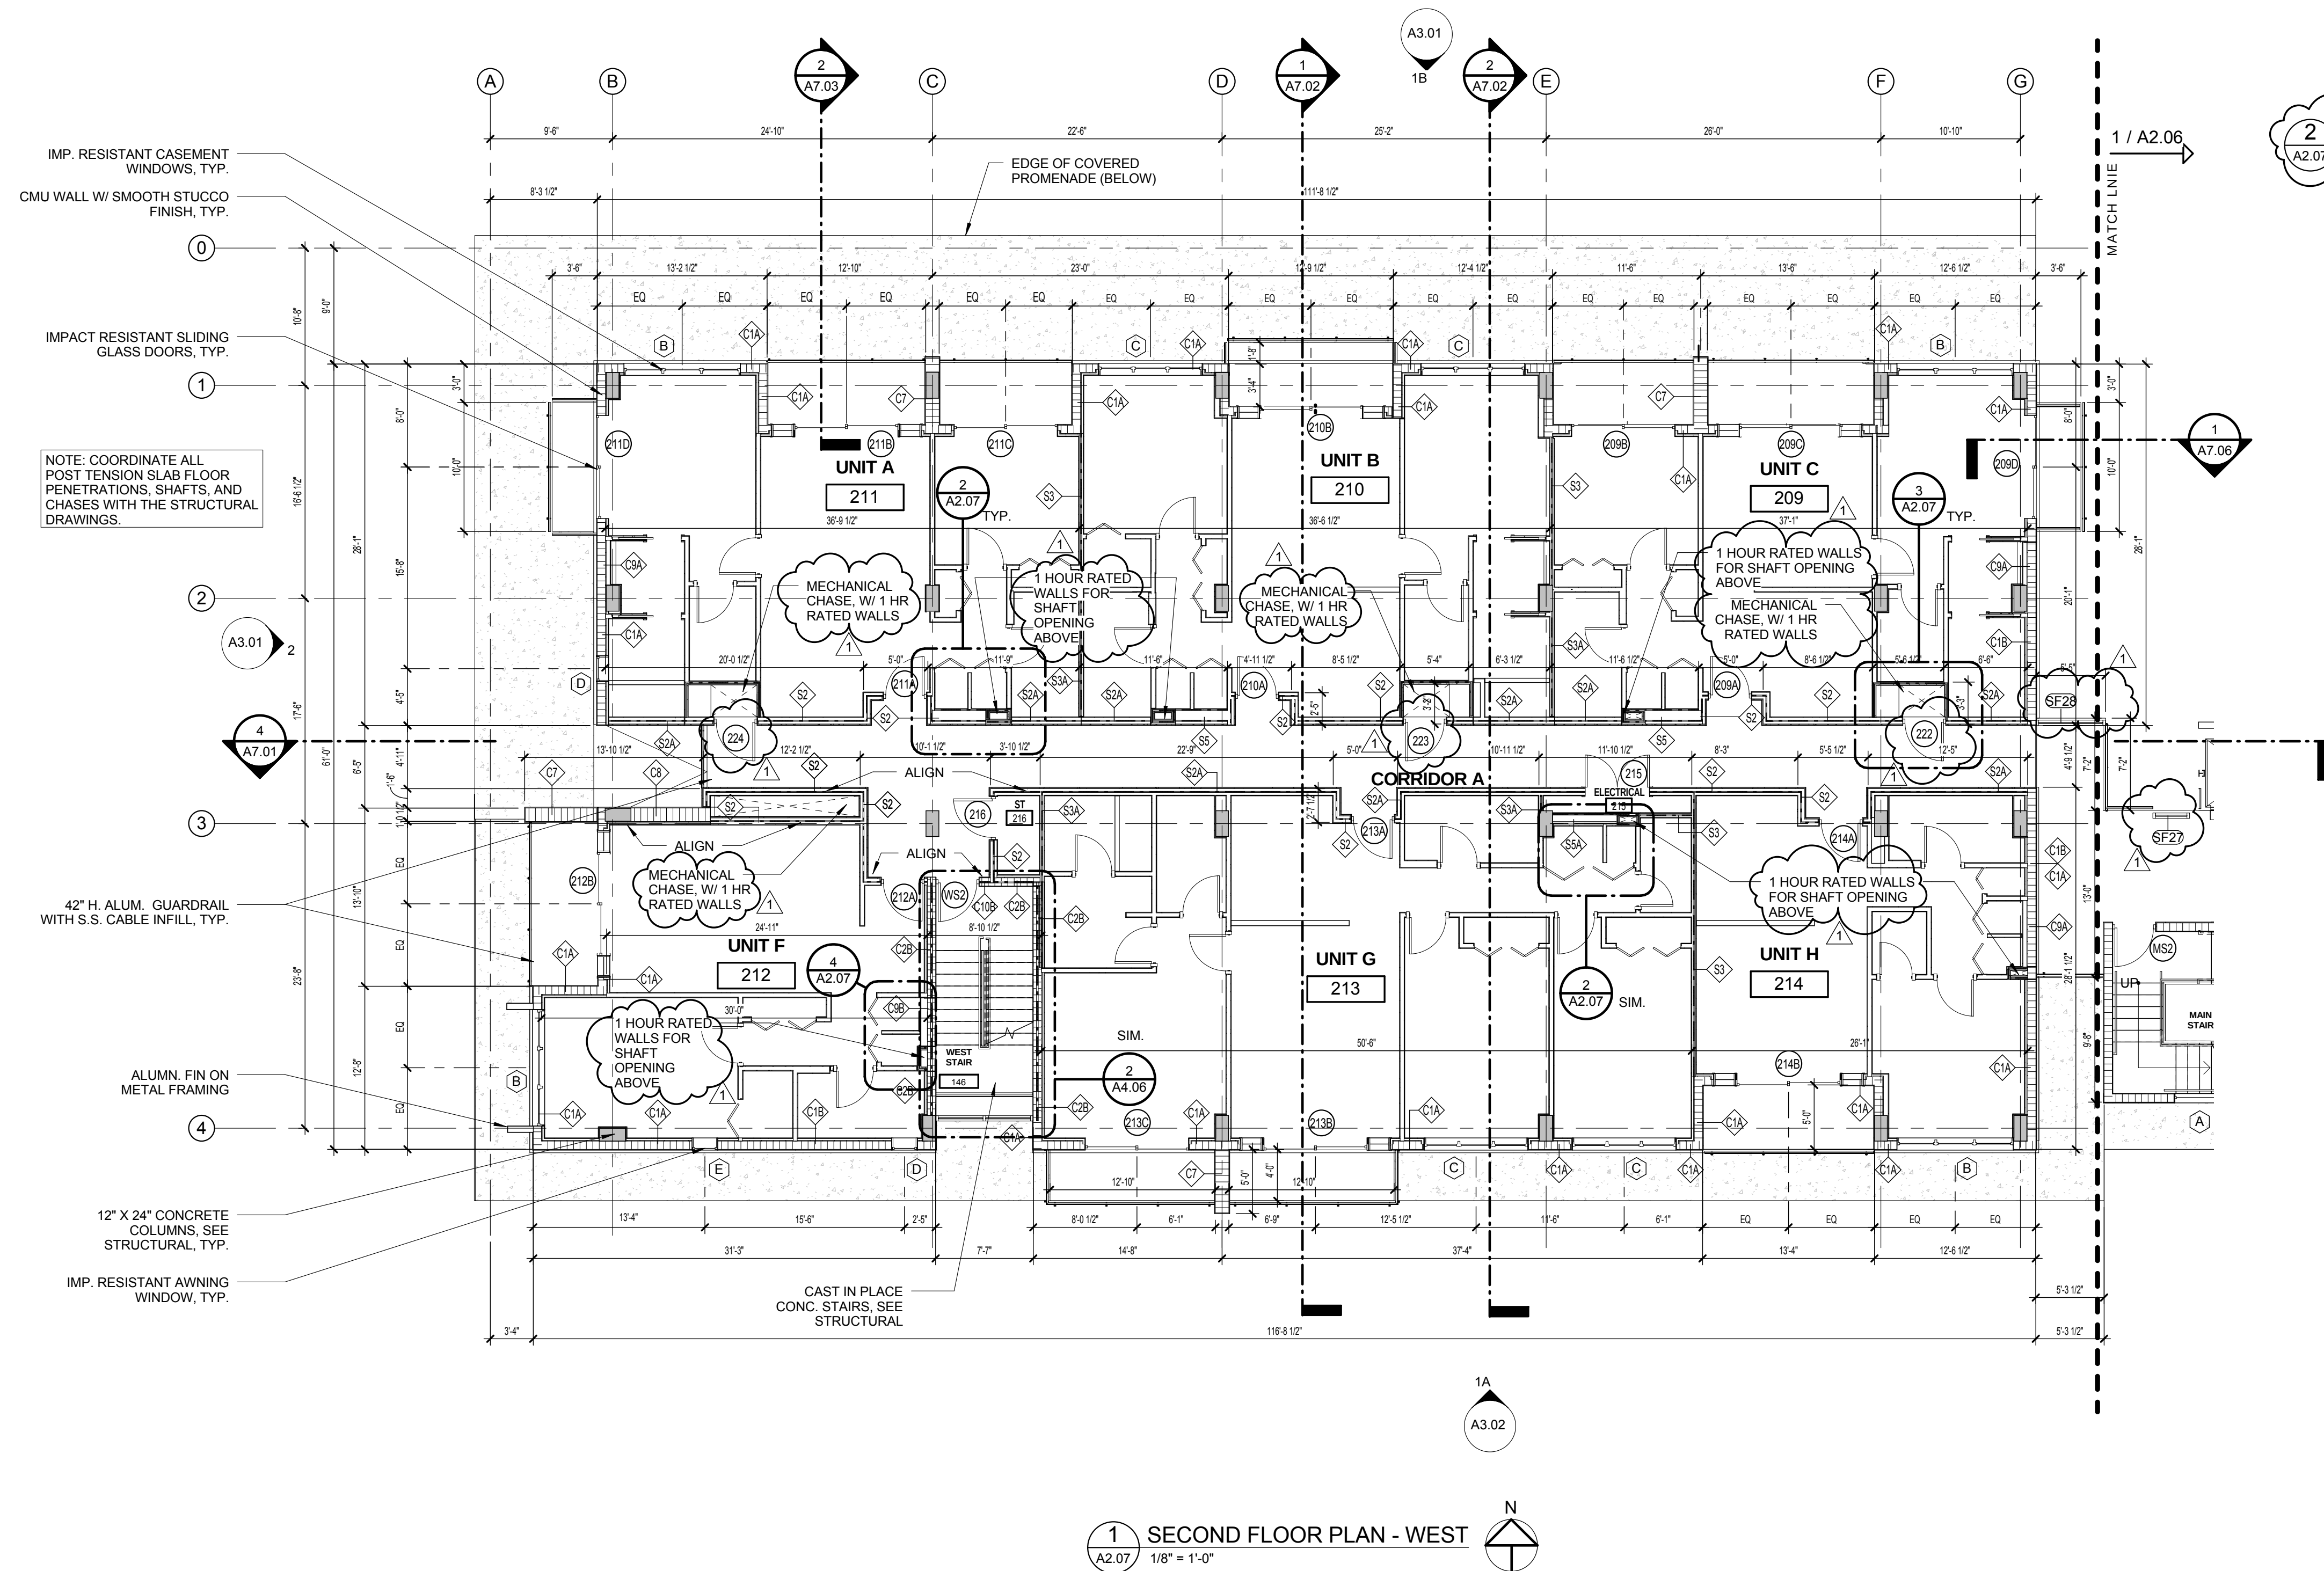

2 TYPICAL 1 HOUR RATED MECHANICAL CHASE AND SHAFT
A2.07 1/2" = 1'-0"

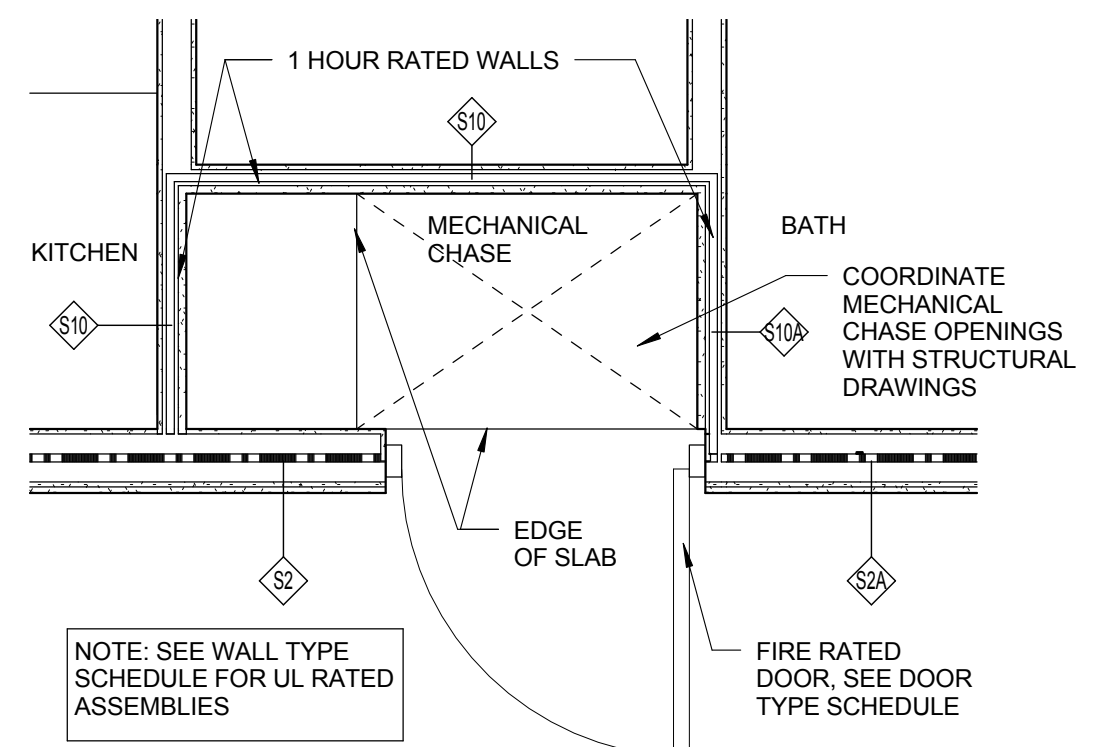

3 TYPICAL 1 HOUR RATED MECHANICAL CHASE
A2.07 1/2" = 1'-0"

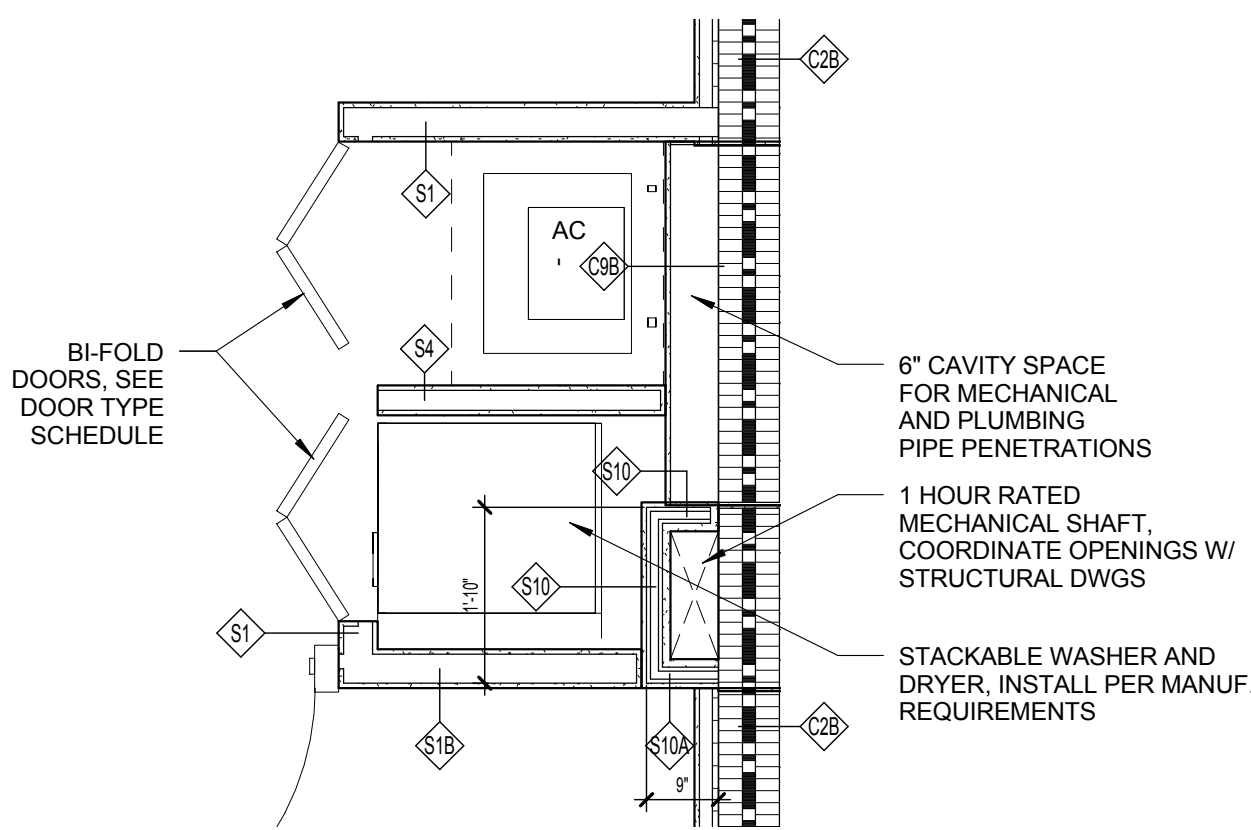

4 SHAFT AT STAIR
A2.07 1/2" = 1'-0"

ISSUED FOR :

BIDS

PERMIT

CONSTRUCTION

SEAL

PROJECT TITLE

UPTOWN
ATLANTIC-700
BUILDING

W. ATLANTIC AVE. , DELRAY
BEACH, FL

PROVISIONS

THESE DRAWINGS ARE PREPARED PER ESTABLISHED INDUSTRY STANDARDS AND REPRESENT THE ARCHITECT AND ENGINEERS DESIGN CONCEPT. THEY ARE NOT INTENDED TO PROVIDE EVERY DETAIL OR CONDITION REQUIRED TO CONSTRUCT THE BUILDING. THE CONTRACTOR THROUGH SUBMITTALS AND OTHER COORDINATION EFFORTS IS FULLY RESPONSIBLE FOR PROVIDING A COMPLETE AND OPERATIONAL BUILDING WHETHER INDICATED ON THE PLANS OR NOT.

FILE NUMBER

DRAWING TITLE

SECOND FLOOR
PLAN - WEST

DATE

DRAWN BY


JOB NUMBER

121108



DRAWING NUMBER

A2.07

BUILDING LEGEND WEST
1" = 50'-0"

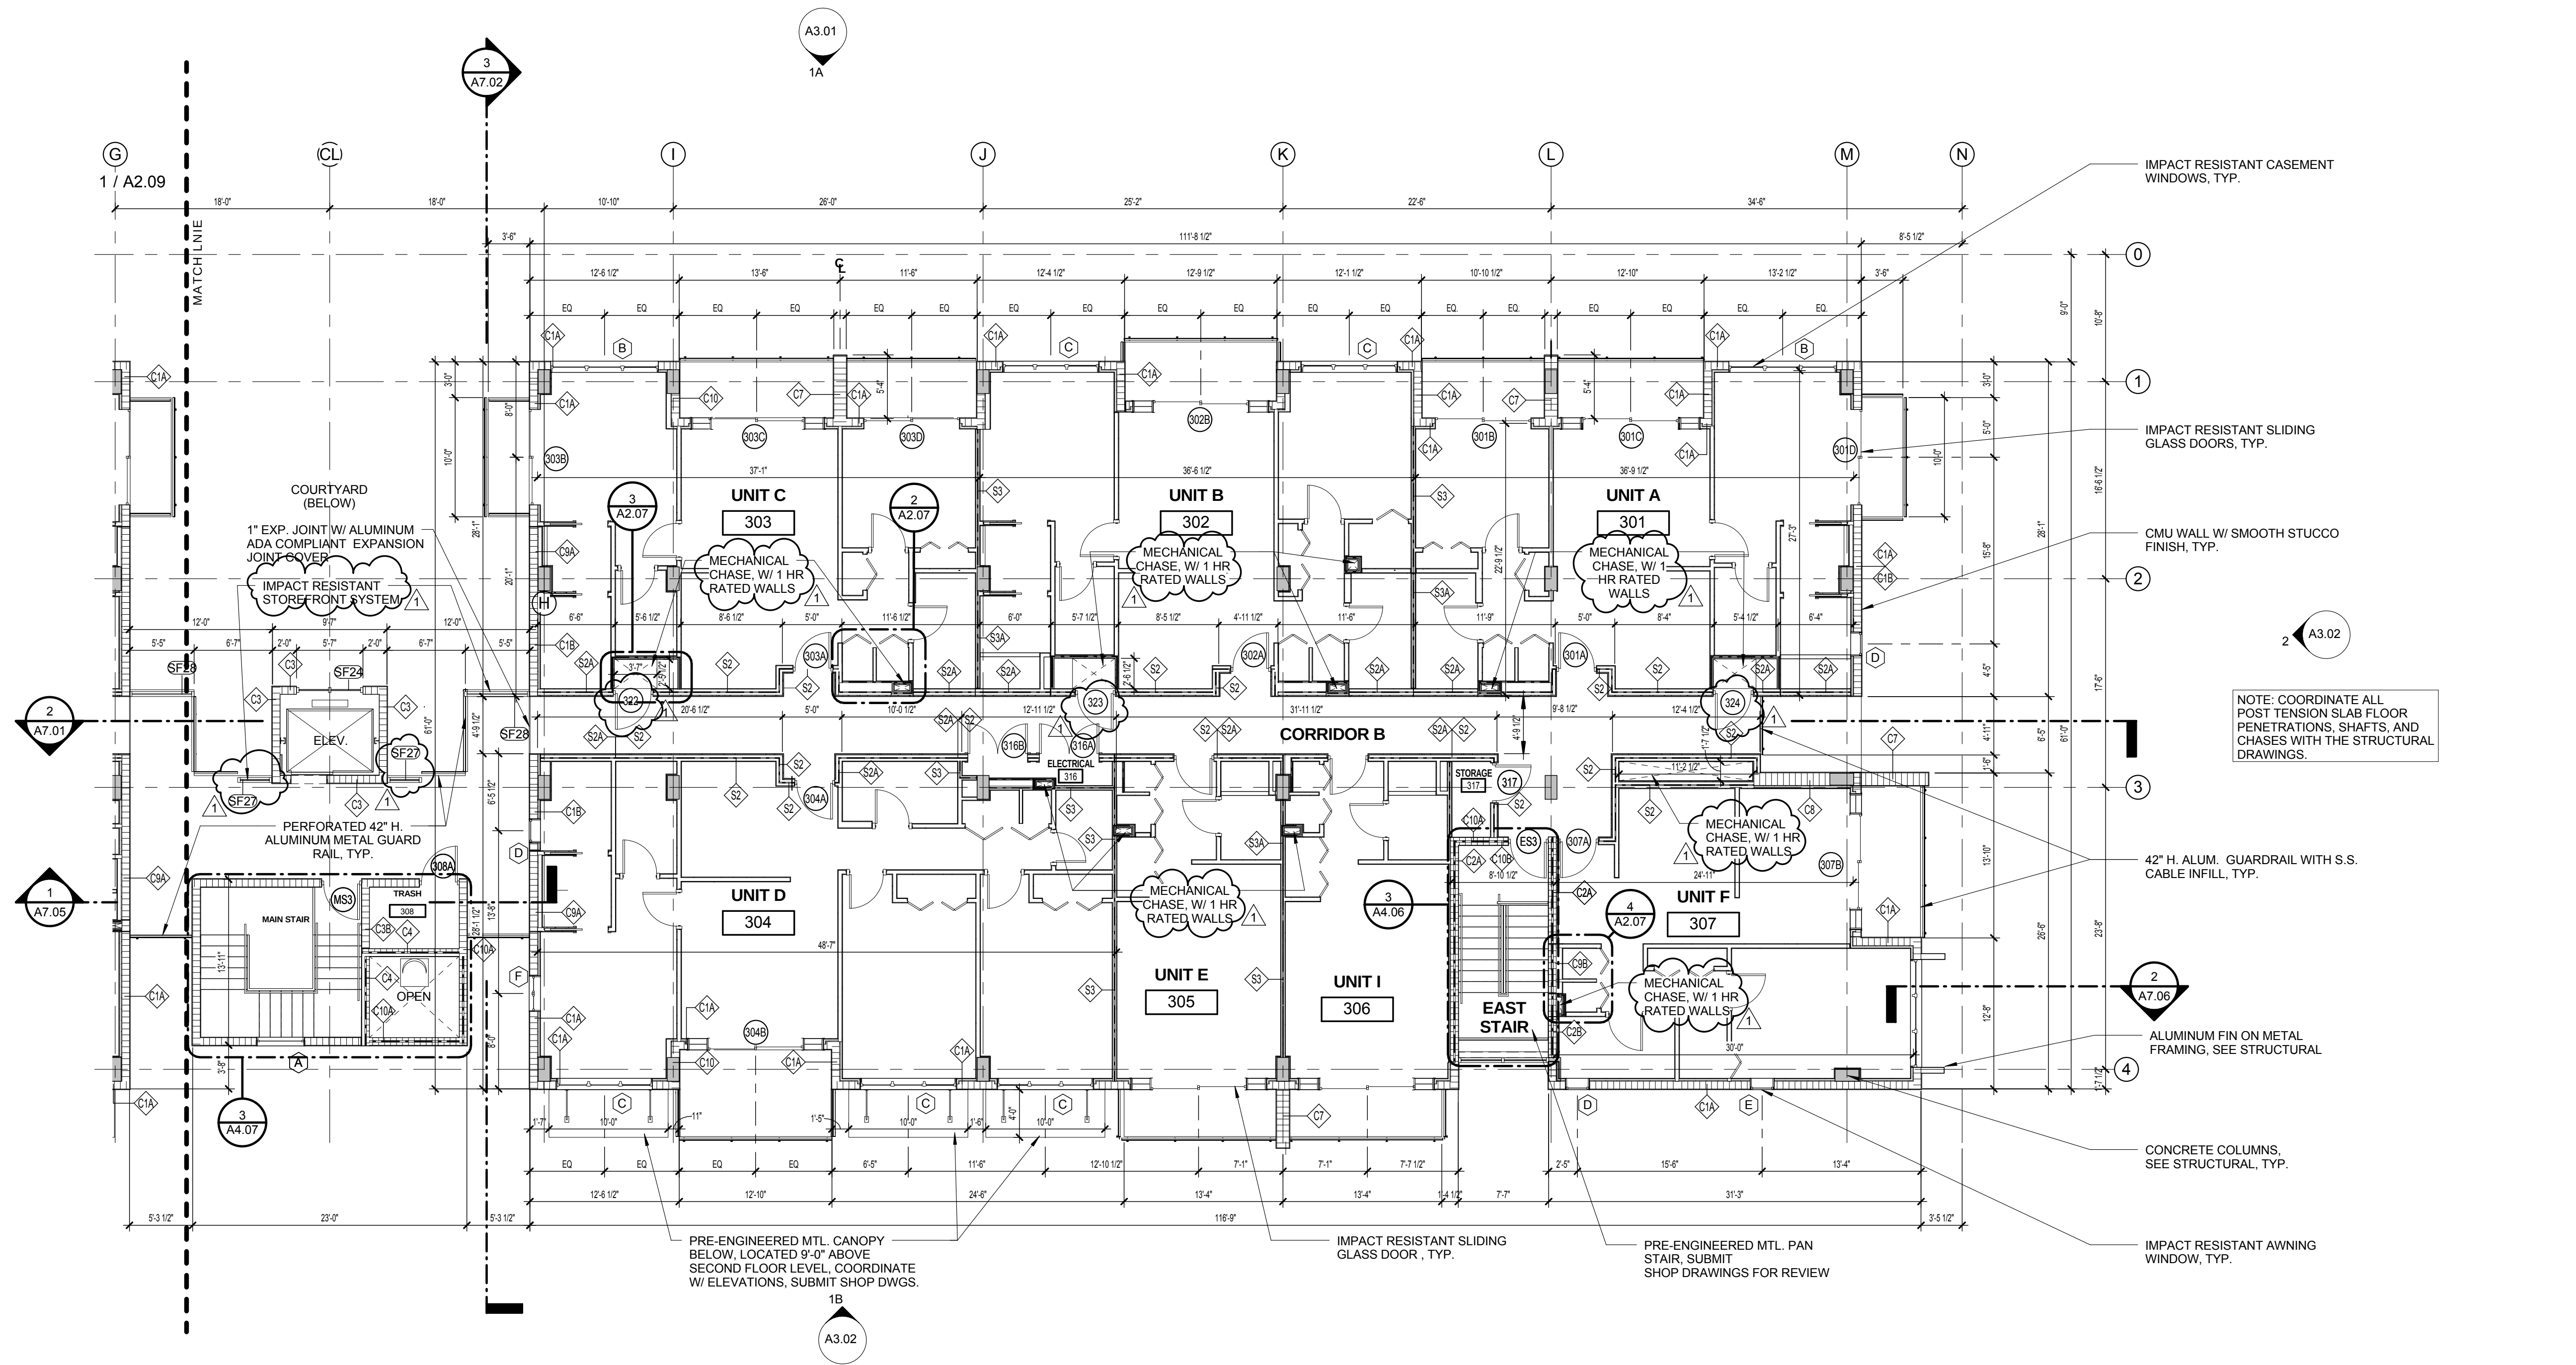

1 THIRD FLOOR PLAN-EAST
A2.08 1/8" = 1'-0"

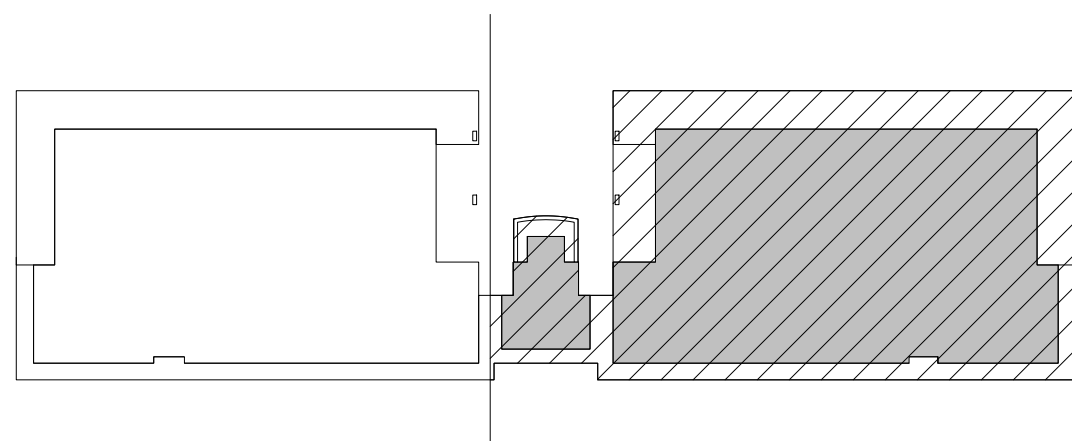 

BUILDING LEGEND EAST
1" = 50'-0"

ISSUED FOR :
BIDS
PERMIT
CONSTRUCTION
SEAL

PROJECT TITLE
UPTOWN
ATLANTIC-700
BUILDING

W. ATLANTIC AVE. , DELRAY
BEACH, FL


PROVISIONS

THESE DRAWINGS ARE PREPARED
PER ESTABLISHED INDUSTRY
STANDARDS AND REPRESENT THE
ARCHITECT AND ENGINEERS DESIGN
CONCEPT. THEY ARE NOT INTENDED
TO PROVIDE EVERY DETAIL OR
CONDITION REQUIRED TO
CONSTRUCT THE BUILDING. THE
CONTRACTOR THROUGH SUBMITTALS
AND OTHER COORDINATION EFFORTS
IS FULLY RESPONSIBLE FOR
PROVIDING A COMPLETE AND
OPERATIONAL BUILDING WHETHER
INDICATED ON THE PLANS OR NOT.
FILE NUMBER


DRAWING TITLE
THIRD FLOOR
PLAN - EAST

DATE
DRAWN BY
JOB NUMBER
121108
DRAWING NUMBER


A2.08

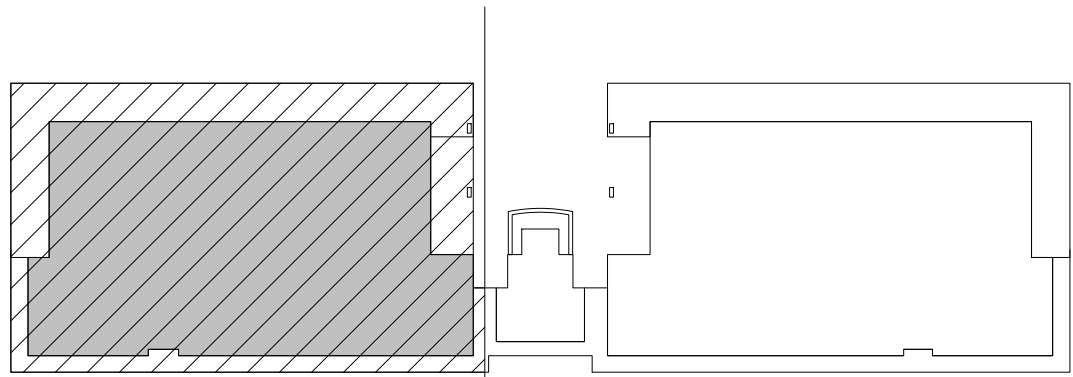


A2.09

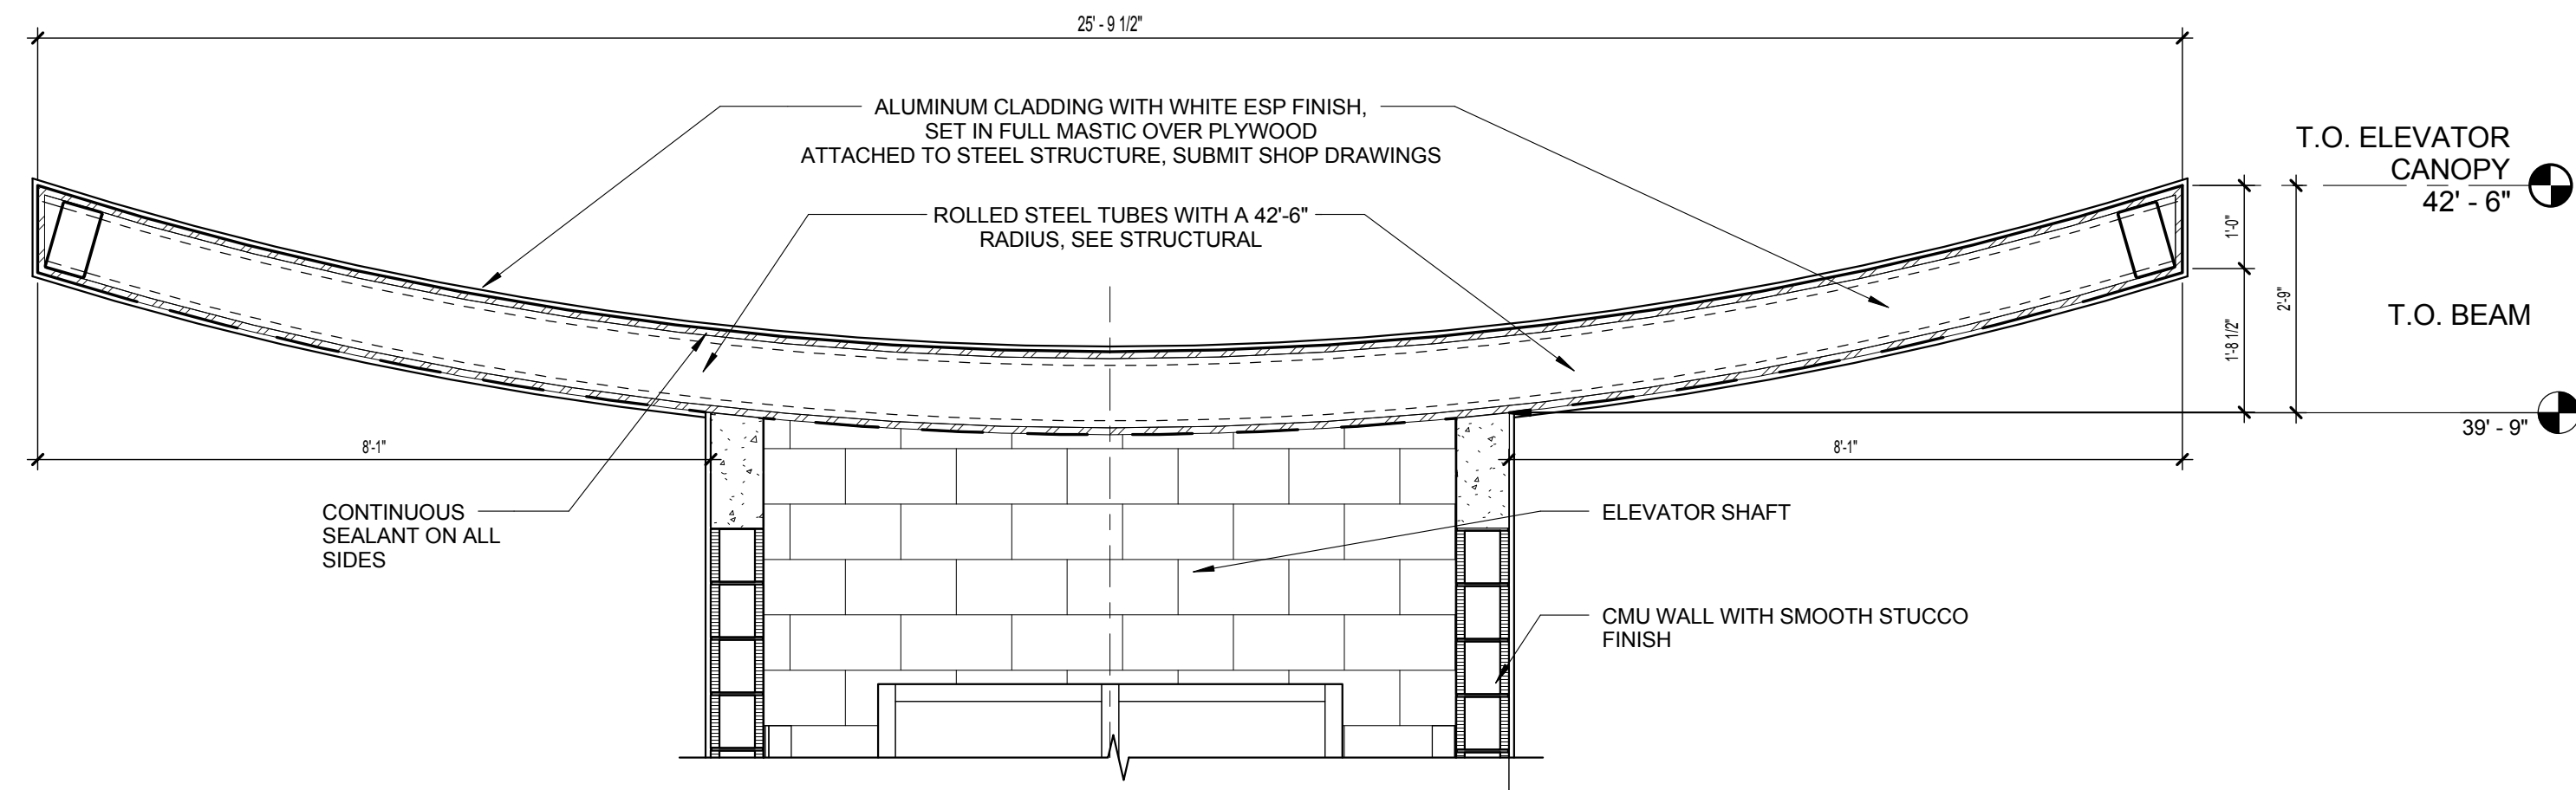

3 SECTION AT ELEVATOR CANOPY
A2.10 1/2" = 1'-0"

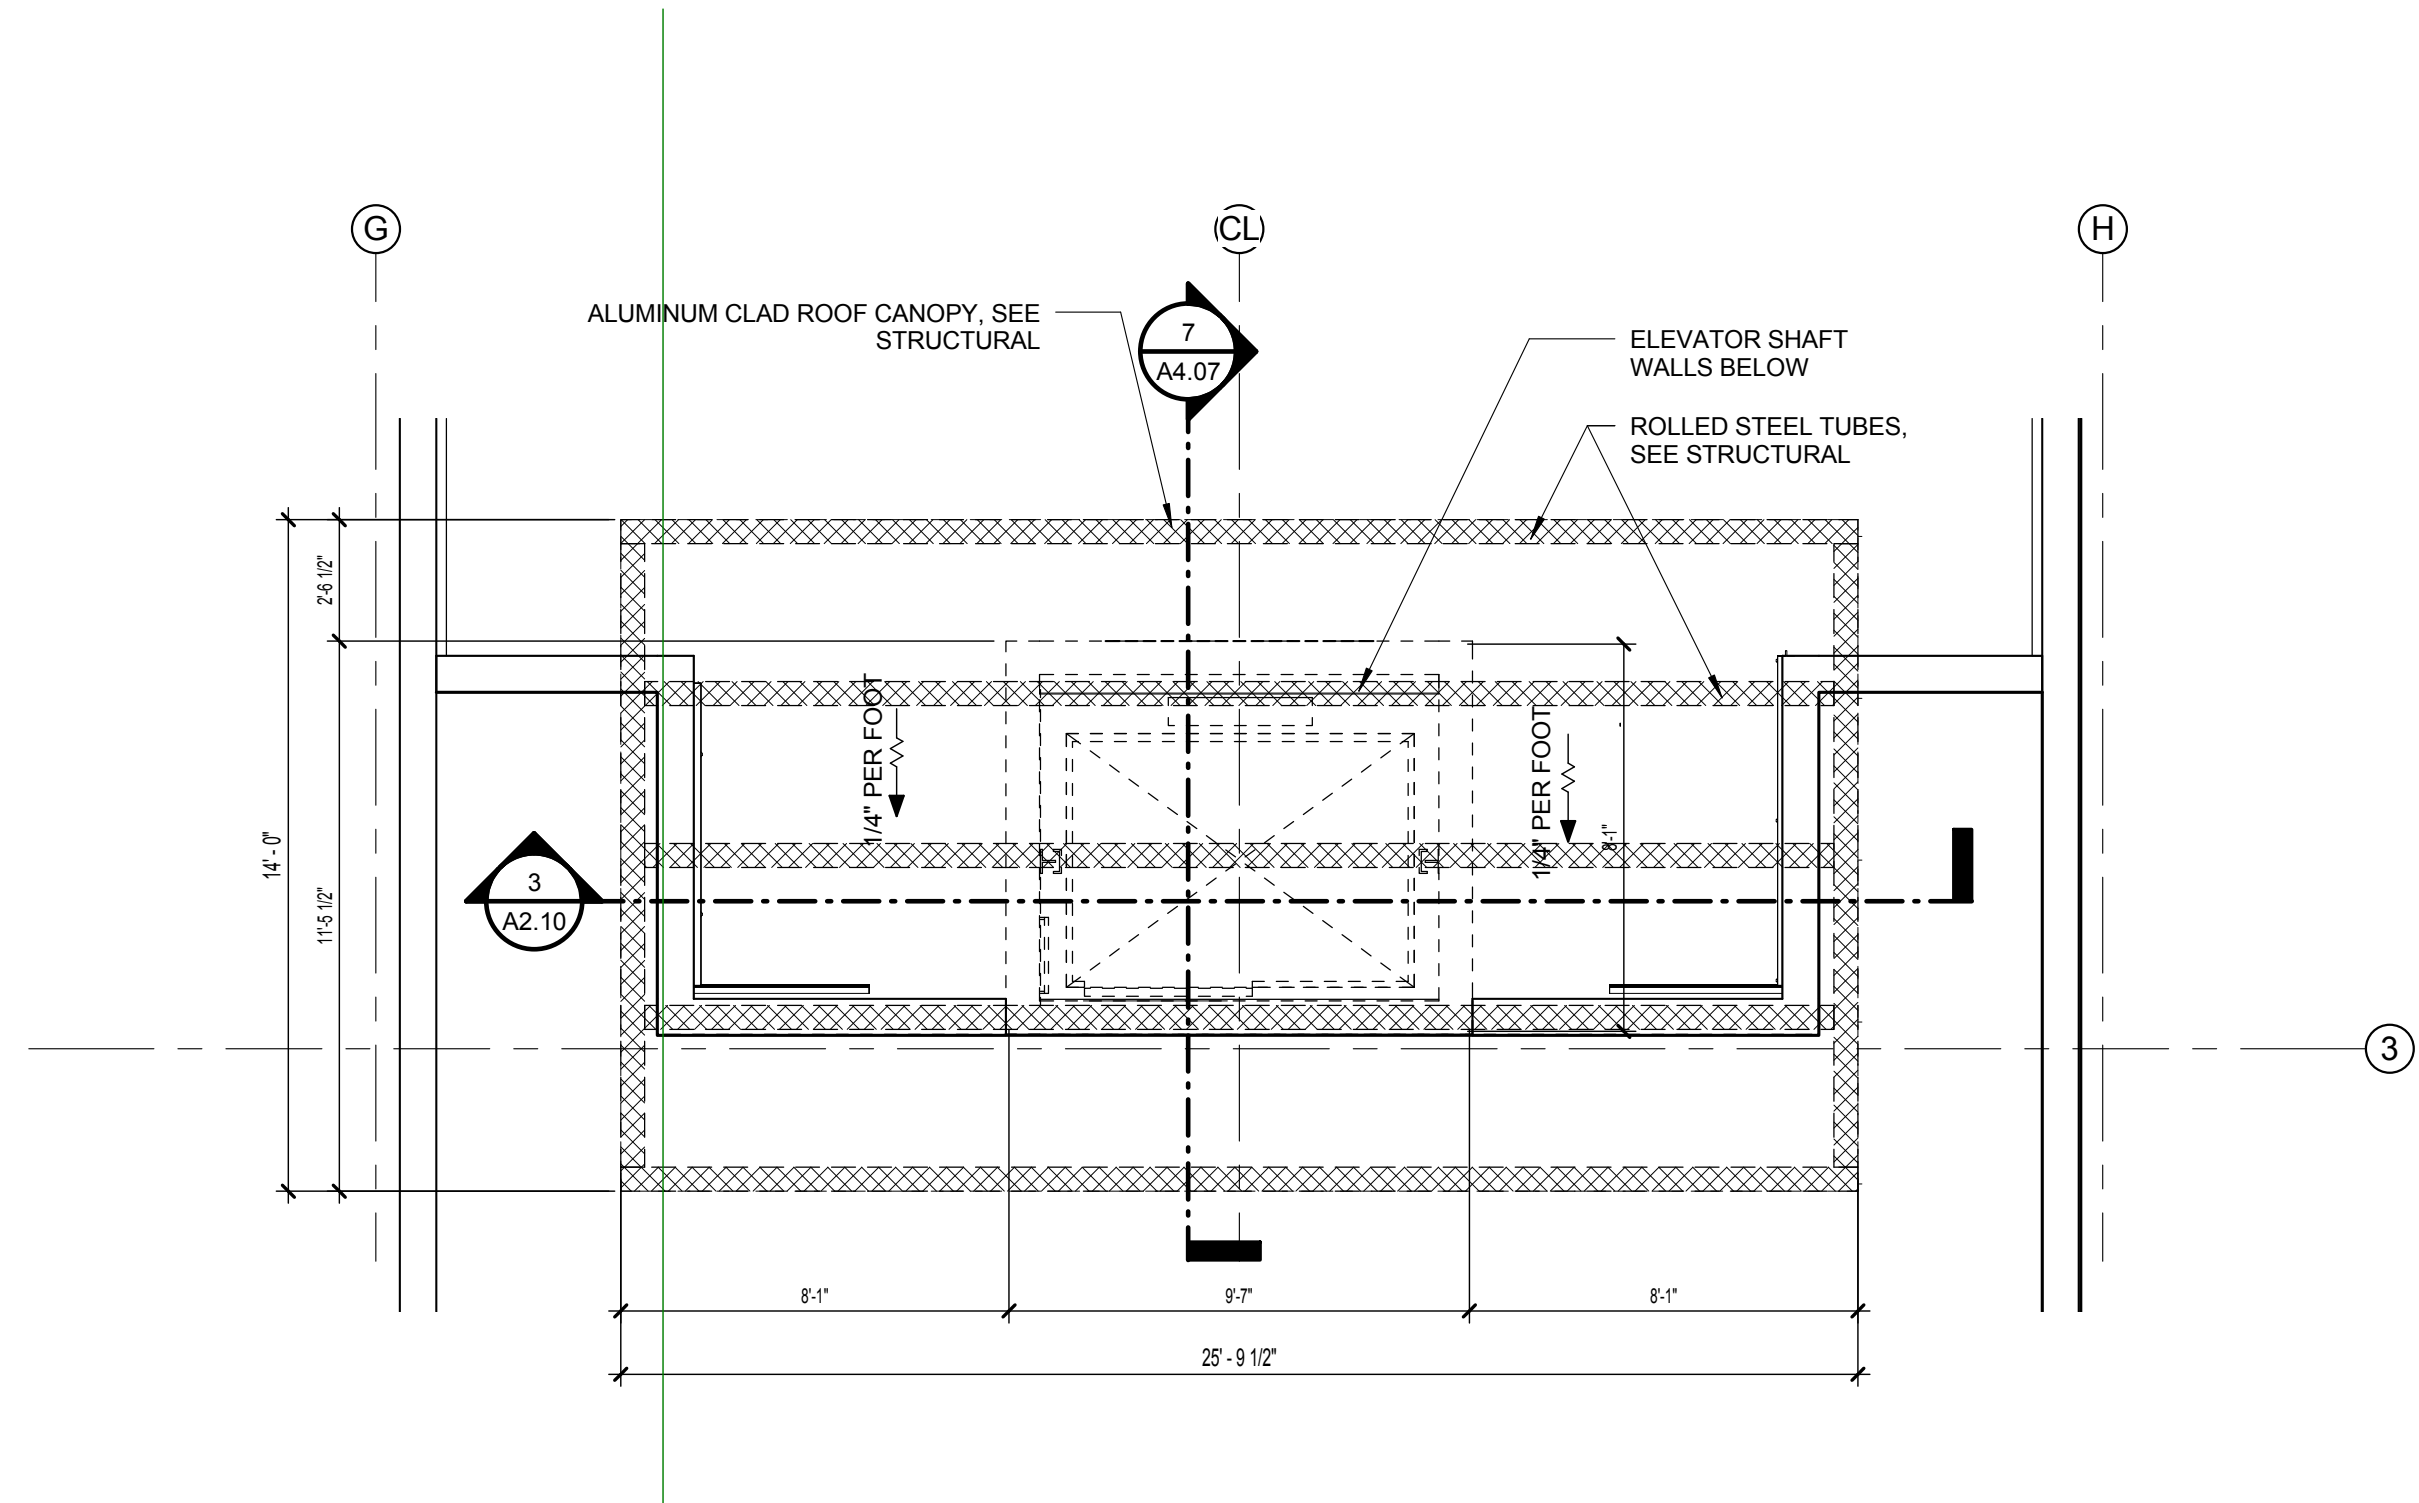

2 ELEVATOR CANOPY
A2.10 1/4" = 1'-0"

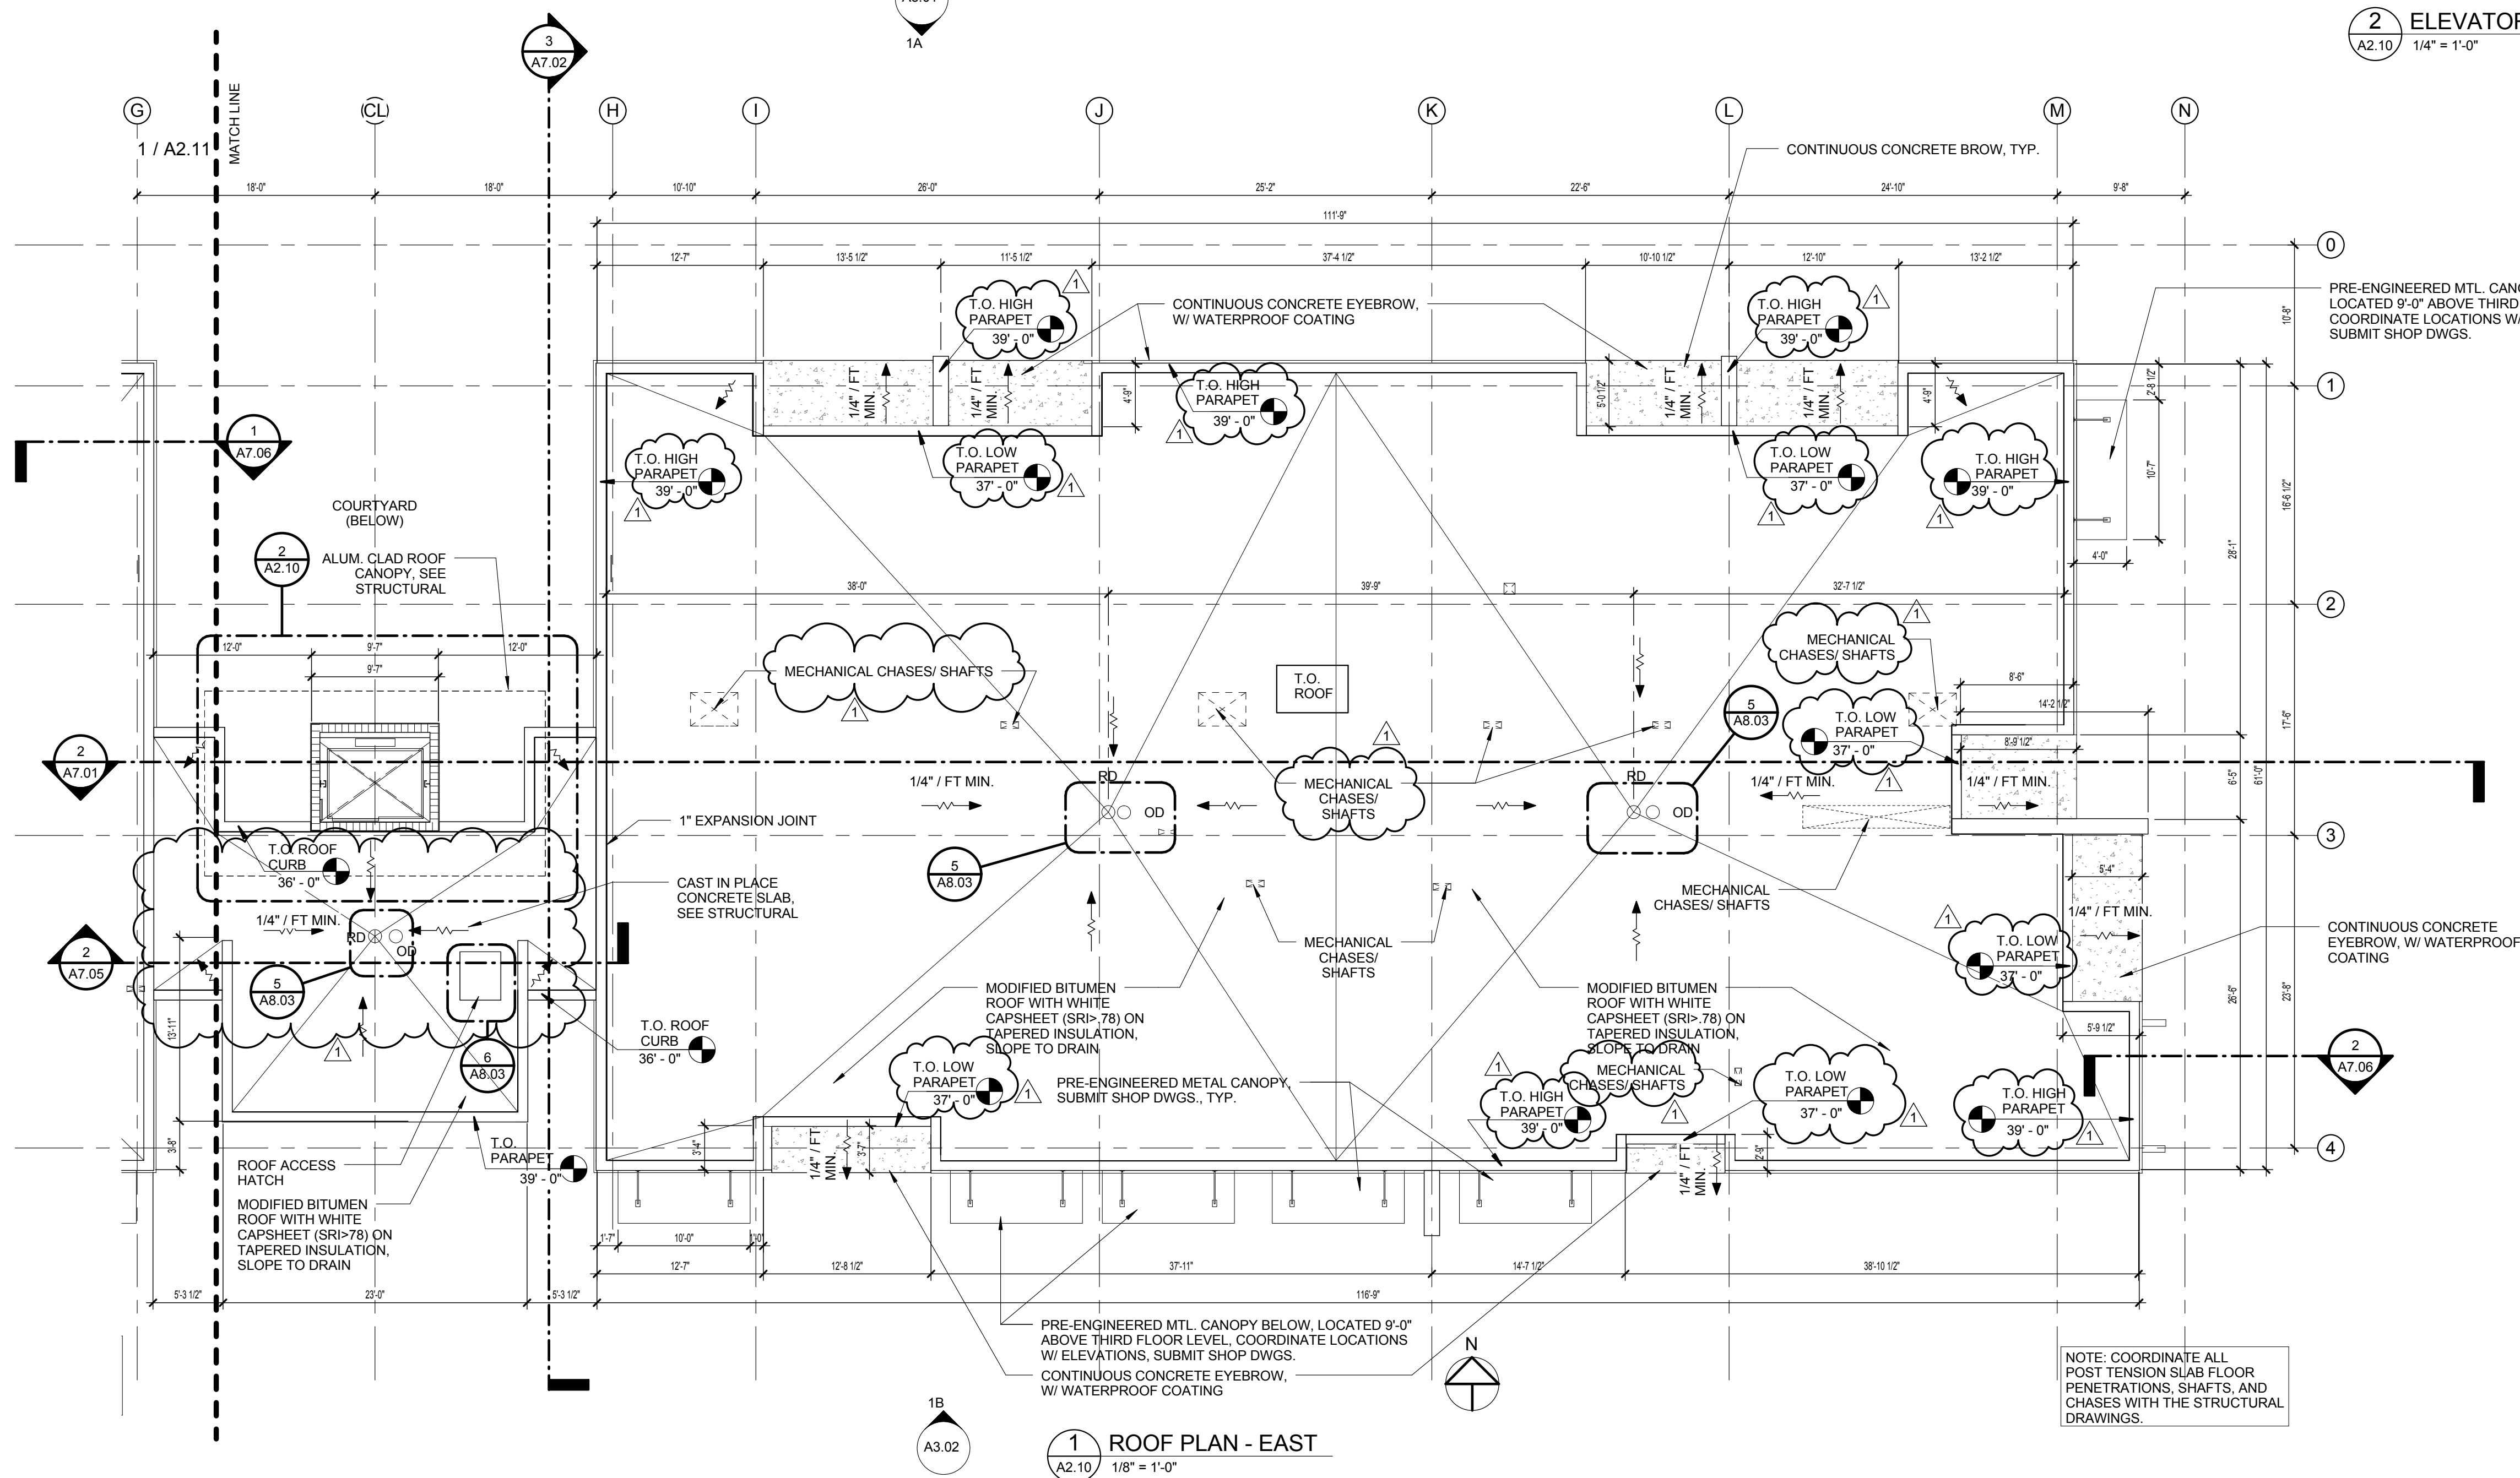

BUILDING LEGEND EAST
1" = 50'-0"

ISSUED FOR :

BIDS

PERMIT

CONSTRUCTION

SEAL

PROJECT TITLE

UPTOWN ATLANTIC-700 BUILDING

W. ATLANTIC AVE. , DELRAY BEACH, FL

PROVISIONS

THESE DRAWINGS ARE PREPARED PER ESTABLISHED INDUSTRY STANDARDS AND REPRESENT THE ARCHITECT AND ENGINEERS DESIGN CONCEPT. THEY ARE NOT INTENDED TO PROVIDE EVERY DETAIL OR CONDITION REQUIRED TO CONSTRUCT THE BUILDING. THE CONTRACTOR THROUGH SUBMITTALS AND OTHER COORDINATION EFFORTS IS FULLY RESPONSIBLE FOR PROVIDING A COMPLETE AND OPERATIONAL BUILDING WHETHER INDICATED ON THE PLANS OR NOT.

FILE NUMBER

DRAWING TITLE

ROOF PLAN - EAST

DATE




DRAWN BY

JOB NUMBER 121108

DRAWING NUMBER

A2.10

EXTERIOR FINISHES	
WALLS:	
EXTERIOR WALLS:	3/4" STUCCO (SMOOTH); PAINTED
STOREFRONT:	E.S.P. FINISH ALUMINUM W/ IMPACT GLAZING
DOOR:	
DOORS:	E.S.P. FINISH ALUMINUM W/ IMPACT GLAZING
WINDOWS:	
WINDOWS:	E.S.P. FINISH ALUMINUM CASEMENT
ROOFING:	
ROOF:	MODIFIED BITUMEN ON TAPERED INSULATION
FLASHING/COPING:	SLOPED STUCCO TOP
MISCELLANEOUS:	
EXTERIOR LIGHTS:	WALL MOUNTED CANOPY LIGHTING
GUARDRAIL:	
GUARDRAIL/ HANDGUARD RAIL:	ALUMINUM GUARDRAIL WITH STAINLESS STEEL CABLE
PAVERS:	SEE SITE PLAN, UNDER SEPARATE SUBMITTAL

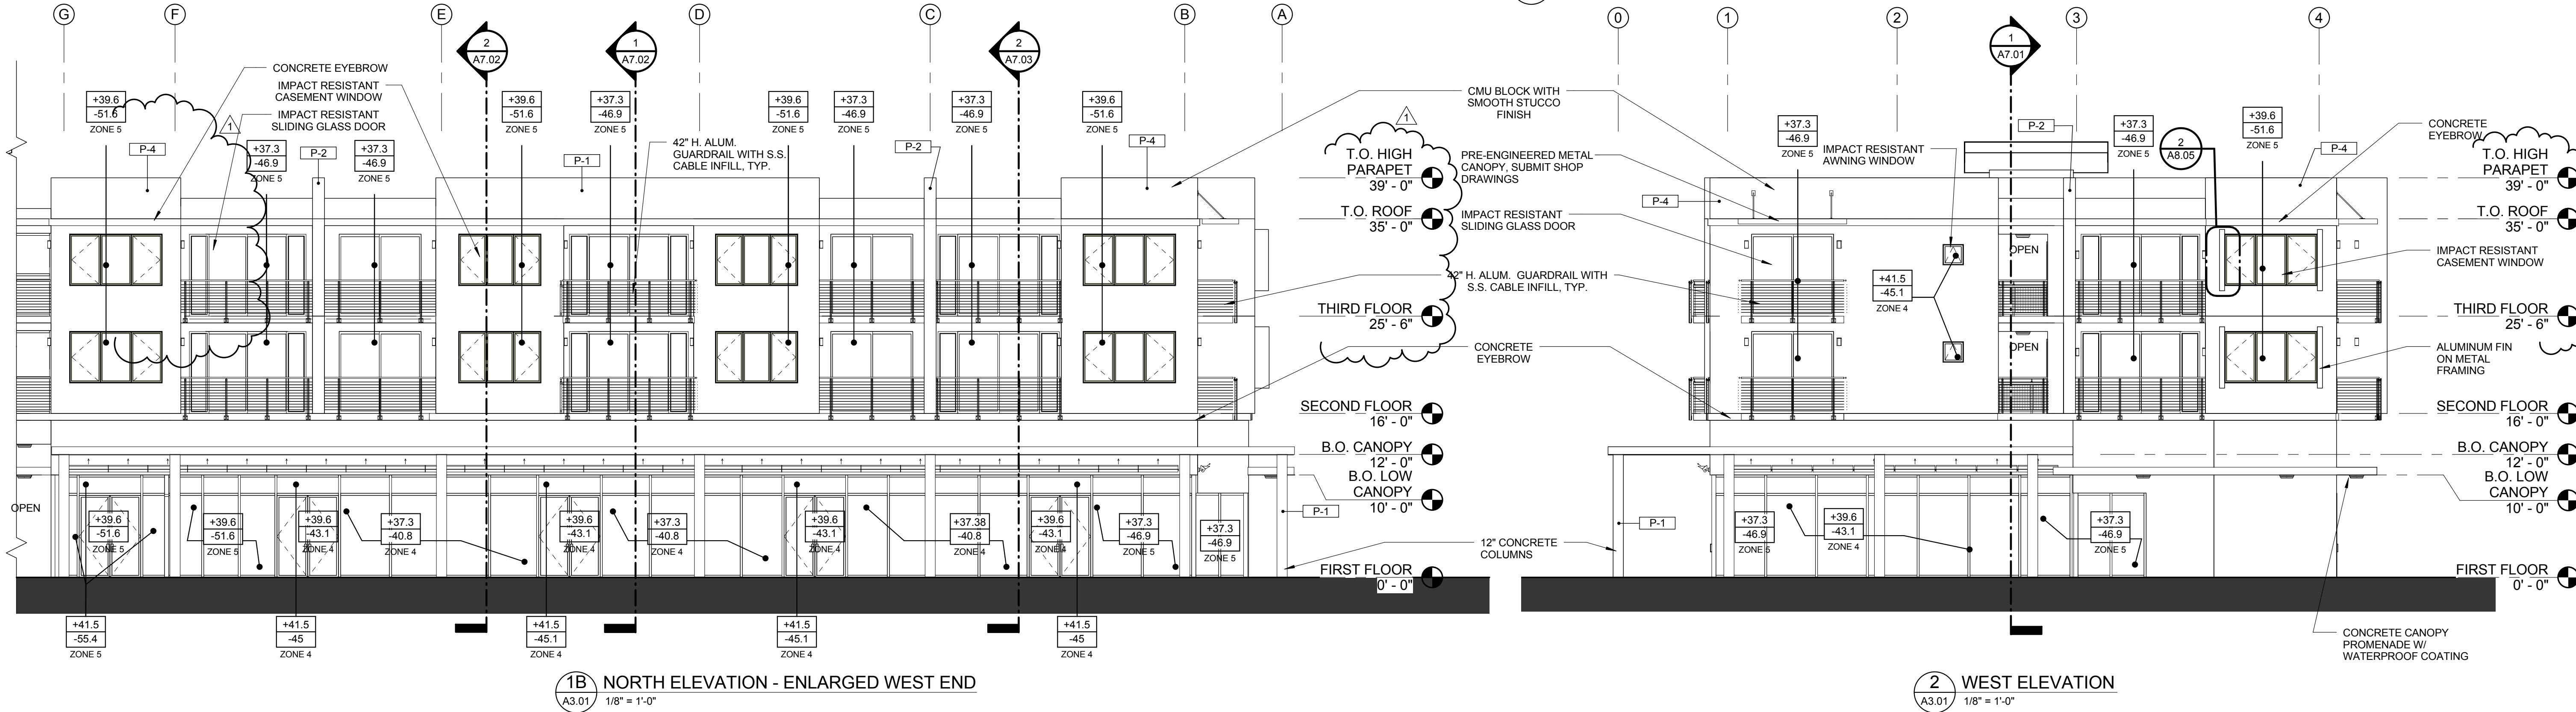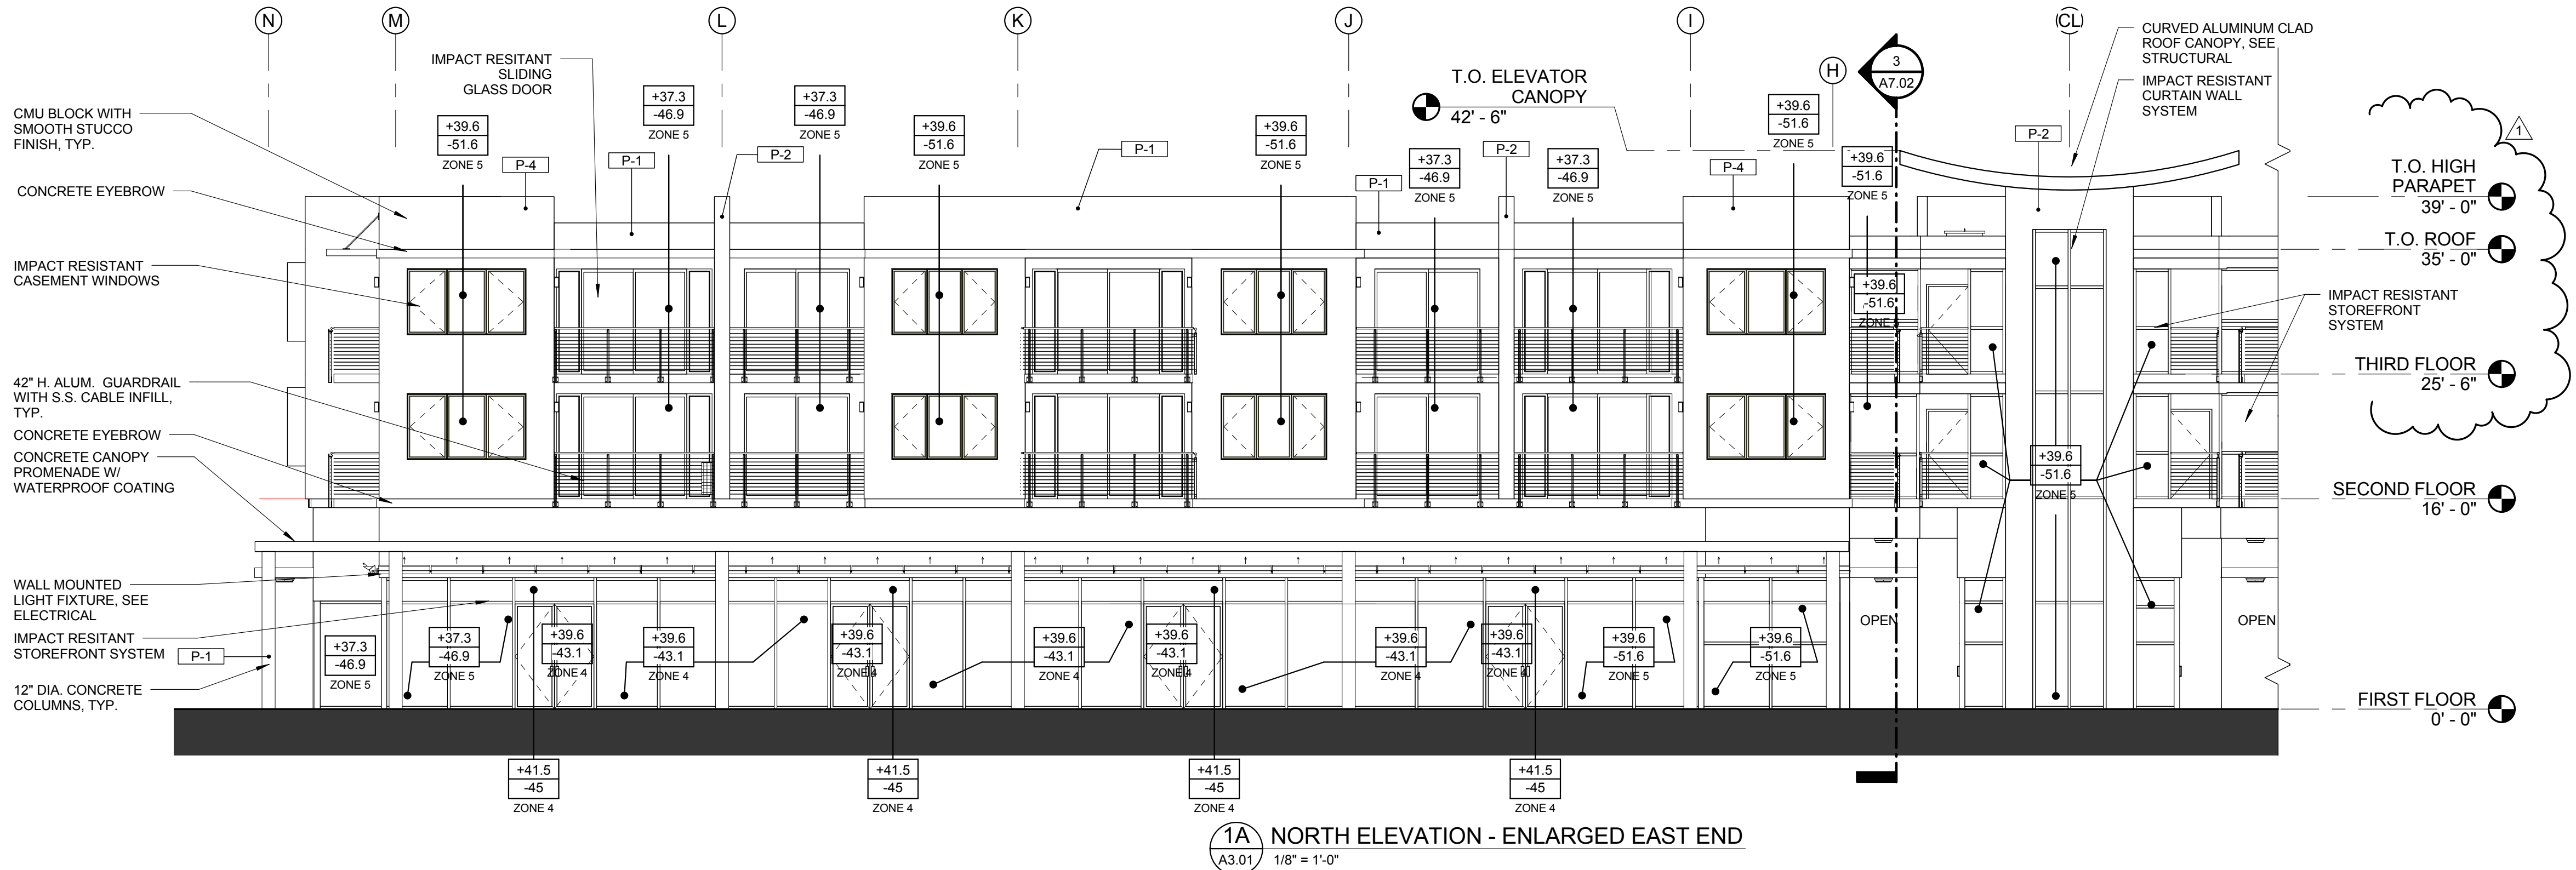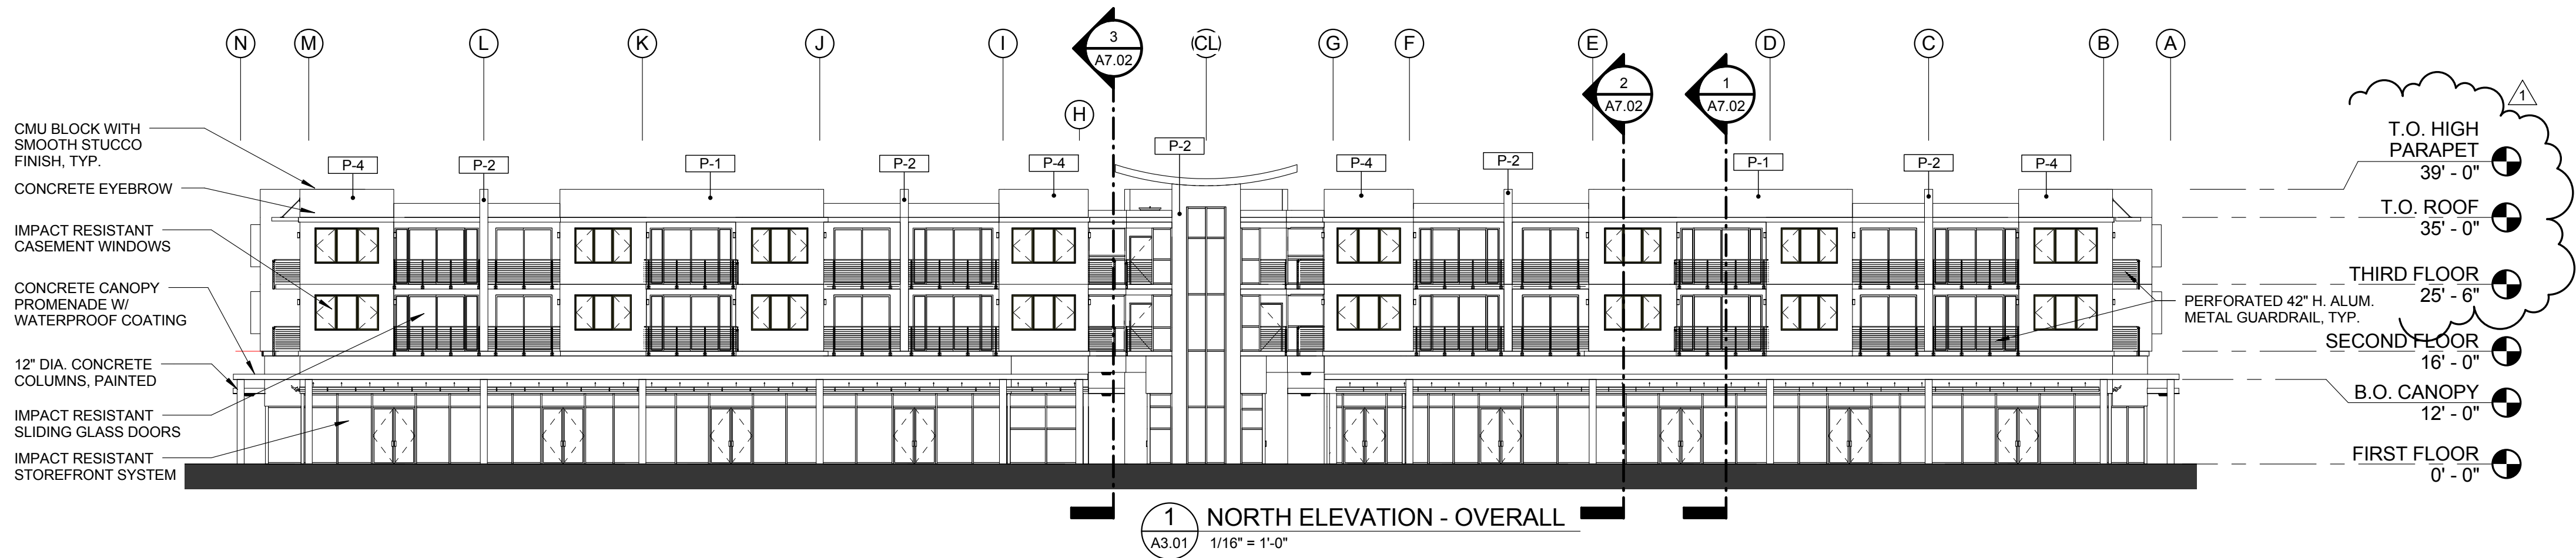

ISSUED FOR :

BIDS

PERMIT

CONSTRUCTION

SEAL

PROJECT TITLE

UPTOWN ATLANTIC-700 BUILDING

W. ATLANTIC AVE. , DELRAY BEACH, FL

REVISIONS

THESE DRAWINGS ARE PREPARED PER ESTABLISHED INDUSTRY STANDARDS AND REPRESENT THE ARCHITECT AND ENGINEERS DESIGN CONCEPT. THEY ARE NOT INTENDED TO PROVIDE EVERY DETAIL OR CONDITION REQUIRED TO CONSTRUCT THE BUILDING. THE CONTRACTOR THROUGH SUBMITTALS AND OTHER COORDINATION EFFORTS IS FULLY RESPONSIBLE FOR PROVIDING A COMPLETE AND OPERATIONAL BUILDING WHETHER INDICATED ON THE PLANS OR NOT.

FILE NUMBER

DRAWING TITLE

EXTERIOR ELEVATIONS

DATE

DRAWN BY






JOB NUMBER

121108

DRAWING NUMBER

A3.01

EXTERIOR FINISHES	
WALLS:	
EXTERIOR WALLS:	3/4" STUCCO (SMOOTH); PAINTED
STOREFRONT:	
E.S.P. FINISH ALUMINUM W/ IMPACT GLAZING	
DOOR:	
DOORS:	E.S.P. FINISH ALUMINUM W/ IMPACT GLAZING
WINDOWS:	
E.S.P. FINISH ALUMINUM CASEMENT	
ROOFING:	
ROOF:	MODIFIED BITUMEN ON TAPERED INSULATION
FLASHING/COPING:	
SLOPED STUCCO TOP	
MISCELLANEOUS:	
EXTERIOR LIGHTS:	WALL MOUNTED CANOPY LIGHTING
GUARDRAIL RAIL/	
HANDGUARD RAIL	ALUMINUM GUARDRAIL WITH STAINLESS STEEL CABLE
PAVERS:	SEE SITE PLAN, UNDER SEPARATE SUBMITTAL

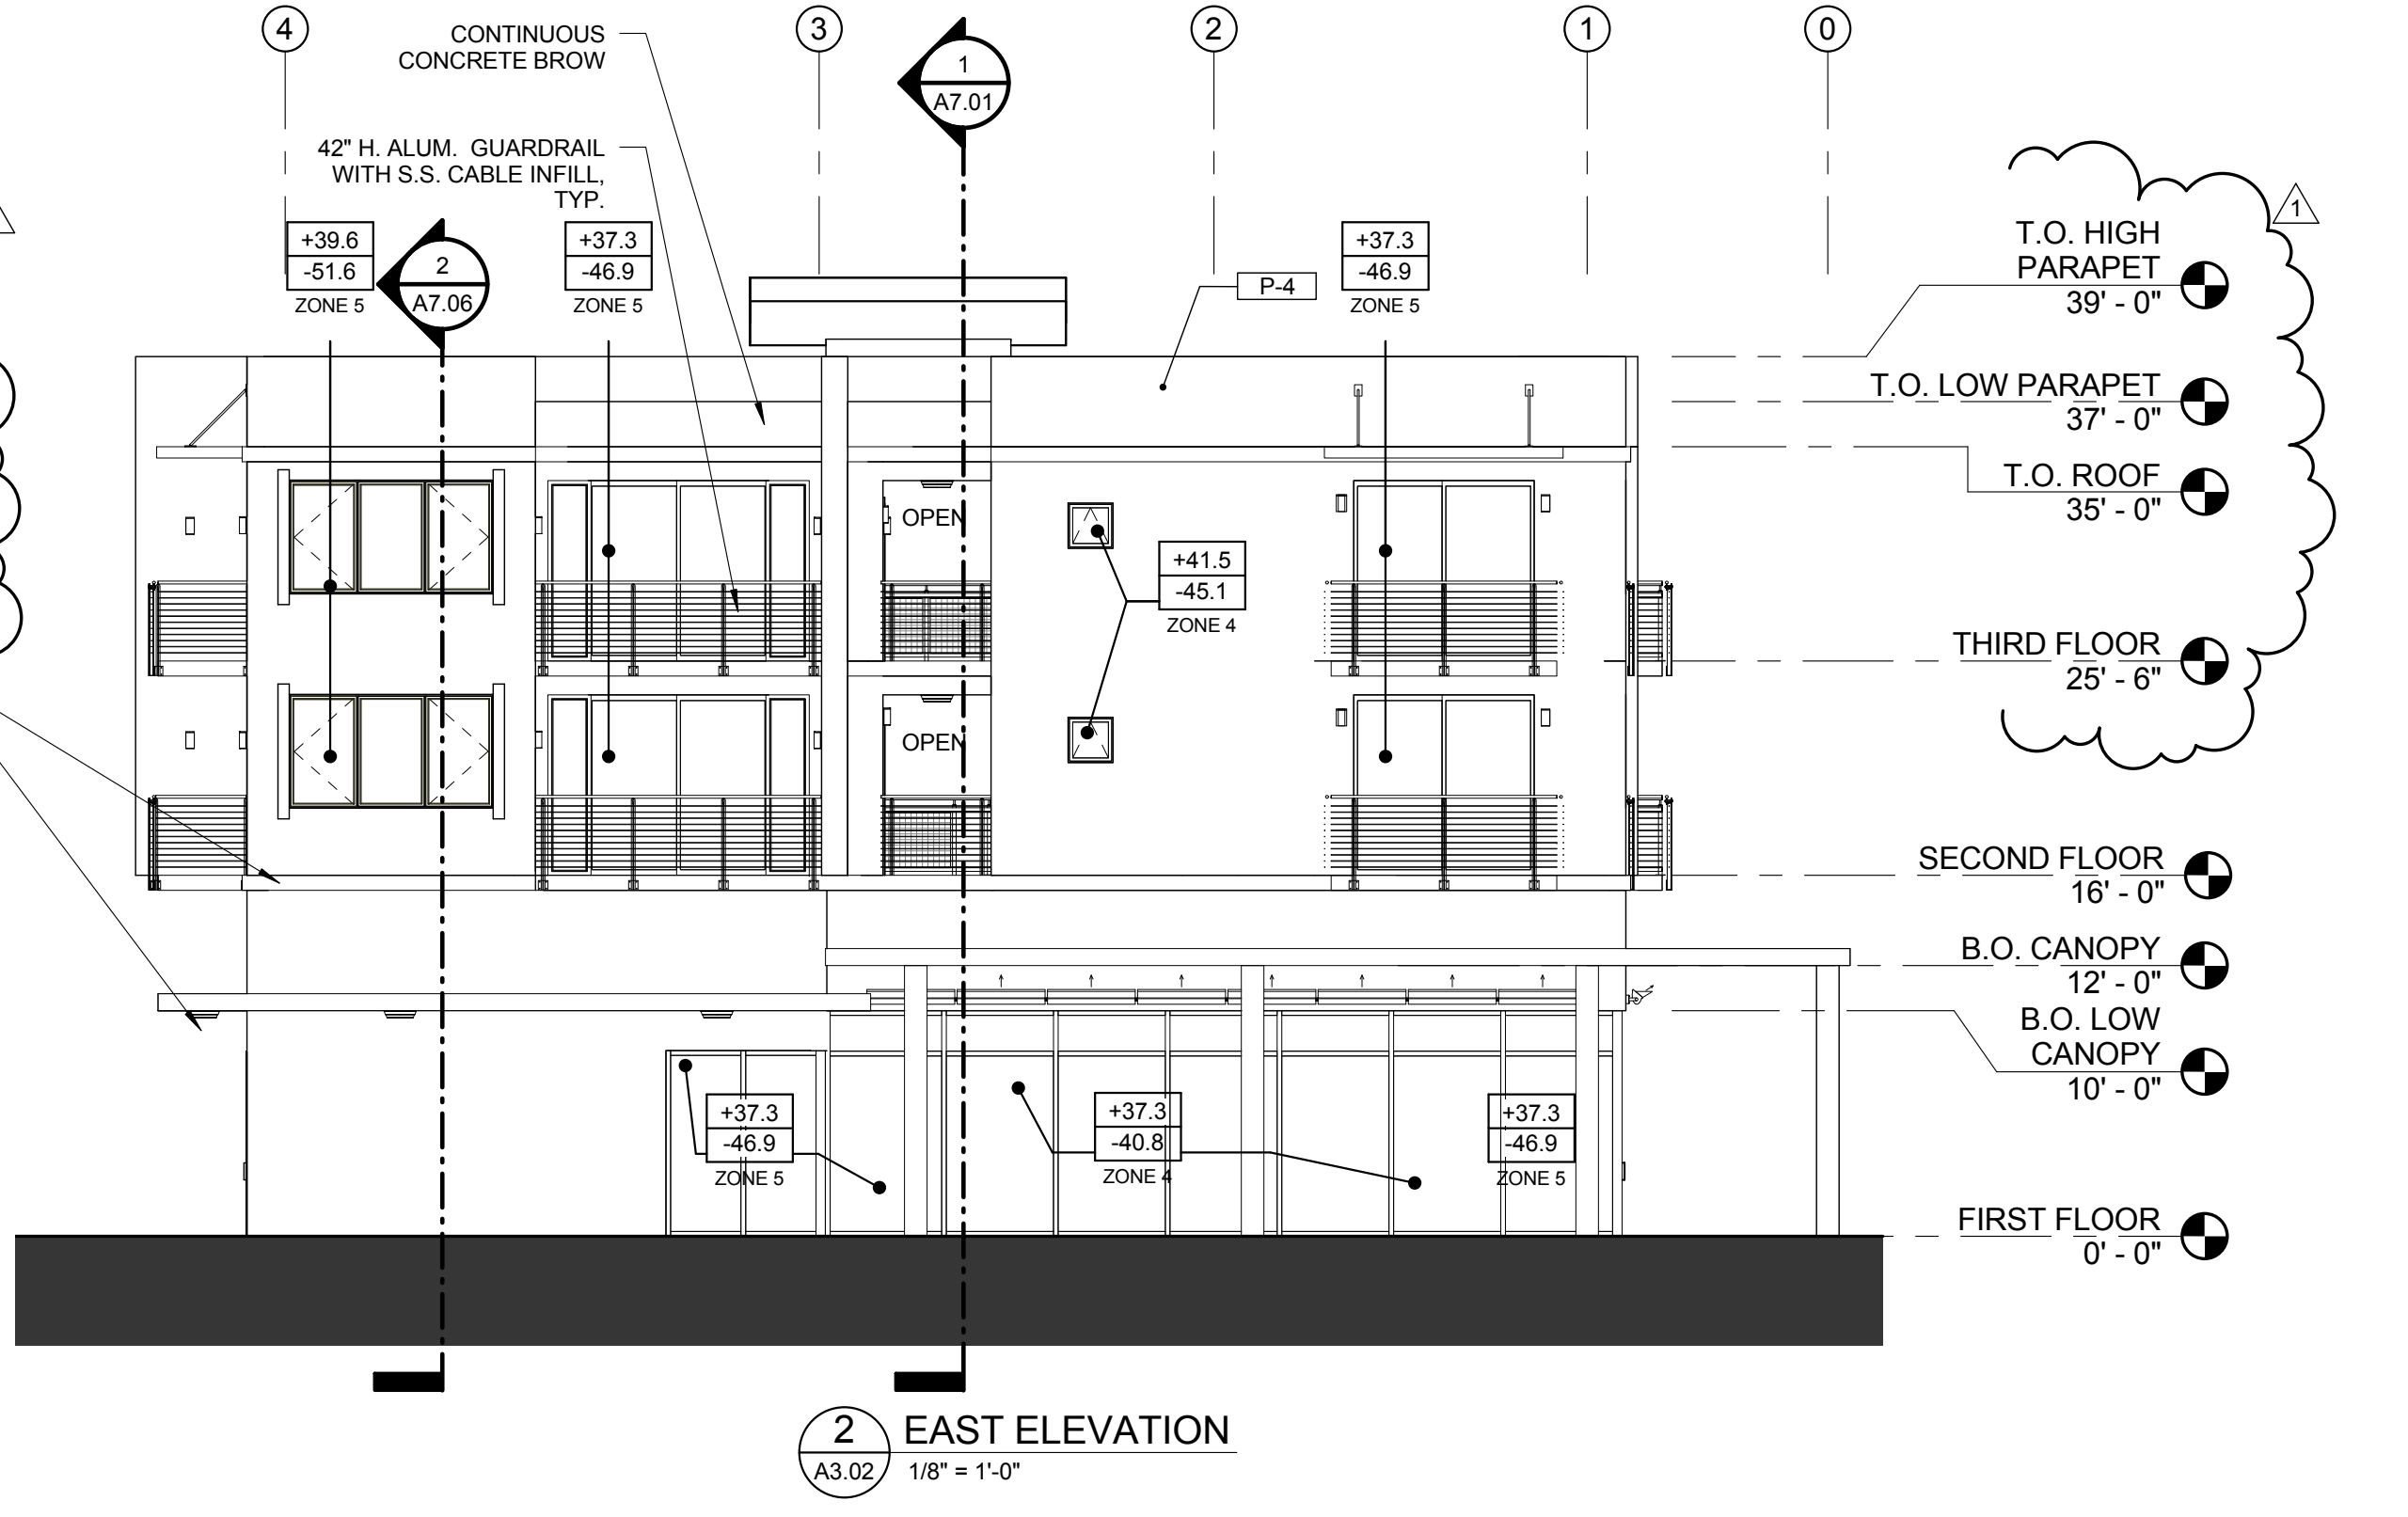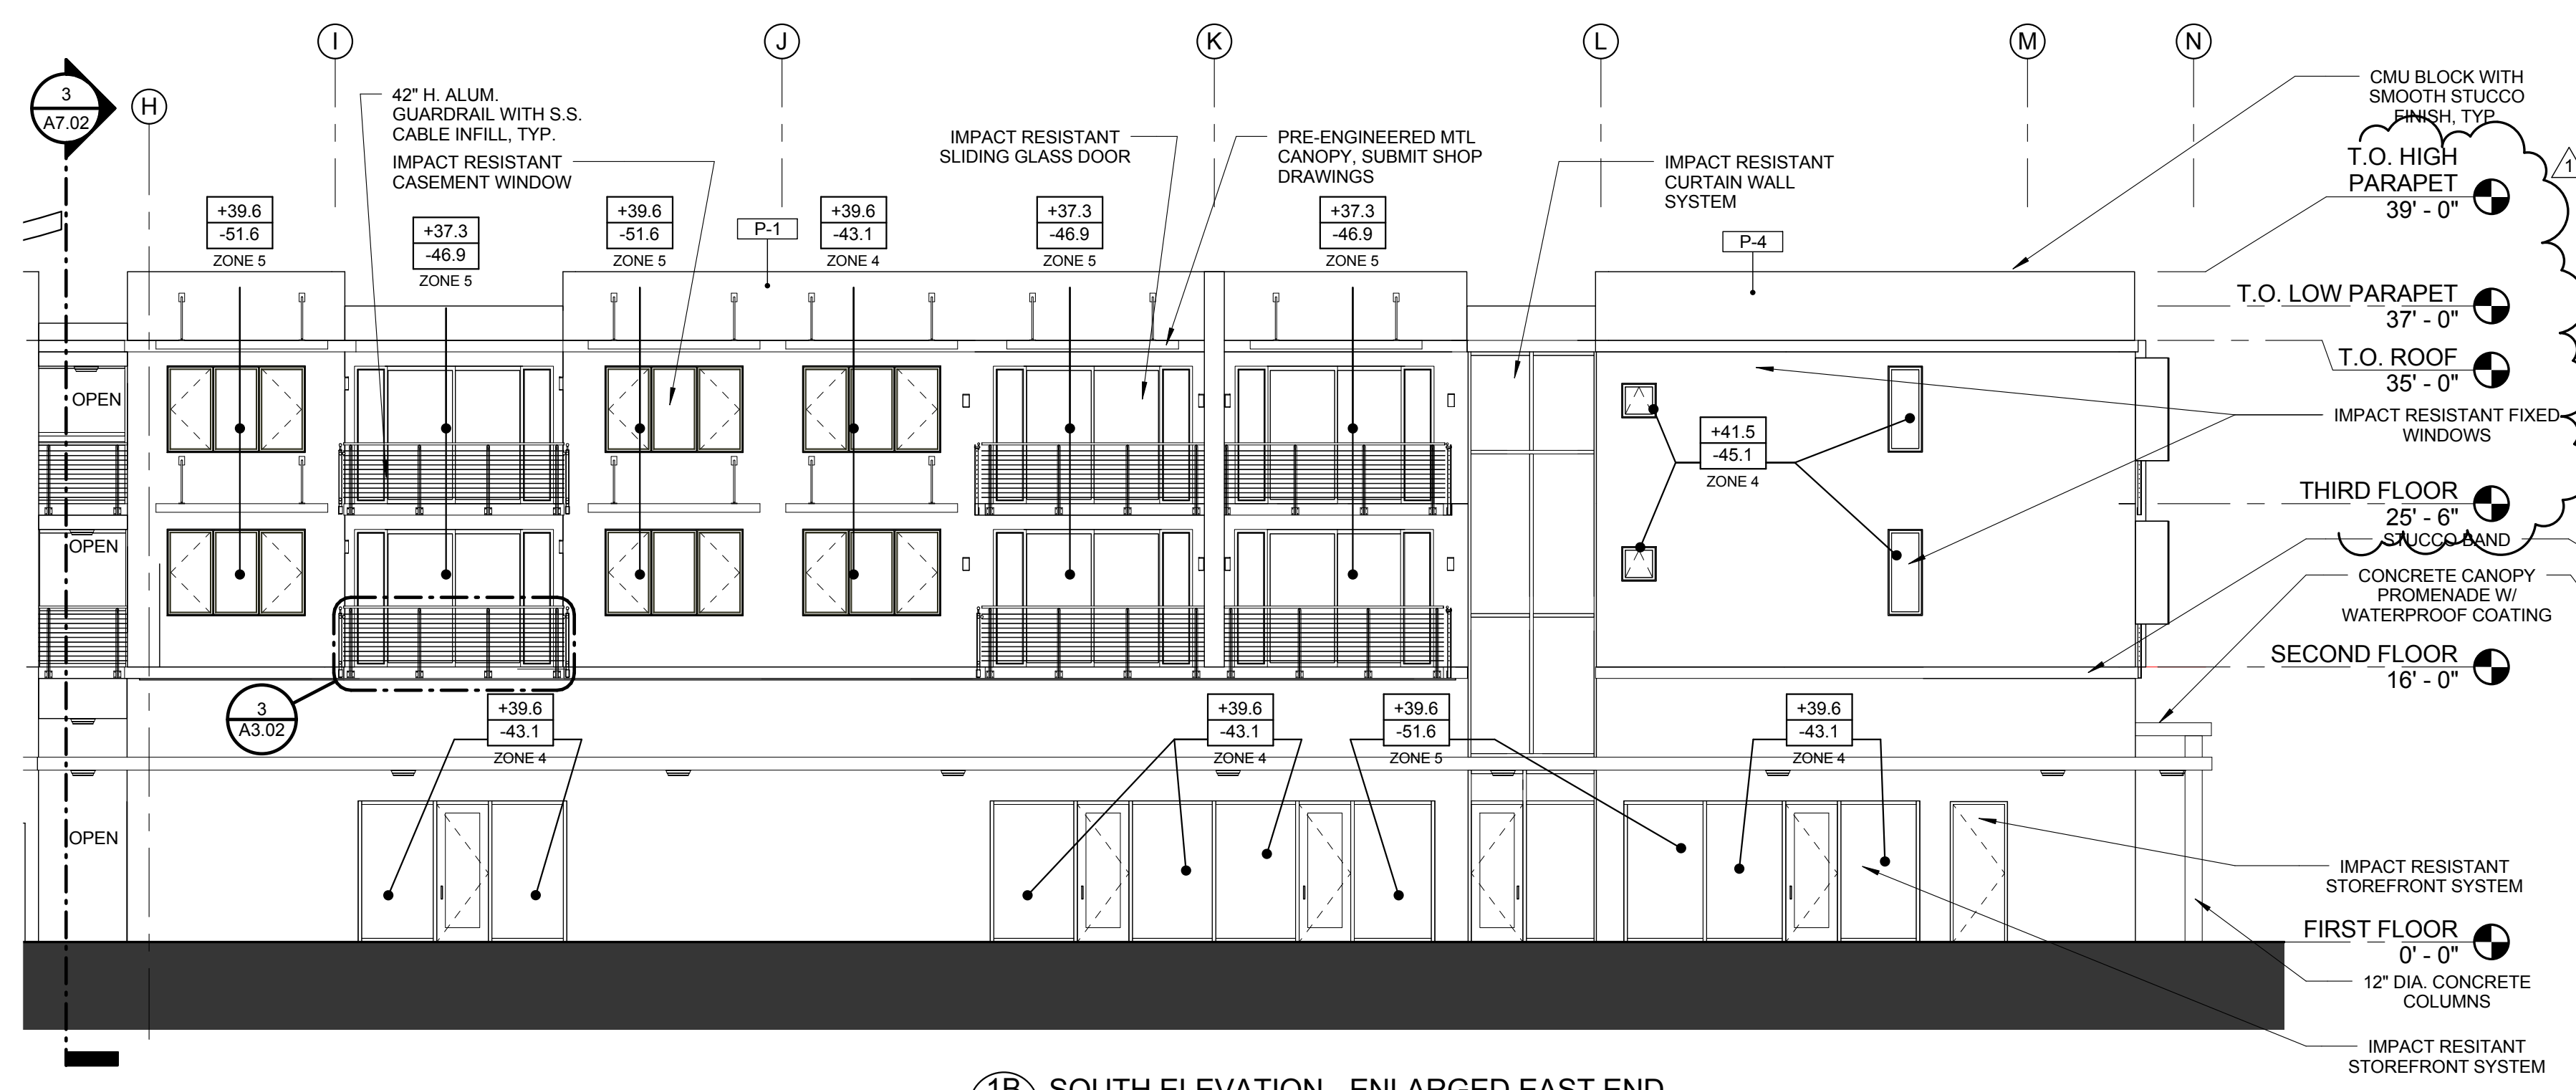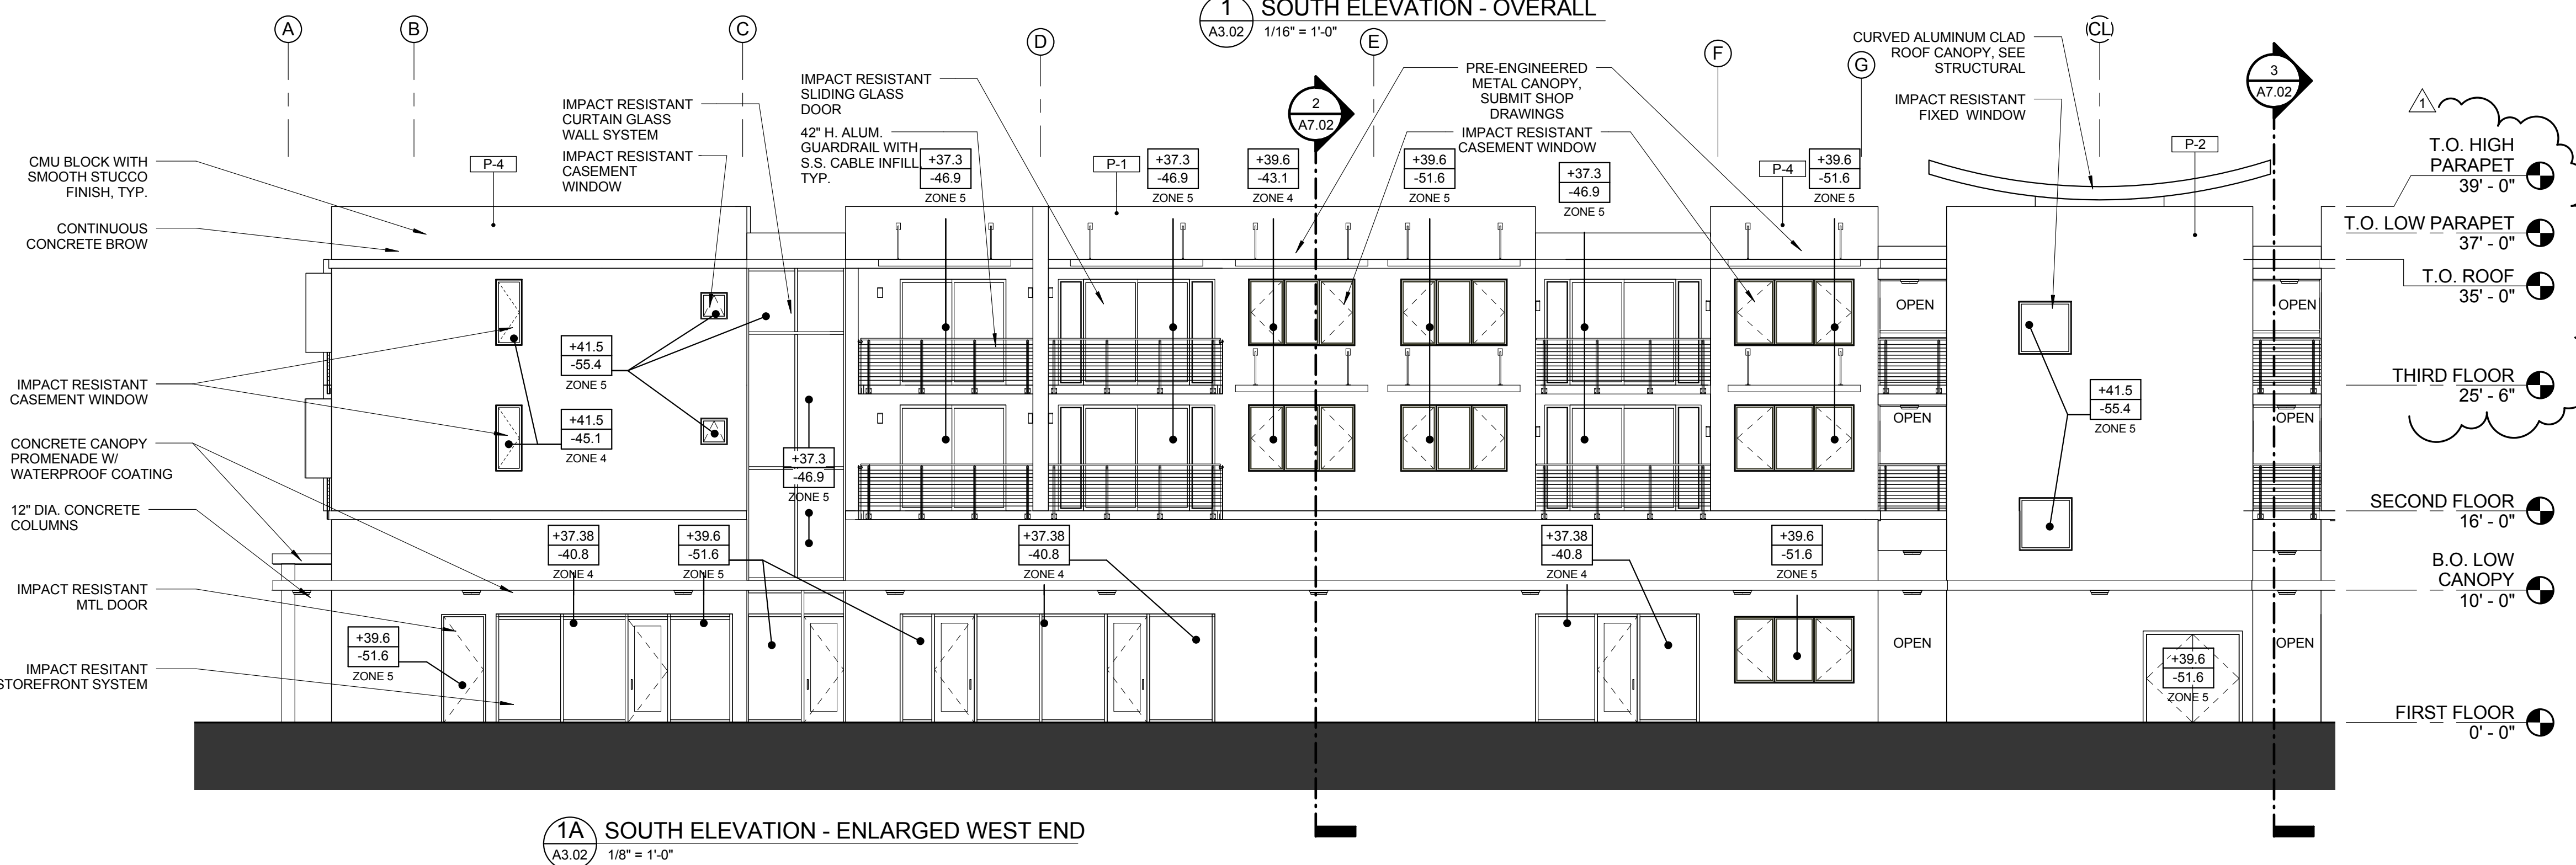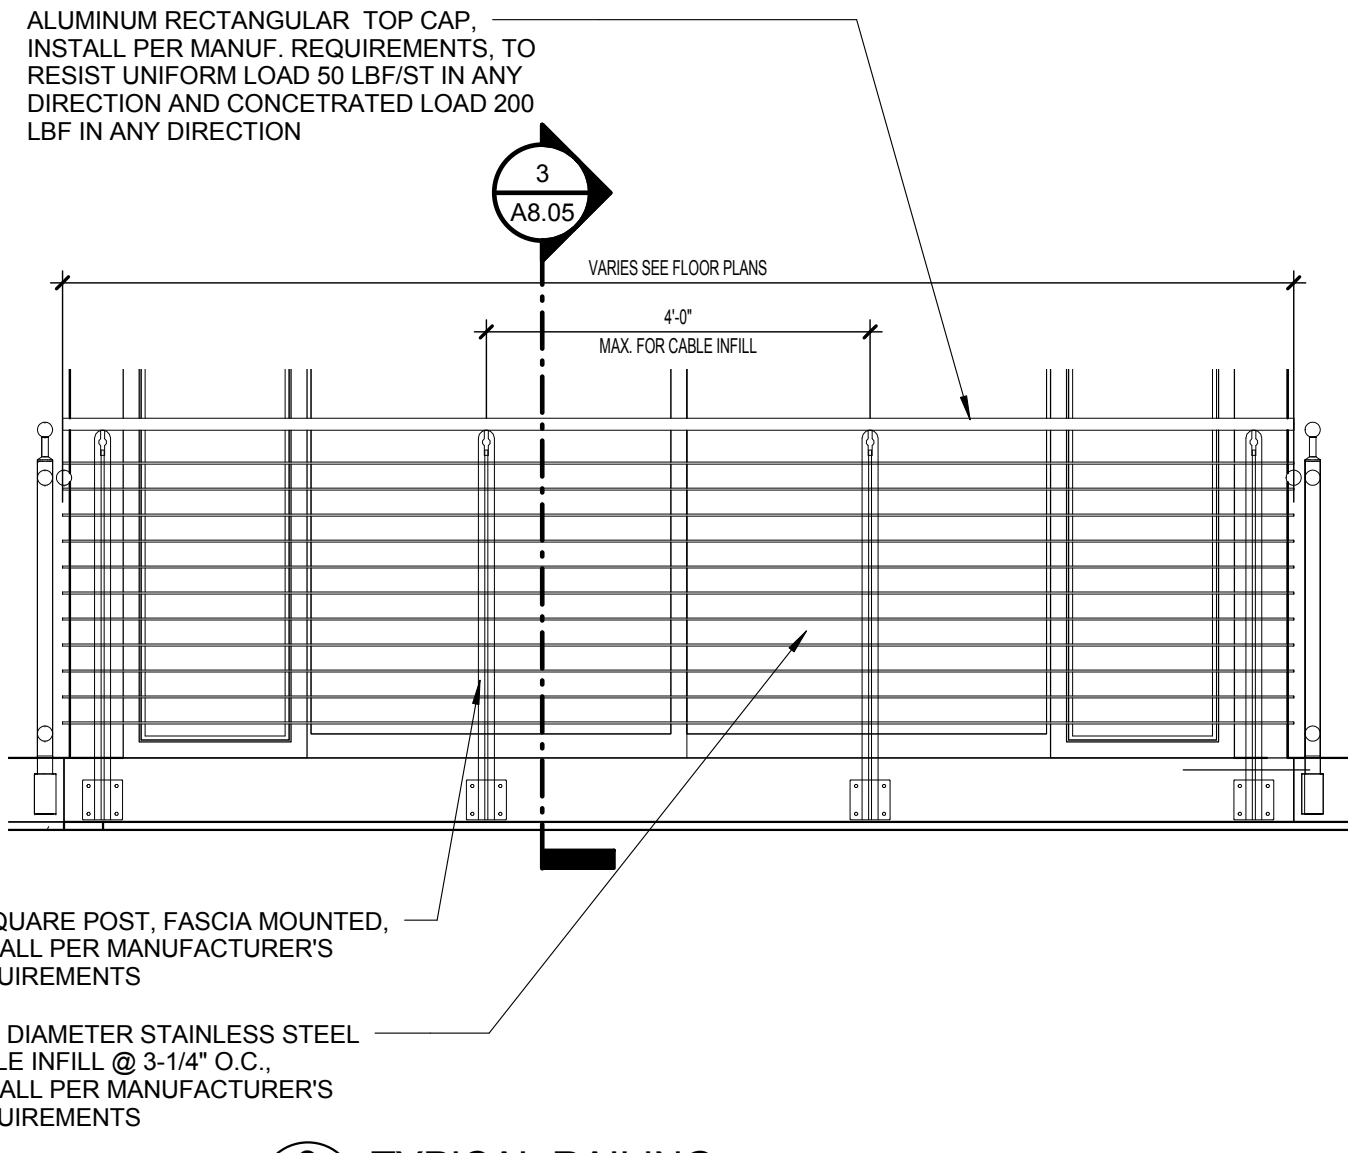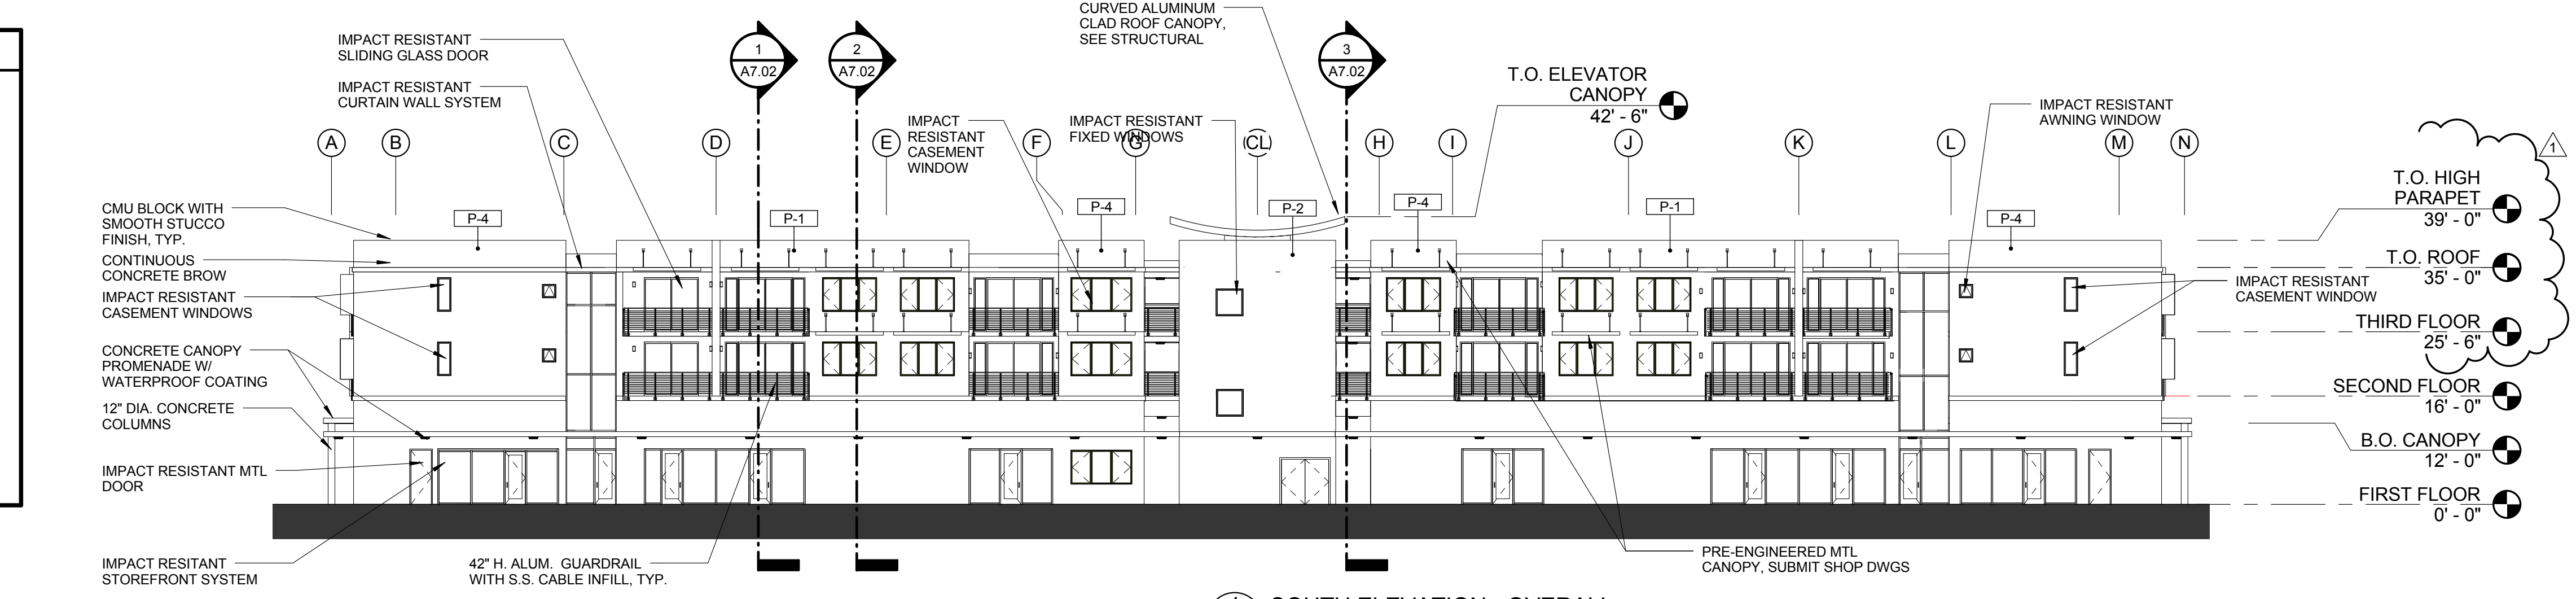

ISSUED FOR :

BIDS

PERMIT

CONSTRUCTION

SEAL

PROJECT TITLE

UPTOWN ATLANTIC-700 BUILDING

W. ATLANTIC AVE. , DELRAY BEACH, FL

REVISIONS

THESE DRAWINGS ARE PREPARED PER ESTABLISHED INDUSTRY STANDARDS AND REPRESENT THE ARCHITECT AND ENGINEERS DESIGN CONCEPT. THEY ARE NOT INTENDED TO PROVIDE EVERY DETAIL OR CONDITION REQUIRED TO CONSTRUCT THE BUILDING. THE CONTRACTOR THROUGH SUBMITTALS AND OTHER COORDINATION EFFORTS IS FULLY RESPONSIBLE FOR PROVIDING A COMPLETE AND OPERATIONAL BUILDING WHETHER INDICATED ON THE PLANS OR NOT.

FILE NUMBER

DRAWING TITLE

EXTERIOR ELEVATIONS


DATE

DRAWN BY


JOB NUMBER

121108


DRAWING NUMBER

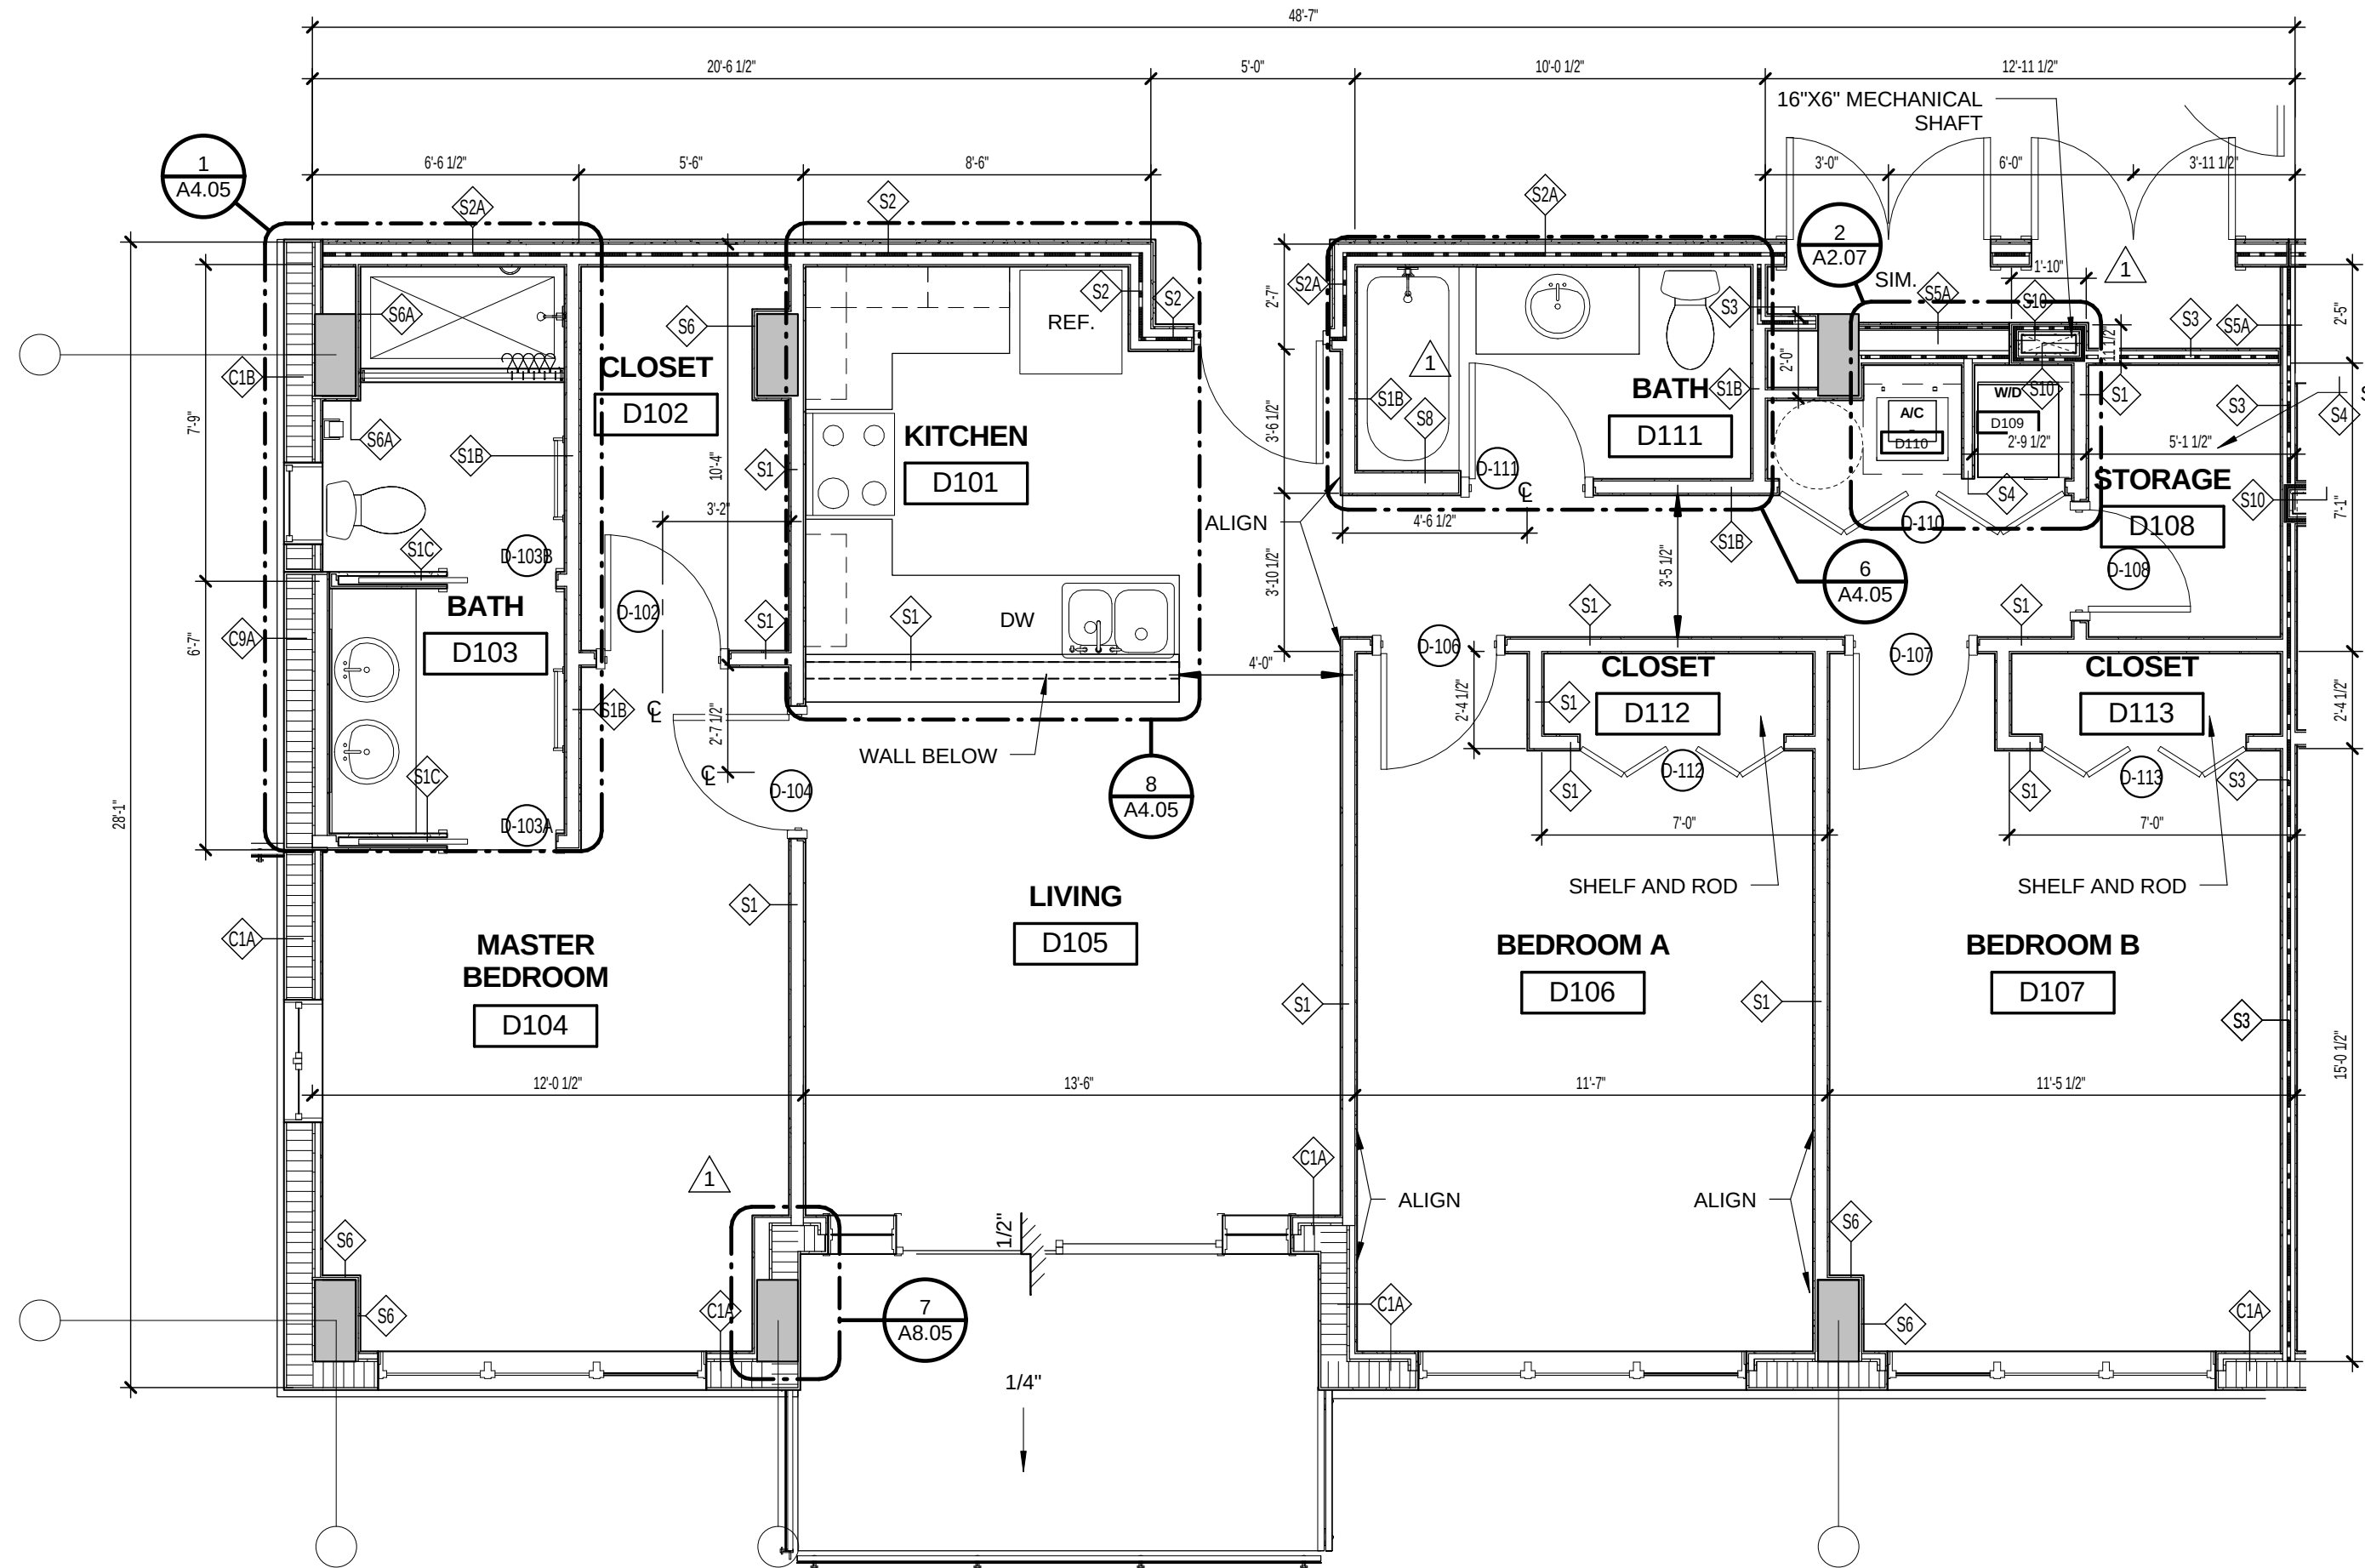


4 UNIT D 204, 304 - 1171 SQFT
A4.01 1/4" = 1'-0"

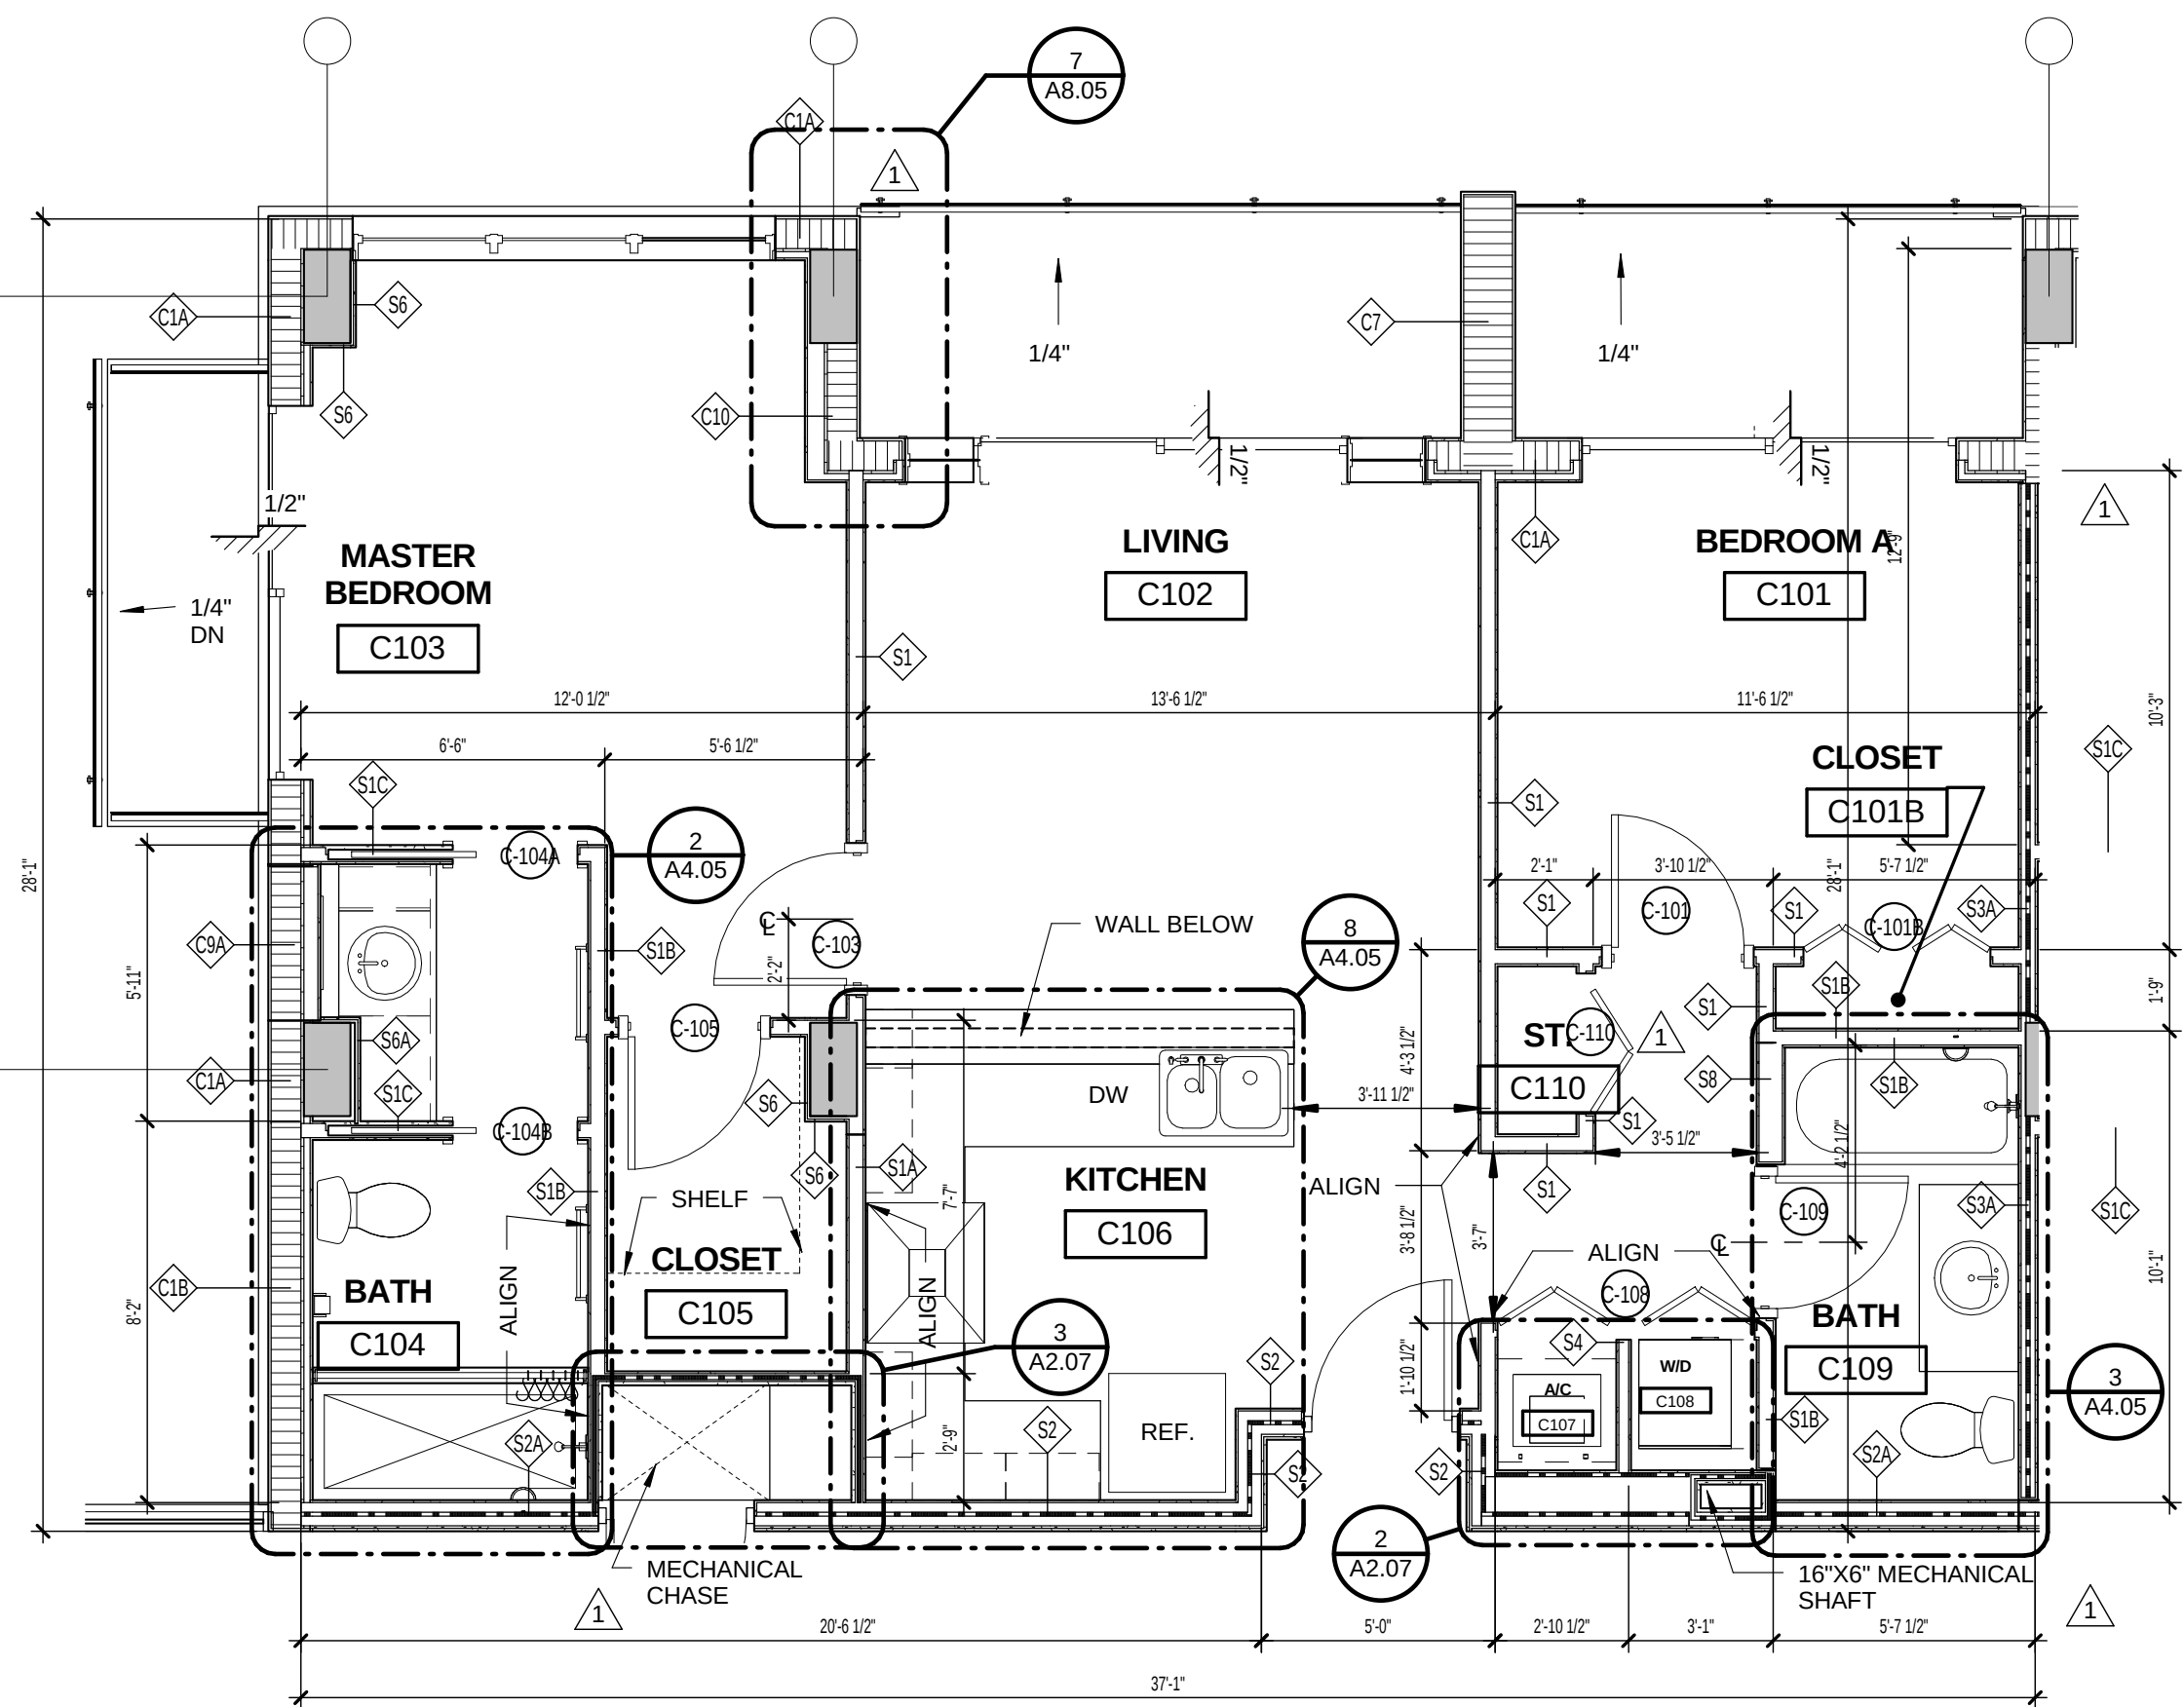

3 UNIT C 203 AND 303 - 823 SQFT
A4.01 1/4" = 1'-0"

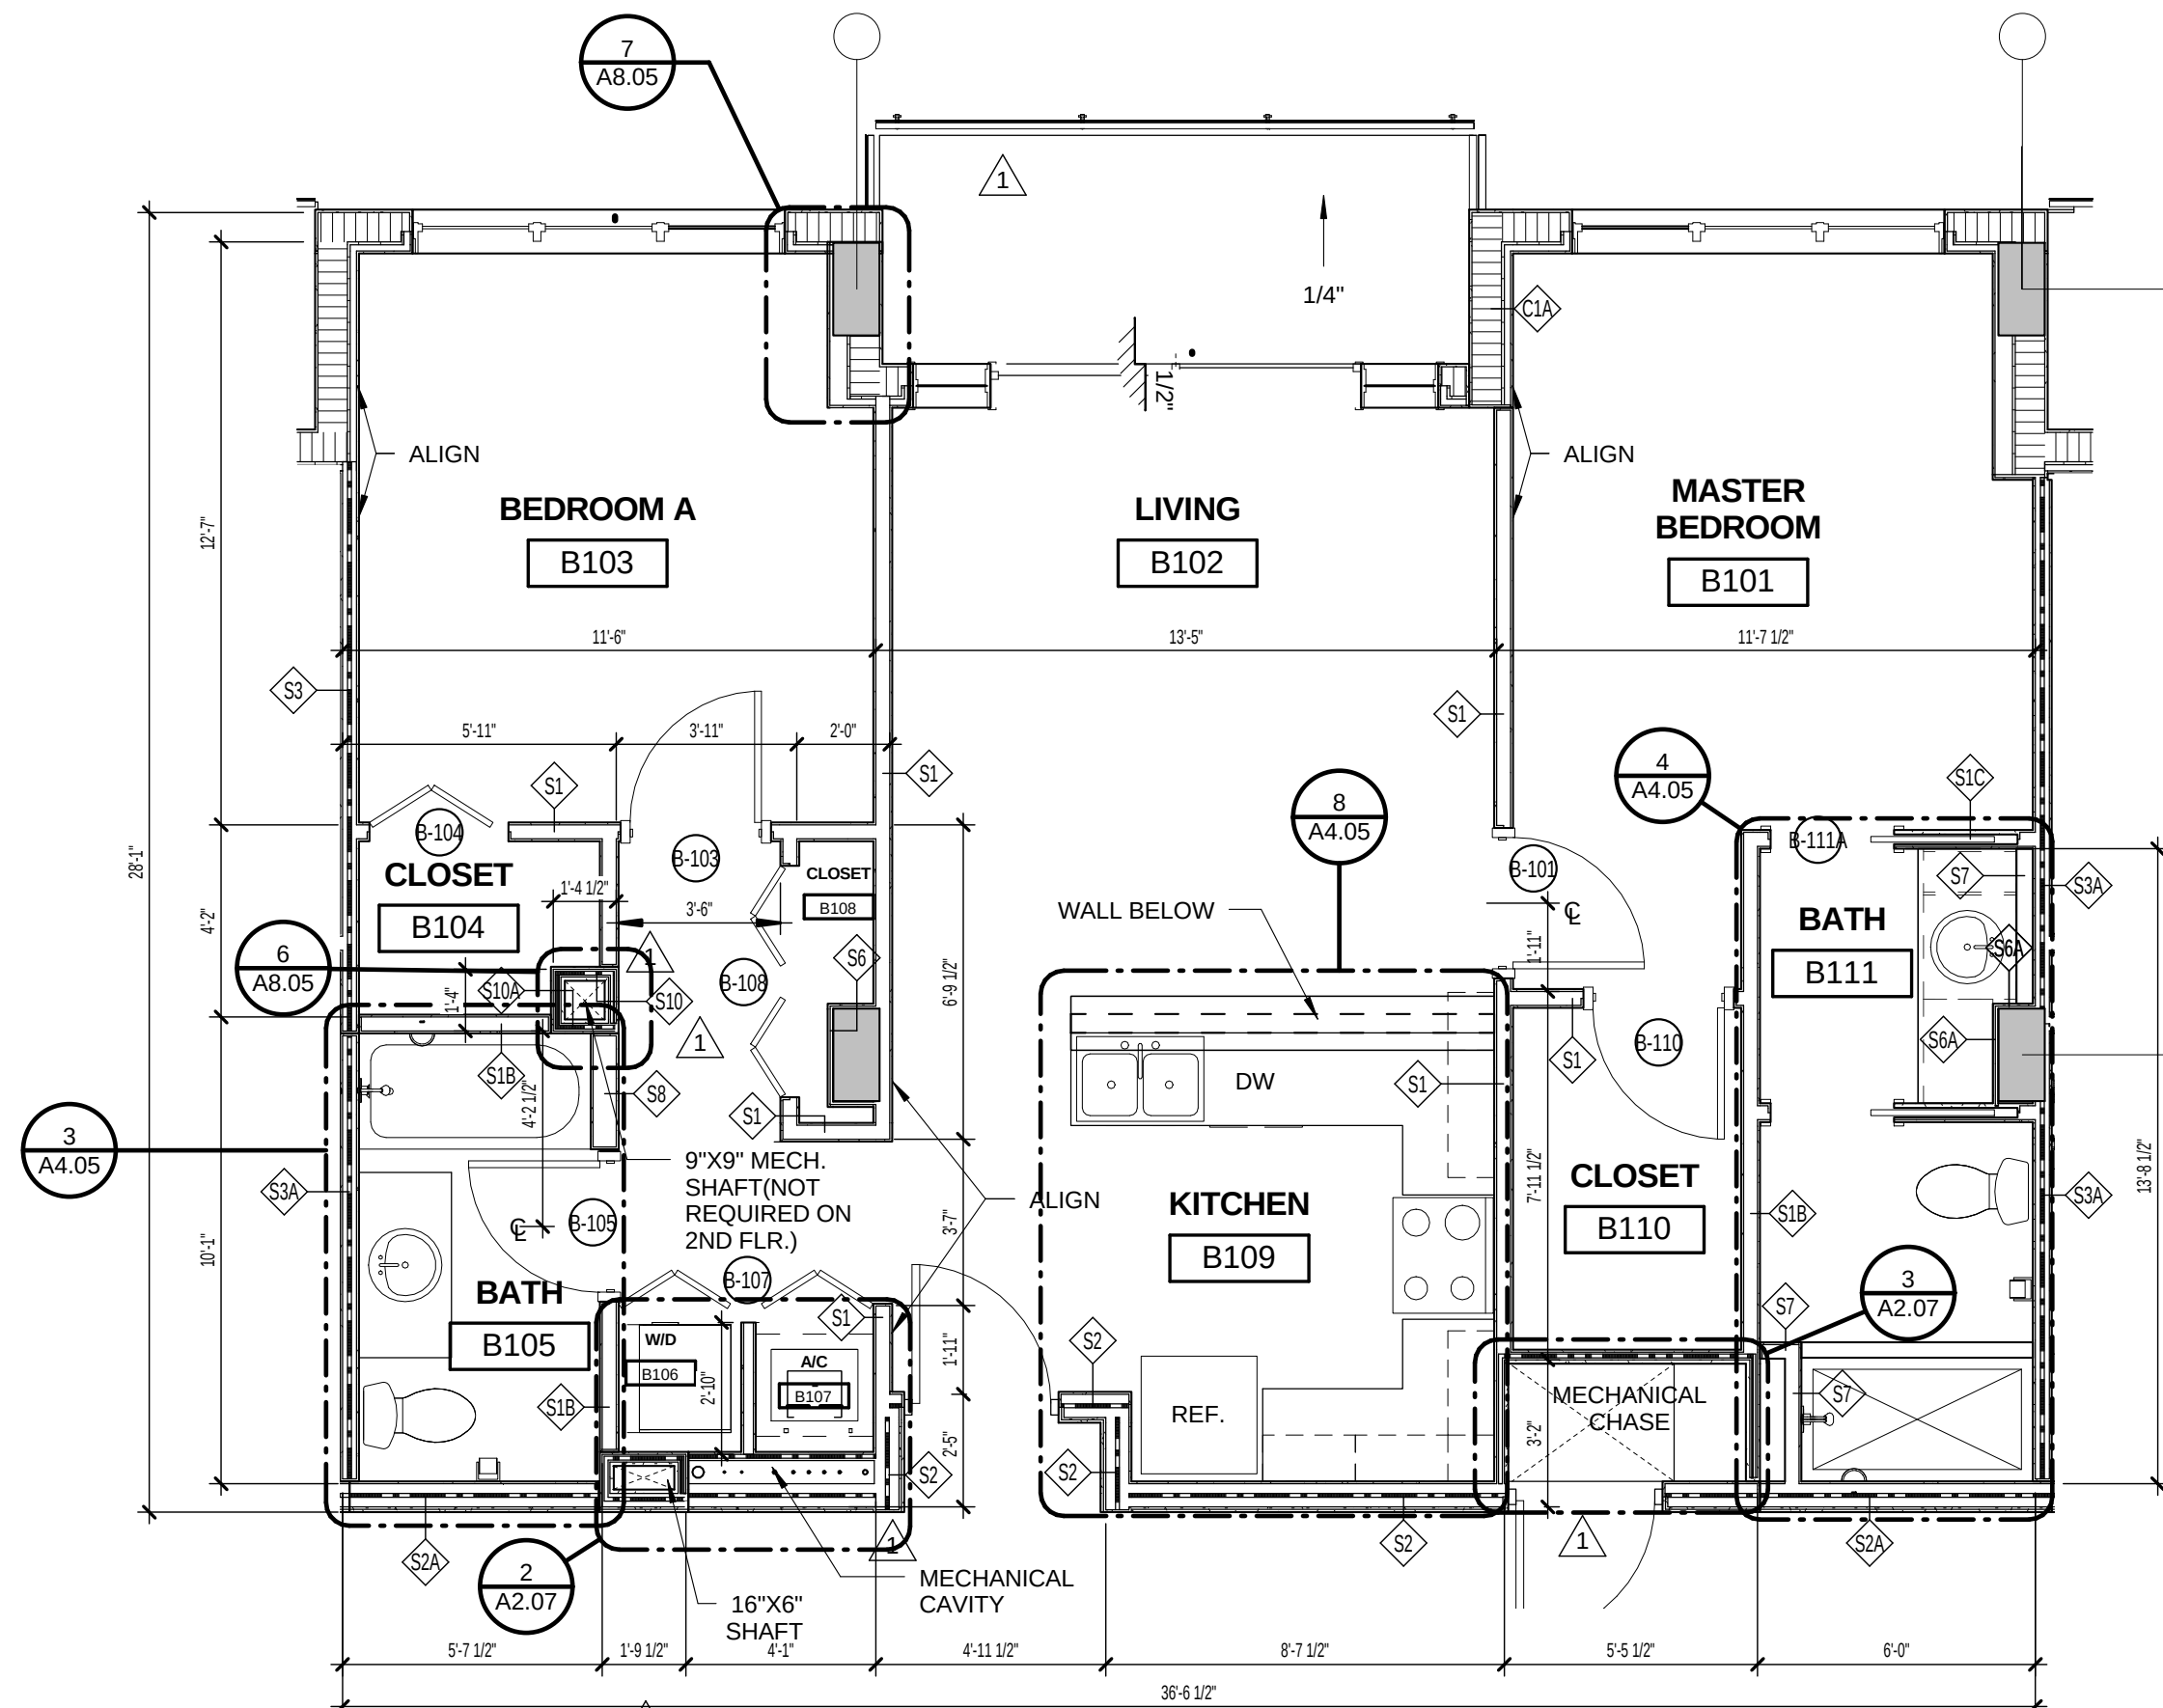

2 UNIT B 210 AND 310 - 899 SQFT
A4.01 1/4" = 1'-0"

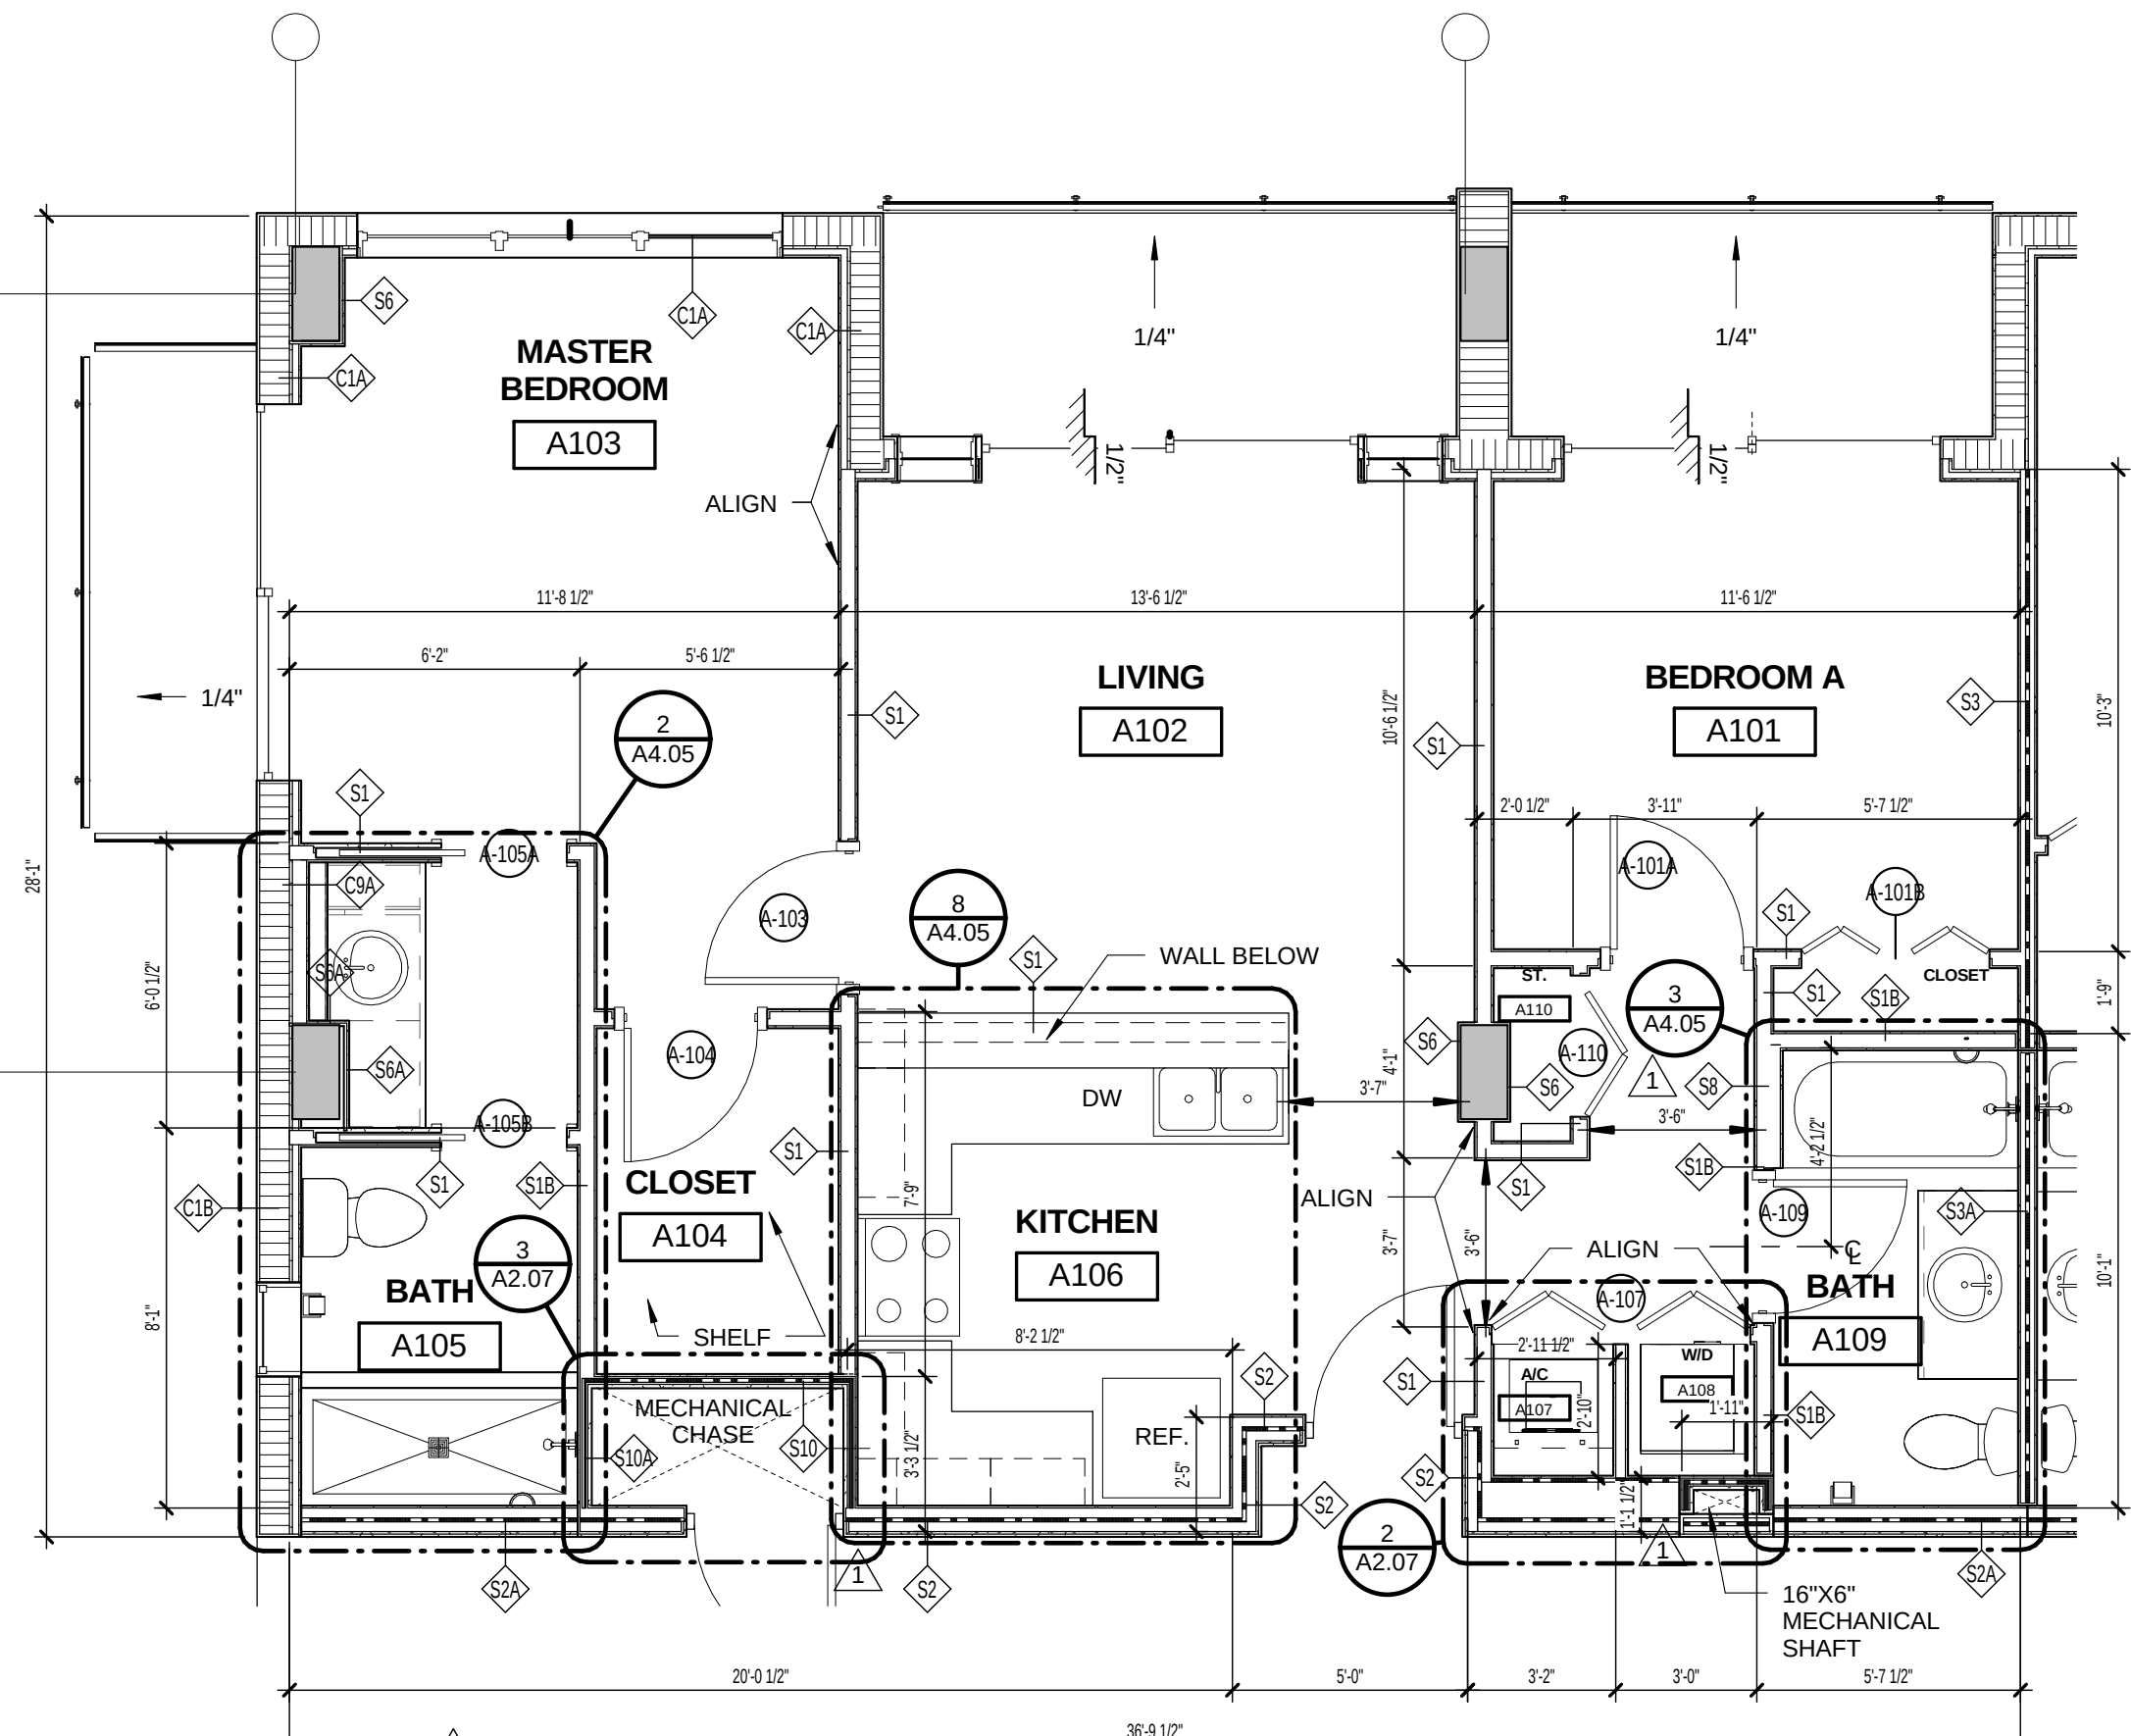

1 UNIT A 211 AND 311 - 820 SQFT
A4.01 1/4" = 1'-0"

ISSUED FOR :

BIDS

PERMIT

CONSTRUCTION

SEAL

PROJECT TITLE

UPTOWN
ATLANTIC-700
BUILDING

W. ATLANTIC AVE. , DELRAY
BEACH, FL

REVISIONS

THESE DRAWINGS ARE PREPARED
PER ESTABLISHED INDUSTRY
STANDARDS AND REPRESENT THE
ARCHITECT AND ENGINEERS DESIGN
CONCEPT. THEY ARE NOT INTENDED
TO PROVIDE EVERY DETAIL OR
CONDITION REQUIRED TO
CONSTRUCT THE BUILDING. THE
CONTRACTOR THROUGH SUBMITTALS
AND OTHER COORDINATION EFFORTS
IS FULLY RESPONSIBLE FOR
PROVIDING A COMPLETE AND
OPERATIONAL BUILDING WHETHER
INDICATED ON THE PLANS OR NOT.
FILE NUMBER

DRAWING TITLE

ENLARGED UNIT
PLANS

DATE






DRAWN BY

JOB NUMBER

121108

DRAWING NUMBER

A4.01

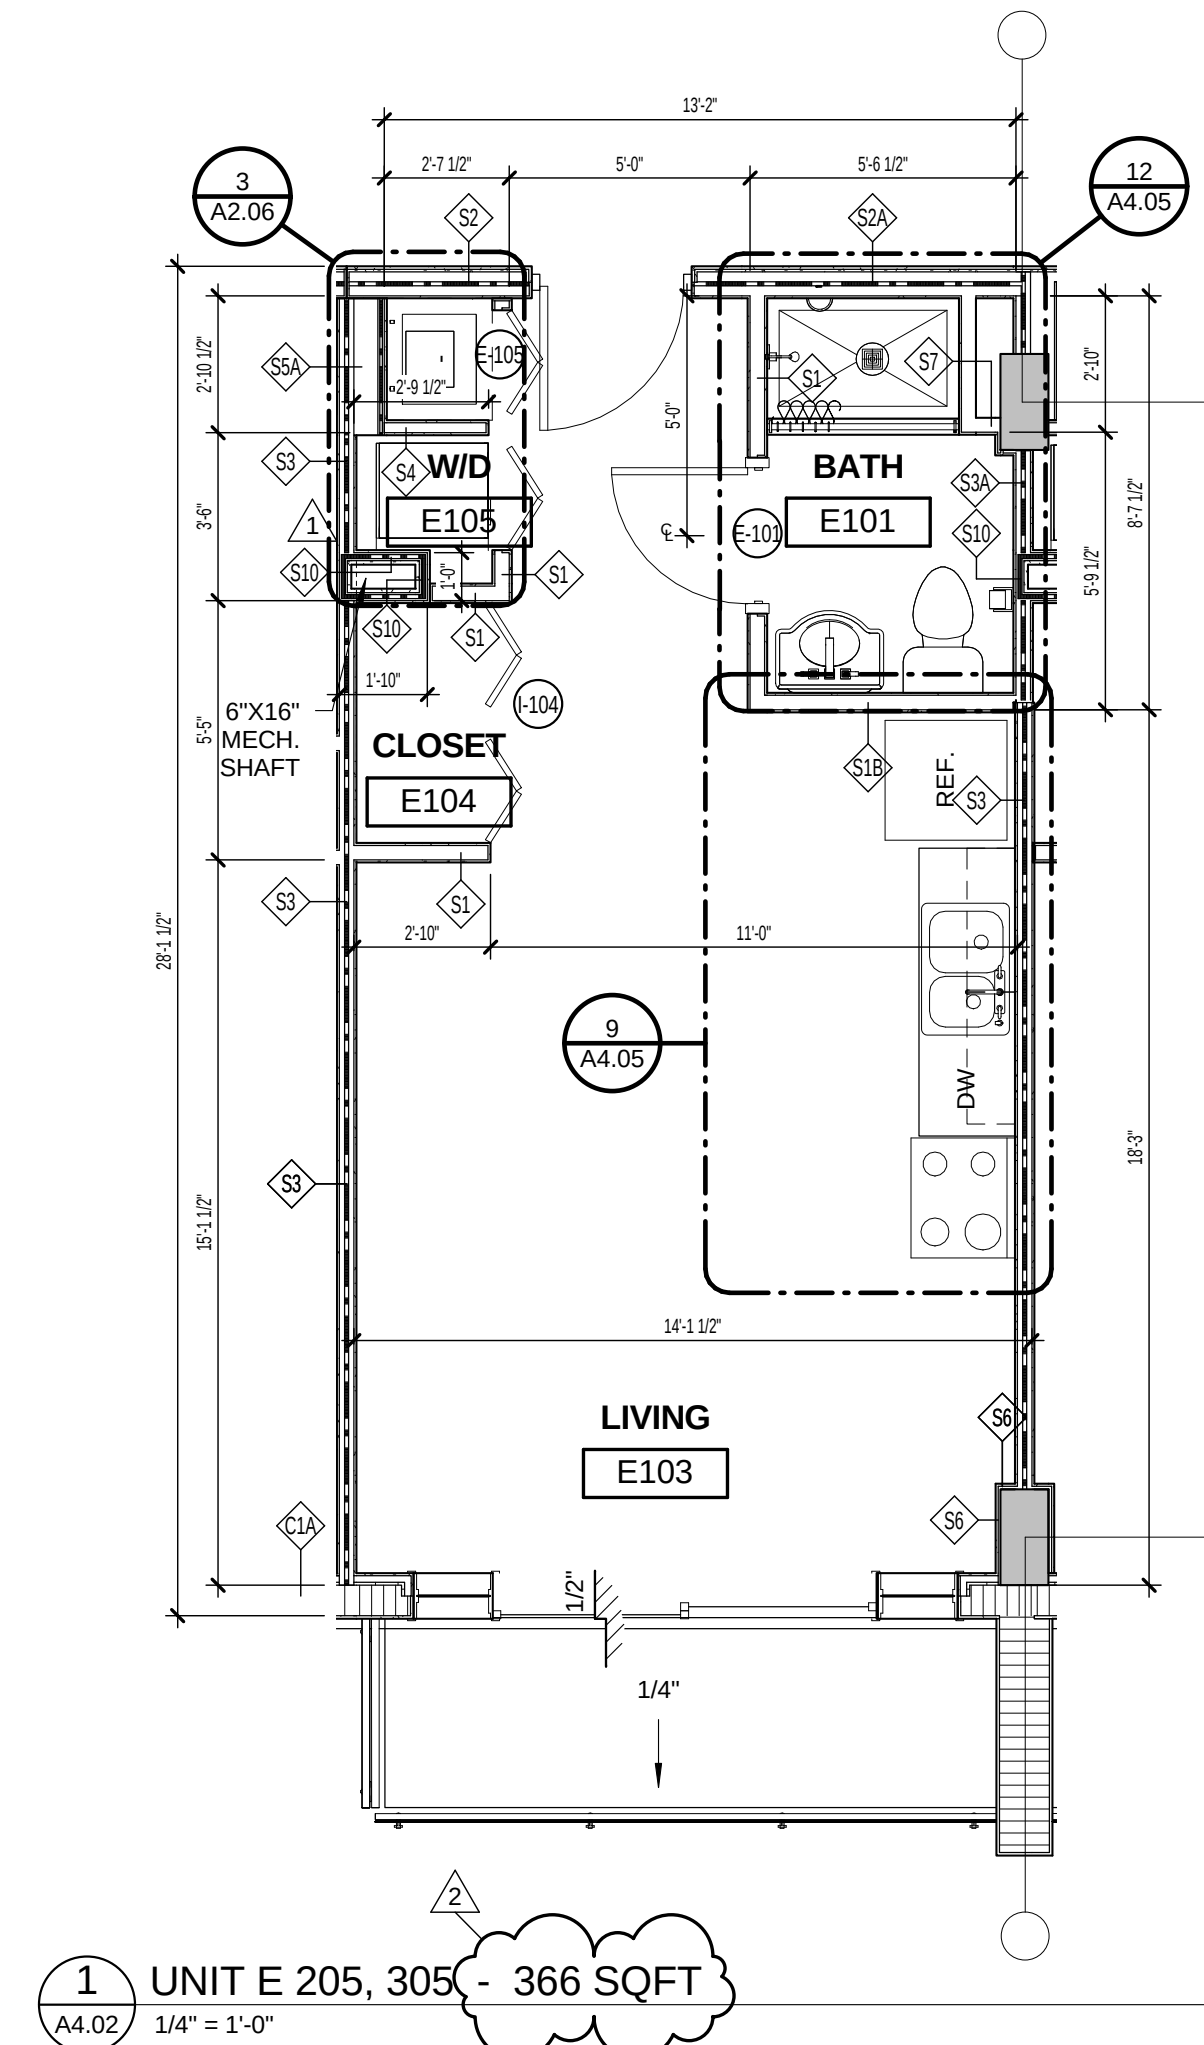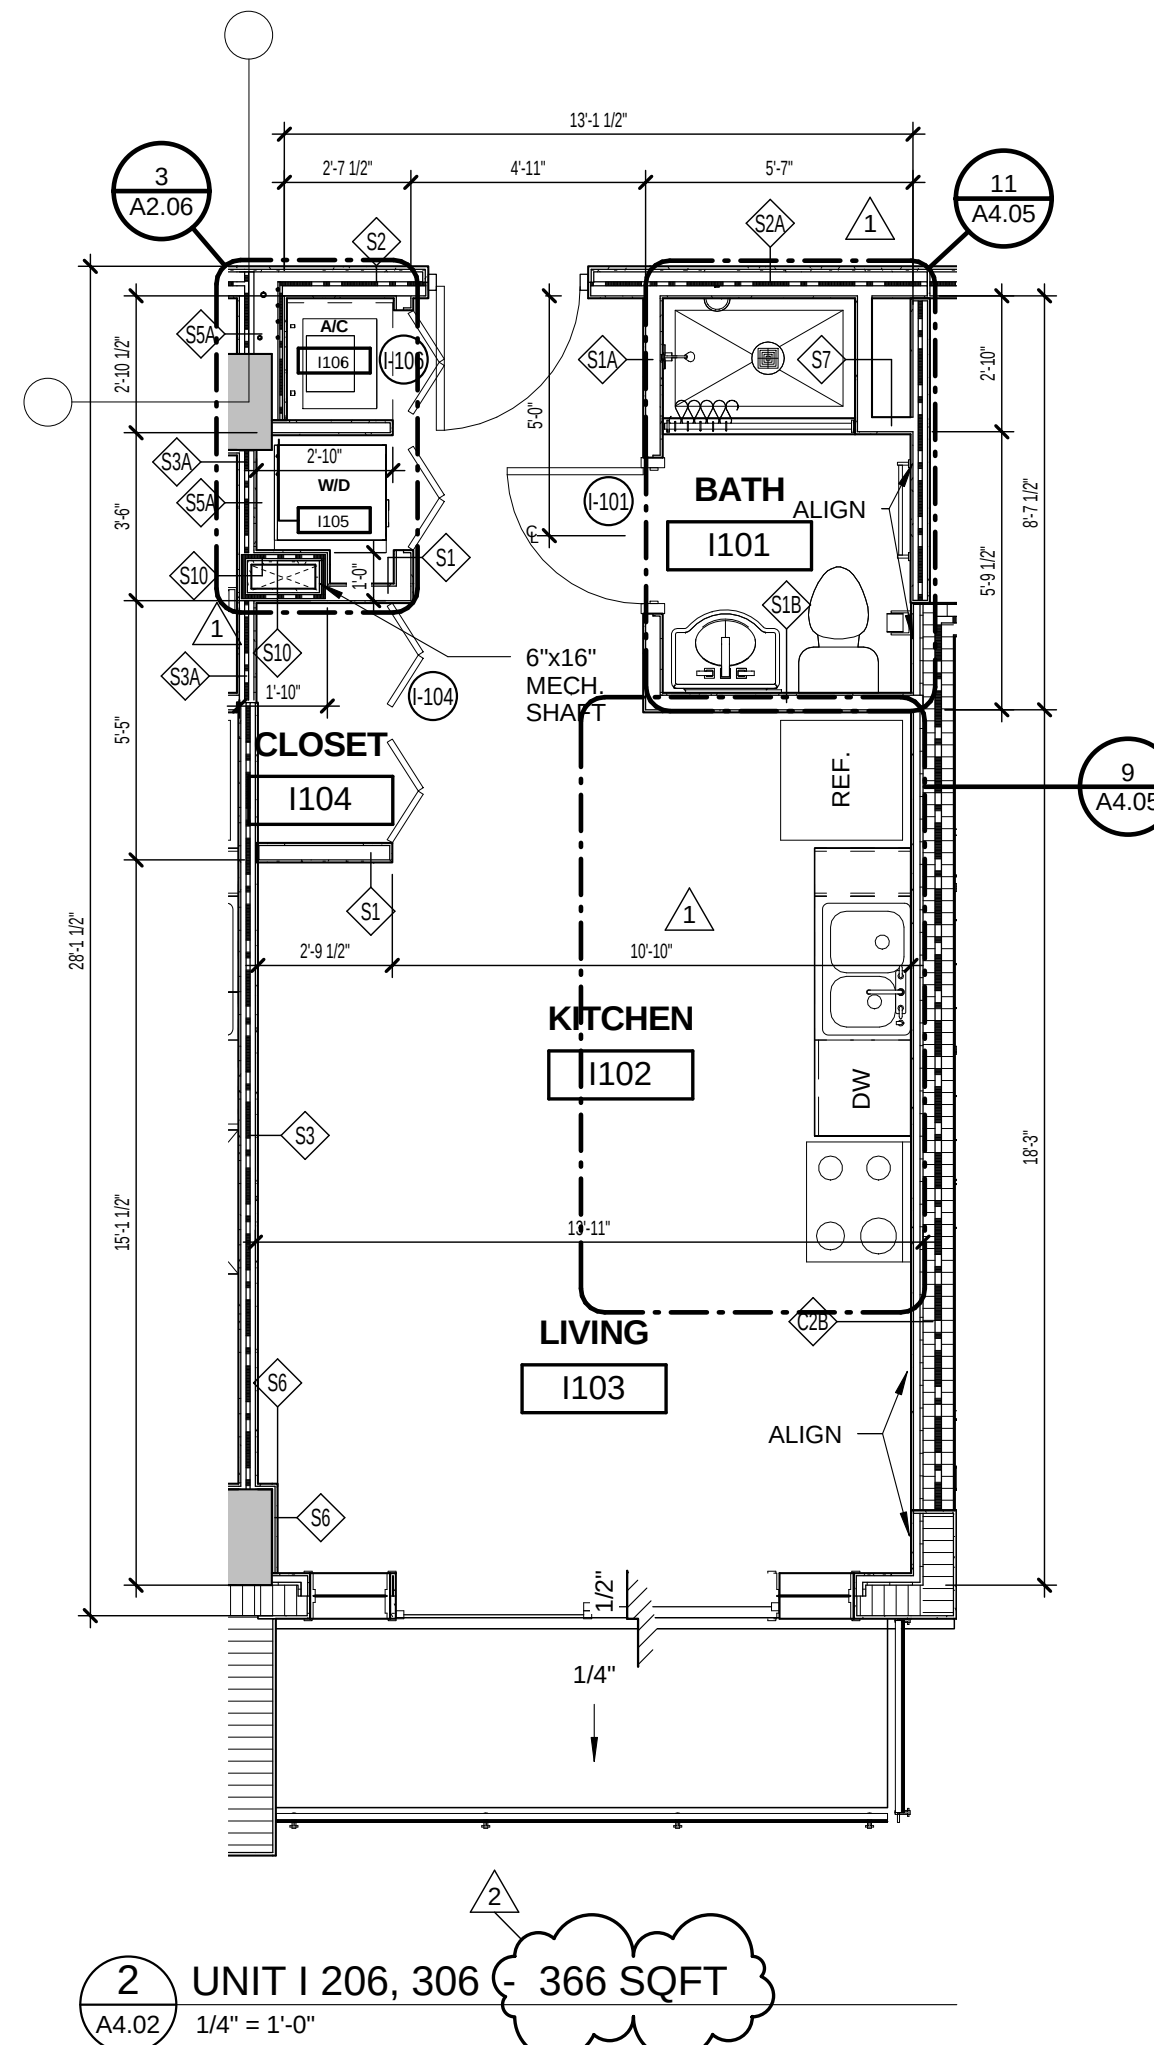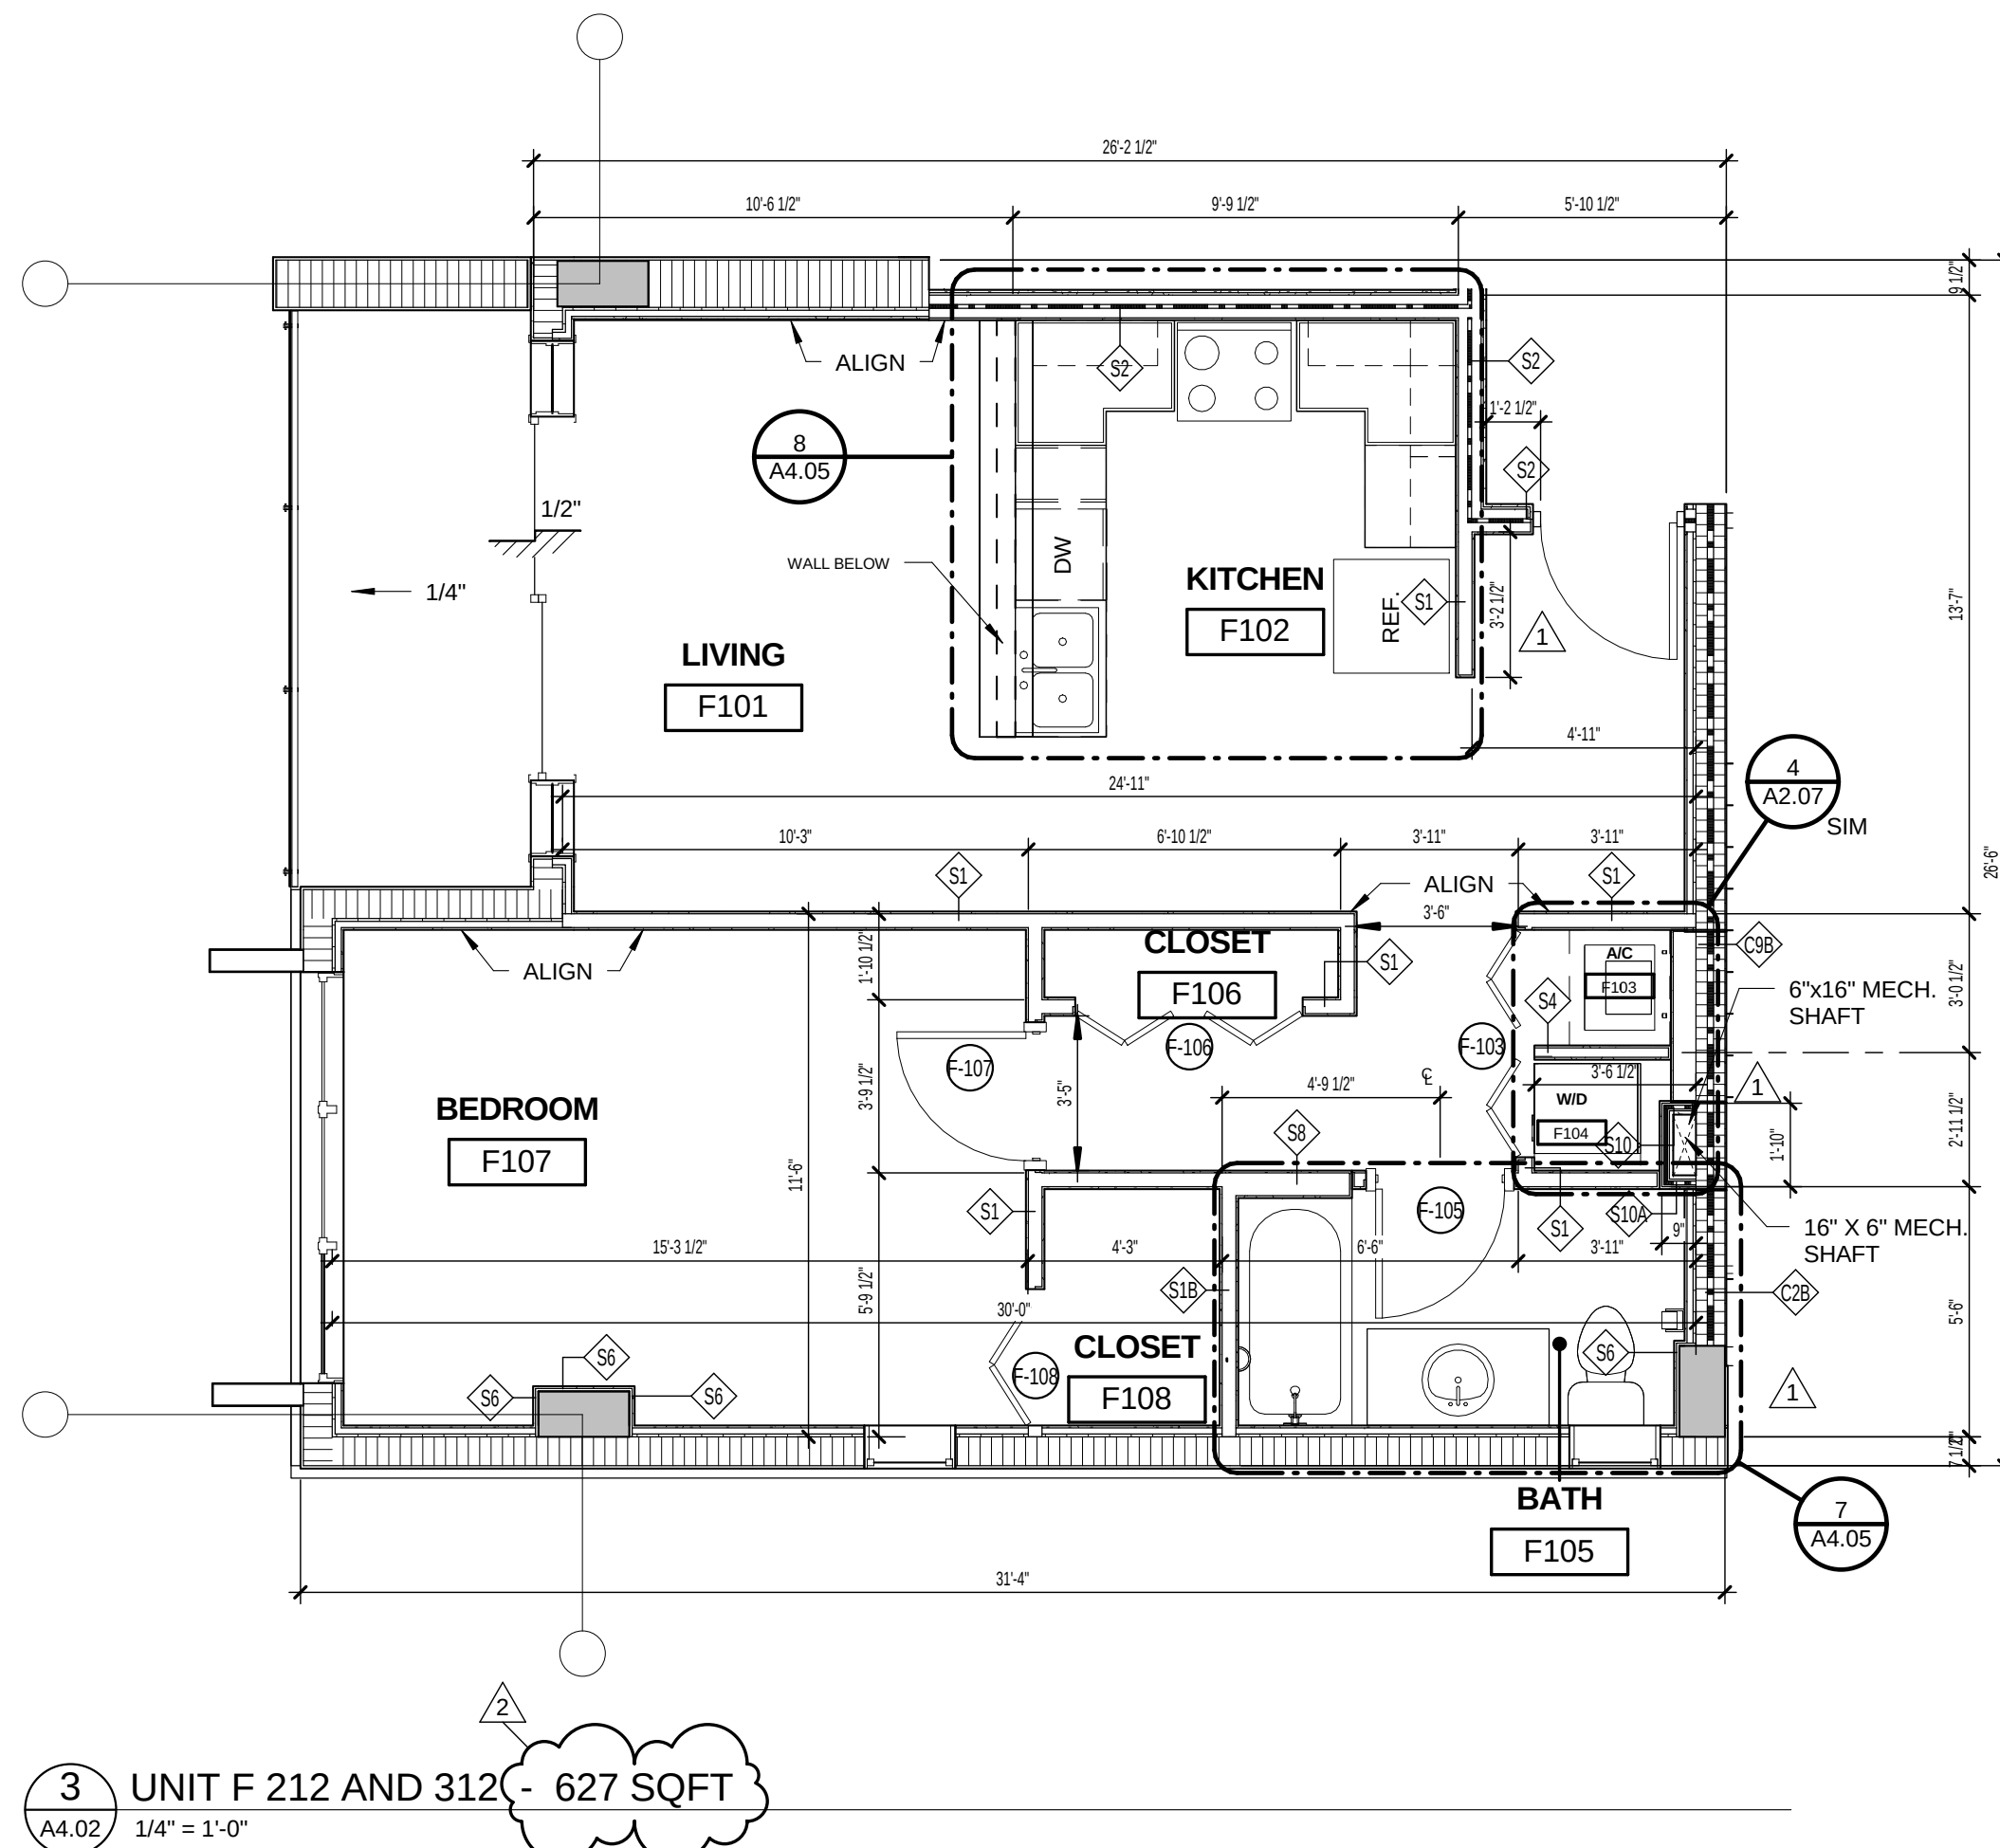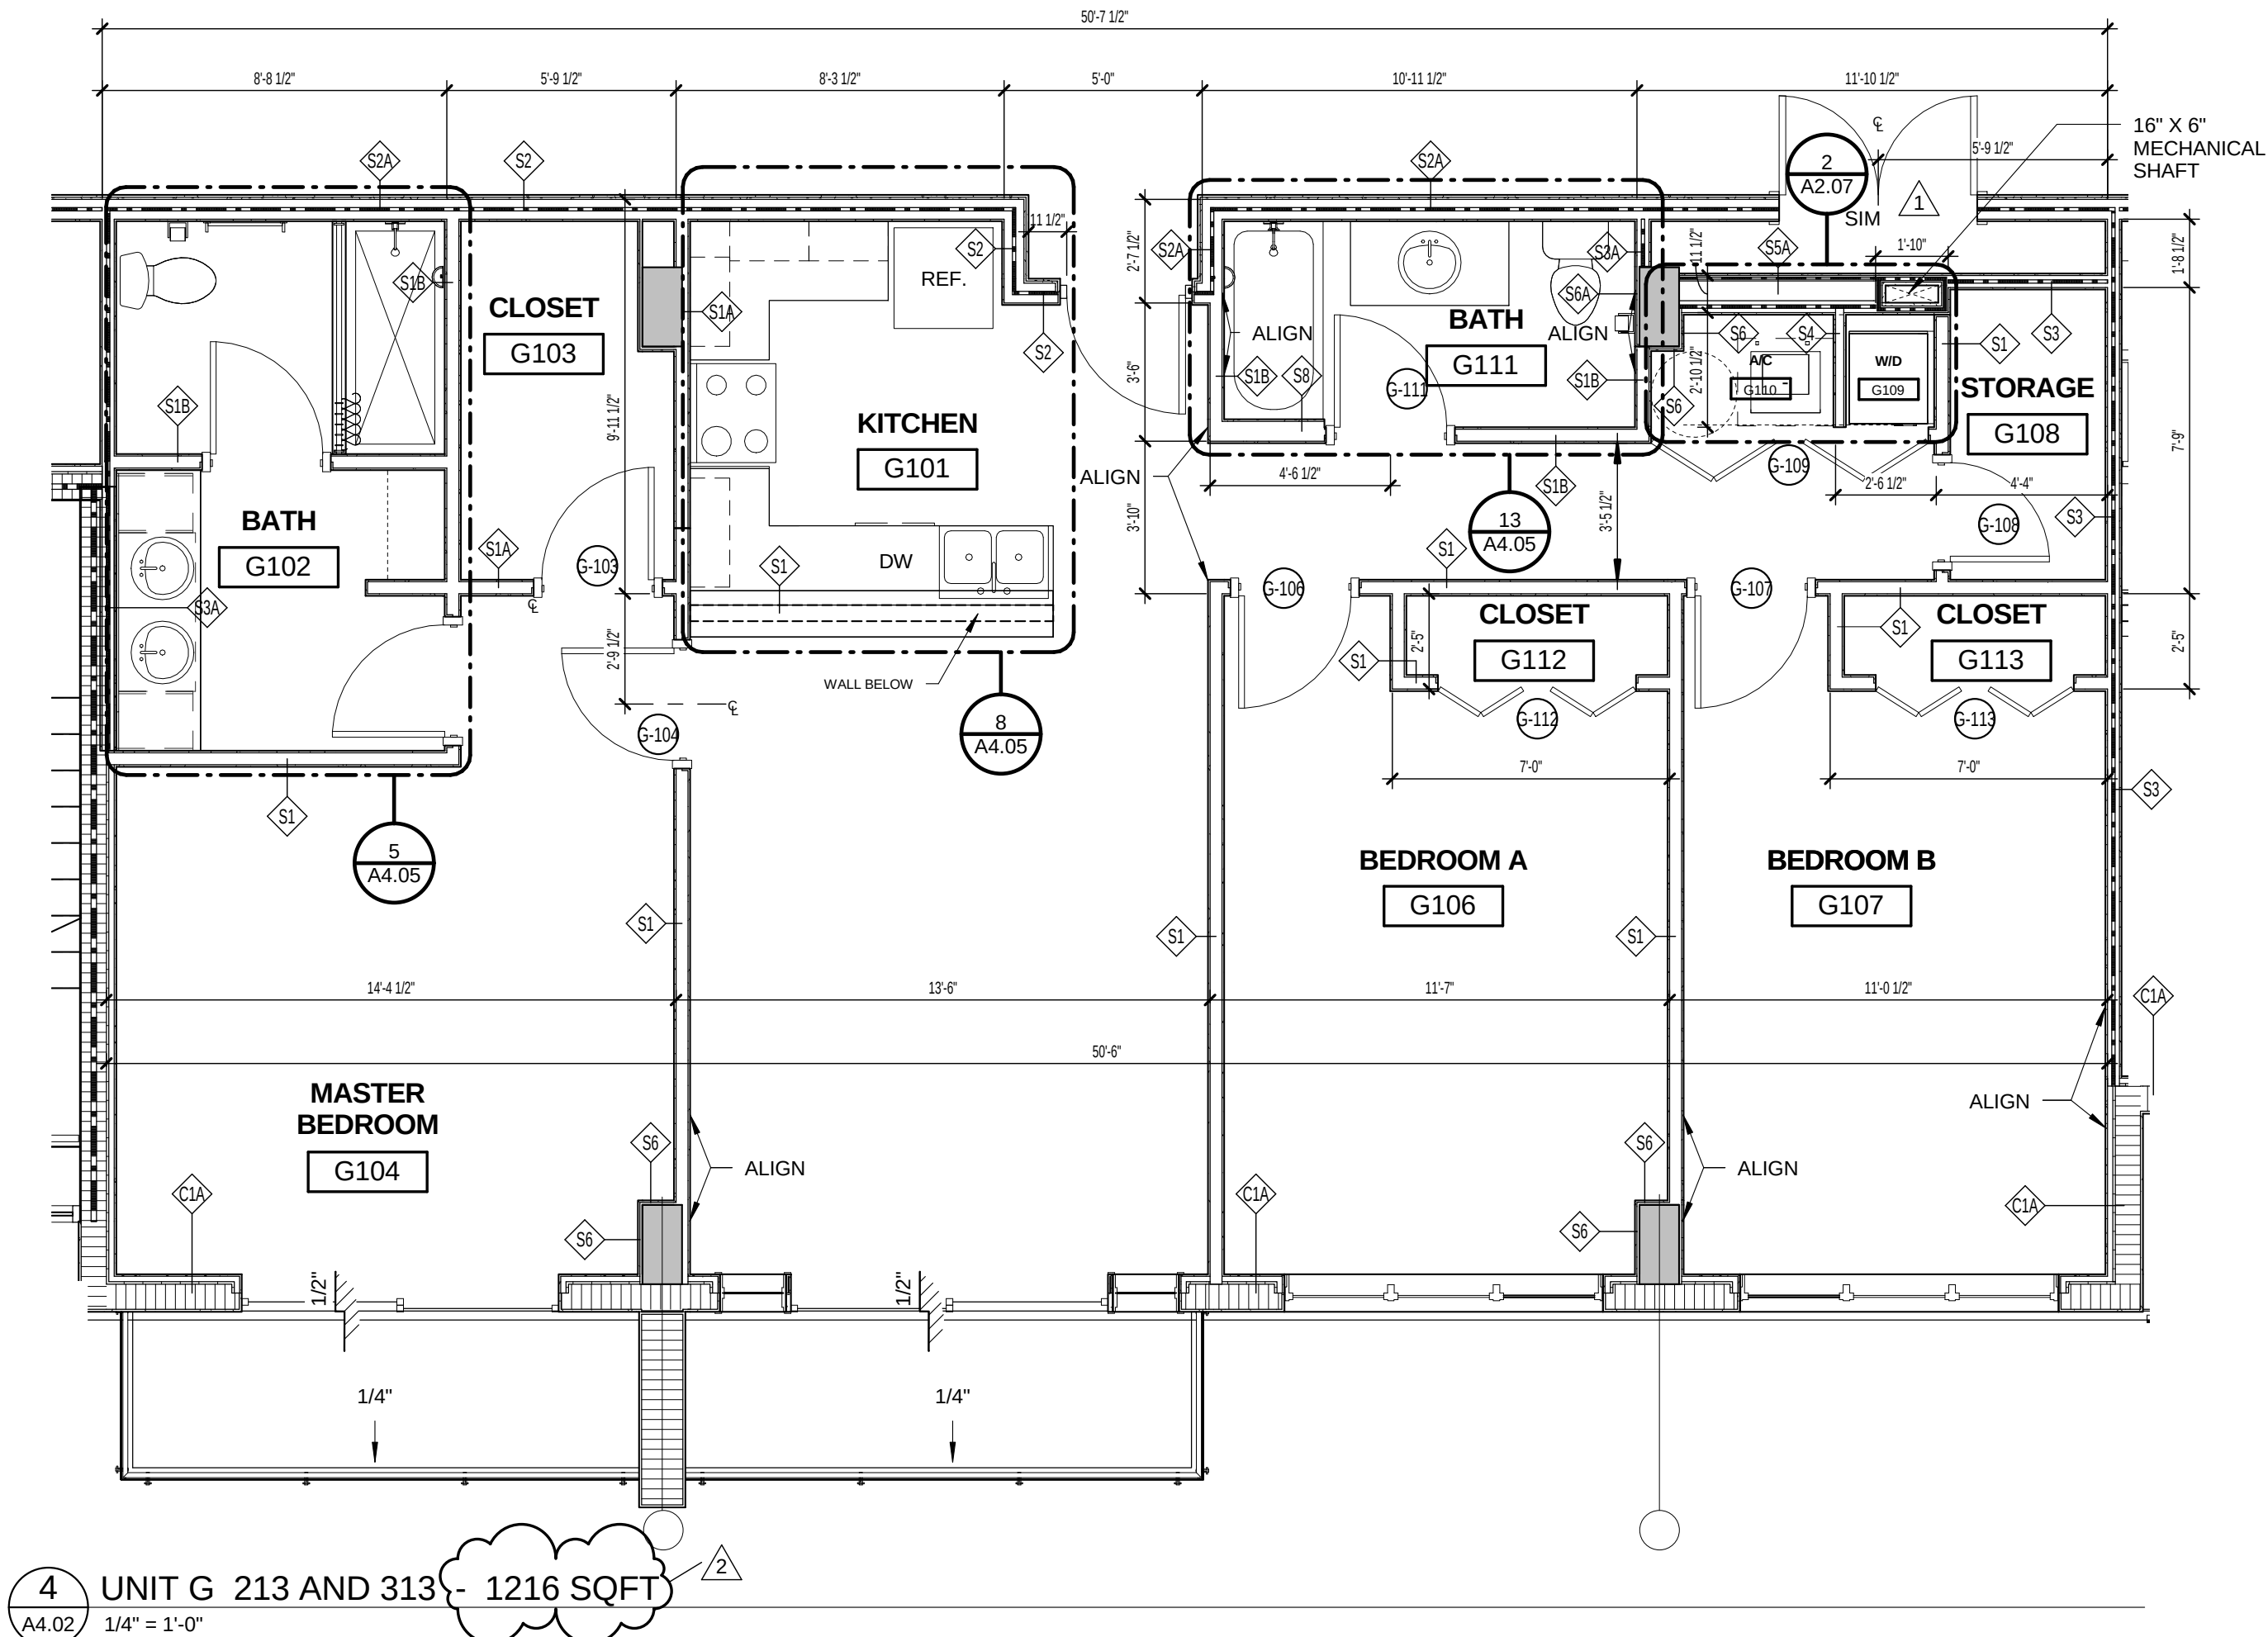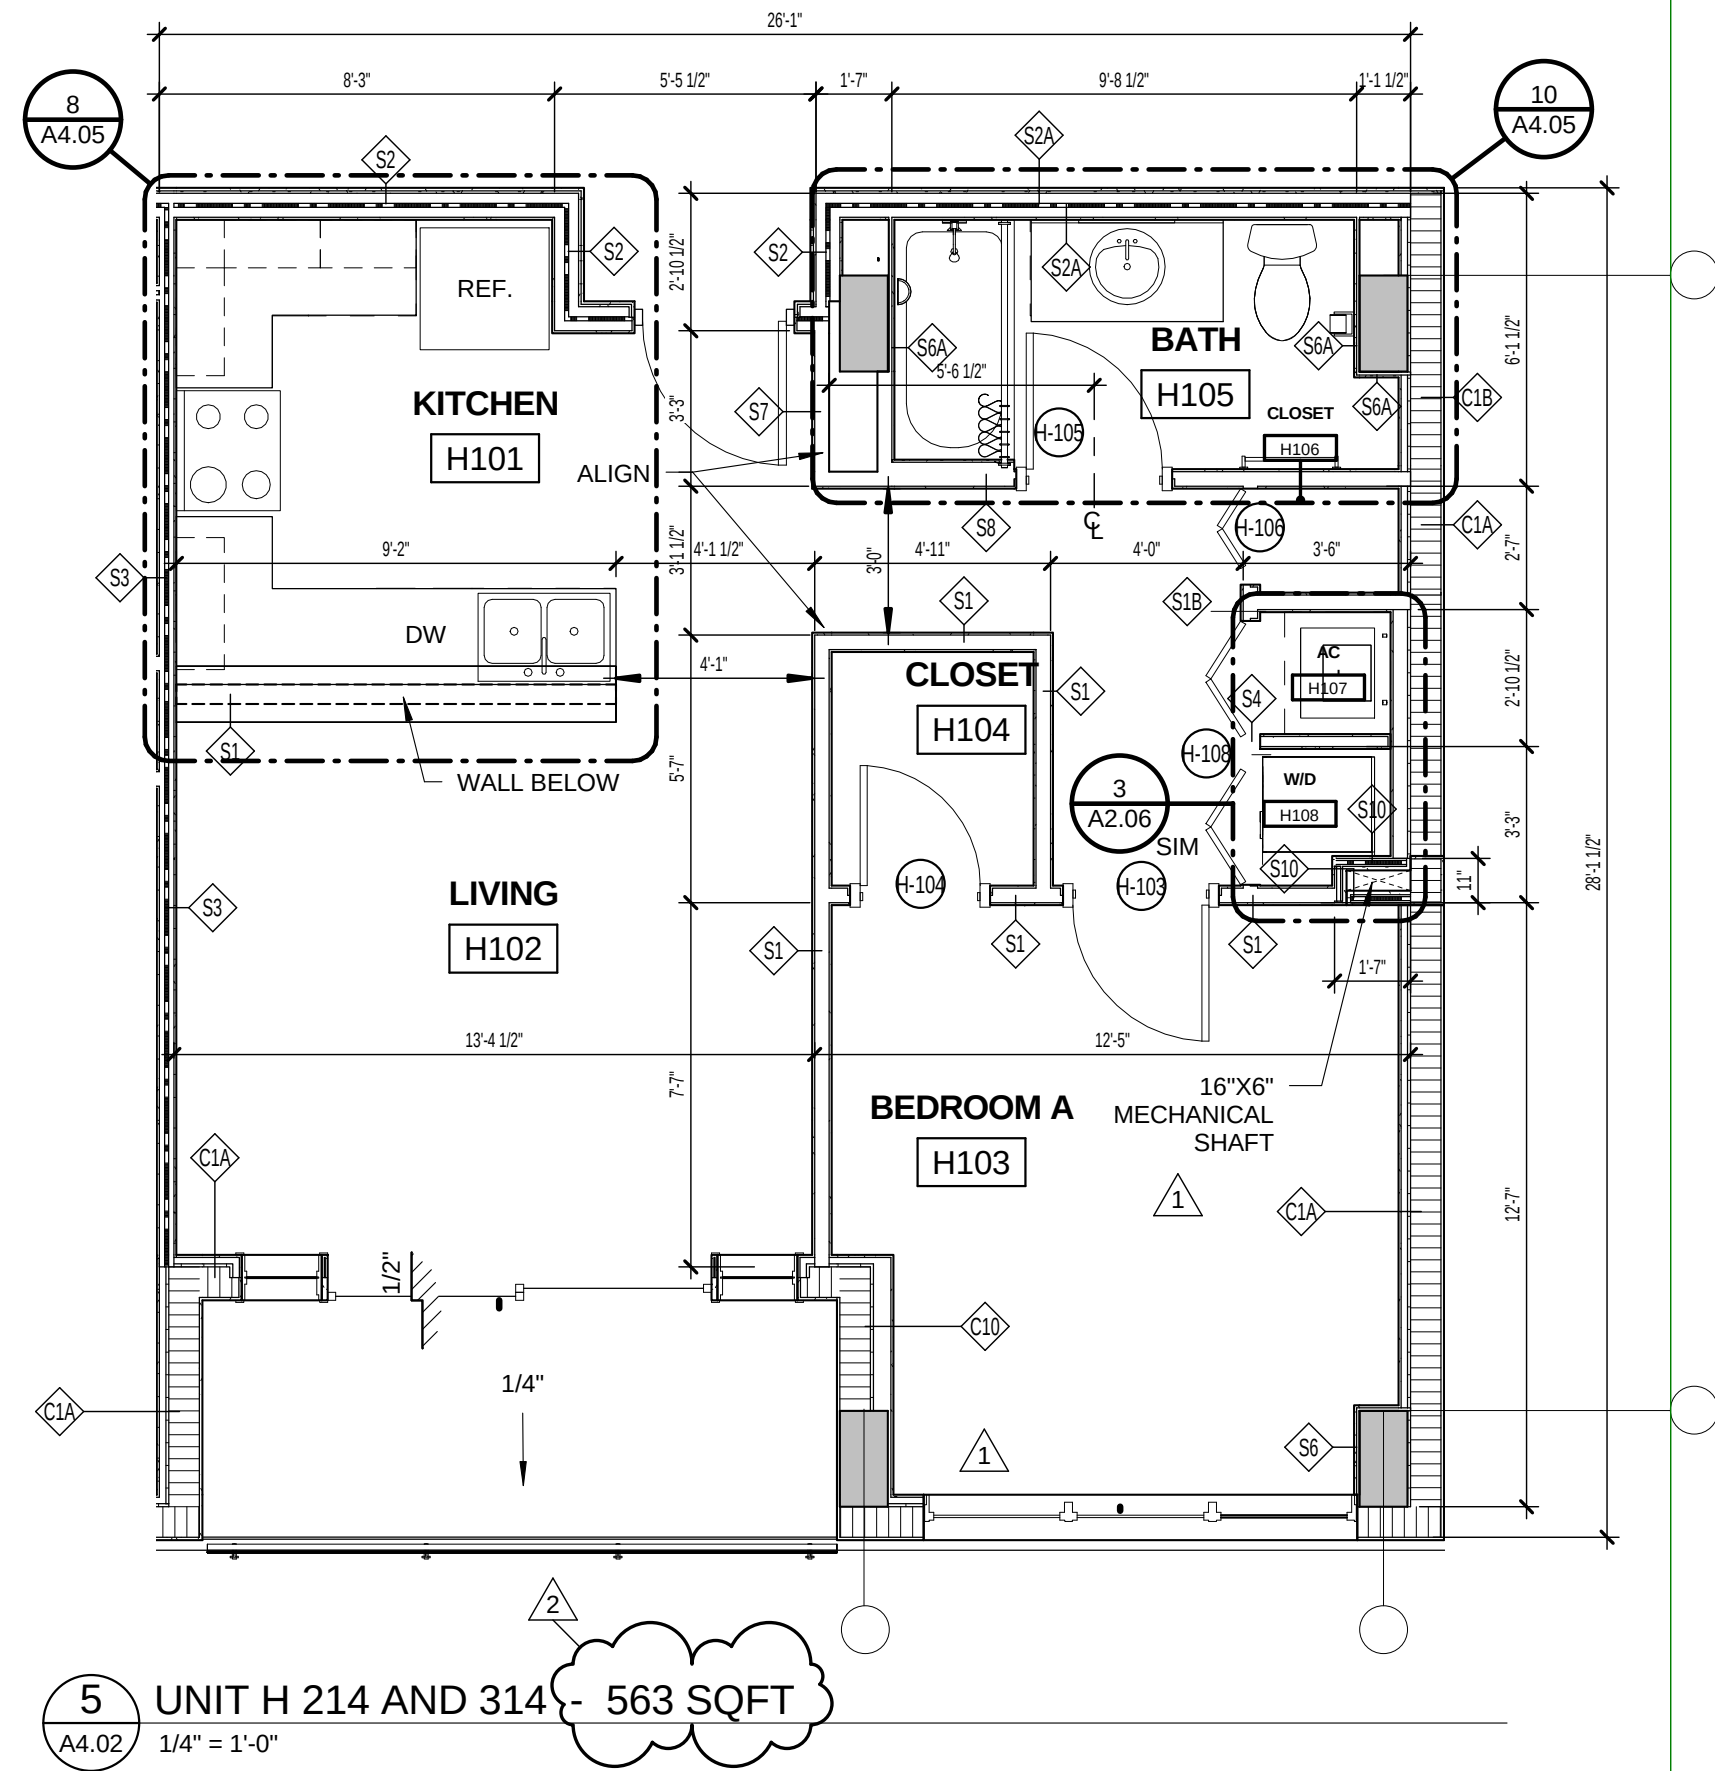

ISSUED FOR :

BIDS
PERMIT
CONSTRUCTION
SEAL

PROJECT TITLE
UPTOWN
ATLANTIC-700
BUILDING

W. ATLANTIC AVE. , DELRAY
BEACH, FL


REVISIONS

THESE DRAWINGS ARE PREPARED
PER ESTABLISHED INDUSTRY
STANDARDS AND REPRESENT THE
ARCHITECT AND ENGINEERS DESIGN
CONCEPT. THEY ARE NOT INTENDED
TO PROVIDE EVERY DETAIL OR
CONDITION REQUIRED TO
CONSTRUCT THE BUILDING. THE
CONTRACTOR THROUGH SUBMITTALS
AND OTHER COORDINATION EFFORTS
IS FULLY RESPONSIBLE FOR
PROVIDING A COMPLETE AND
OPERATIONAL BUILDING WHETHER
INDICATED ON THE PLANS OR NOT.
FILE NUMBER


DRAWING TITLE
ENLARGED UNIT
PLANS

DATE
DRAWN BY
JOB NUMBER
121108
DRAWING NUMBER


A4.02

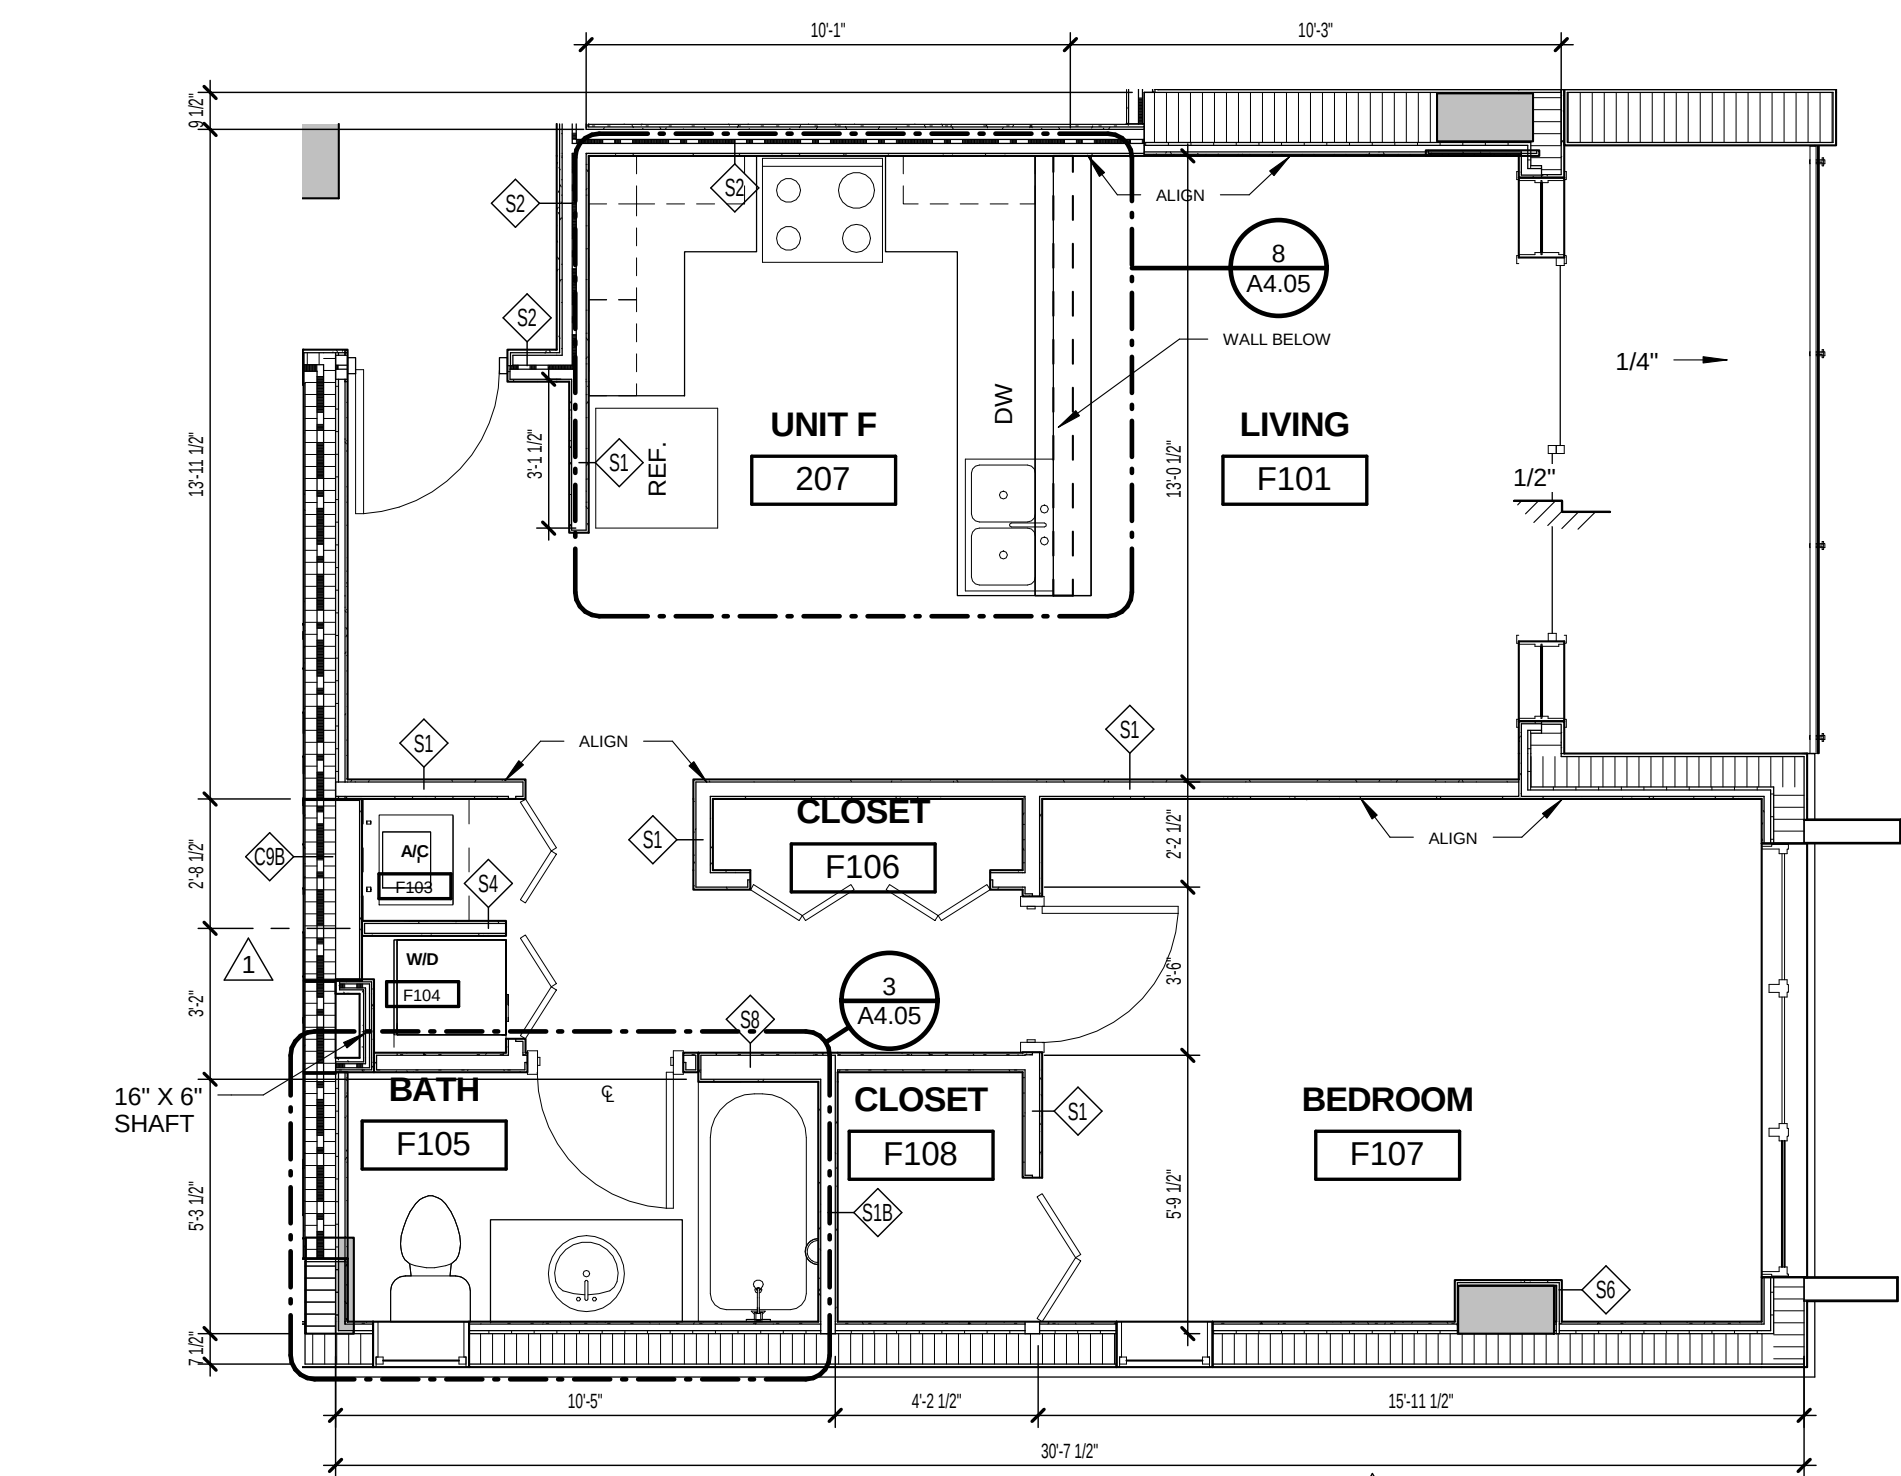


4 UNIT F OPPOSITE HAND REFERENCE 207, 307 - 627 SQFT
A4.03 1/4" = 1'-0"

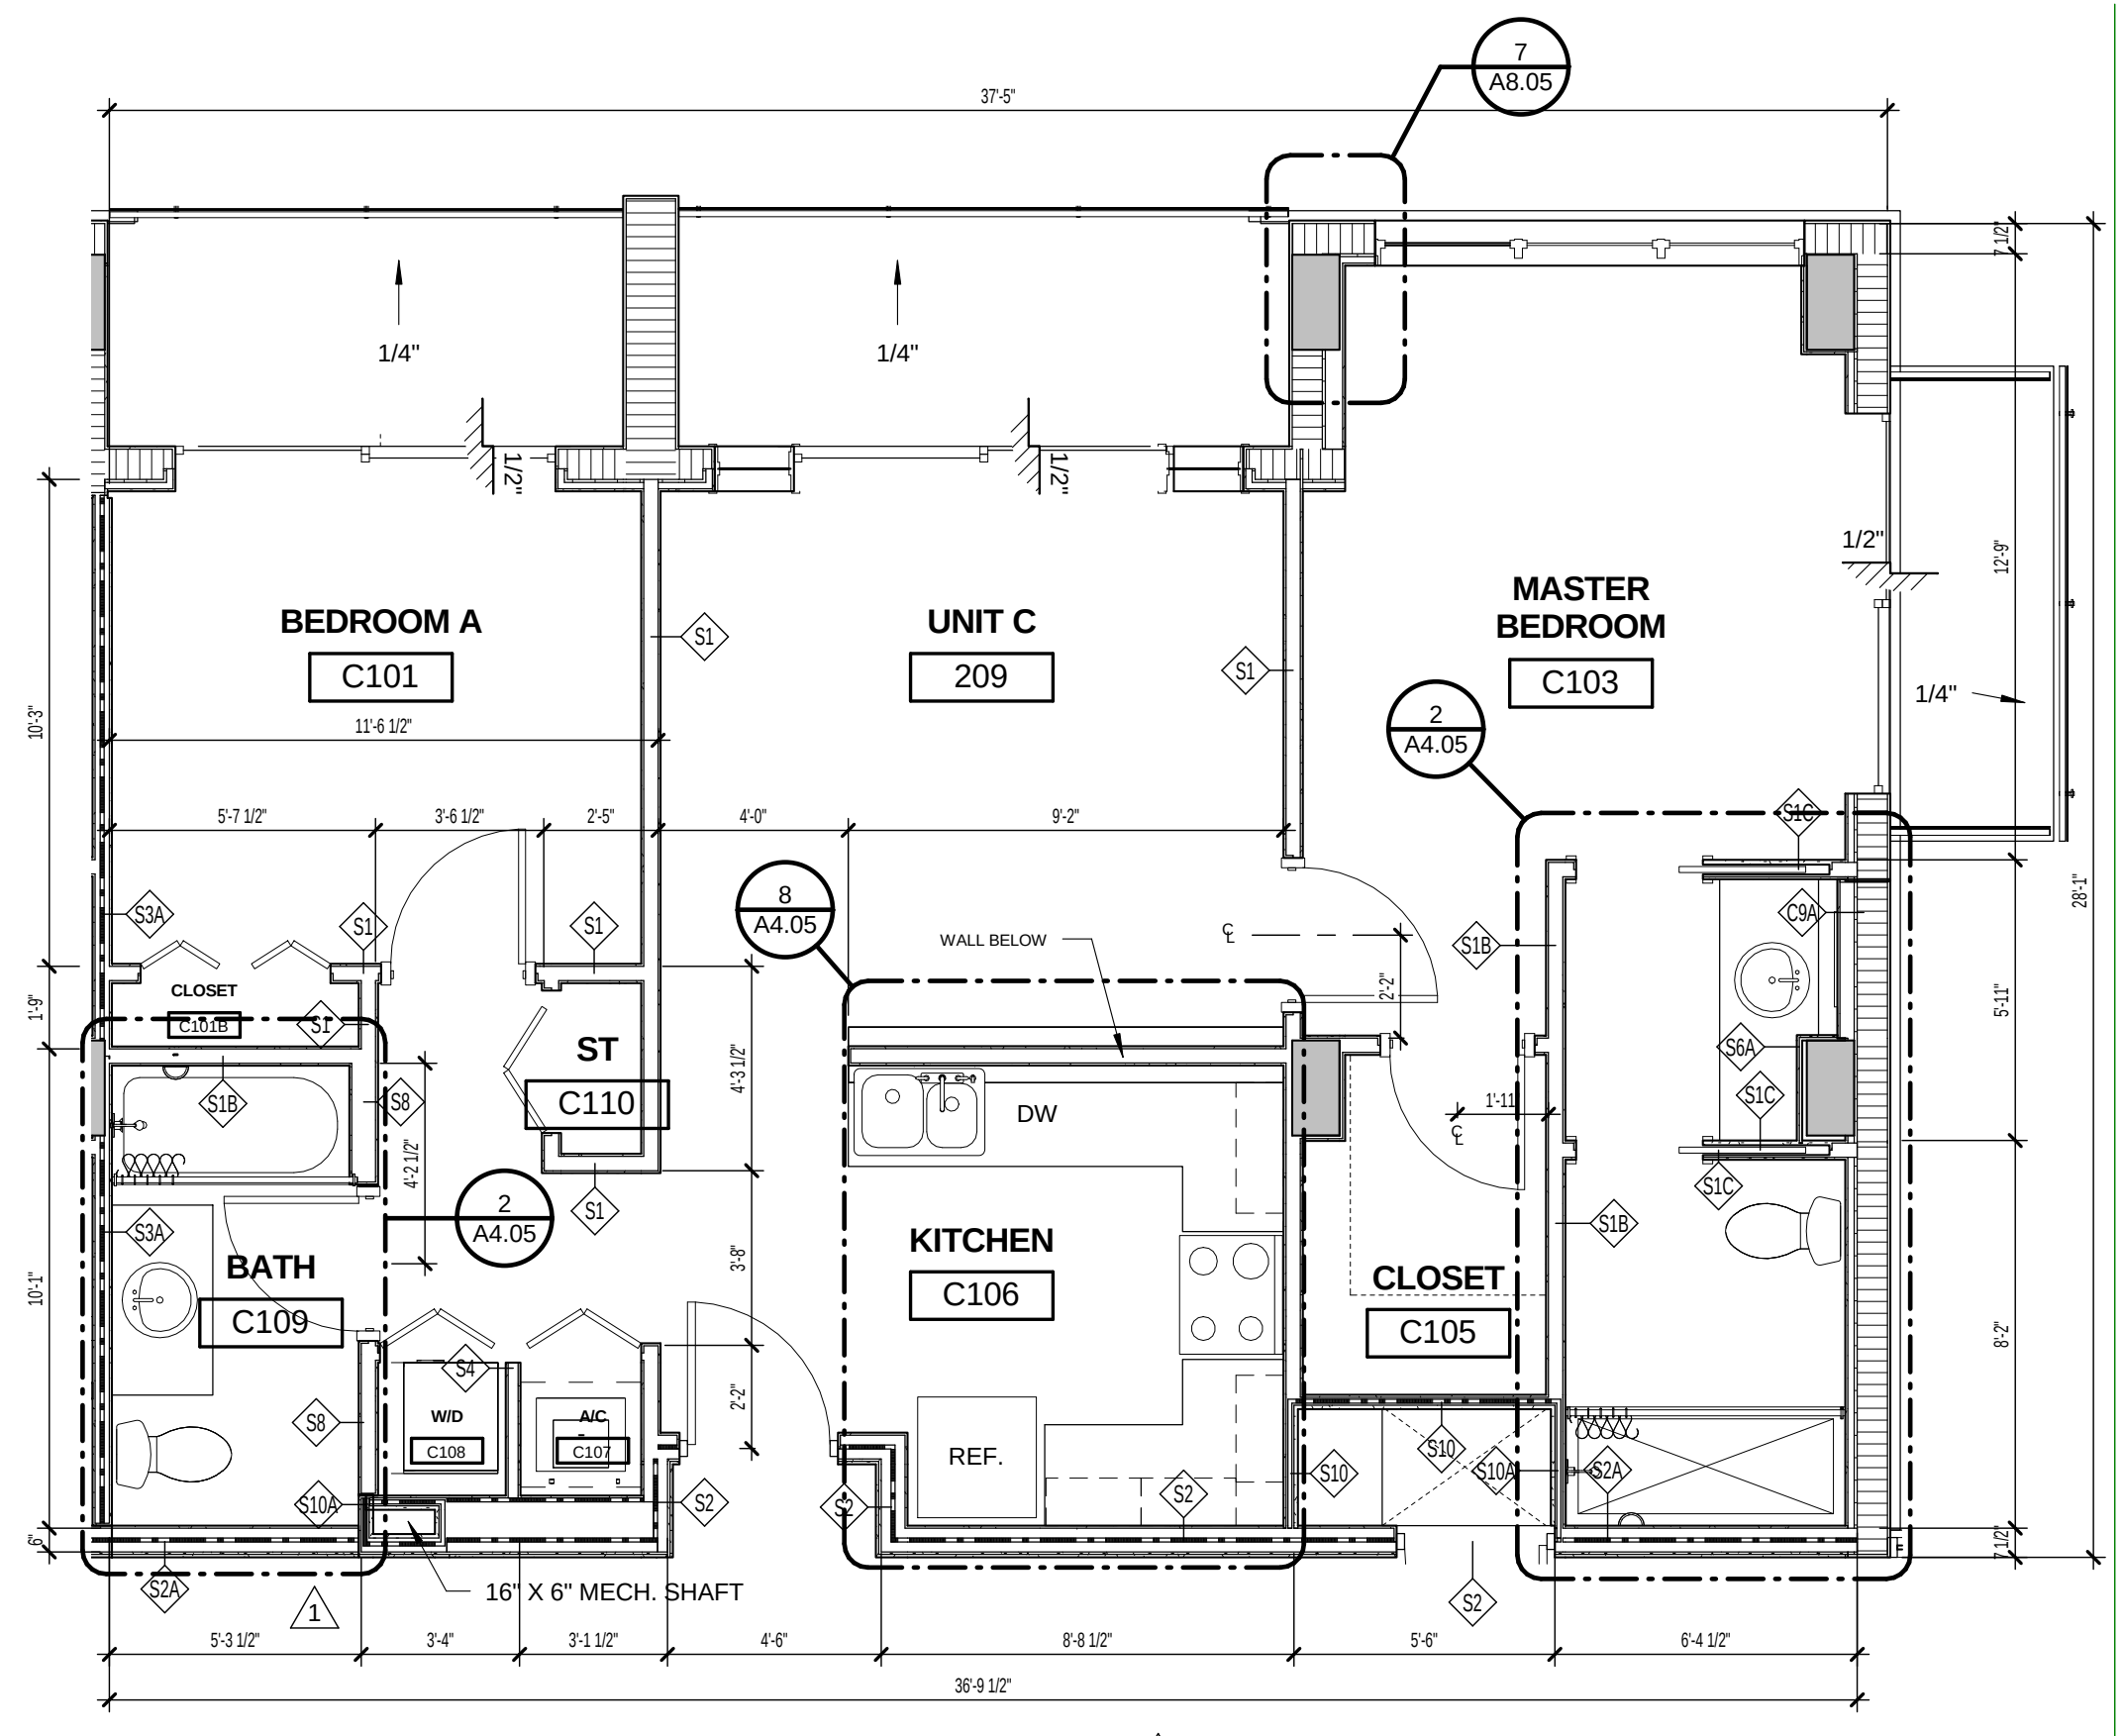

3 UNIT C OPPOSITE HAND REFERENCE 209, 309 - 823 SQFT
A4.03 1/4" = 1'-0"

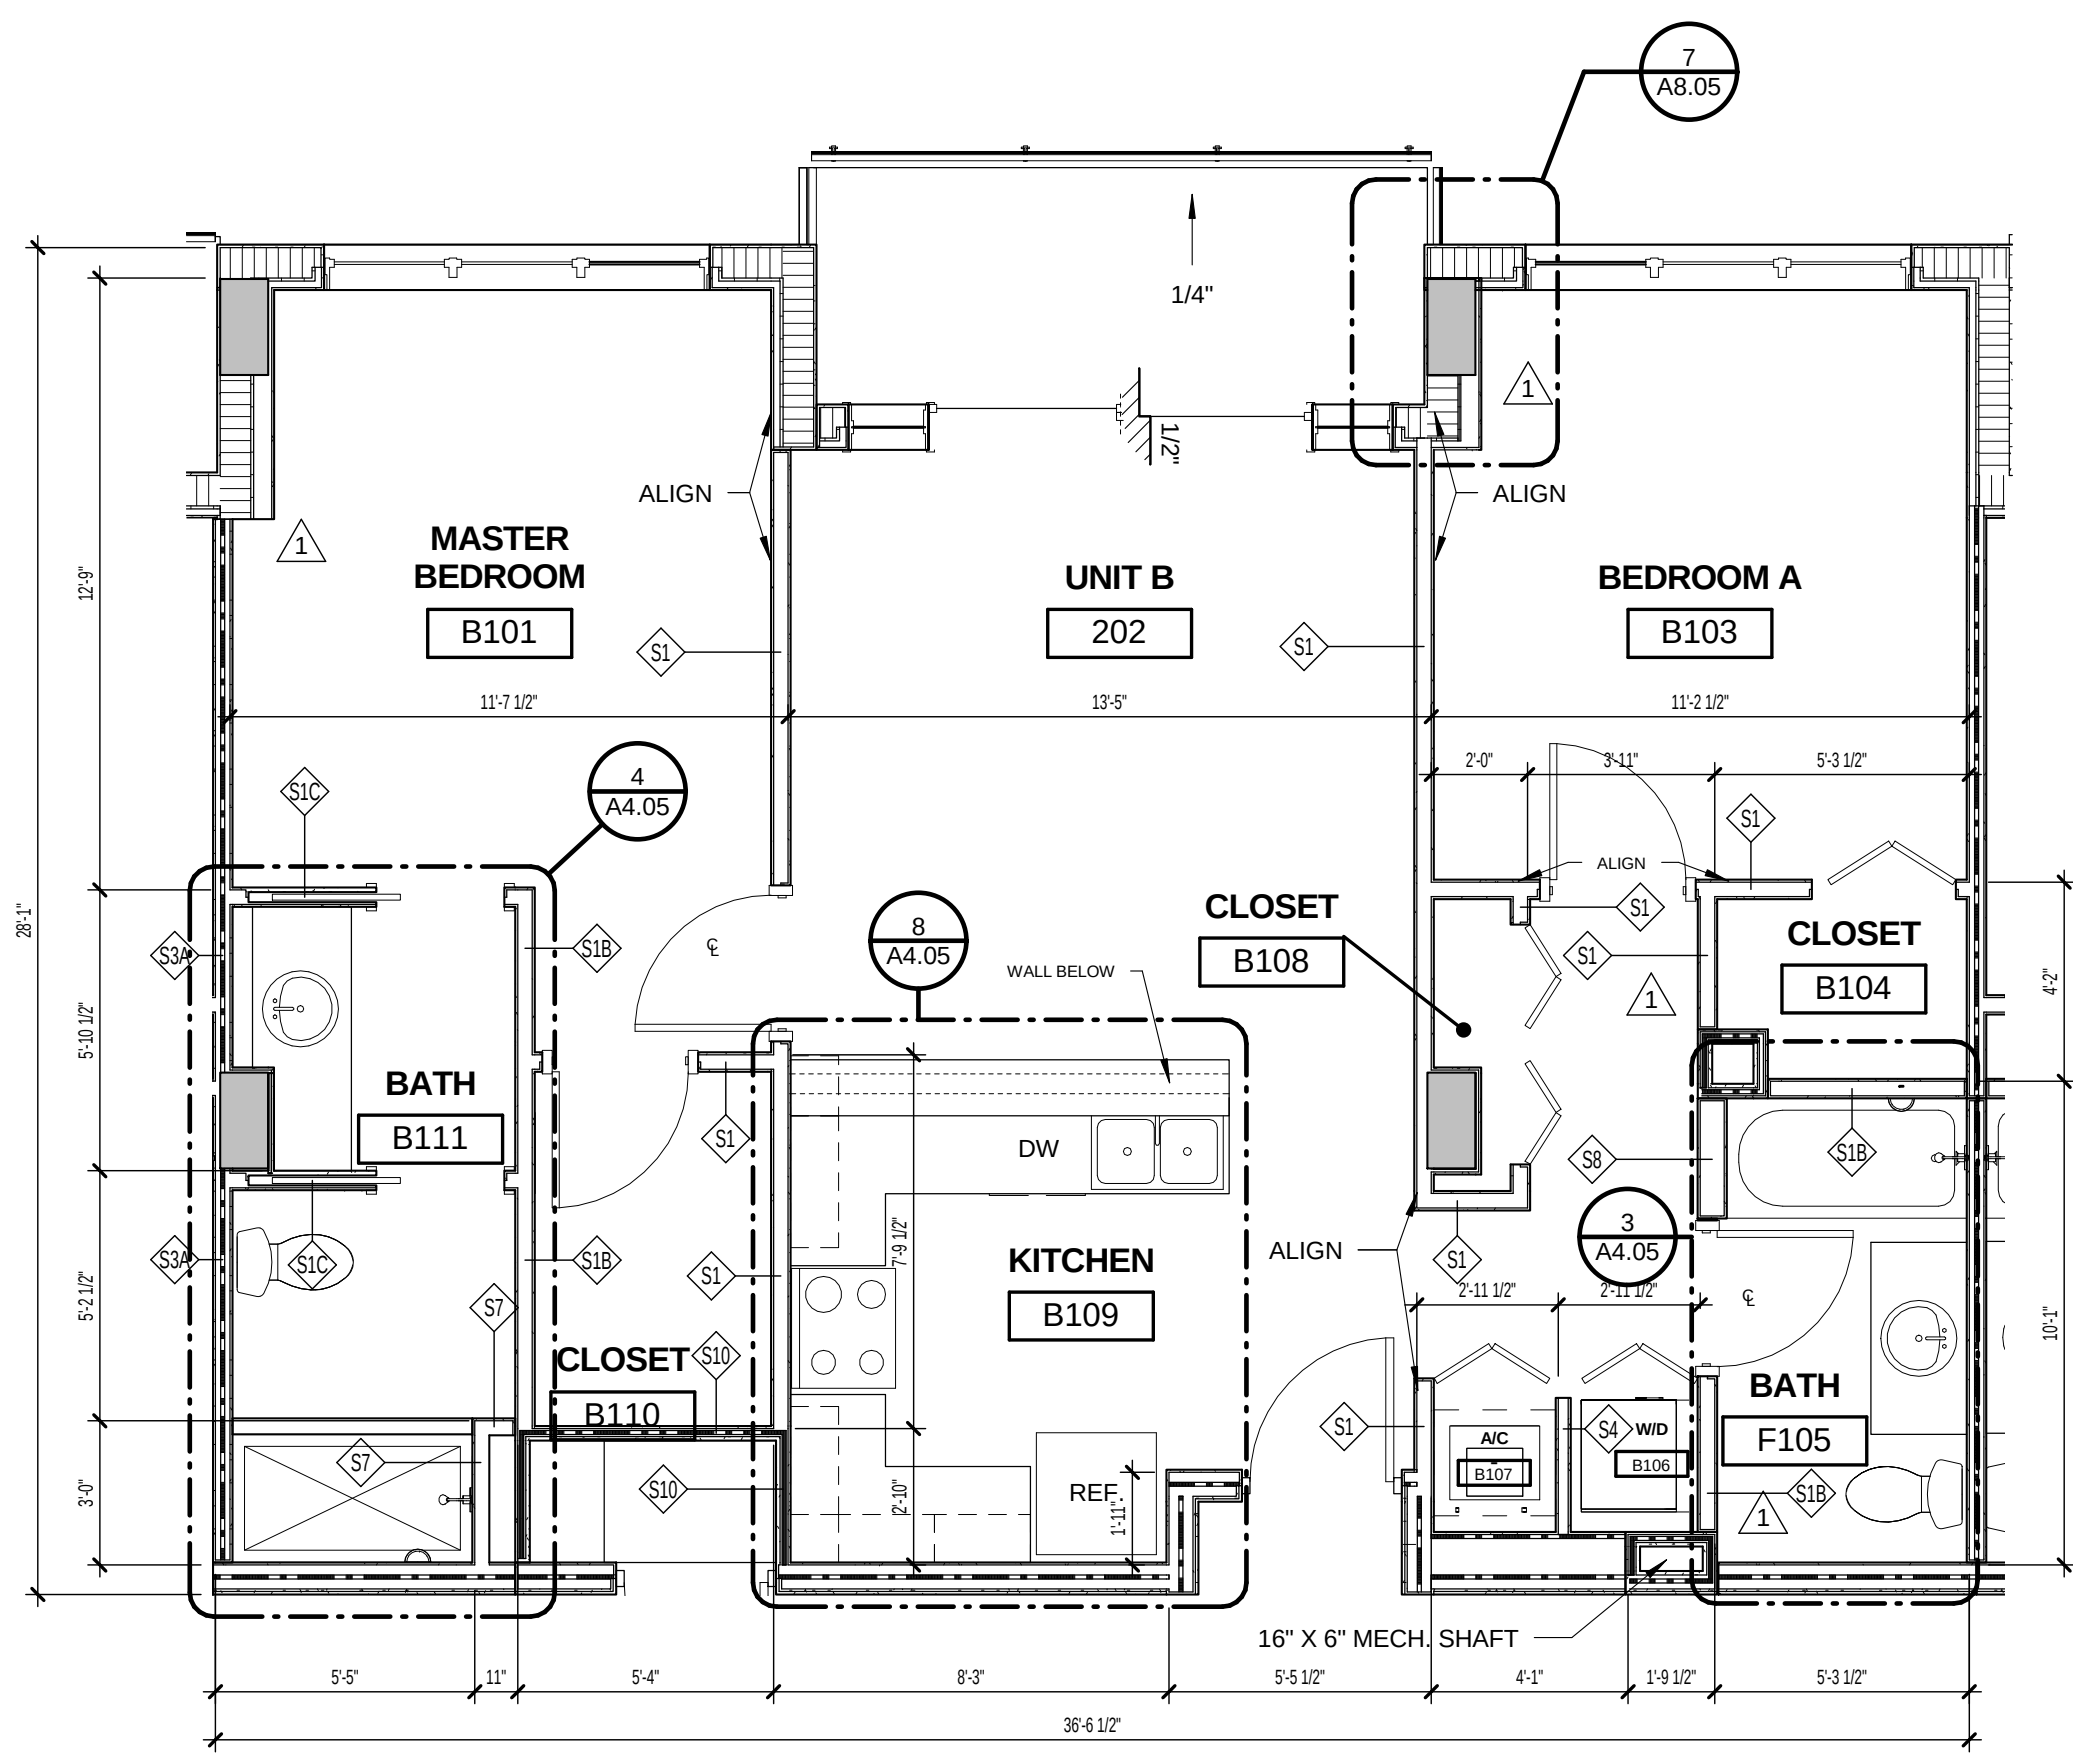

2 UNIT B OPPOSITE HAND REFERENCE 202, 302 - 899 SQFT
A4.03 1/4" = 1'-0"

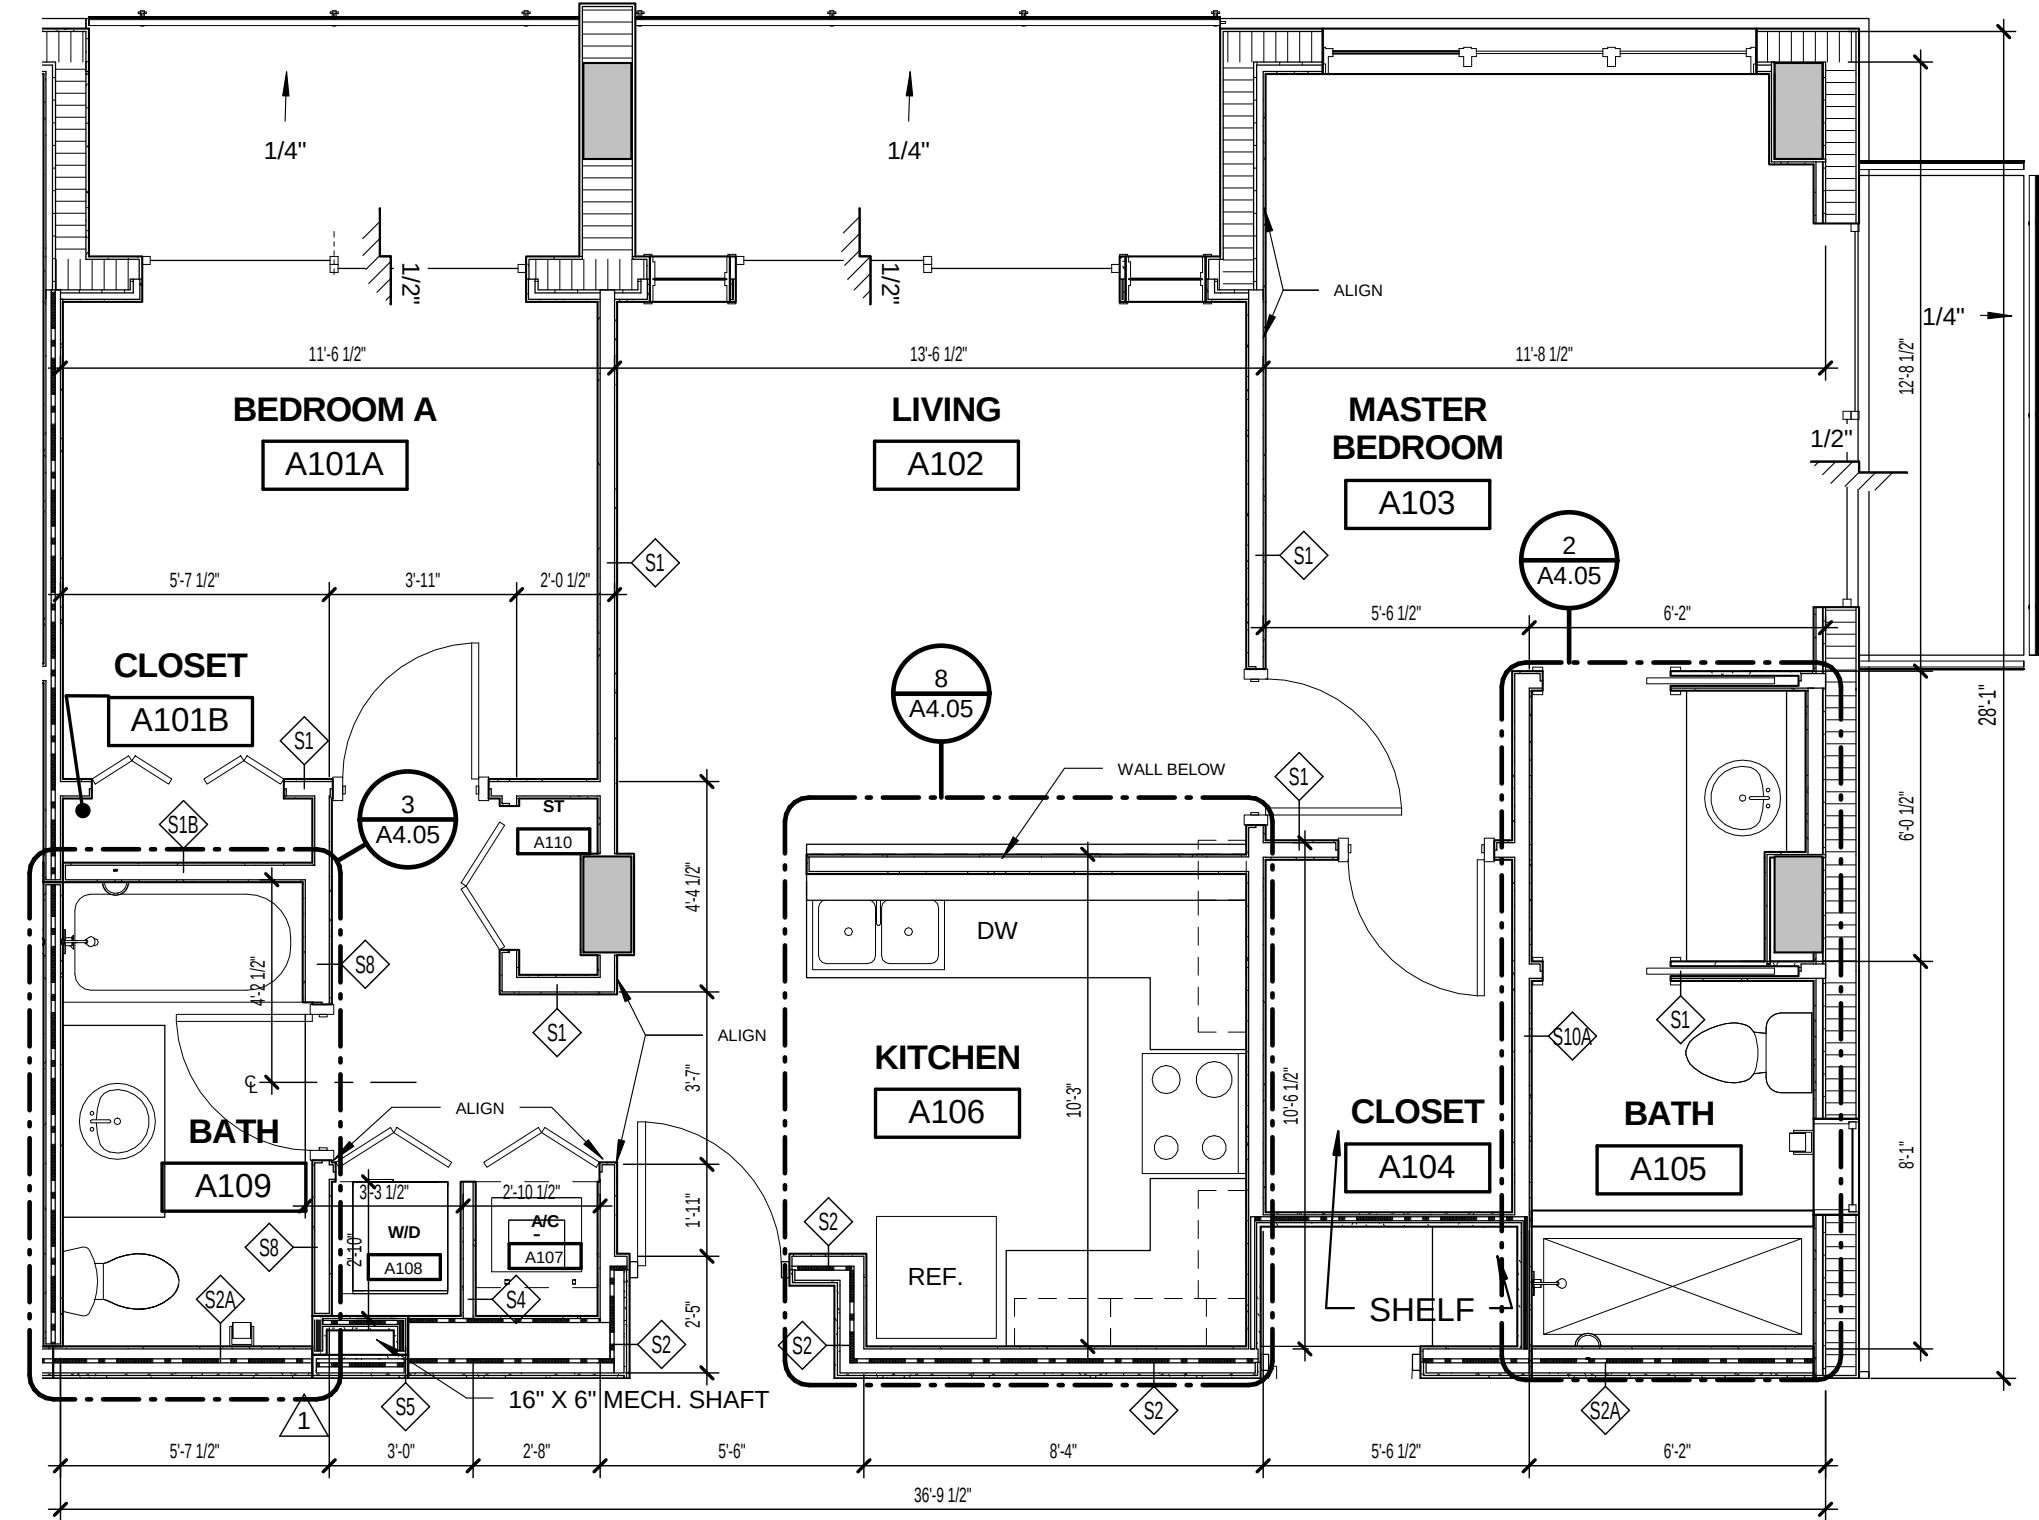

1 UNIT A OPPOSITE HAND REFERENCE 201, 301 - 820 SQFT
A4.03 1/4" = 1'-0"

ISSUED FOR :

BIDS
PERMIT
CONSTRUCTION
SEAL

PROJECT TITLE
UPTOWN
ATLANTIC-700
BUILDING

W. ATLANTIC AVE. , DELRAY
BEACH, FL


REVISIONS

THESE DRAWINGS ARE PREPARED
PER ESTABLISHED INDUSTRY
STANDARDS AND REPRESENT THE
ARCHITECT AND ENGINEERS DESIGN
CONCEPT. THEY ARE NOT INTENDED
TO PROVIDE EVERY DETAIL OR
CONDITION REQUIRED TO
CONSTRUCT THE BUILDING. THE
CONTRACTOR THROUGH SUBMITTALS
AND OTHER COORDINATION EFFORTS
IS FULLY RESPONSIBLE FOR
PROVIDING A COMPLETE AND
OPERATIONAL BUILDING WHETHER
INDICATED ON THE PLANS OR NOT.
FILE NUMBER


DRAWING TITLE
ENLARGED UNIT
PLANS OPPOSITE
HAND REFERENCE

DATE
JOB NUMBER
121108
DRAWING NUMBER


A4.03

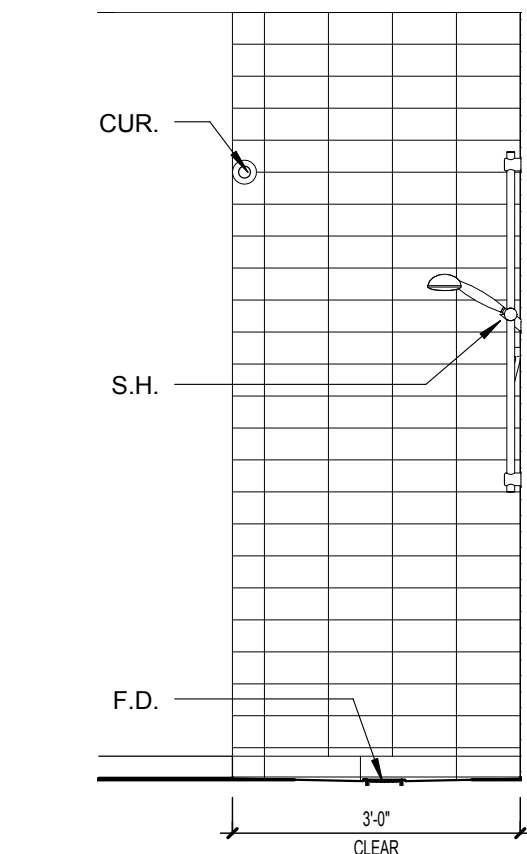


7 BATH SHOWER 117 - W
A4.04 1/2" = 1'-0"

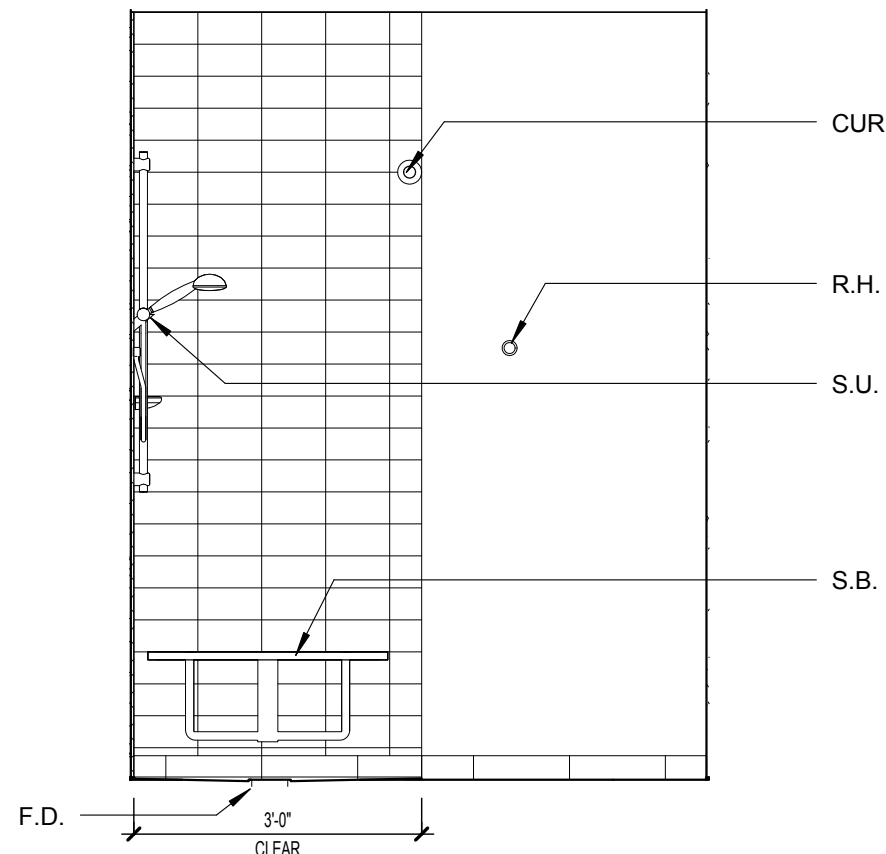


6 BATH SHOWER 117 - E
A4.04 1/2" = 1'-0"

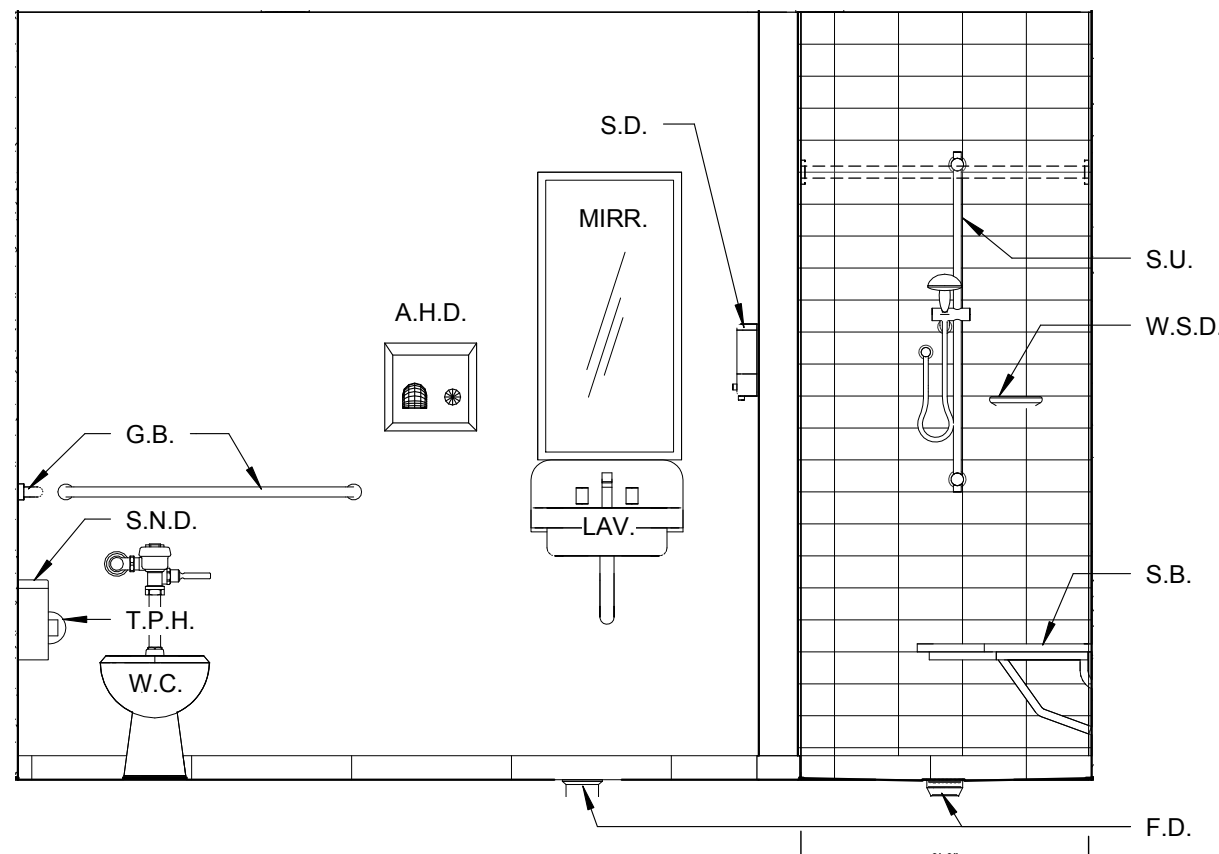


5 BATH 117 - N
A4.04 1/2" = 1'-0"

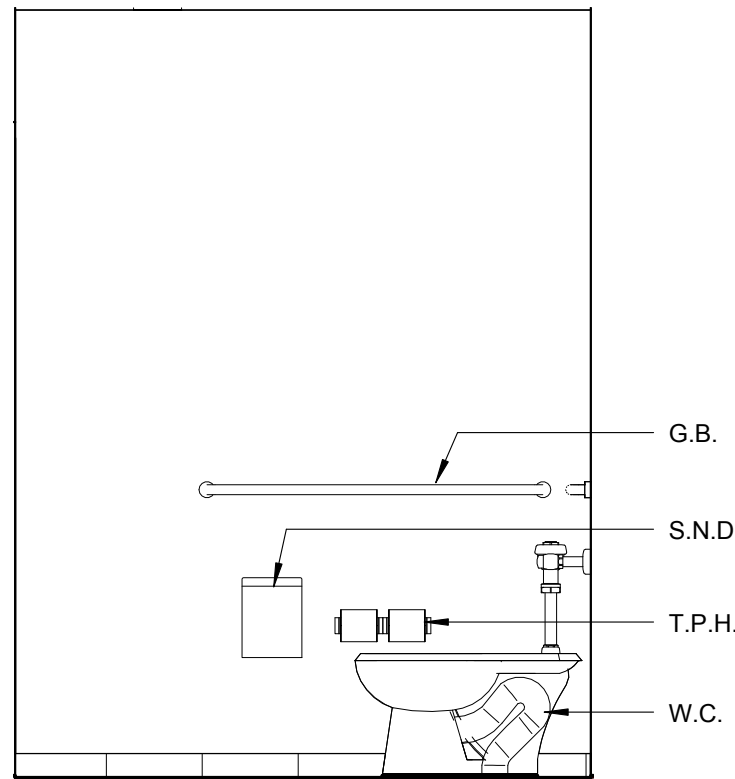


4 BATH 117 - W
A4.04 1/2" = 1'-0"

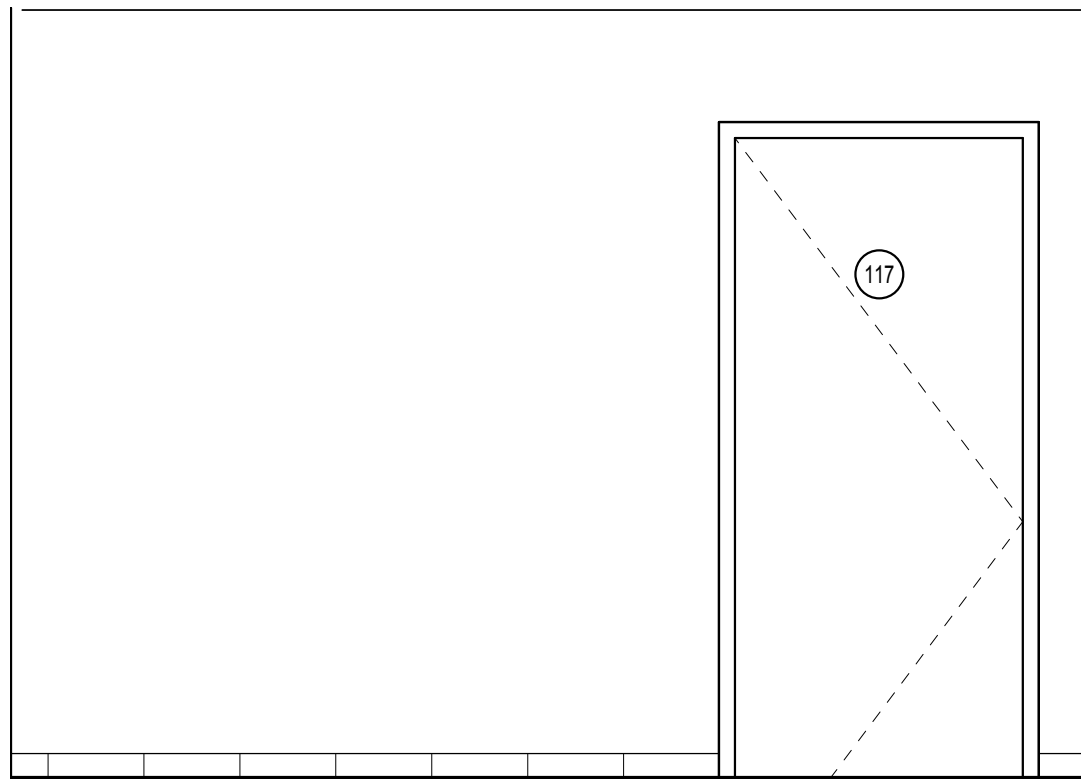

3 BATH 117 - S
A4.04 1/2" = 1'-0"

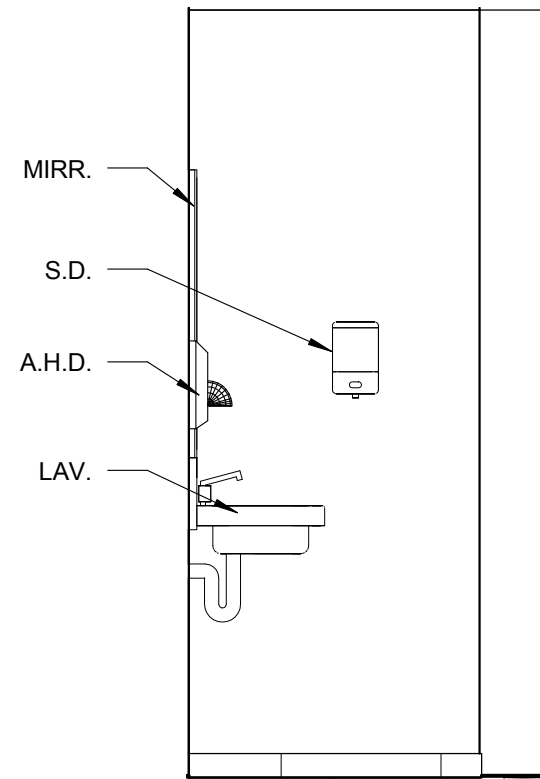


2 BATH 117 - E
A4.04 1/2" = 1'-0"

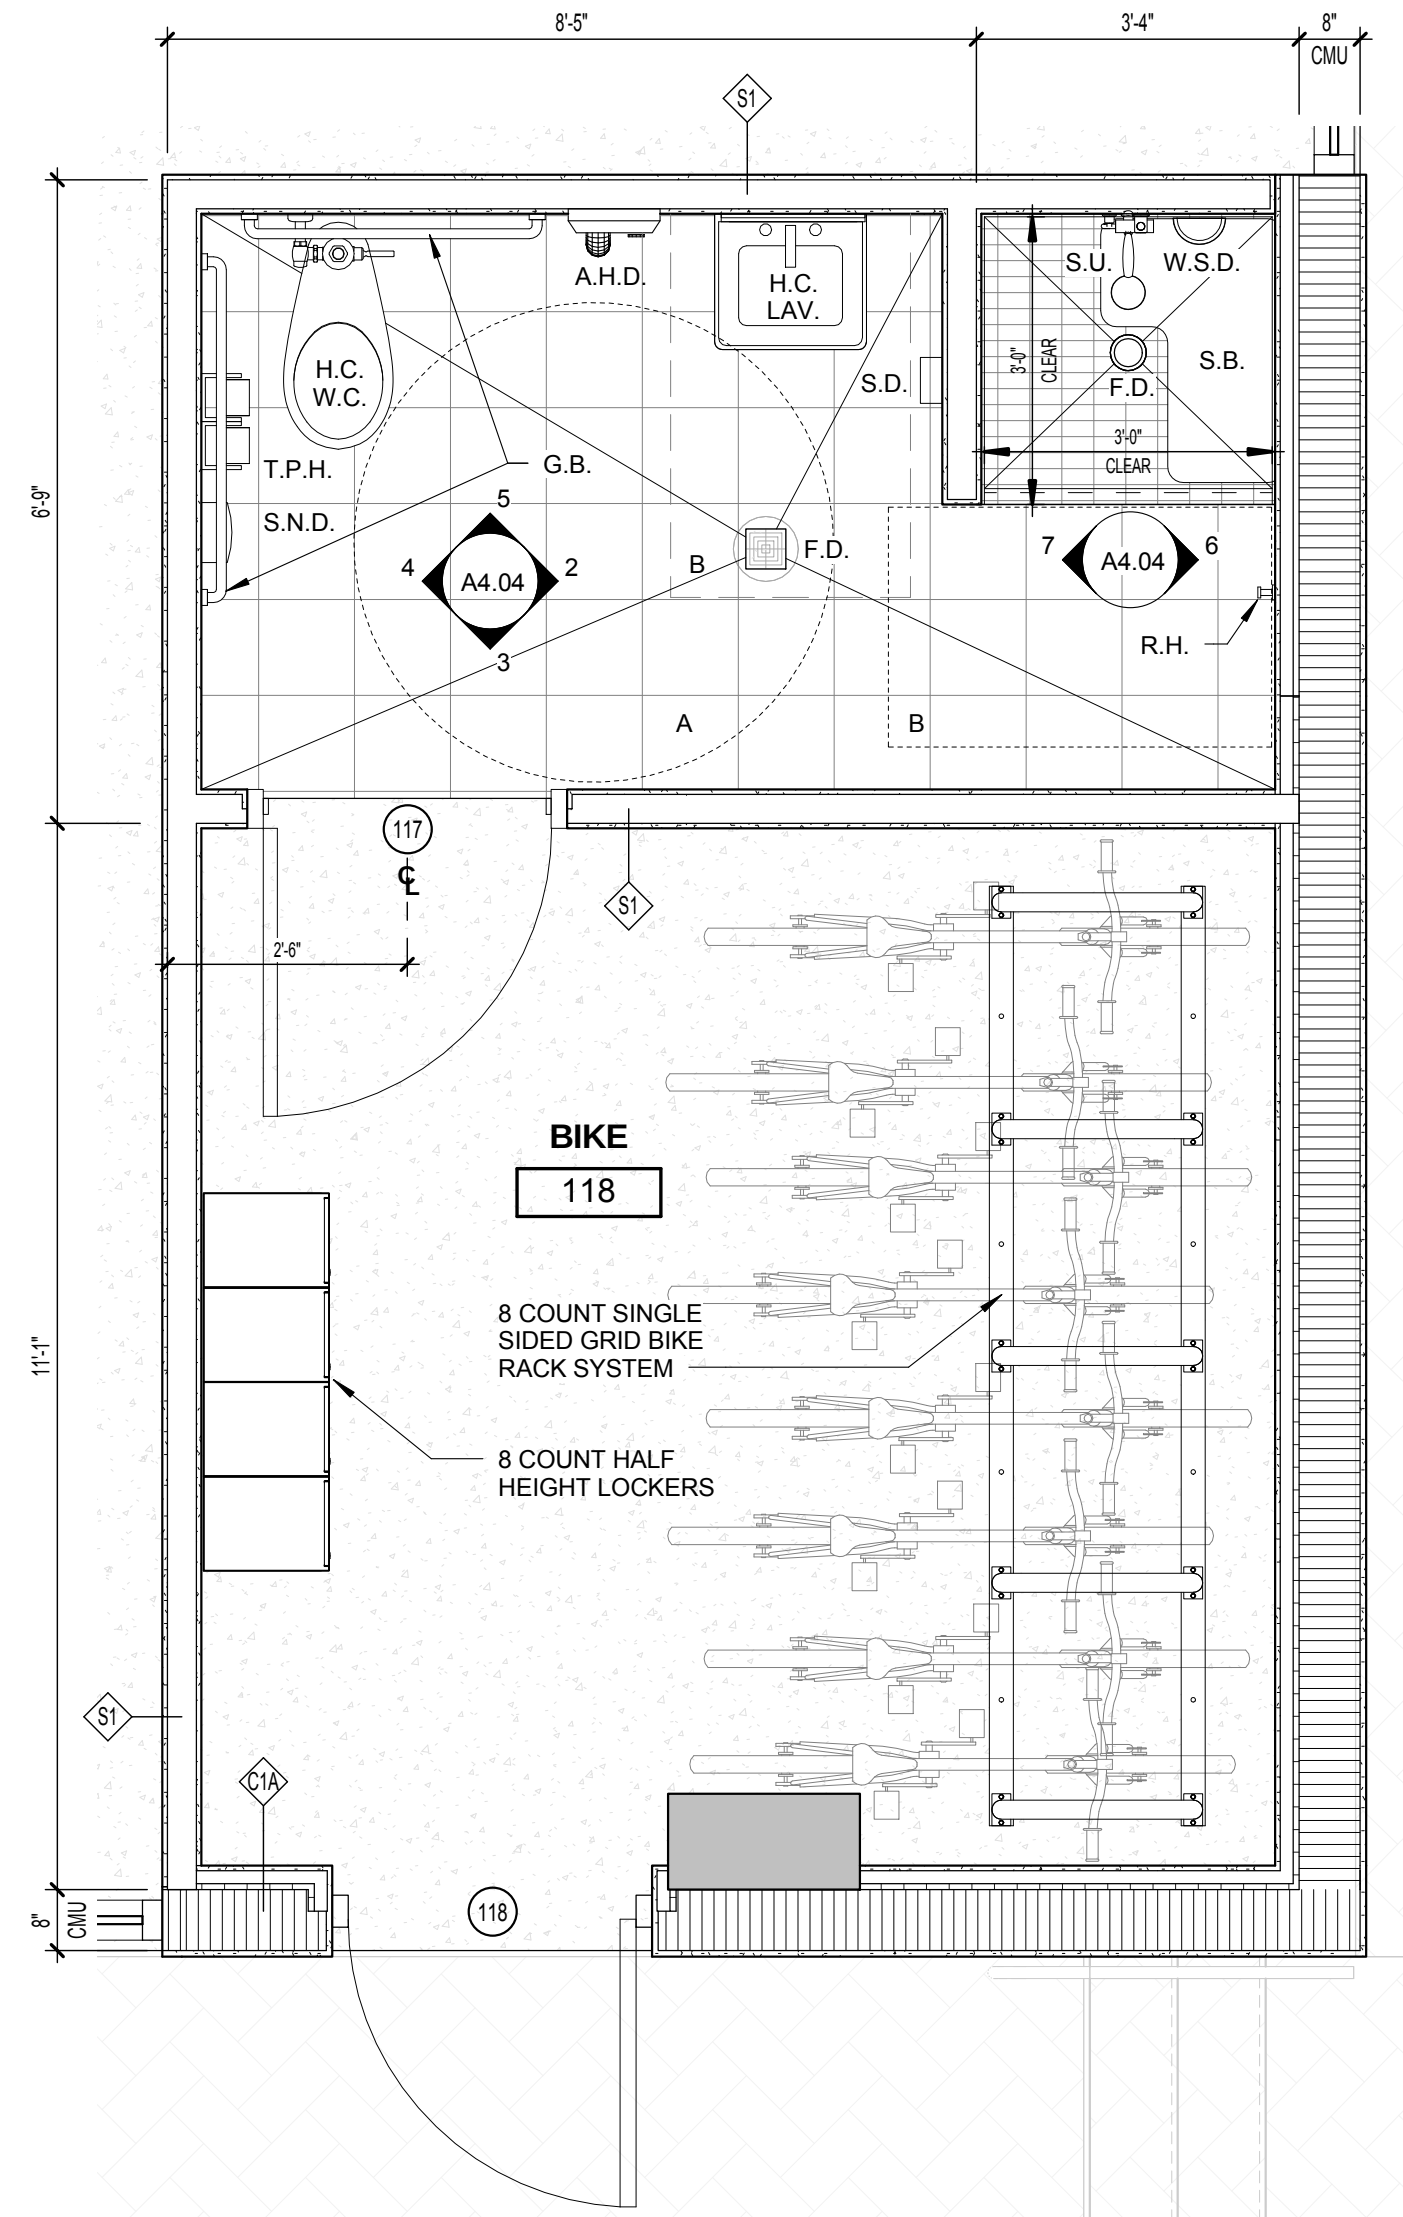

NOTE: BIKE ROOM 110 AND BATH 109 O.H.

1 BIKE ROOM 118 AND BATH 117 ENLARGED PLAN
A4.04 1/2" = 1'-0"

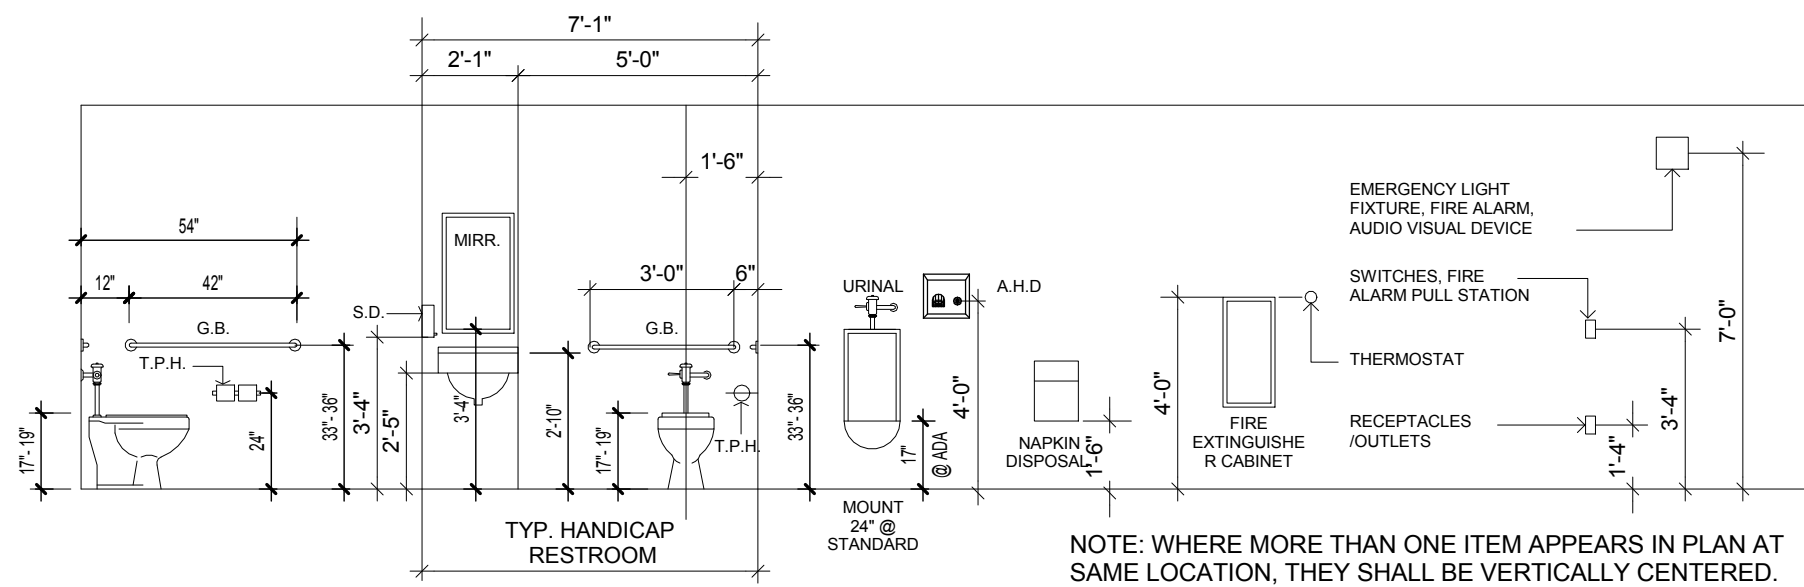

FIXTURE MOUNTING HEIGHTS

ABBREVIATIONS / FIXTURE LEGEND	
S.D.	SOAP DISPENSER - BOBRICK B-2012 AUTO SYSTEM
H.C.	HANDICAP
G.B.	GRAB BAR
T.P.H.	TOILET PAPER HOLDER - BOBRICK B-274
A.H.D.	AIR HAND DRYER
MIRR.	MIRROR - BOBRICK B-165 1830
F.D.	FLOOR DRAIN
LAV.	LAVATORY
W.C.	WATER CLOSET
S.B.	A.D.A. SHOWER BENCH
CUR.	SHOWER CURTAIN
S.U.	A.D.A. HAND HELD SHOWER SPRAY UNIT
S.N.D.	SANITARY NAPKIN DISPOSAL
R.H.	ROBE HOOK
W.S.D.	WALL MOUNTED SOAP DISH

GENERAL NOTES:

- ACCESSIBLE CLEAR FLOOR AREAS
"A" 60" DIA. CLEAR FLOOR TURNAROUND
"B" 30"x48" CLEAR FLOOR AREA
- ALL TOILET ACCESSORIES TO BE ADA COMPLIANT AND INSTALLED PER MANUFACTURER'S PUBLISHED INSTRUCTIONS
- ACCESSORY MOUNTING HEIGHTS SHALL BE 15" A.F.F. MIN AND 48" A.F.F. MAX UNLESS NOTED OTHERWISE.
- SEE FINISH PLANS FOR ROOM FINISH

ISSUED FOR :

BIDS

PERMIT

CONSTRUCTION

SEAL

PROJECT TITLE

UPTOWN
ATLANTIC-700
BUILDING

W. ATLANTIC AVE. , DELRAY
BEACH, FL

REVISIONS

THESE DRAWINGS ARE PREPARED PER ESTABLISHED INDUSTRY STANDARDS AND REPRESENT THE ARCHITECT AND ENGINEERS DESIGN CONCEPT. THEY ARE NOT INTENDED TO PROVIDE EVERY DETAIL OR CONDITION REQUIRED TO CONSTRUCT THE BUILDING. THE CONTRACTOR THROUGH SUBMITTALS AND OTHER COORDINATION EFFORTS IS FULLY RESPONSIBLE FOR PROVIDING A COMPLETE AND OPERATIONAL BUILDING WHETHER INDICATED ON THE PLANS OR NOT.

DRAWING TITLE

ENLARGED BIKE
ROOM AND
BATHROOM
PLANS

DATE

DRAWN BY

JOB NUMBER

121108


DRAWING NUMBER

A4.04


ABBREVIATIONS / FIXTURE LEGEND	
F.B.C	FIXED BASED CABINET
B.T.	PRINCETON 60"x30" INTEGRAL APRON TUB BY AMERICAN STANDARD
LAV.	OHIO OVAL COUNTERTOP SINK BY AMERICAN STANDARD
W.C.	CONCEALED TRAPWAY CADET 3 FLOWISE RIGHT HEIGHT ELONGATED TOILET BY AMERICAN STANDARD
K.S.	FAIRPORT 33"x22" STAINLESS STEEL KITCHEN SINK BY AMERICAN STANDARD
D.W.	DISHWASHER, SEE SPECIFICATIONS
REF.	REFRIGERATOR, SEE SPECIFICATIONS
R.G.	RANGE, SEE SPECIFICATIONS
S.H.	FLUENT SHOWER SYSTEM T186.508 BY AMERICAN STANDARD OR EQUAL
PED.	BOULEVARD PEDESTAL SINK BY AMERICAN STANDARD

ABBREVIATIONS KITCHEN AND BATH


- GENERAL NOTES:
- ACCESSIBLE CLEAR FLOOR AREAS
A' 48"x36" CLEAR FLOOR SPACE
B' 30"x48" CLEAR FLOOR SPACE
C' 60" DIA. TURNING CIRCLE
 - PROVIDE WALL AREAS FOR FUTURE INSTALLATION OF GRAB BARS AROUND TOILET AND BATHTUB
 - HAVE SWITCHES, OUTLETS, AND CONTROLS IN ACCESSIBLE LOCATIONS.
 - PROVIDE FRONT OR SIDE MOUNTED CONTROLS FOR RANGES.
 - COUNTER TOP TO BE STANDARD 36" HIGH.
 - ALL UNITS A-I HAVE "TYPE A" FAIR HOUSING BATHROOMS. ALL FIXTURES IN THOSE BATHROOMS MUST BE USABLE.

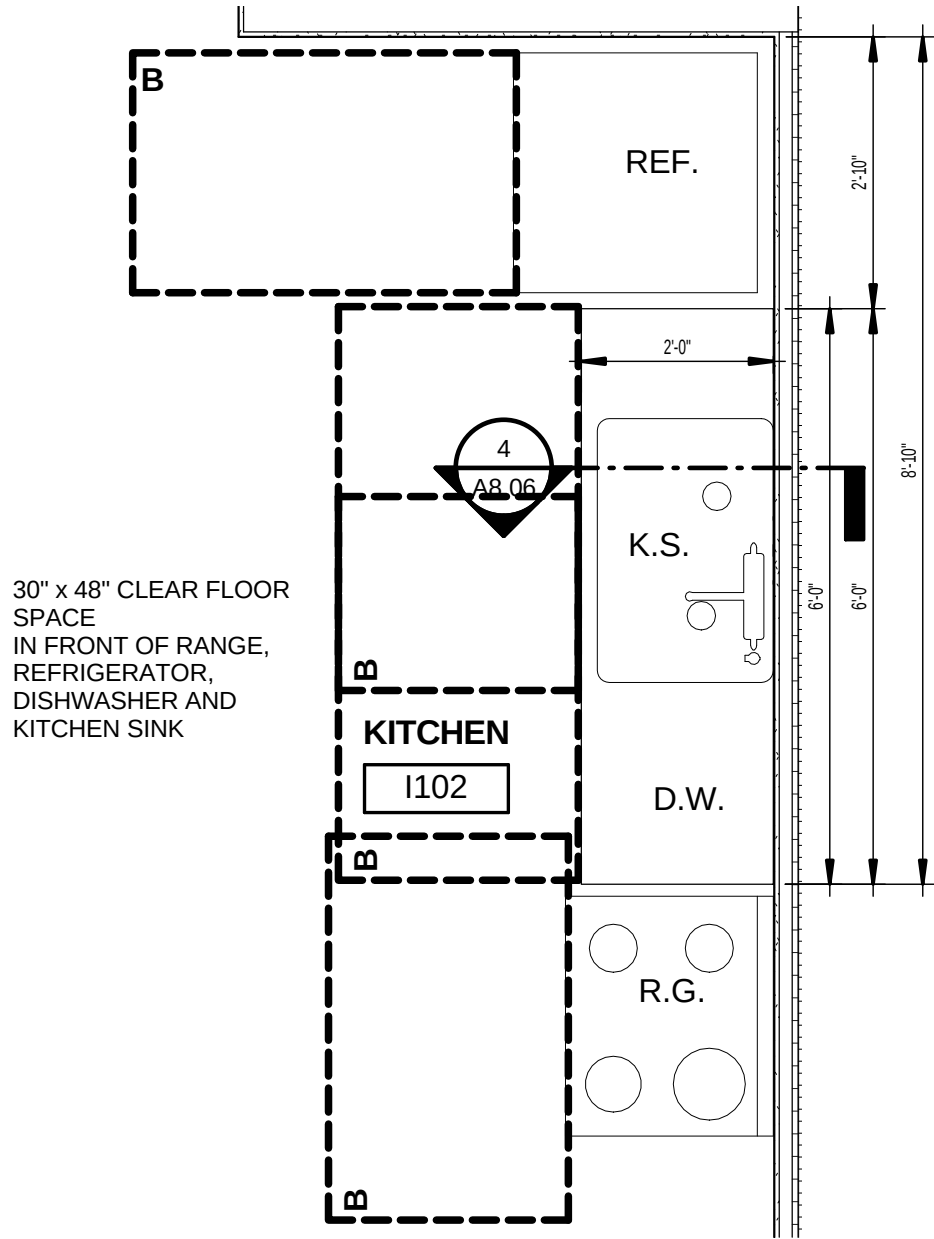


9 UNIT E(O.H.) AND I- TYPICAL KITCHEN
A4.05 1/2" = 1'-0"

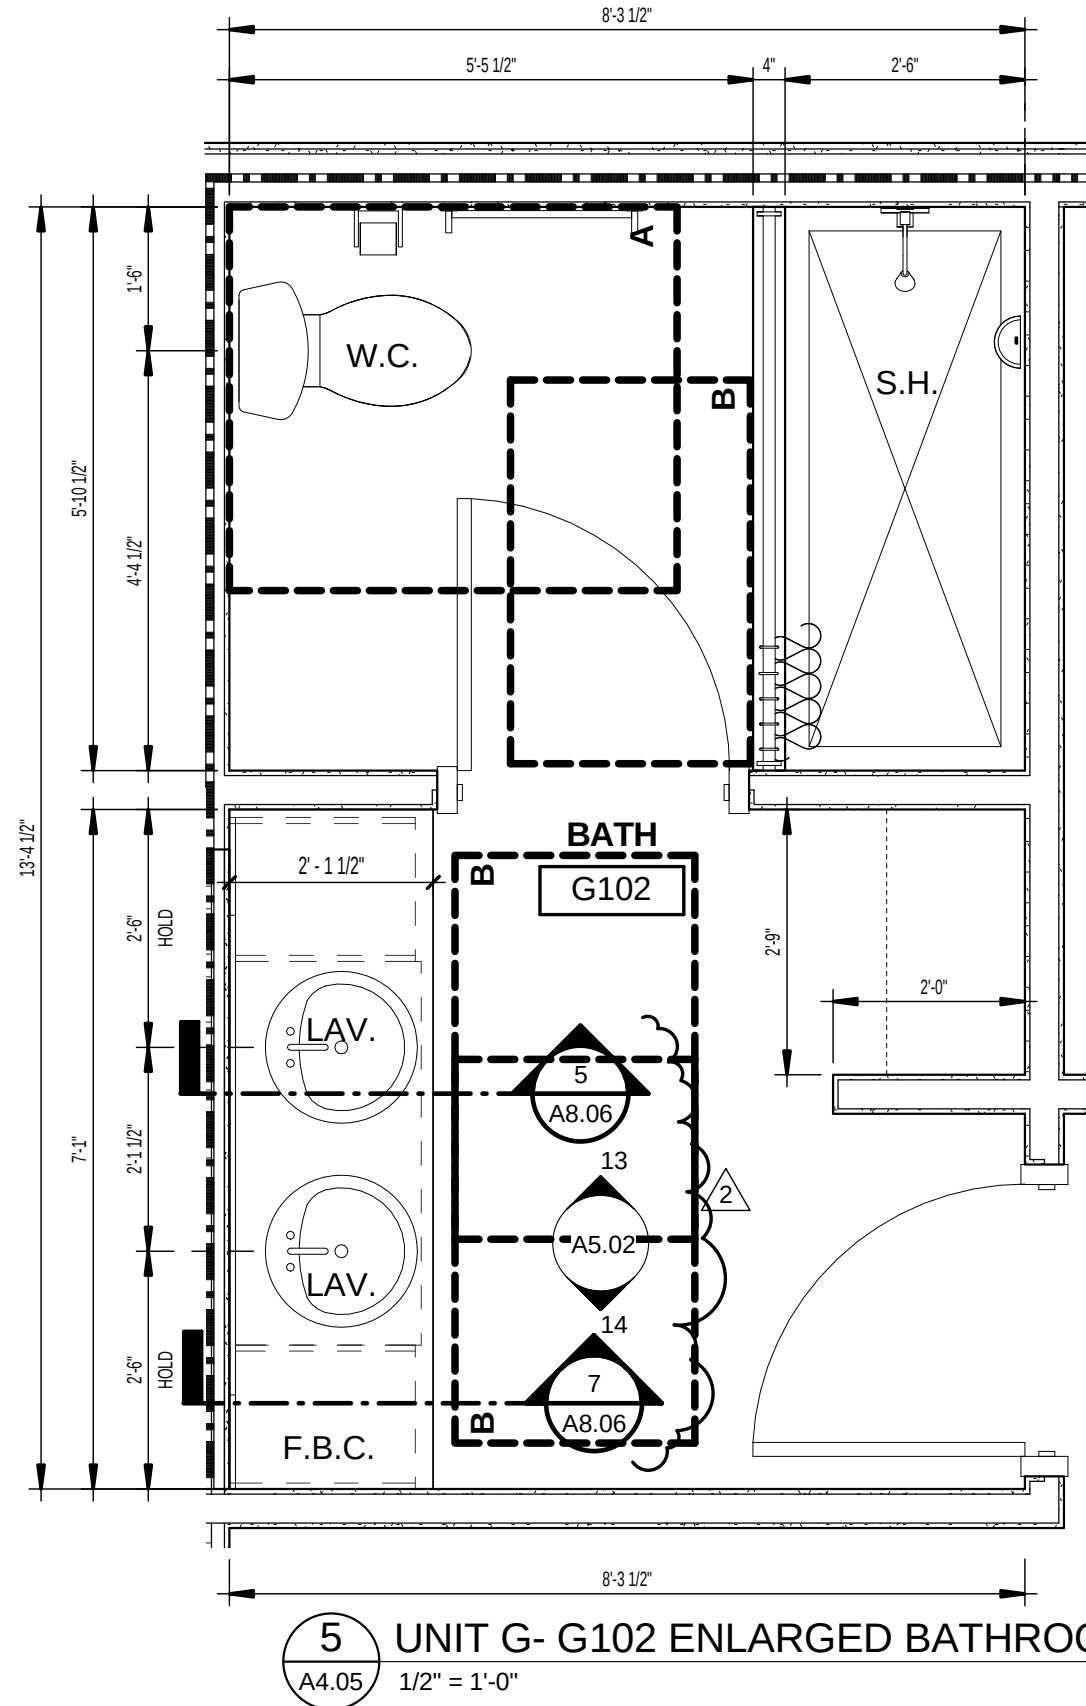


5 UNIT G- G102 ENLARGED BATHROOM
A4.05 1/2" = 1'-0"

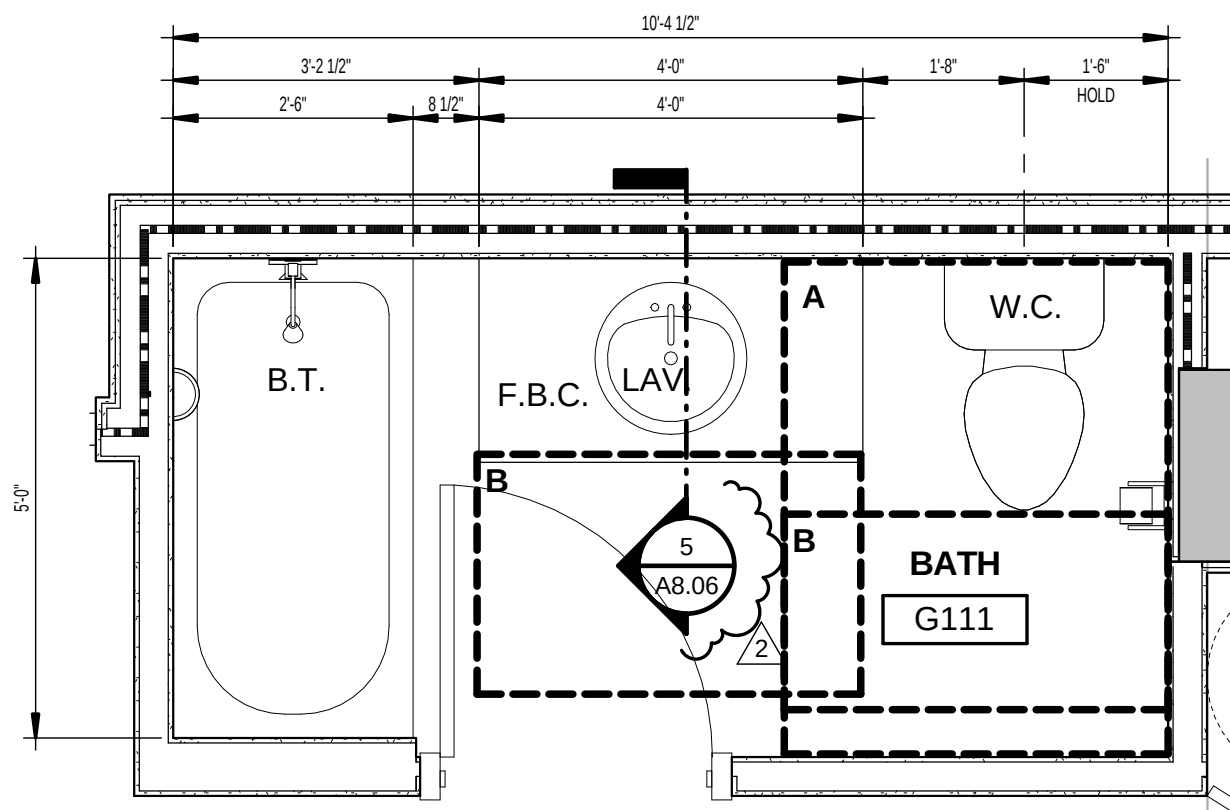


13 UNIT G- G111 ENLARGED BATHROOM
A4.05 1/2" = 1'-0"

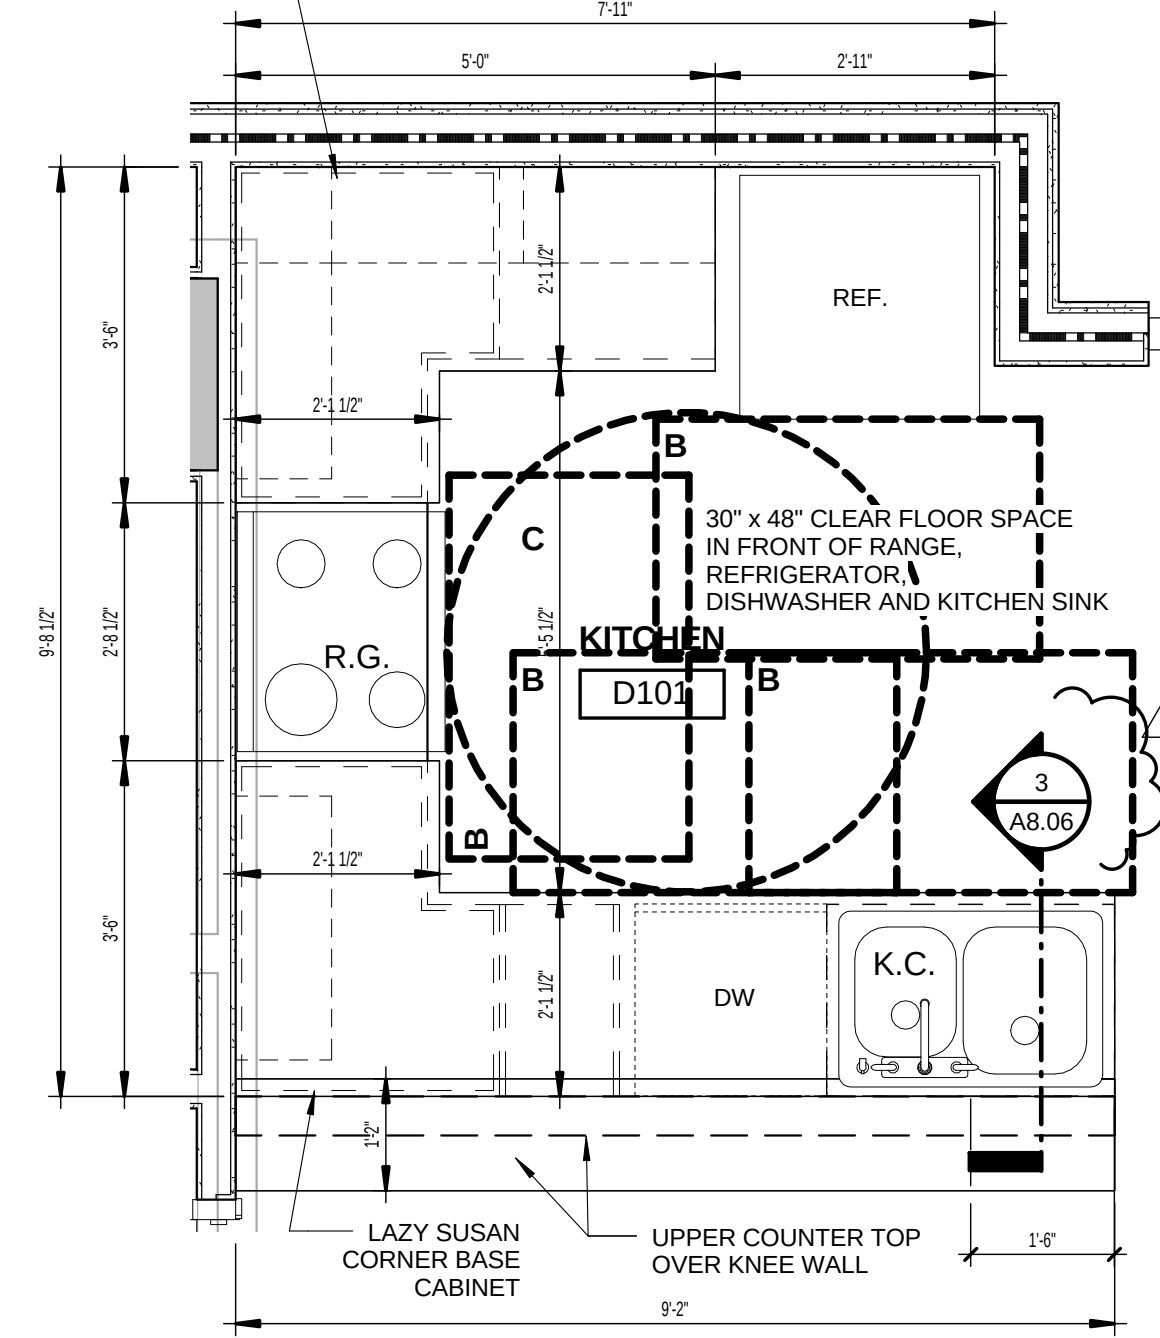


8 UNITS A, B, C, D, F, G, AND H- TYP. ENLARGED KITCHEN PLAN
A4.05 1/2" = 1'-0"

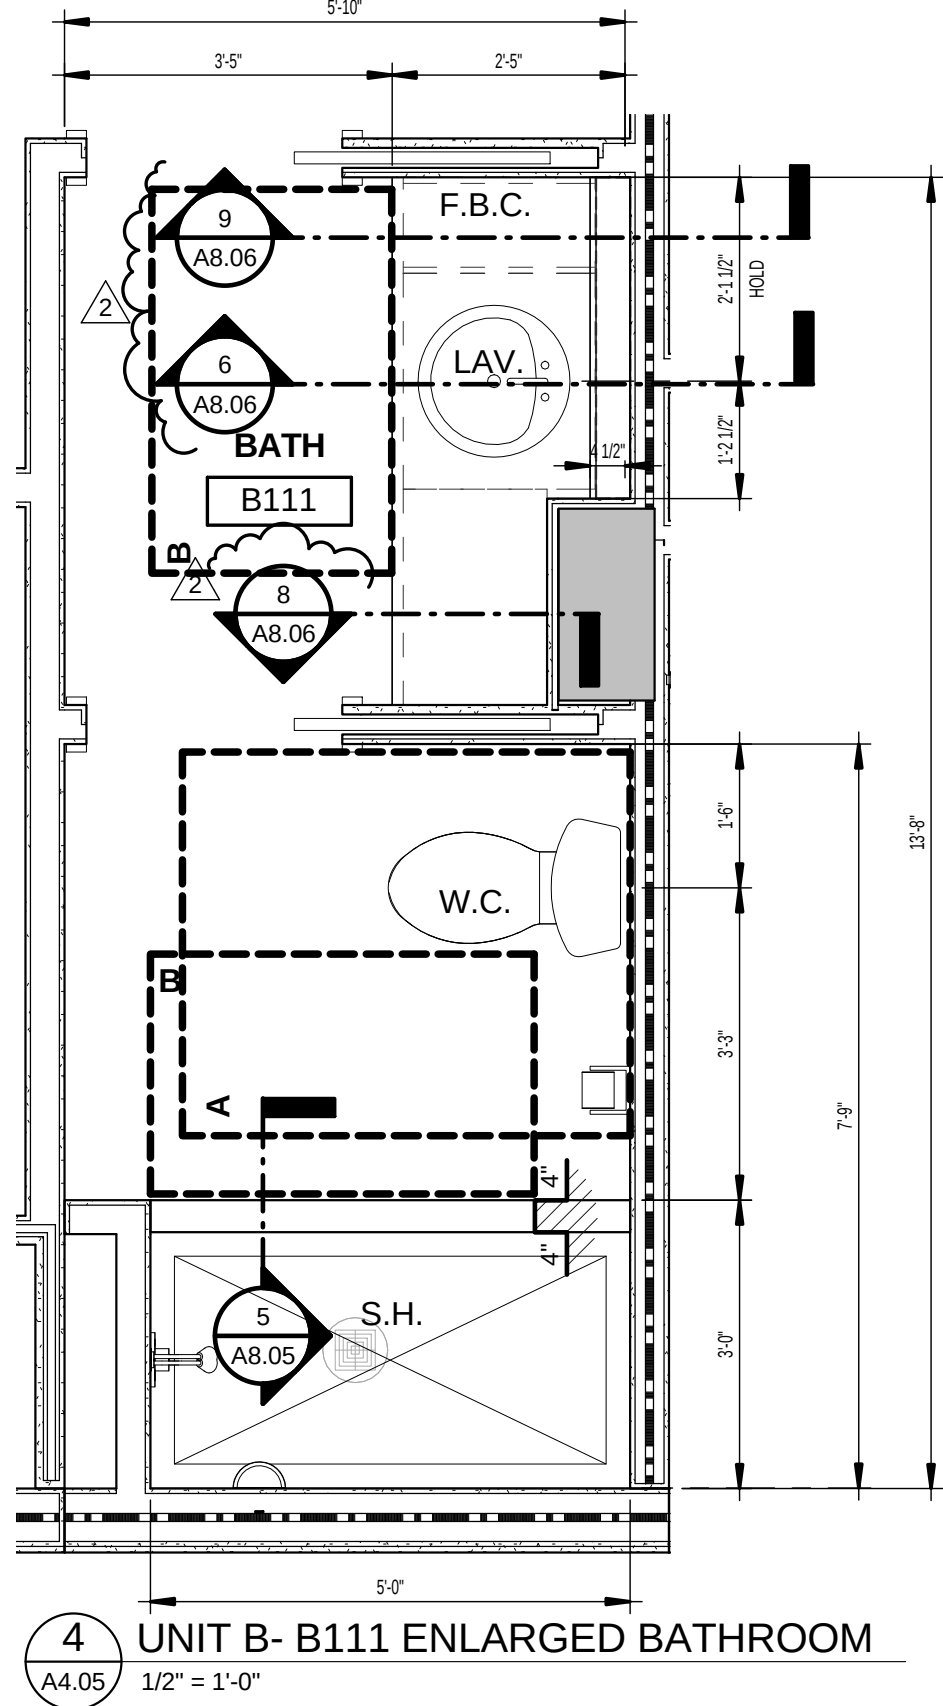


4 UNIT B- B111 ENLARGED BATHROOM
A4.05 1/2" = 1'-0"

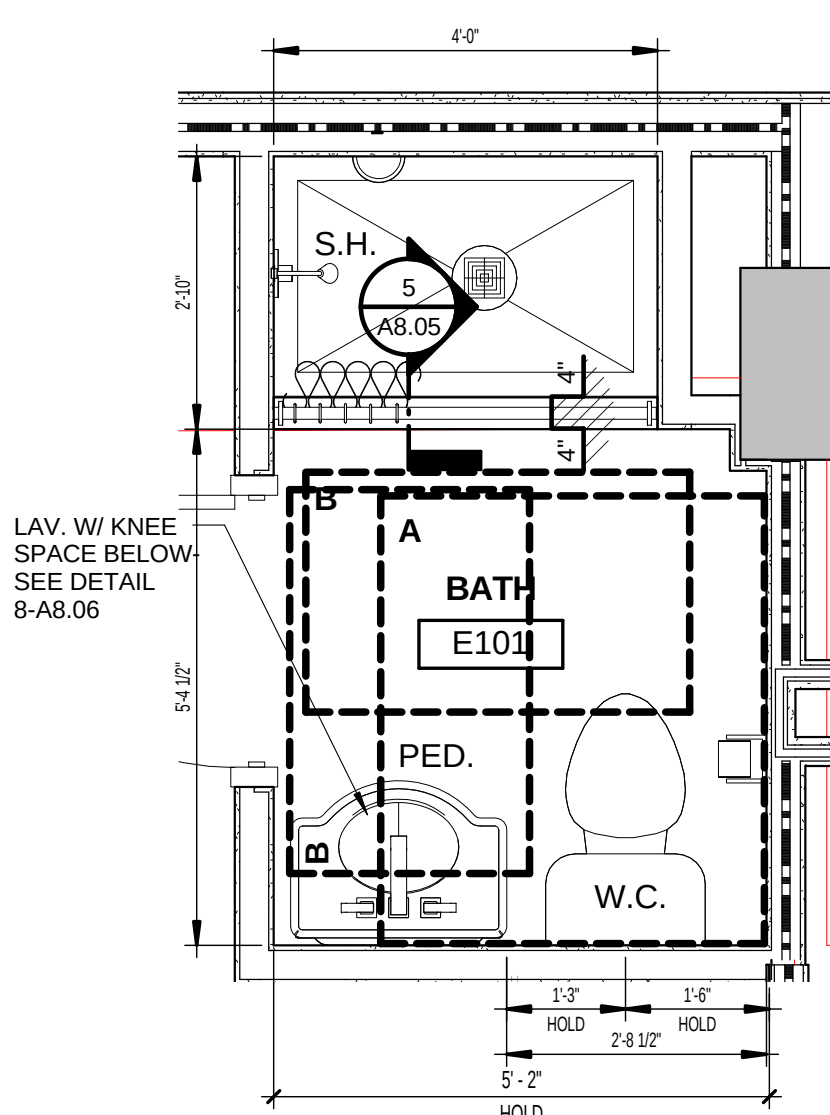


12 UNIT E-BATH E101
A4.05 1/2" = 1'-0"

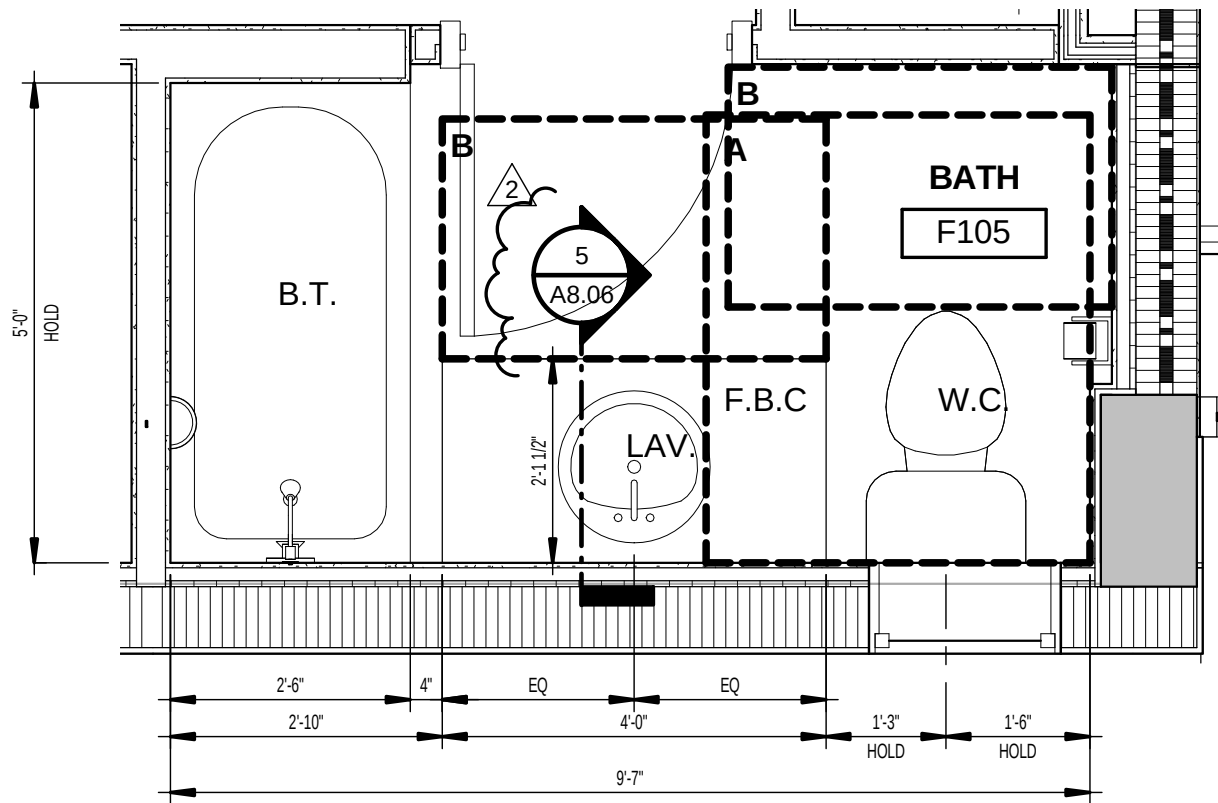


7 UNIT F- F105
A4.05 1/2" = 1'-0"

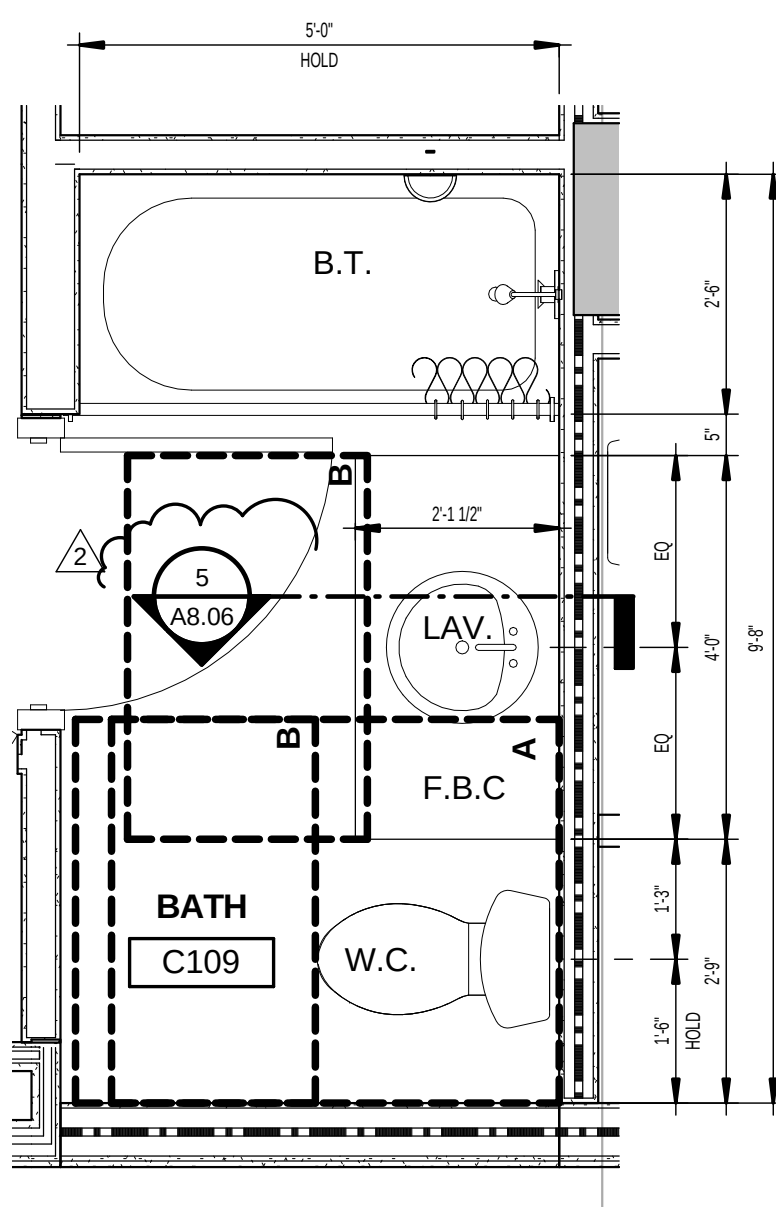


3 UNITS A109, B105(O.H.), AND C109 - TYPICAL ENLARGED BATHROOM
A4.05 1/2" = 1'-0"

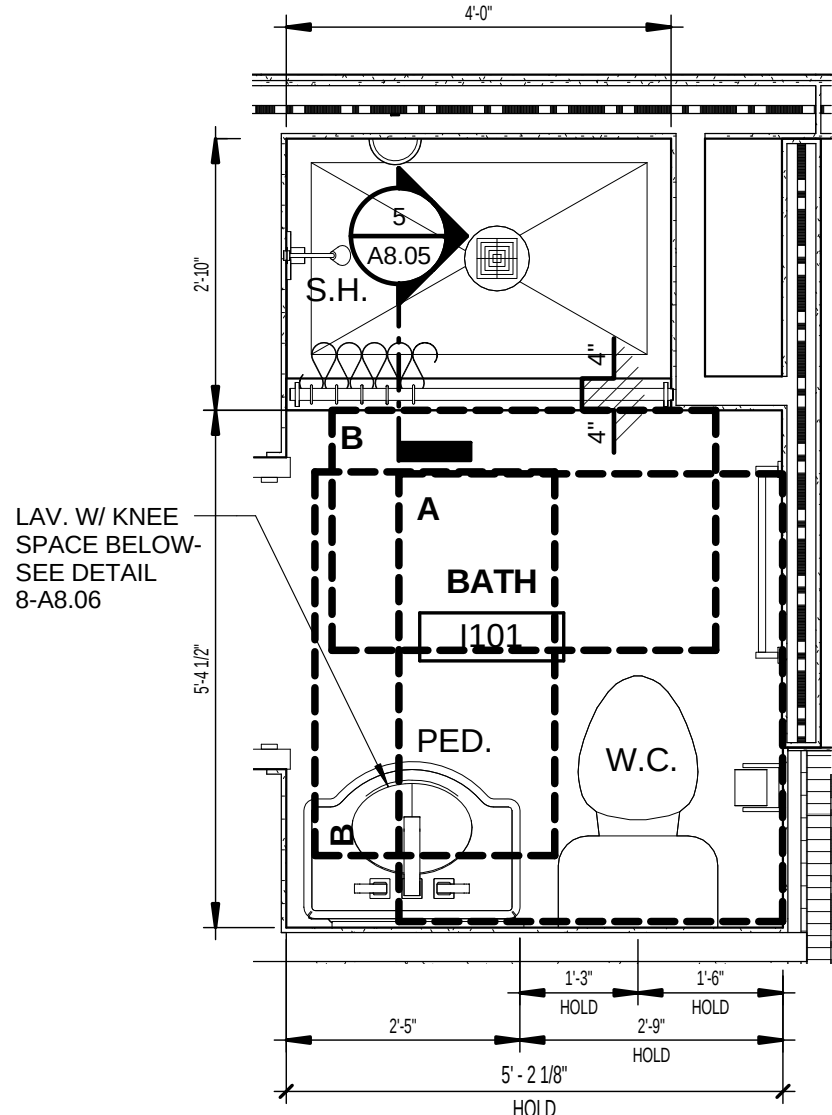


11 UNIT I- ENLARGED BATHROOM
A4.05 1/2" = 1'-0"

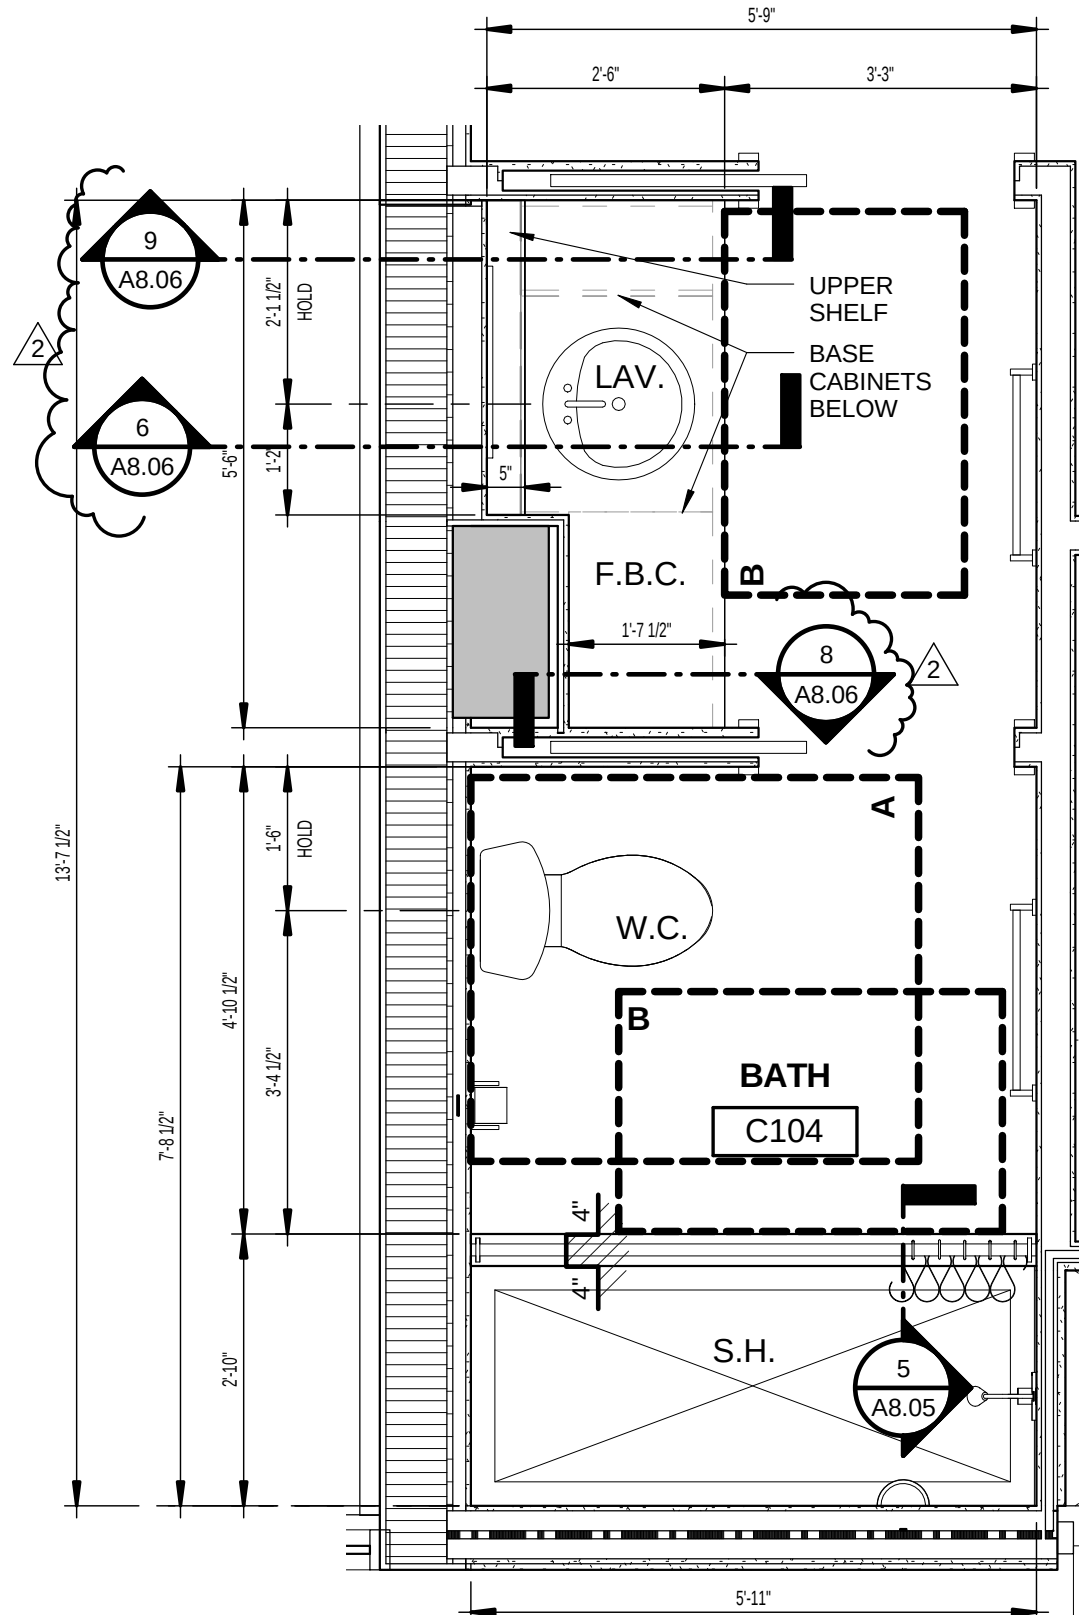


2 UNIT C- C104 ENLARGED BATHROOM
A4.05 1/2" = 1'-0"

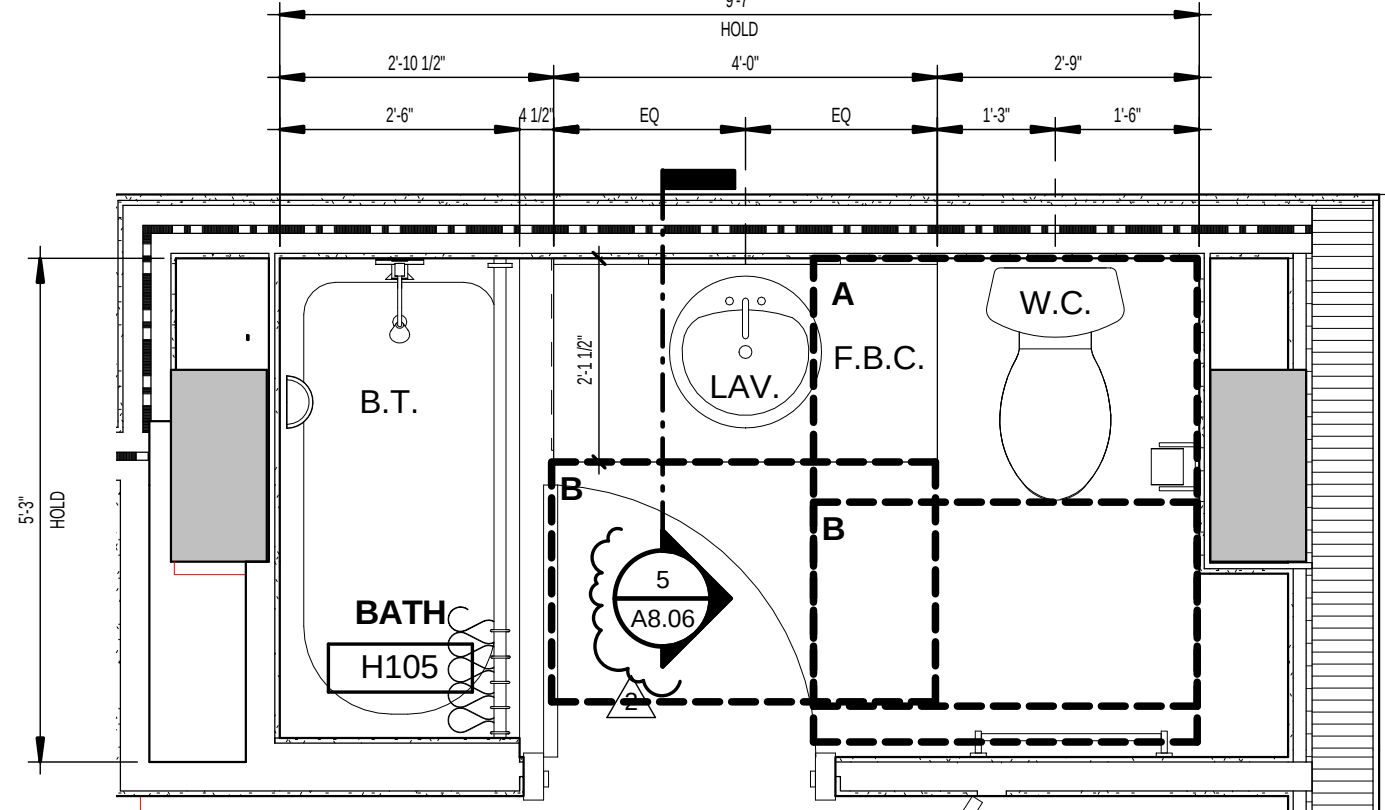

10 UNIT H- ENLARGED BATHROOM
A4.05 1/2" = 1'-0"

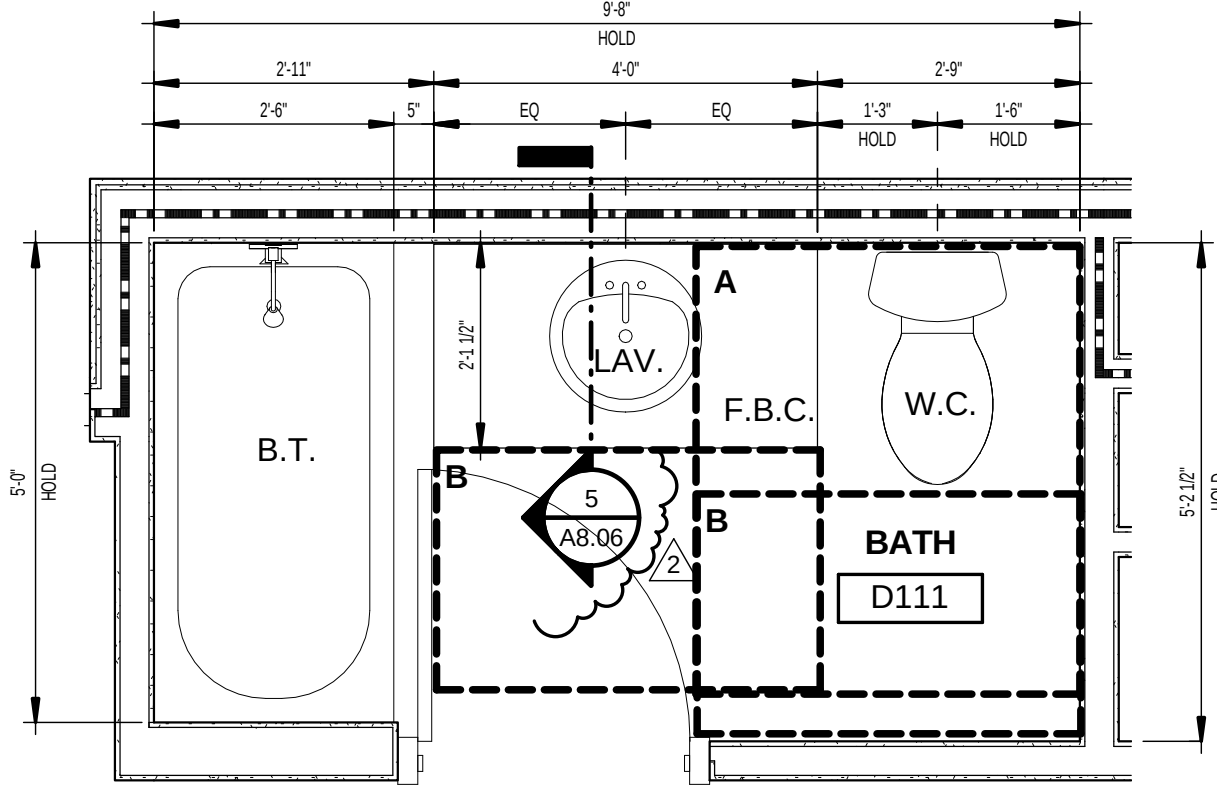

6 UNIT D- D211 ENLARGED BATHROOM
A4.05 1/2" = 1'-0"

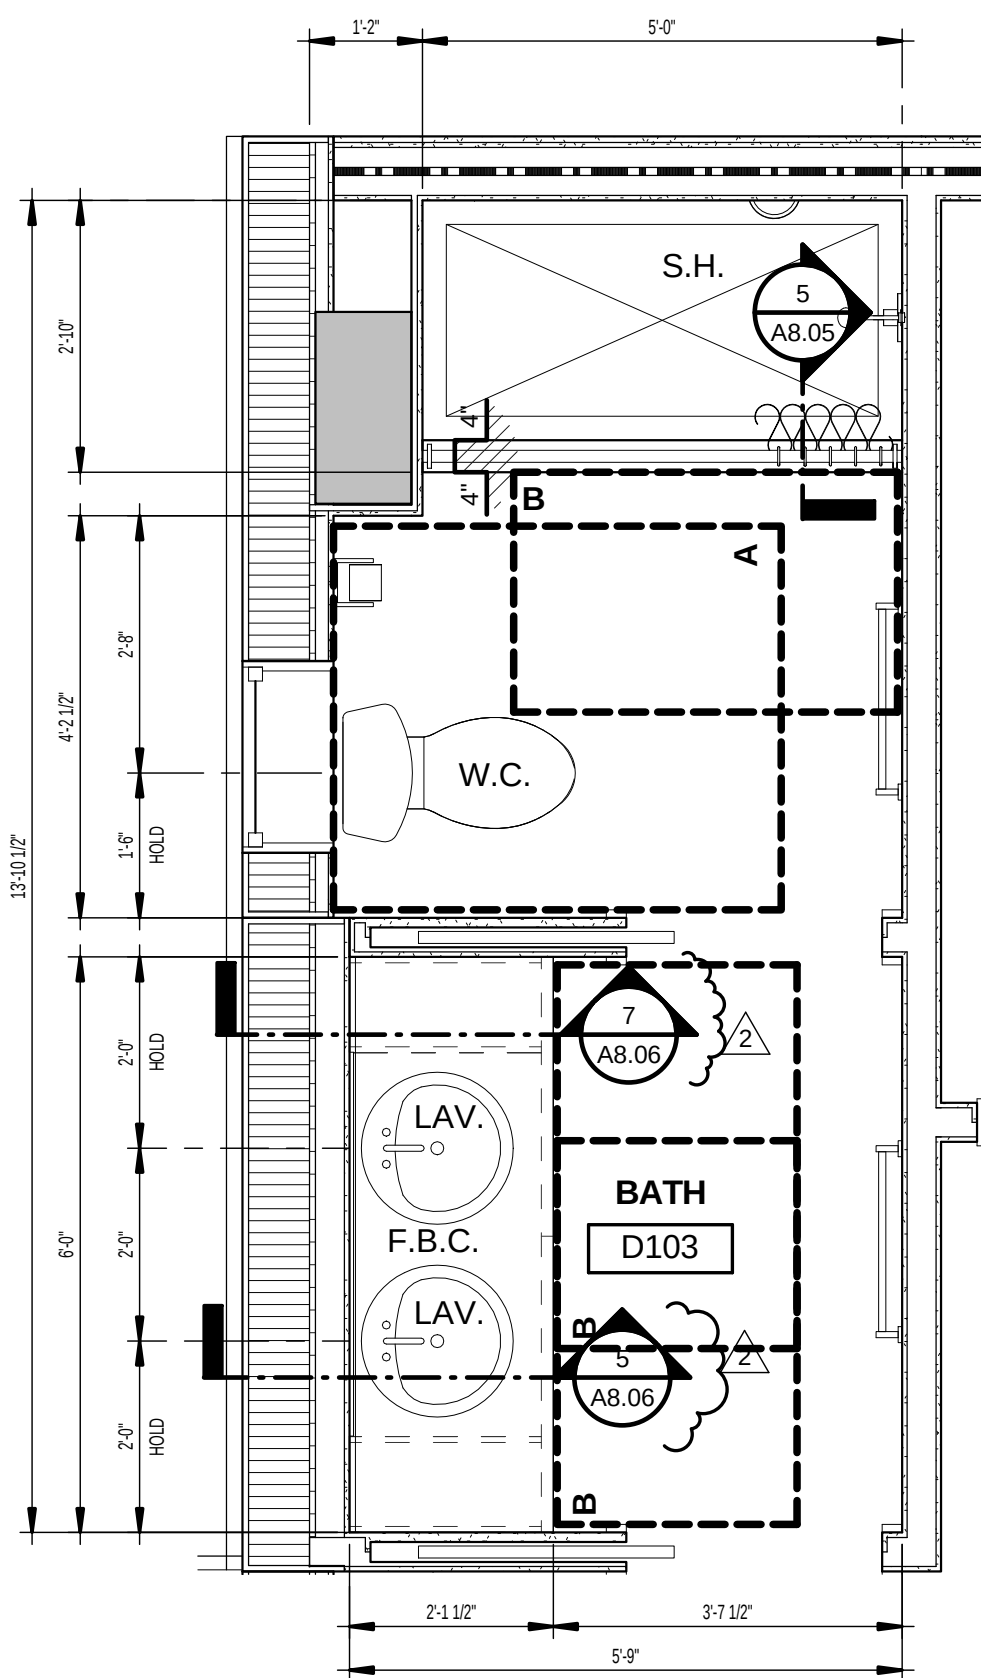

1 UNIT D- D203 ENLARGED BATHROOM
A4.05 1/2" = 1'-0"

ISSUED FOR :

BIDS

PERMIT

CONSTRUCTION

SEAL

PROJECT TITLE

UPTOWN
ATLANTIC-700
BUILDING

W. ATLANTIC AVE. , DELRAY
BEACH, FL

REVISIONS

THESE DRAWINGS ARE PREPARED PER ESTABLISHED INDUSTRY STANDARDS AND REPRESENT THE ARCHITECT AND ENGINEERS DESIGN CONCEPT. THEY ARE NOT INTENDED TO PROVIDE EVERY DETAIL OR CONDITION REQUIRED TO CONSTRUCT THE BUILDING. THE CONTRACTOR THROUGH SUBMITTALS AND OTHER COORDINATION EFFORTS IS FULLY RESPONSIBLE FOR PROVIDING A COMPLETE AND OPERATIONAL BUILDING WHETHER INDICATED ON THE PLANS OR NOT.

DRAWING TITLE

ENLARGED
KITCHEN AND
BATHROOM
PLANS

DATE





DRAWN BY

JOB NUMBER

121108

DRAWING NUMBER

A4.05

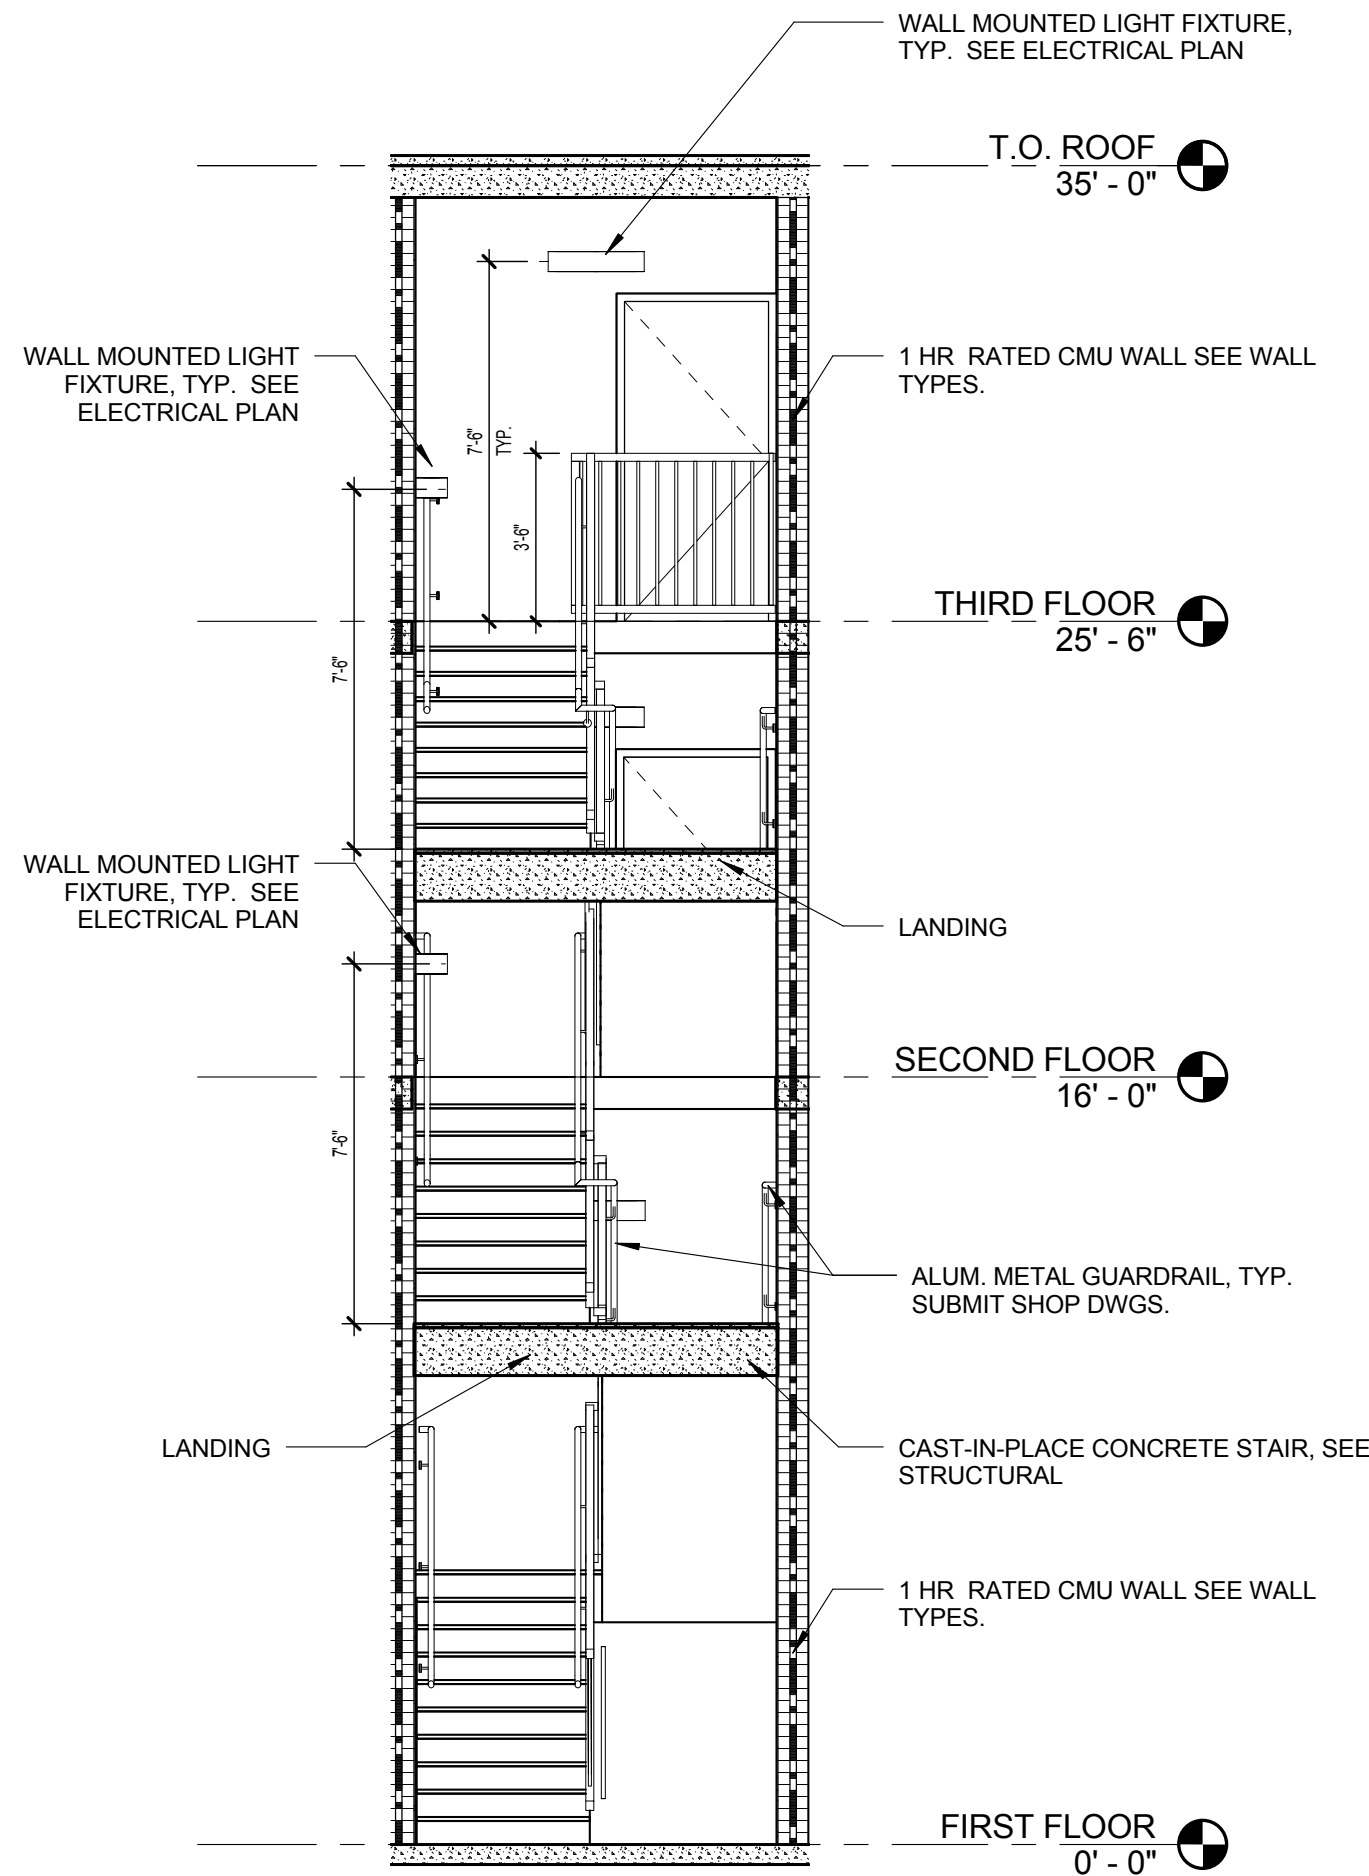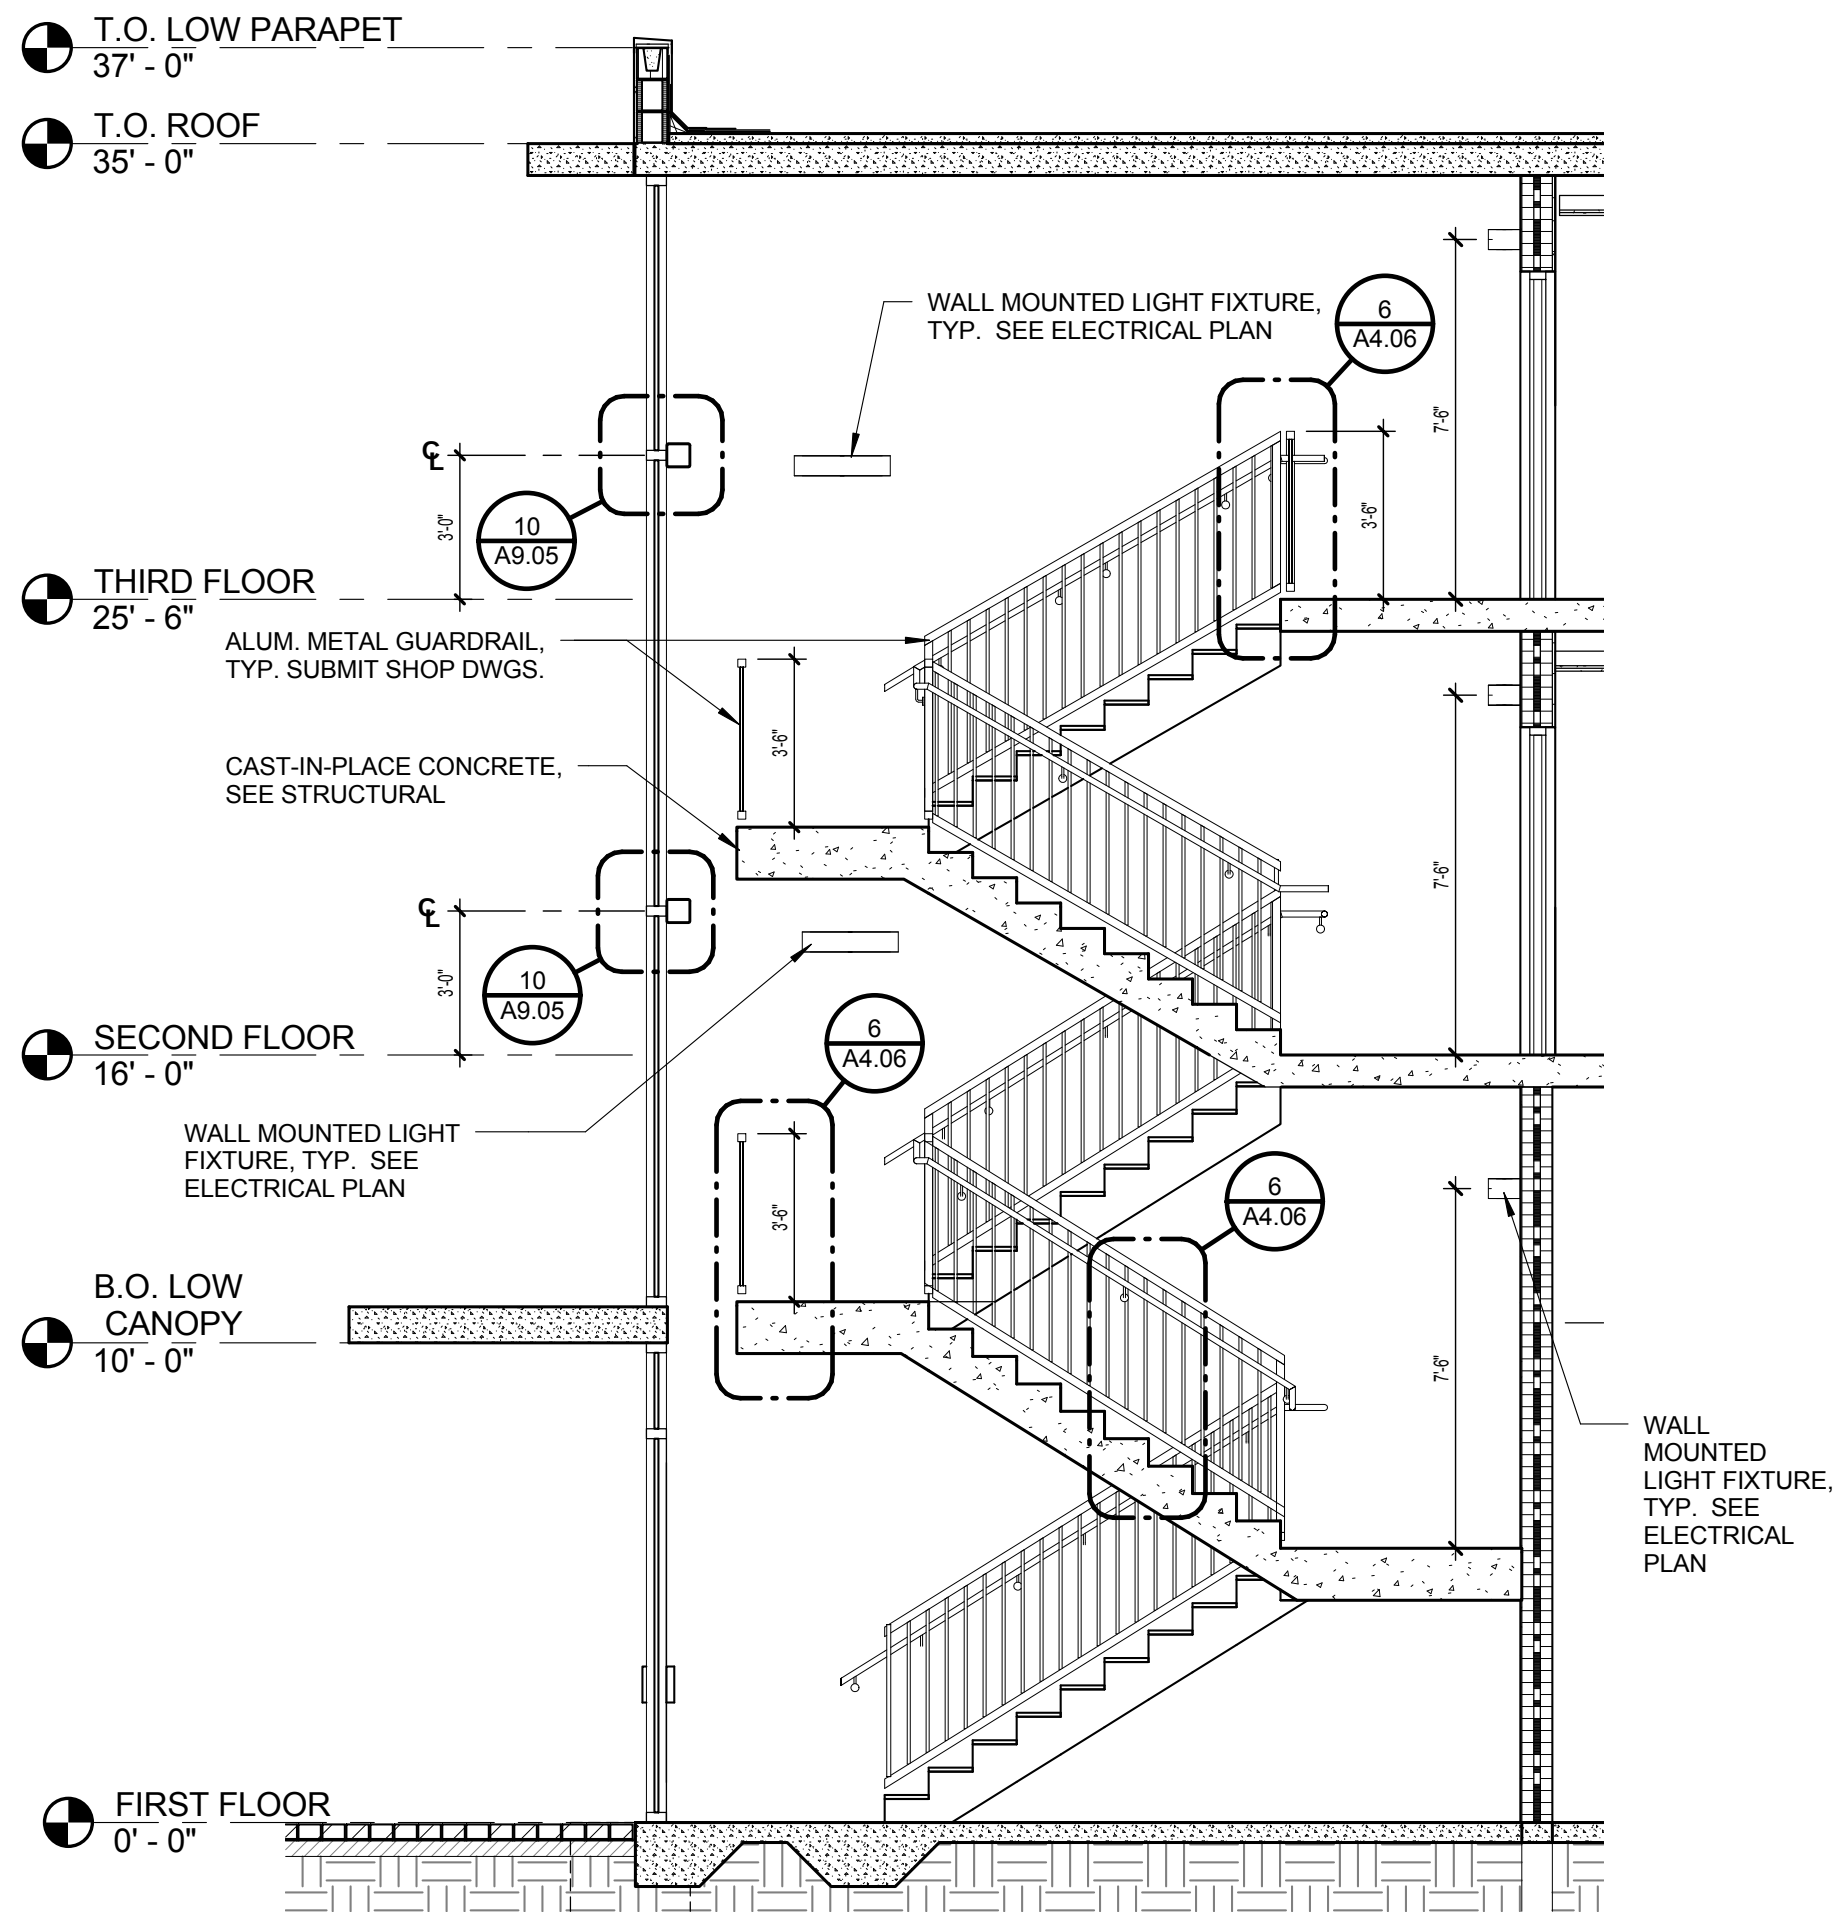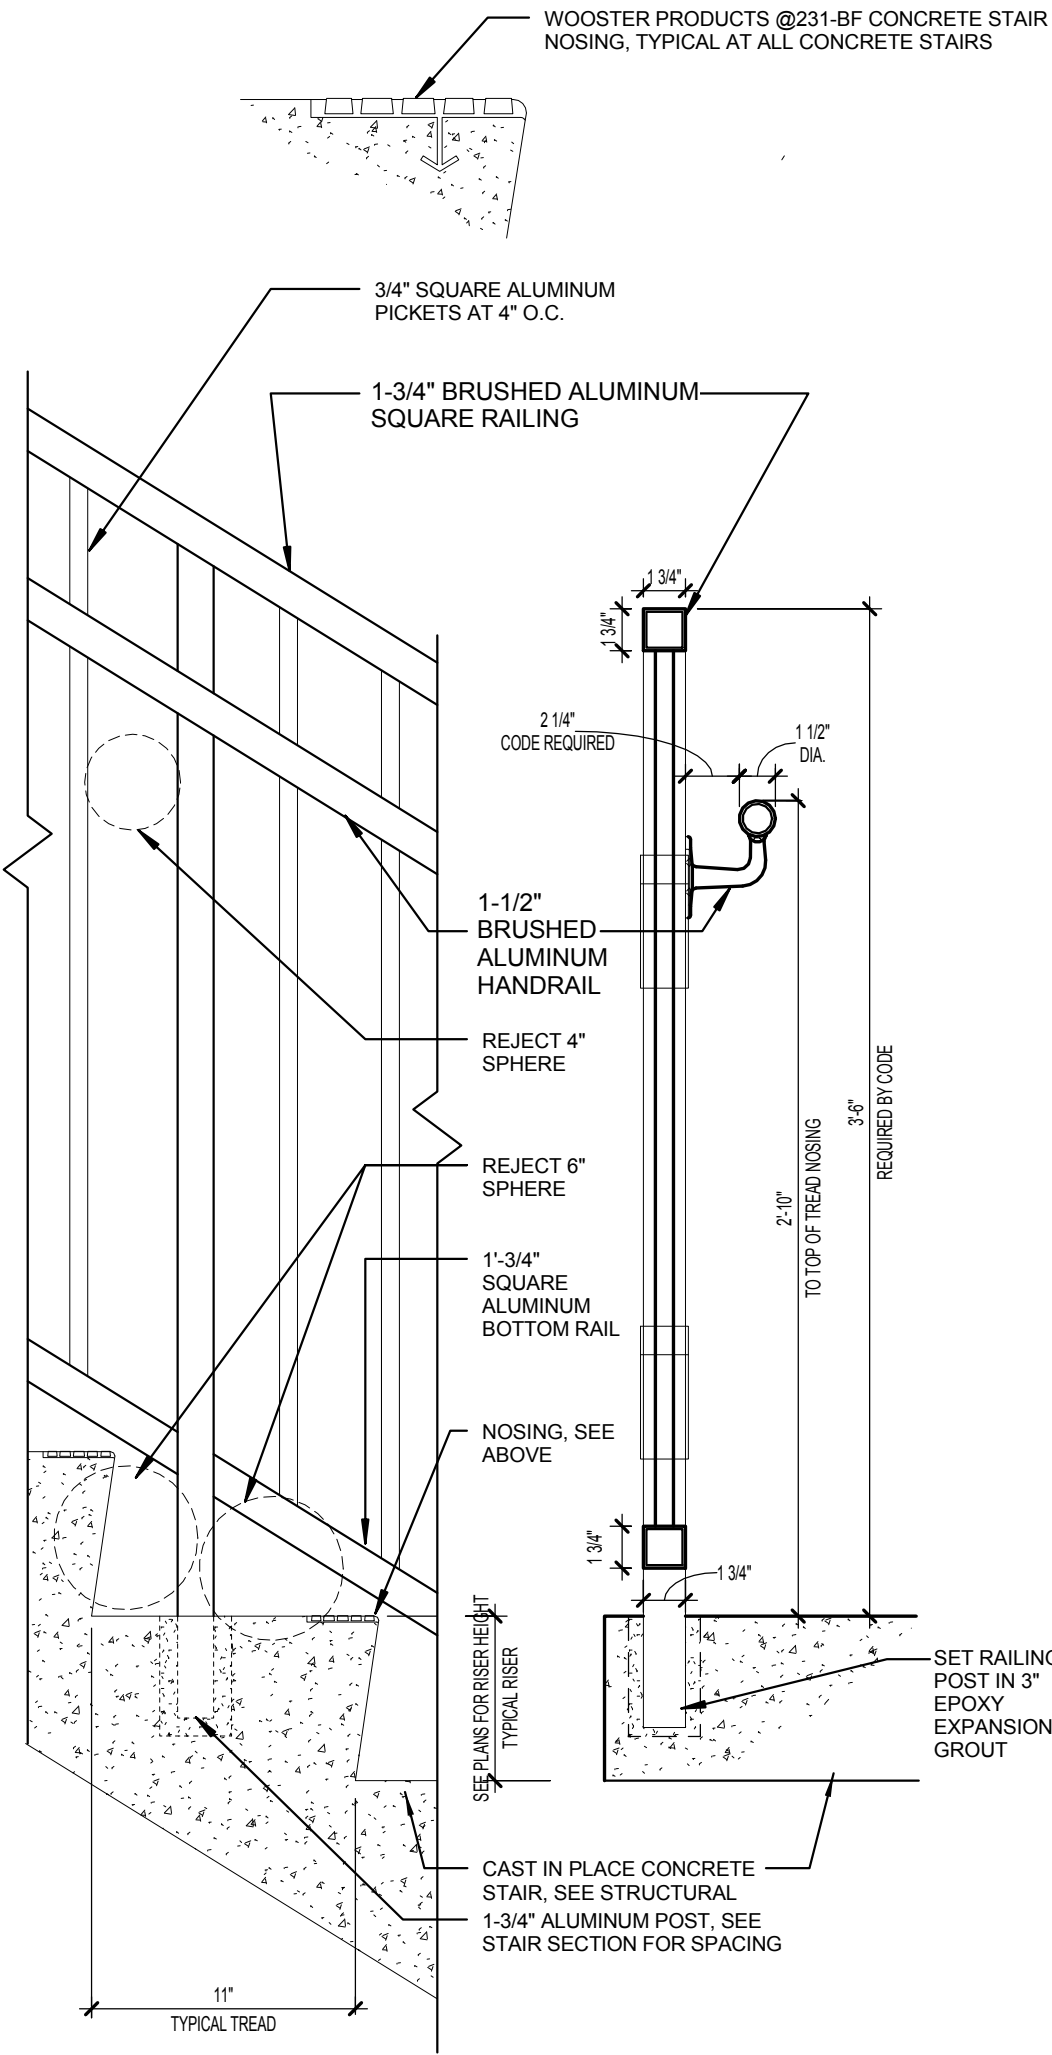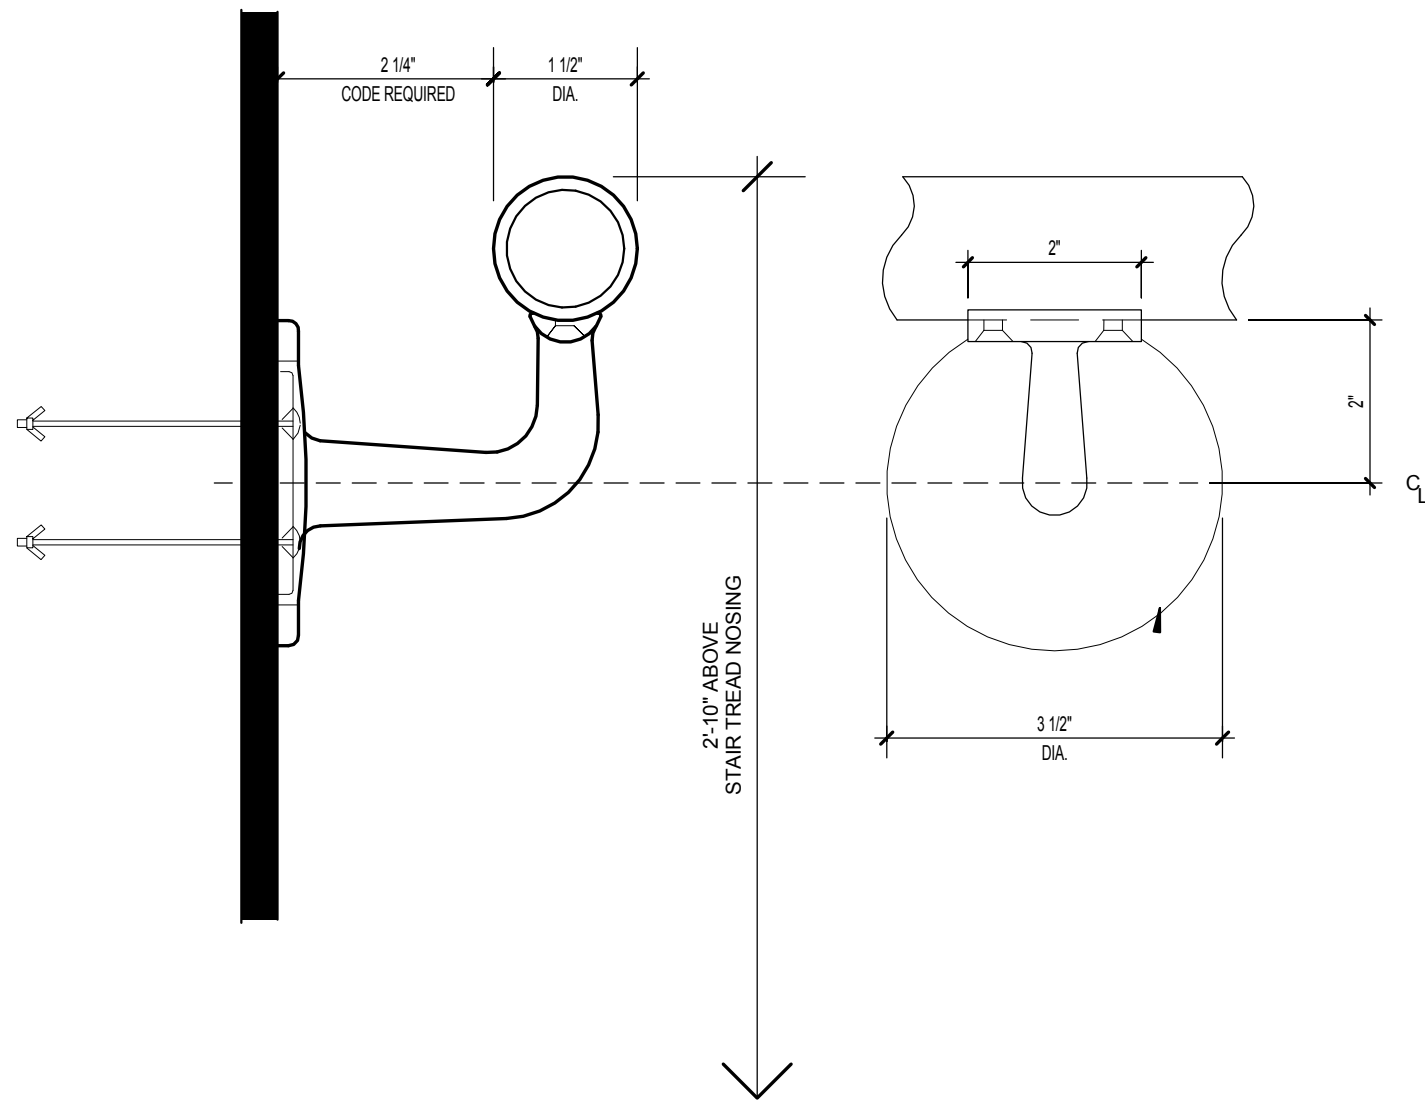

7 HANDRAIL
A4.06 6" = 1'-0"




6 GUARDRAIL
A4.06 1 1/2" = 1'-0"

5 EAST STAIR LONGITUDINAL SECTION (WEST STAIR O.H.)
A4.06 1/4" = 1'-0"

4 EAST STAIR CROSS SECTION (WEST STAIR O.H.)
A4.06 1/4" = 1'-0"

STAIR GENERAL NOTES:

- HANDRAIL AND GUARDS, INCLUDING GLASS HANDRAIL AND GUARD ASSEMBLIES, SHALL BE DESIGNED TO RESIST A LOAD OF 50 POUNDS PER LINEAR FOOT (PLF) APPLIED IN ANY DIRECTION AT THE TOP AND TO TRANSFER THIS LOAD THROUGH THE SUPPORTS TO THE STRUCTURE.
- HANDRAILS AND GUARDS SHALL BE ABLE TO RESIST A SINGLE CONCENTRATED LOAD OF 200 POUNDS, APPLIED IN ANY DIRECTION AT ANY POINT ALONG THE TOP, AND TO TRANSFER THIS LOAD THROUGH THE SUPPORTS TO THE STRUCTURE.
- GUARDS SHALL NOT HAVE OPENINGS WHICH ALLOW PASAGE OF A SPHERE 4 INCHES IN DIAMETER FROM THE WALKING SURFACE TO THE REQUIRED GUARD HEIGHT.
- THE TRIANGULAR OPENING AT THE OPEN SIDES OF A STAIR, FORMED BY THE RISER, TREAD AND BOTTOM RAIL SHALL NOT ALLOW PASSAGE OF A SPHERE 6 INCH IN DIAMETER

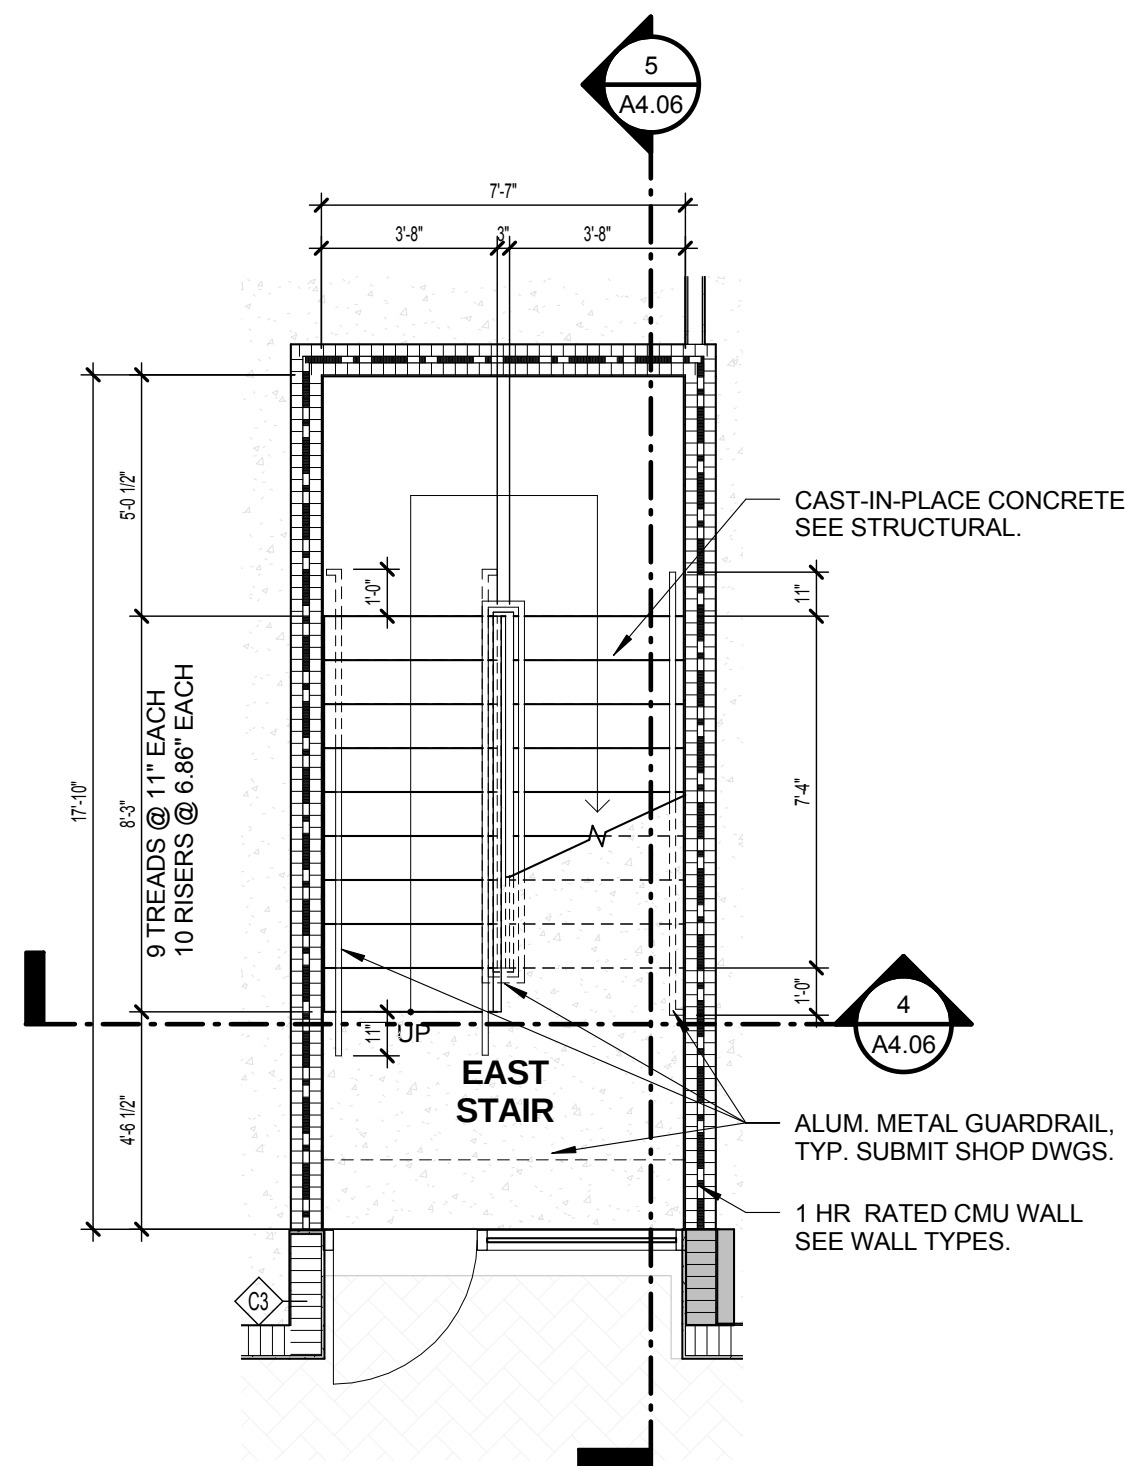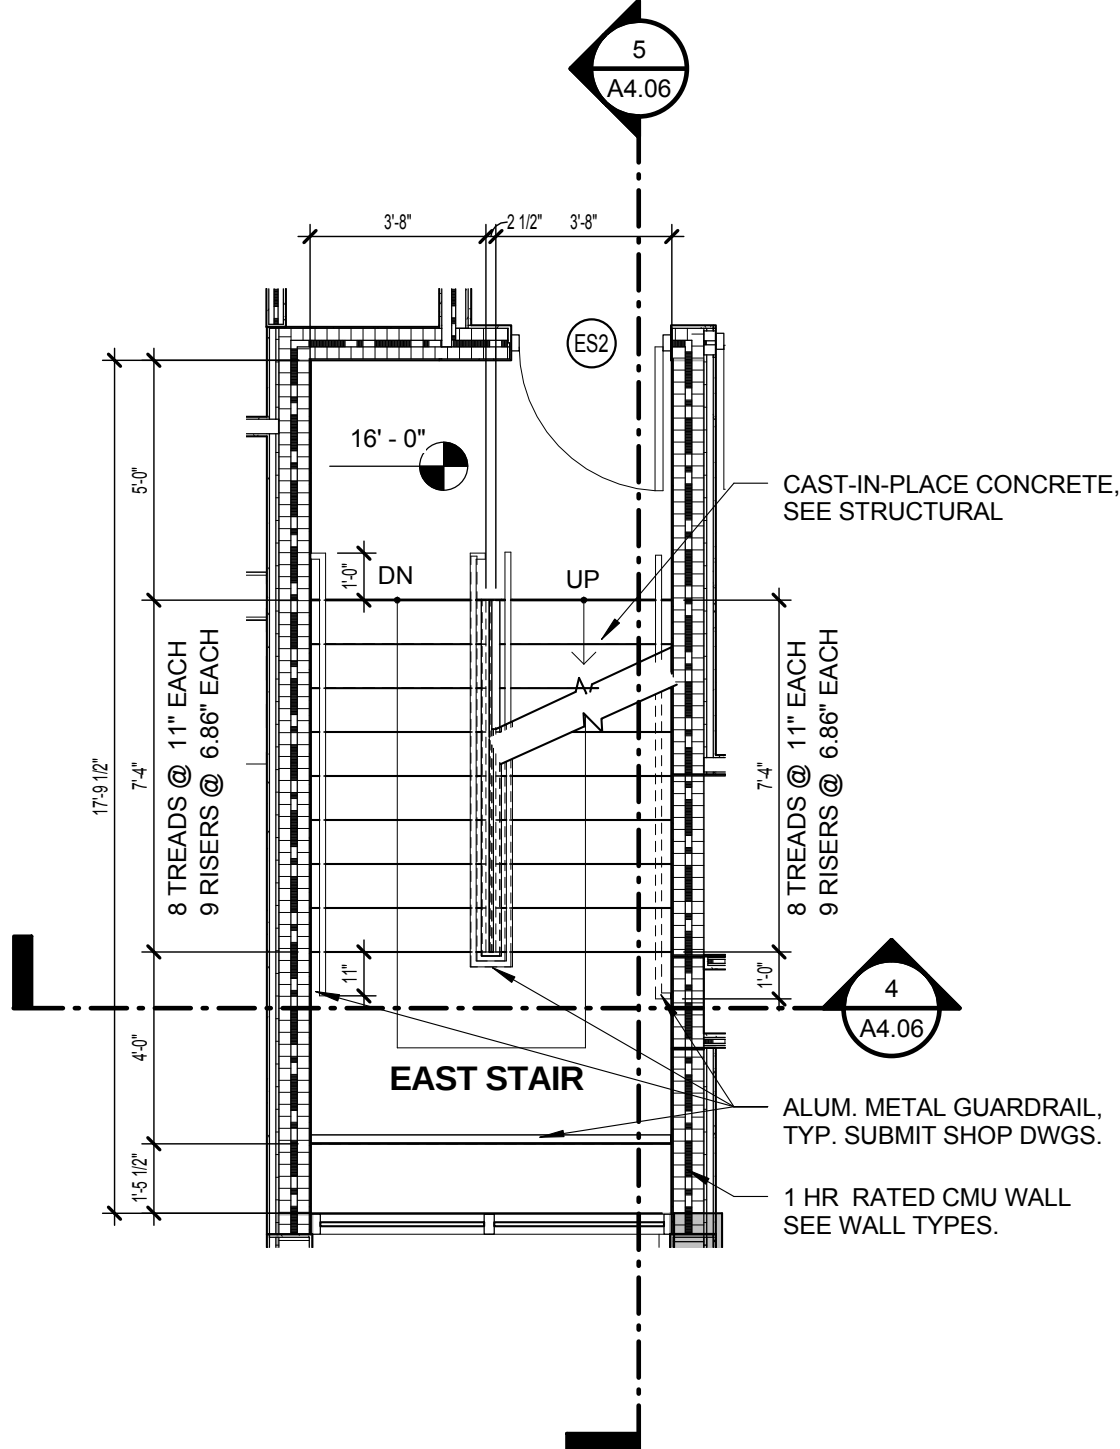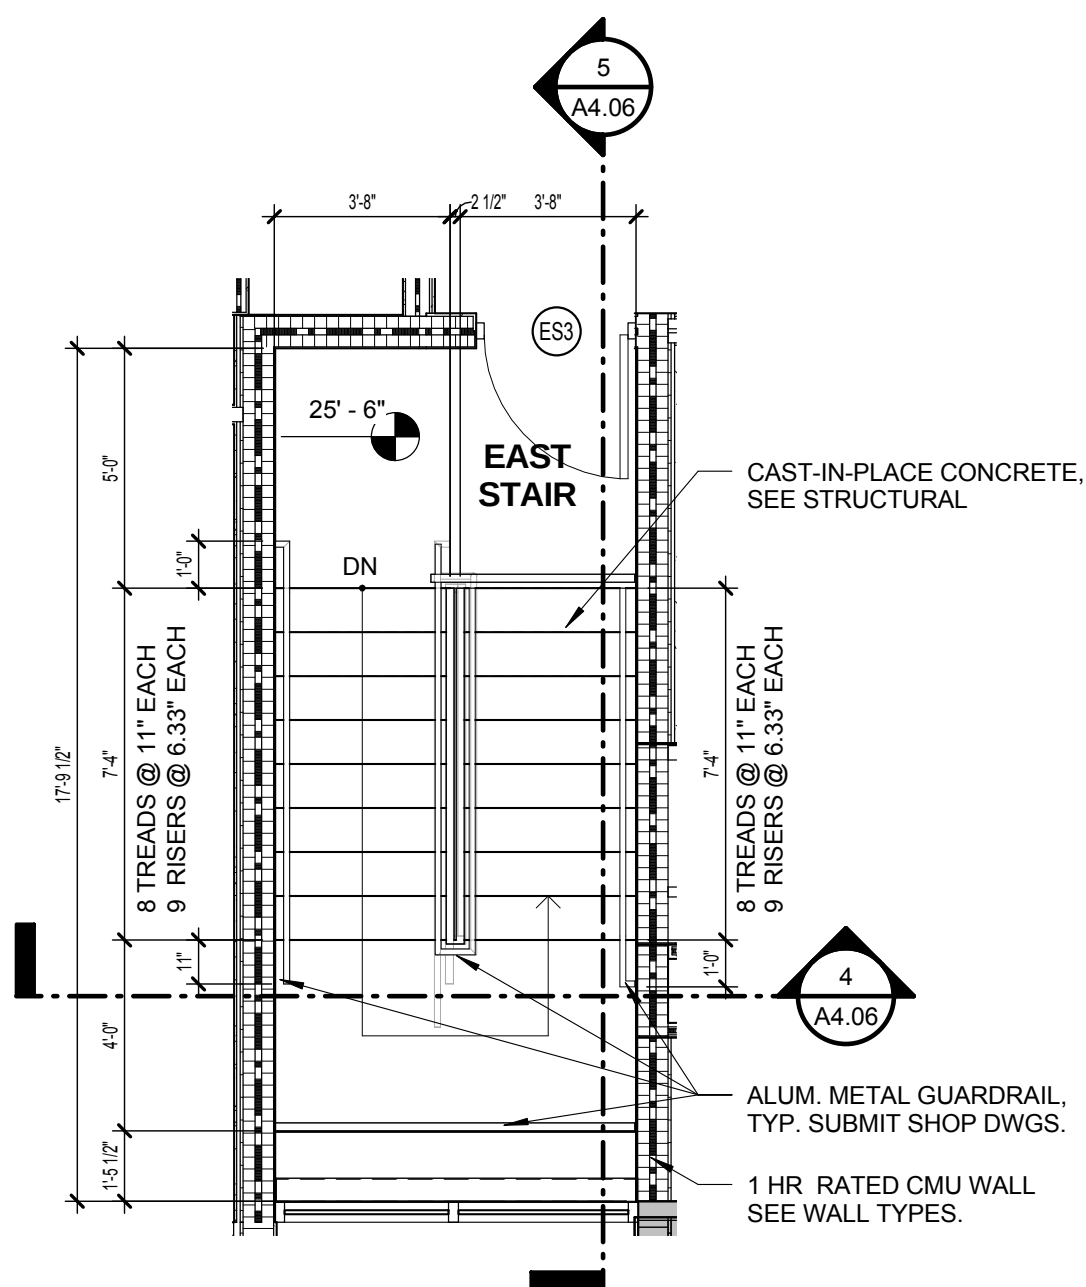

3 EAST STAIR - THIRD FLOOR (WEST STAIR O.H.)
A4.06 1/4" = 1'-0"

2 EAST STAIR - SECOND FLOOR (WEST STAIR O.H.)
A4.06 1/4" = 1'-0"

1 EAST STAIR - FIRST FLOOR (WEST STAIR O.H.)
A4.06 1/4" = 1'-0"

ISSUED FOR :

BIDS

PERMIT

CONSTRUCTION

SEAL

PROJECT TITLE

UPTOWN
ATLANTIC-700
BUILDING

W. ATLANTIC AVE. , DELRAY
BEACH, FL

REVISIONS

THESE DRAWINGS ARE PREPARED
PER ESTABLISHED INDUSTRY
STANDARDS AND REPRESENT THE
ARCHITECT AND ENGINEERS DESIGN
CONCEPT. THEY ARE NOT INTENDED
TO PROVIDE EVERY DETAIL OR
CONDITION REQUIRED TO
CONSTRUCT THE BUILDING. THE
CONTRACTOR THROUGH SUBMITTALS
AND OTHER COORDINATION EFFORTS
IS FULLY RESPONSIBLE FOR
PROVIDING A COMPLETE AND
OPERATIONAL BUILDING WHETHER
INDICATED ON THE PLANS OR NOT.
FILE NUMBER

DRAWING TITLE

ENLARGED
CIRCULATION
PLANS


DATE


DRAWN BY

JOB NUMBER
121108


DRAWING NUMBER

A4.06

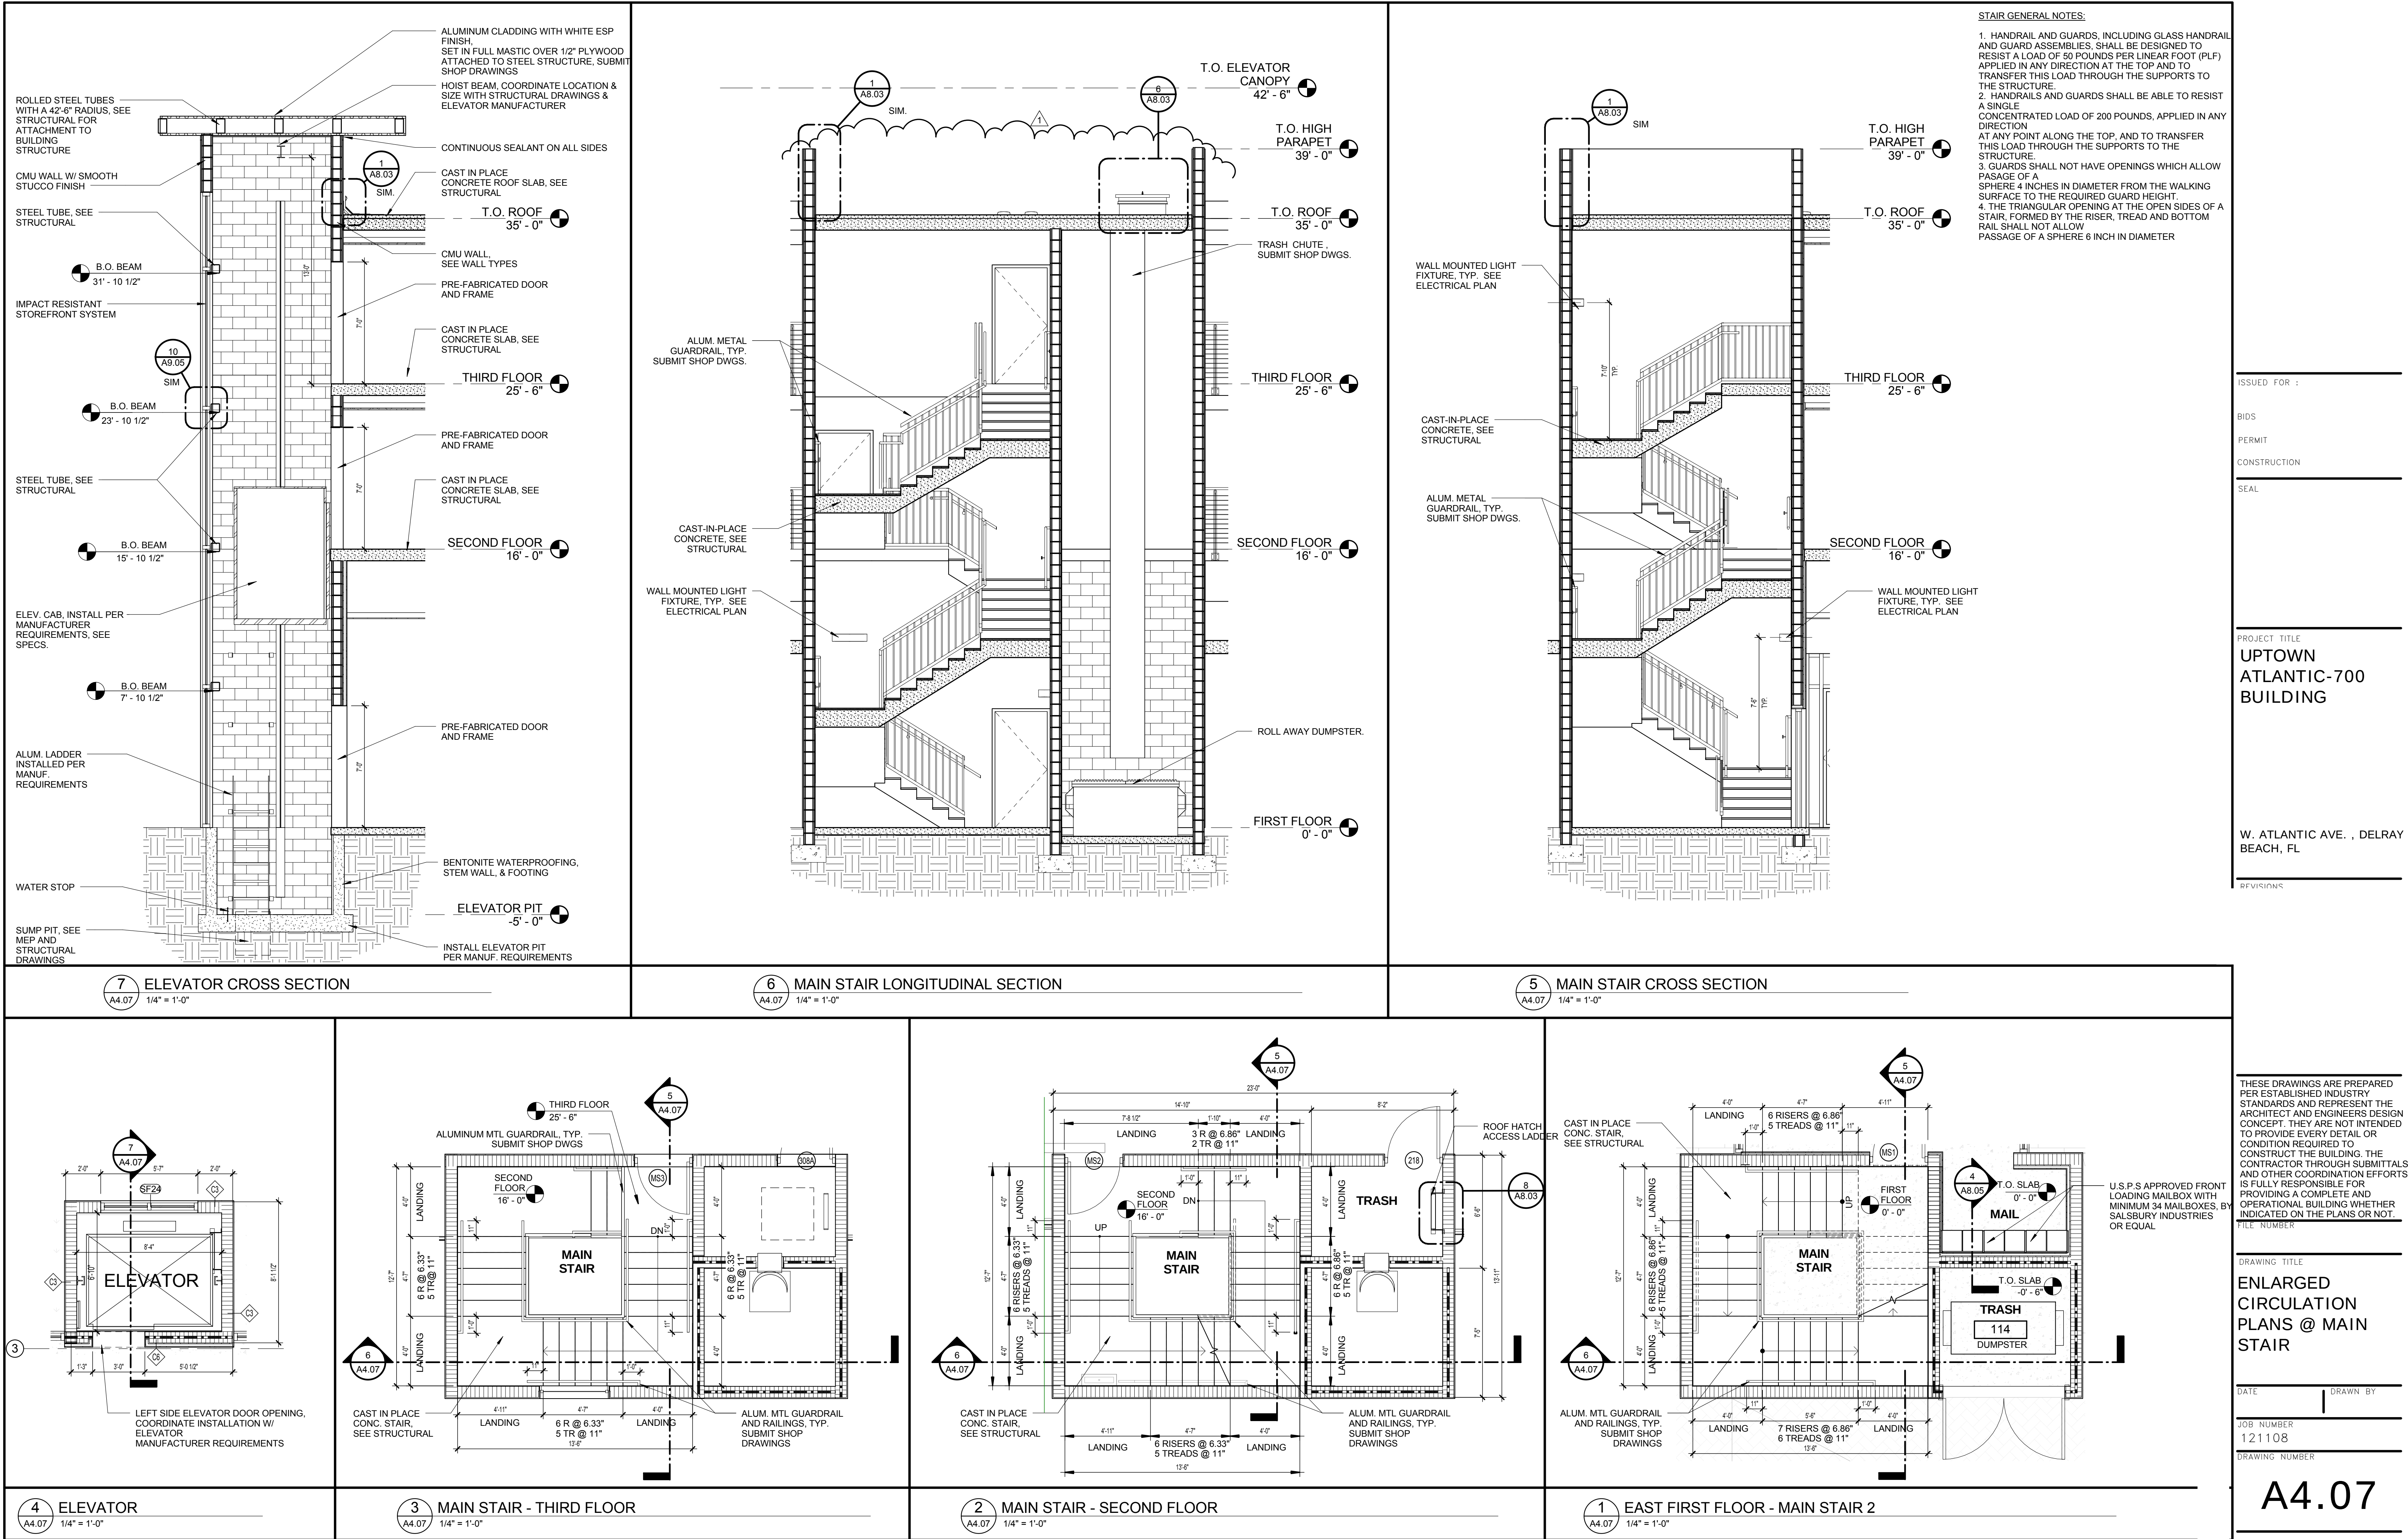


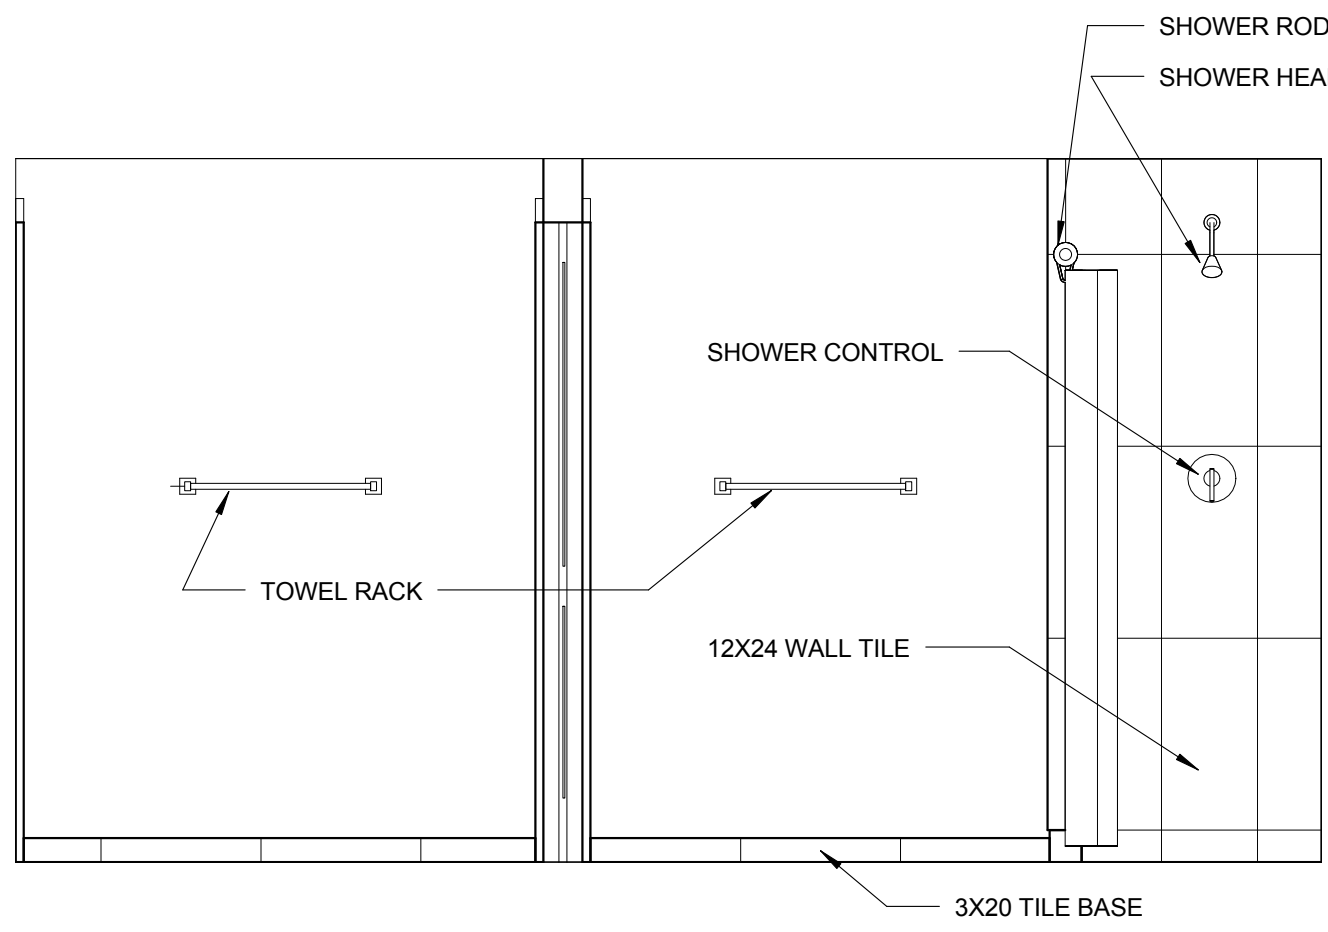


19 Elevation 4 - b
A5.01 1/2" = 1'-0"

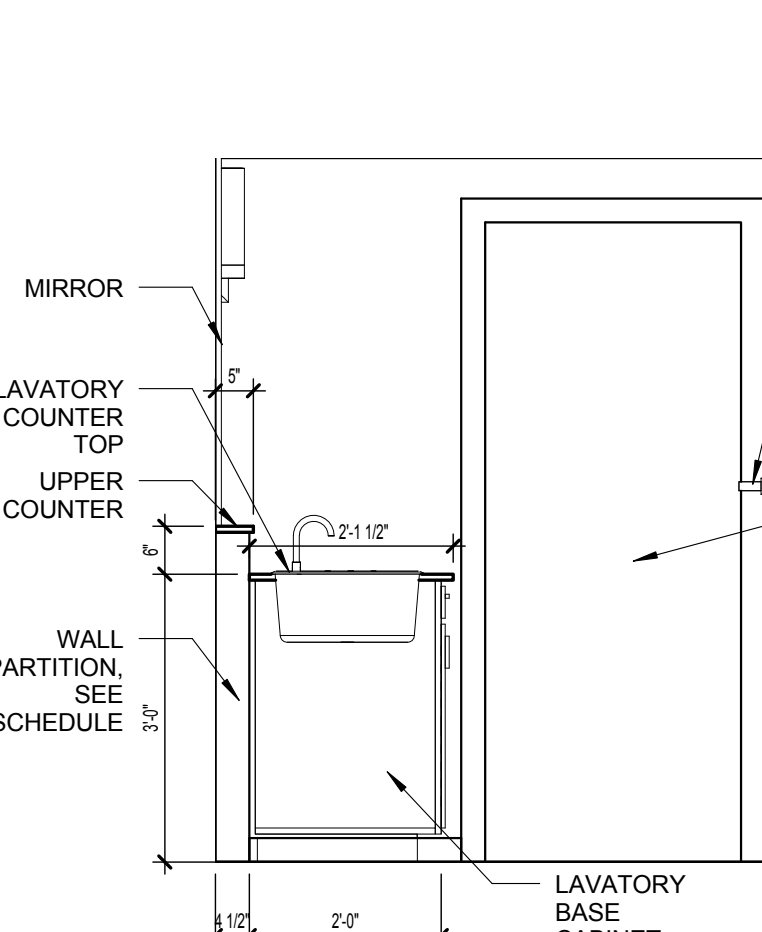


20 Elevation 4 - a
A5.01 1/2" = 1'-0"

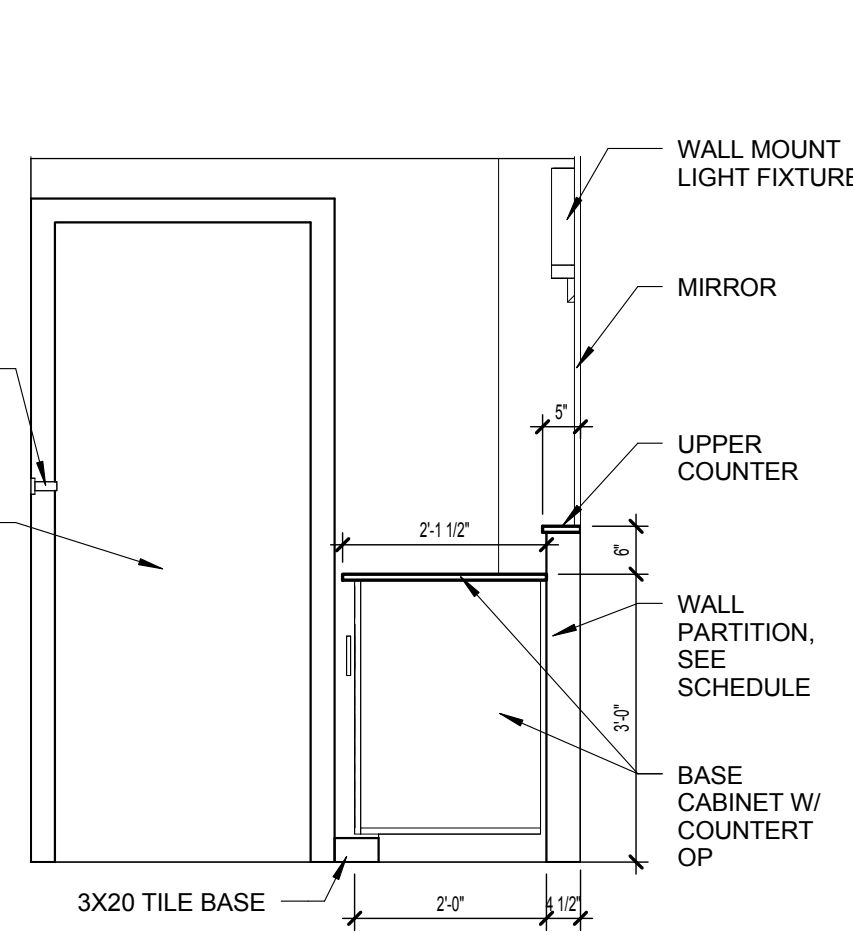


18 Elevation 4 - c
A5.01 1/2" = 1'-0"

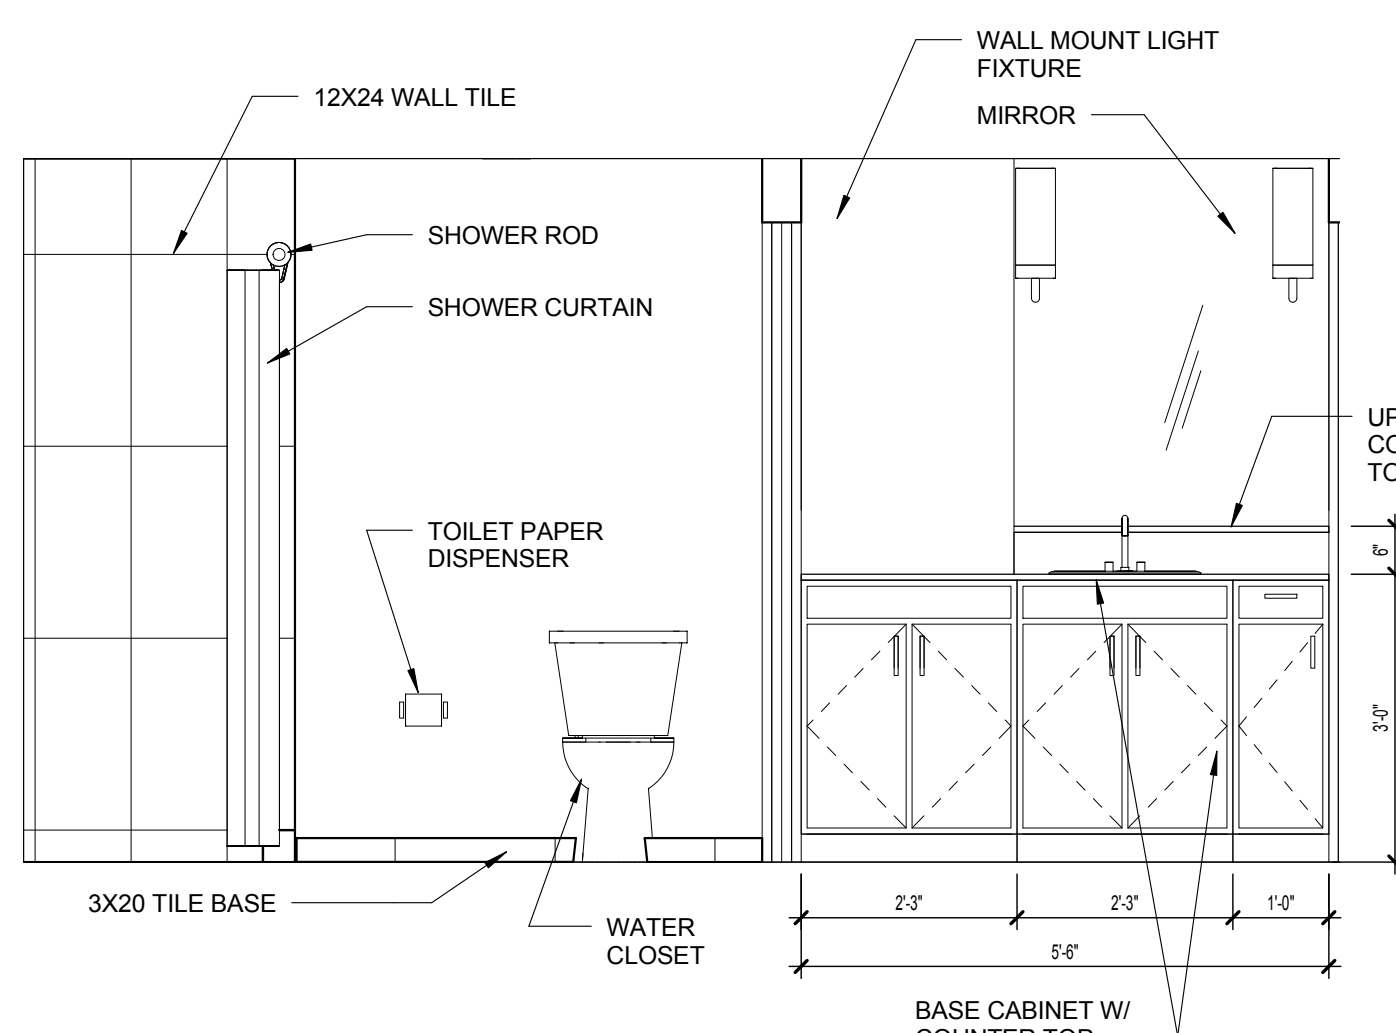


17 Elevation 4 - d
A5.01 1/2" = 1'-0"

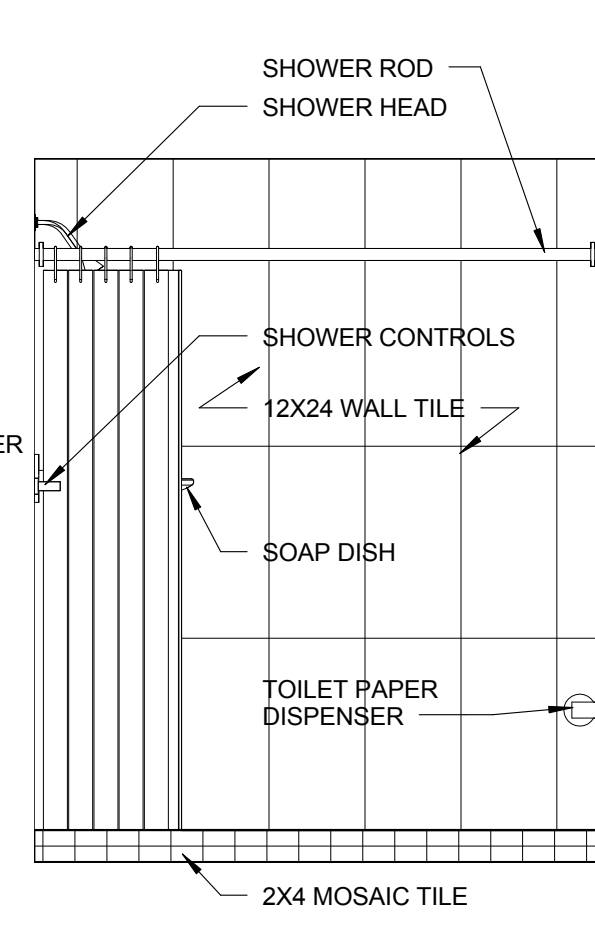


16 Elevation 6 - a
A5.01 1/2" = 1'-0"

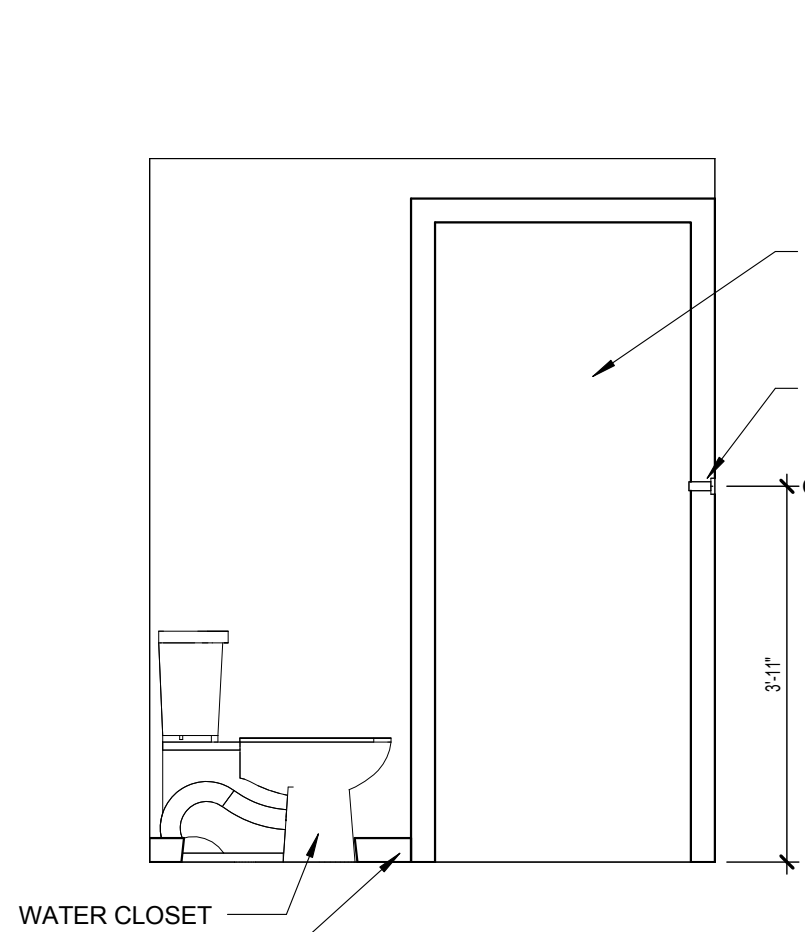


15 Elevation 6 - c
A5.01 1/2" = 1'-0"

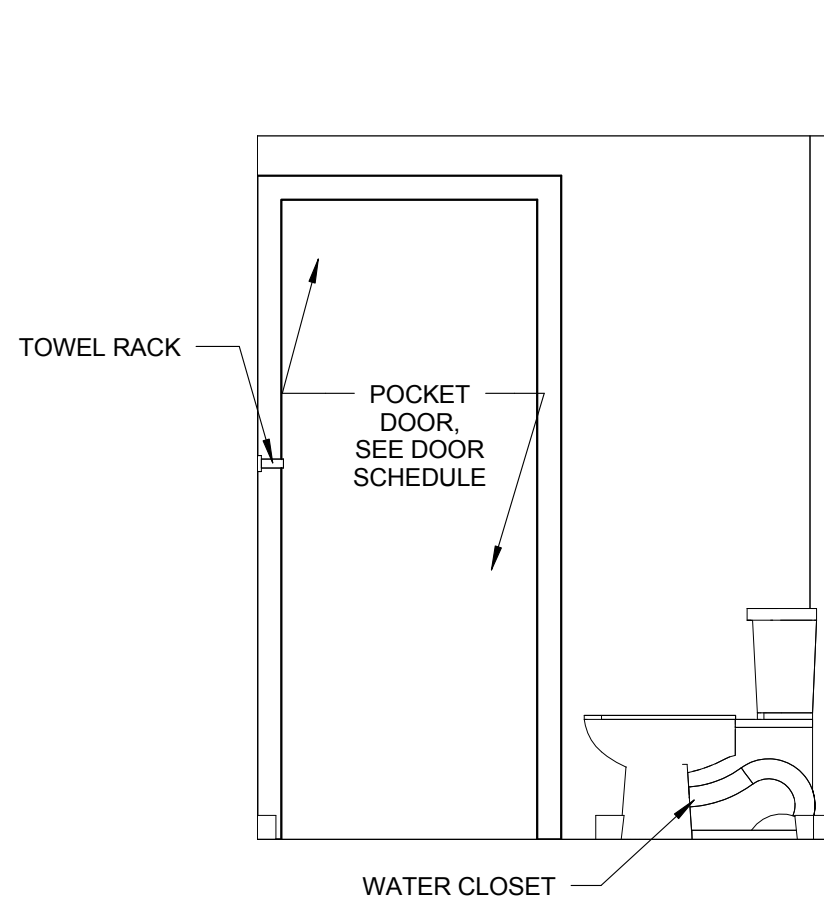


14 Elevation 5 - a
A5.01 1/2" = 1'-0"

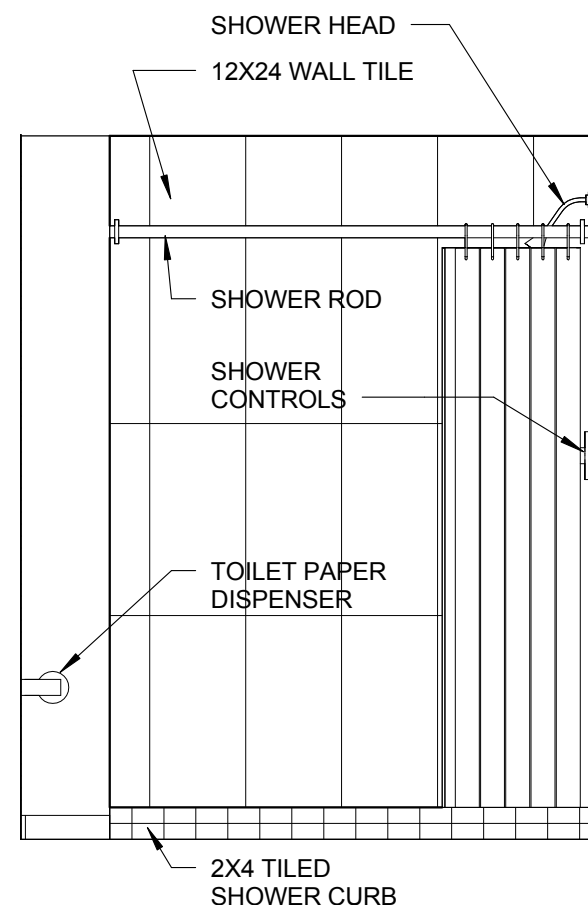


13 Elevation 5 - c
A5.01 1/2" = 1'-0"

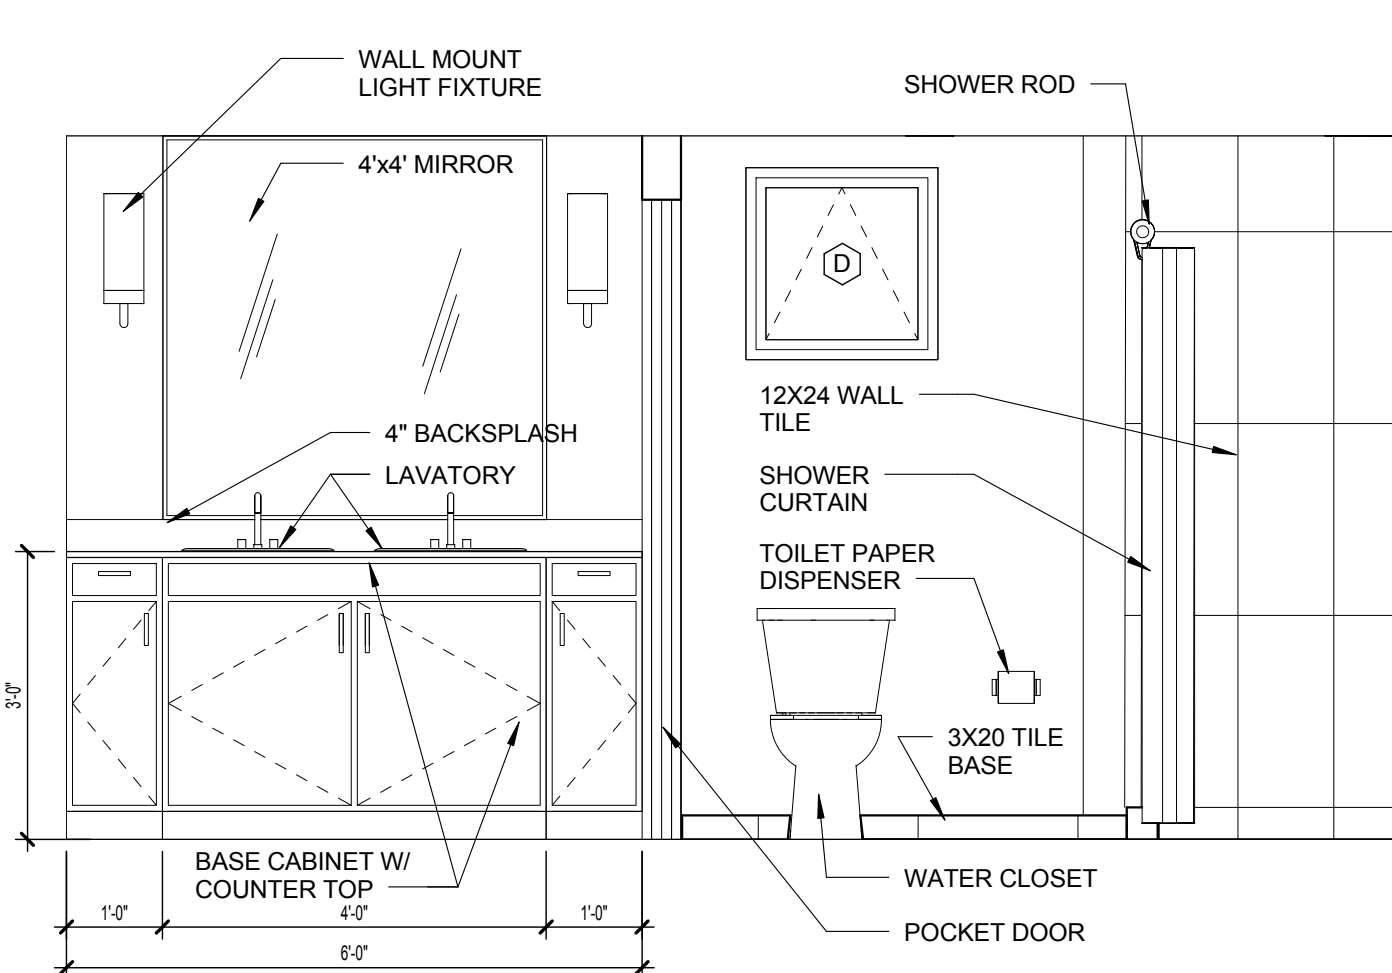


12 Elevation 3 - d
A5.01 1/2" = 1'-0"

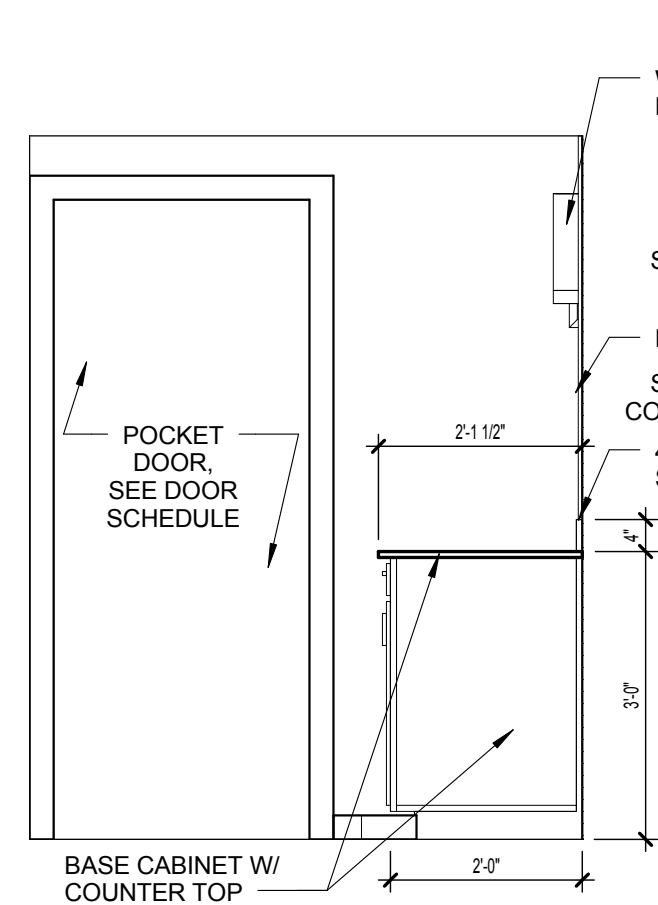


11 Elevation 3 - c
A5.01 1/2" = 1'-0"

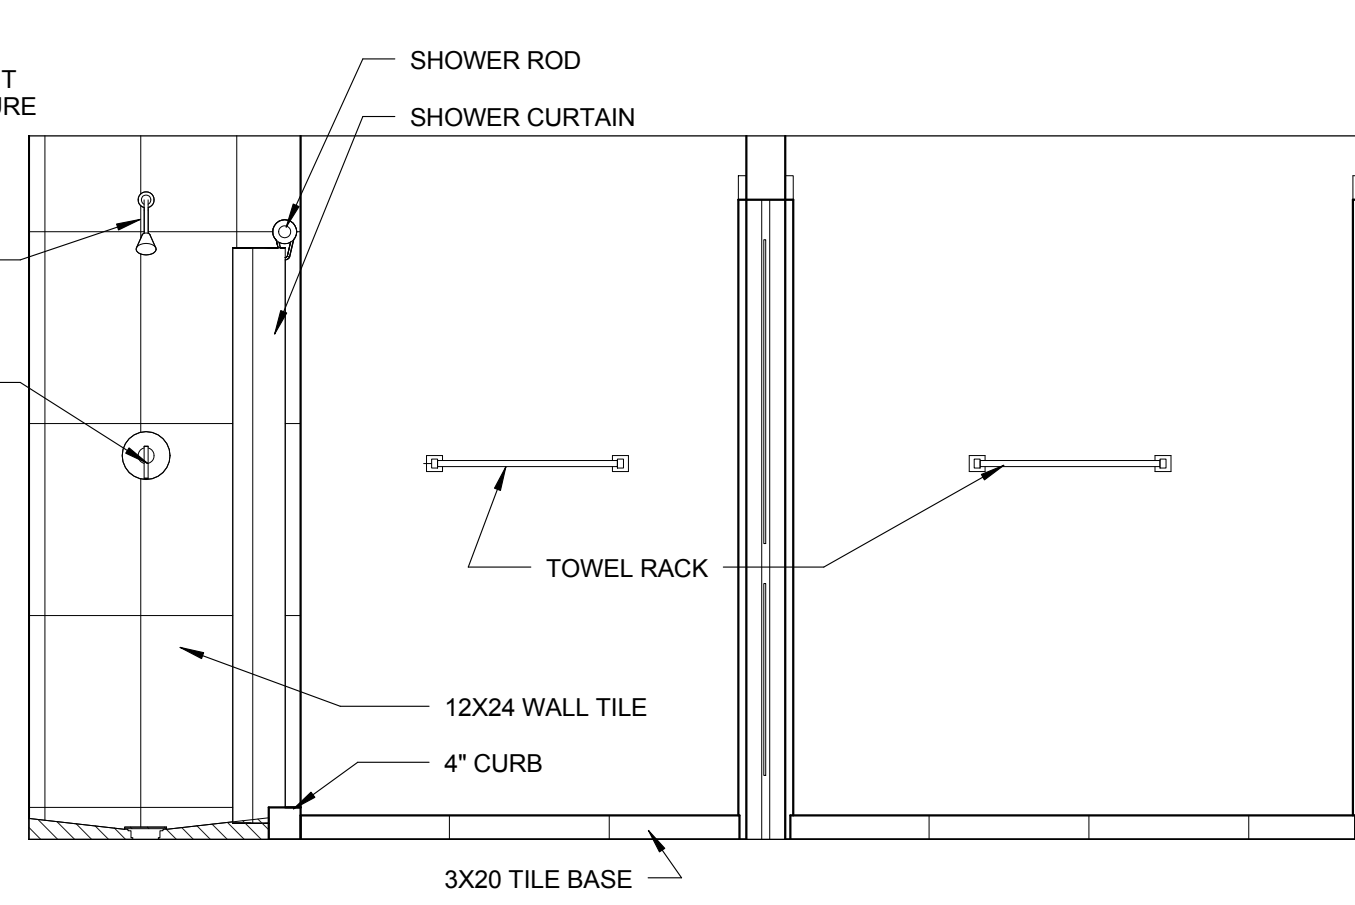


10 Elevation 3 - b
A5.01 1/2" = 1'-0"

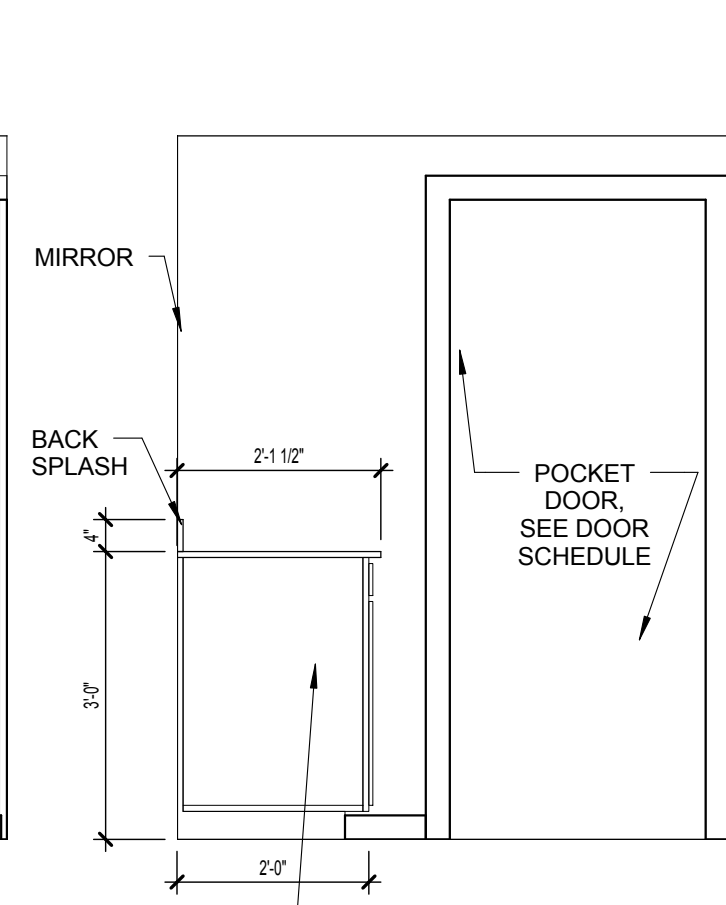


9 Elevation 3 - a
A5.01 1/2" = 1'-0"

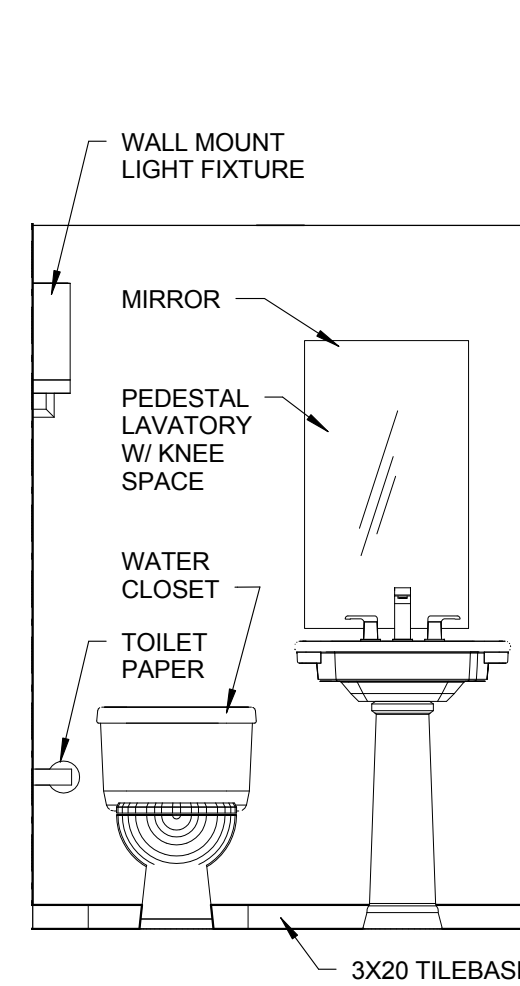


8 Elevation 2 - d
A5.01 1/2" = 1'-0"

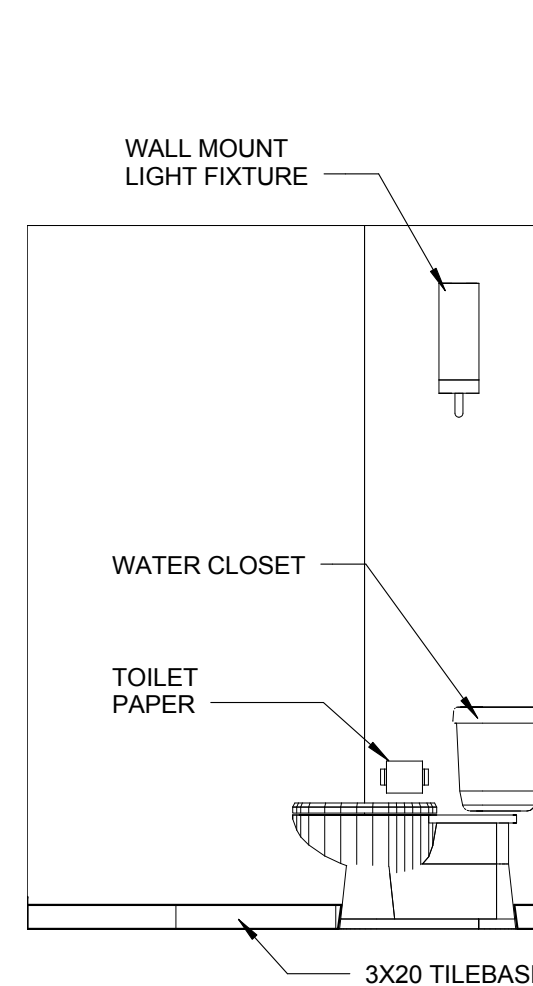


7 Elevation 2 - c
A5.01 1/2" = 1'-0"

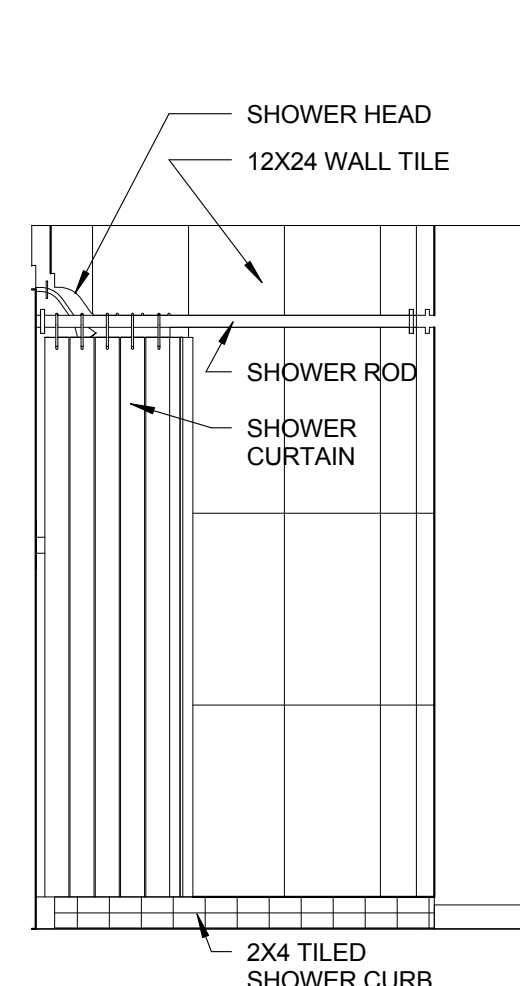

6 Elevation 2 - b
A5.01 1/2" = 1'-0"

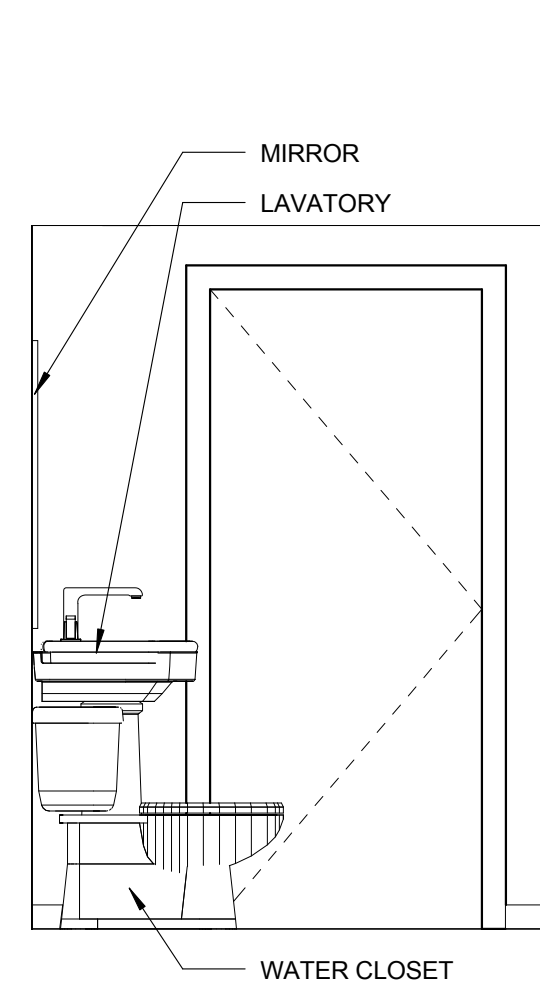


5 Elevation 2 - a
A5.01 1/2" = 1'-0"

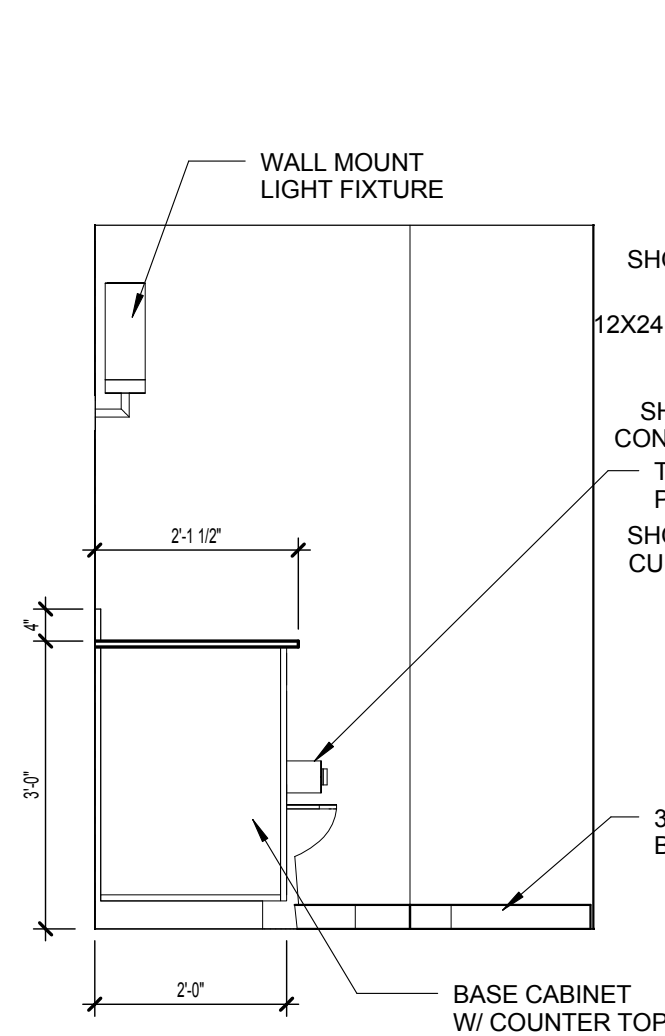


4 A109, B105, C109, D111, G111, H105-E
A5.01 1/2" = 1'-0"

(B105 IS OPPOSITE HAND)

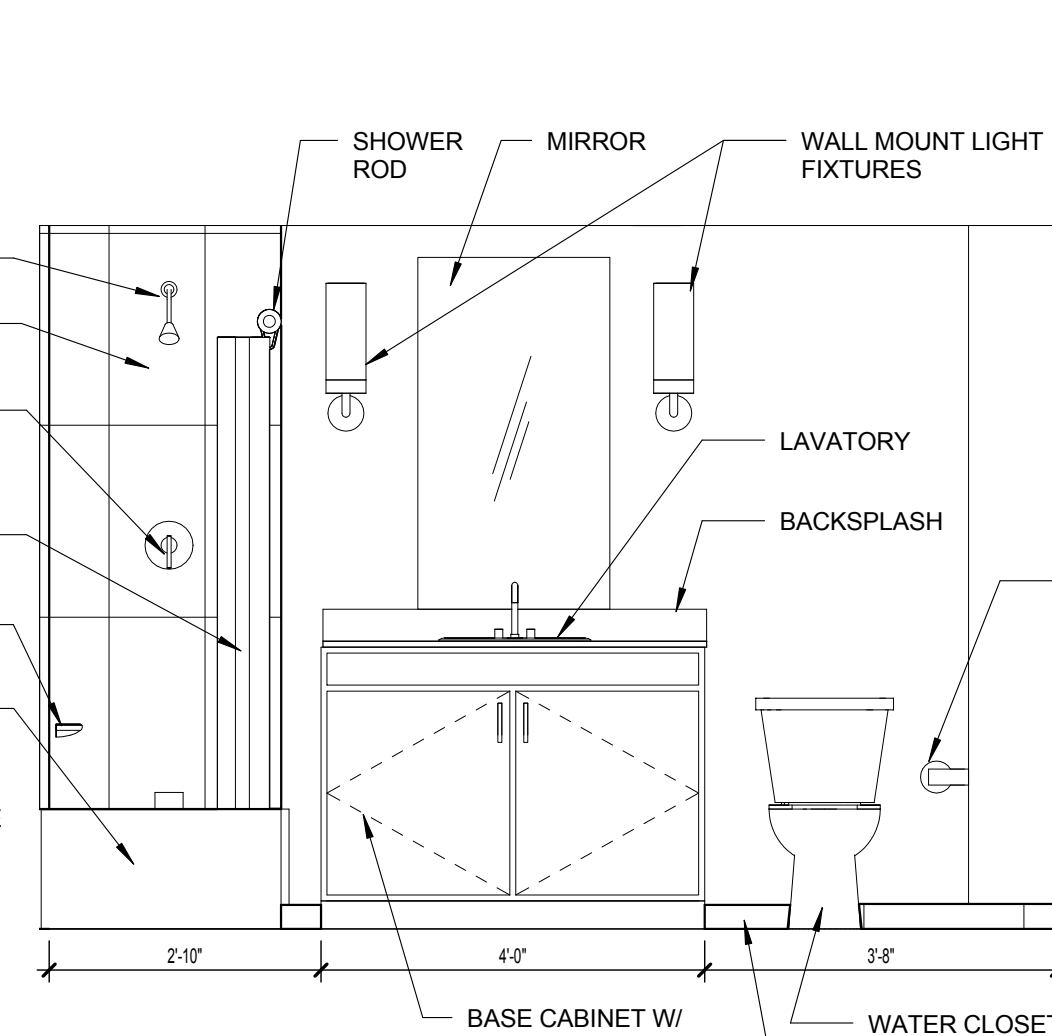


3 A109, B105, C109, D111, G111, H105-N
A5.01 1/2" = 1'-0"

(B105 IS OPPOSITE HAND)

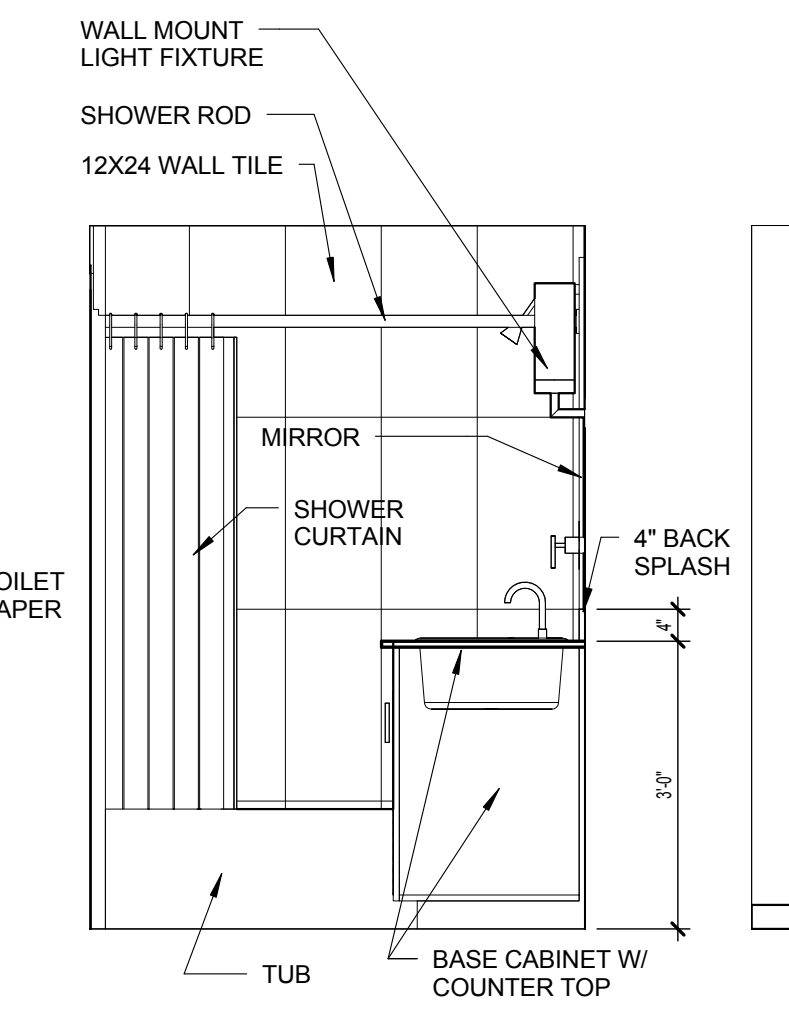

2 A109, B105, C109, D111, G111, H105-W
A5.01 1/2" = 1'-0"

(B105 IS OPPOSITE HAND)

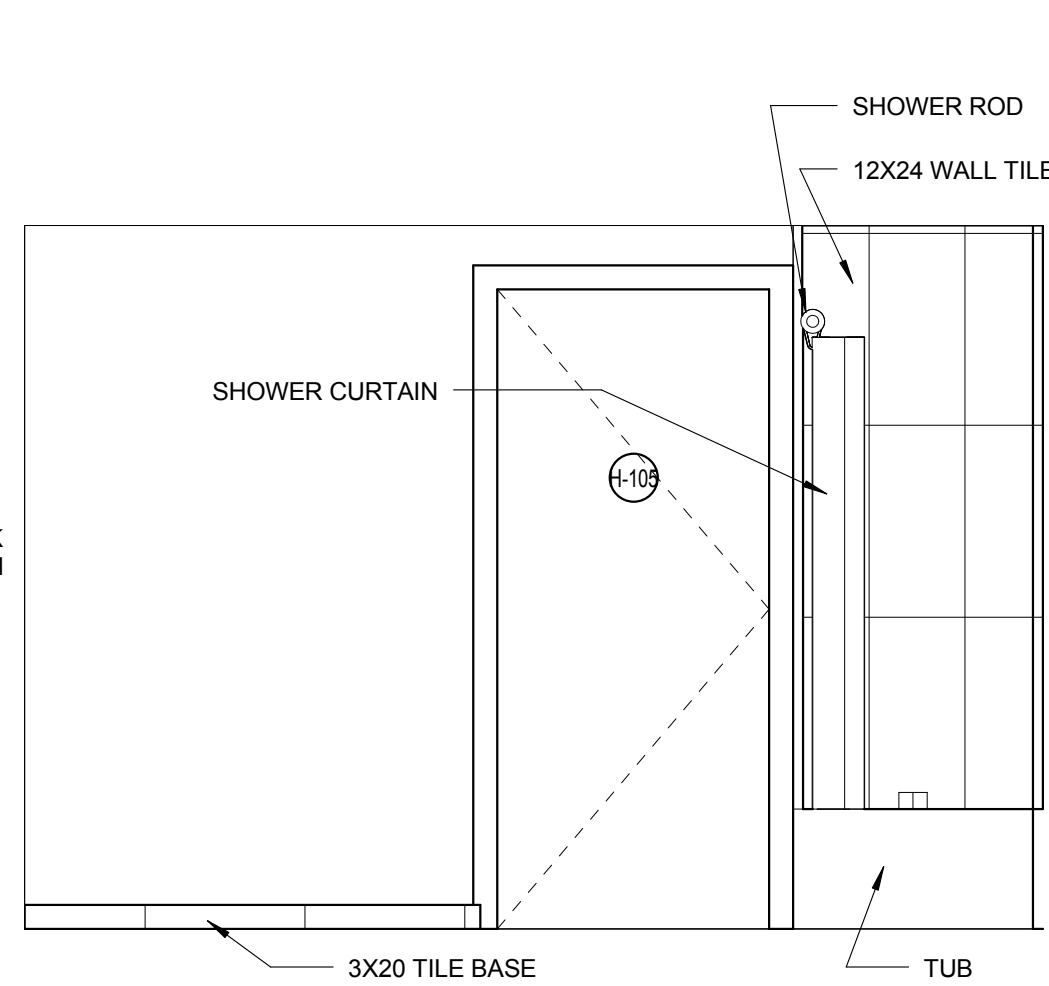

1 A109, B105, C109, D111, G111, H105-S
A5.01 1/2" = 1'-0"

(B105 IS OPPOSITE HAND)

ISSUED FOR :

BIDS

PERMIT

CONSTRUCTION

SEAL

PROJECT TITLE

UPTOWN
ATLANTIC-700
BUILDING

W. ATLANTIC AVE. , DELRAY
BEACH, FL

REVISIONS

THESE DRAWINGS ARE PREPARED
PER ESTABLISHED INDUSTRY
STANDARDS AND REPRESENT THE
ARCHITECT AND ENGINEERS DESIGN
CONCEPT. THEY ARE NOT INTENDED
TO PROVIDE EVERY DETAIL OR
CONDITION REQUIRED TO
CONSTRUCT THE BUILDING. THE
CONTRACTOR THROUGH SUBMITTALS
AND OTHER COORDINATION EFFORTS
IS FULLY RESPONSIBLE FOR
PROVIDING A COMPLETE AND
OPERATIONAL BUILDING WHETHER
INDICATED ON THE PLANS OR NOT.
FILE NUMBER

DRAWING TITLE

INTERIOR
ELEVATIONS

DATE


DRAWN BY

JOB NUMBER


121108

DRAWING NUMBER


A5.01

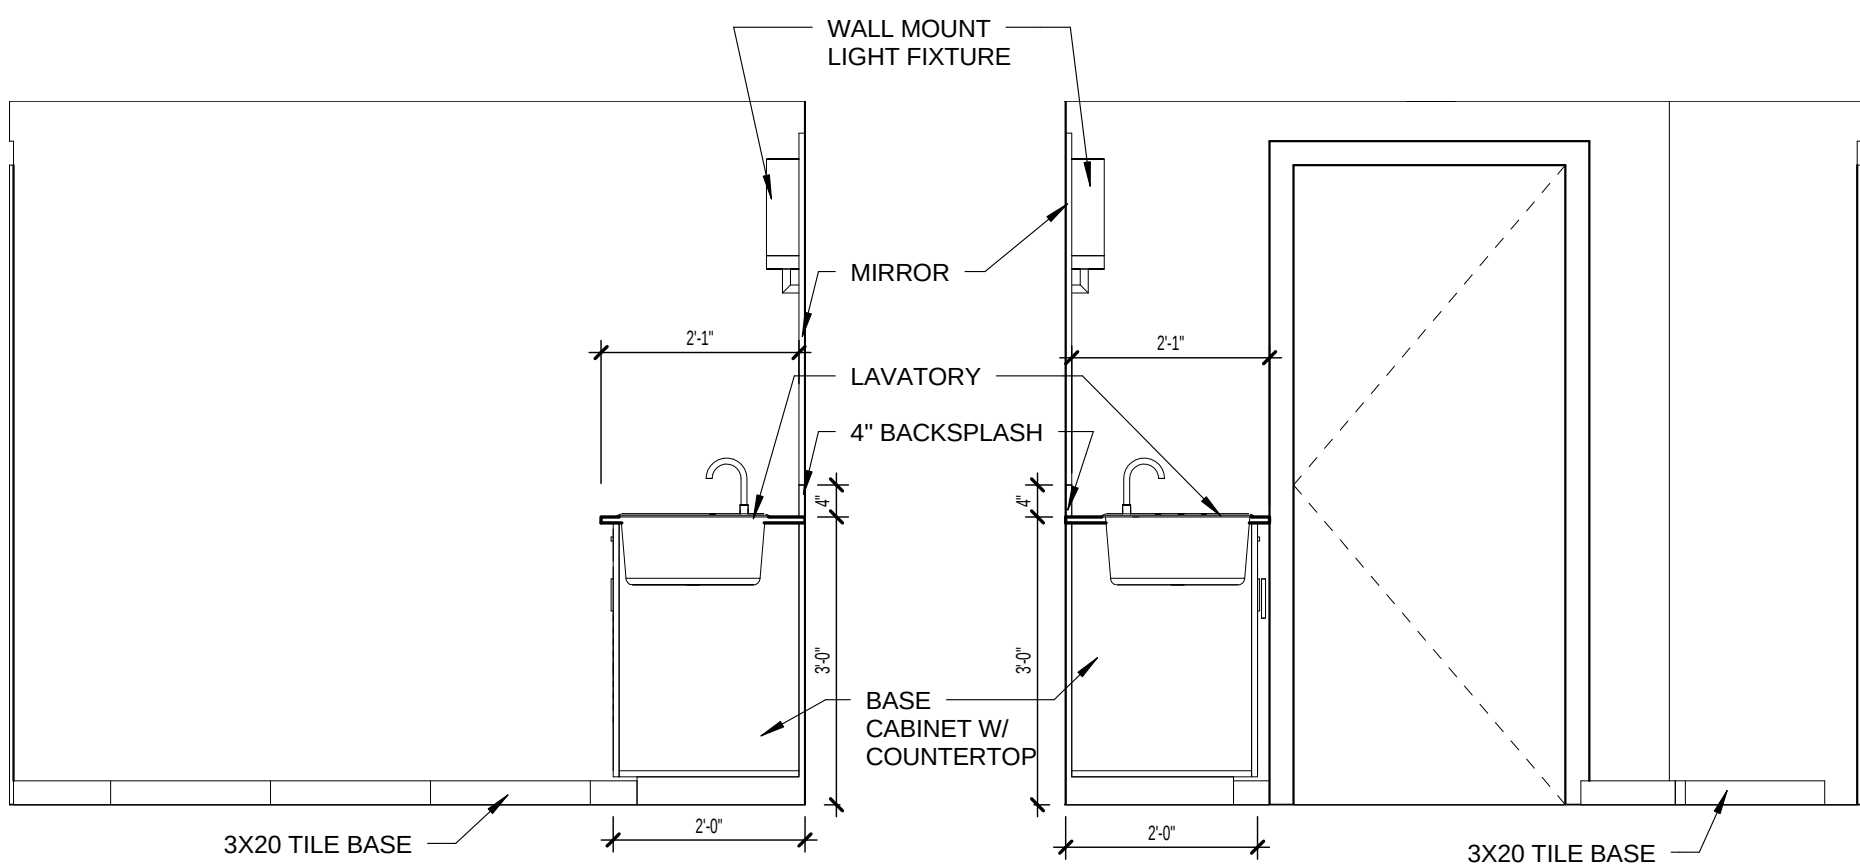


14 UNIT G-F
A5.02 1/2" = 1'-0"

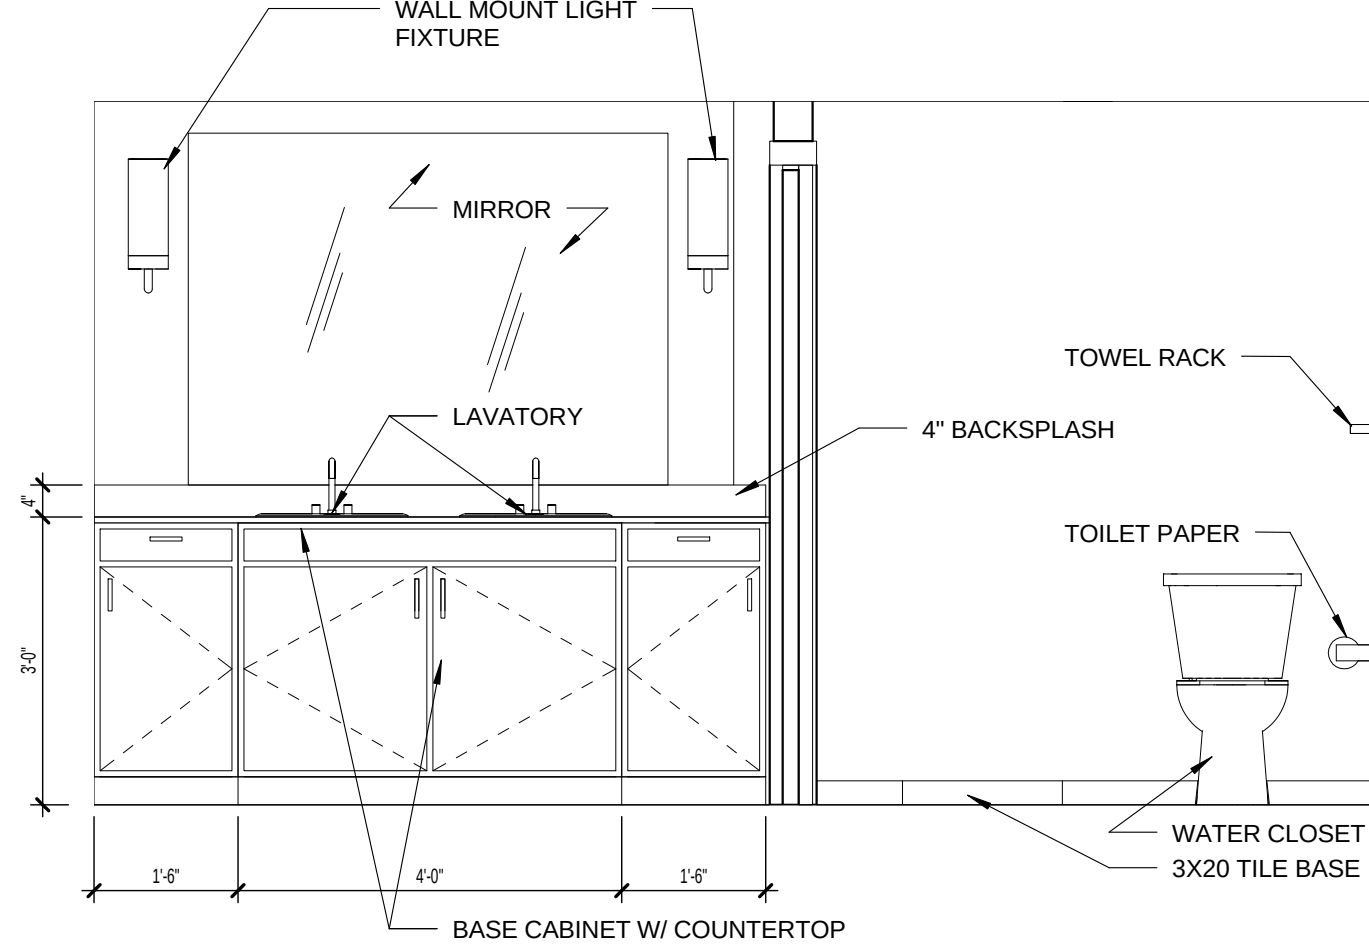


13 UNIT G-E
A5.02 1/2" = 1'-0"

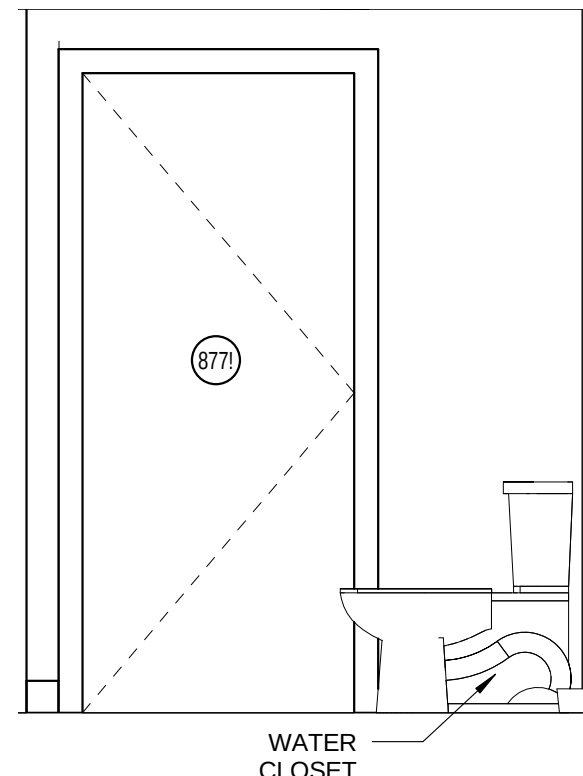

12 UNIT G-D
A5.02 1/2" = 1'-0"

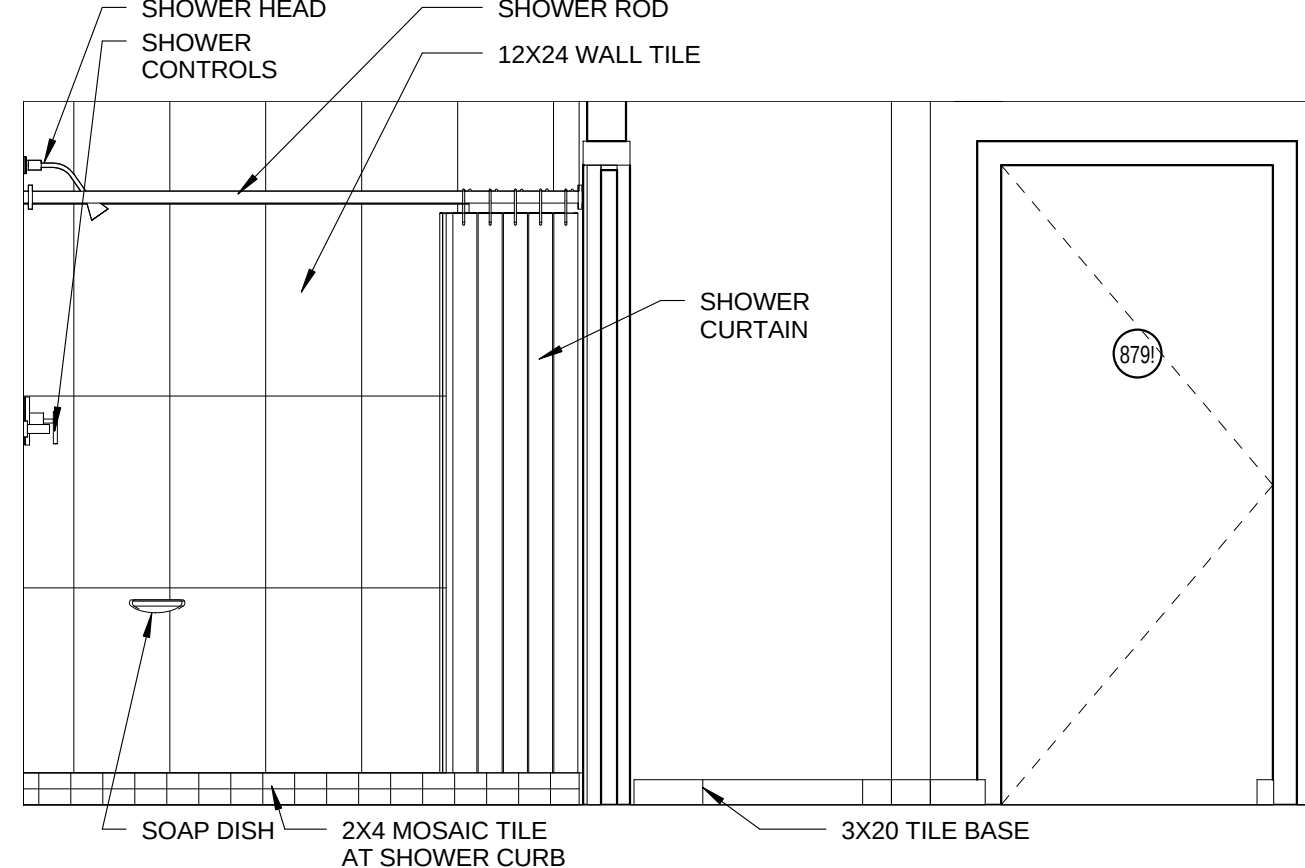

11 UNIT G-C
A5.02 1/2" = 1'-0"

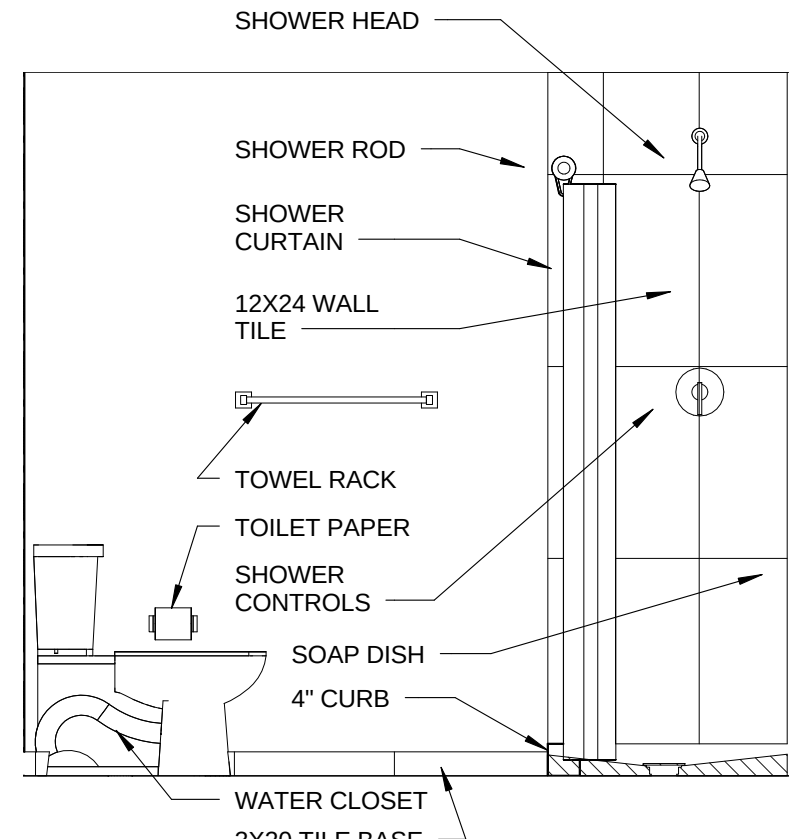

10 UNIT G-B
A5.02 1/2" = 1'-0"

ISSUED FOR :

BIDS

PERMIT

CONSTRUCTION

SEAL

PROJECT TITLE

UPTOWN
ATLANTIC-700
BUILDING

W. ATLANTIC AVE. , DELRAY
BEACH, FL

REVISIONS

THESE DRAWINGS ARE PREPARED
PER ESTABLISHED INDUSTRY
STANDARDS AND REPRESENT THE
ARCHITECT AND ENGINEERS DESIGN
CONCEPT. THEY ARE NOT INTENDED
TO PROVIDE EVERY DETAIL OR
CONDITION REQUIRED TO
CONSTRUCT THE BUILDING. THE
CONTRACTOR THROUGH SUBMITTALS
AND OTHER COORDINATION EFFORTS
IS FULLY RESPONSIBLE FOR
PROVIDING A COMPLETE AND
OPERATIONAL BUILDING WHETHER
INDICATED ON THE PLANS OR NOT.
FILE NUMBER

DRAWING TITLE

INTERIOR
ELEVATIONS


DATE

DRAWN BY


JOB NUMBER
121108

DRAWING NUMBER


A5.02

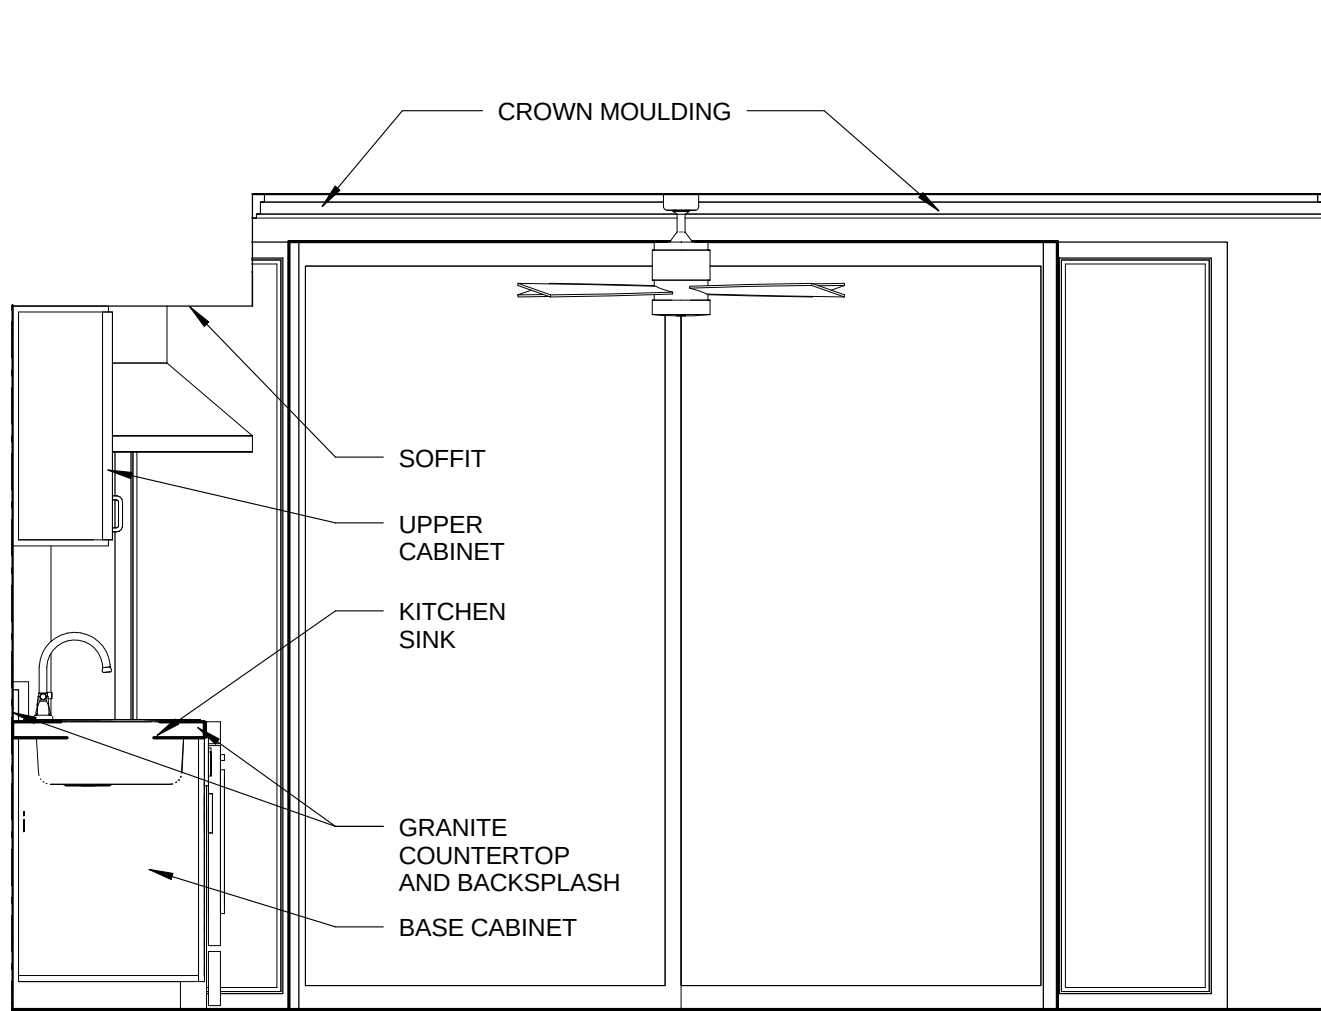


7 EFFICIENCY KITCHEN-C
A5.02 1/2" = 1'-0"

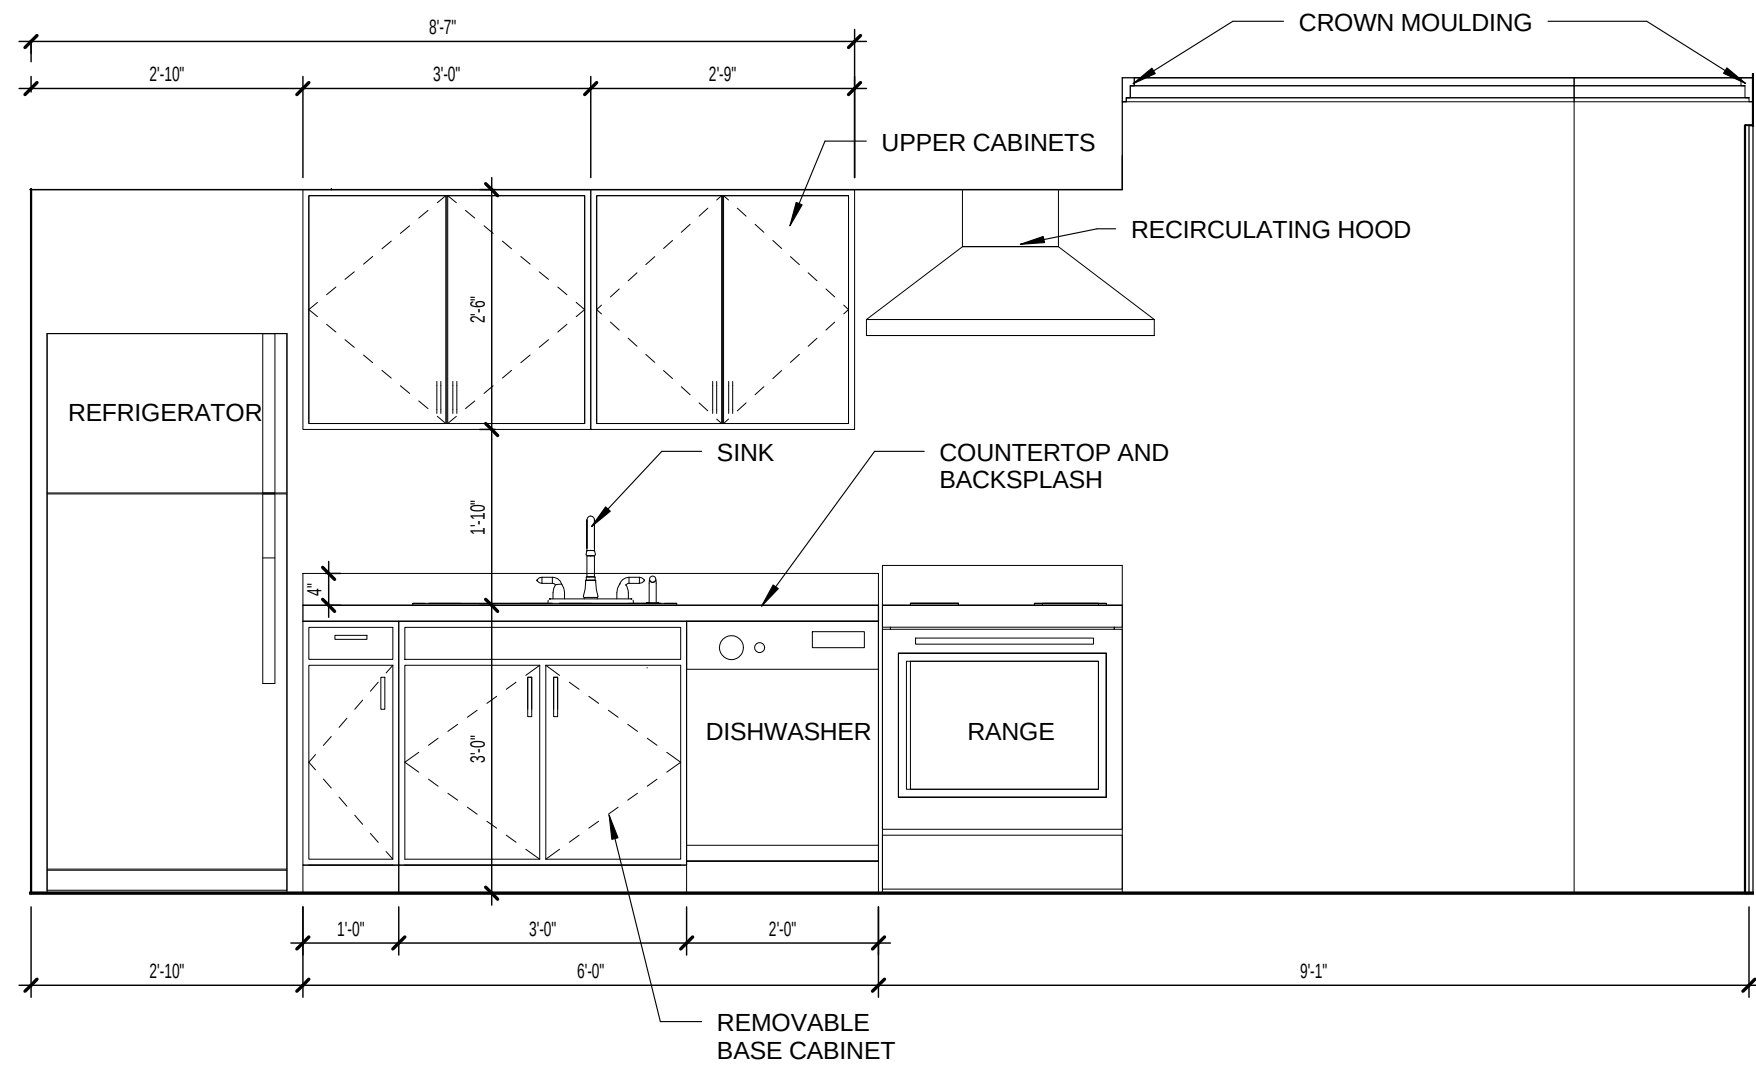


6 EFFICIENCY KITCHEN
A5.02 1/2" = 1'-0"

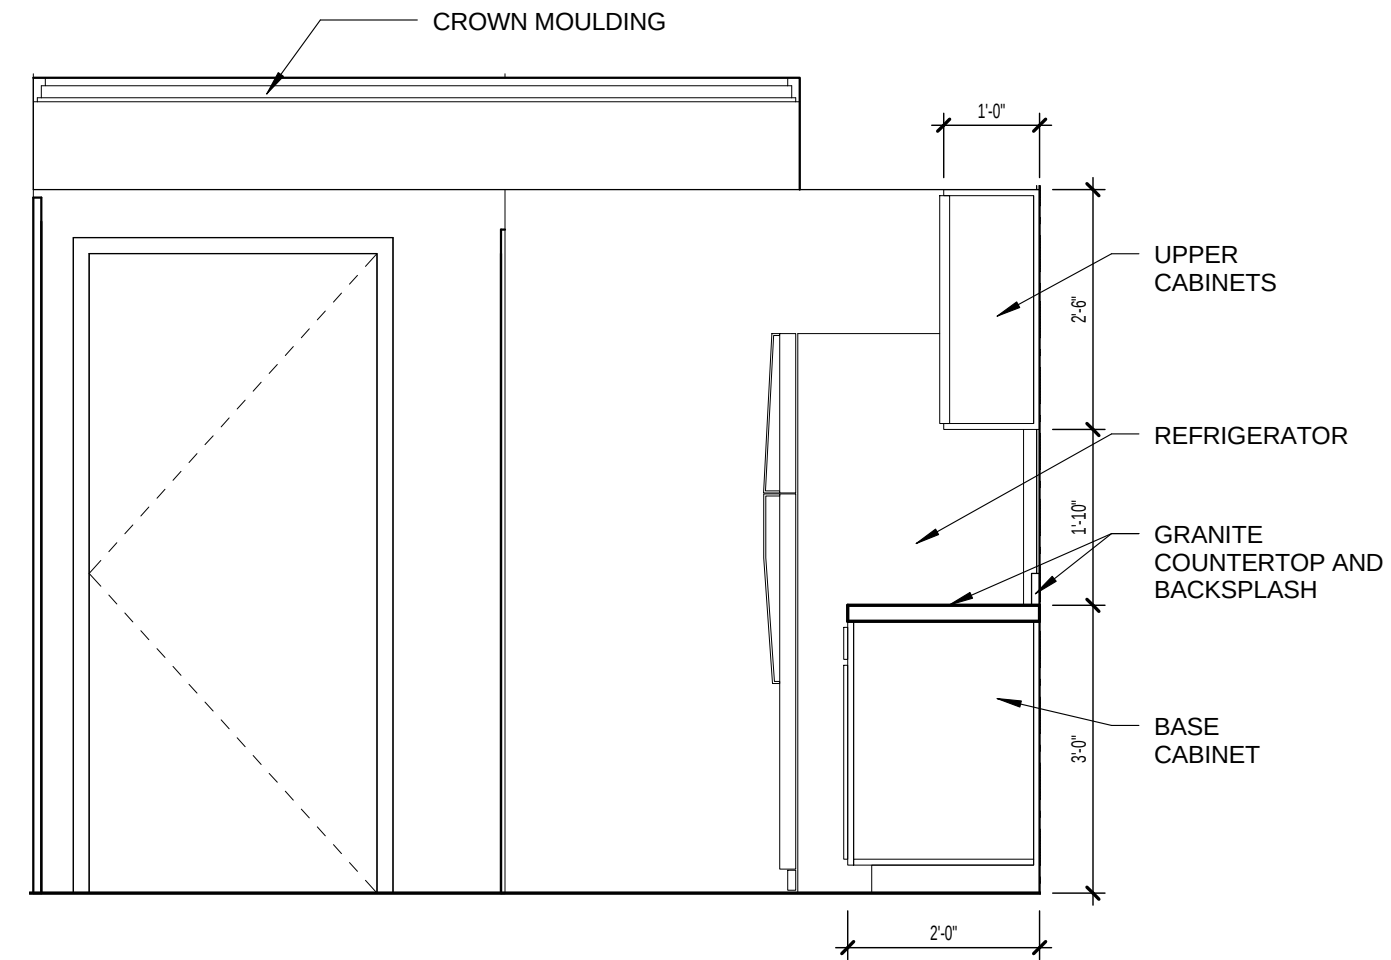


5 EFFICIENCY KITCHEN
A5.02 1/2" = 1'-0"

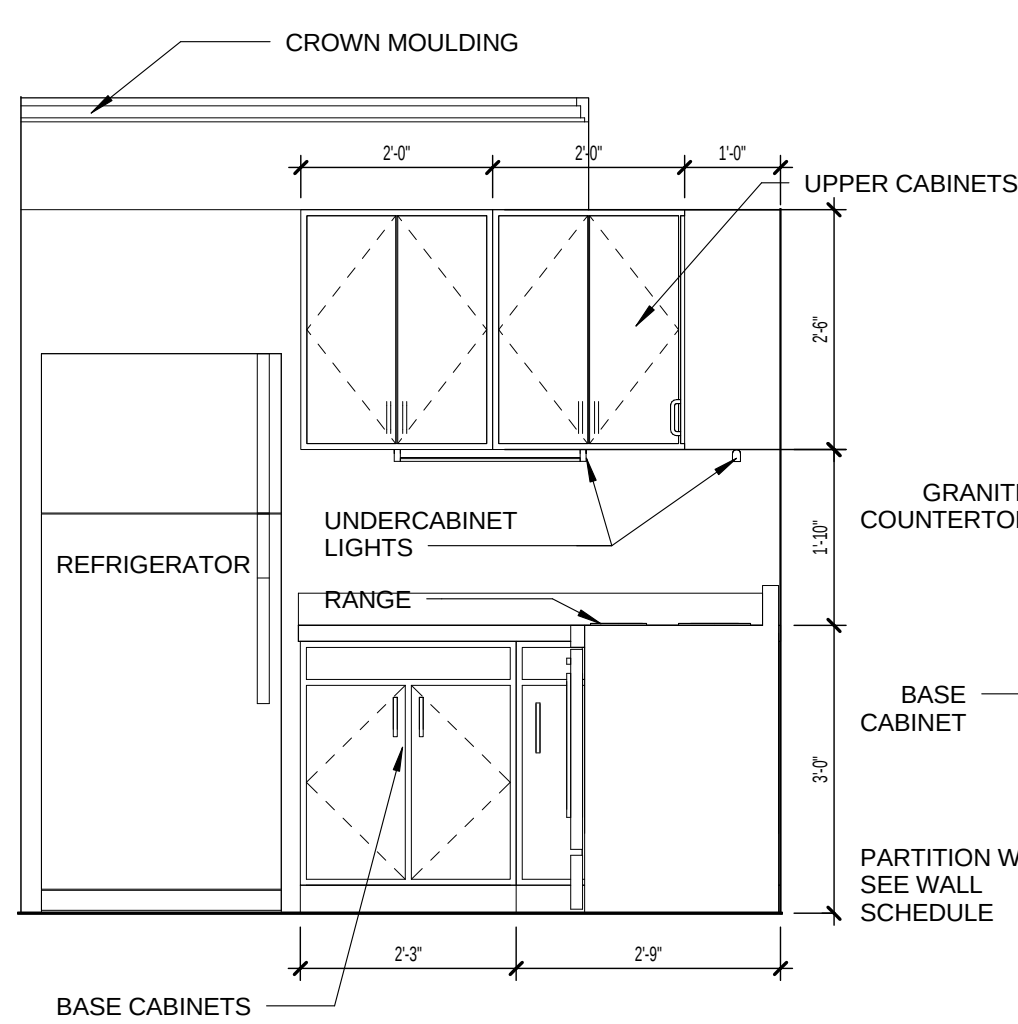


4 TYPICAL KITCHEN-D
A5.02 1/2" = 1'-0"

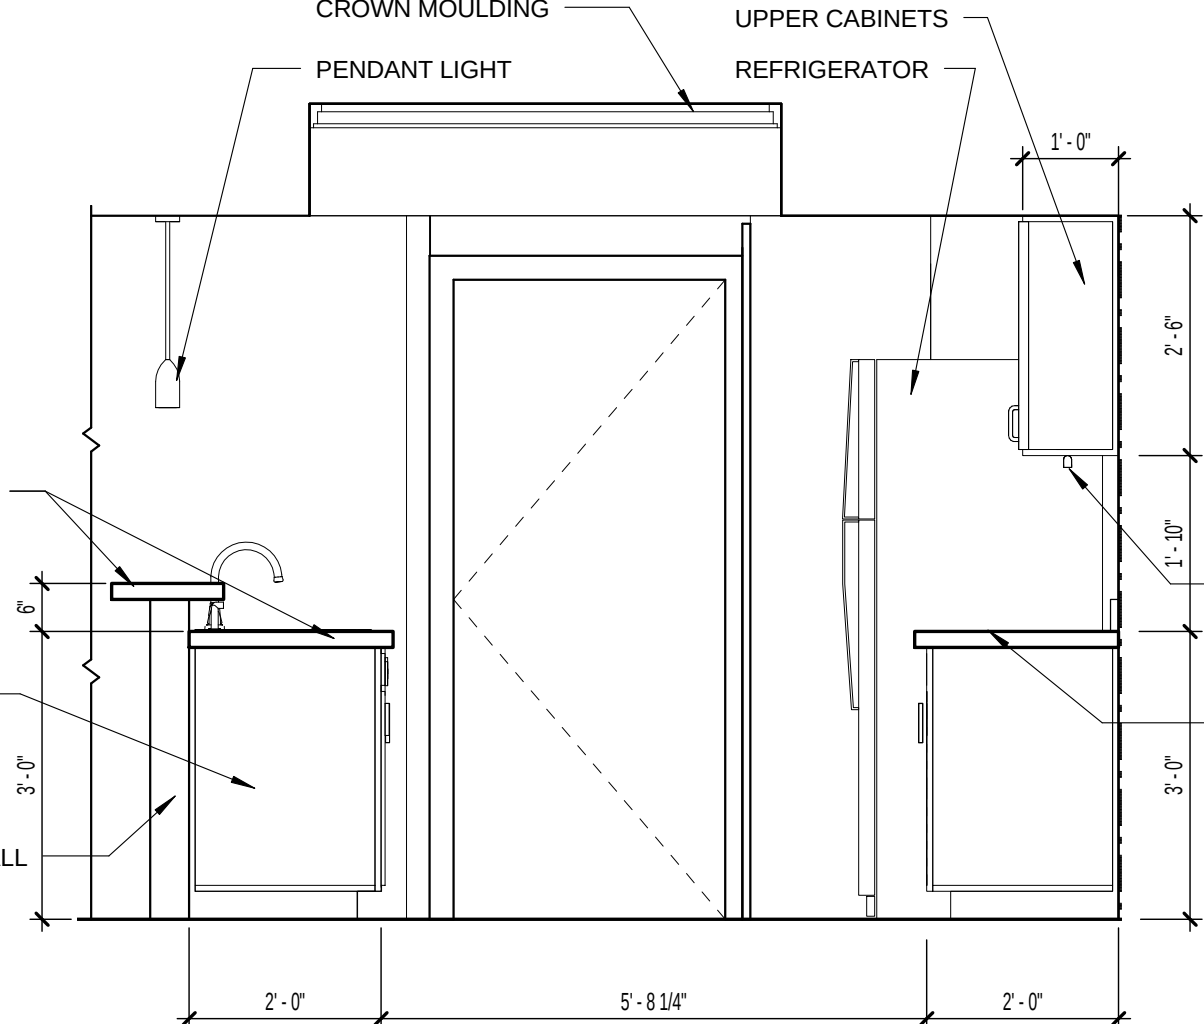


3 TYPICAL KITCHEN-C
A5.02 1/2" = 1'-0"

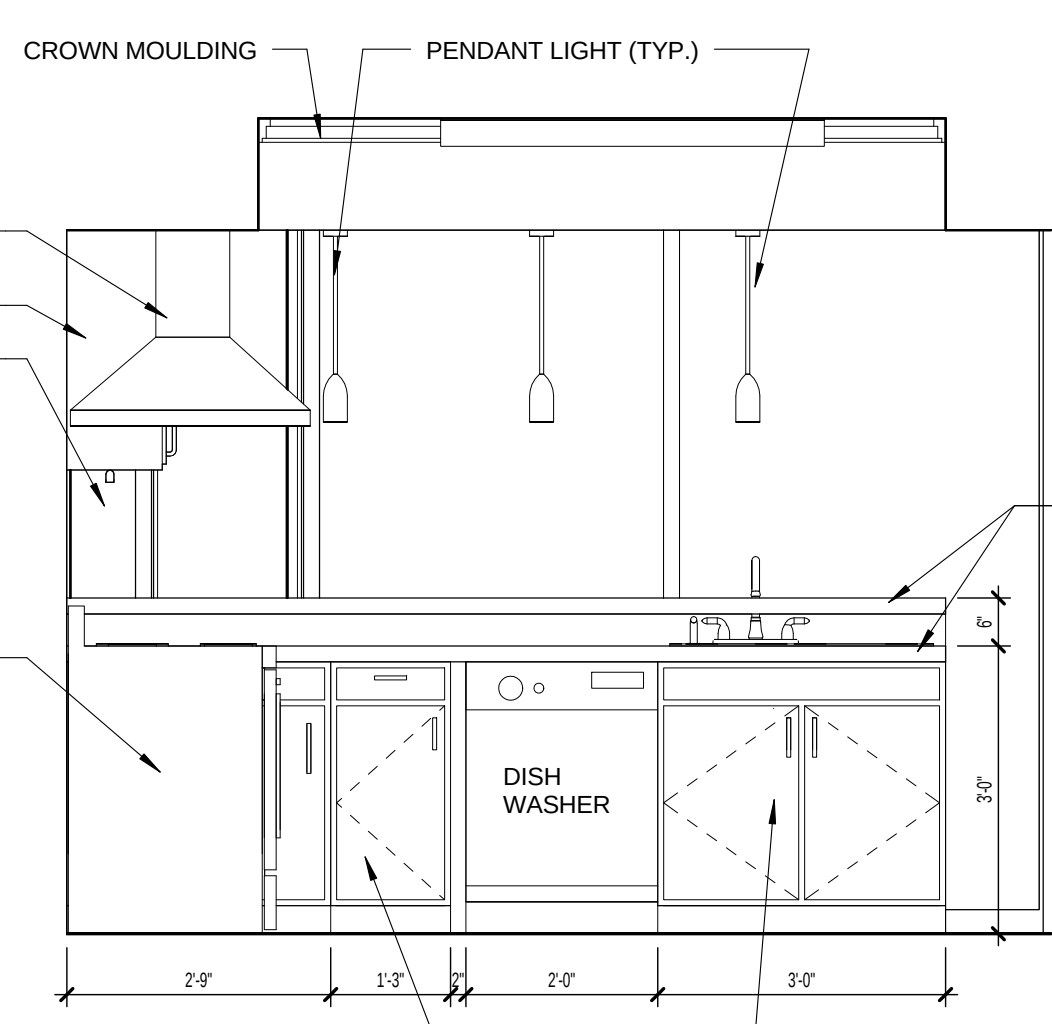


2 TYPICAL KITCHEN-B
A5.02 1/2" = 1'-0"

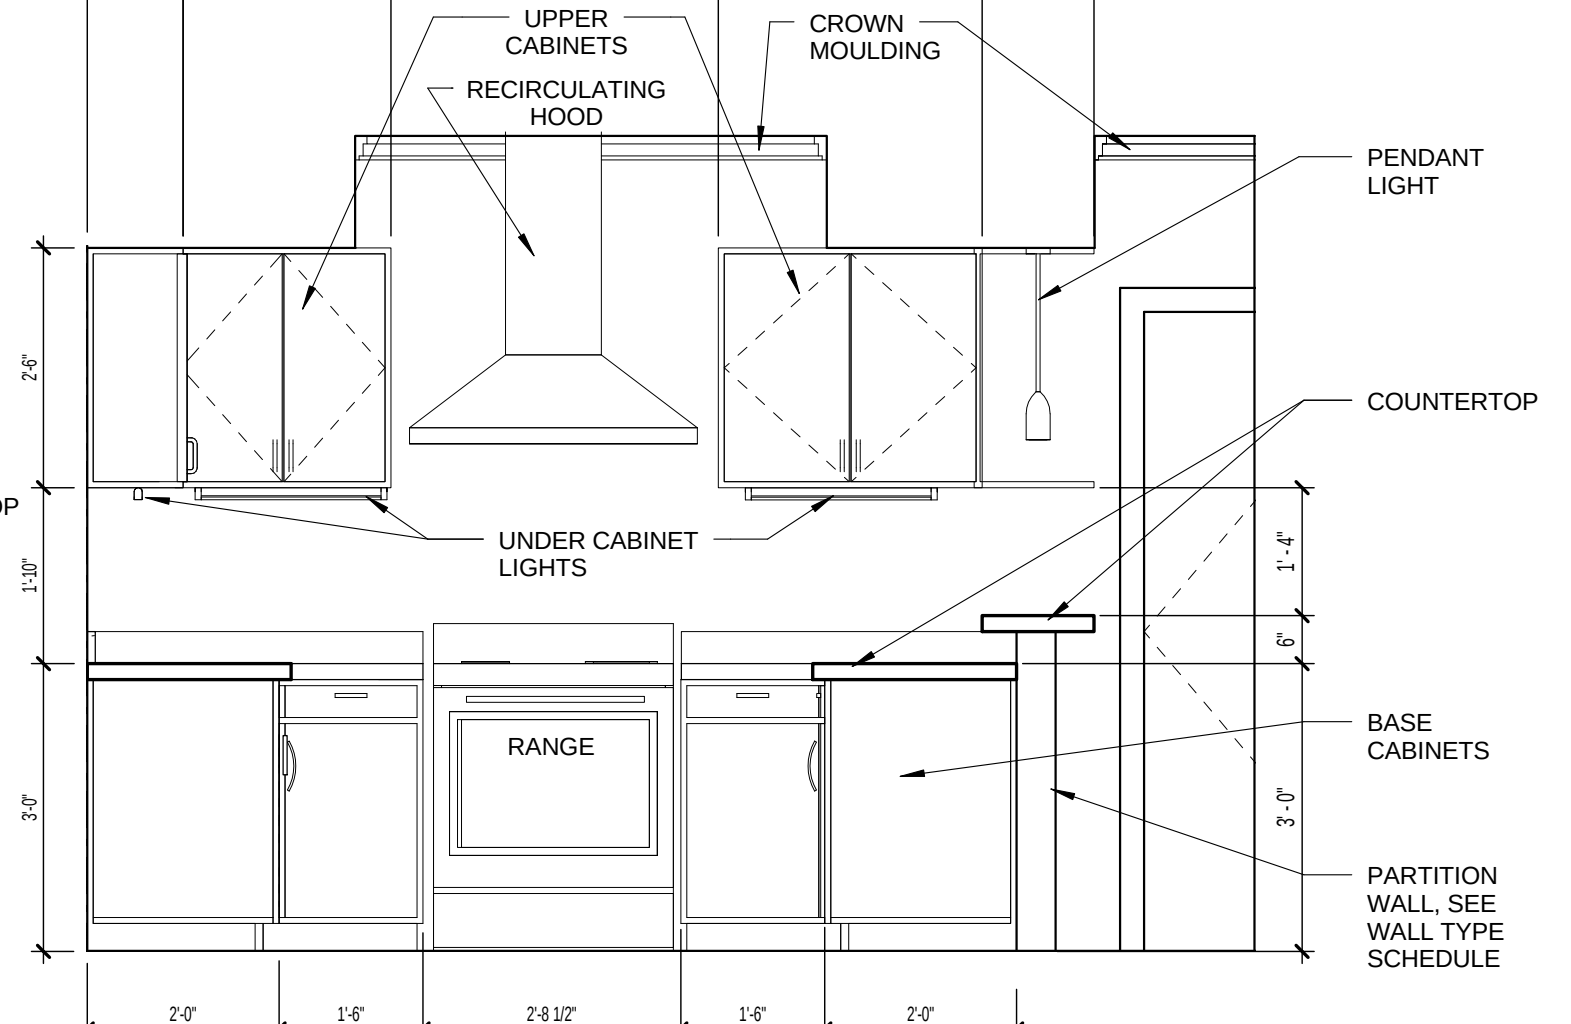


1 TYPICAL KITCHEN-A
A5.02 1/2" = 1'-0"

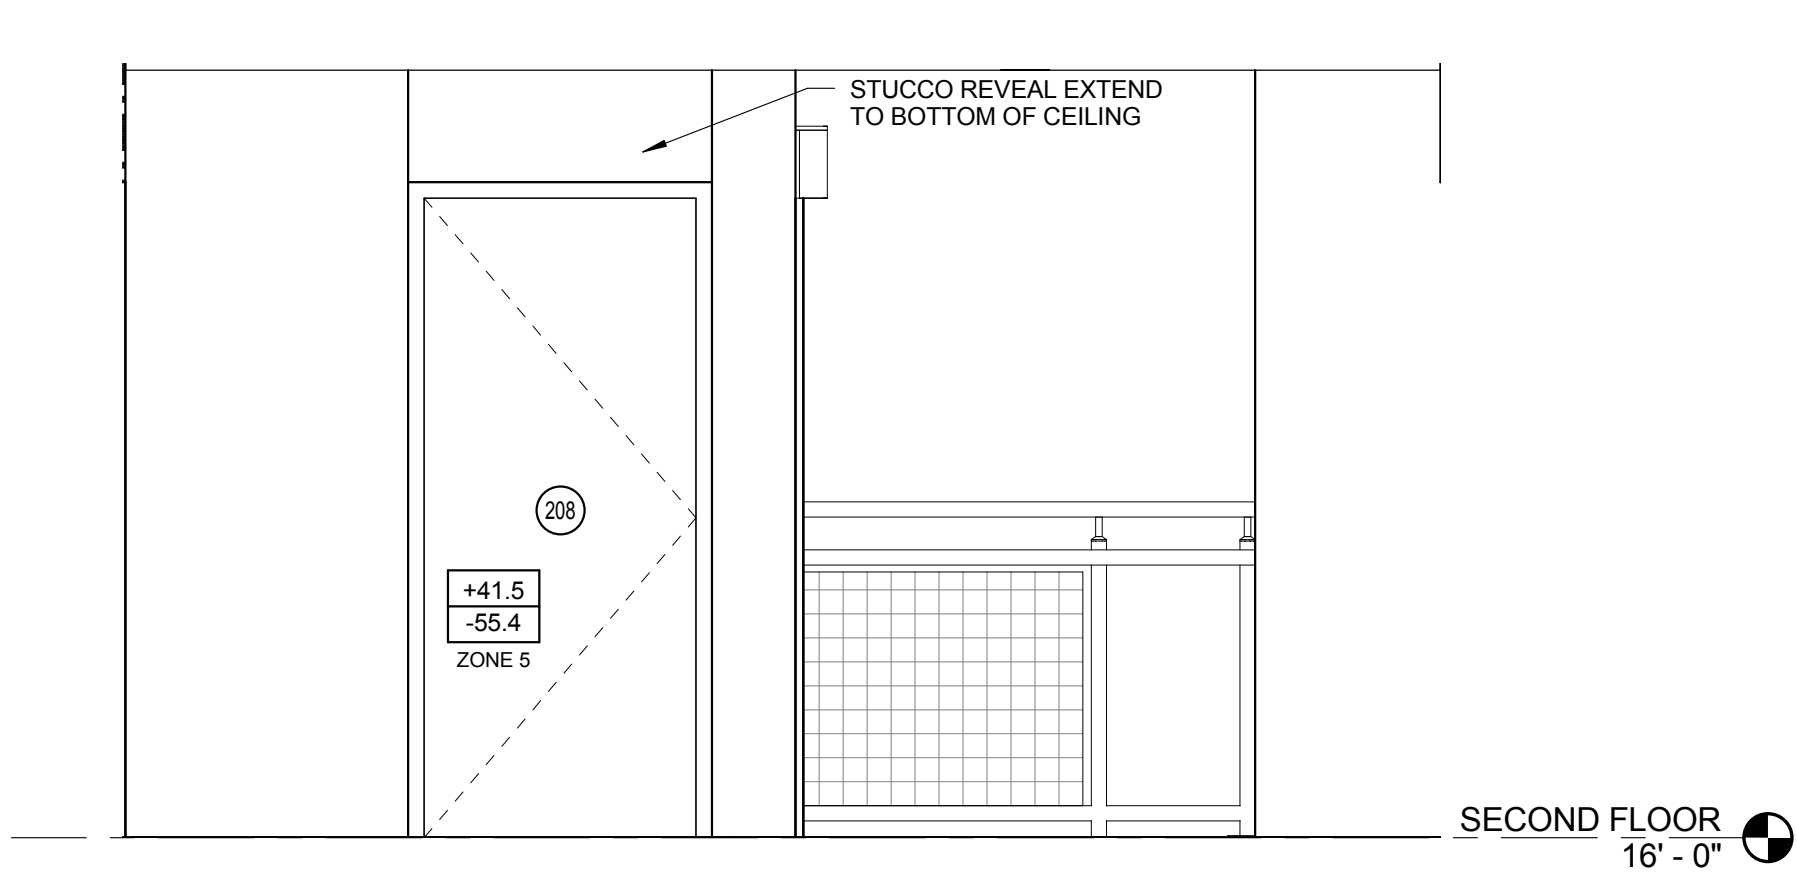


6 EAST WALL ELEVATOR SHAFT
A5.03 1/2" = 1'-0"

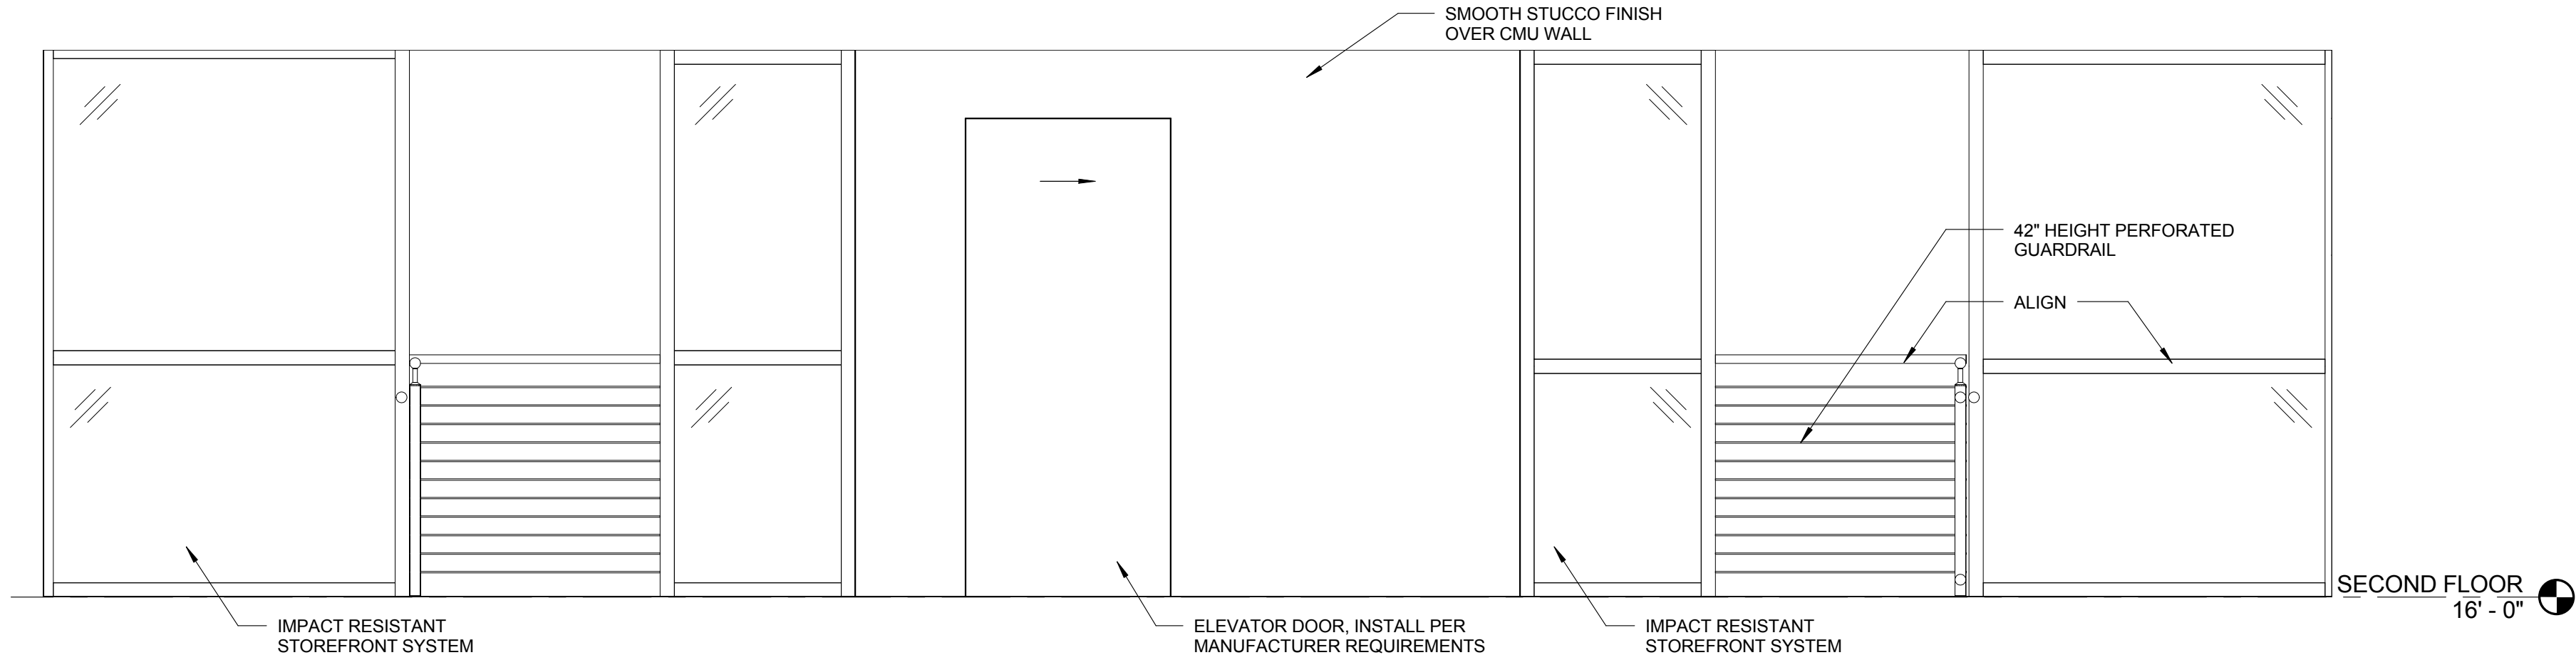


3 ELEVATOR AT SECOND & THIRD FLOOR
A5.03 1/2" = 1'-0"

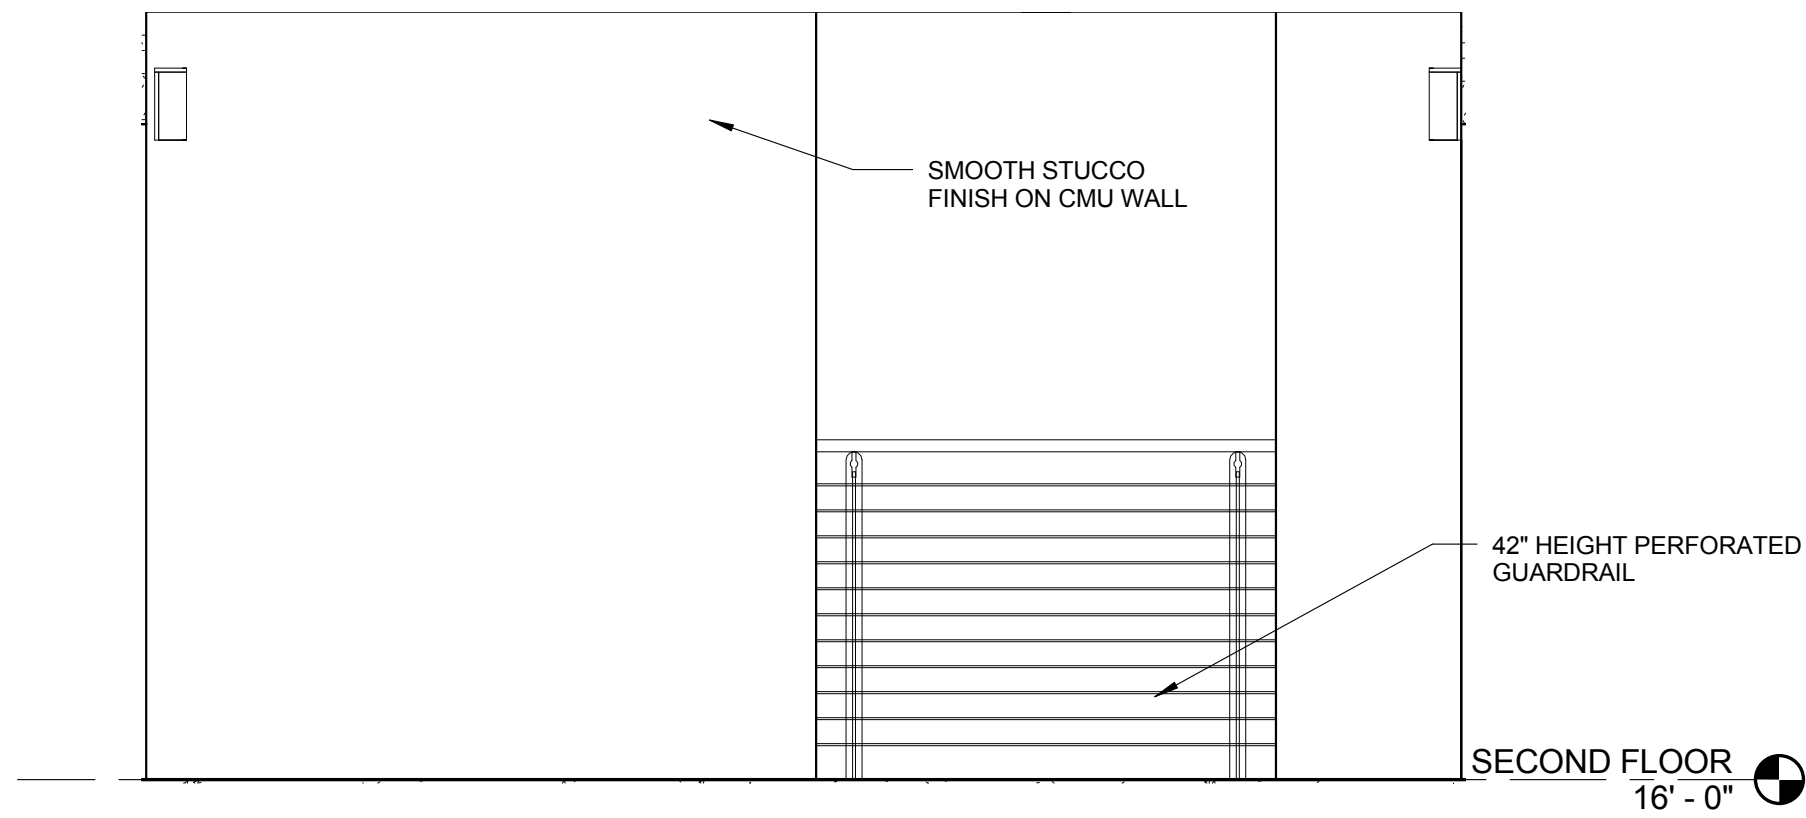

2 END OF CORRIDOR
A5.03 1/2" = 1'-0"

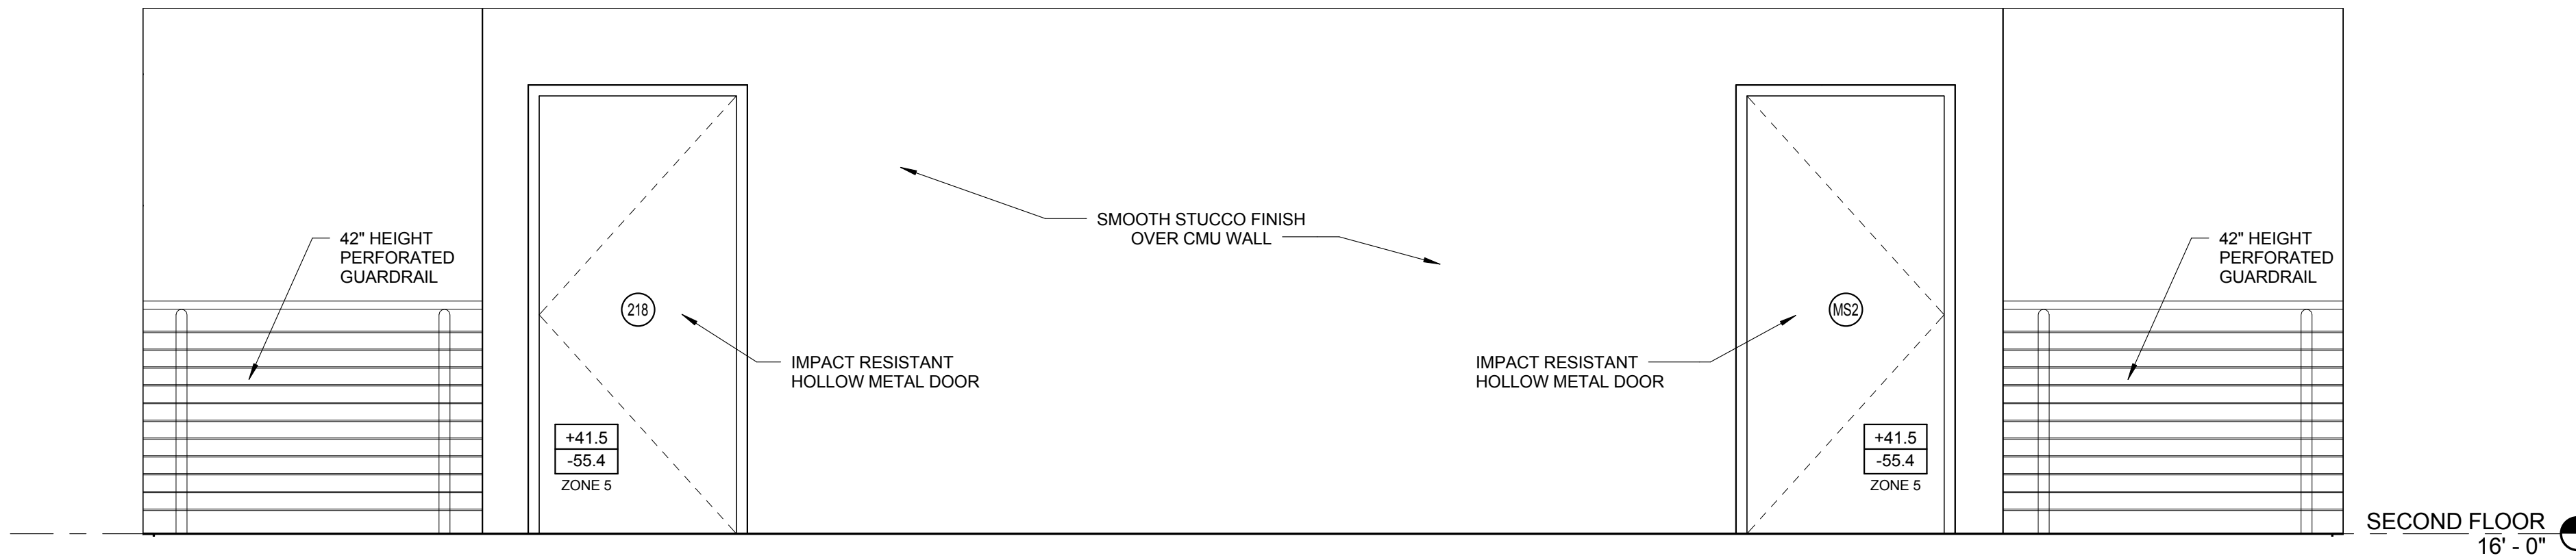

4 MAIN STAIR AT SECOND & THIRD FLOOR
A5.03 1/2" = 1'-0"

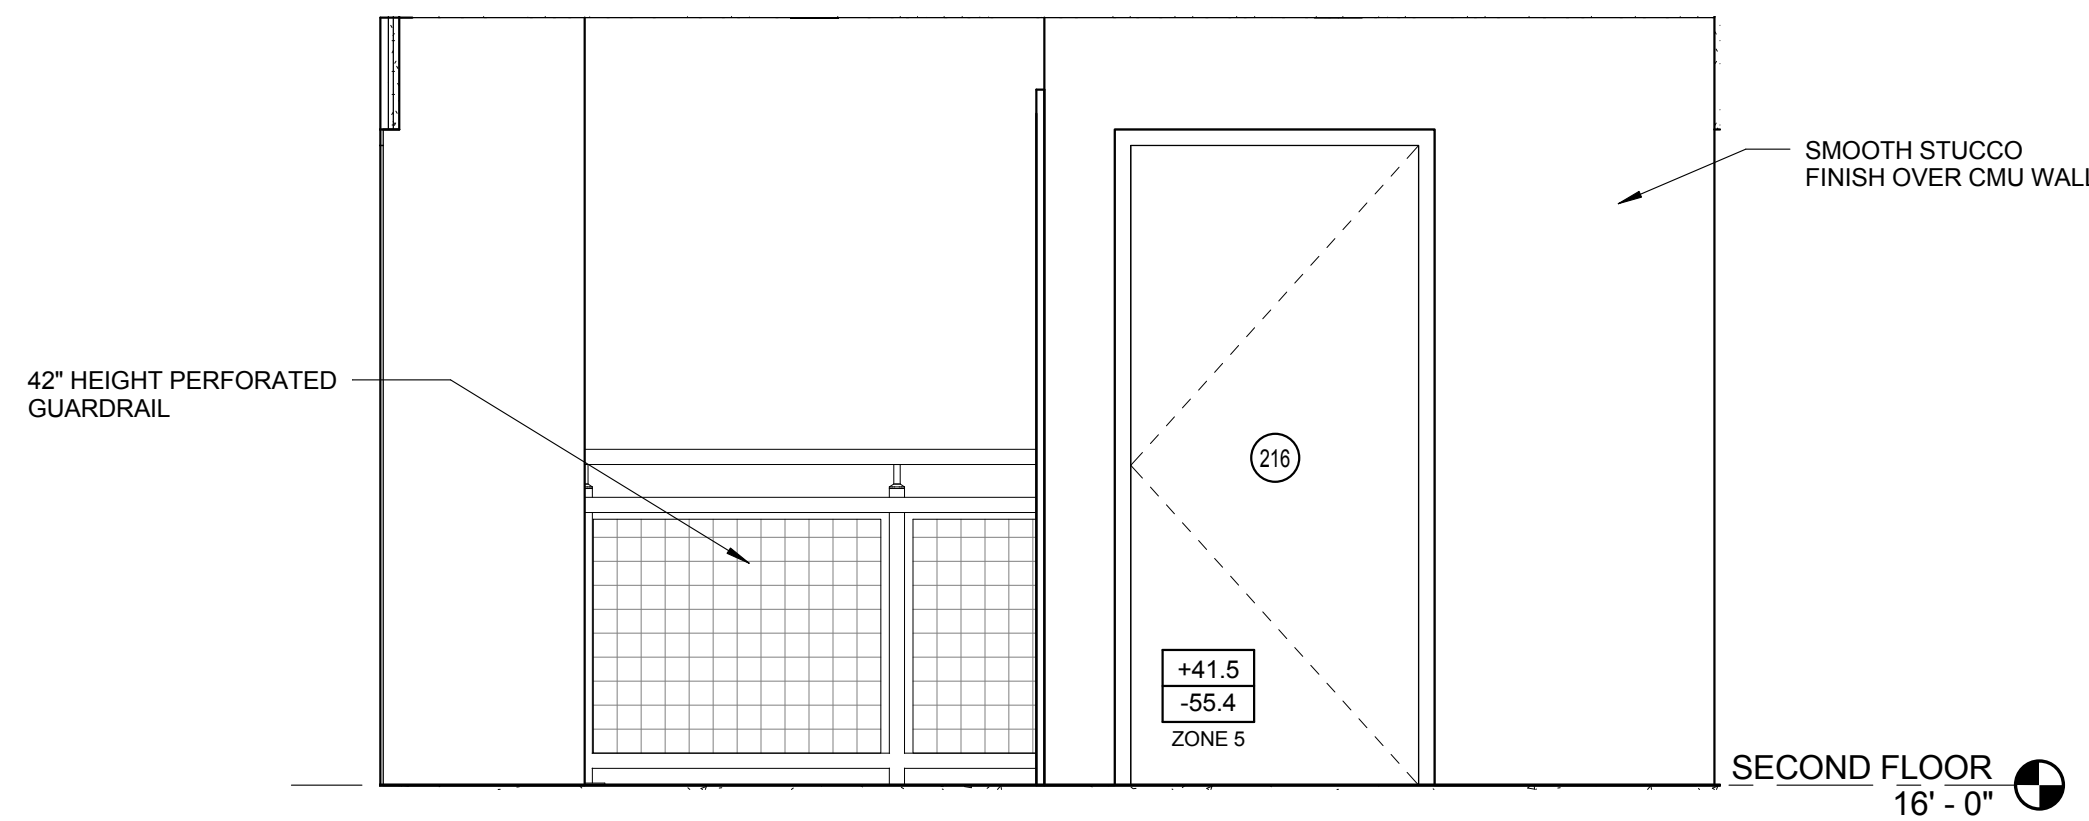

1 WEST WALL ELEVATOR SHAFT
A5.03 1/2" = 1'-0"

ISSUED FOR :

BIDS

PERMIT

CONSTRUCTION

SEAL

PROJECT TITLE

**UPTOWN
ATLANTIC-700
BUILDING**

W. ATLANTIC AVE. , DELRAY
BEACH, FL

PROVISIONS

THESE DRAWINGS ARE PREPARED
PER ESTABLISHED INDUSTRY
STANDARDS AND REPRESENT THE
ARCHITECT AND ENGINEERS DESIGN
CONCEPT. THEY ARE NOT INTENDED
TO PROVIDE EVERY DETAIL OR
CONDITION REQUIRED TO
CONSTRUCT THE BUILDING. THE
CONTRACTOR THROUGH SUBMITTALS
AND OTHER COORDINATION EFFORTS
IS FULLY RESPONSIBLE FOR
PROVIDING A COMPLETE AND
OPERATIONAL BUILDING WHETHER
INDICATED ON THE PLANS OR NOT.
FILE NUMBER

DRAWING TITLE

**INTERIOR
ELEVATIONS**

DATE




DRAWN BY

JOB NUMBER

121108

DRAWING NUMBER

A5.03

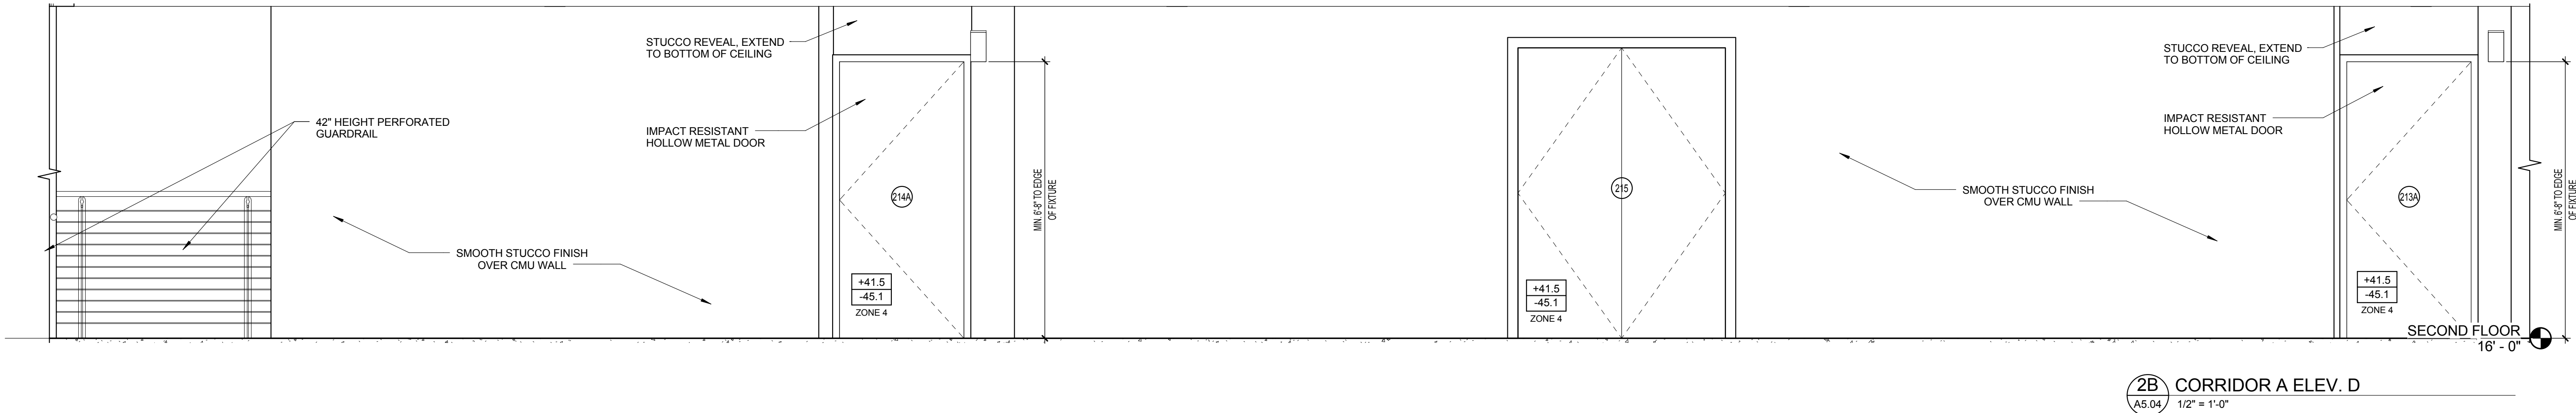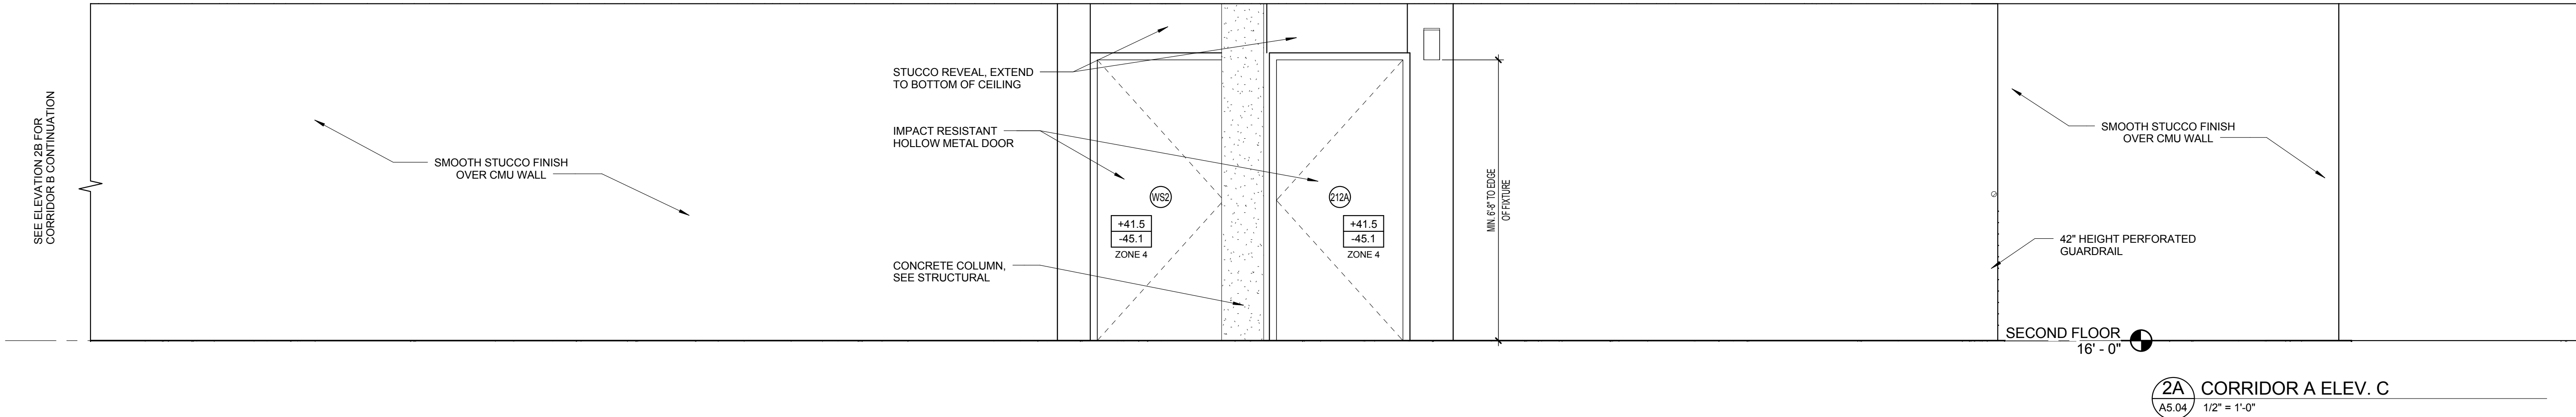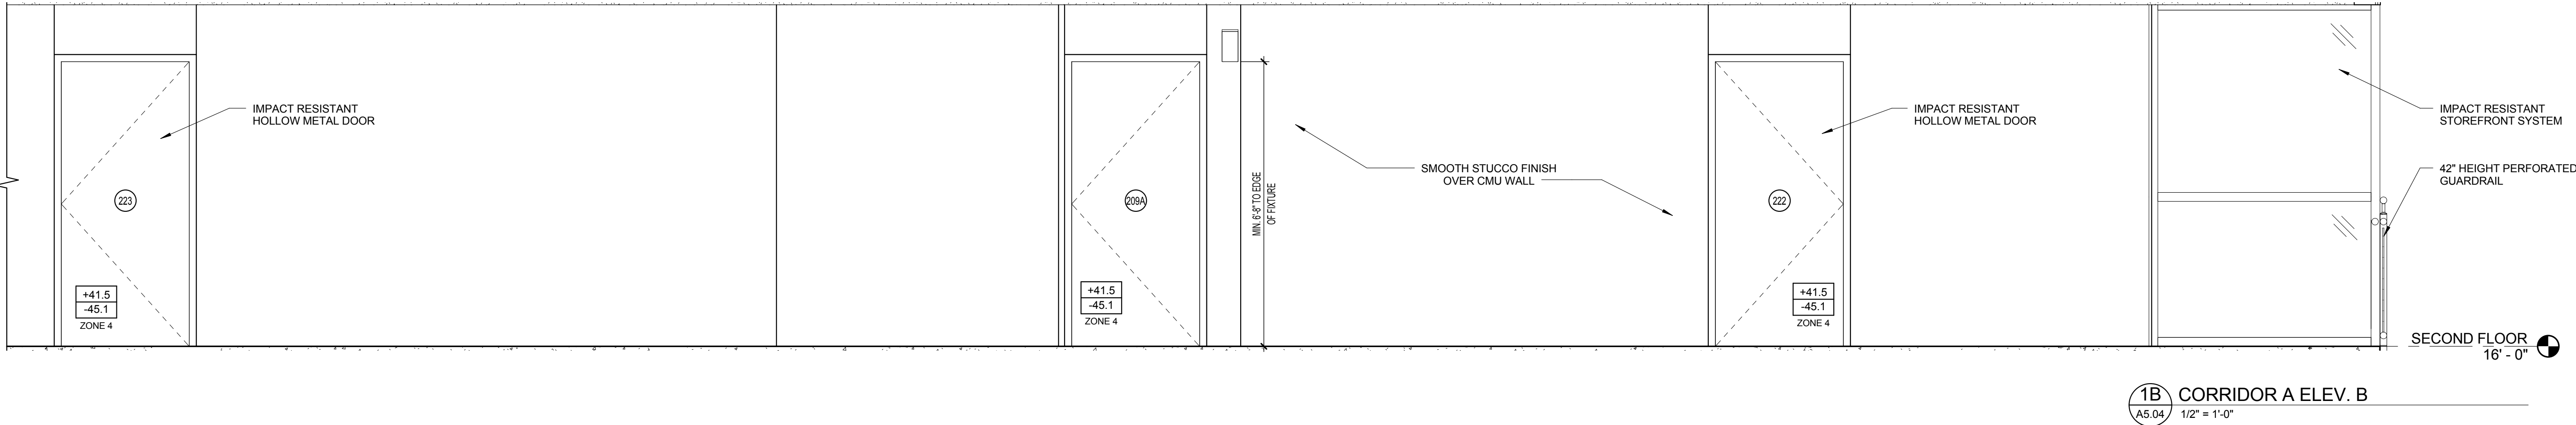

ISSUED FOR :

BIDS
PERMIT
CONSTRUCTION
SEAL

PROJECT TITLE
**UPTOWN
ATLANTIC-700
BUILDING**

W. ATLANTIC AVE. , DELRAY
BEACH, FL


REVISIONS

THESE DRAWINGS ARE PREPARED
PER ESTABLISHED INDUSTRY
STANDARDS AND REPRESENT THE
ARCHITECT AND ENGINEERS DESIGN
CONCEPT. THEY ARE NOT INTENDED
TO PROVIDE EVERY DETAIL OR
CONDITION REQUIRED TO
CONSTRUCT THE BUILDING. THE
CONTRACTOR THROUGH SUBMITTALS
AND OTHER COORDINATION EFFORTS
IS FULLY RESPONSIBLE FOR
PROVIDING A COMPLETE AND
OPERATIONAL BUILDING WHETHER
INDICATED ON THE PLANS OR NOT.
FILE NUMBER


DRAWING TITLE
**INTERIOR
ELEVATIONS**

DATE | DRAWN BY
JOB NUMBER
1 2 1 1 0 8
DRAWING NUMBER


A5.04

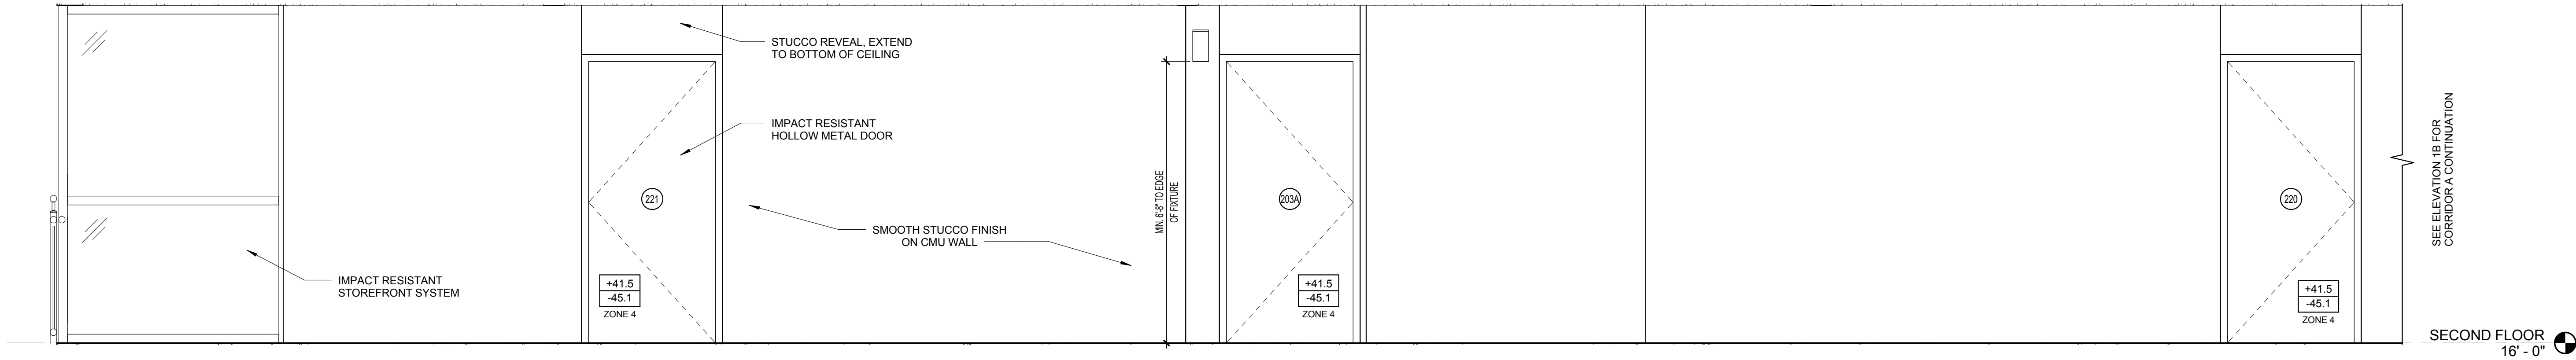


1A CORRIDOR B ELEV. A
A5.05 1/2" = 1'-0"

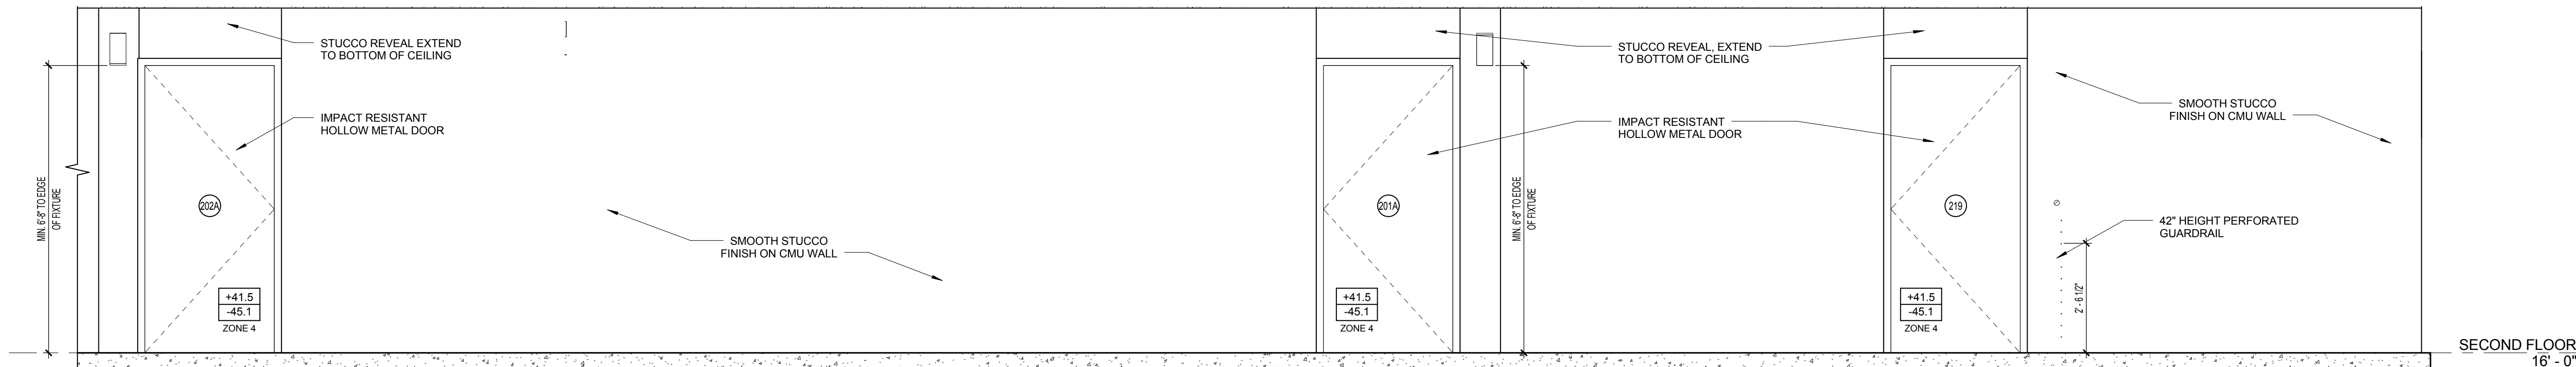

1B CORRIDOR B ELEV. B
A5.05 1/2" = 1'-0"

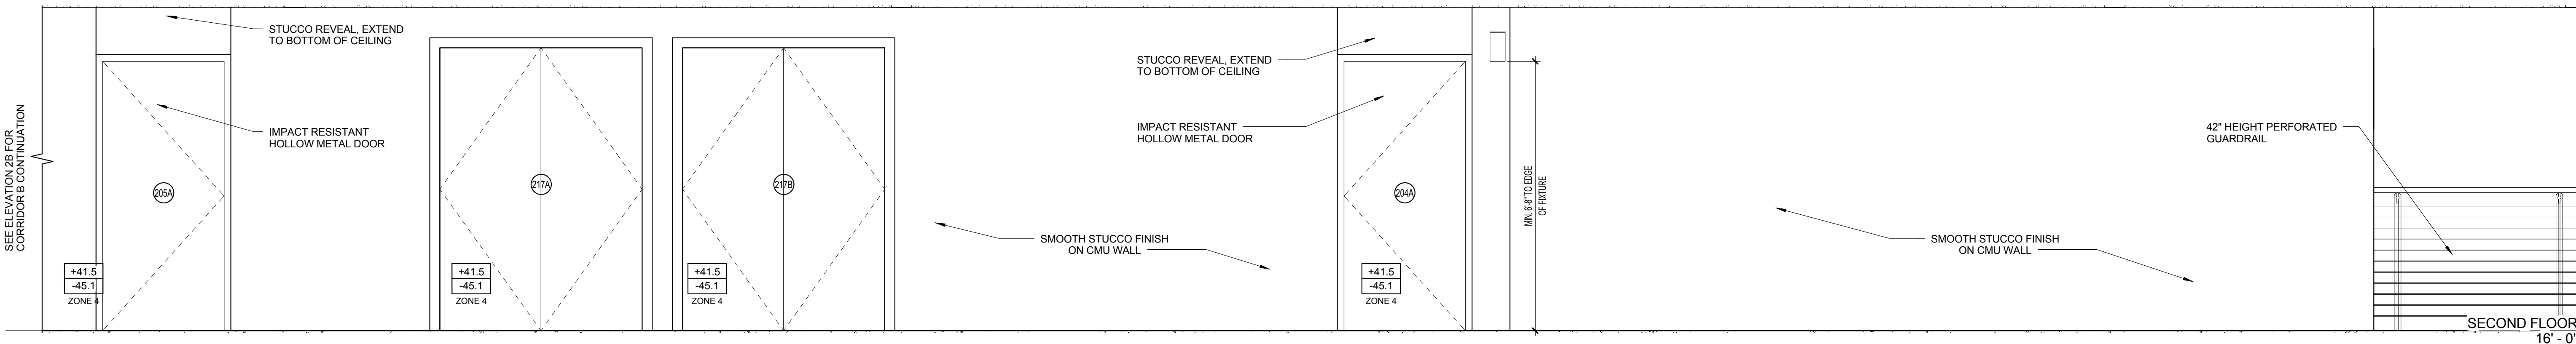

2A CORRIDOR B ELEV. C
A5.05 1/2" = 1'-0"

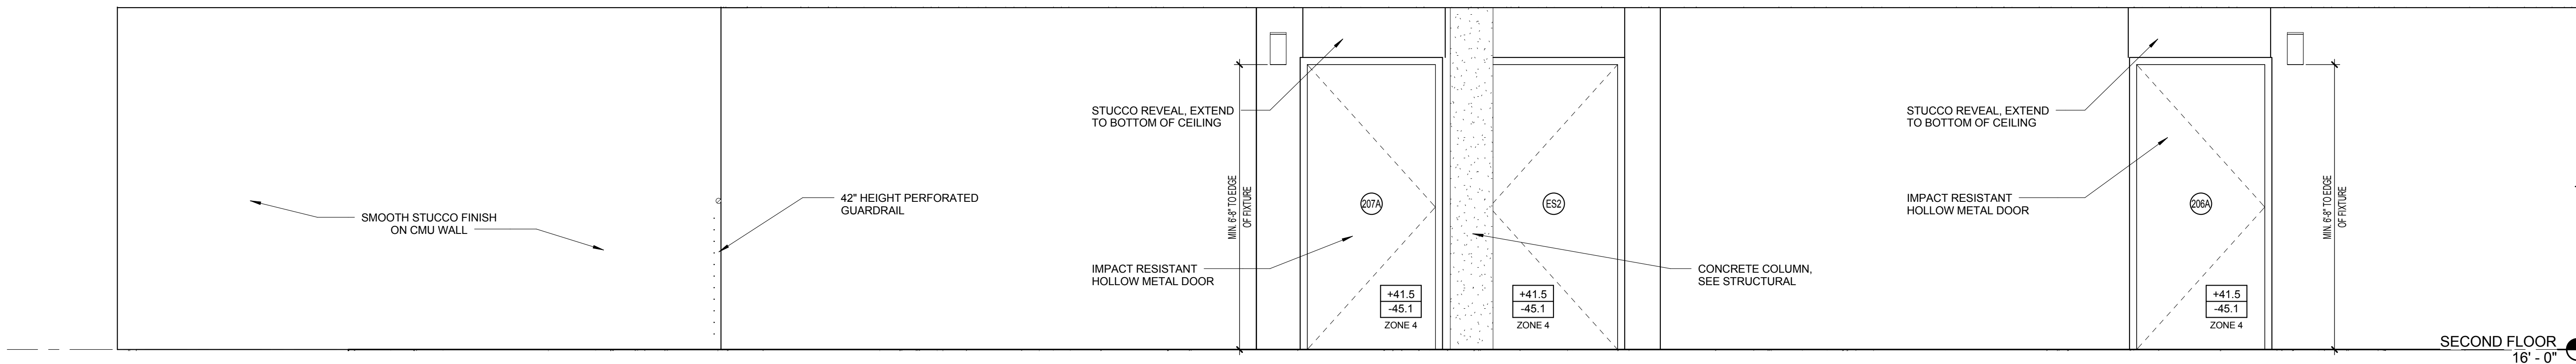

2B CORRIDOR B ELEV. D
A5.05 1/2" = 1'-0"

ISSUED FOR :

BIDS

PERMIT

CONSTRUCTION

SEAL

PROJECT TITLE

UPTOWN
ATLANTIC-700
BUILDING

W. ATLANTIC AVE. , DELRAY
BEACH, FL

REVISIONS

THESE DRAWINGS ARE PREPARED
PER ESTABLISHED INDUSTRY
STANDARDS AND REPRESENT THE
ARCHITECT AND ENGINEERS DESIGN
CONCEPT. THEY ARE NOT INTENDED
TO PROVIDE EVERY DETAIL OR
CONDITION REQUIRED TO
CONSTRUCT THE BUILDING. THE
CONTRACTOR THROUGH SUBMITTALS
AND OTHER COORDINATION EFFORTS
IS FULLY RESPONSIBLE FOR
PROVIDING A COMPLETE AND
OPERATIONAL BUILDING WHETHER
INDICATED ON THE PLANS OR NOT.
FILE NUMBER

DRAWING TITLE

INTERIOR
ELEVATIONS

DATE


DRAWN BY
1

JOB NUMBER

121108

DRAWING NUMBER

A5.05

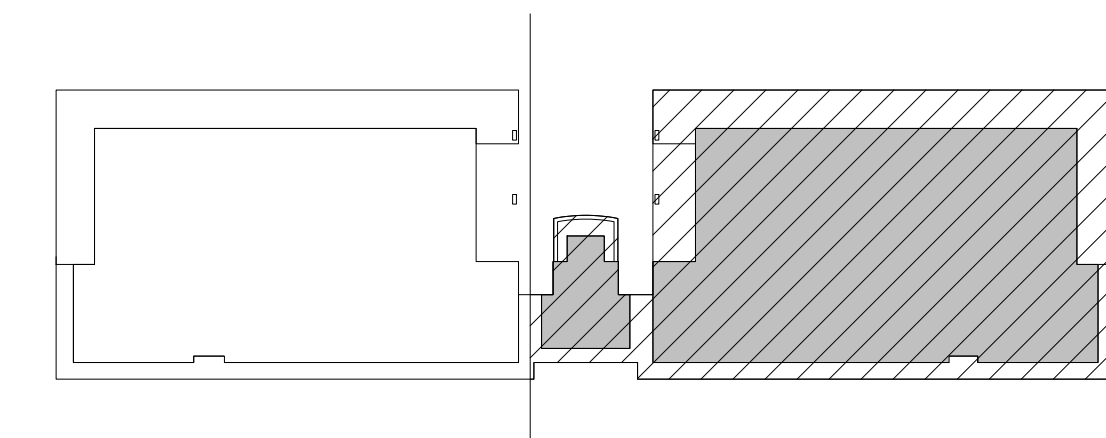

CEILING MATERIALS	
 CLG. HT. GYF.	GYPSUM BOARD PAINTED
 CLG. HT. ACT. 2'X2'	ACOUSTICAL TILE 2'X2' ARMSTRONG CLEAN ROOM VL
 CLG. HT. EXP. CON.	EXPOSED CONCRETE
 VARIES EXPOSED	EXPOSED STRUCTURE
 CLG. HT. STUCCO	STUCCO


GENERAL NOTES:


1. ALL PRODUCTS TO BE INSTALLED PER MANUFACTURER'S WRITTEN INSTRUCTIONS.
2. PRODUCTS & EQUIPMENT IN ACCESSIBLE AREAS TO BE INSTALLED PER ADA STANDARDS.
3. G.C. TO COORDINATE LOCATION OF ALL EQUIPMENT PRIOR TO INSTALLATION TO AVOID CONFLICTS.
4. CONCEAL ALL ELECTRICAL CONDUIT FOR WALL MOUNTED FIXTURES.
5. THE DISTANCE BETWEEN CONTROL JOINTS (C.J.) IN STUCCO CEILINGS SHOULD NOT EXCEED 18 LINEAL FEET

REVISIONS


DATE	DRAWN BY
JOB NUMBER	
121108	
DRAWING NUMBER	

A6.01

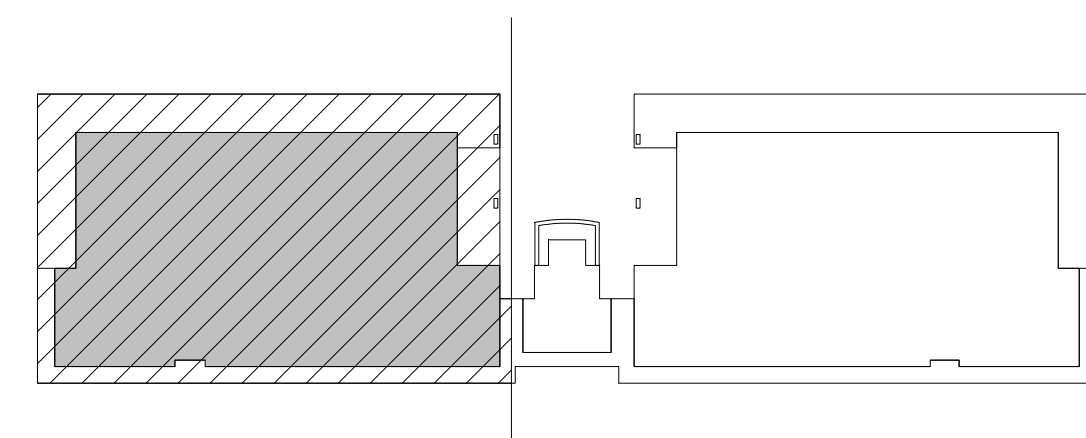


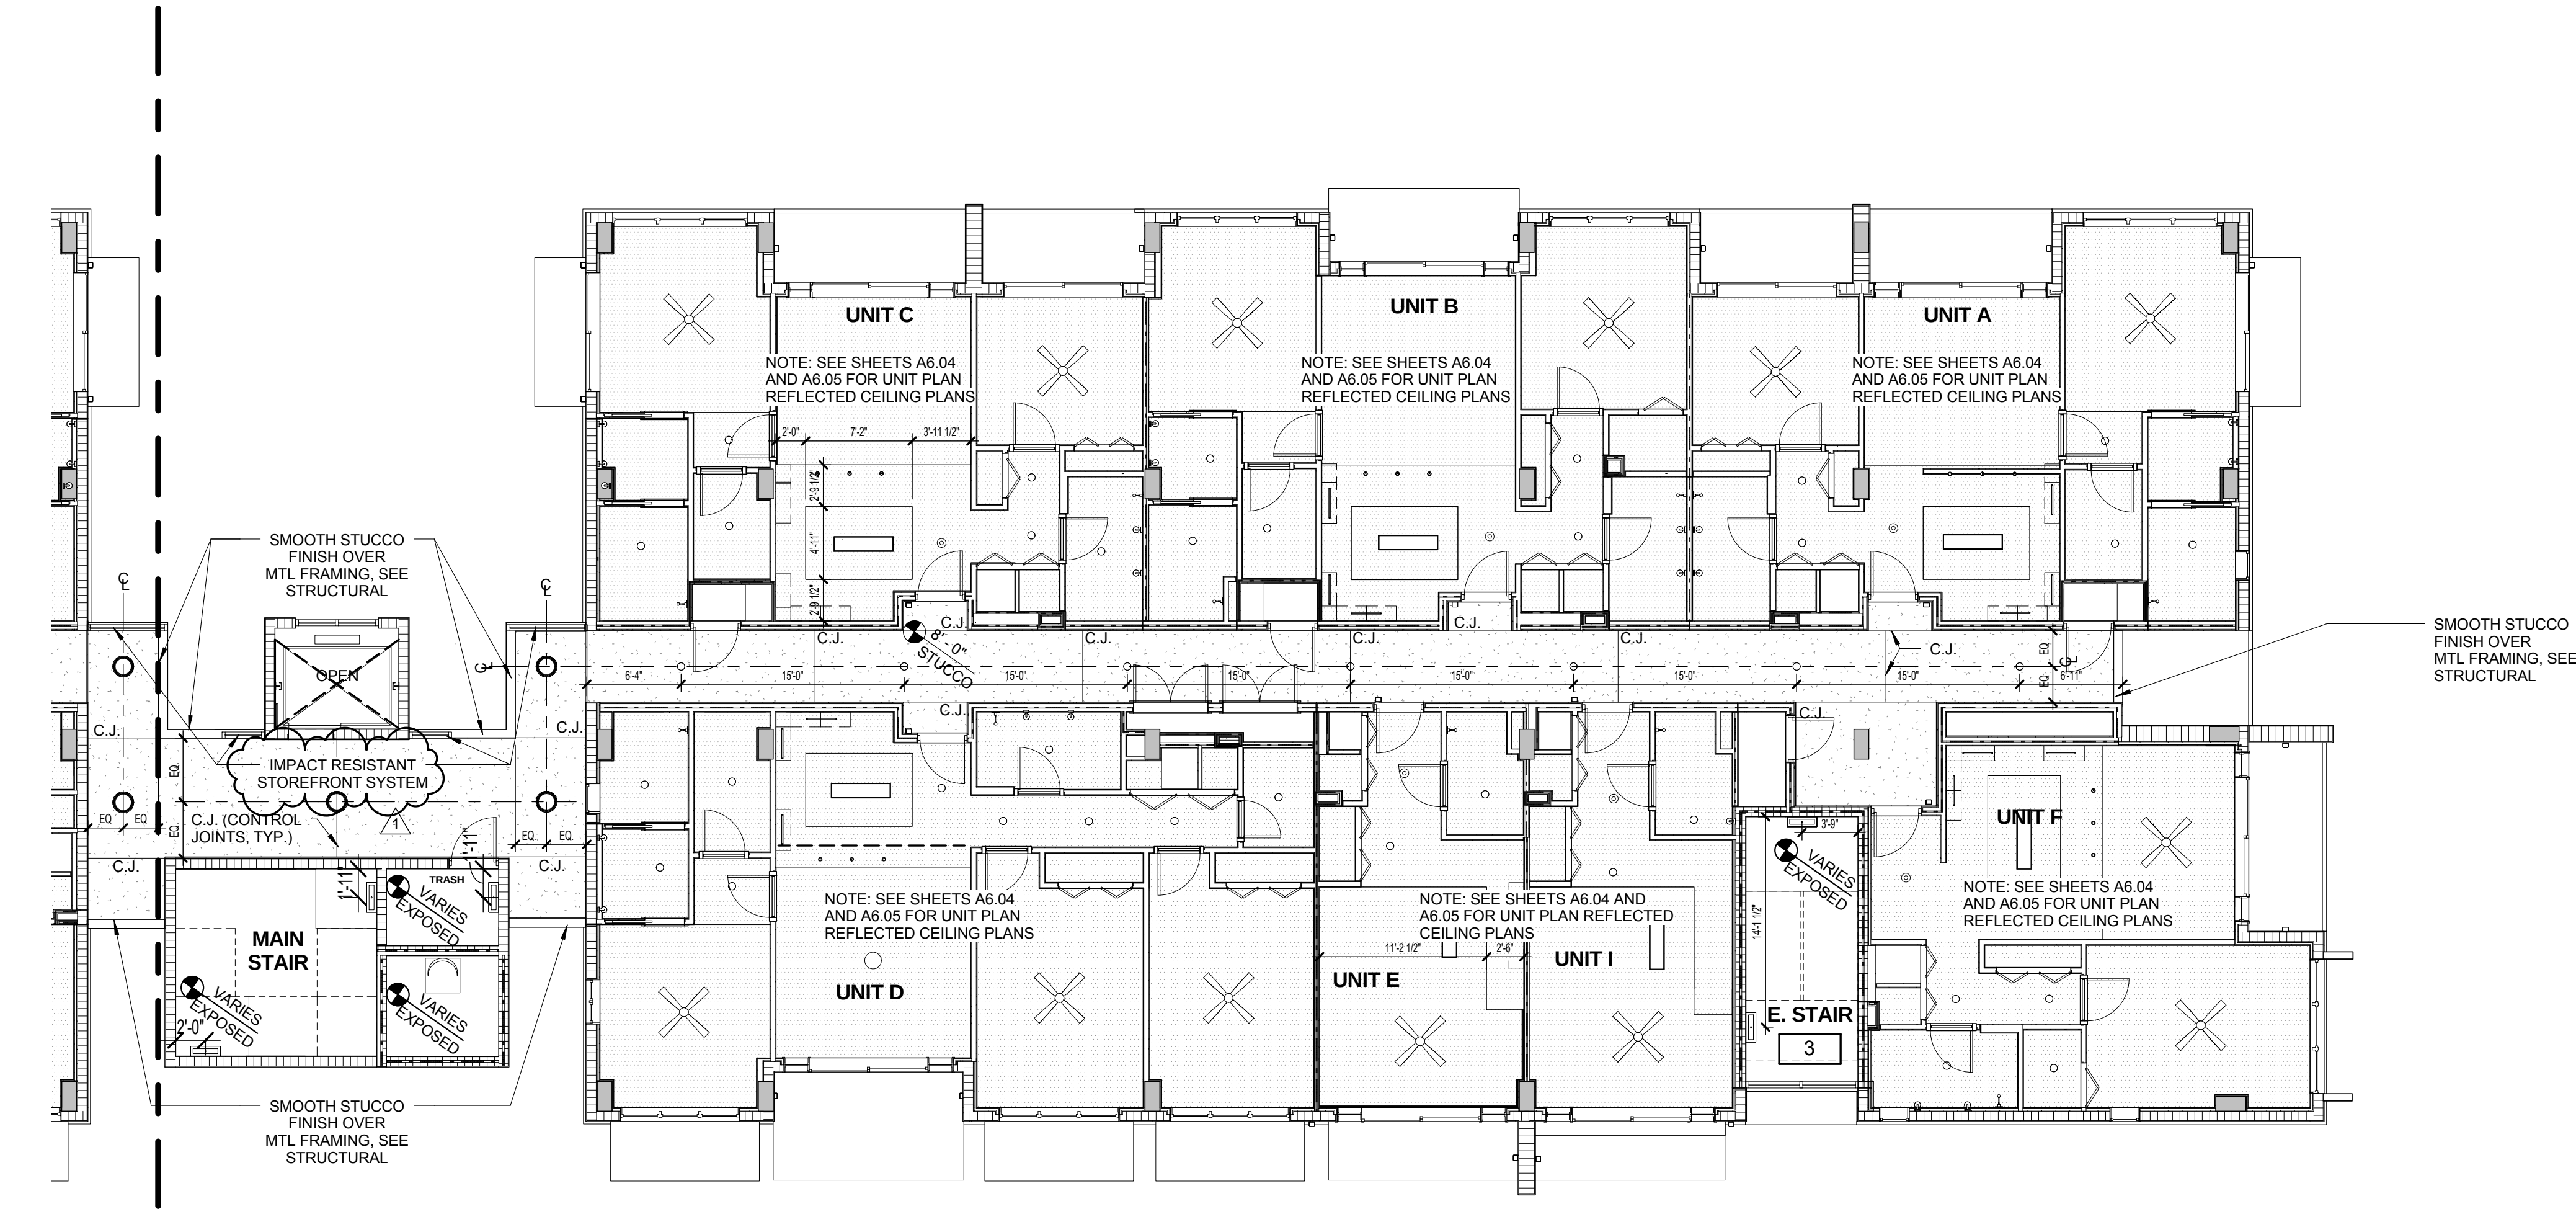

1 EAST SECOND FLOOR - REFLECTED CEILING PLAN
A6.02 1/8" = 1'-0"

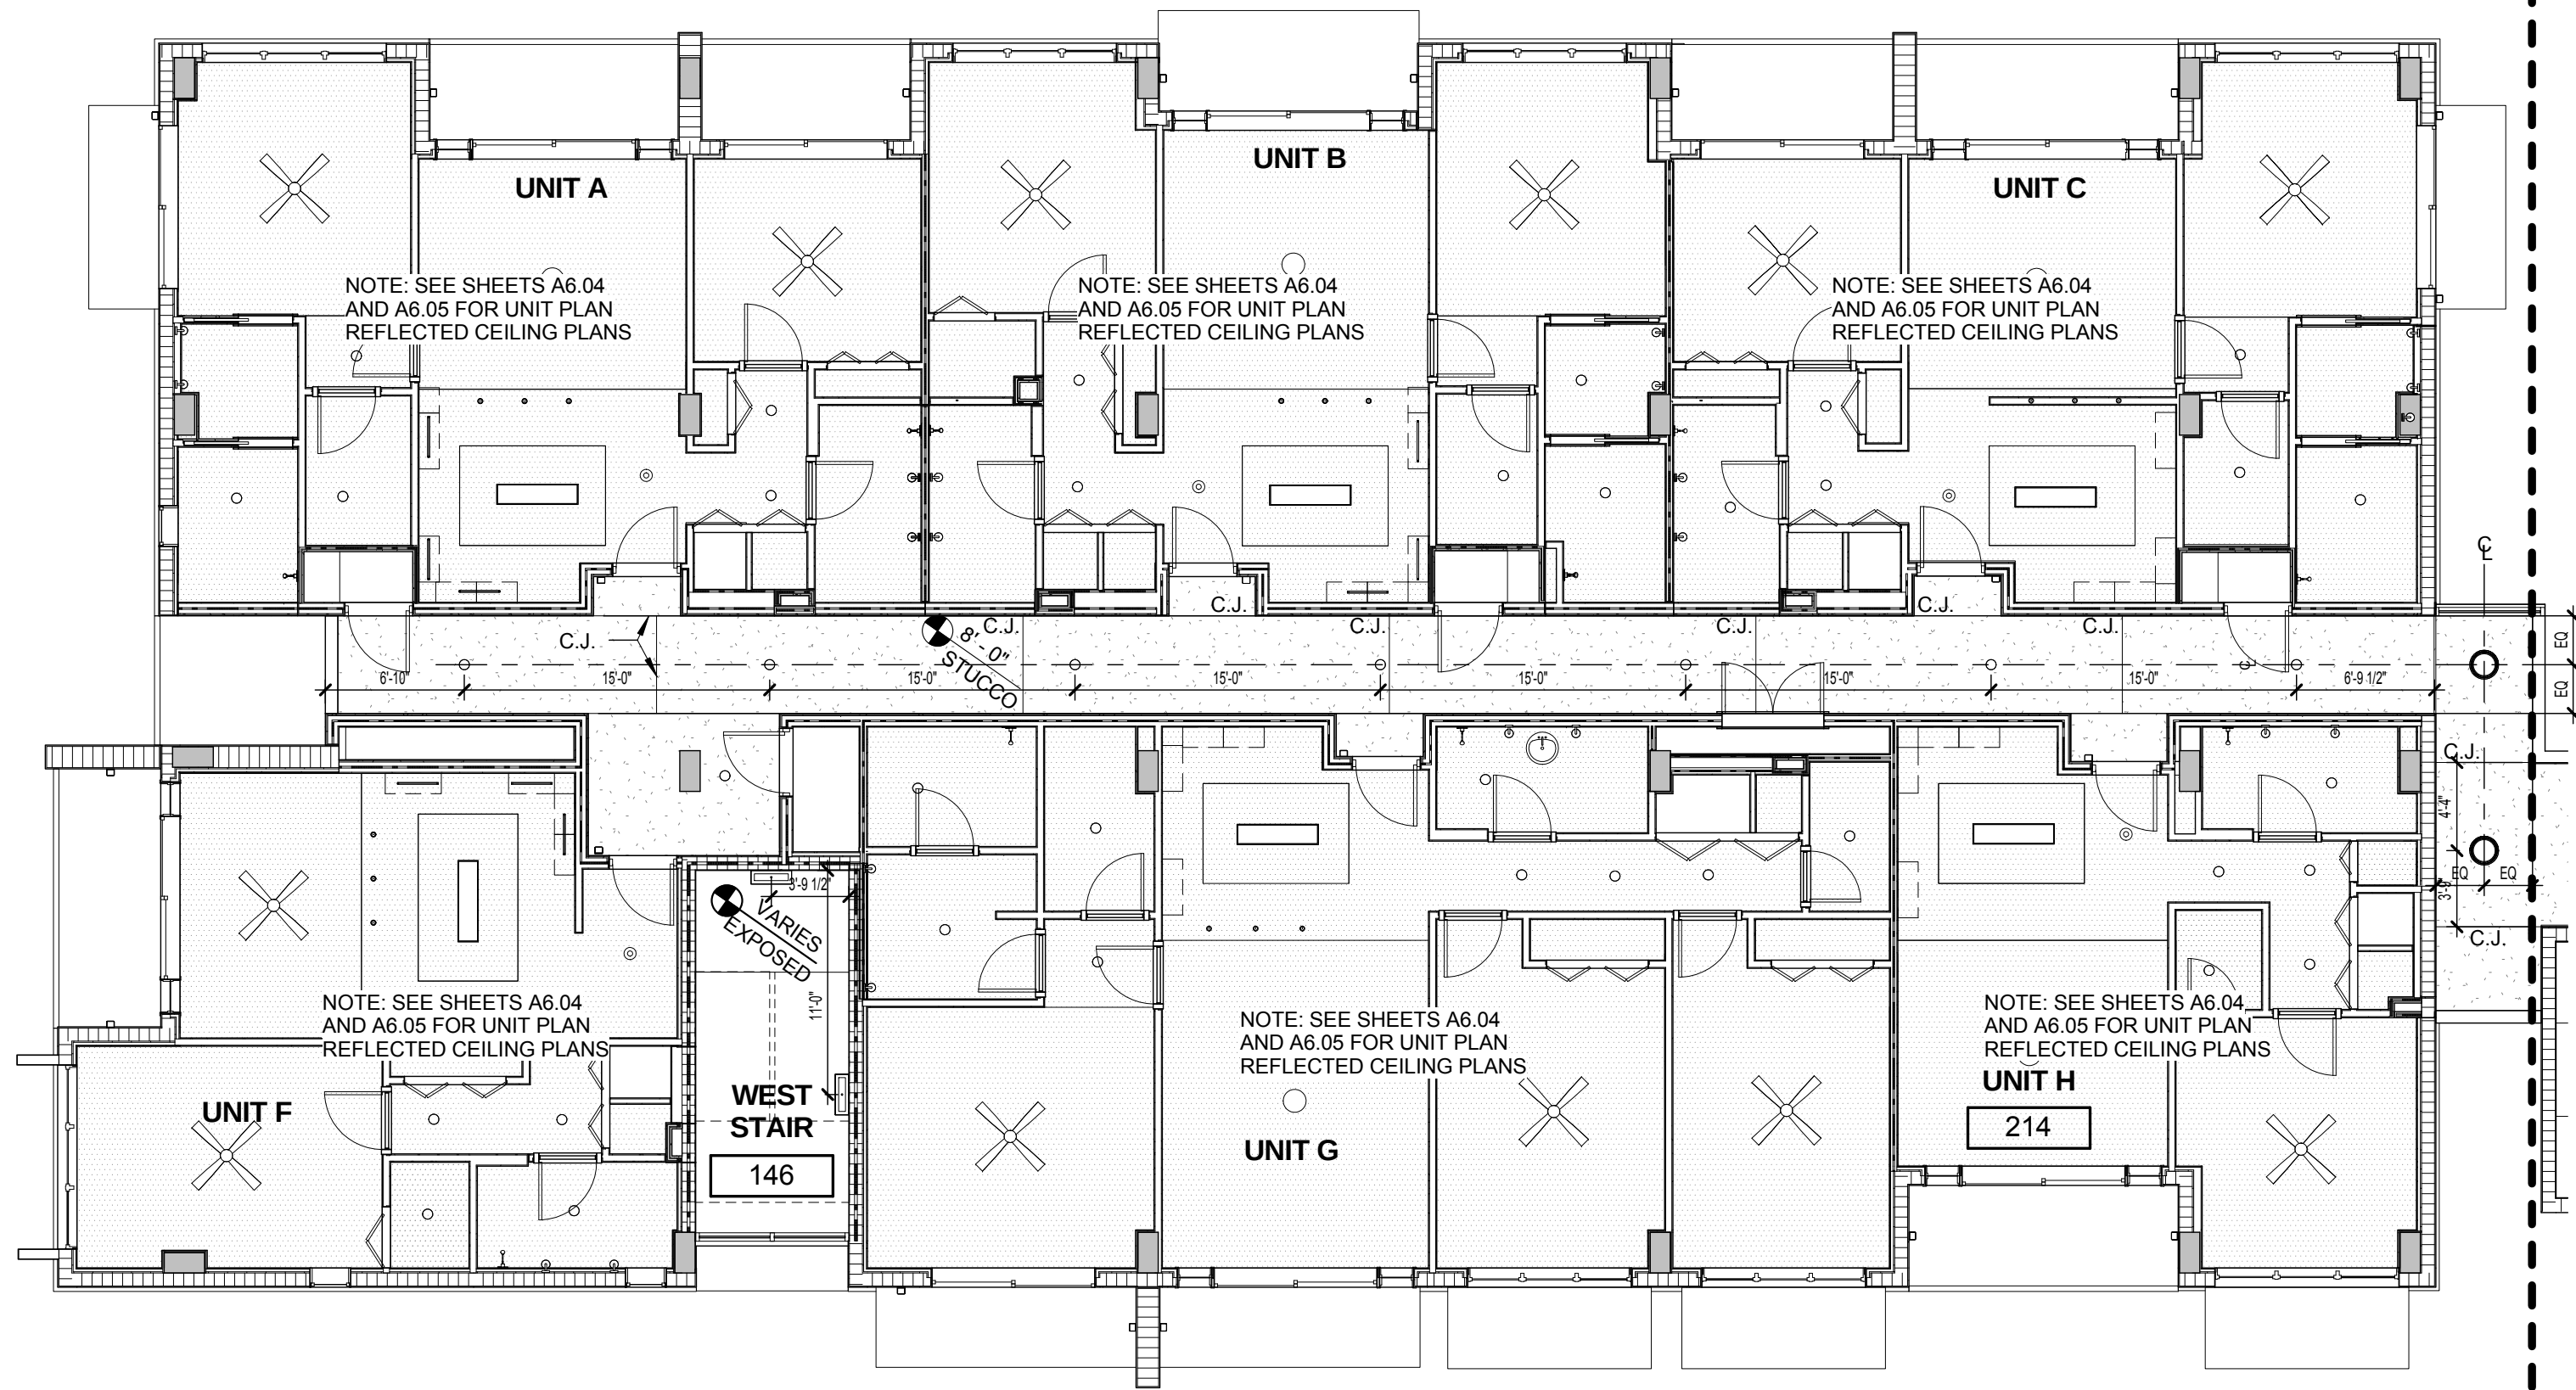


2 WEST SECOND FLOOR - REFLECTED CEILING PLAN
A6.02 1/8" = 1'-0"

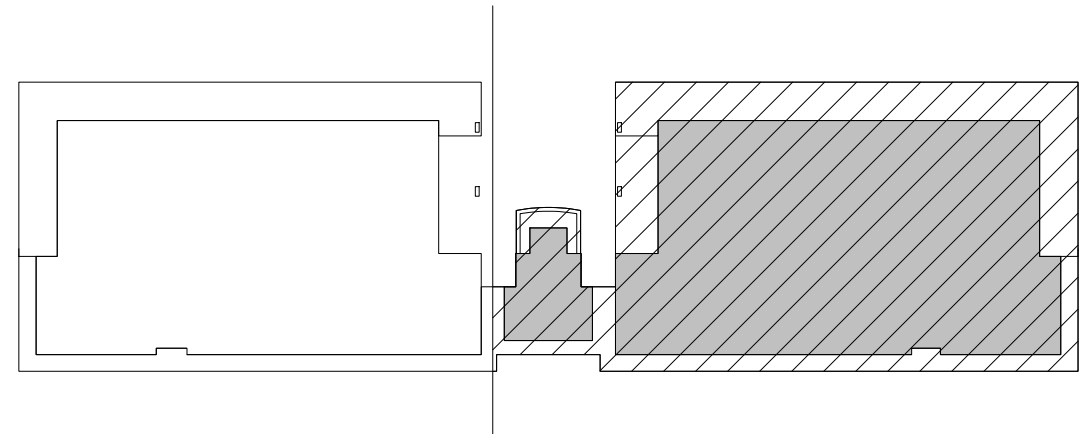

FIXTURE LEGEND	
	EXTERIOR WALL SCONCE
	ENTRY LIGHT
	INTERIOR WALL SCONCE
	PENDANT LIGHT
	CEILING LIGHT
	RECESSED LIGHT
	SUSPENDED LIGHT
	UNDER CABINET LIGHT
	LAY IN 2x2
	SUPPLY DIFFUSER
	CEILING MOUNTED FAN

CEILING MATERIALS	
	GYPSUM BOARD PAINTED
	ACOUSTICAL TILE 2'X2' ARMSTRONG CLEAN ROOM VL
	EXPOSED CONCRETE
	EXPOSED STRUCTURE
	STUCCO
GENERAL NOTES: 1. ALL PRODUCTS TO BE INSTALLED PER MANUFACTURER'S WRITTEN INSTRUCTIONS. 2. PRODUCTS & EQUIPMENT IN ACCESSIBLE AREAS TO BE INSTALLED PER ADA STANDARDS. 3. G.C. TO COORDINATE LOCATION OF ALL EQUIPMENT PRIOR TO INSTALLATION TO AVOID CONFLICTS. 4. CONCEAL ALL ELECTRICAL CONDUIT FOR WALL MOUNTED FIXTURES. 5. THE DISTANCE BETWEEN CONTROL JOINTS (C.J.) IN STUCCO CEILINGS SHALL NOT EXCEED 18 LINEAL FEET	

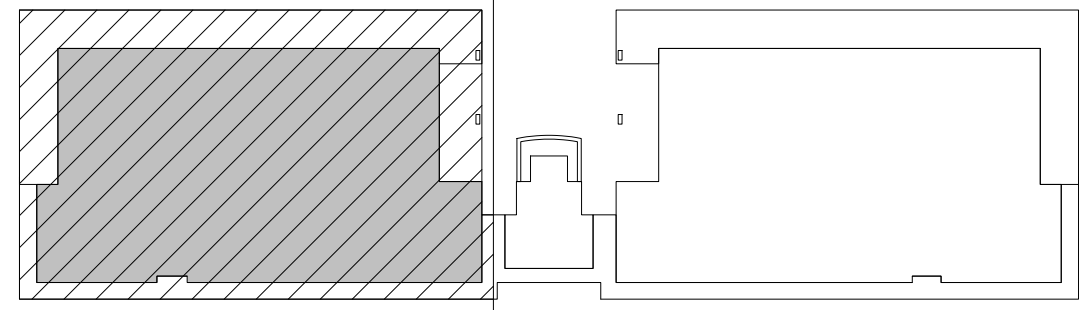

ISSUED FOR :

BIDS

PERMIT

CONSTRUCTION

SEAL

PROJECT TITLE

UPTOWN
ATLANTIC-700
BUILDING

W. ATLANTIC AVE. , DELRAY
BEACH, FL

PROVISIONS

THESE DRAWINGS ARE PREPARED PER ESTABLISHED INDUSTRY STANDARDS AND REPRESENT THE ARCHITECT AND ENGINEERS DESIGN CONCEPT. THEY ARE NOT INTENDED TO PROVIDE EVERY DETAIL OR CONDITION REQUIRED TO CONSTRUCT THE BUILDING. THE CONTRACTOR THROUGH SUBMITTALS AND OTHER COORDINATION EFFORTS IS FULLY RESPONSIBLE FOR PROVIDING A COMPLETE AND OPERATIONAL BUILDING WHETHER INDICATED ON THE PLANS OR NOT.

FILE NUMBER

DRAWING TITLE


SECOND FLOOR
REFLECTED
CEILING PLAN

DRAWN BY


JOB NUMBER
121108

DRAWING NUMBER


A6.02

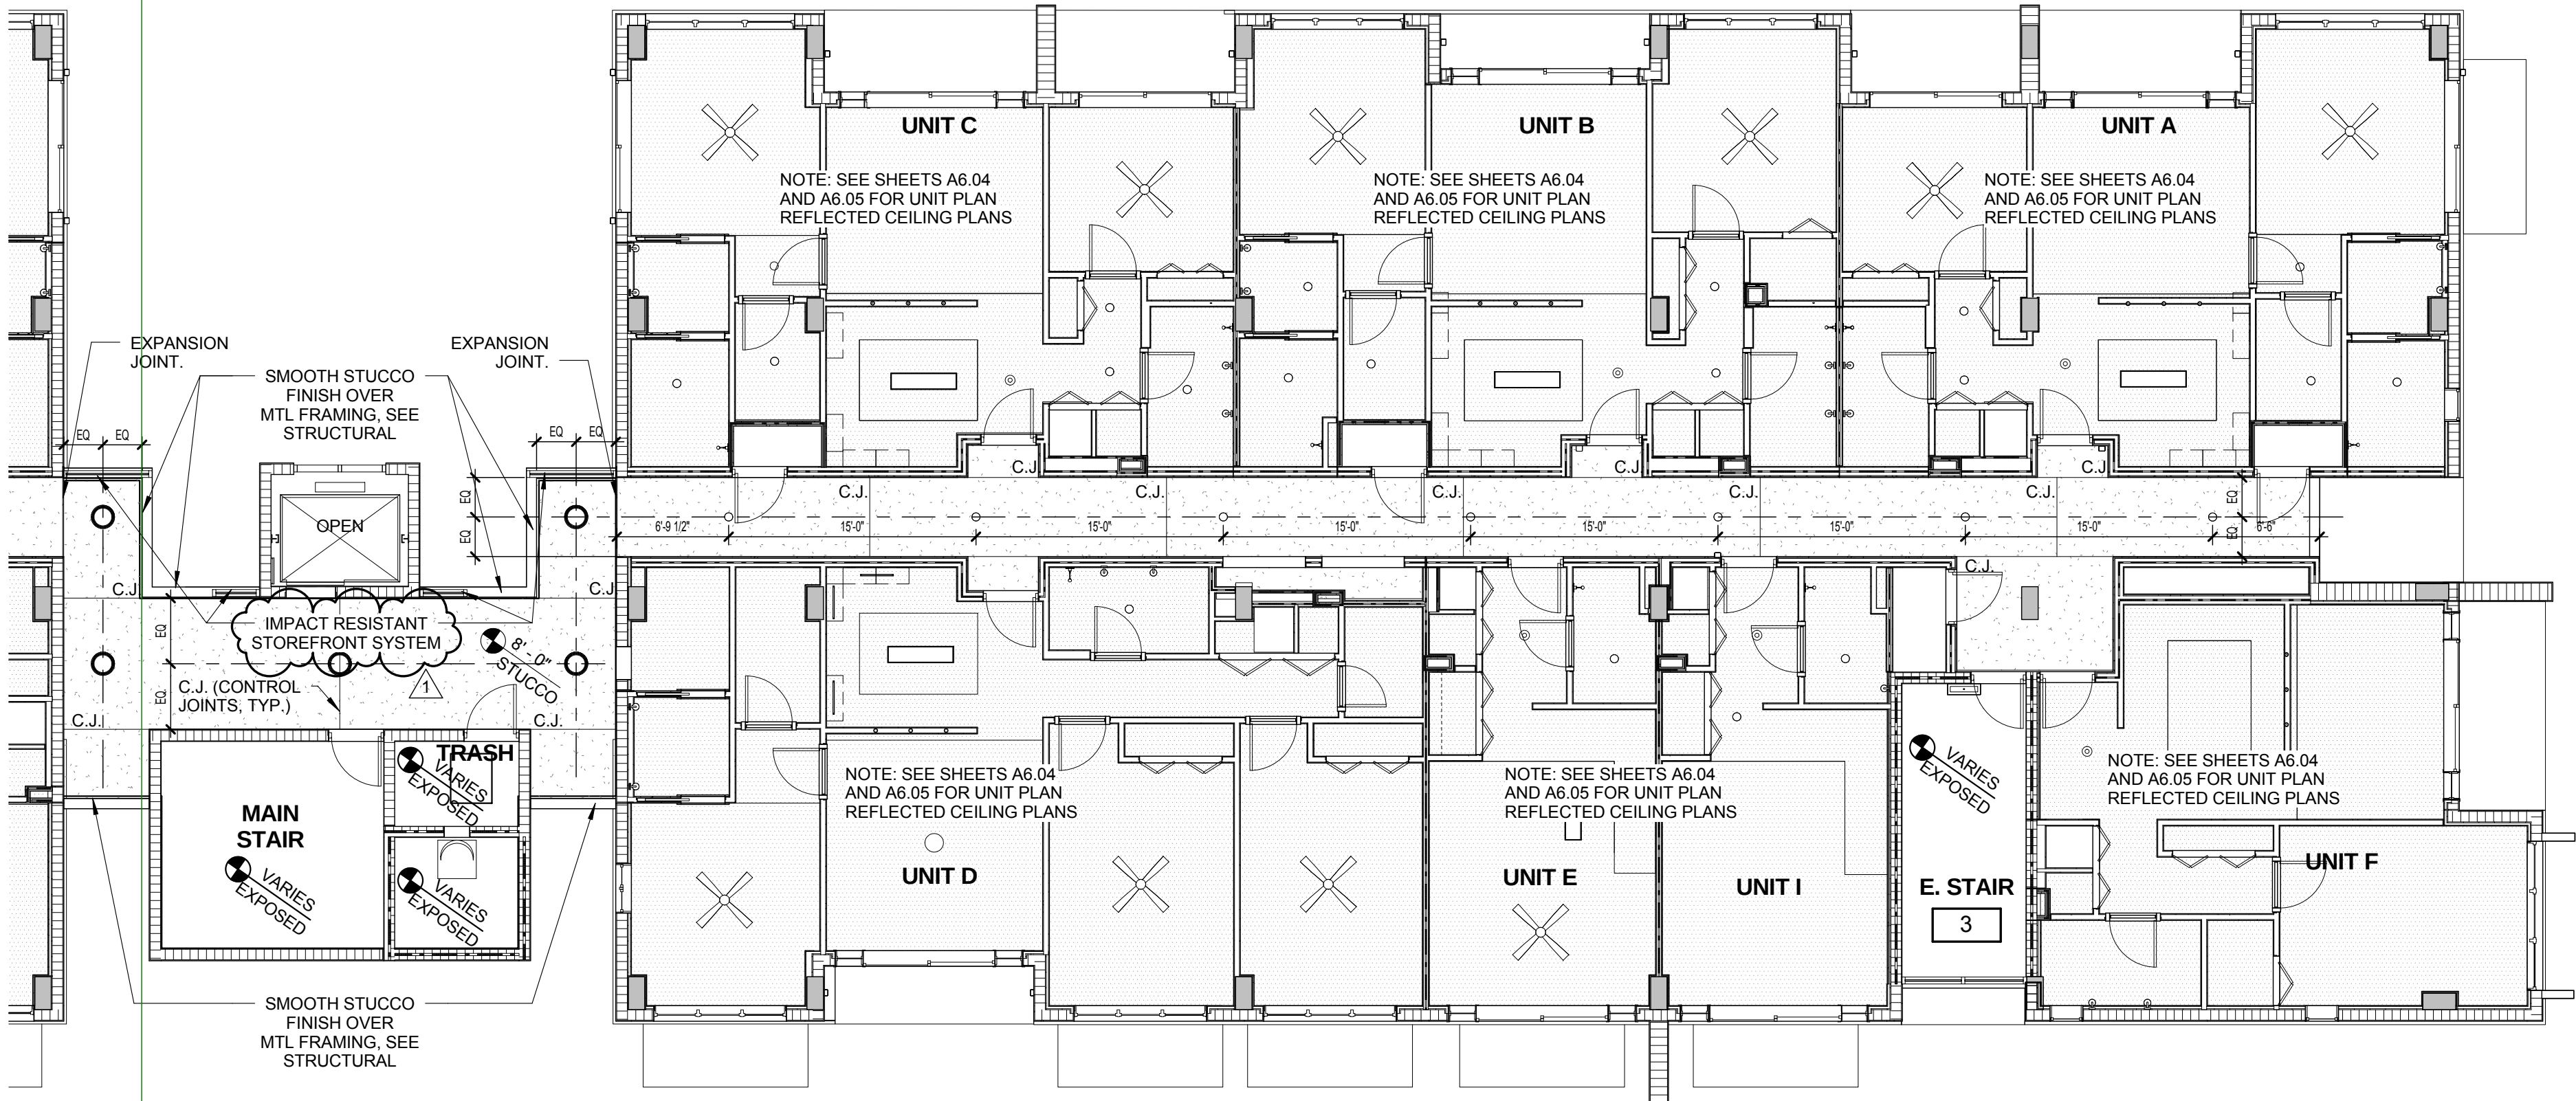

1 EAST THIRD FLOOR
A6.03 1/8" = 1'-0"

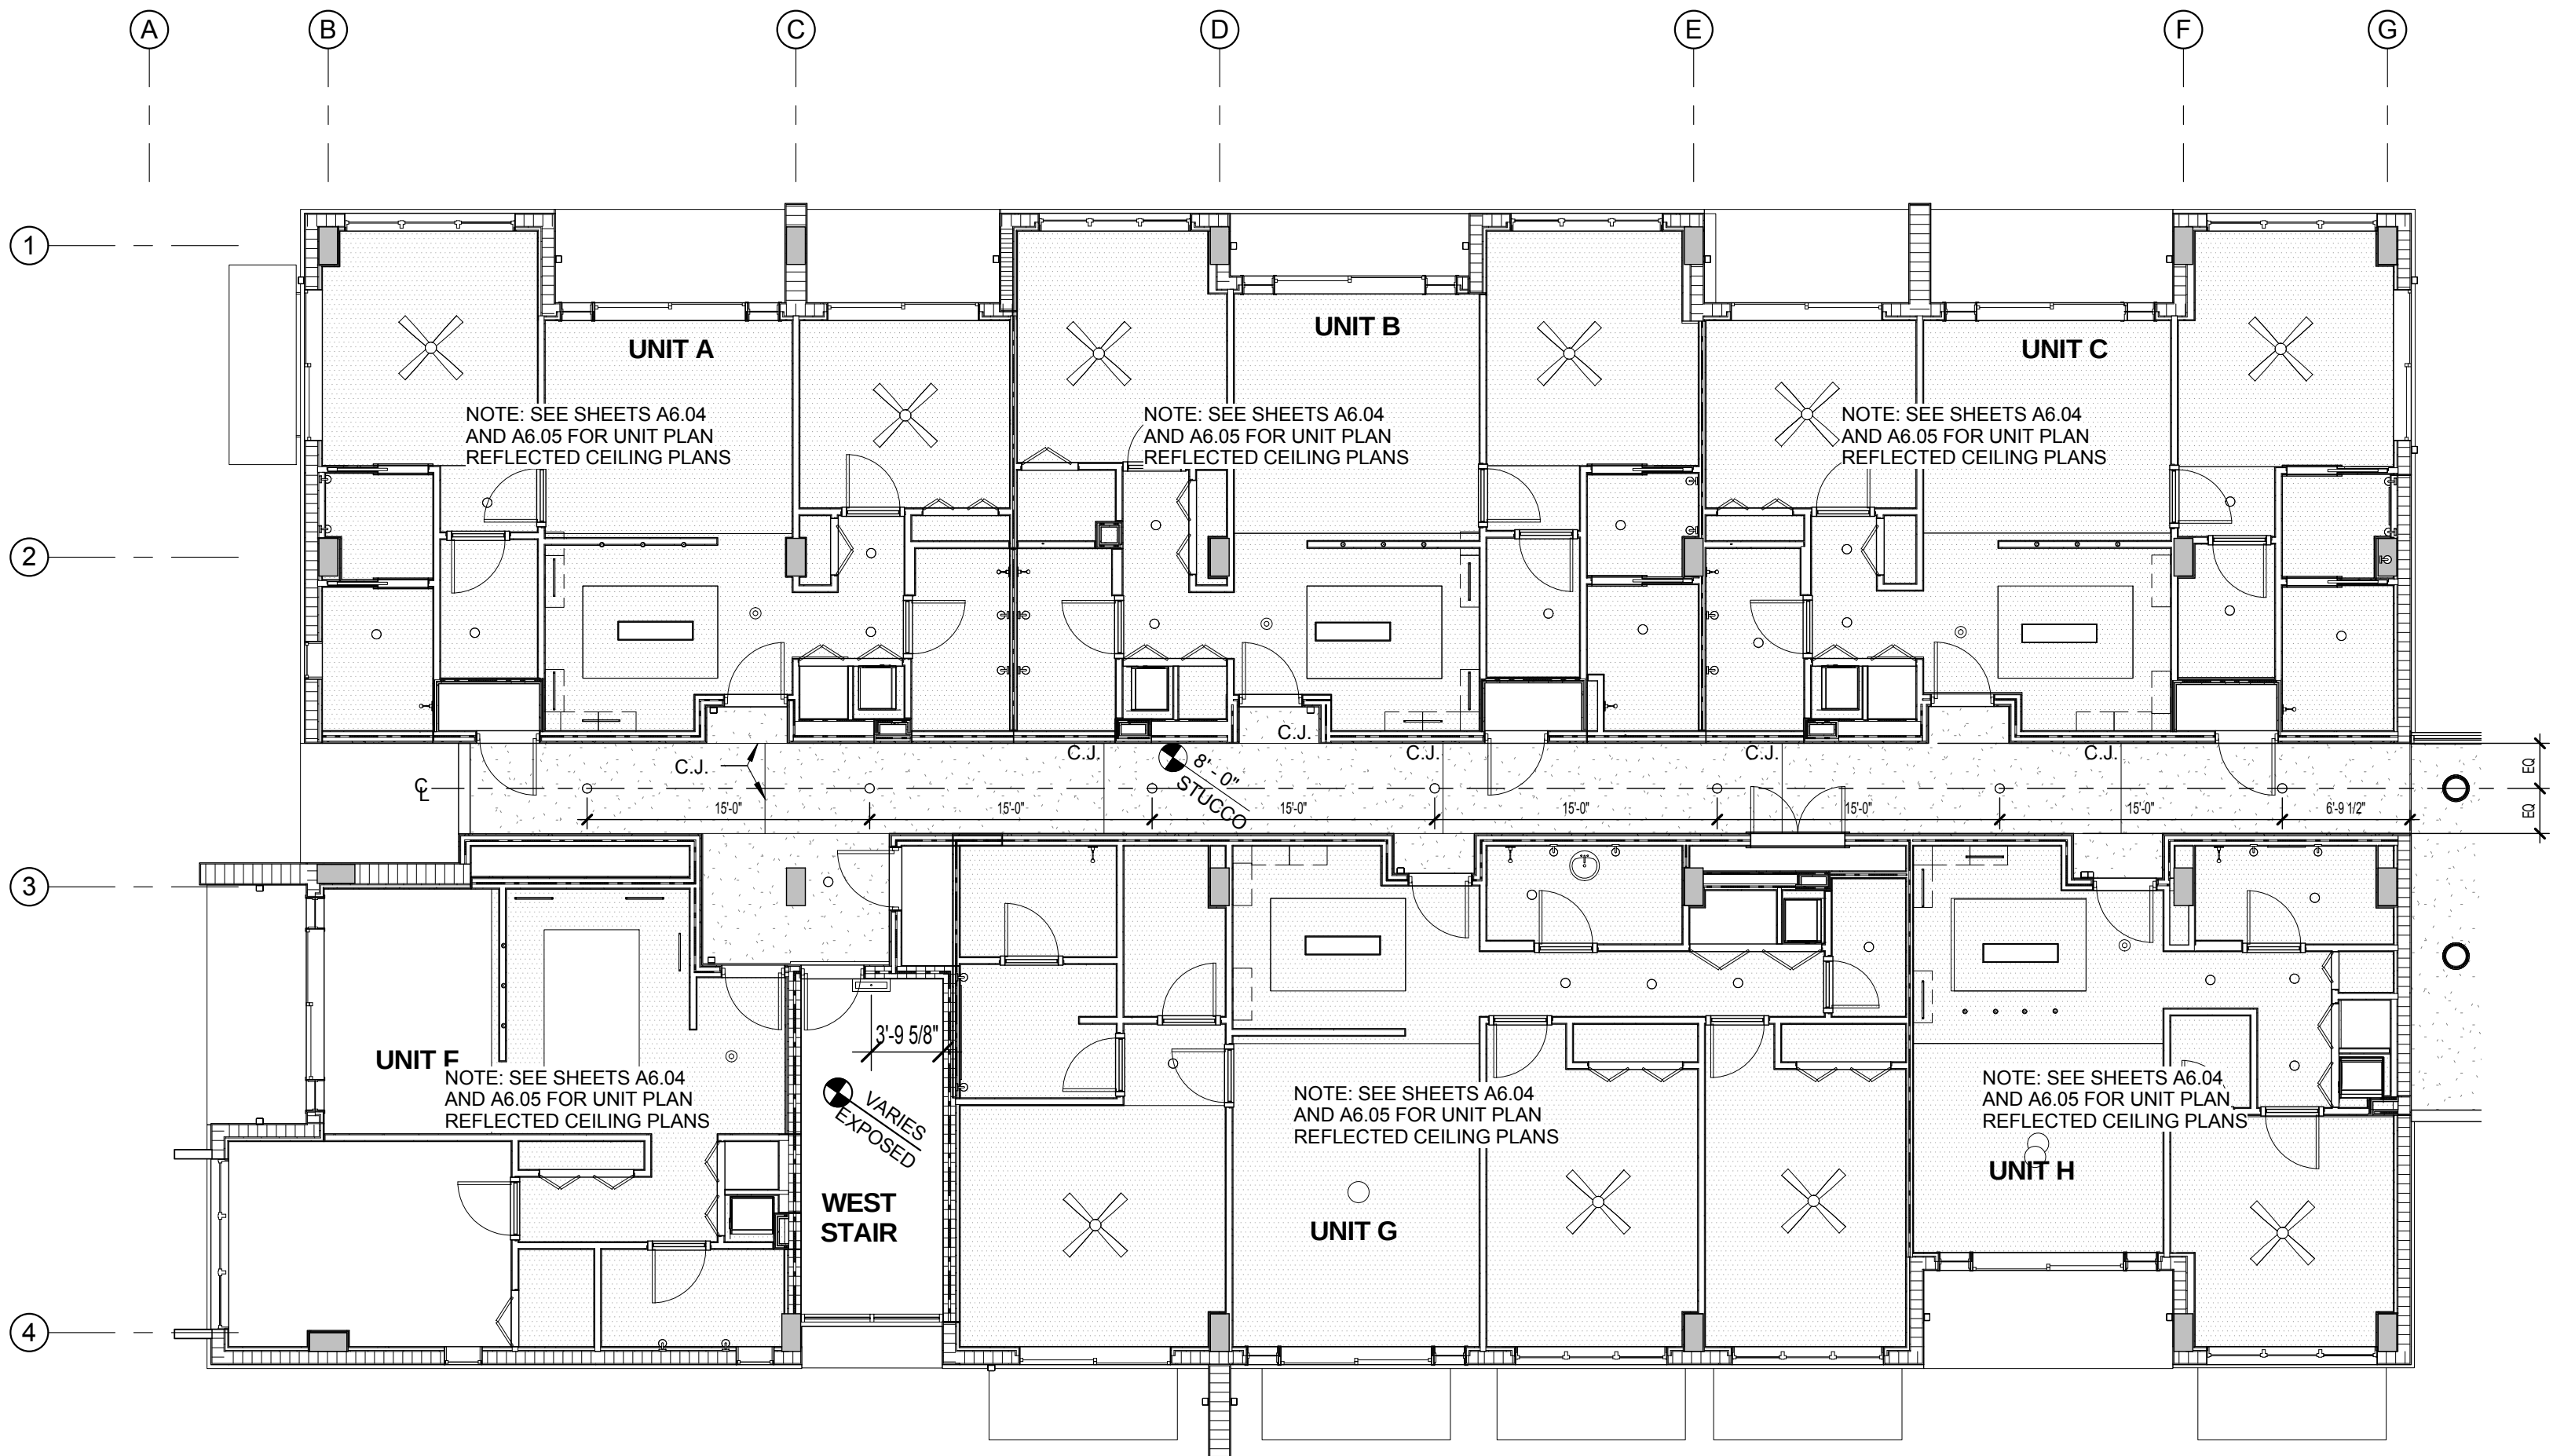


2 WEST THIRD FLOOR
A6.03 1/8" = 1'-0"

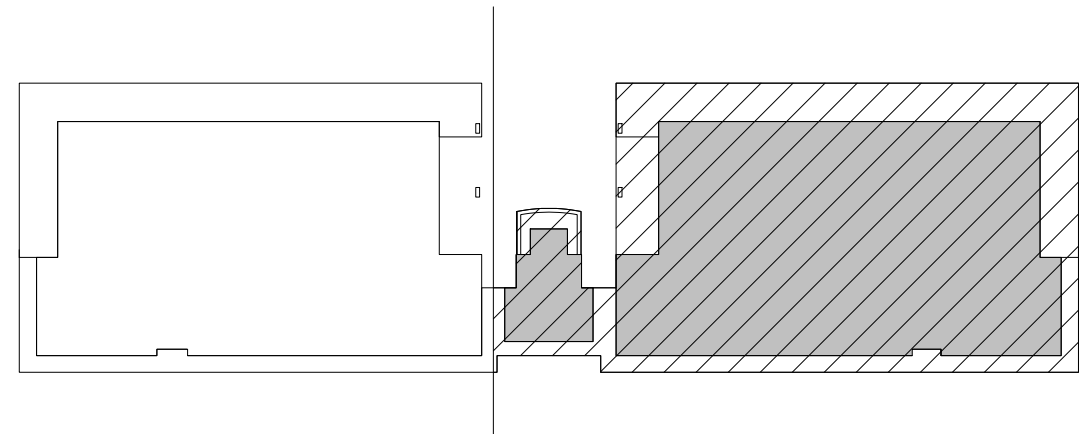

FIXTURE LEGEND	
	EXTERIOR WALL SCONCE
	ENTRY LIGHT
	INTERIOR WALL SCONCE
	PENDANT LIGHT
	CEILING LIGHT
	RECESSED LIGHT
	SUSPENDED LIGHT
	UNDER CABINET LIGHT
	LAY IN 2x2
	SUPPLY DIFFUSER
	CEILING MOUNTED FAN

CEILING MATERIALS	
	GYPSUM BOARD PAINTED
	ACOUSTICAL TILE 2'X2' ARMSTRONG CLEAN ROOM VL
	EXPOSED CONCRETE
	EXPOSED STRUCTURE
	STUCCO
GENERAL NOTES: 1. ALL PRODUCTS TO BE INSTALLED PER MANUFACTURER'S WRITTEN INSTRUCTIONS. 2. PRODUCTS & EQUIPMENT IN ACCESSIBLE AREAS TO BE INSTALLED PER ADA STANDARDS. 3. G.C. TO COORDINATE LOCATION OF ALL EQUIPMENT PRIOR TO INSTALLATION TO AVOID CONFLICTS. 4. CONCEAL ALL ELECTRICAL CONDUIT FOR WALL MOUNTED FIXTURES. 5. THE DISTANCE BETWEEN CONTROL JOINTS (C.J.) IN STUCCO CEILINGS SHALL NOT EXCEED 18 LINEAL FEET	

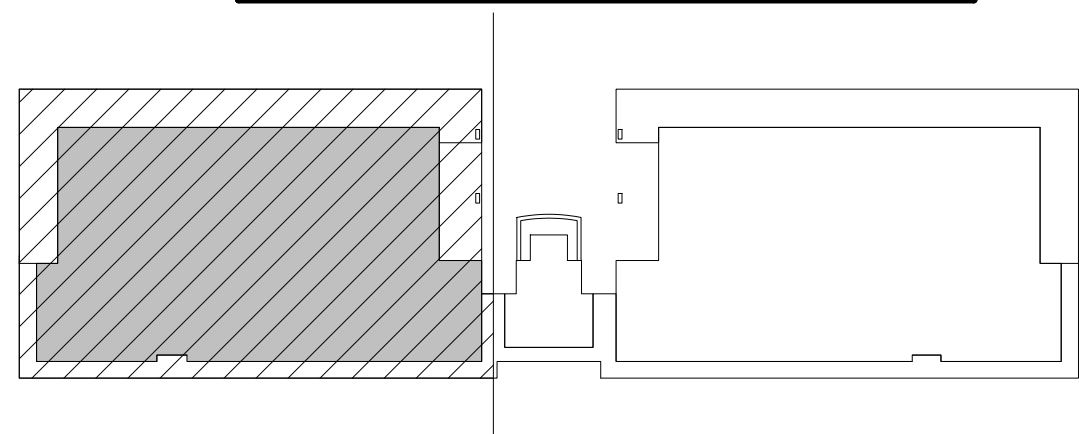

ISSUED FOR :

BIDS

PERMIT

CONSTRUCTION

SEAL

PROJECT TITLE
**UPTOWN
ATLANTIC-700
BUILDING**

W. ATLANTIC AVE. , DELRAY
BEACH, FL

REVISIONS

THESE DRAWINGS ARE PREPARED PER ESTABLISHED INDUSTRY STANDARDS AND REPRESENT THE ARCHITECT AND ENGINEERS DESIGN CONCEPT. THEY ARE NOT INTENDED TO PROVIDE EVERY DETAIL OR CONDITION REQUIRED TO CONSTRUCT THE BUILDING. THE CONTRACTOR THROUGH SUBMITTALS AND OTHER COORDINATION EFFORTS IS FULLY RESPONSIBLE FOR PROVIDING A COMPLETE AND OPERATIONAL BUILDING WHETHER INDICATED ON THE PLANS OR NOT.

DRAWING TITLE
**THIRD FLOOR
REFLECTED
CEILING PLAN**


DATE

DRAWN BY


JOB NUMBER
121108

DRAWING NUMBER


A6.03

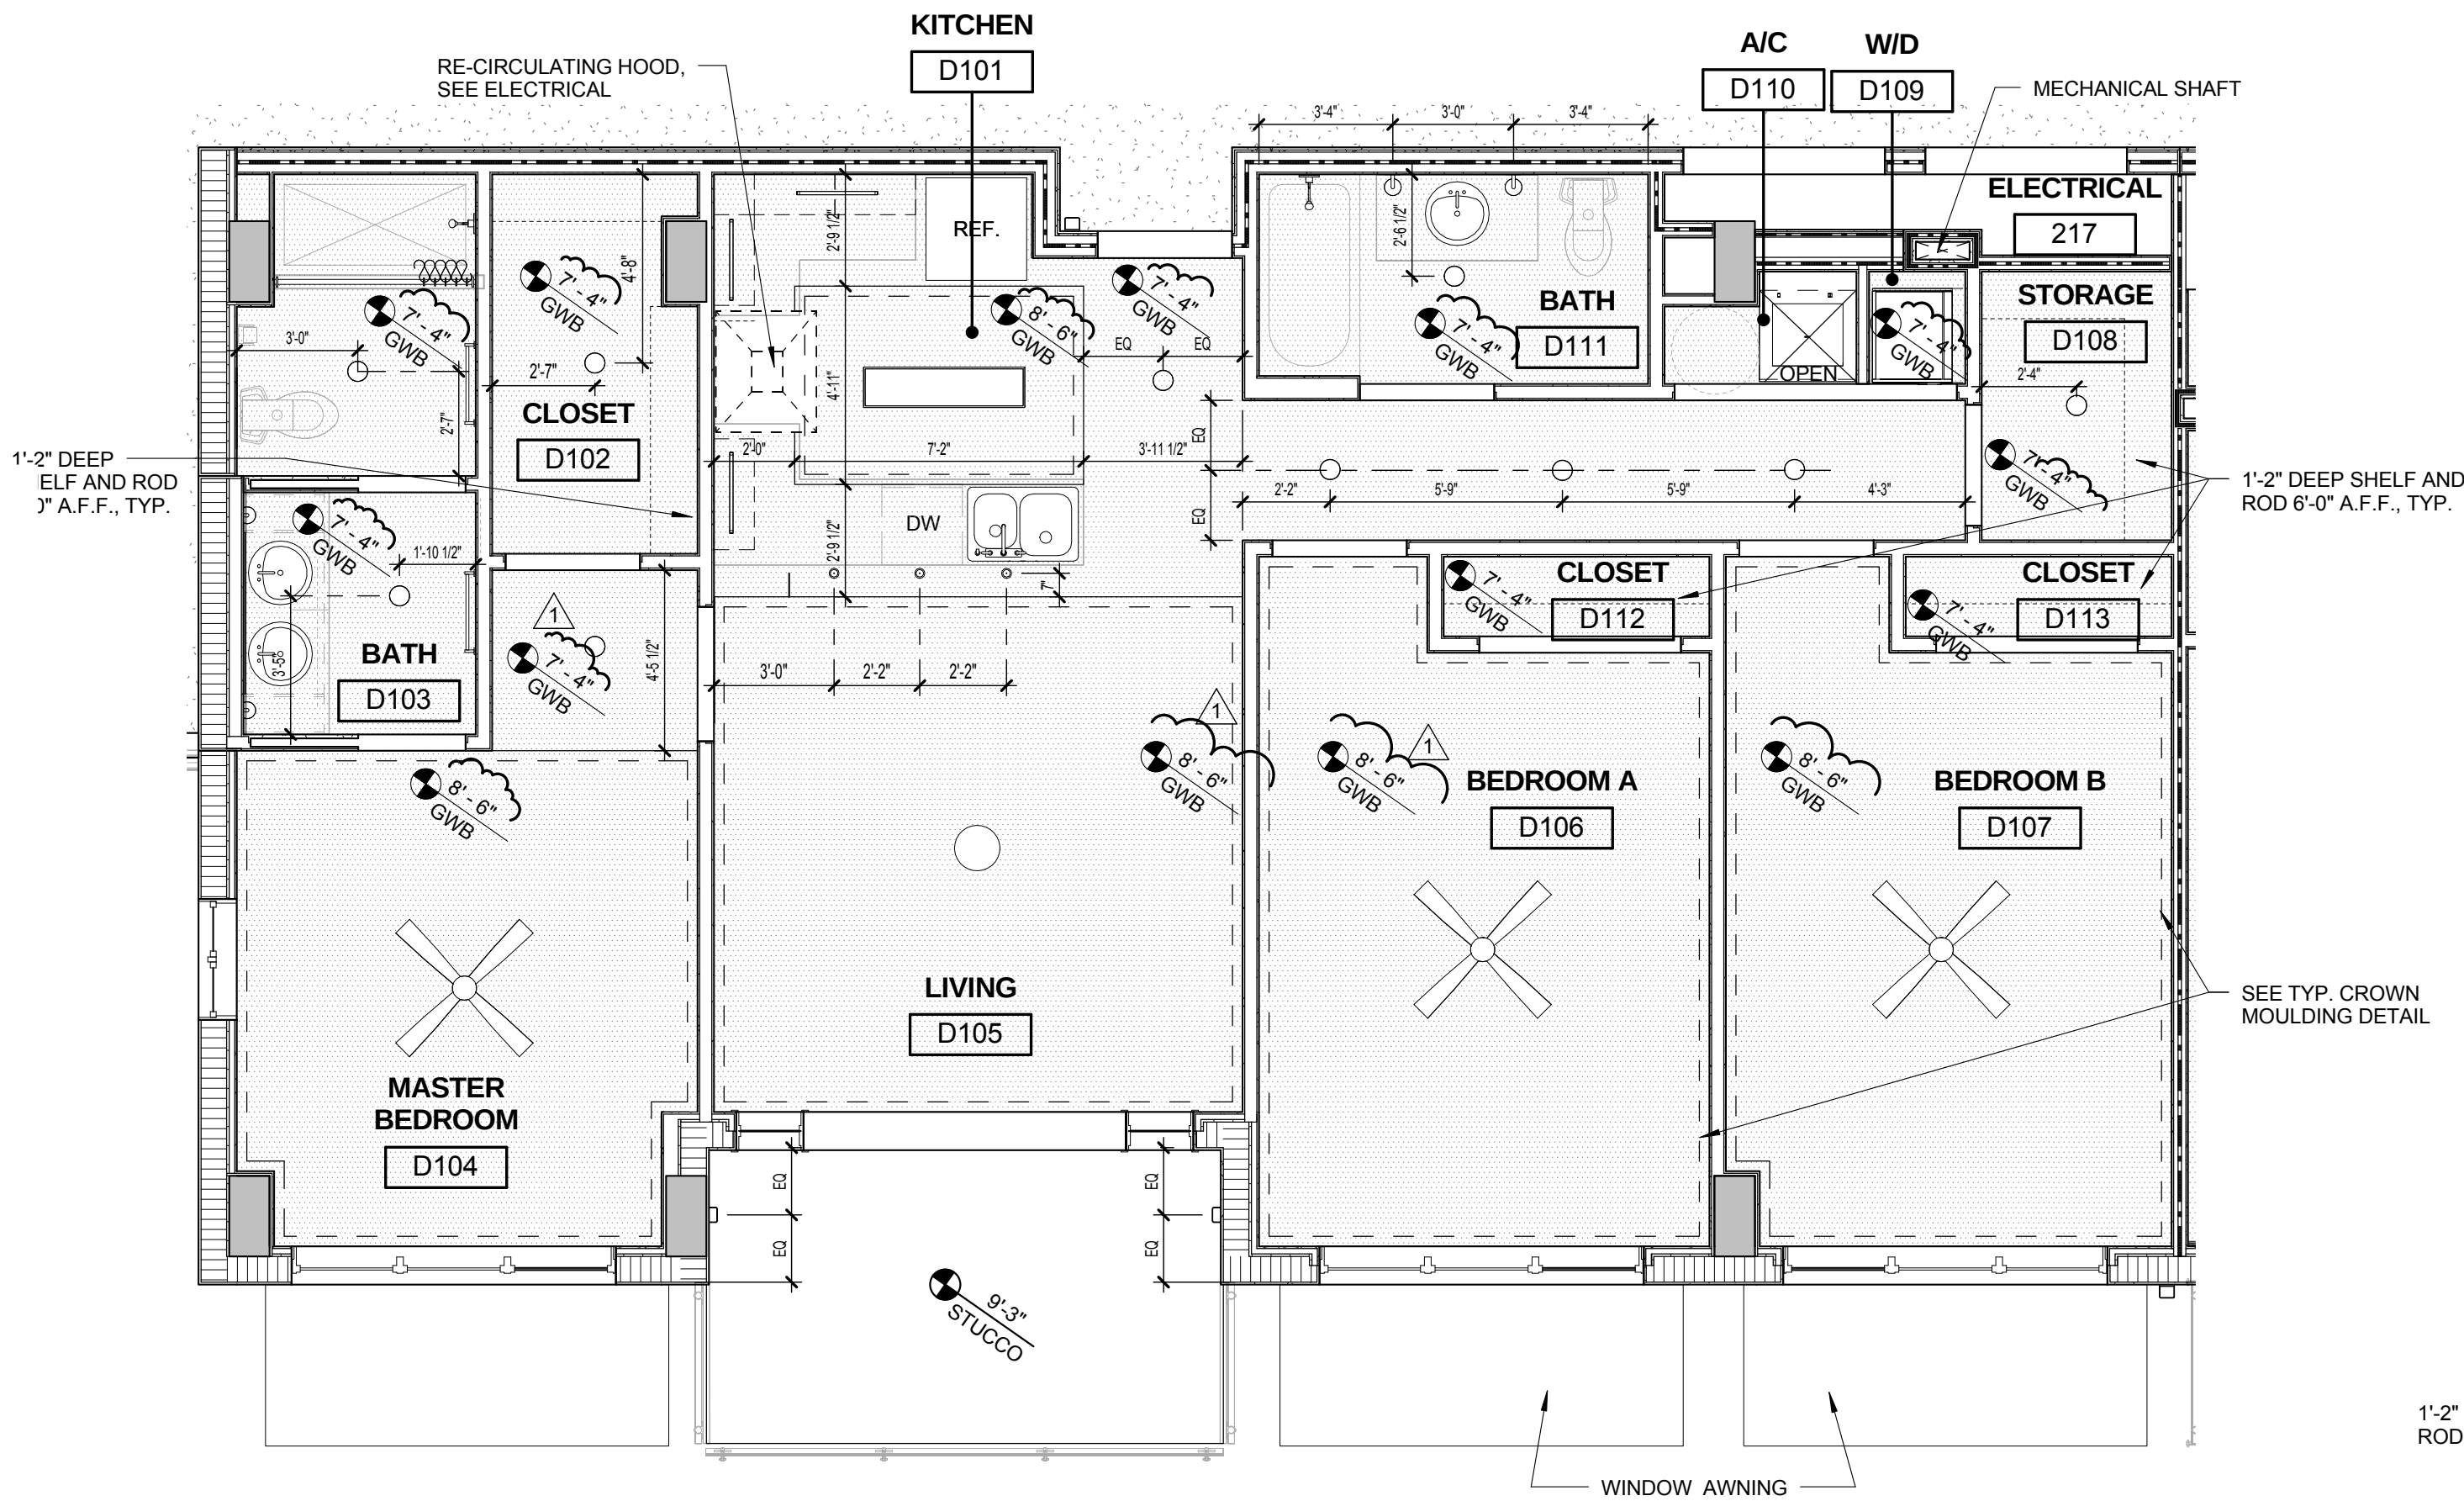


4 UNIT D 204, 304
A6.04 1/4" = 1'-0"

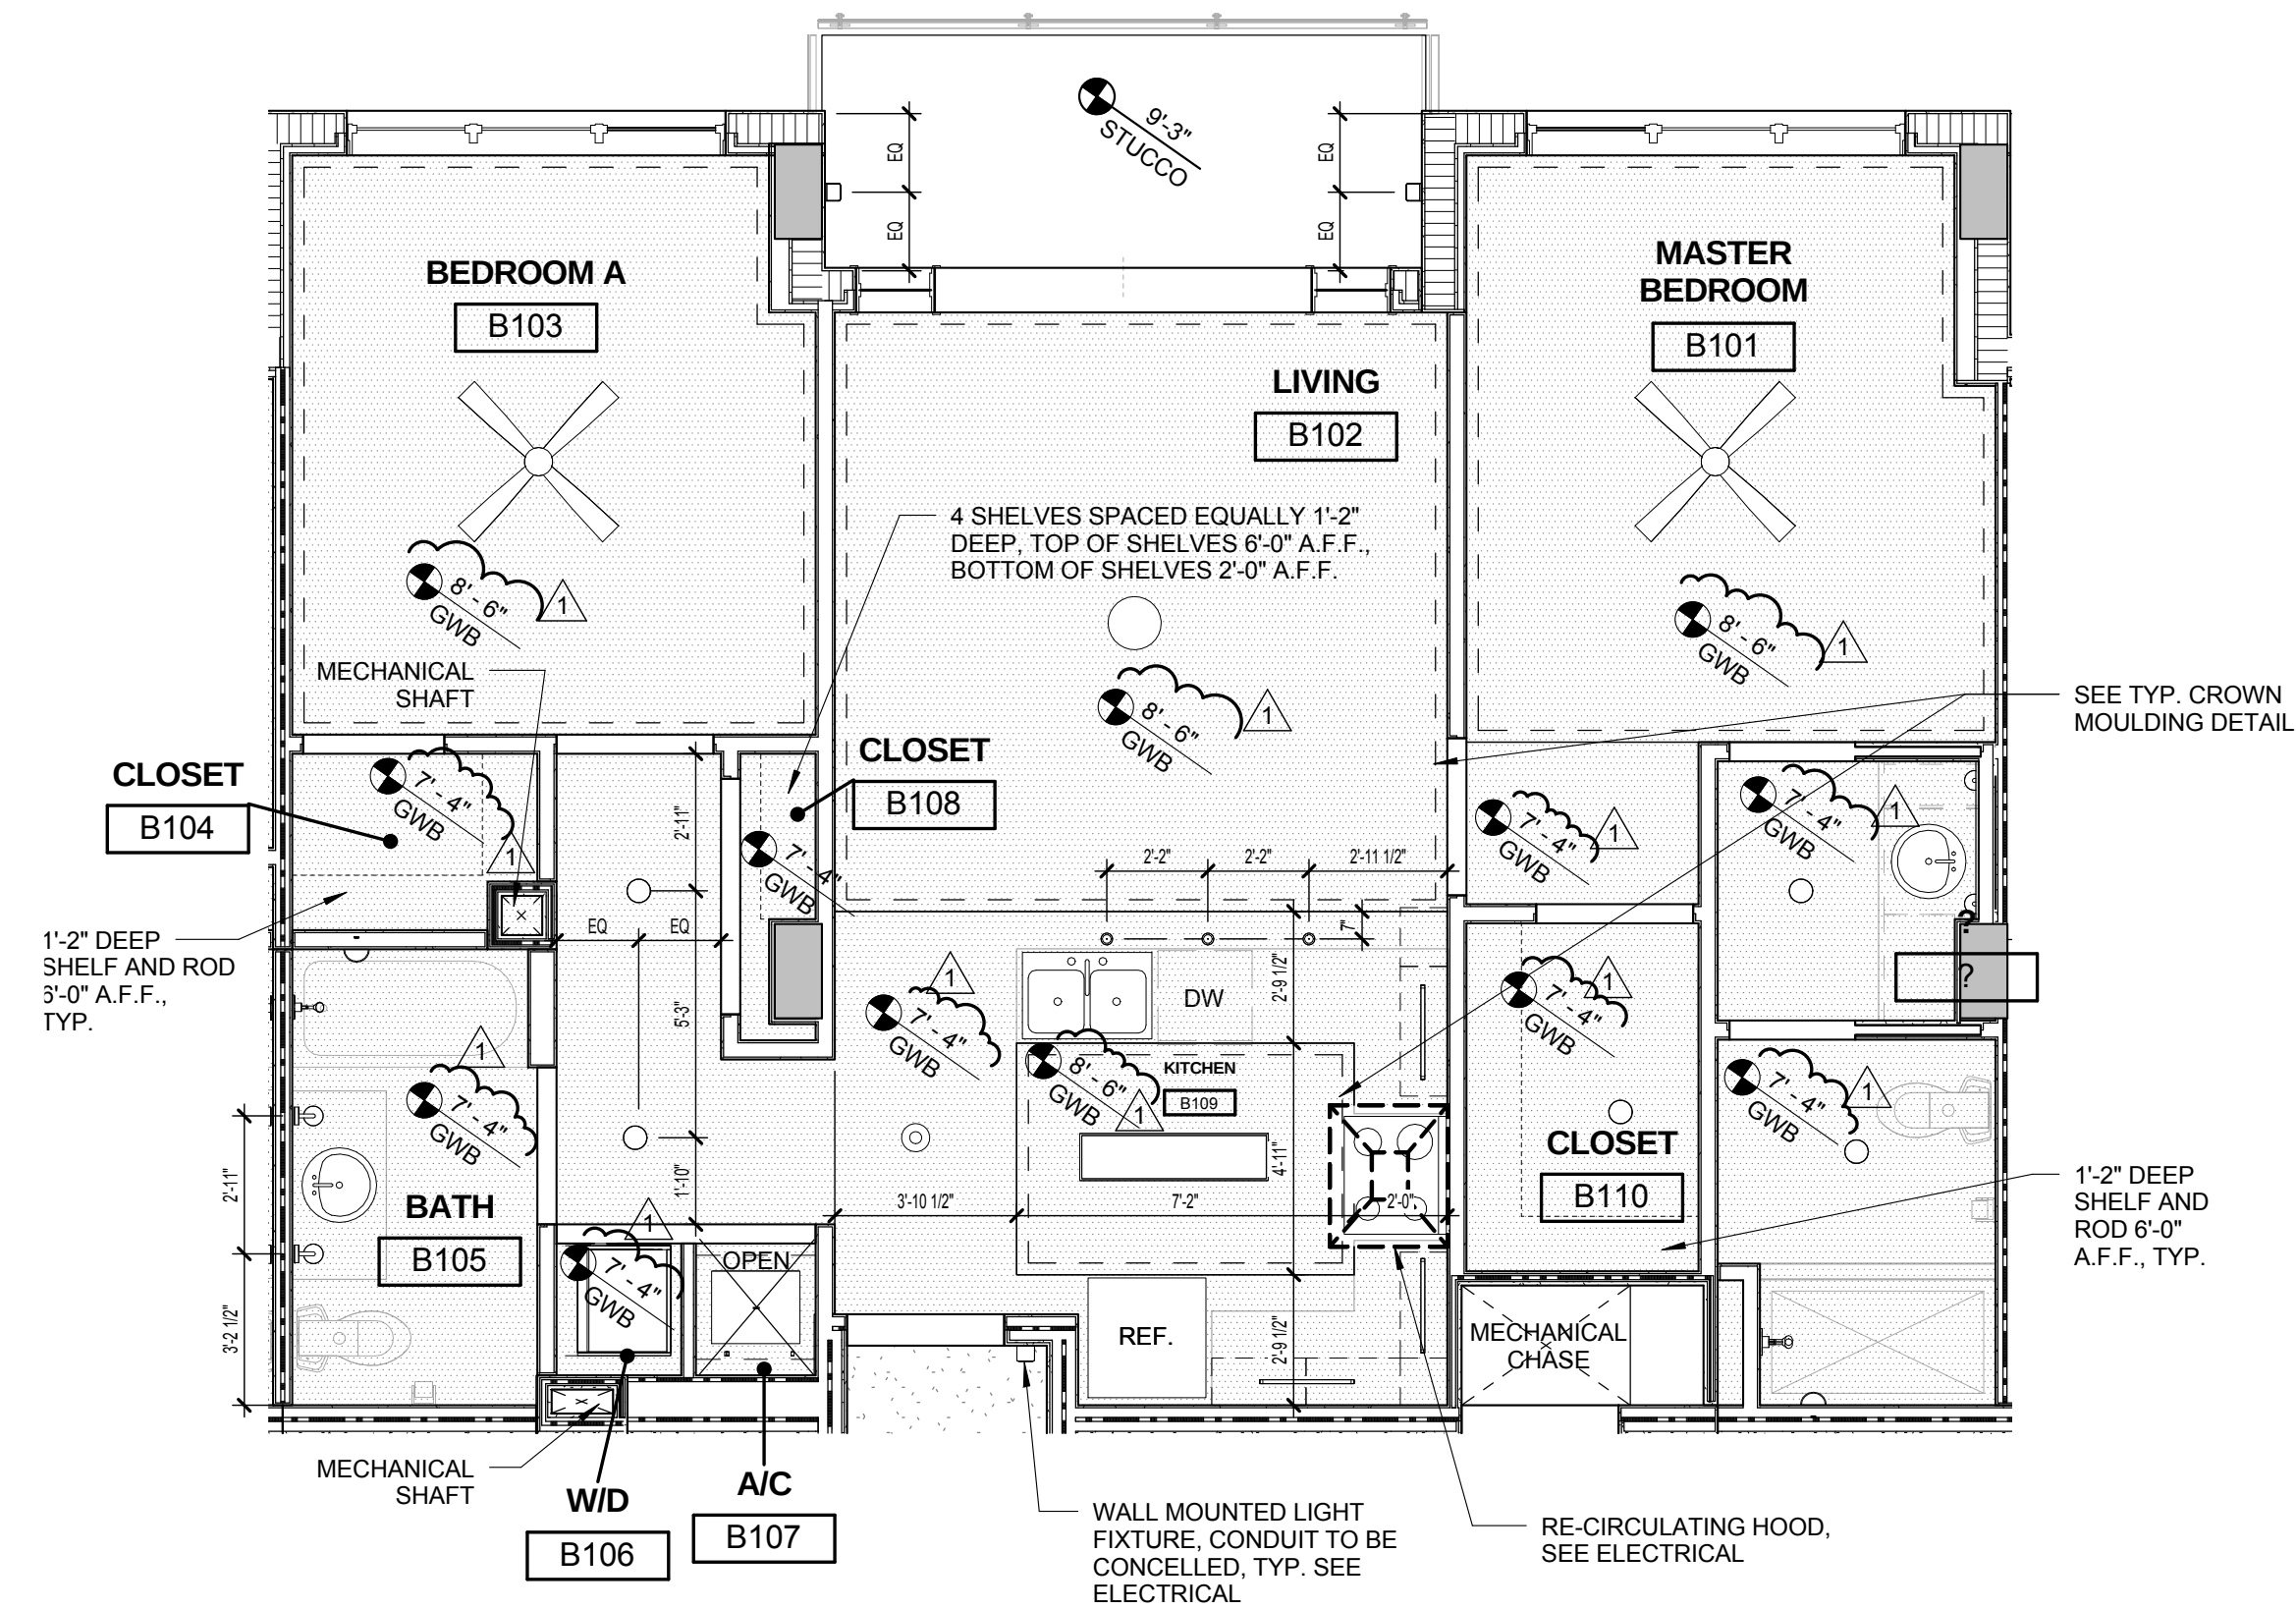


2 UNIT B 210, 310, 202 O.H., 302 O.H.
A6.04 1/4" = 1'-0"

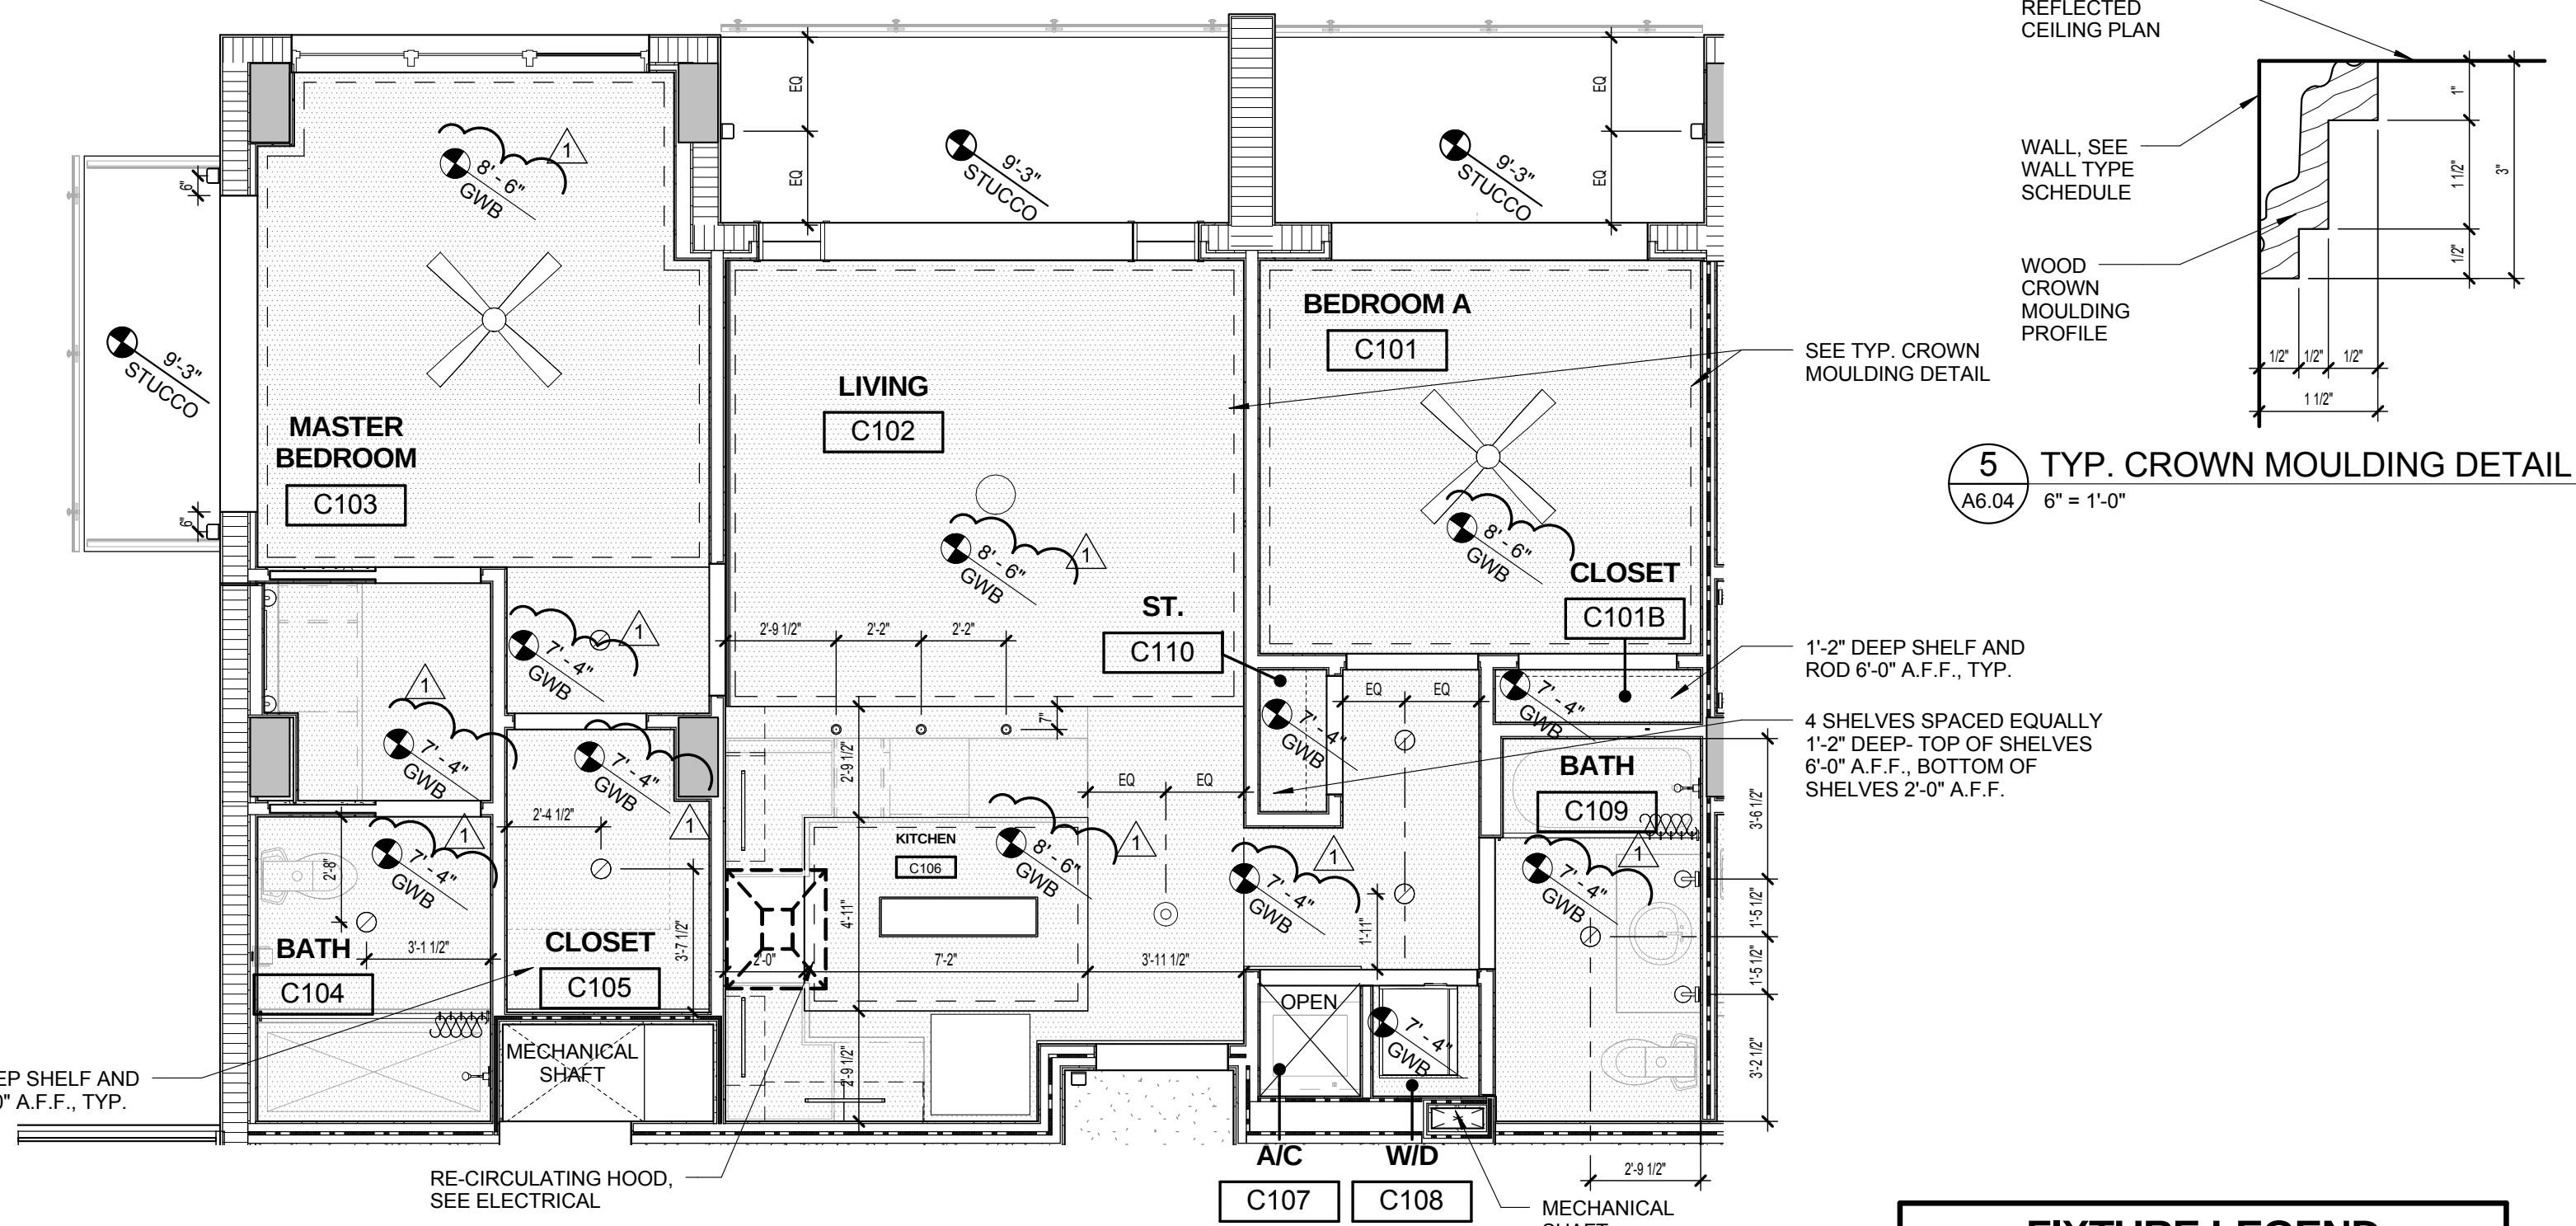

3 UNIT C 203, 303, 209 O.H., 309 O.H.
A6.04 1/4" = 1'-0"

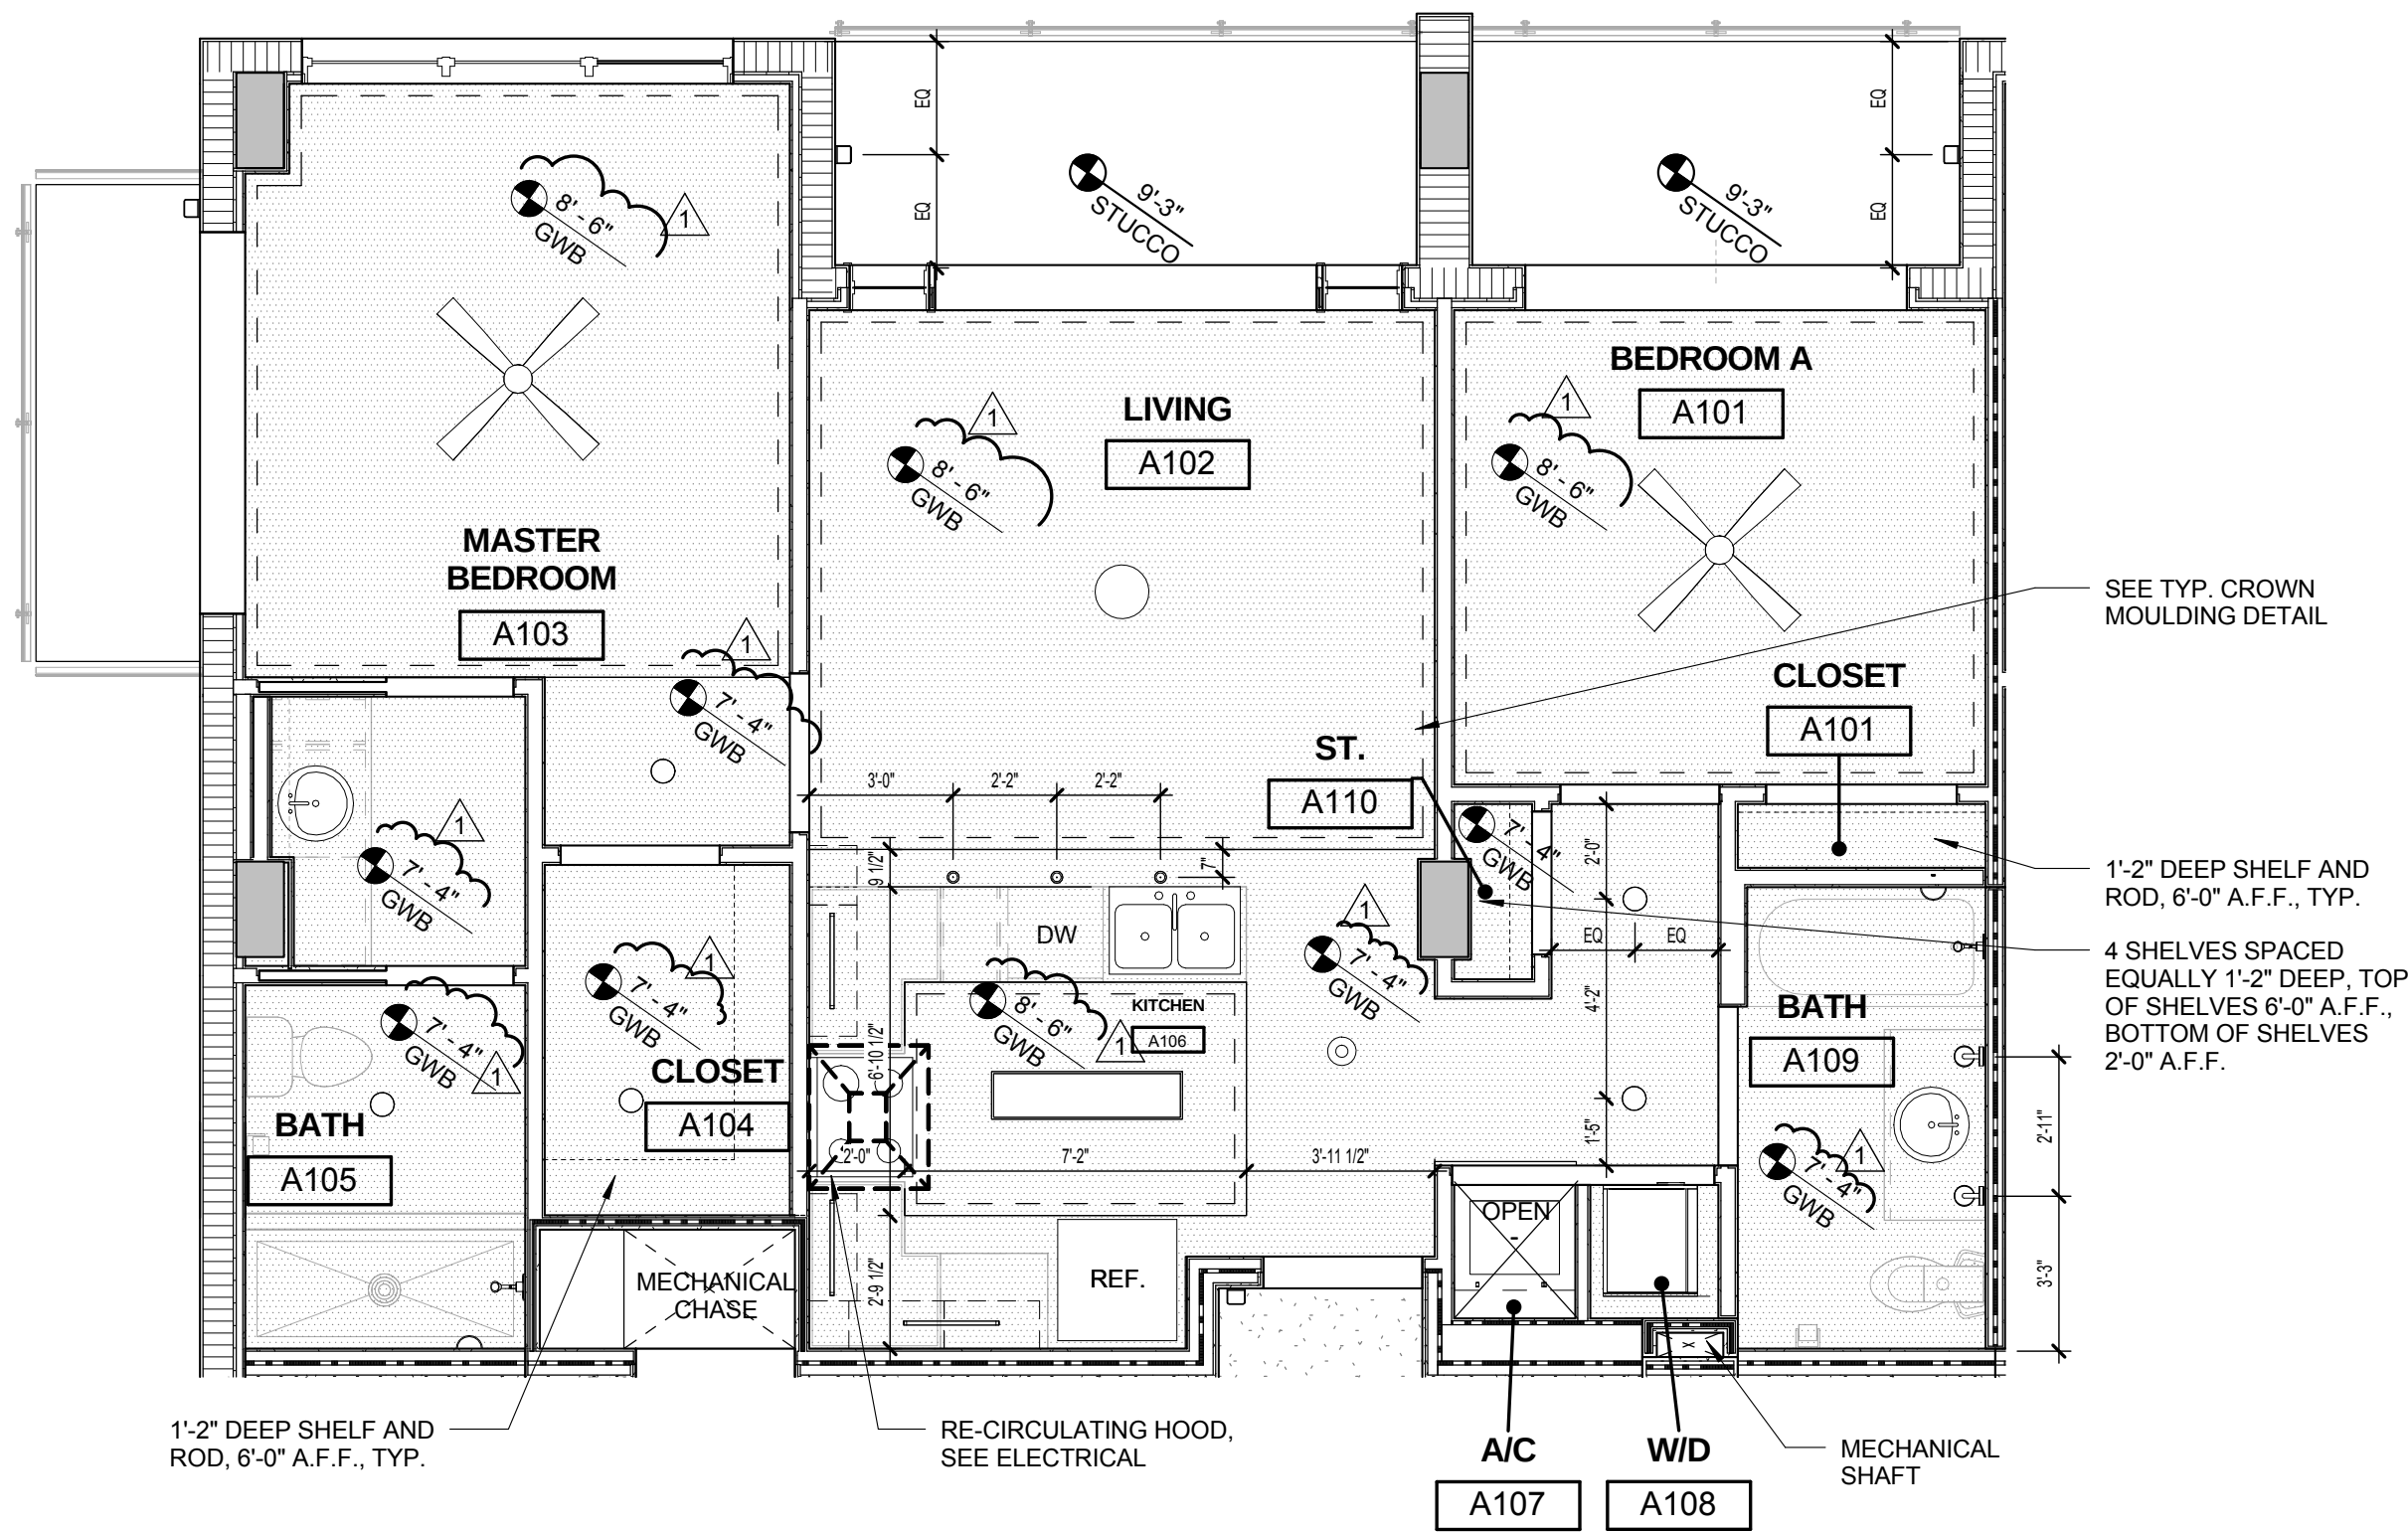

1 UNIT A 211, 311, 201 O.H., 301 O.H.
A6.04 1/4" = 1'-0"

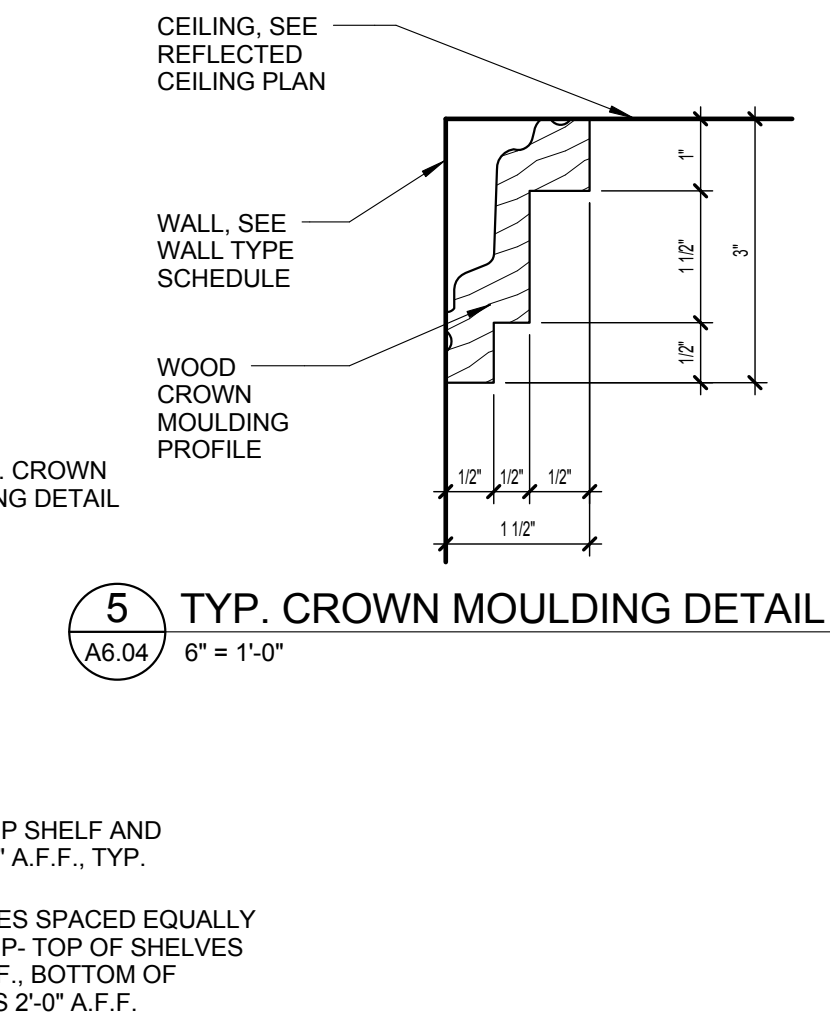

5 TYP. CROWN MOULDING DETAIL
A6.04 6" = 1'-0"

FIXTURE LEGEND	
	EXTERIOR WALL SCONCE
	ENTRY LIGHT
	INTERIOR WALL SCONCE
	PENDANT LIGHT
	CEILING LIGHT
	RECESSED LIGHT
	SUSPENDED LIGHT
	UNDER CABINET LIGHT
	LAY IN 2x2
	SUPPLY DIFFUSER
	CEILING MOUNTED FAN

CEILING MATERIALS	
 CLG. HT. GYP.	GYPSUM BOARD PAINTED
 CLG. HT. ACT. 2'X2'	ACOUSTICAL TILE 2'X2' ARMSTRONG CLEAN ROOM VL
 CLG. HT. EXP. CON.	EXPOSED CONCRETE
 VARIES EXPOSED	EXPOSED STRUCTURE
 CLG. HT. STUCCO	STUCCO
GENERAL NOTES: 1. ALL PRODUCTS TO BE INSTALLED PER MANUFACTURER'S WRITTEN INSTRUCTIONS. 2. PRODUCTS & EQUIPMENT IN ACCESSIBLE AREAS TO BE INSTALLED PER ADA STANDARDS. 3. G.C. TO COORDINATE LOCATION OF ALL EQUIPMENT PRIOR TO INSTALLATION TO AVOID CONFLICTS. 4. CONCEAL ALL ELECTRICAL CONDUIT FOR WALL MOUNTED FIXTURES. 5. THE DISTANCE BETWEEN CONTROL JOINTS (C.J.) IN STUCCO CEILINGS SHALL NOT EXCEED 18 LINEAL FEET	

ISSUED FOR :

BIDS

PERMIT

CONSTRUCTION

SEAL

PROJECT TITLE

UPTOWN
ATLANTIC-700
BUILDING

W. ATLANTIC AVE. , DELRAY
BEACH, FL

REVISIONS

THESE DRAWINGS ARE PREPARED PER ESTABLISHED INDUSTRY STANDARDS AND REPRESENT THE ARCHITECT AND ENGINEERS DESIGN CONCEPT. THEY ARE NOT INTENDED TO PROVIDE EVERY DETAIL OR CONDITION REQUIRED TO CONSTRUCT THE BUILDING. THE CONTRACTOR THROUGH SUBMITTALS AND OTHER COORDINATION EFFORTS IS FULLY RESPONSIBLE FOR PROVIDING A COMPLETE AND OPERATIONAL BUILDING WHETHER INDICATED ON THE PLANS OR NOT.

DRAWING TITLE

ENLARGED UNIT
REFLECTED
CEILING PLANS


DATE

DRAWN BY


JOB NUMBER
121108

DRAWING NUMBER


A6.04

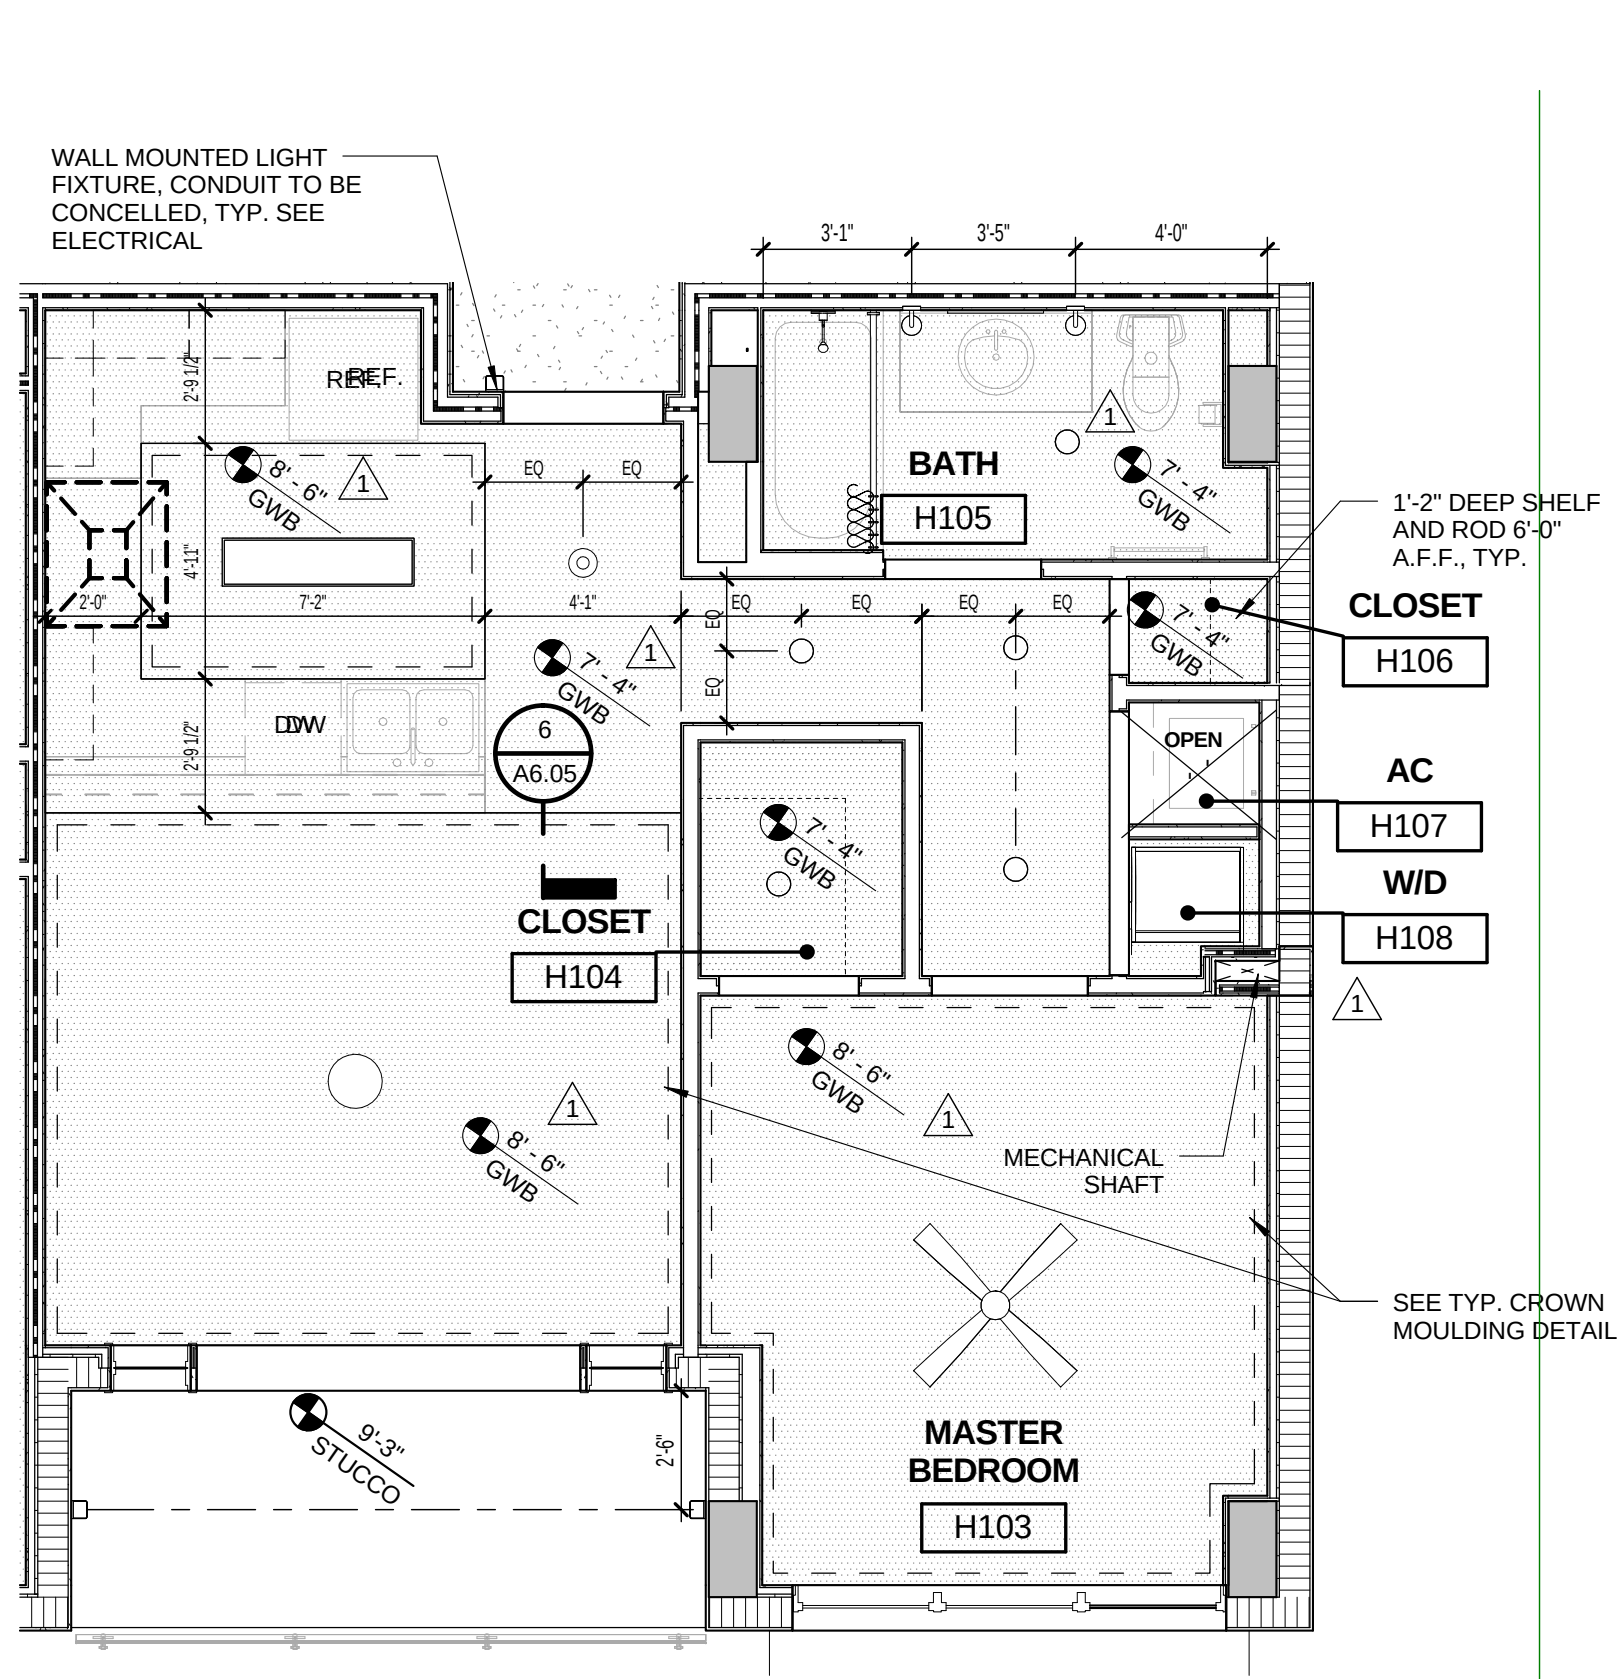


5 UNIT H 214, 314
A6.05 1/4" = 1'-0"

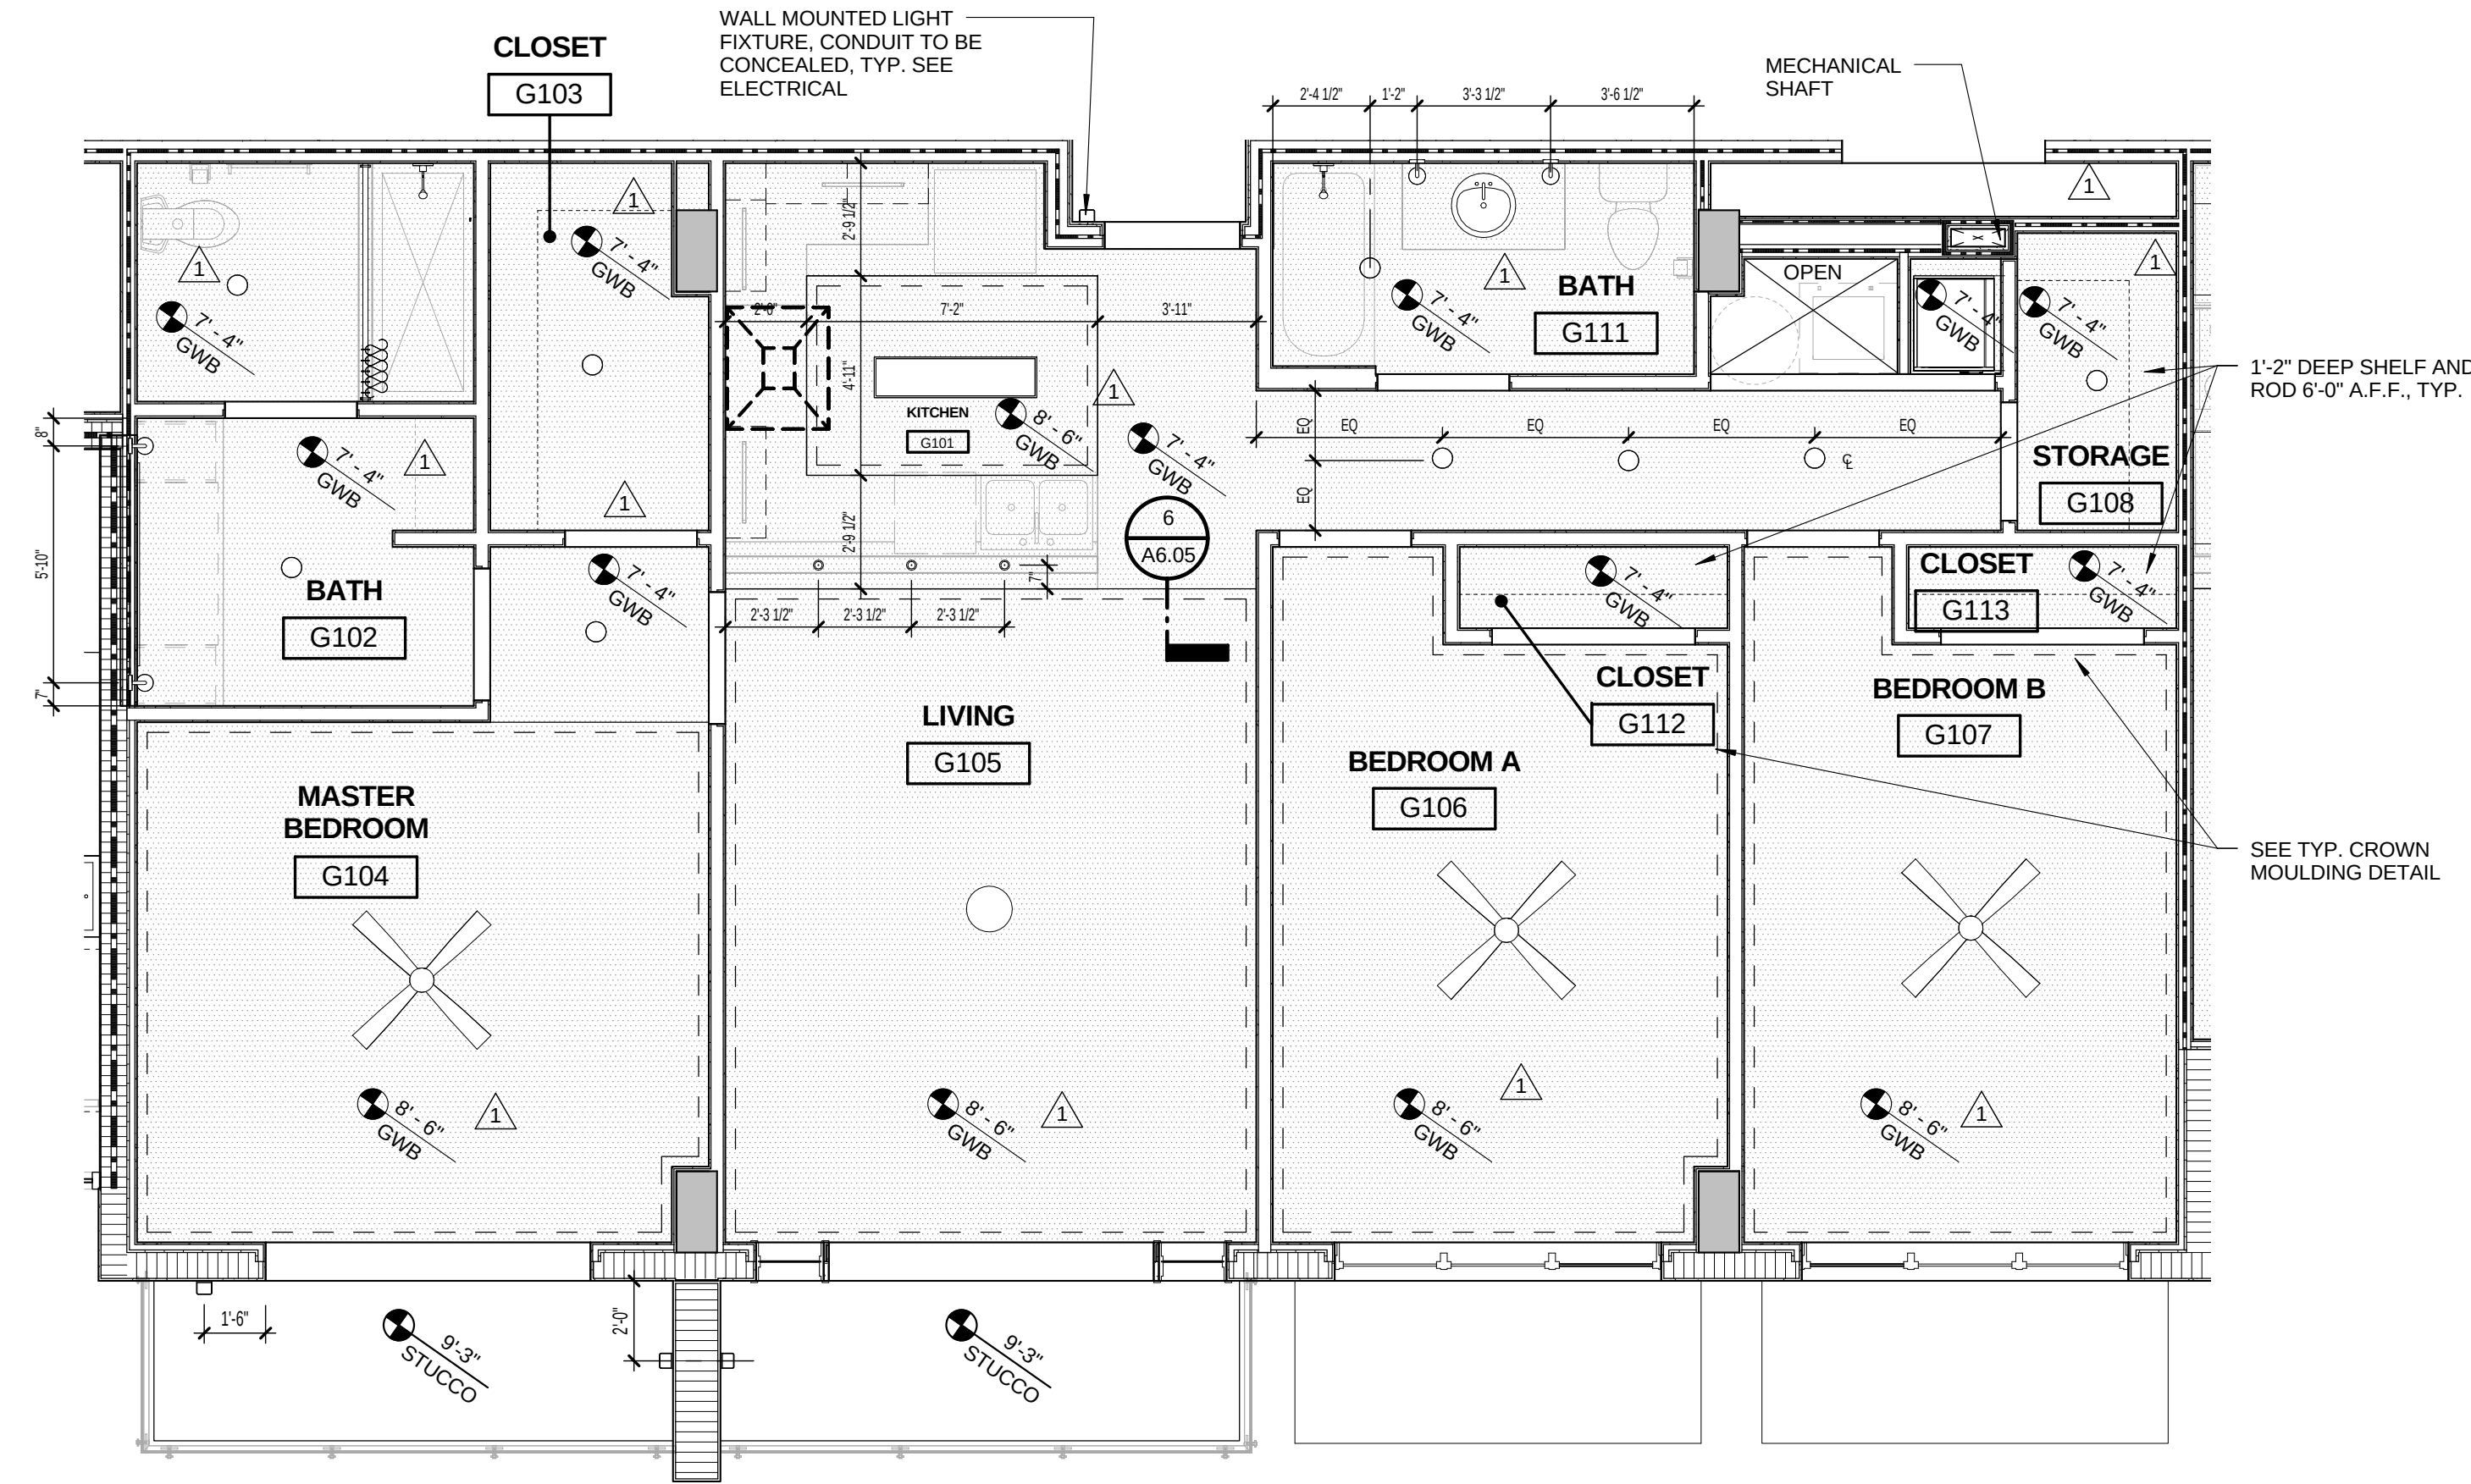


4 UNIT G 213, 313
A6.05 1/4" = 1'-0"

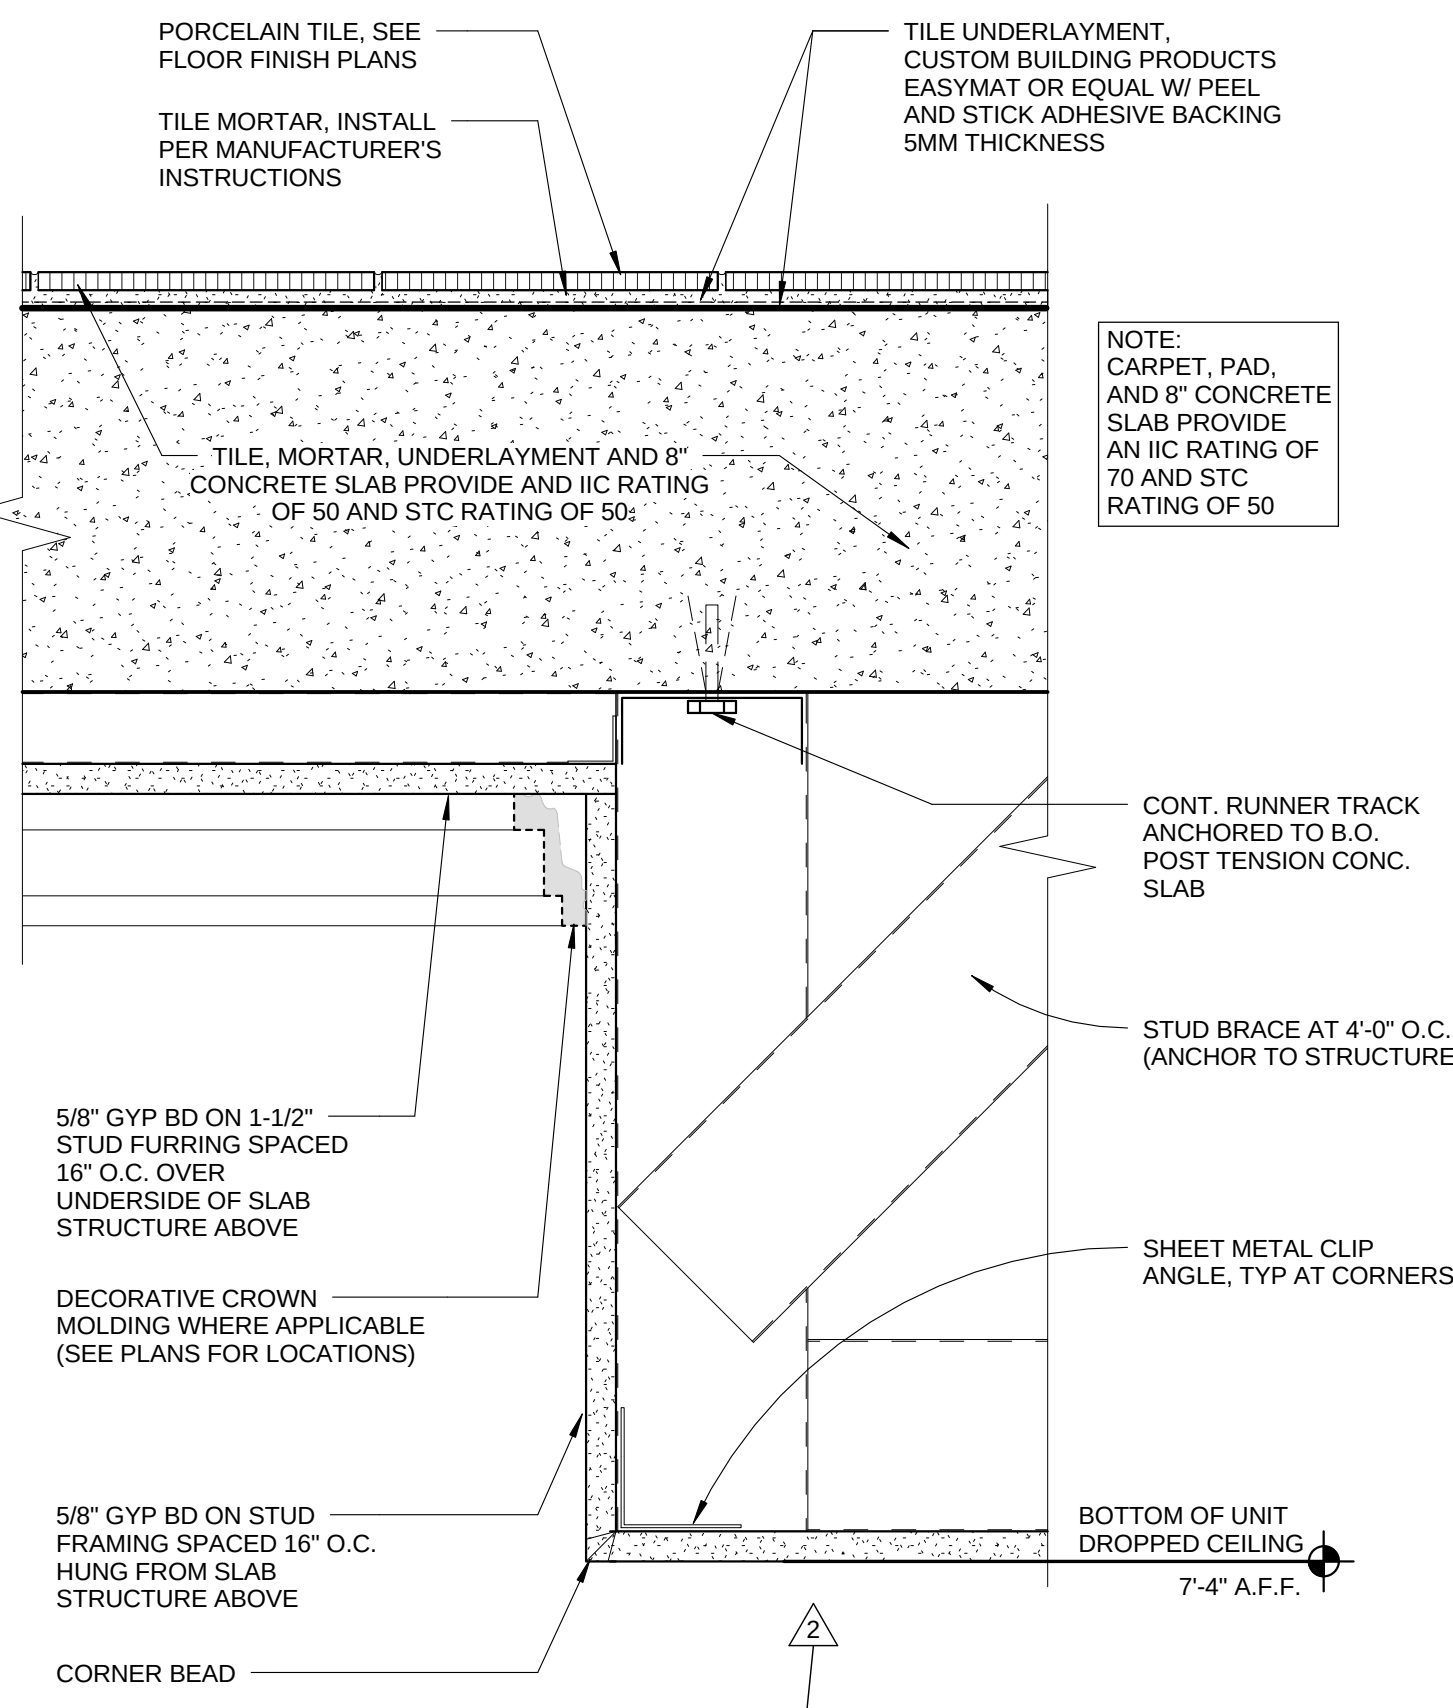


6 UNIT DROPPED CEILING DETAIL AND IIC RATING
A6.05 3" = 1'-0"

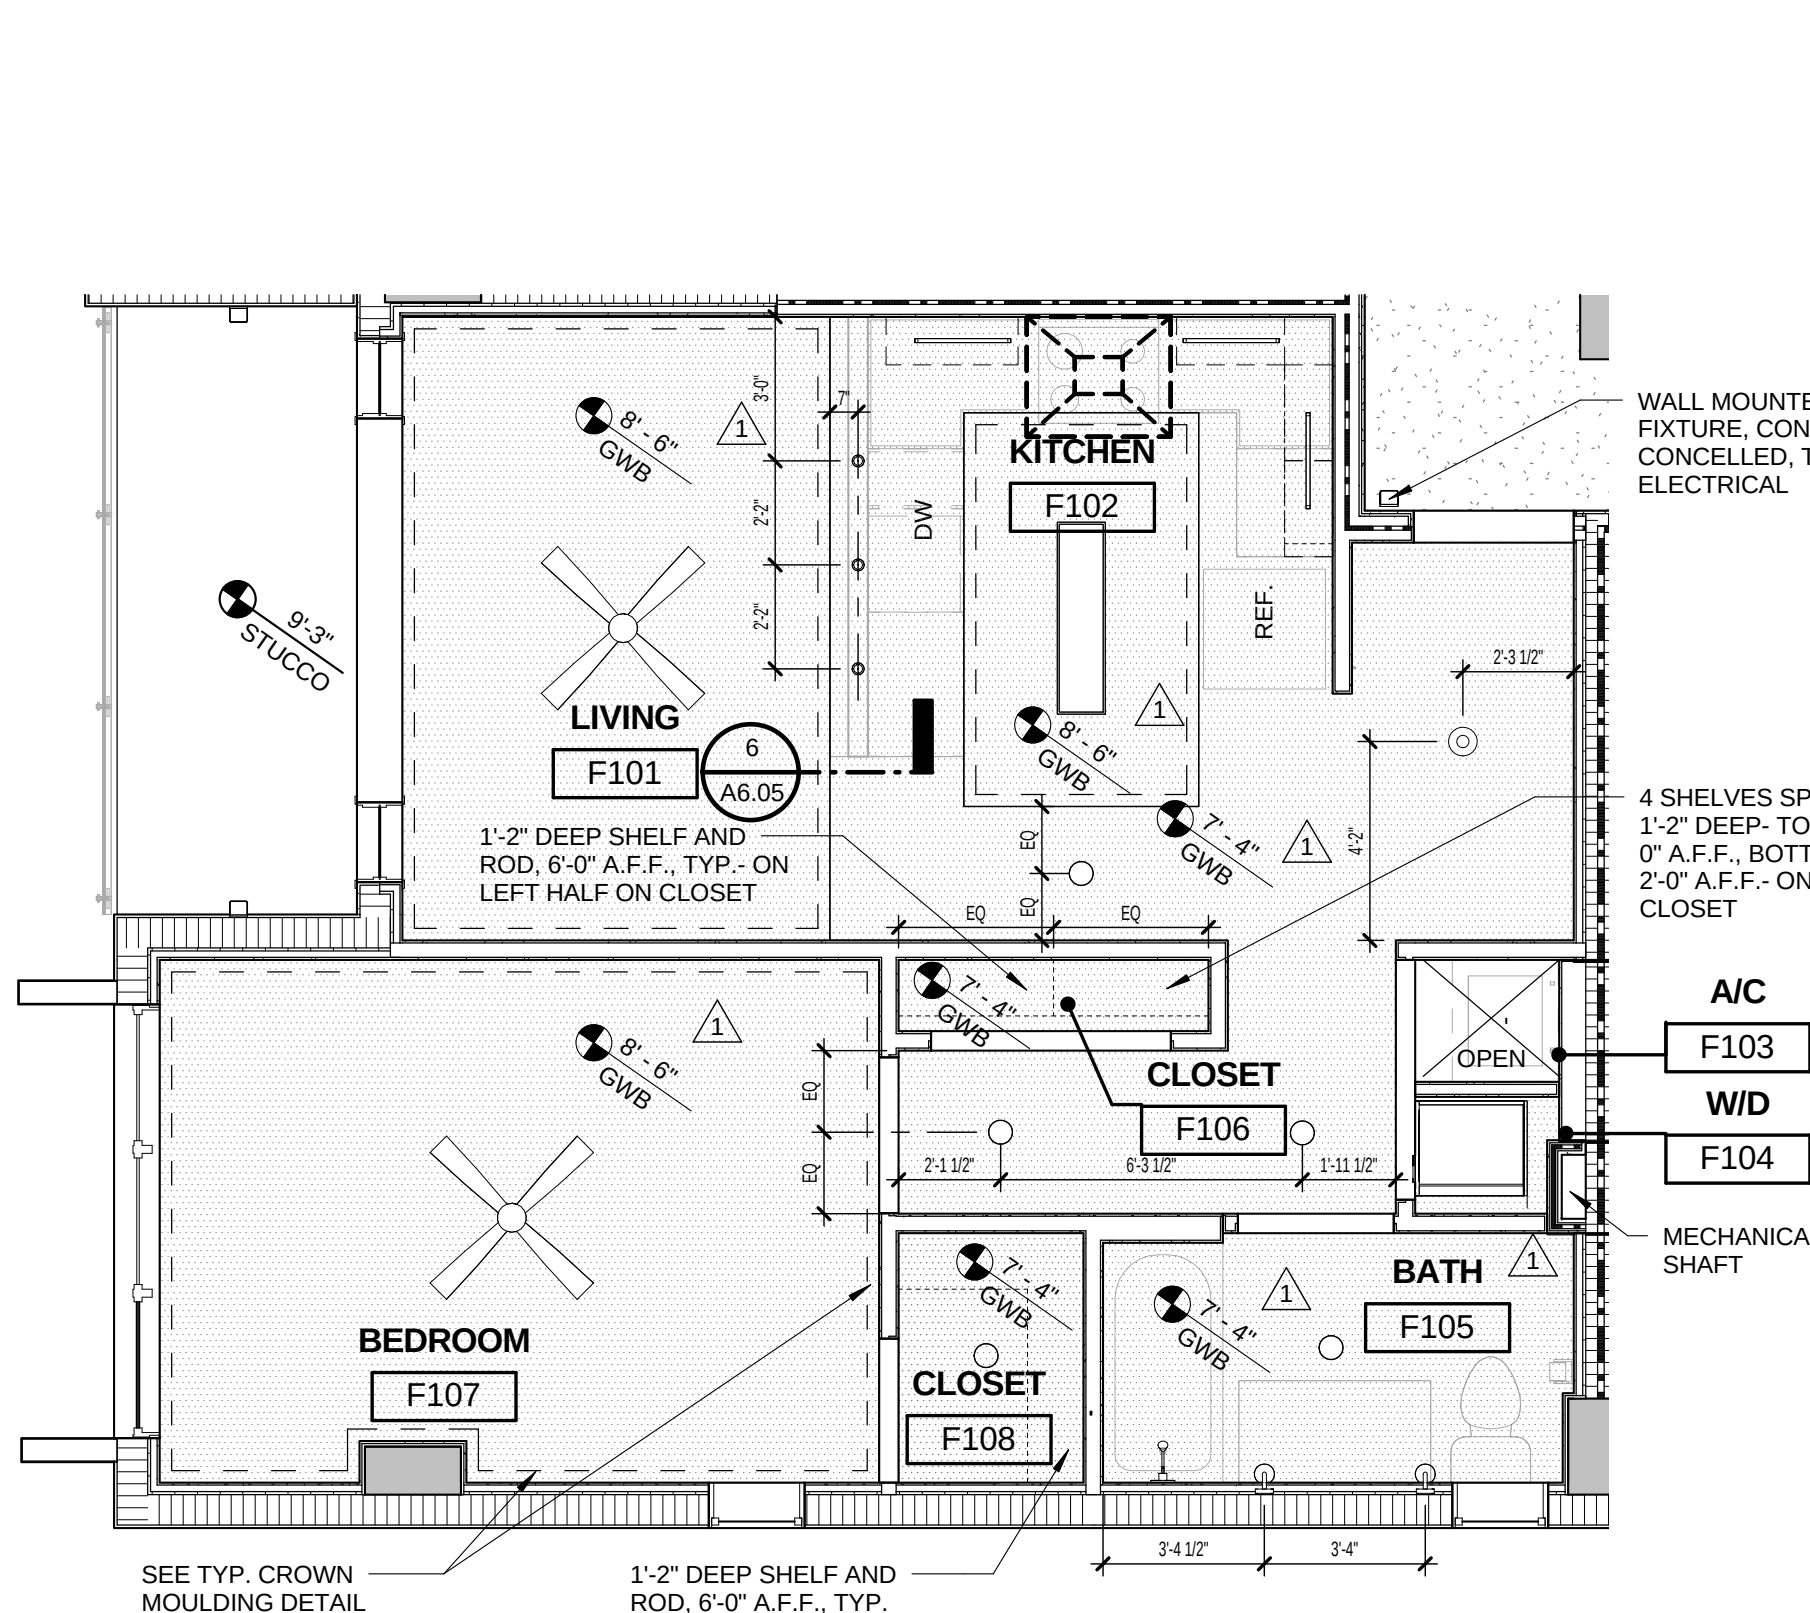

3 UNIT F 212, 312, 207 O.H., 307 O.H.
A6.05 1/4" = 1'-0"

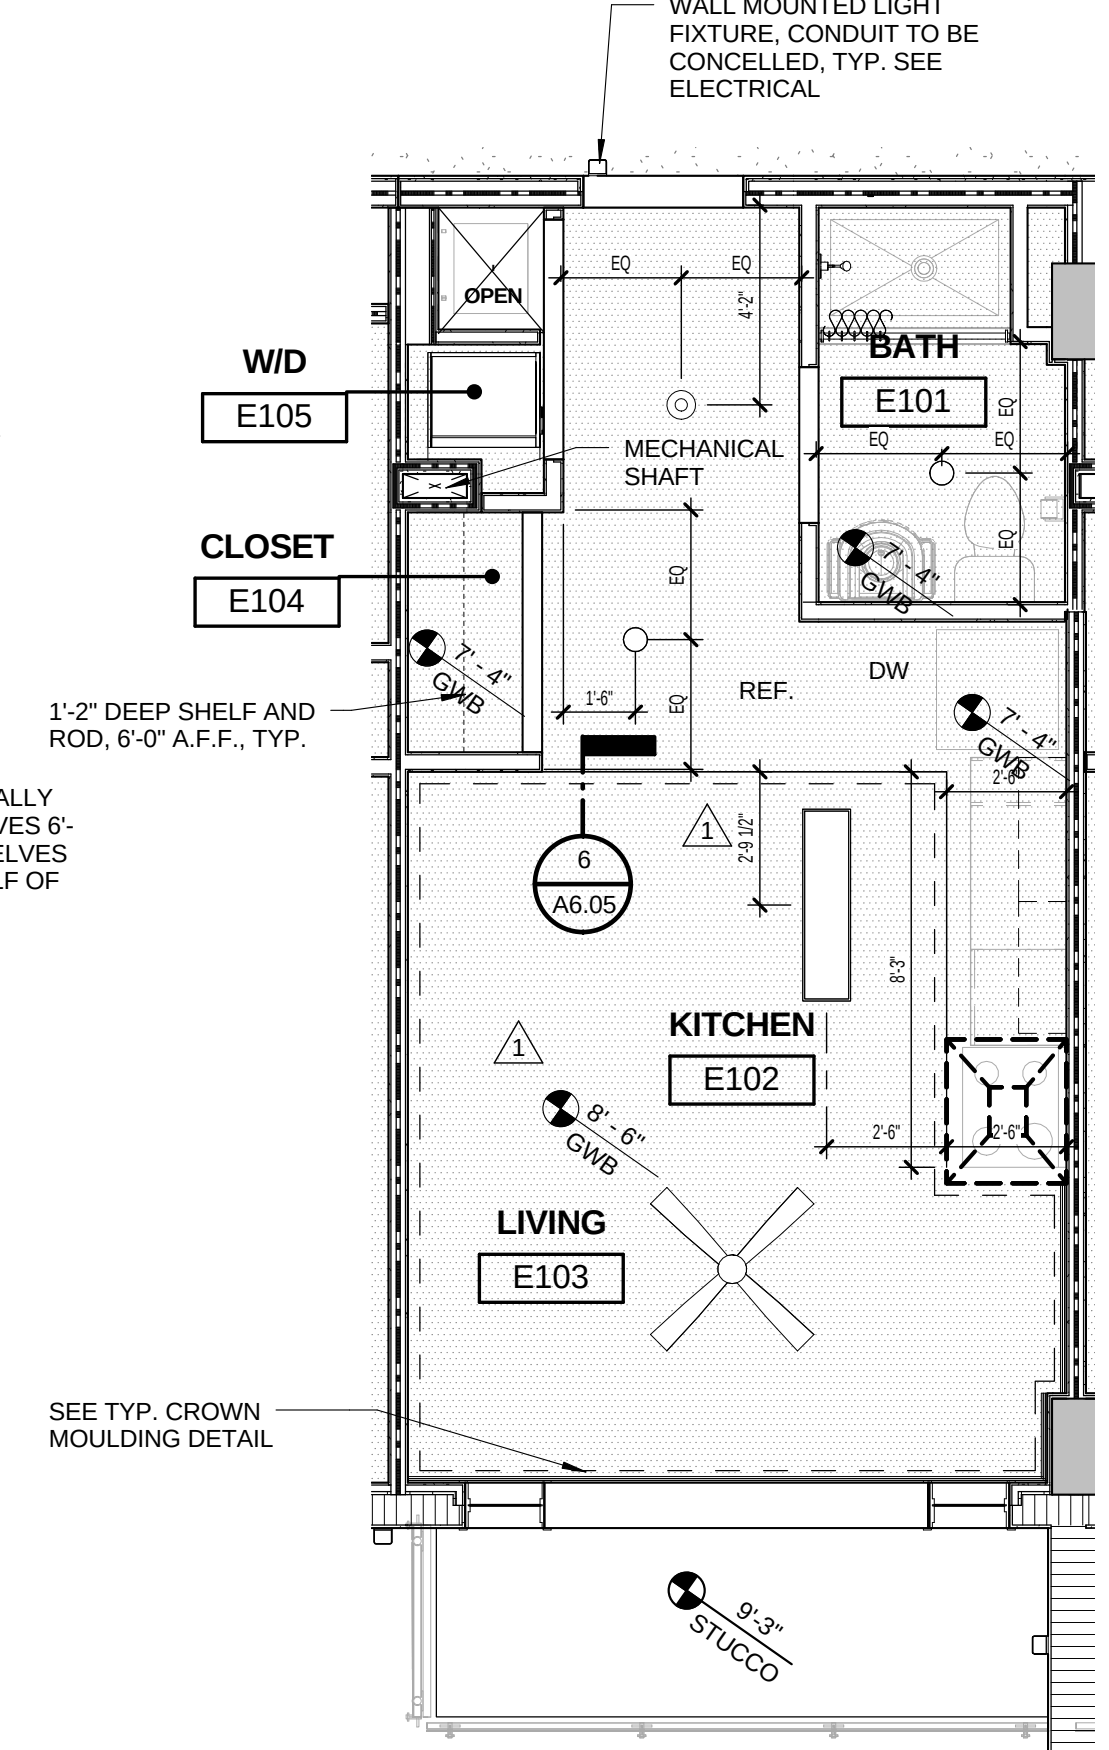

2 UNIT E ENLARGED PLAN - 205, 305
A6.05 1/4" = 1'-0"

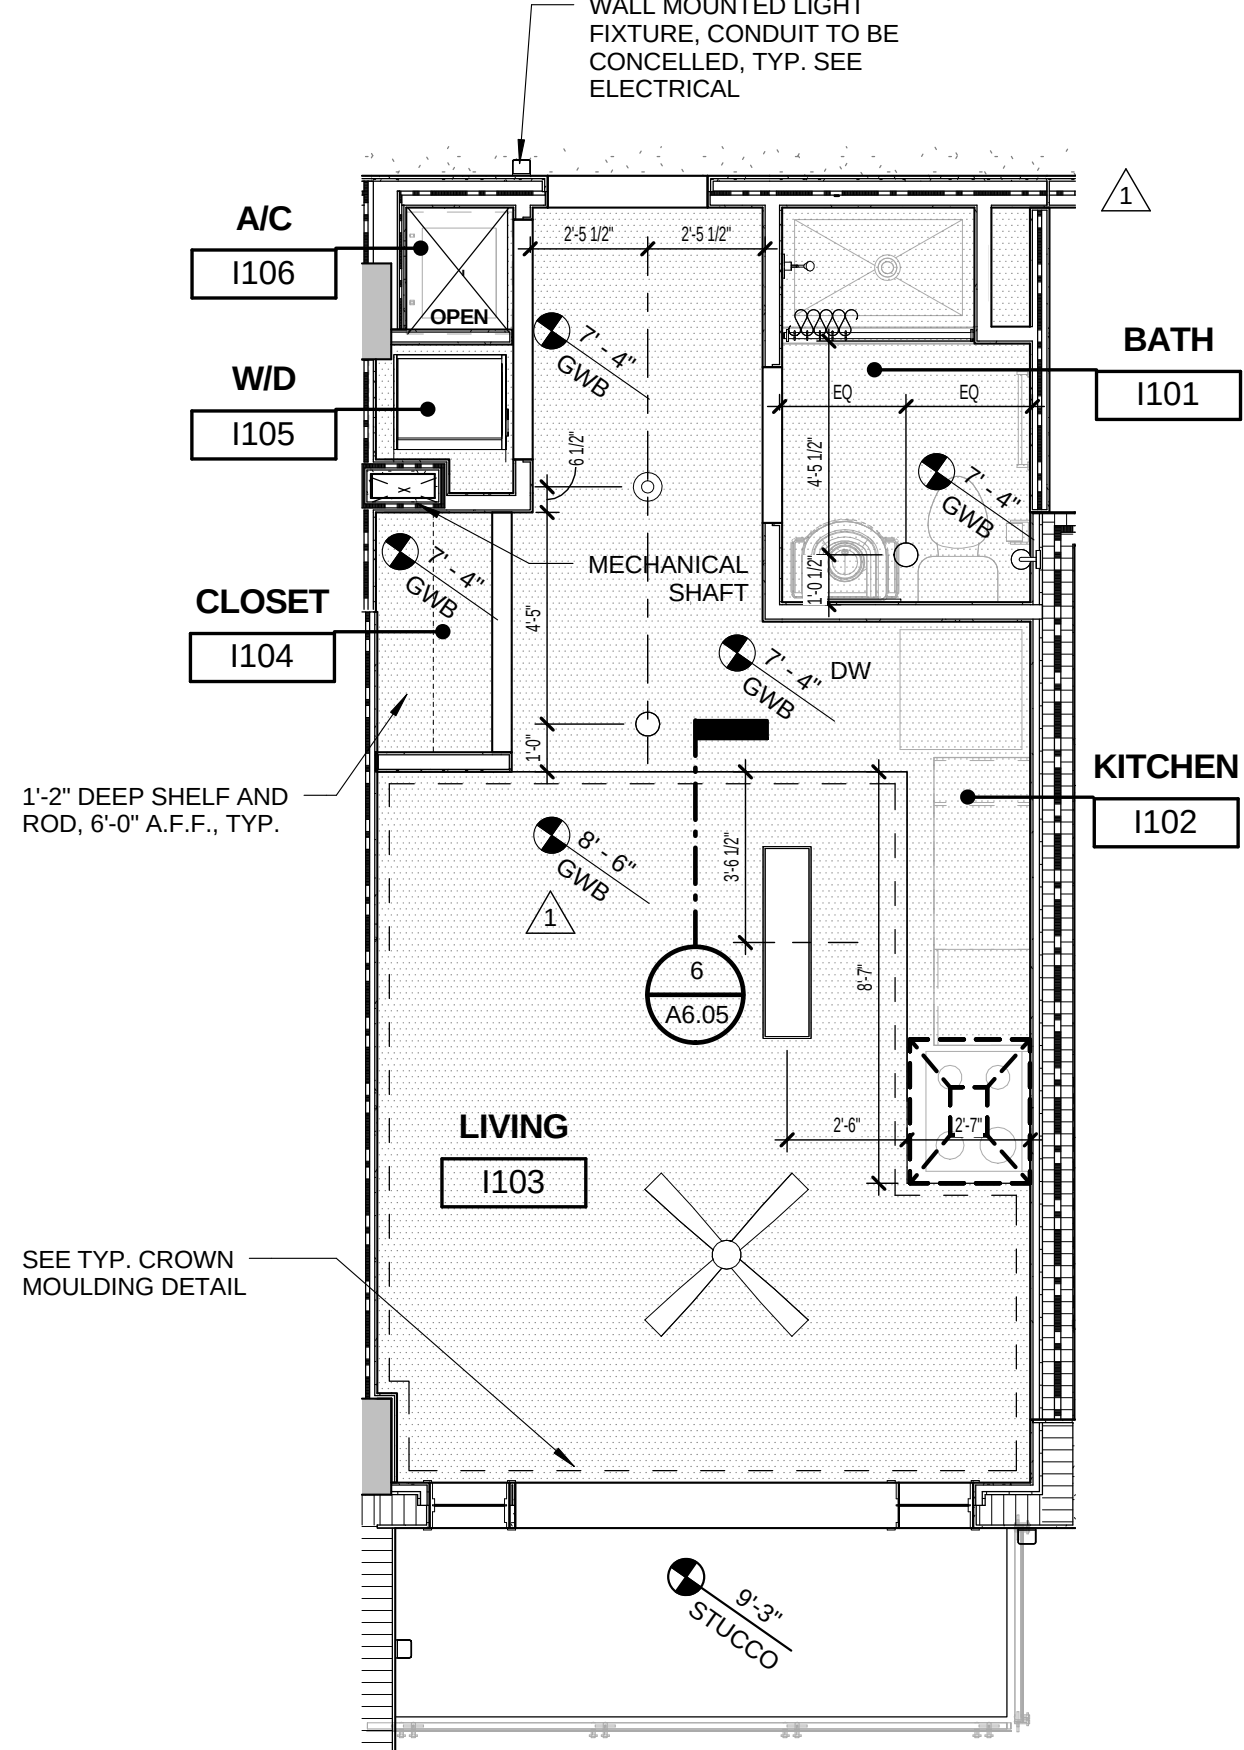

1 UNIT I ENLARGED PLAN - 206, 306
A6.05 1/4" = 1'-0"

FIXTURE LEGEND	
	EXTERIOR WALL SCONCE
	ENTRY LIGHT
	INTERIOR WALL SCONCE
	PENDANT LIGHT
	CEILING LIGHT
	RECESSED LIGHT
	SUSPENDED LIGHT
	UNDER CABINET LIGHT
	LAY IN 2x2
	SUPPLY DIFFUSER
	CEILING MOUNTED FAN

CEILING MATERIALS	
	GYPSUM BOARD PAINTED
	ACOUSTICAL TILE 2'x2' ARMSTRONG CLEAN ROOM VL
	EXPOSED CONCRETE
	EXPOSED STRUCTURE
	STUCCO
GENERAL NOTES: 1. ALL PRODUCTS TO BE INSTALLED PER MANUFACTURER'S WRITTEN INSTRUCTIONS. 2. PRODUCTS & EQUIPMENT IN ACCESSIBLE AREAS TO BE INSTALLED PER ADA STANDARDS. 3. G.C. TO COORDINATE LOCATION OF ALL EQUIPMENT PRIOR TO INSTALLATION TO AVOID CONFLICTS. 4. CONCEAL ALL ELECTRICAL CONDUIT FOR WALL MOUNTED FIXTURES. 5. THE DISTANCE BETWEEN CONTROL JOINTS (C.J.) IN STUCCO CEILINGS SHALL NOT EXCEED 18 LINEAL FEET	

ISSUED FOR :

BIDS
PERMIT
CONSTRUCTION
SEAL

PROJECT TITLE
UPTOWN
ATLANTIC-700
BUILDING

W. ATLANTIC AVE. , DELRAY
BEACH, FL


REVISIONS

THESE DRAWINGS ARE PREPARED PER ESTABLISHED INDUSTRY STANDARDS AND REPRESENT THE ARCHITECT AND ENGINEERS DESIGN CONCEPT. THEY ARE NOT INTENDED TO PROVIDE EVERY DETAIL OR CONDITION REQUIRED TO CONSTRUCT THE BUILDING. THE CONTRACTOR THROUGH SUBMITTALS AND OTHER COORDINATION EFFORTS IS FULLY RESPONSIBLE FOR PROVIDING A COMPLETE AND OPERATIONAL BUILDING WHETHER INDICATED ON THE PLANS OR NOT.


DRAWING TITLE
ENLARGED UNIT
REFLECTED
CEILING PLANS

DATE
DRAWN BY
JOB NUMBER
121108
DRAWING NUMBER


A6.05

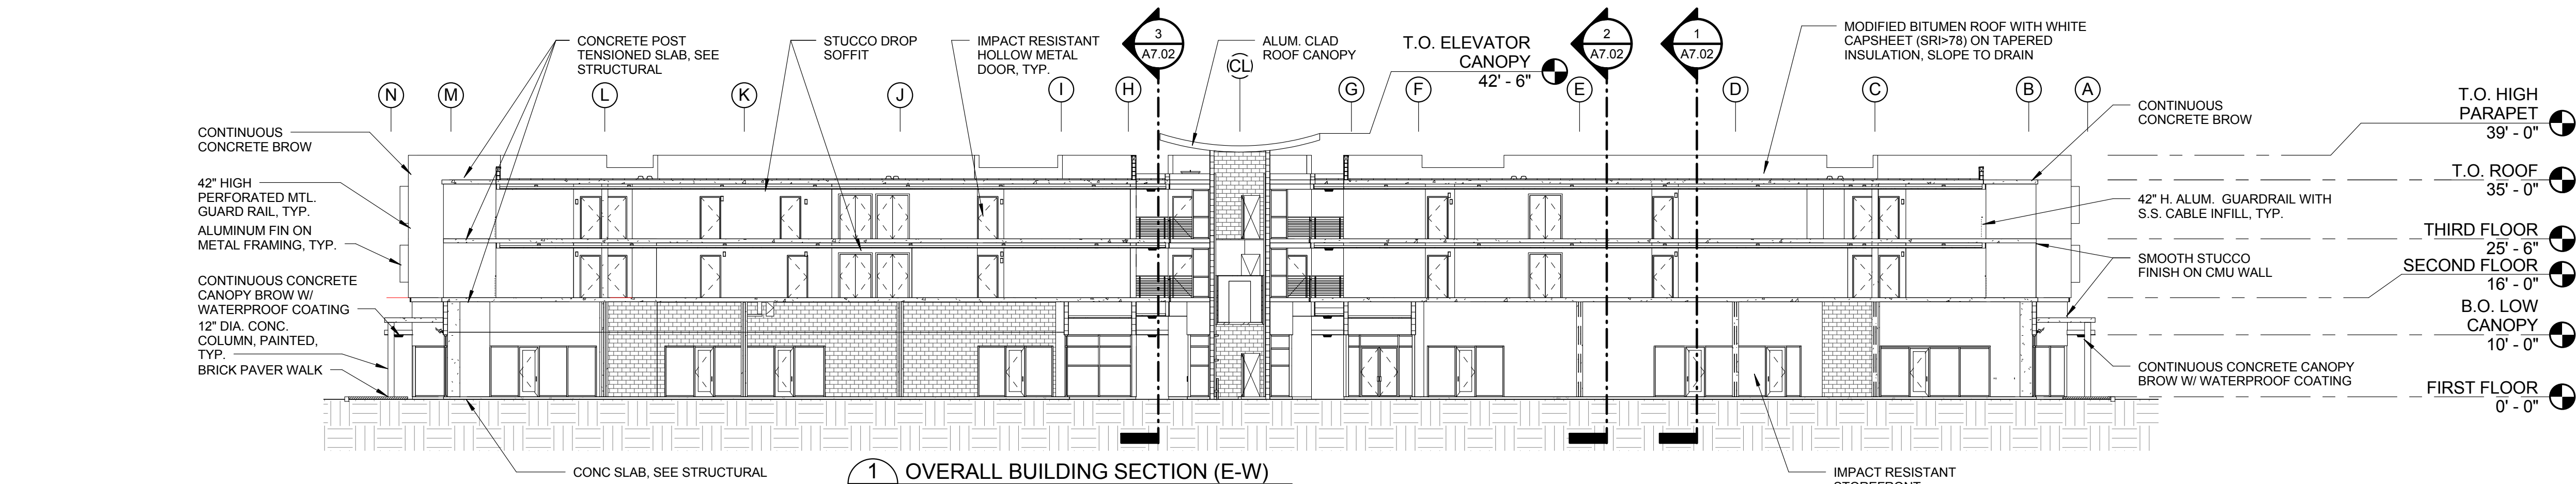

1 OVERALL BUILDING SECTION (E-W)
A7.01 1/16" = 1'-0"

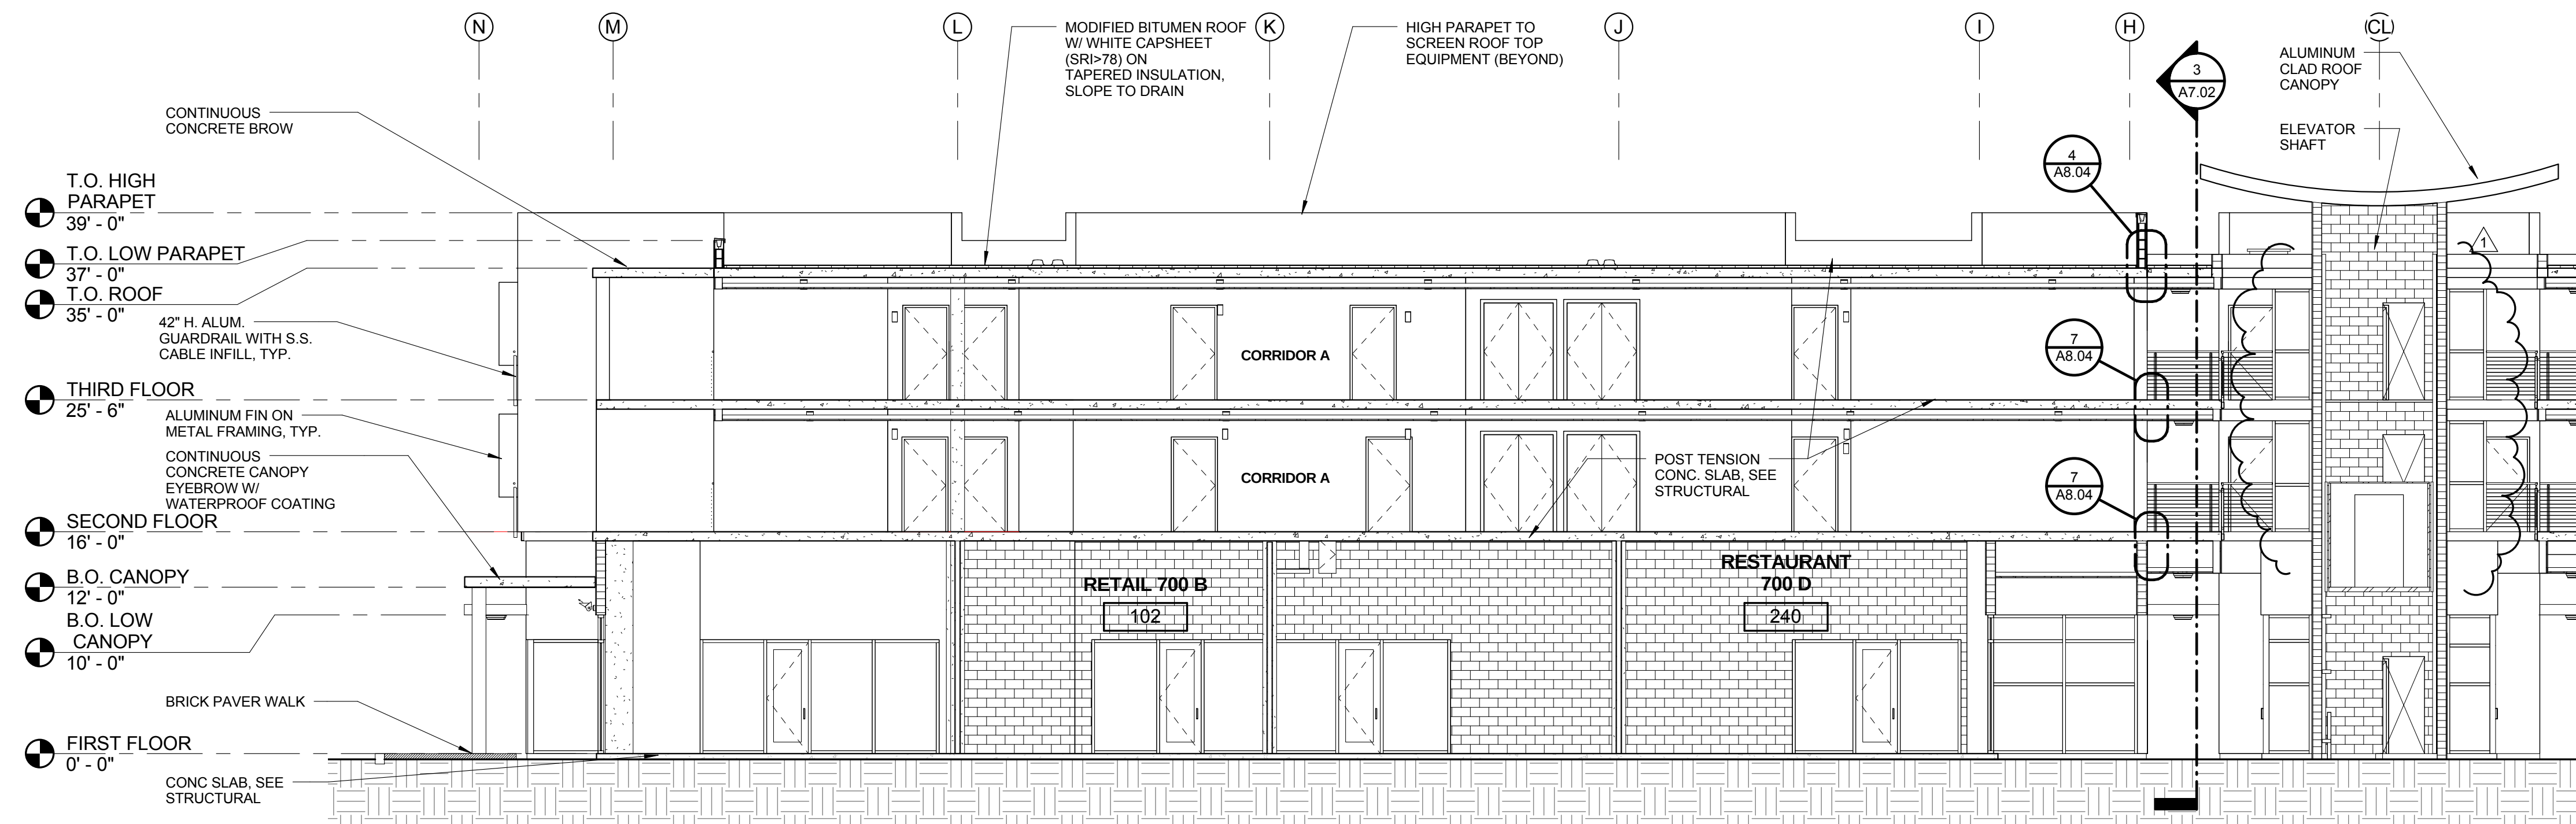

4 BUILDING SECTION WEST ENLARGED
A7.01 1/8" = 1'-0"

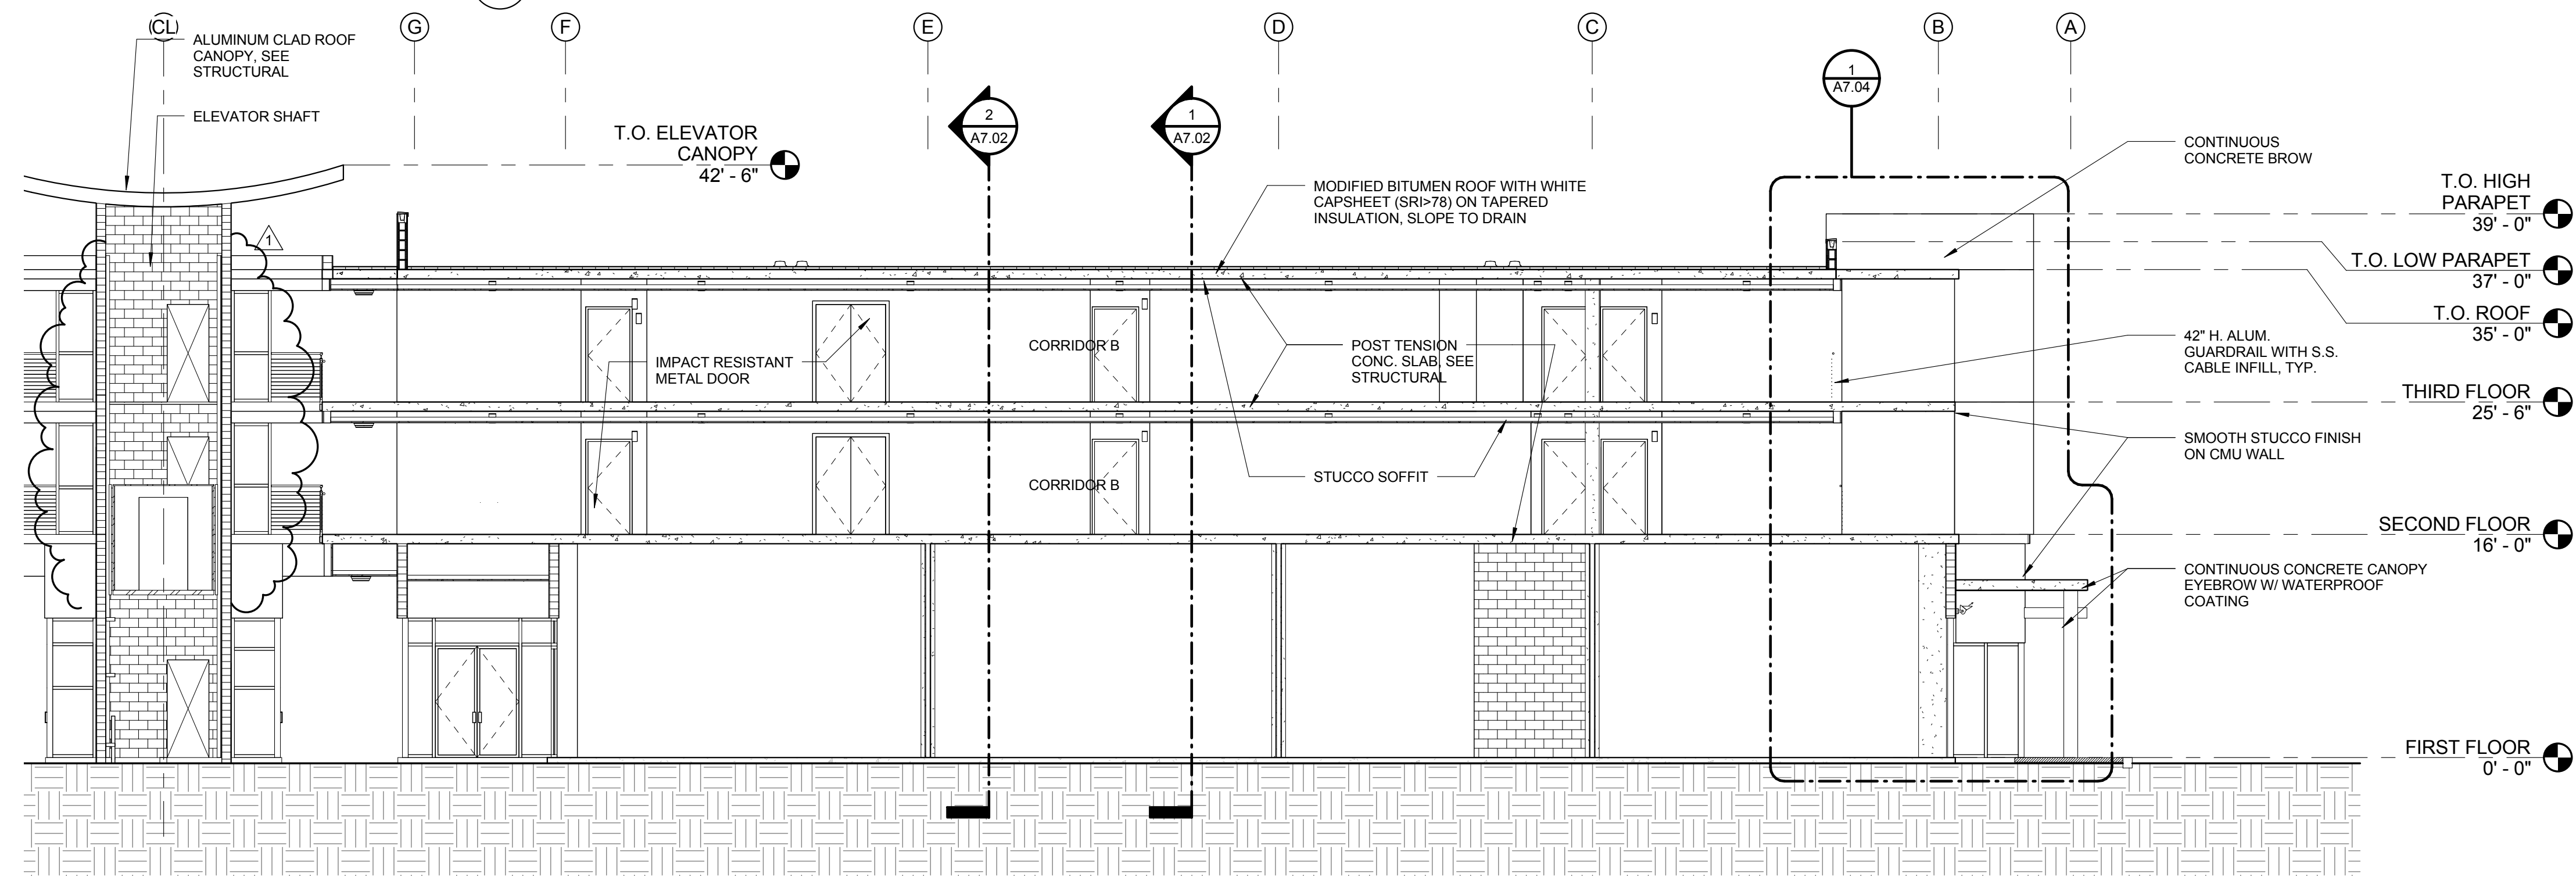

2 BUILDING SECTION EAST ENLARGED
A7.01 1/8" = 1'-0"

ISSUED FOR :

BIDS

PERMIT

CONSTRUCTION

SEAL

PROJECT TITLE

UPTOWN
ATLANTIC-700
BUILDING

W. ATLANTIC AVE. , DELRAY
BEACH, FL

REVISIONS

THESE DRAWINGS ARE PREPARED
PER ESTABLISHED INDUSTRY
STANDARDS AND REPRESENT THE
ARCHITECT AND ENGINEERS DESIGN
CONCEPT. THEY ARE NOT INTENDED
TO PROVIDE EVERY DETAIL OR
CONDITION REQUIRED TO
CONSTRUCT THE BUILDING. THE
CONTRACTOR THROUGH SUBMITTALS
AND OTHER COORDINATION EFFORTS
IS FULLY RESPONSIBLE FOR
PROVIDING A COMPLETE AND
OPERATIONAL BUILDING WHETHER
INDICATED ON THE PLANS OR NOT.
FILE NUMBER

DRAWING TITLE

BUILDING
SECTIONS

DATE


DRAWN BY

JOB NUMBER


121108

DRAWING NUMBER


A7.01

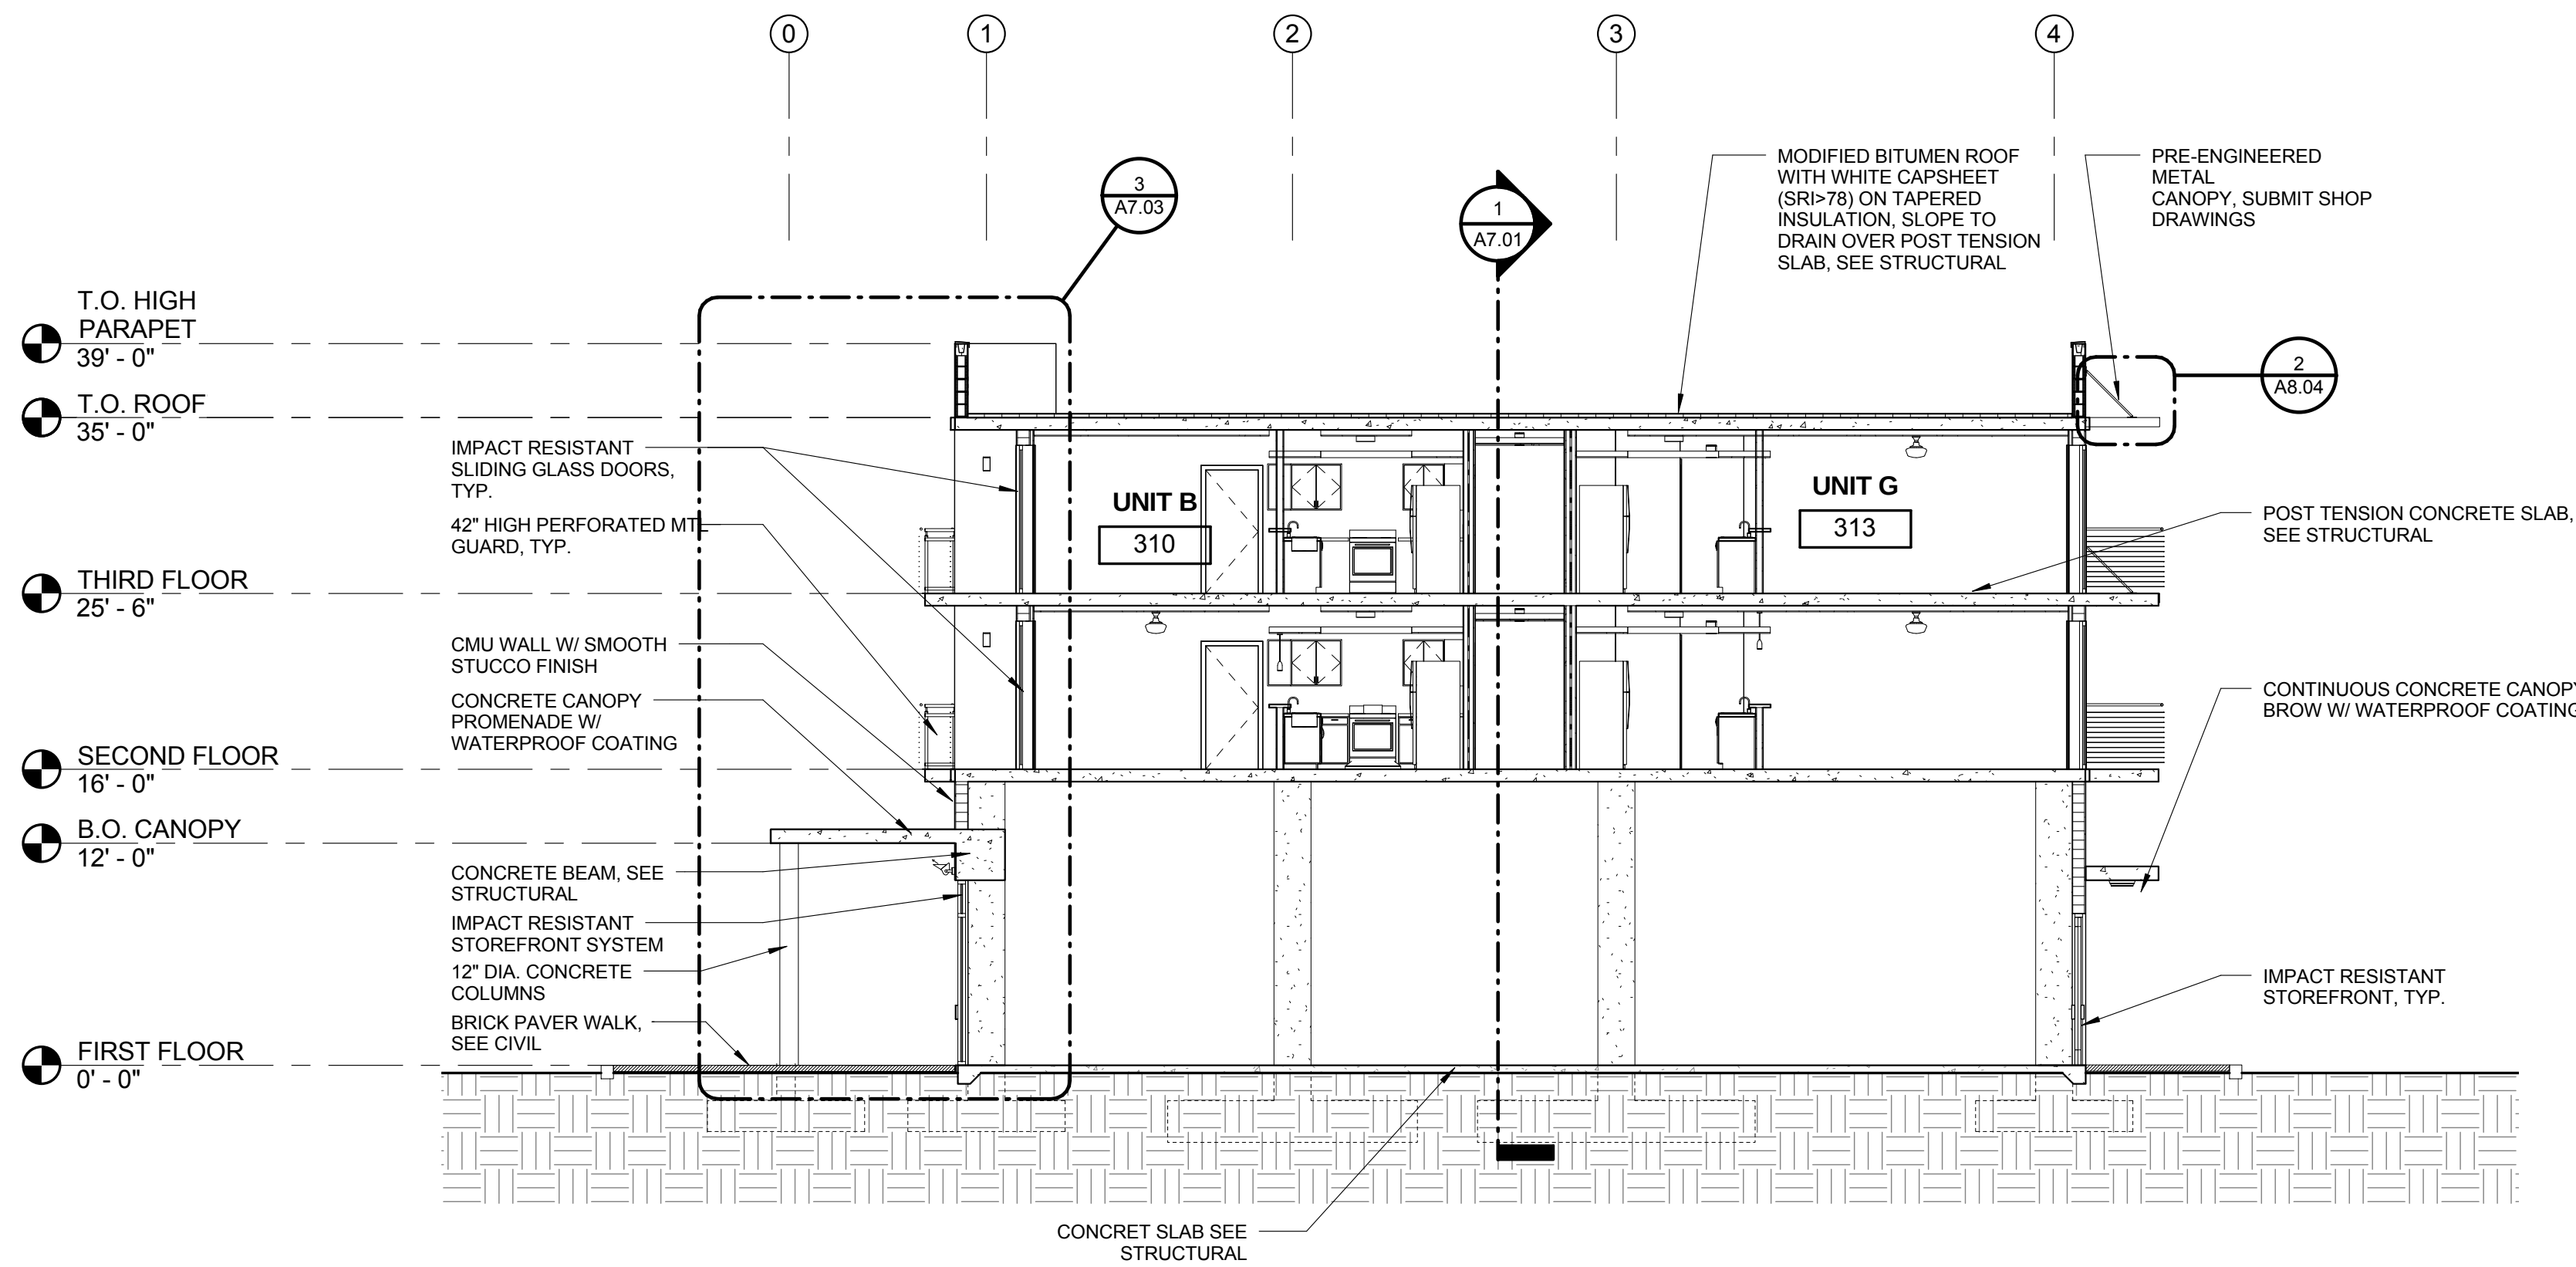

1 BUILDING SECTION (N-S) @ UNIT BALCONIES
A7.02 1/8" = 1'-0"

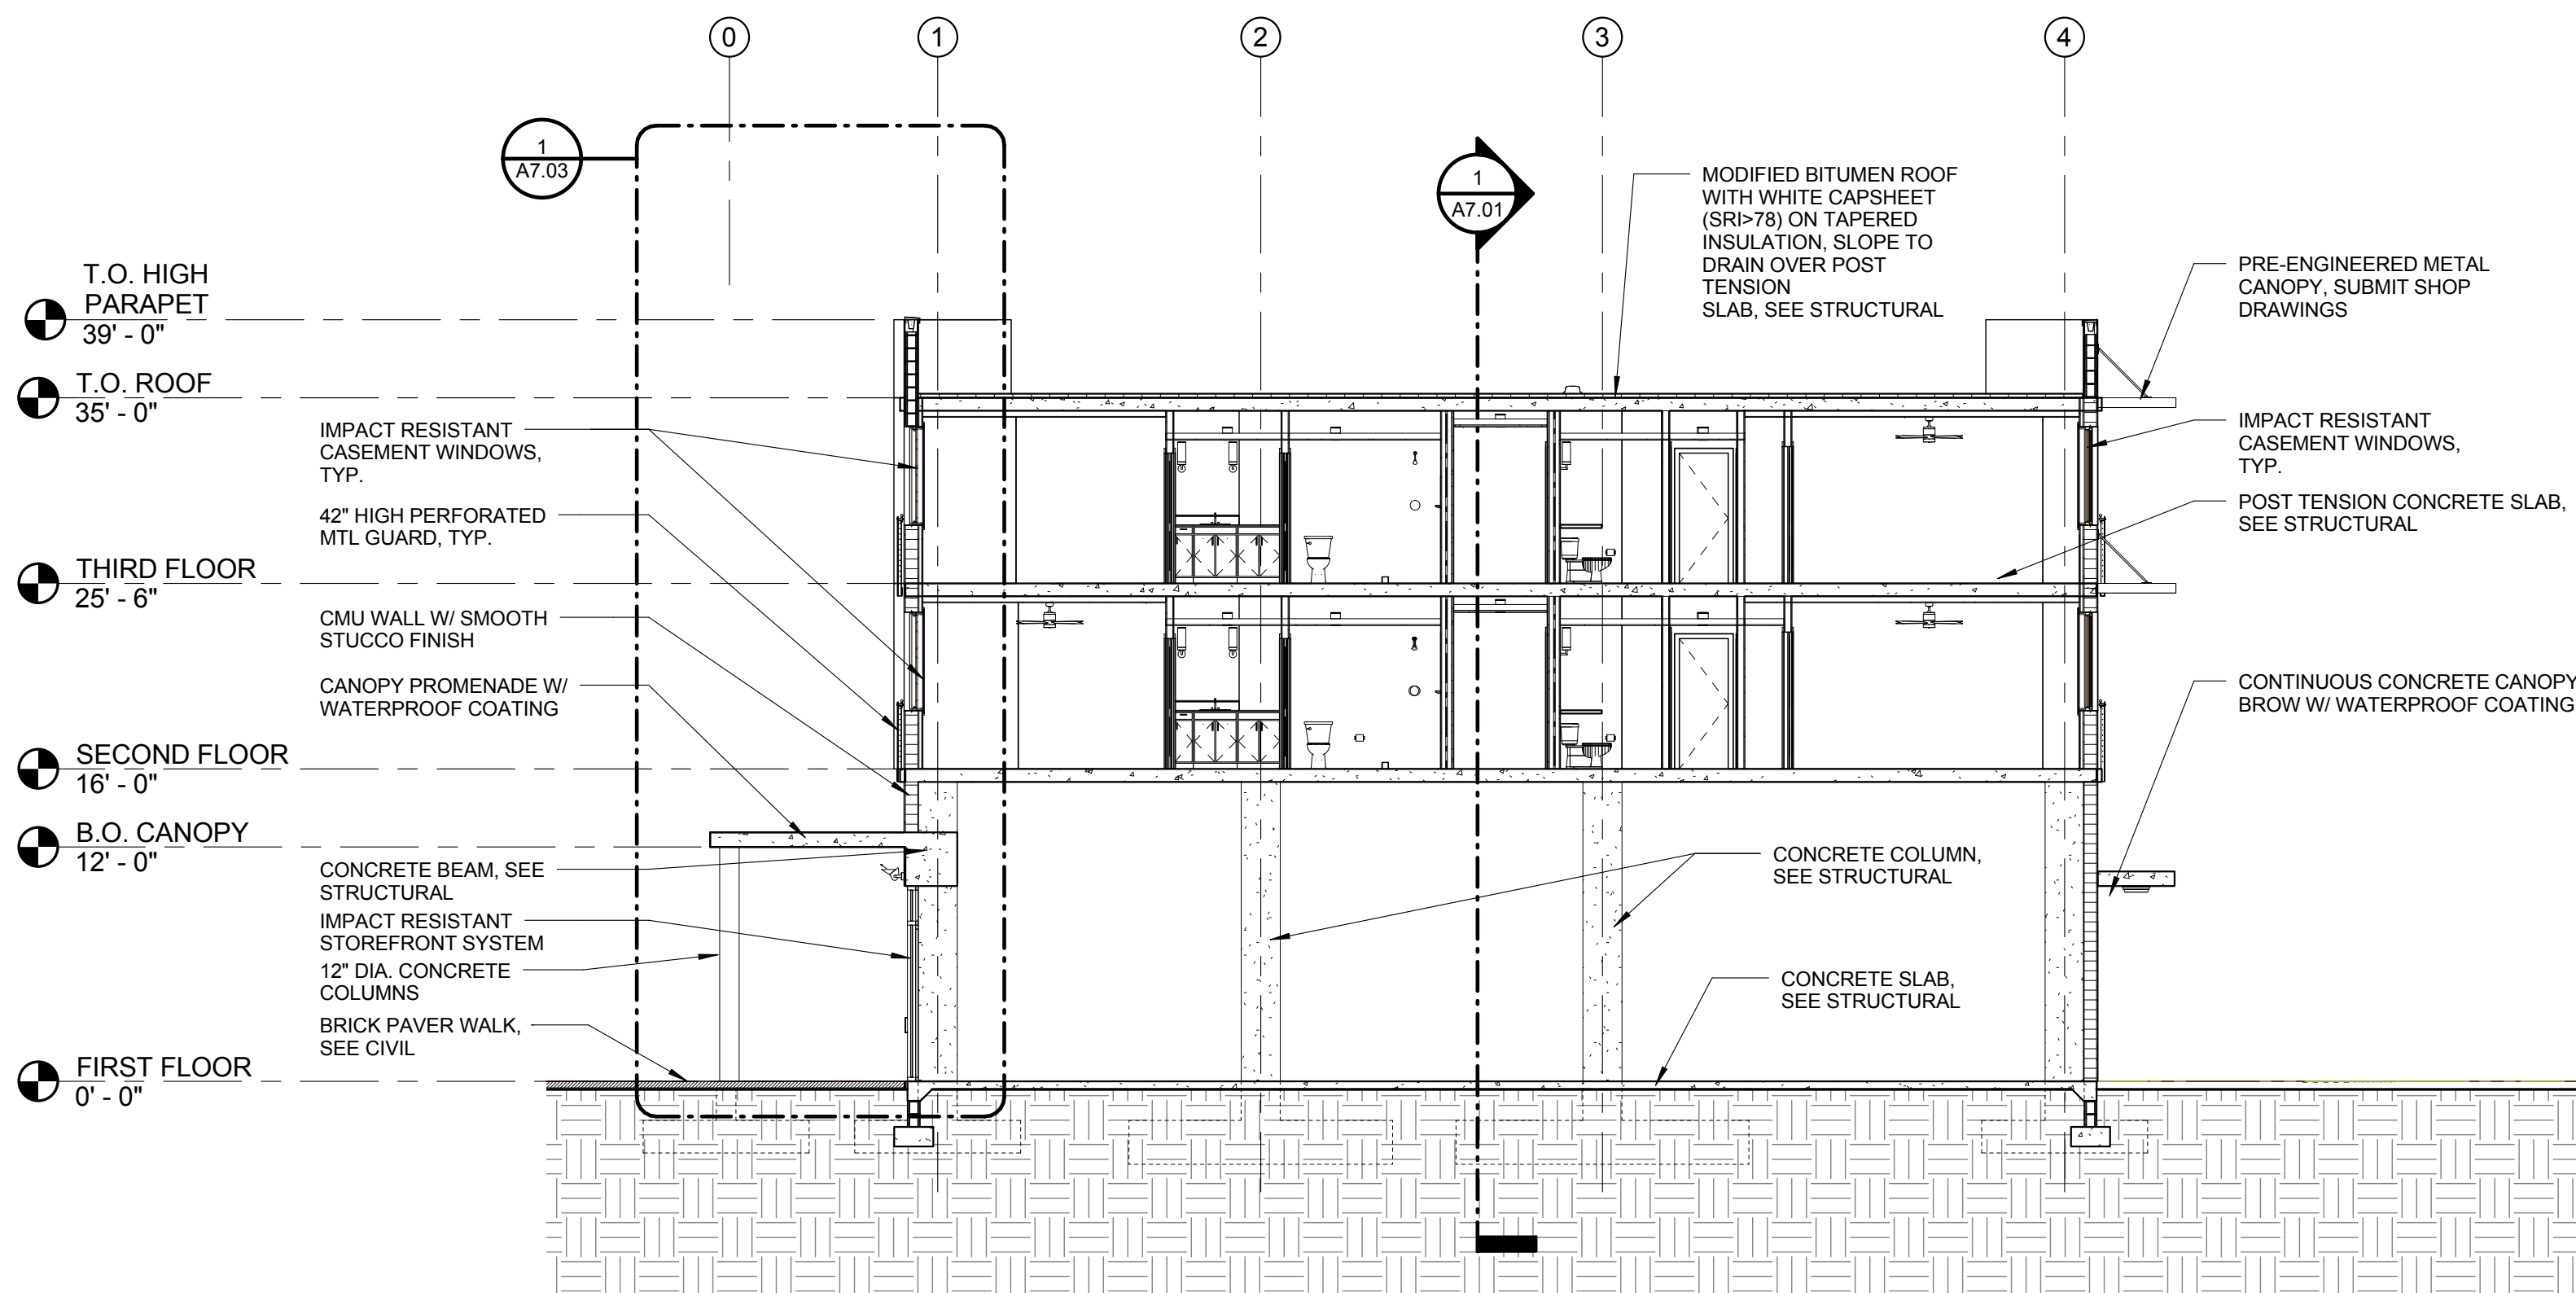

2 CROSS SECTION @ UNIT BALCONIES
A7.02 1/8" = 1'-0"

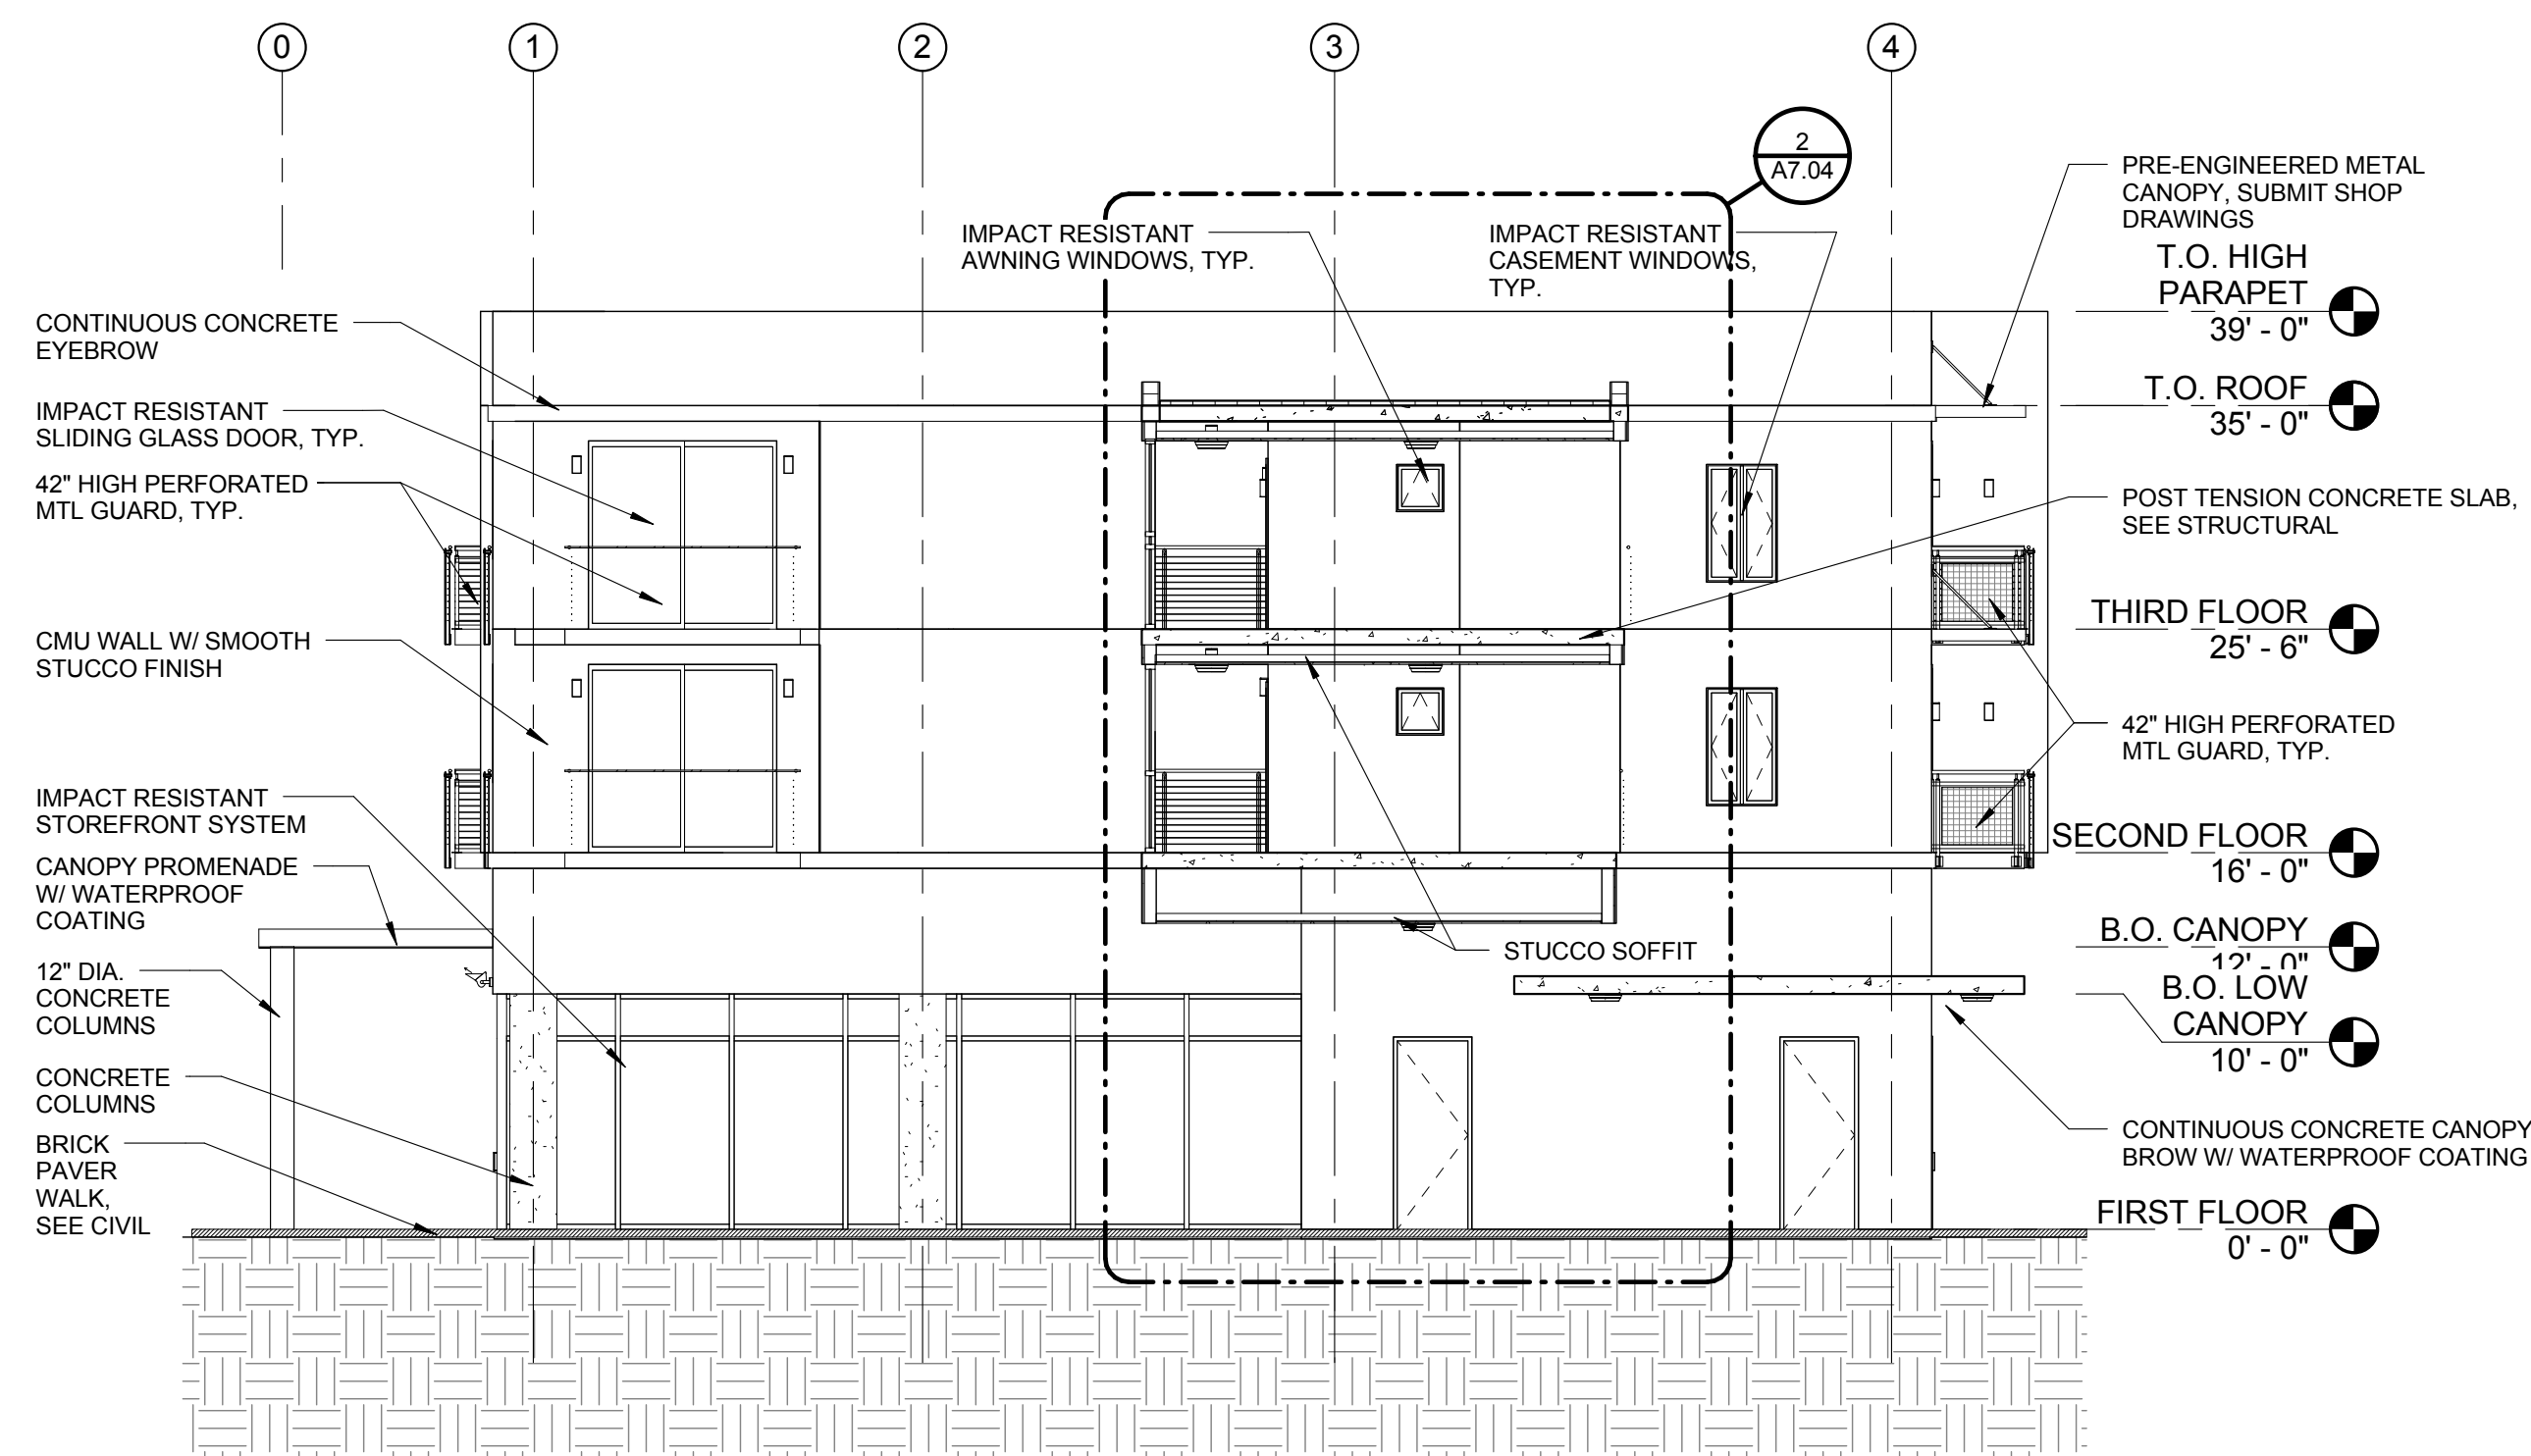

3 BREEZEWAY CROSS SECTION
A7.02 1/8" = 1'-0"

ISSUED FOR :

BIDS

PERMIT

CONSTRUCTION

SEAL

PROJECT TITLE

**UPTOWN
ATLANTIC-700
BUILDING**

W. ATLANTIC AVE. , DELRAY
BEACH, FL

PROVISIONS

THESE DRAWINGS ARE PREPARED
PER ESTABLISHED INDUSTRY
STANDARDS AND REPRESENT THE
ARCHITECT AND ENGINEERS DESIGN
CONCEPT. THEY ARE NOT INTENDED
TO PROVIDE EVERY DETAIL OR
CONDITION REQUIRED TO
CONSTRUCT THE BUILDING. THE
CONTRACTOR THROUGH SUBMITTALS
AND OTHER COORDINATION EFFORTS
IS FULLY RESPONSIBLE FOR
PROVIDING A COMPLETE AND
OPERATIONAL BUILDING WHETHER
INDICATED ON THE PLANS OR NOT.
FILE NUMBER

DRAWING TITLE

**BUILDING CROSS
SECTIONS**

DATE


DRAWN BY

JOB NUMBER


121108

DRAWING NUMBER


A7.02

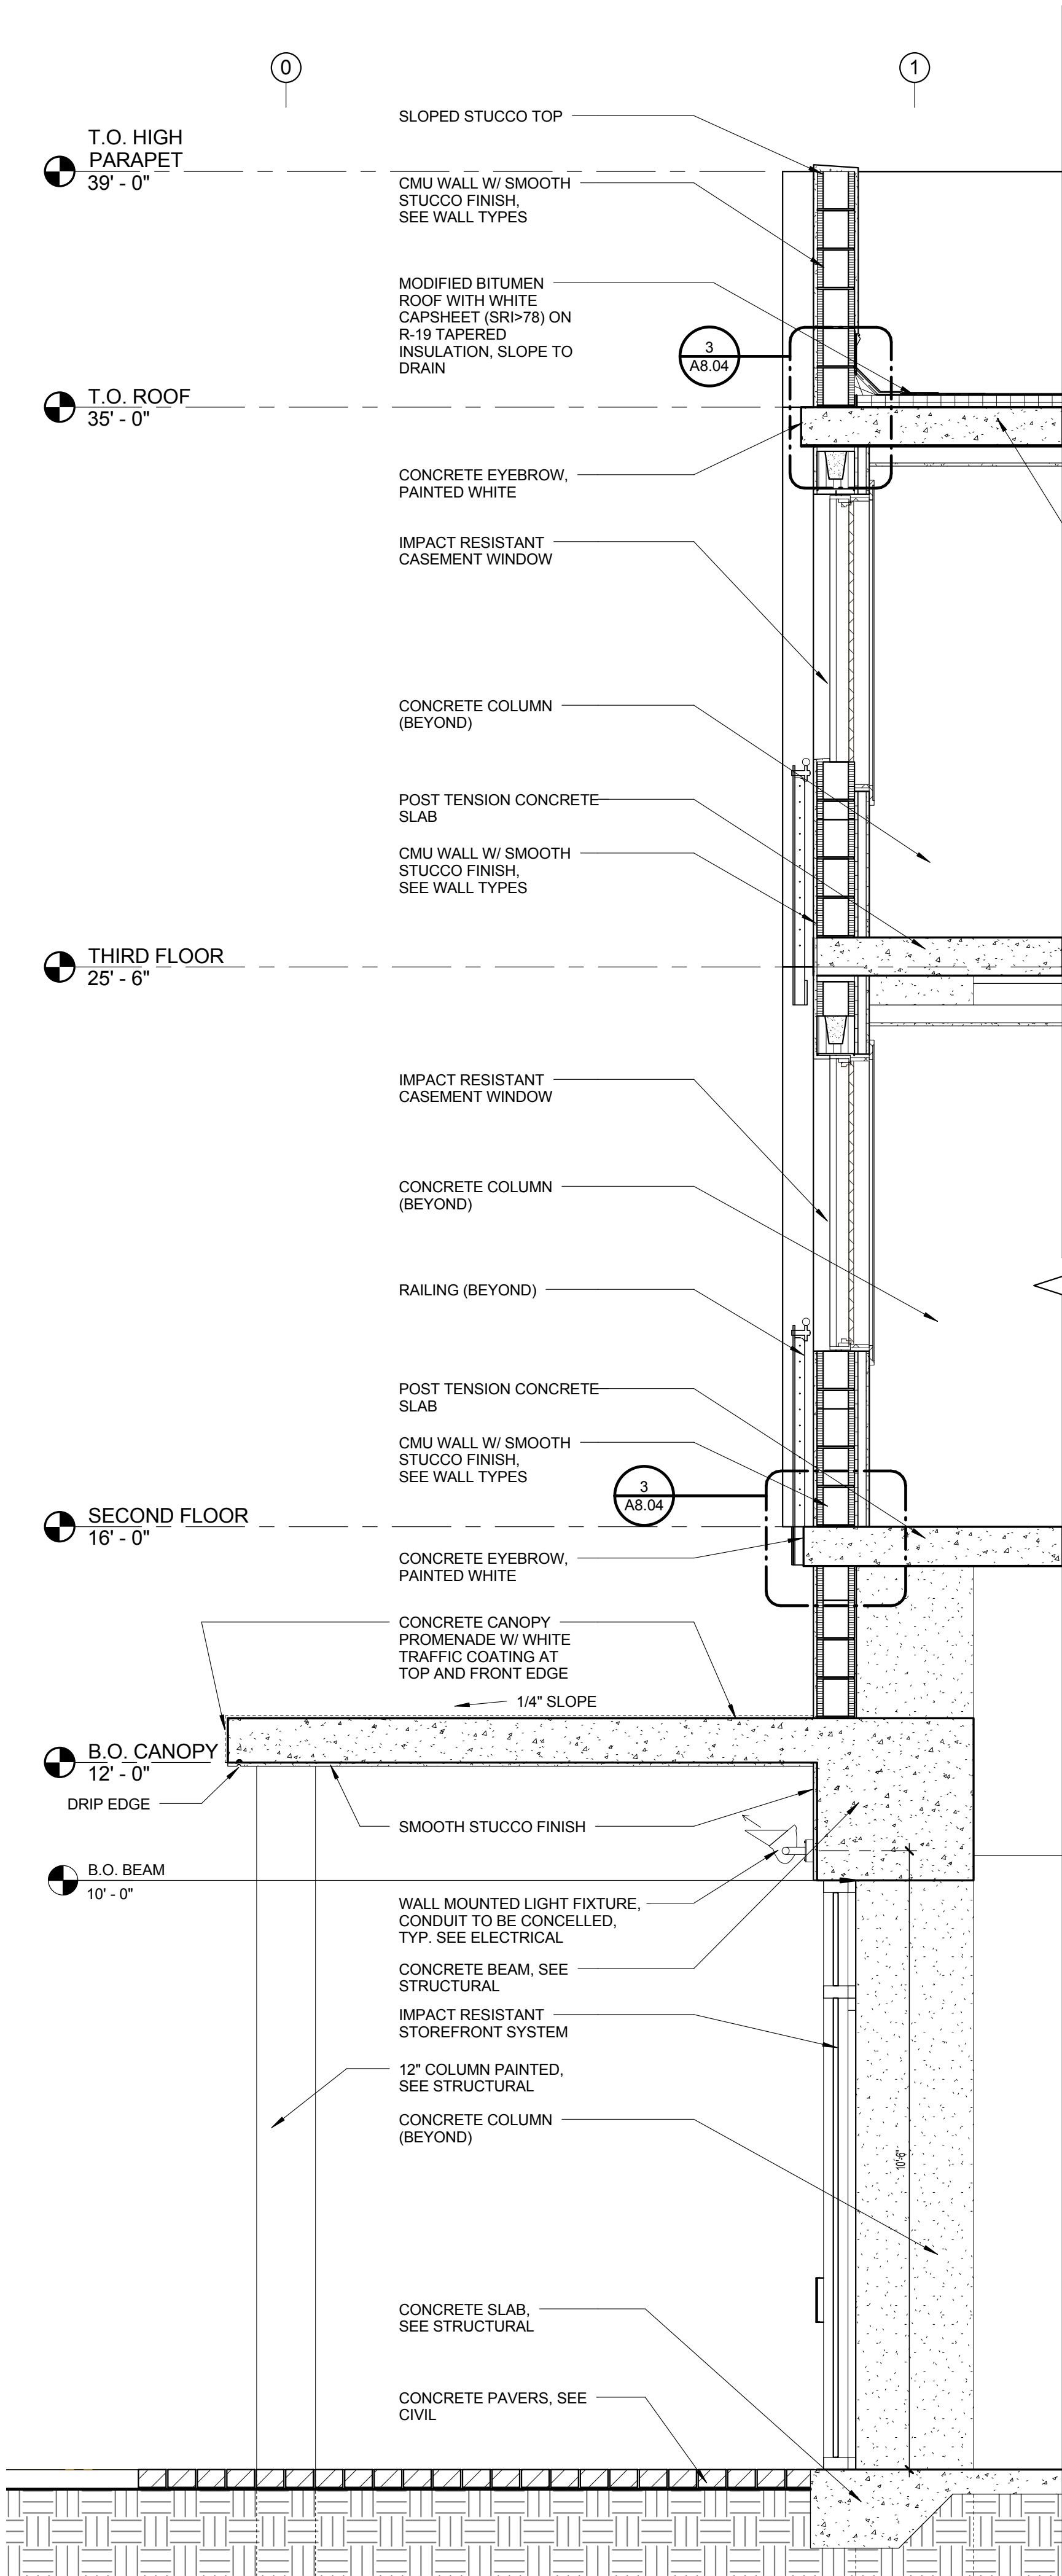

1 WALL SECTION @ COLUMNS
A7.03 1/2" = 1'-0"

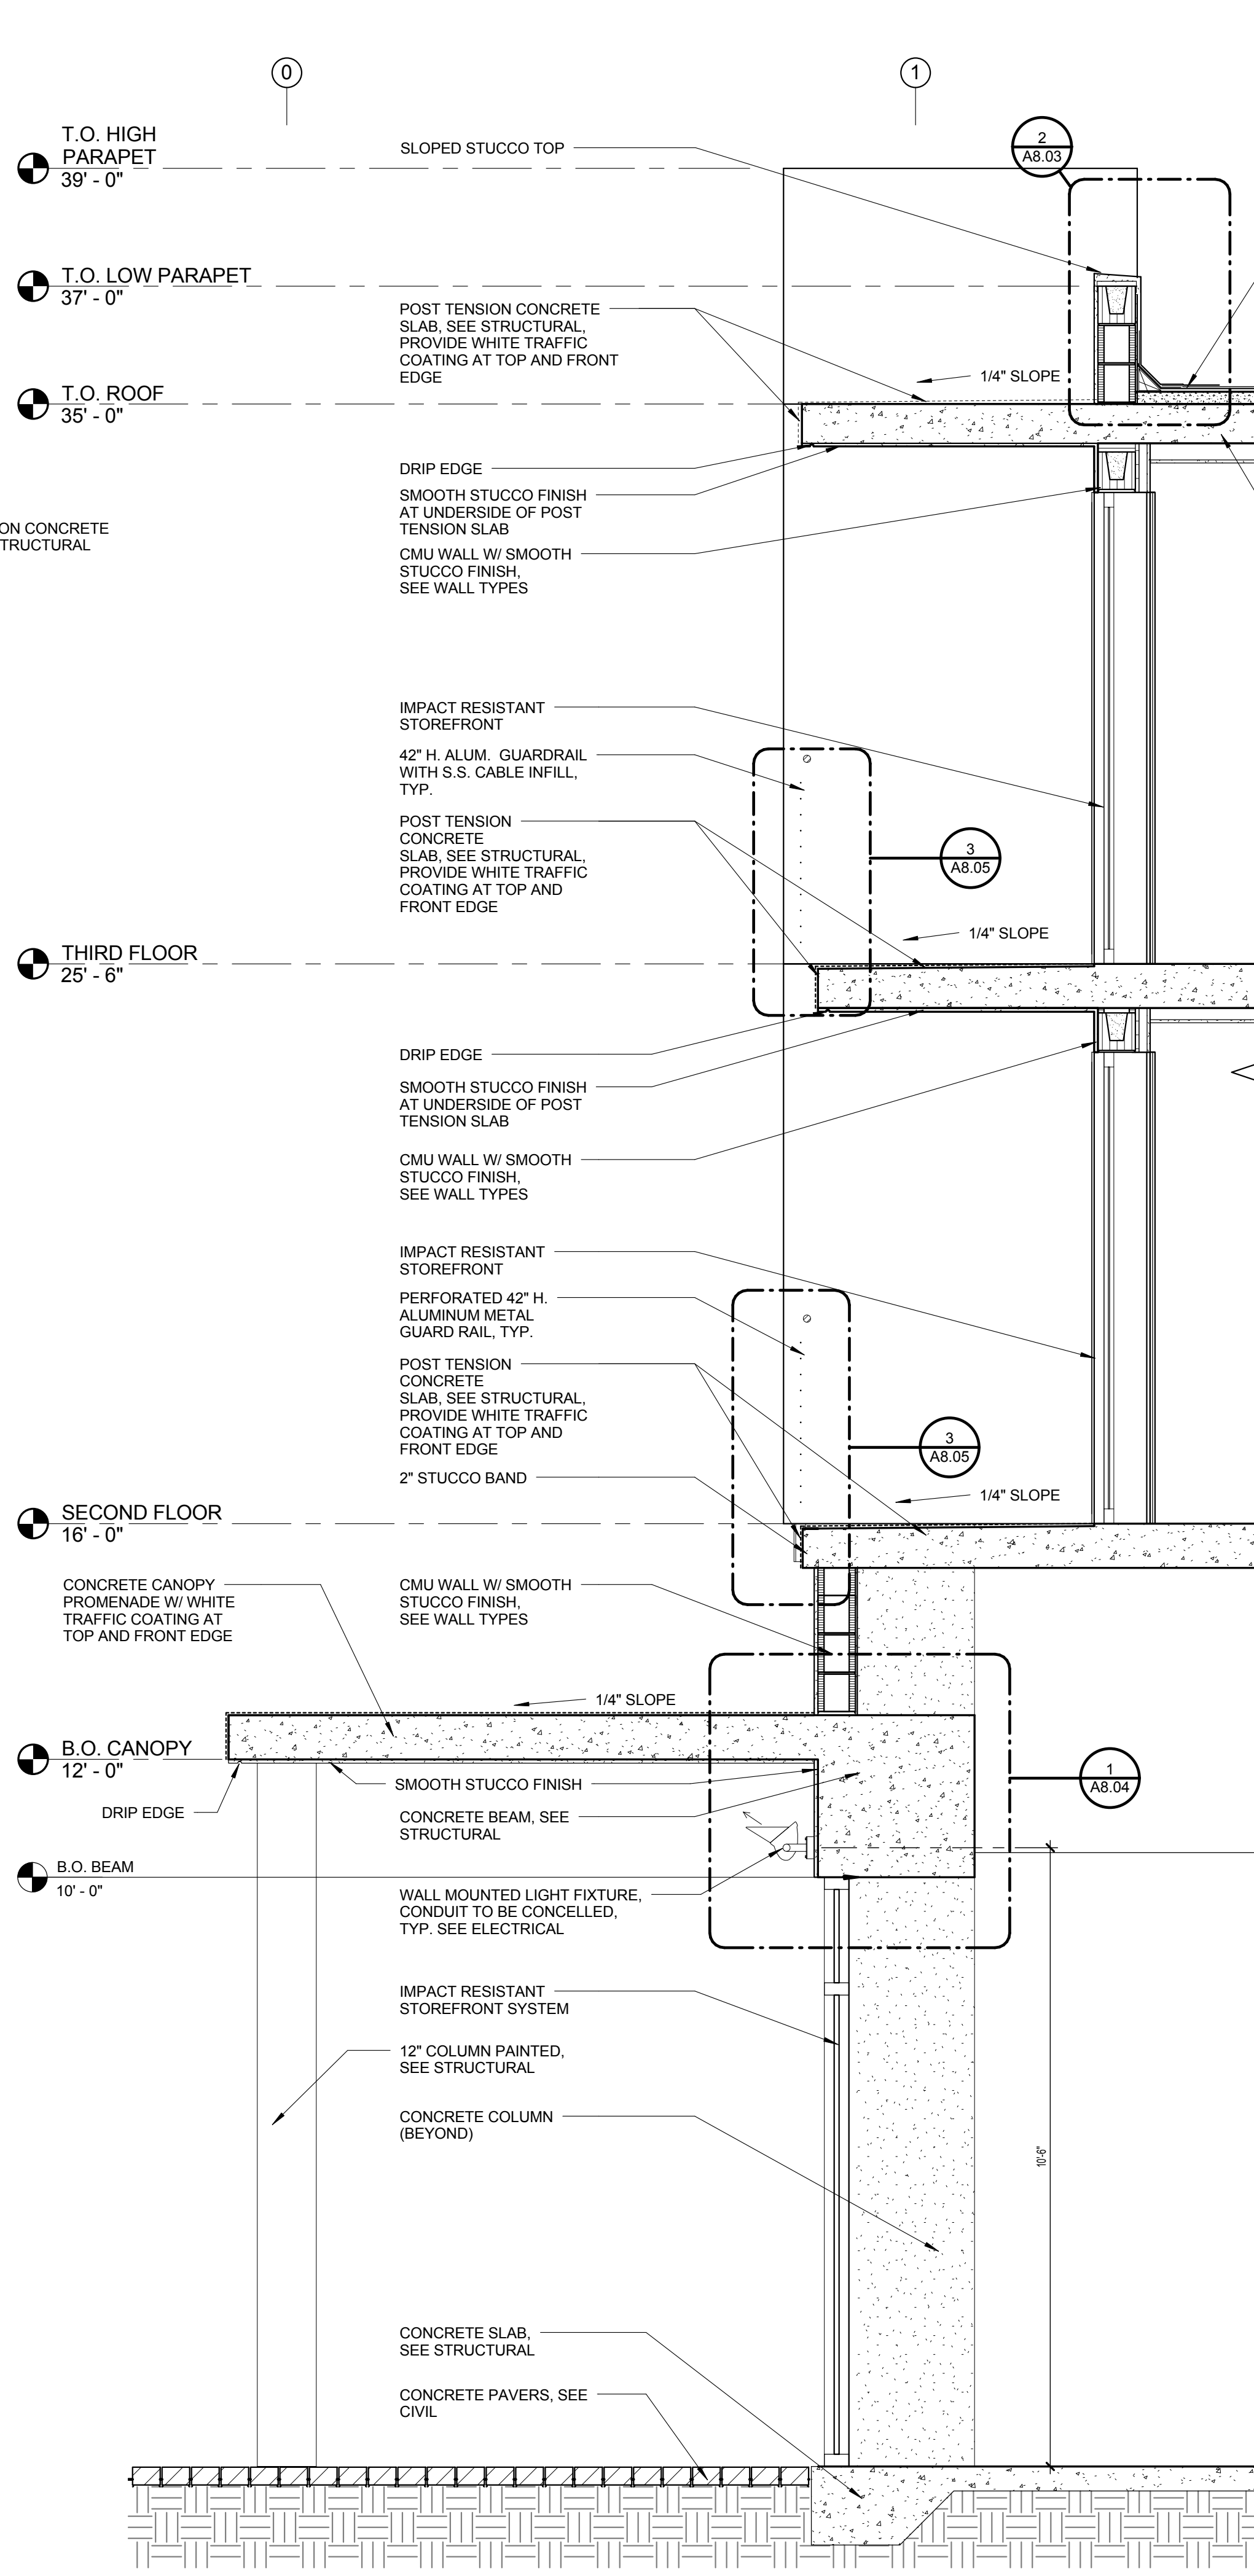

2 SECTION (N-S)
A7.03 1/2" = 1'-0"

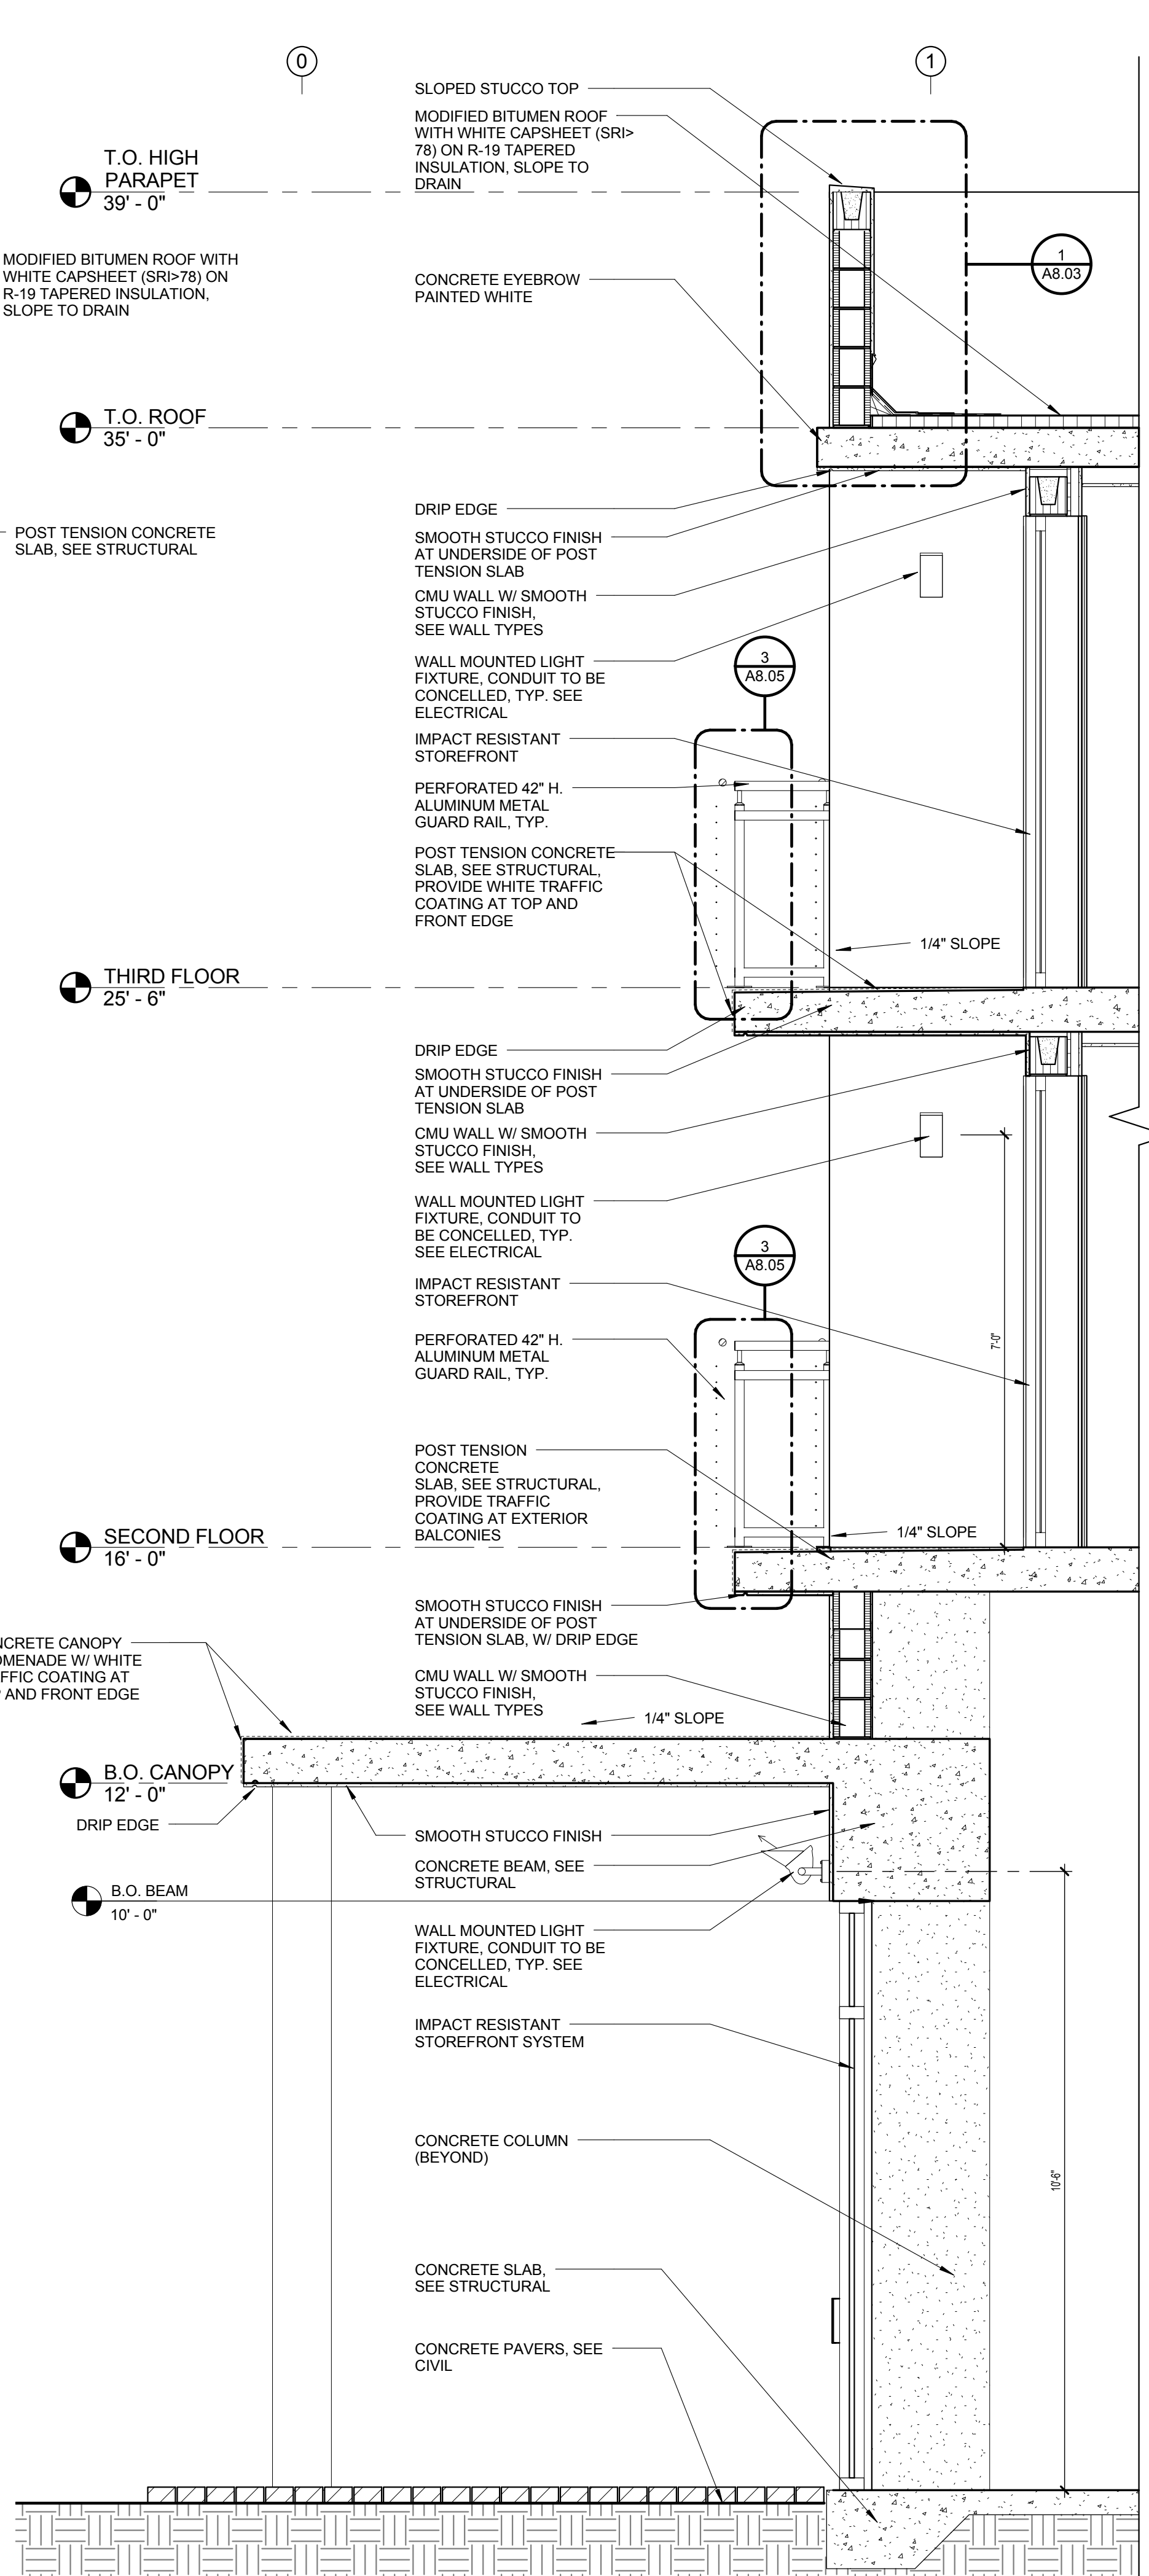

3 BUILDING SECTION (N-S)
A7.03 1/2" = 1'-0"

ISSUED FOR :

BIDS
PERMIT
CONSTRUCTION
SEAL

PROJECT TITLE
UPTOWN
ATLANTIC-700
BUILDING

W. ATLANTIC AVE. , DELRAY
BEACH, FL


PROVISIONS

THESE DRAWINGS ARE PREPARED
PER ESTABLISHED INDUSTRY
STANDARDS AND REPRESENT THE
ARCHITECT AND ENGINEERS DESIGN
CONCEPT. THEY ARE NOT INTENDED
TO PROVIDE EVERY DETAIL OR
CONDITION REQUIRED TO
CONSTRUCT THE BUILDING. THE
CONTRACTOR THROUGH SUBMITTALS
AND OTHER COORDINATION EFFORTS
IS FULLY RESPONSIBLE FOR
PROVIDING A COMPLETE AND
OPERATIONAL BUILDING WHETHER
INDICATED ON THE PLANS OR NOT.
FILE NUMBER

DRAWING TITLE
WALL SECTIONS

DATE
DRAWN BY
JOB NUMBER
121108
DRAWING NUMBER

A7.03

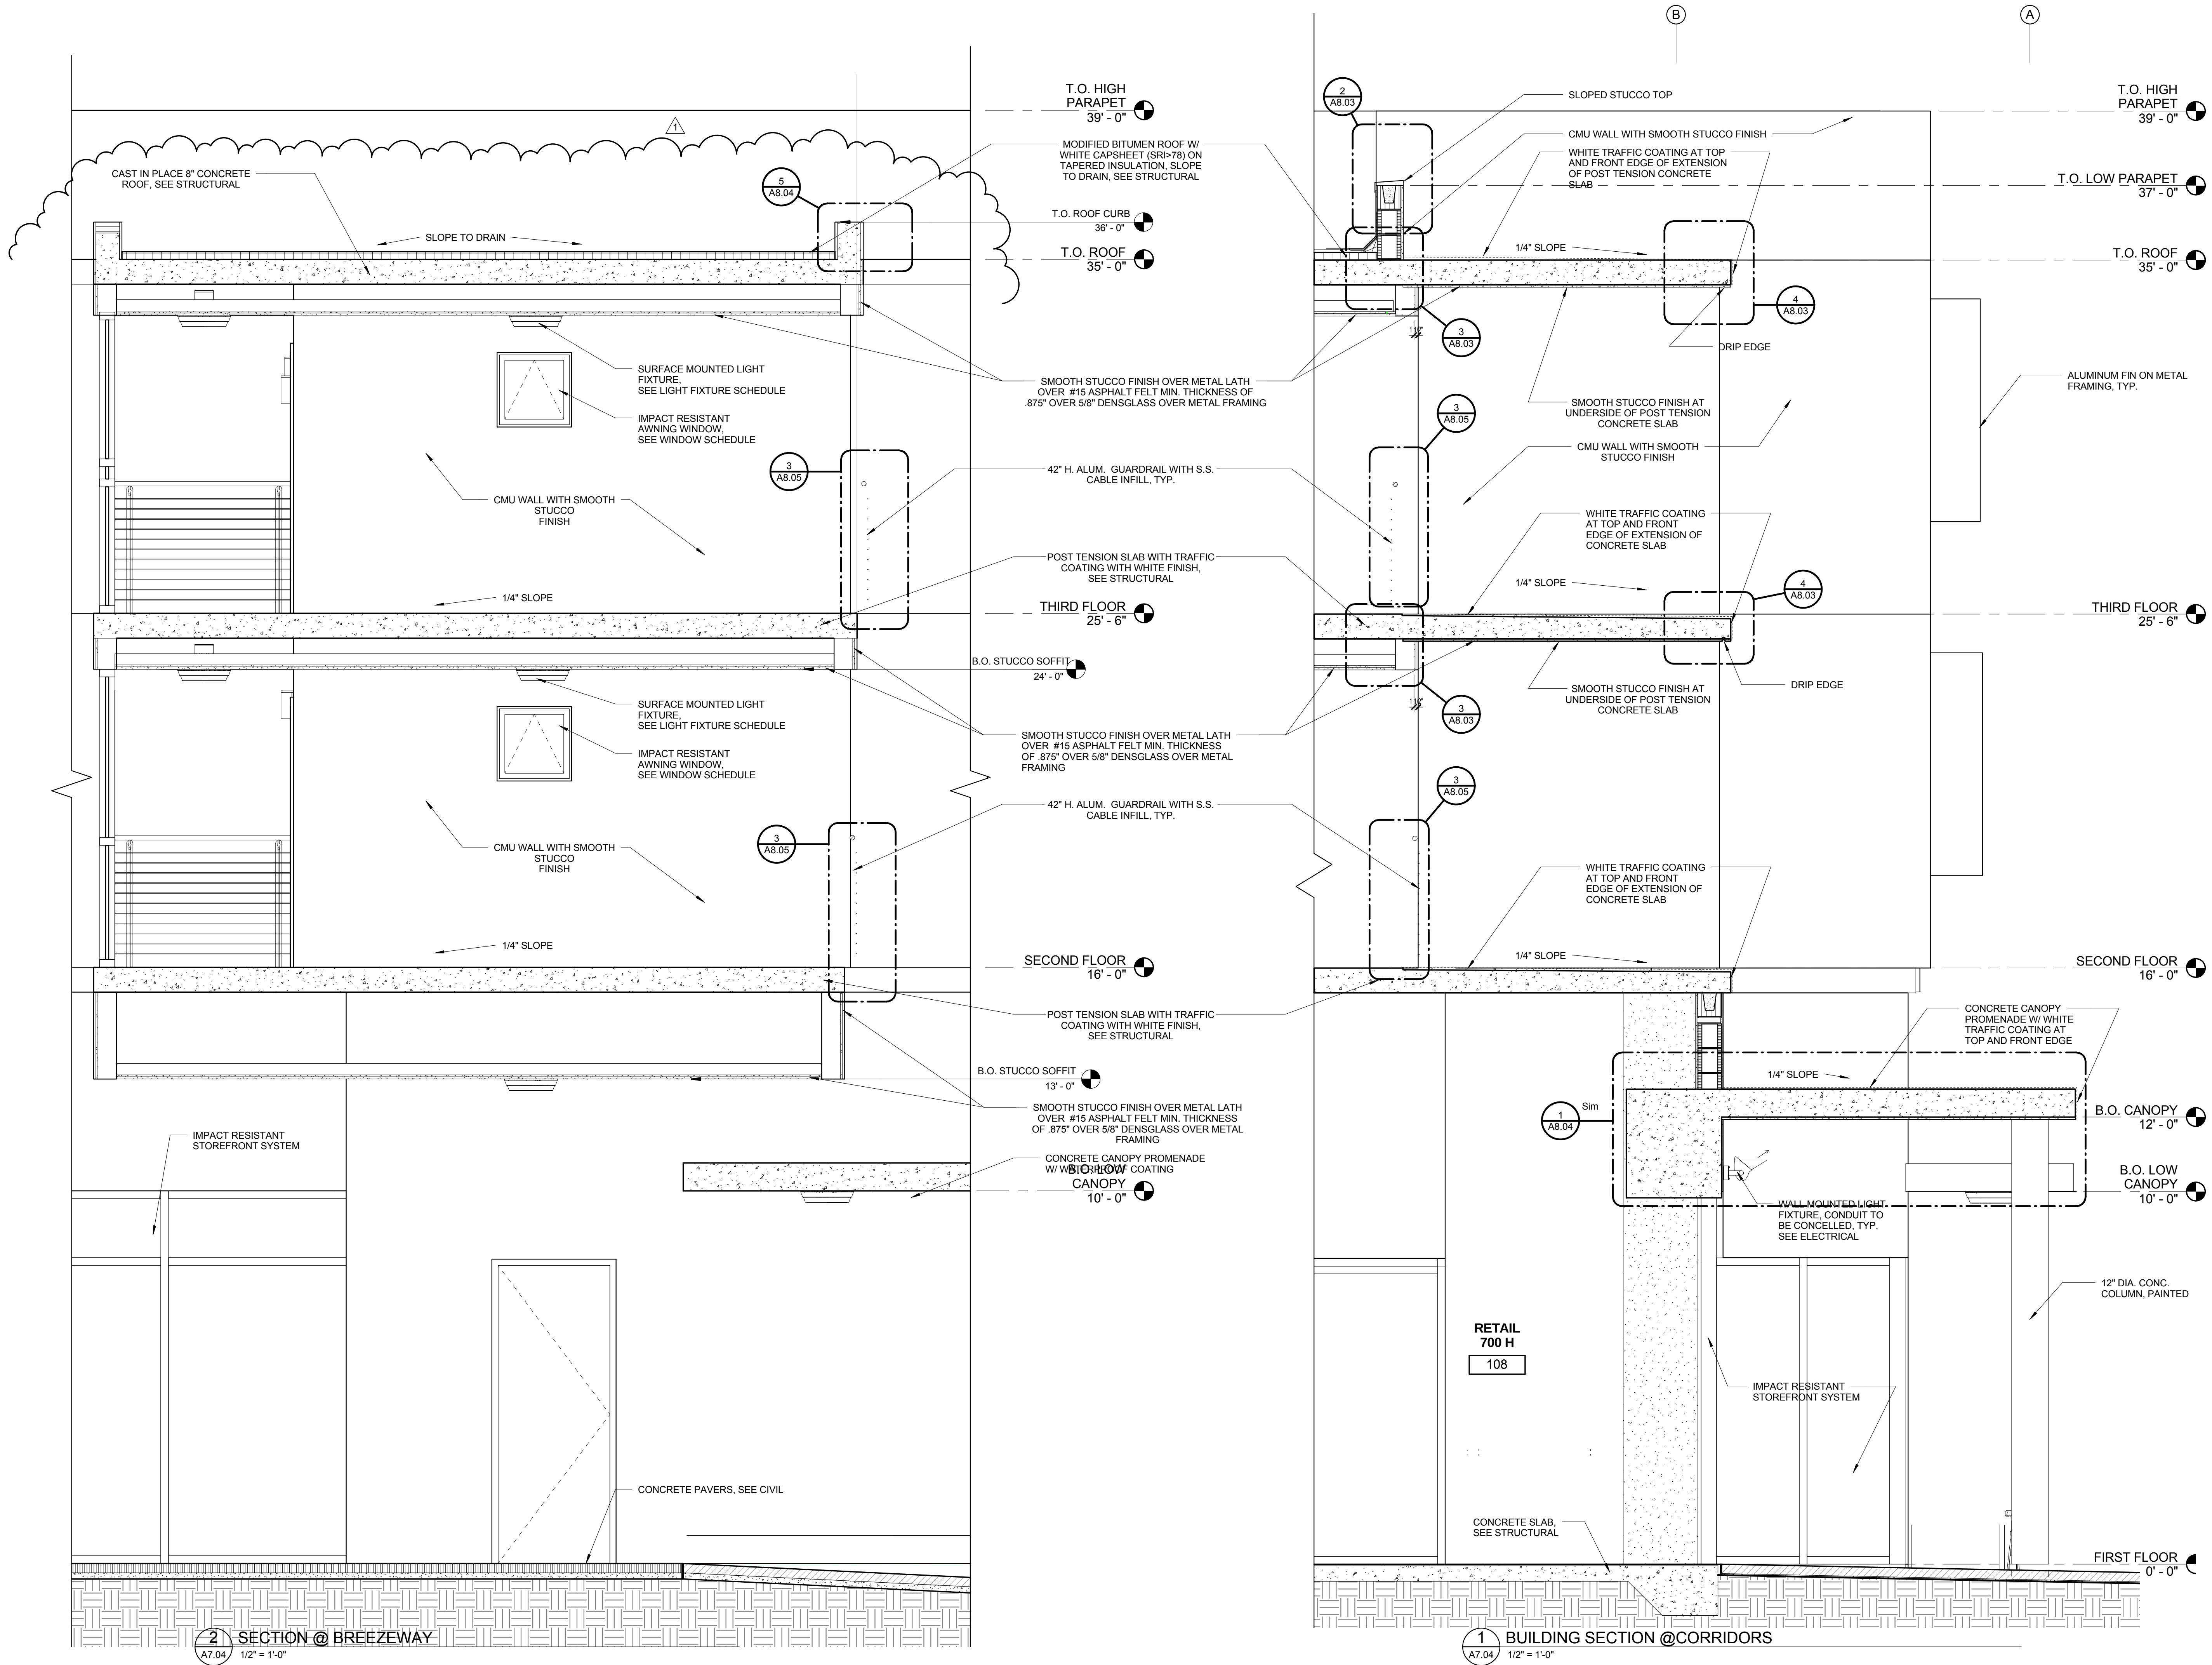

ISSUED FOR :

BIDS

PERMIT

CONSTRUCTION

SEAL

PROJECT TITLE

UPTOWN
ATLANTIC-700
BUILDING

W. ATLANTIC AVE. , DELRAY
BEACH, FL

PROVISIONS

THESE DRAWINGS ARE PREPARED
PER ESTABLISHED INDUSTRY
STANDARDS AND REPRESENT THE
ARCHITECT AND ENGINEERS DESIGN
CONCEPT. THEY ARE NOT INTENDED
TO PROVIDE EVERY DETAIL OR
CONDITION REQUIRED TO
CONSTRUCT THE BUILDING. THE
CONTRACTOR THROUGH SUBMITTALS
AND OTHER COORDINATION EFFORTS
IS FULLY RESPONSIBLE FOR
PROVIDING A COMPLETE AND
OPERATIONAL BUILDING WHETHER
INDICATED ON THE PLANS OR NOT.
FILE NUMBER

DRAWING TITLE

WALL SECTIONS


DATE

DRAWN BY

JOB NUMBER
121108

DRAWING NUMBER

A7.04

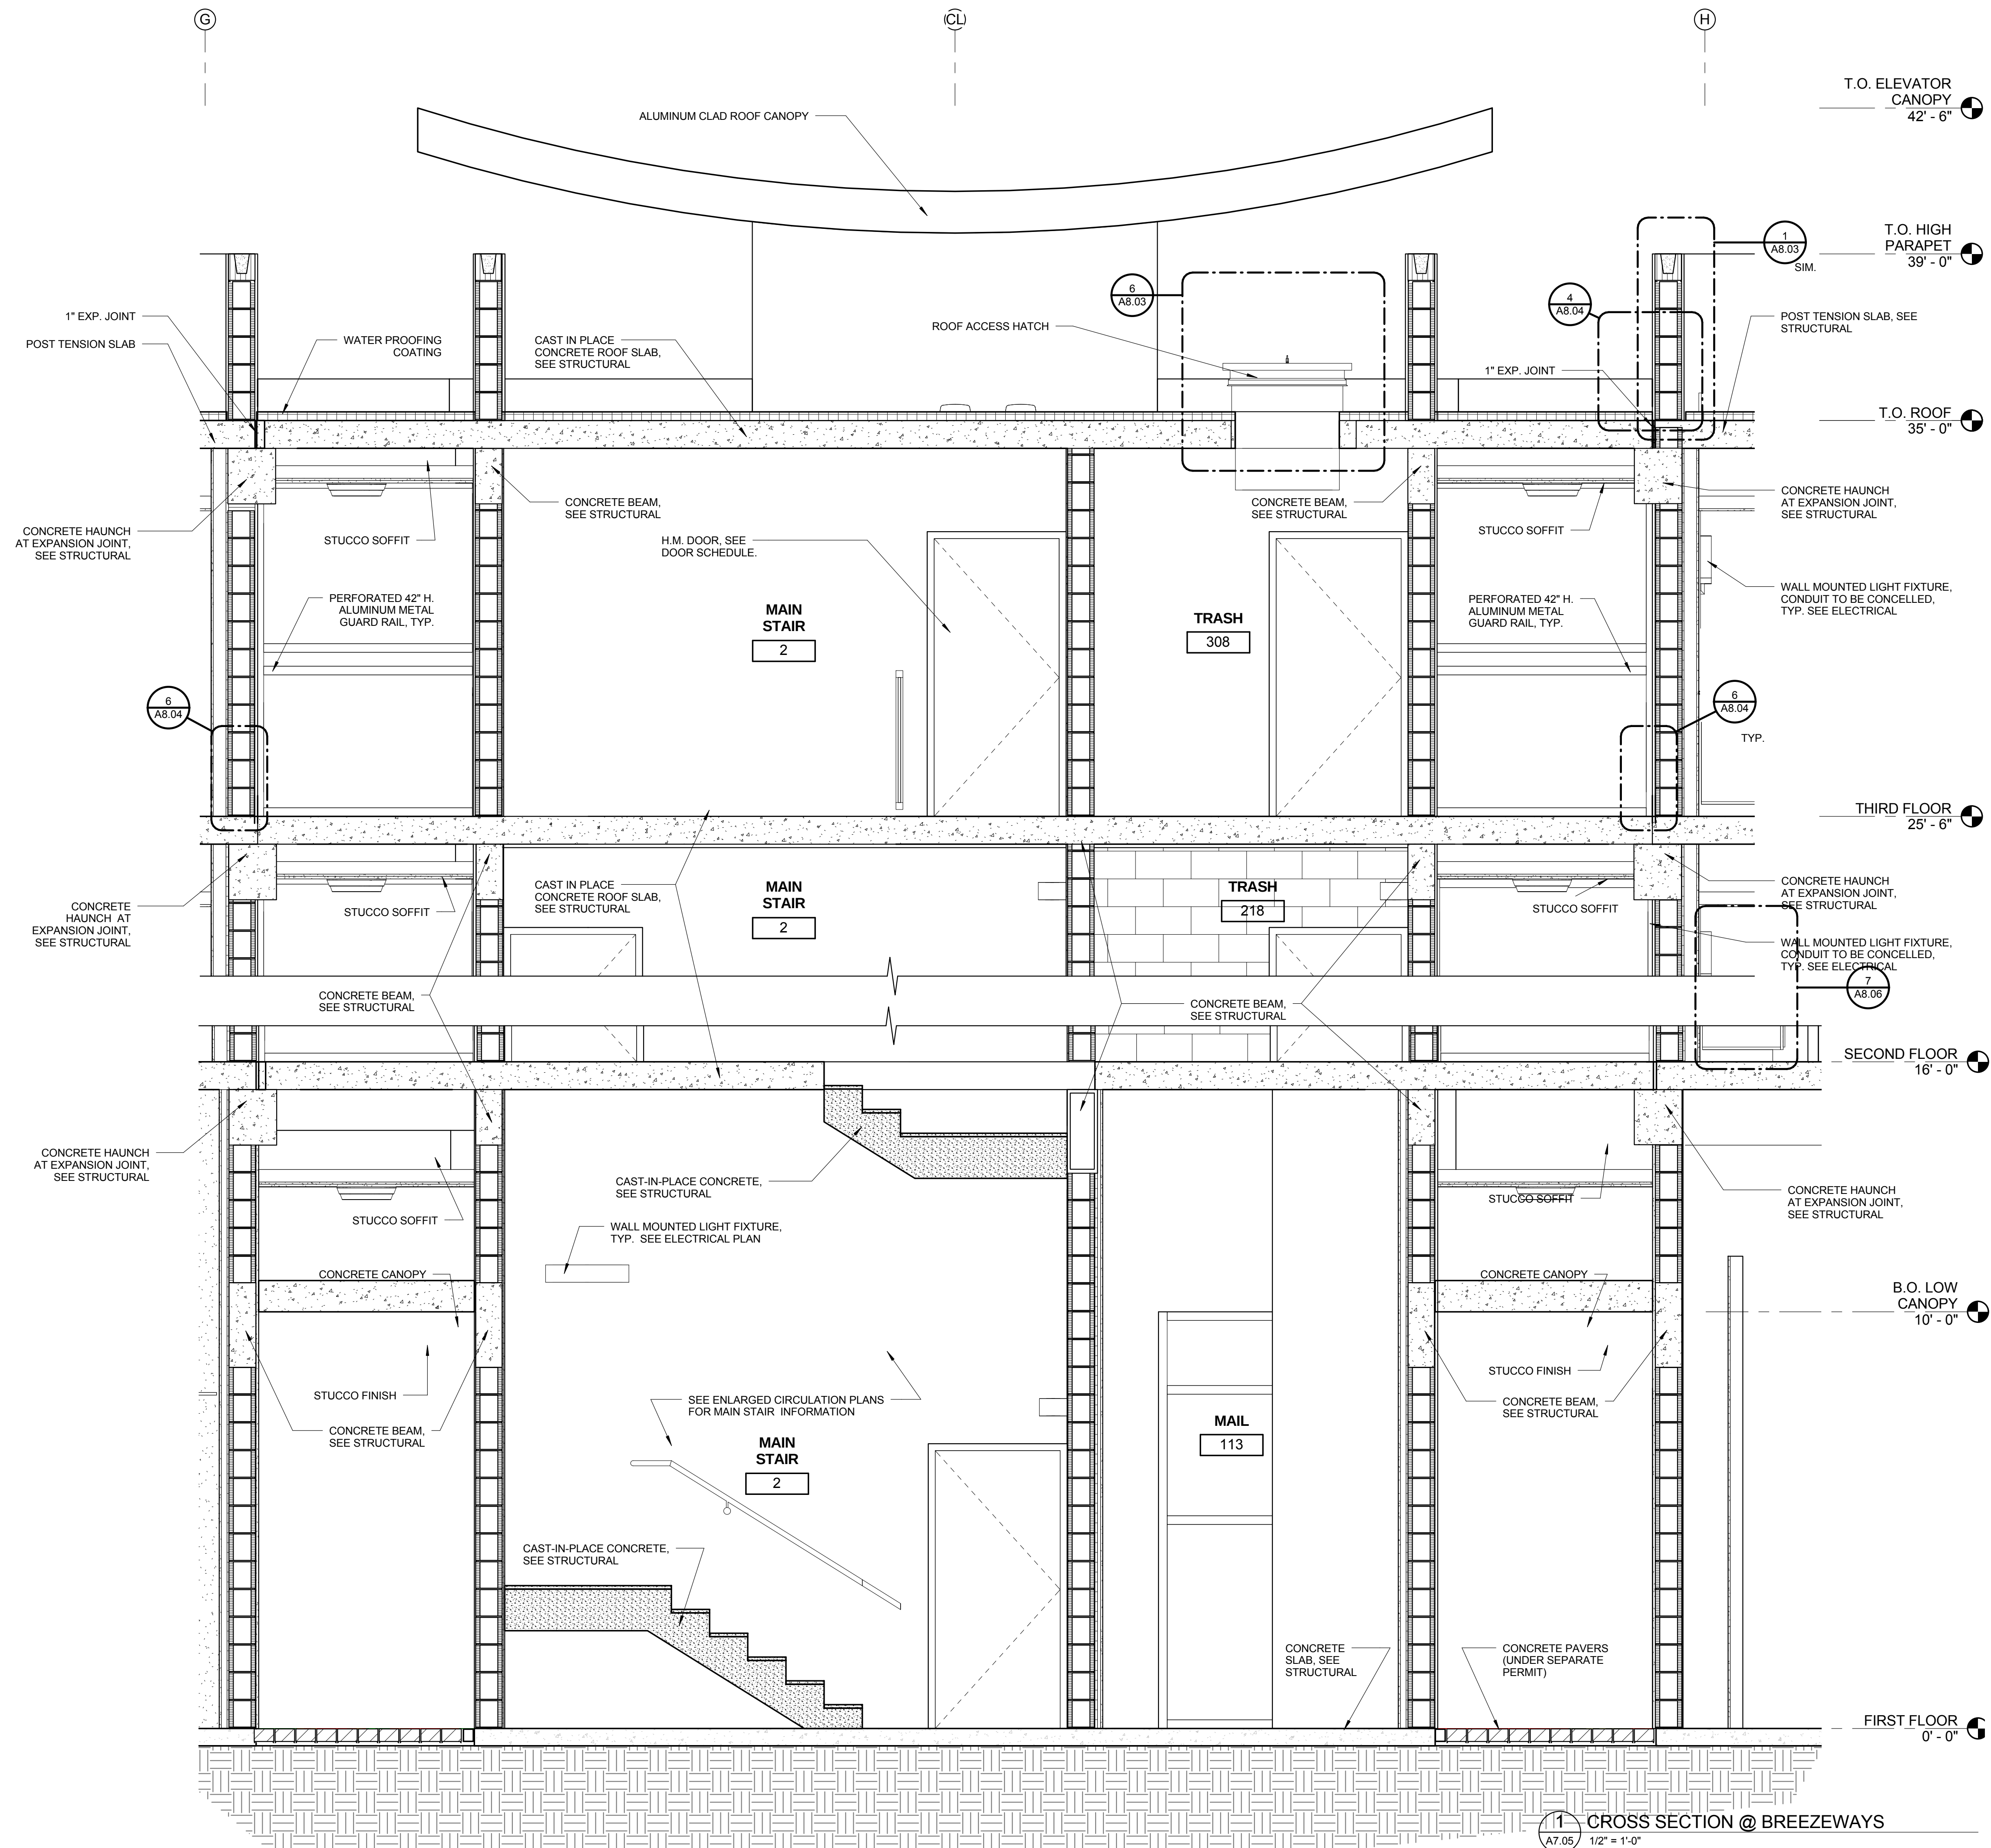

ISSUED FOR :

BIDS
PERMIT
CONSTRUCTION
SEAL

PROJECT TITLE
**UPTOWN
ATLANTIC-700
BUILDING**

W. ATLANTIC AVE. , DELRAY
BEACH, FL



REVISIONS

THESE DRAWINGS ARE PREPARED
PER ESTABLISHED INDUSTRY
STANDARDS AND REPRESENT THE
ARCHITECT AND ENGINEERS DESIGN
CONCEPT. THEY ARE NOT INTENDED
TO PROVIDE EVERY DETAIL OR
CONDITION REQUIRED TO
CONSTRUCT THE BUILDING. THE
CONTRACTOR THROUGH SUBMITTALS
AND OTHER COORDINATION EFFORTS
IS FULLY RESPONSIBLE FOR
PROVIDING A COMPLETE AND
OPERATIONAL BUILDING WHETHER
INDICATED ON THE PLANS OR NOT.
FILE NUMBER

DRAWING TITLE
WALL SECTIONS

DATE | DRAWN BY
JOB NUMBER
121108
DRAWING NUMBER

A7.05

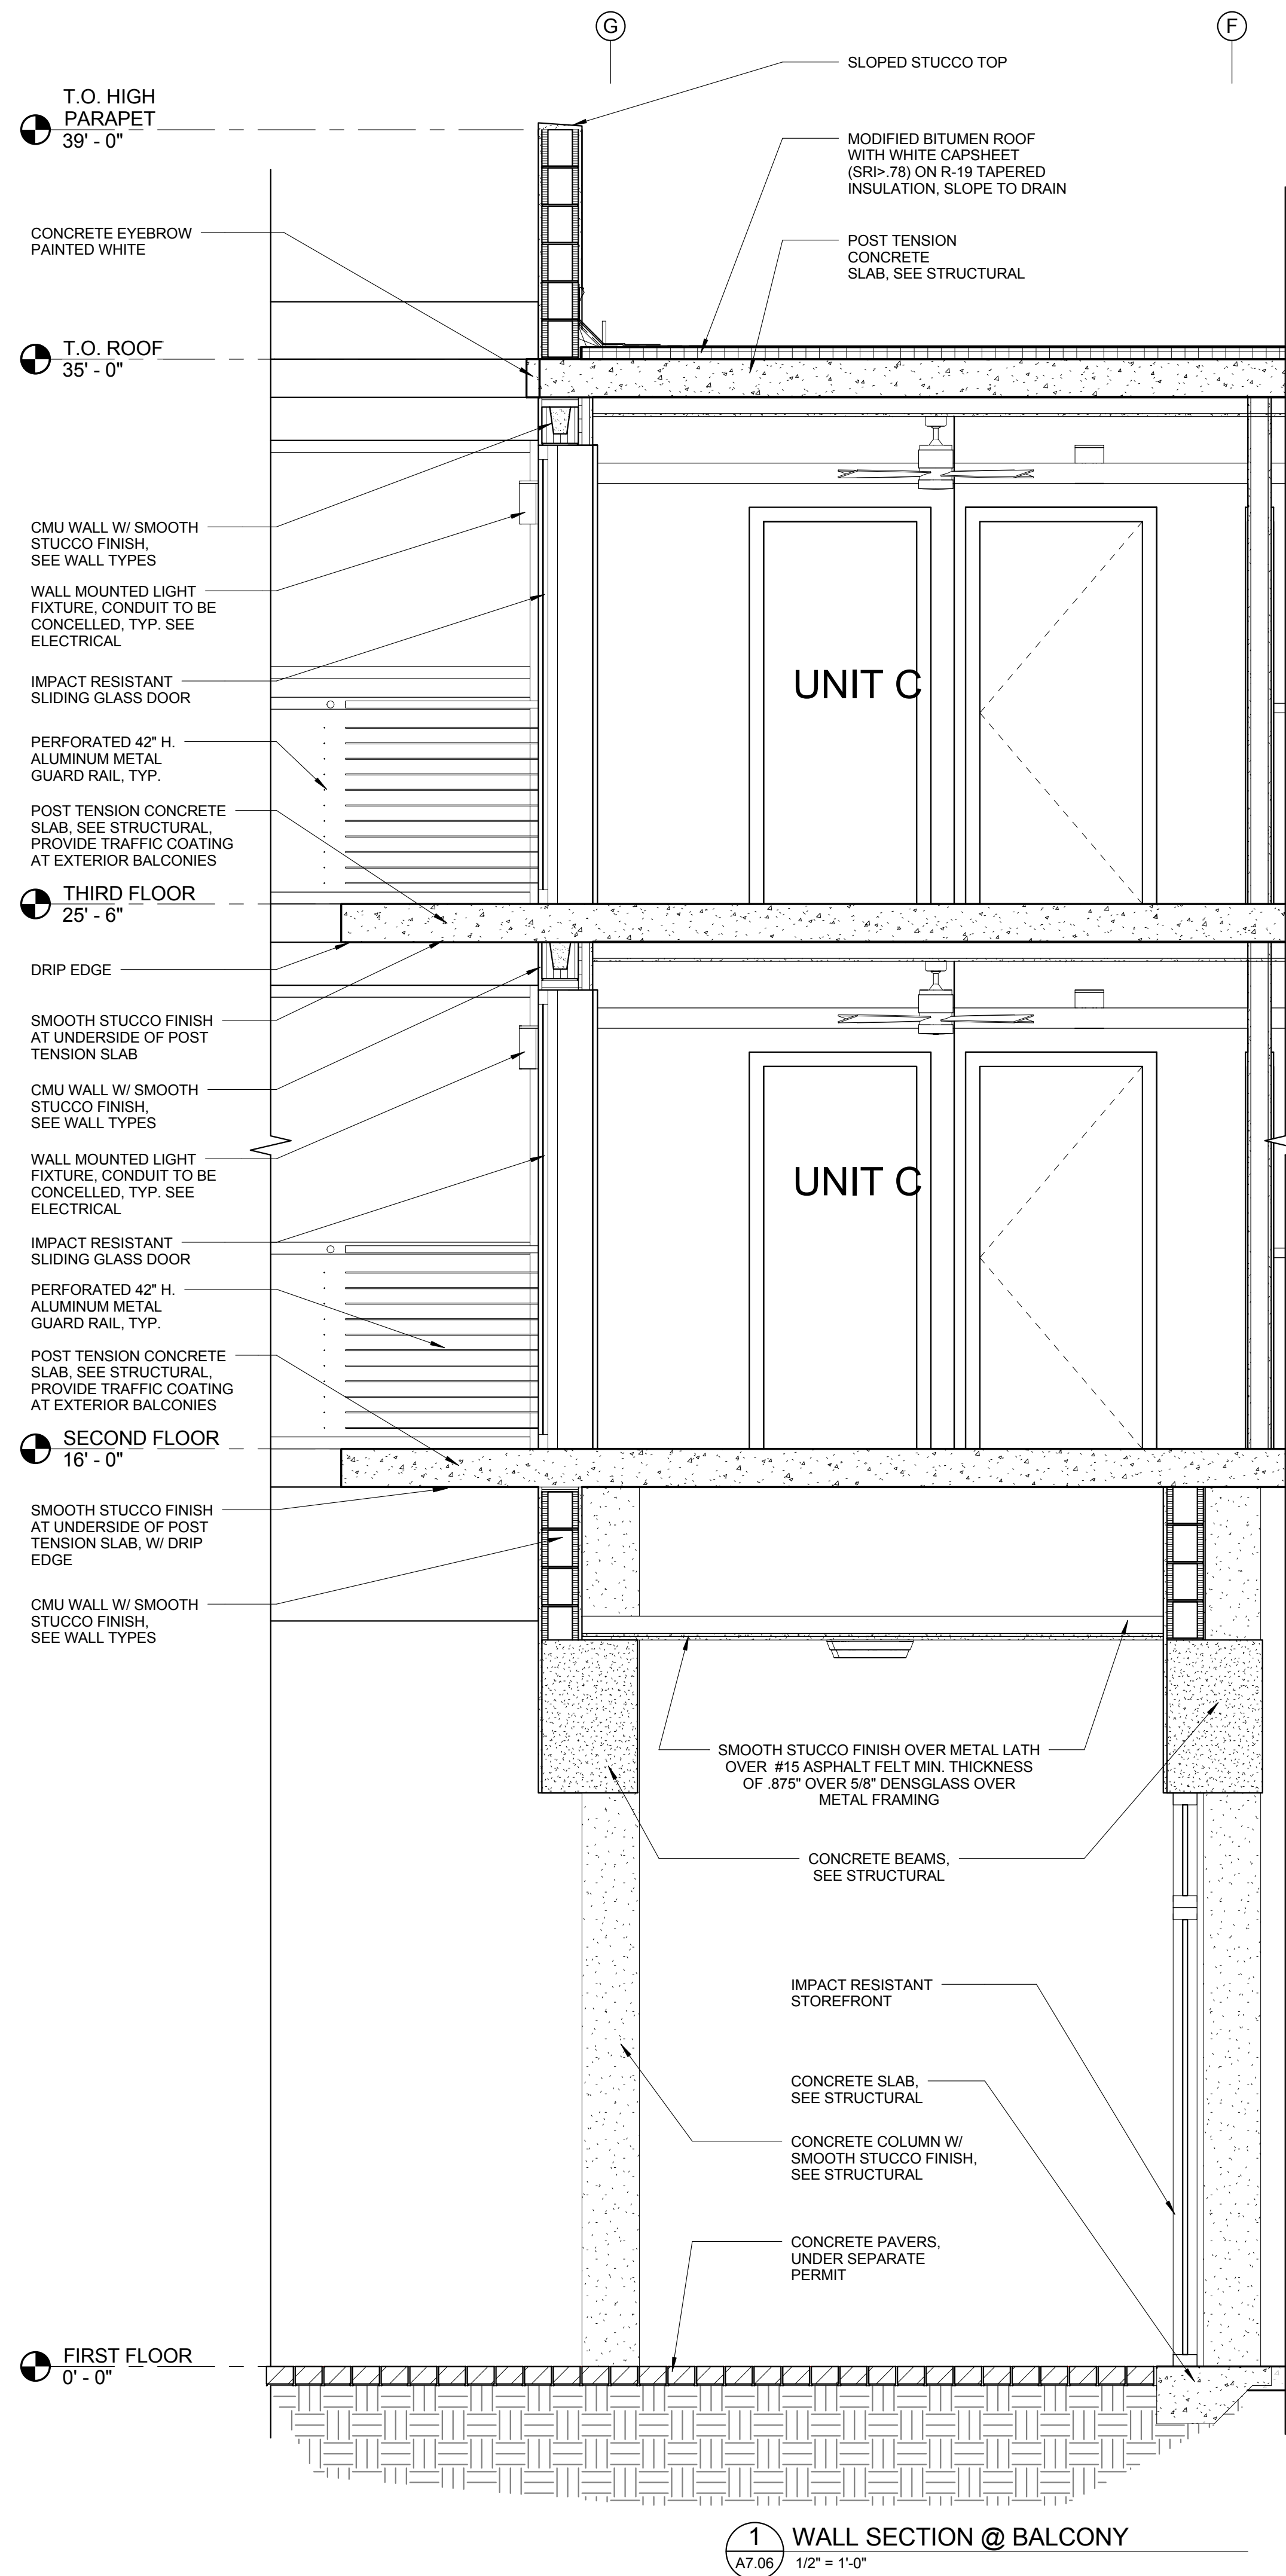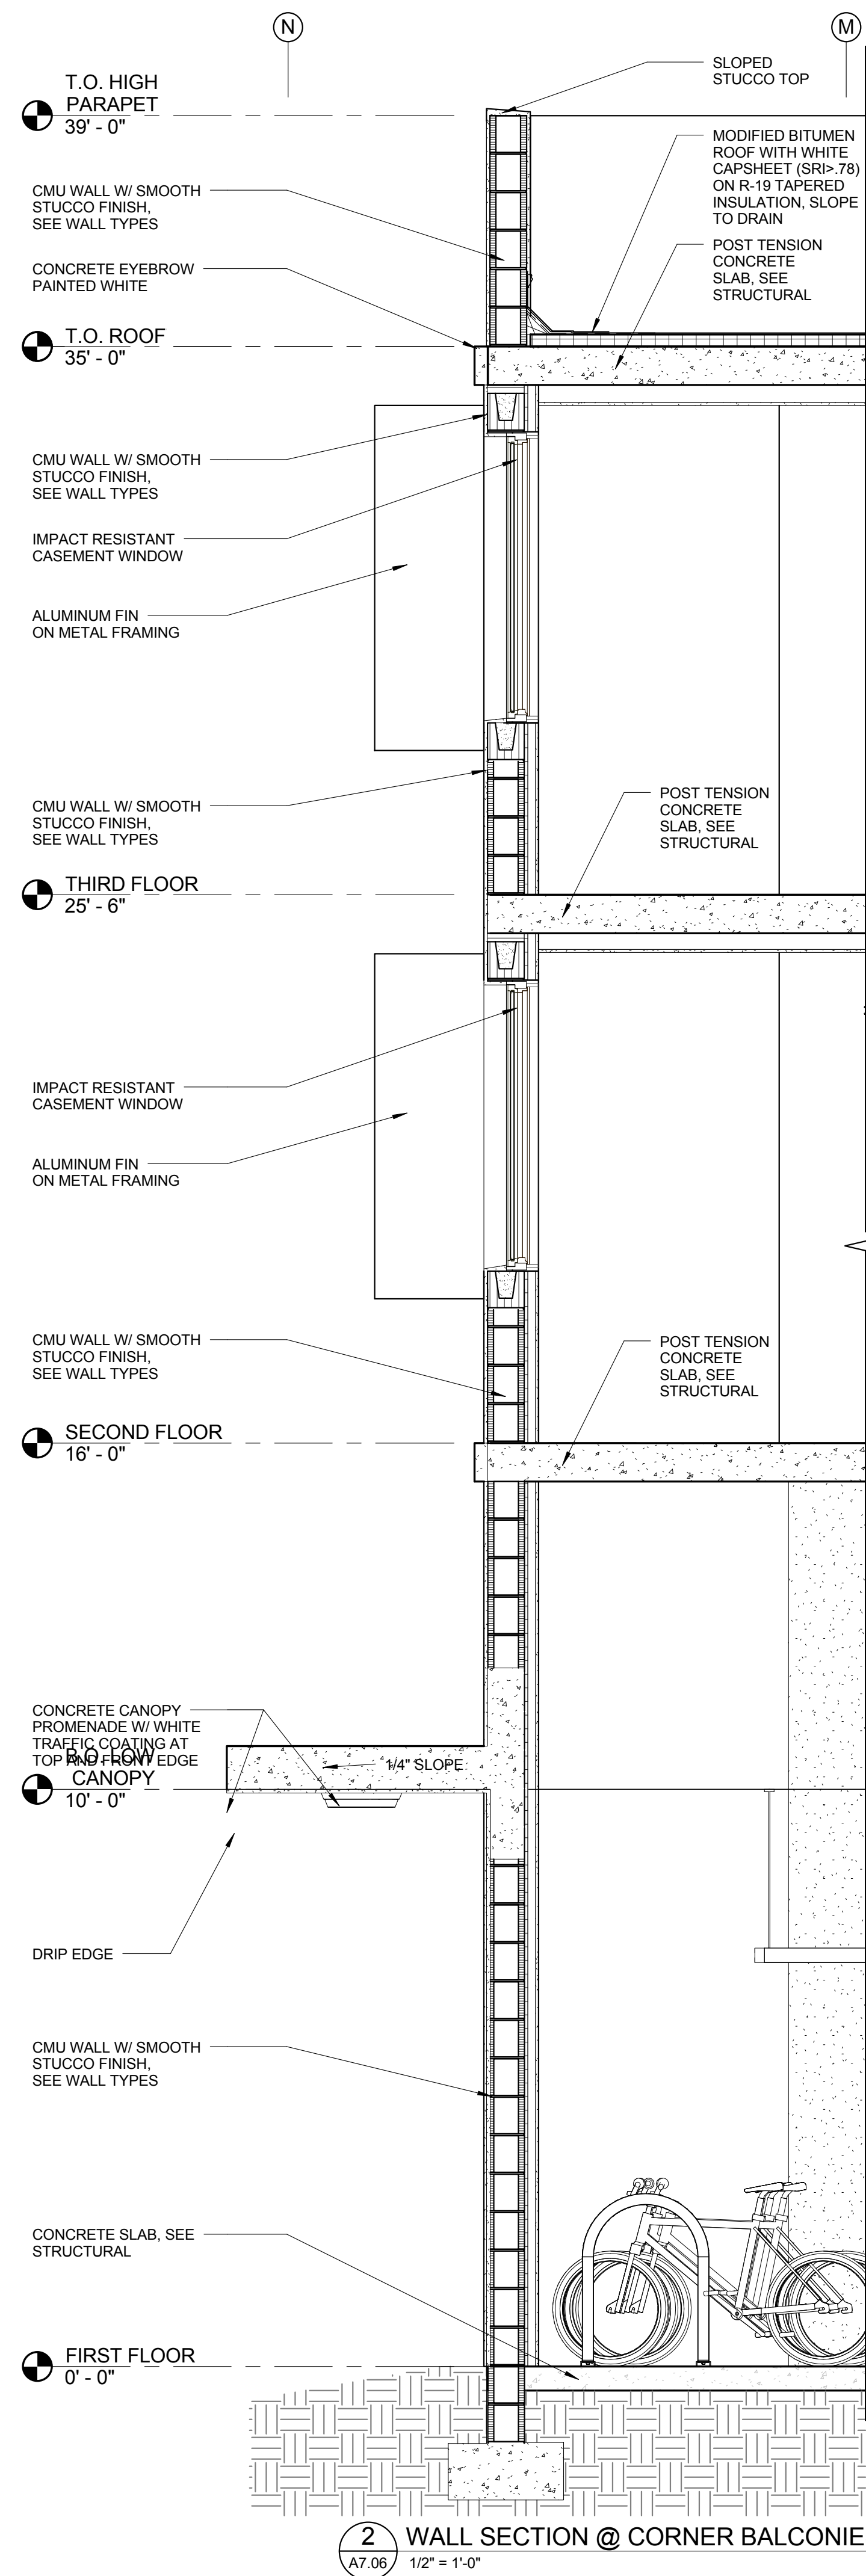

ISSUED FOR :

BIDS

PERMIT

CONSTRUCTION

SEAL

PROJECT TITLE

UPTOWN
ATLANTIC-700
BUILDING

W. ATLANTIC AVE. , DELRAY
BEACH, FL

REVISIONS

THESE DRAWINGS ARE PREPARED
PER ESTABLISHED INDUSTRY
STANDARDS AND REPRESENT THE
ARCHITECT AND ENGINEERS DESIGN
CONCEPT. THEY ARE NOT INTENDED
TO PROVIDE EVERY DETAIL OR
CONDITION REQUIRED TO
CONSTRUCT THE BUILDING. THE
CONTRACTOR THROUGH SUBMITTALS
AND OTHER COORDINATION EFFORTS
IS FULLY RESPONSIBLE FOR
PROVIDING A COMPLETE AND
OPERATIONAL BUILDING WHETHER
INDICATED ON THE PLANS OR NOT.
FILE NUMBER

DRAWING TITLE

WALL SECTIONS













DATE

DRAWN BY

JOB NUMBER
121108

DRAWING NUMBER

A7.06

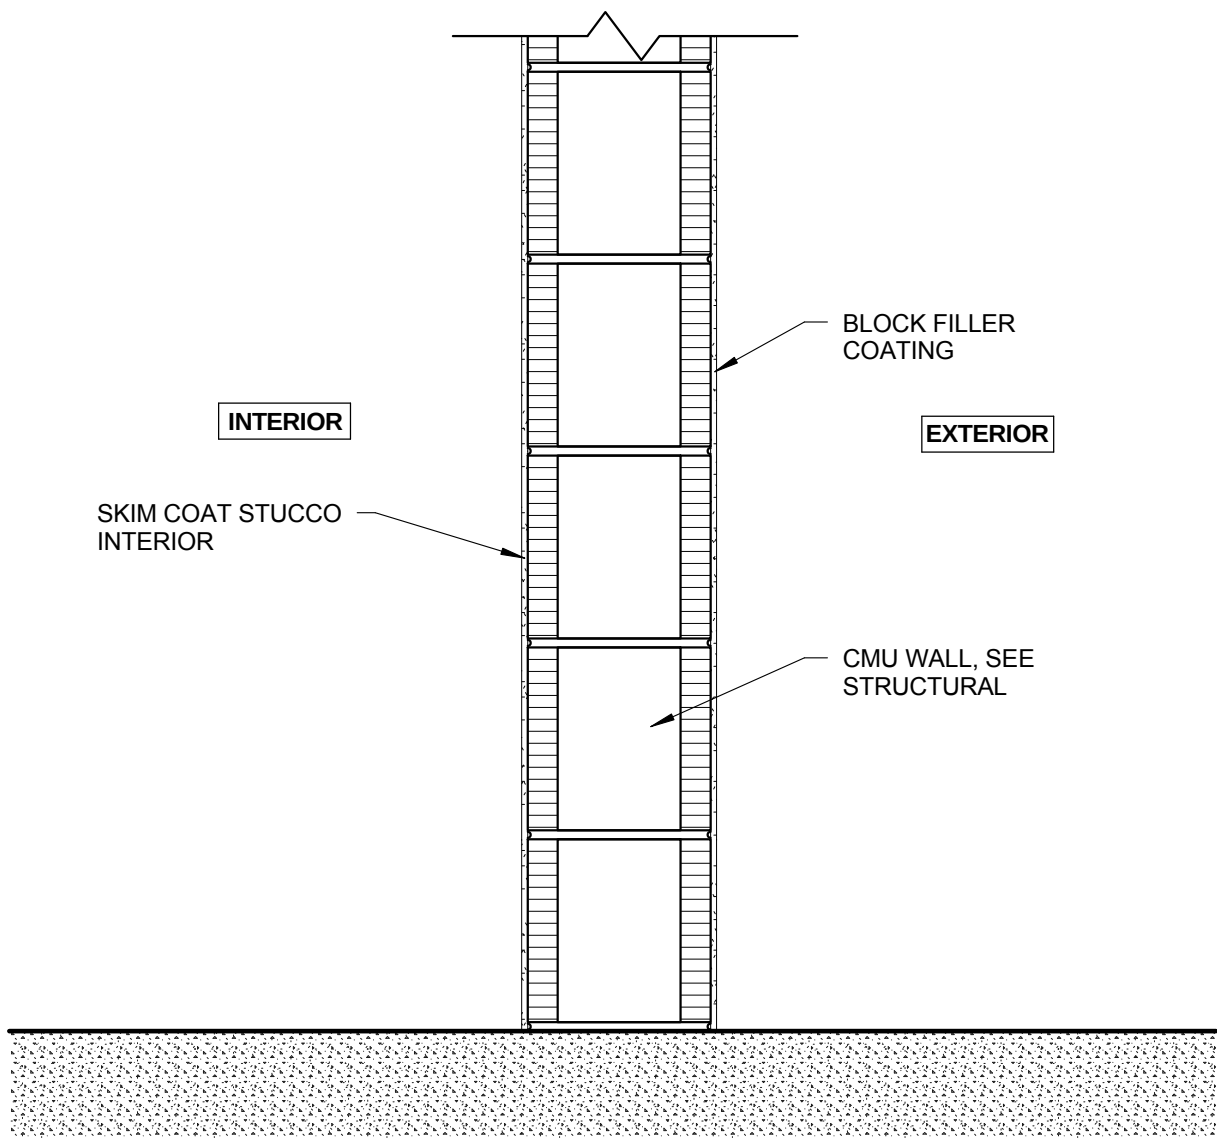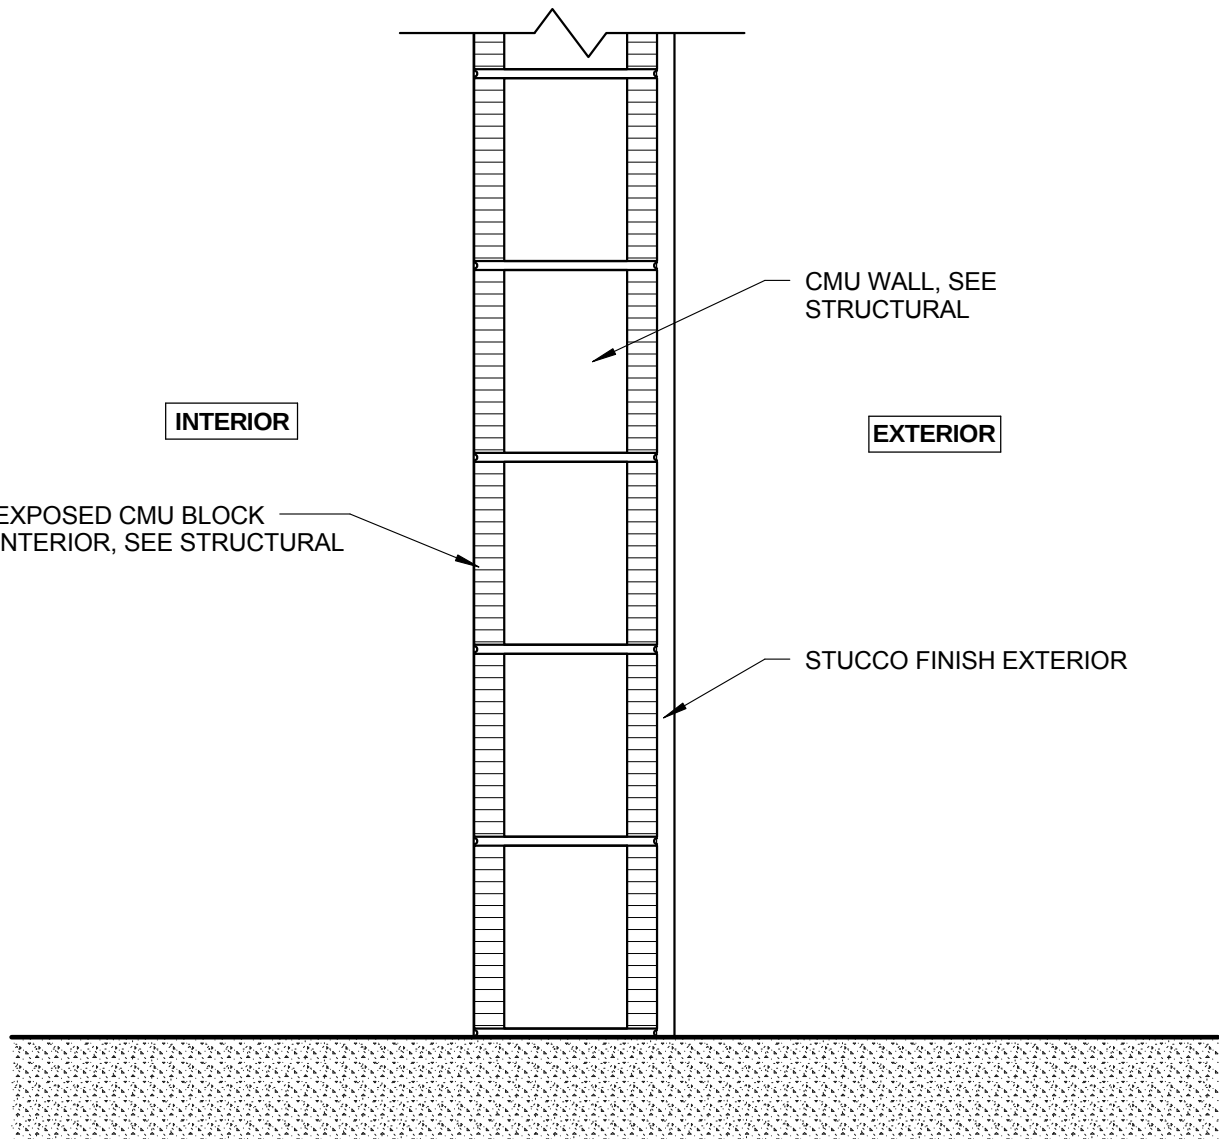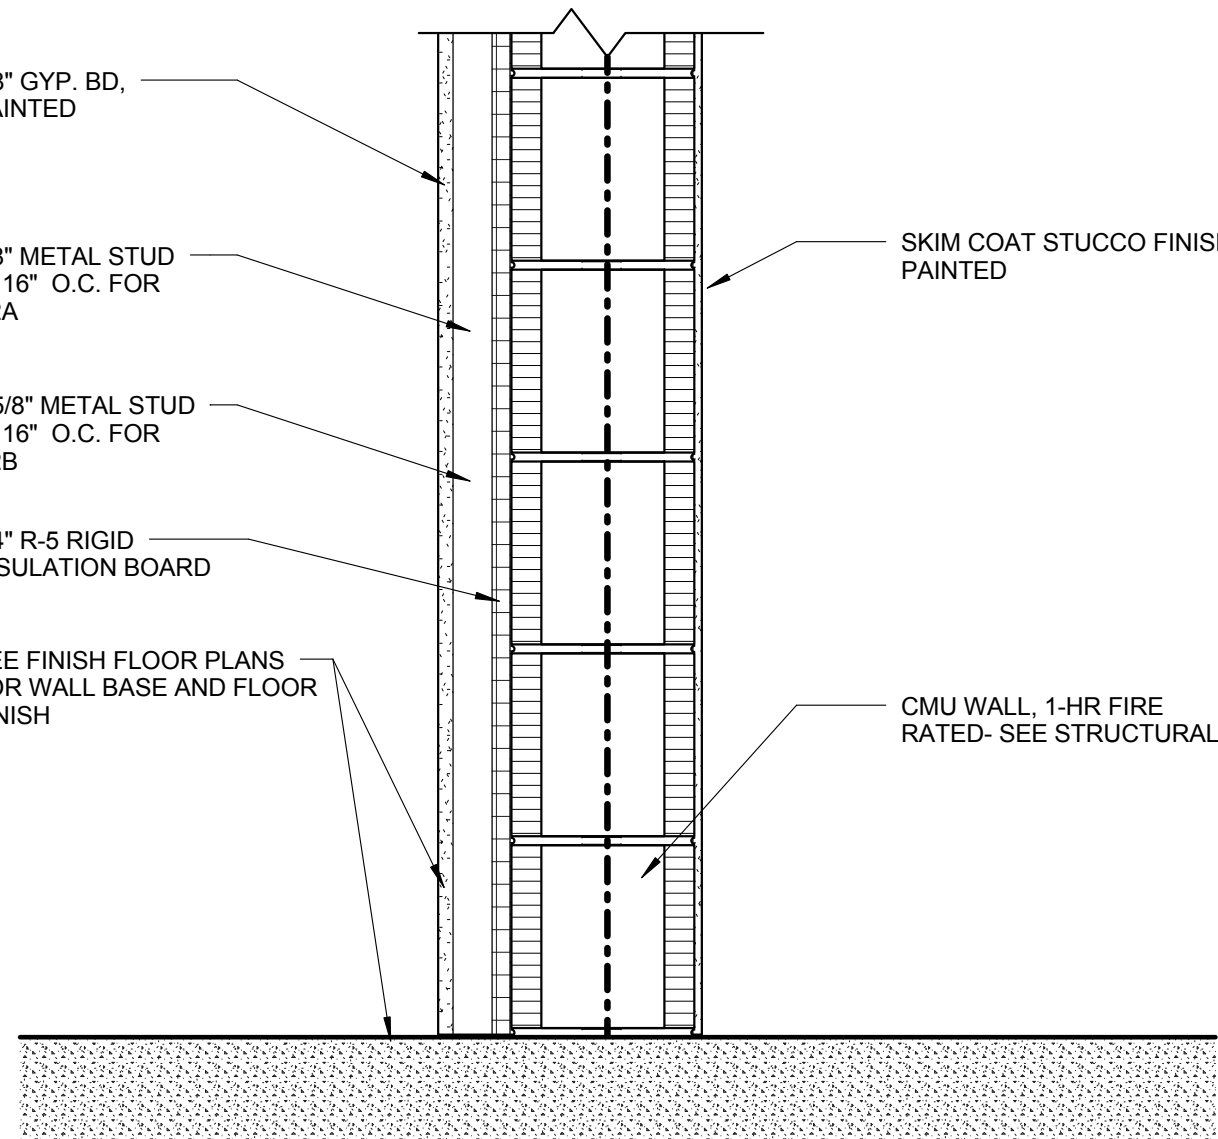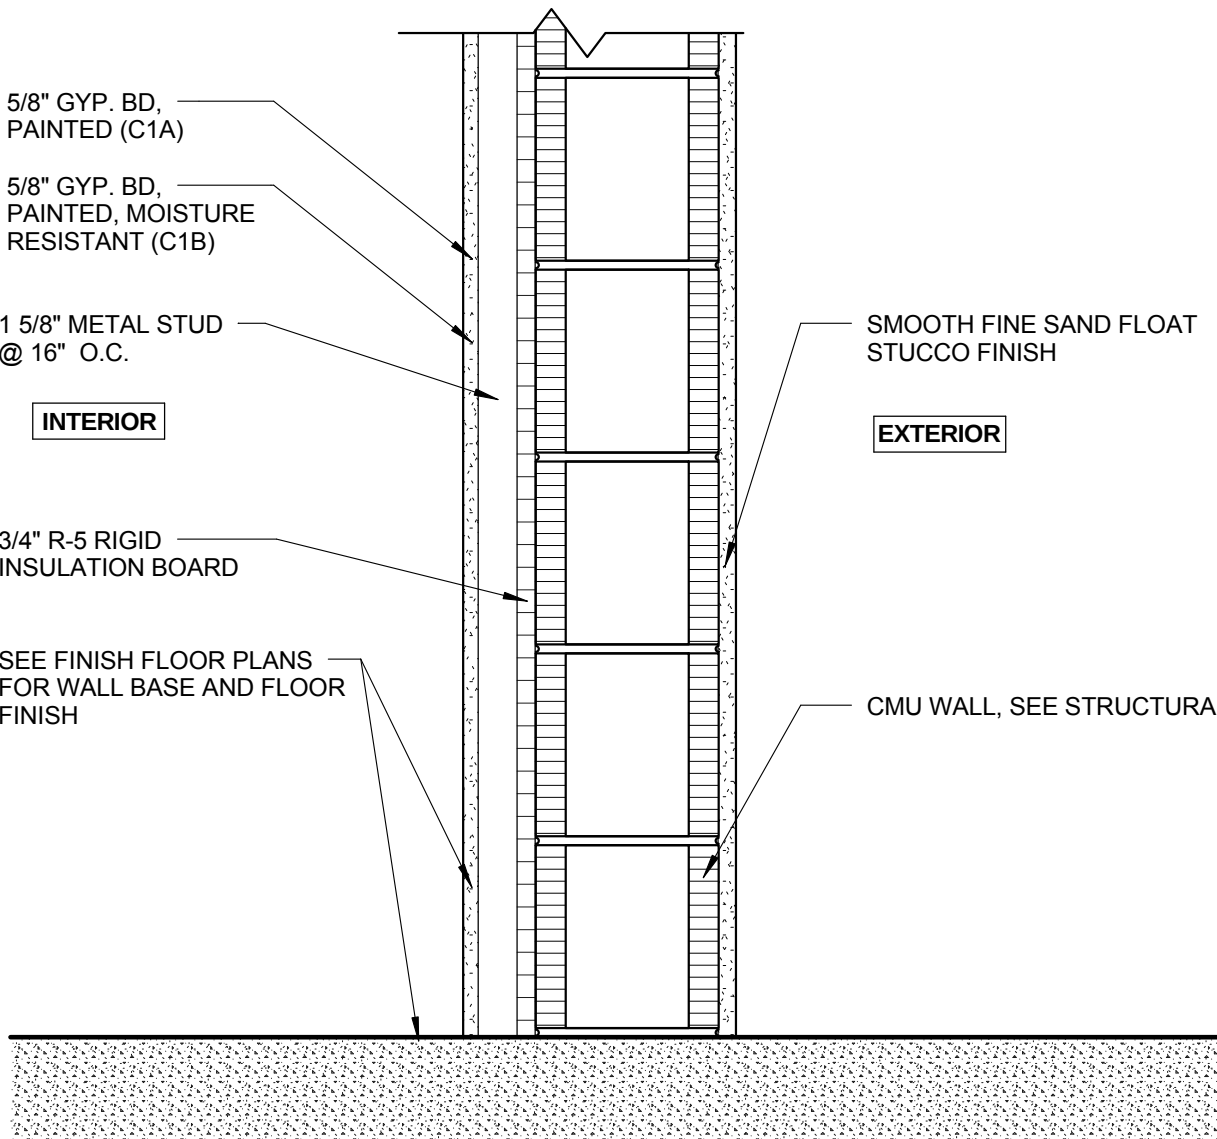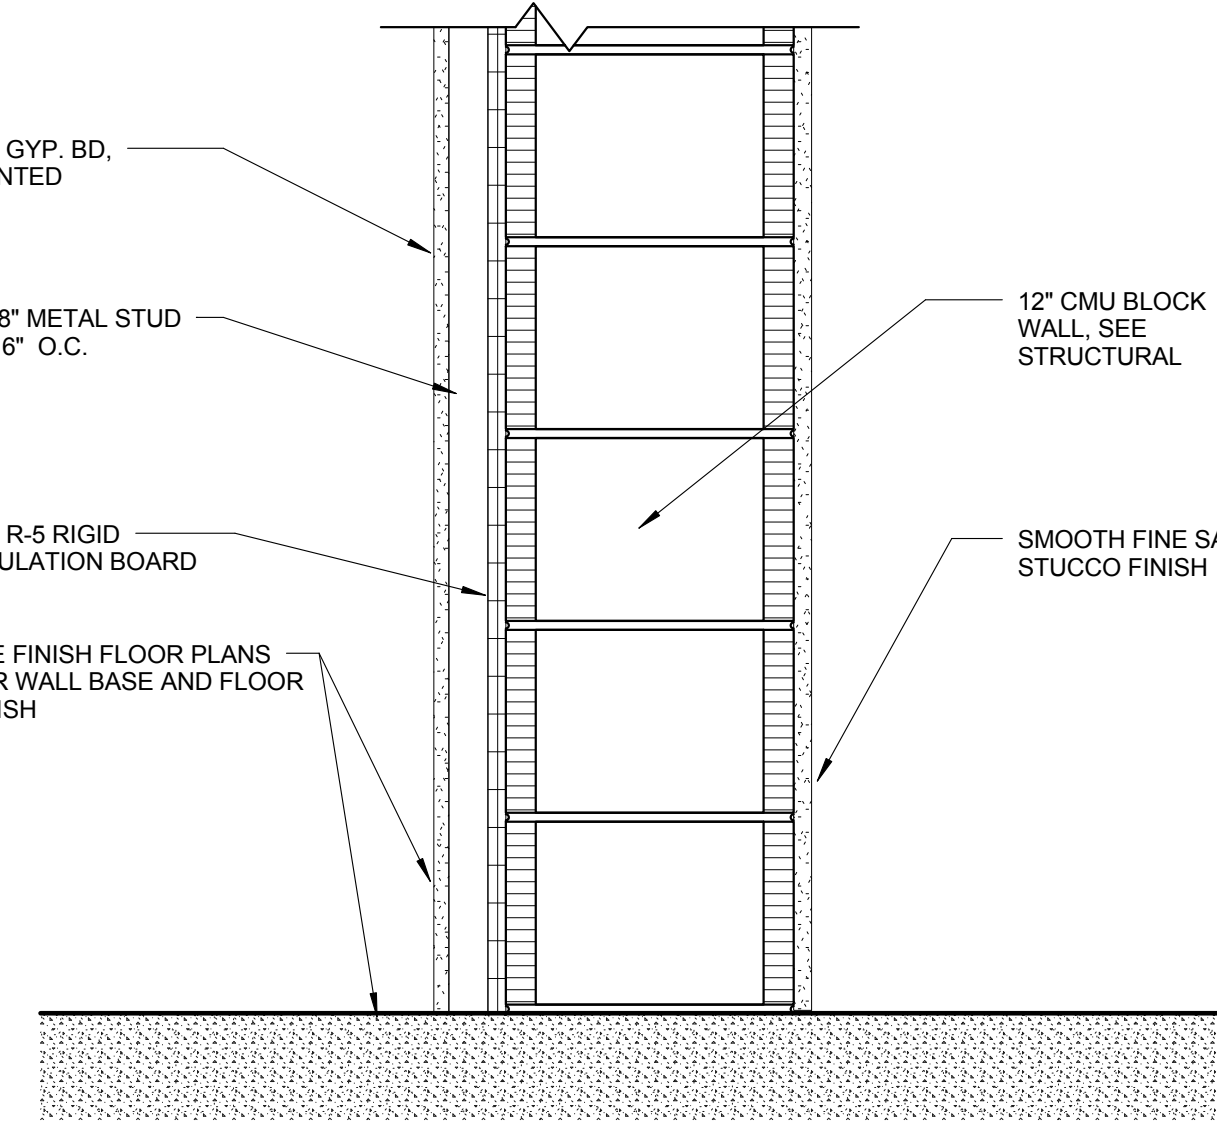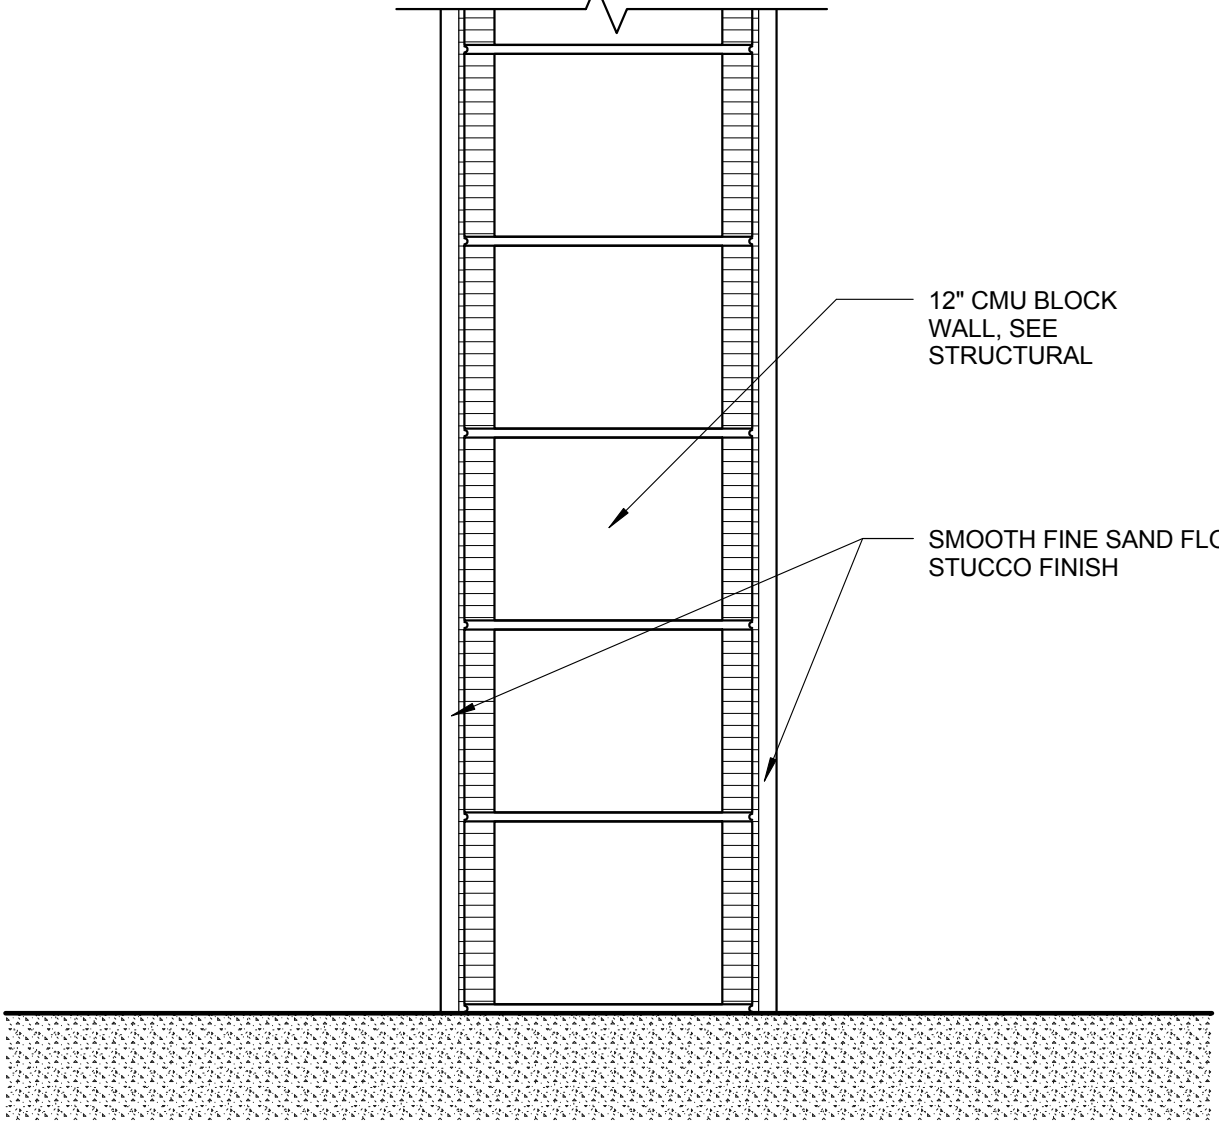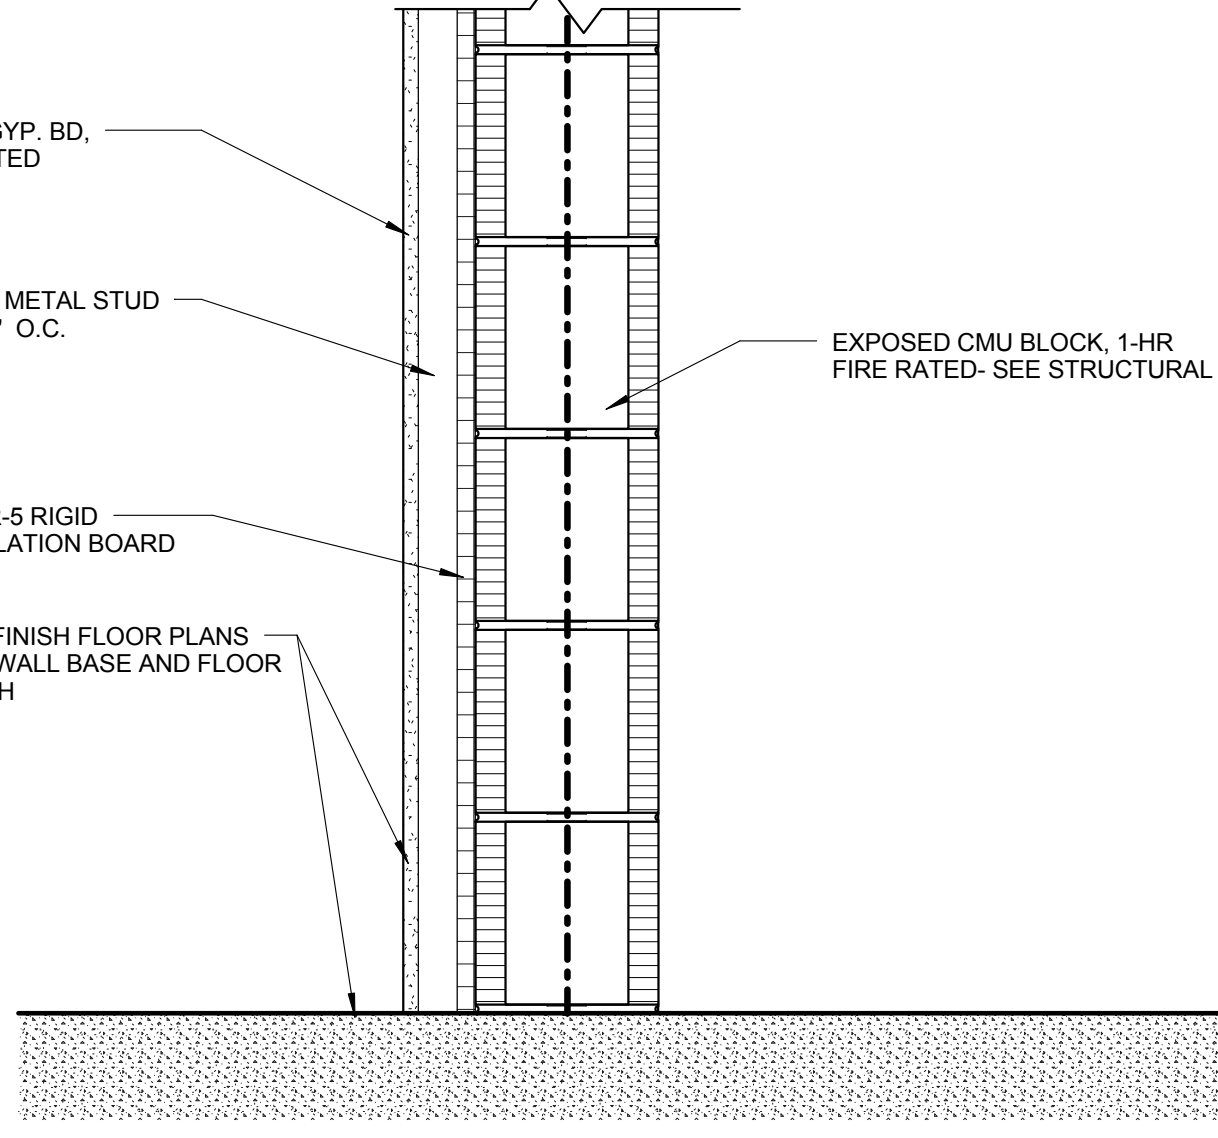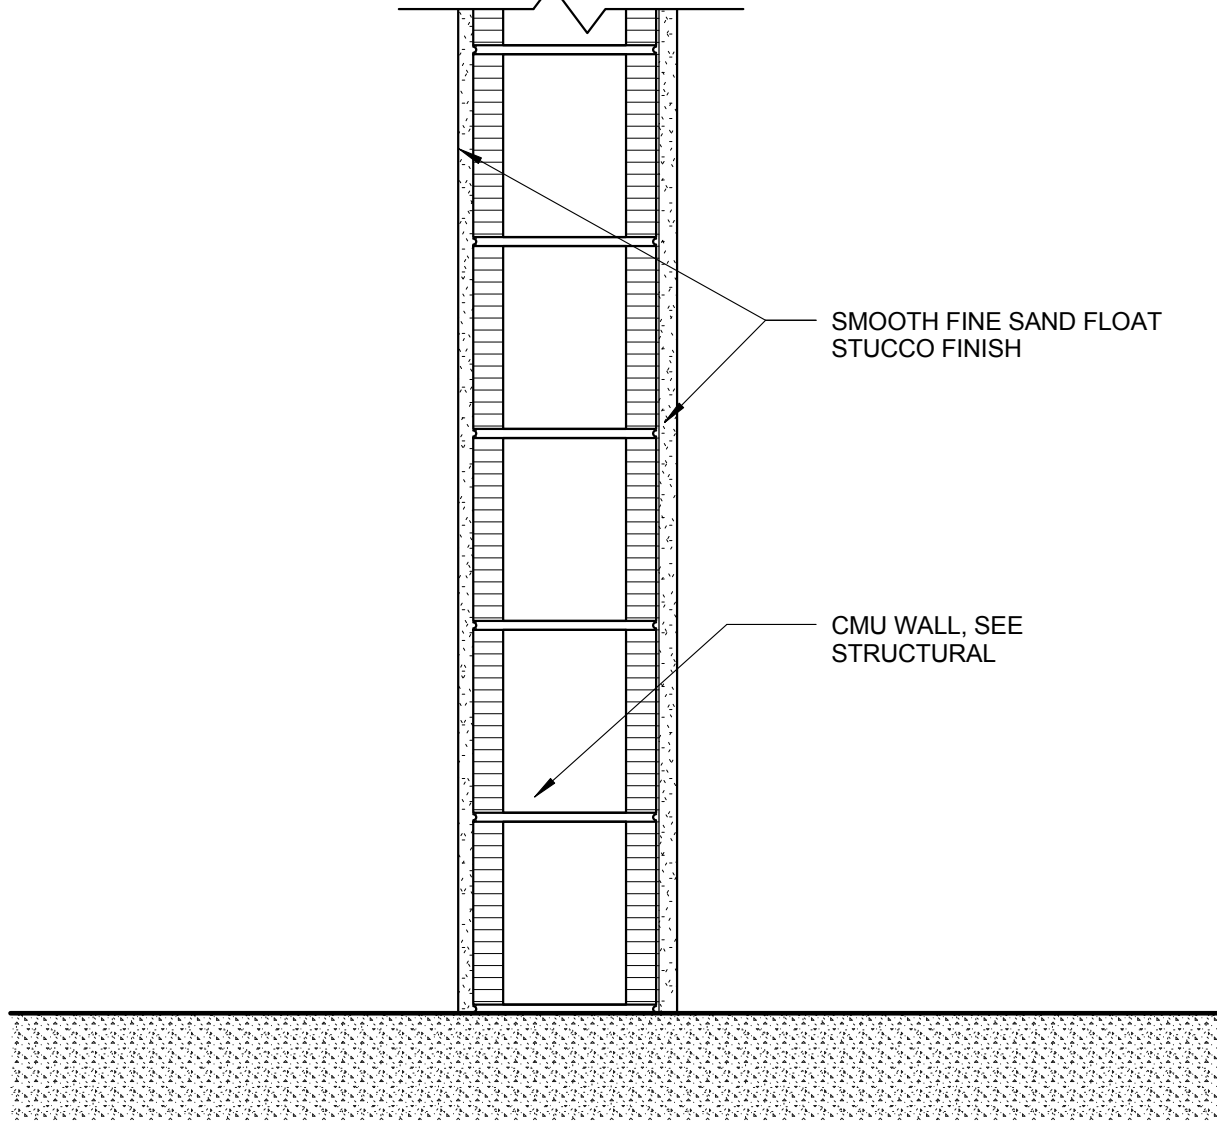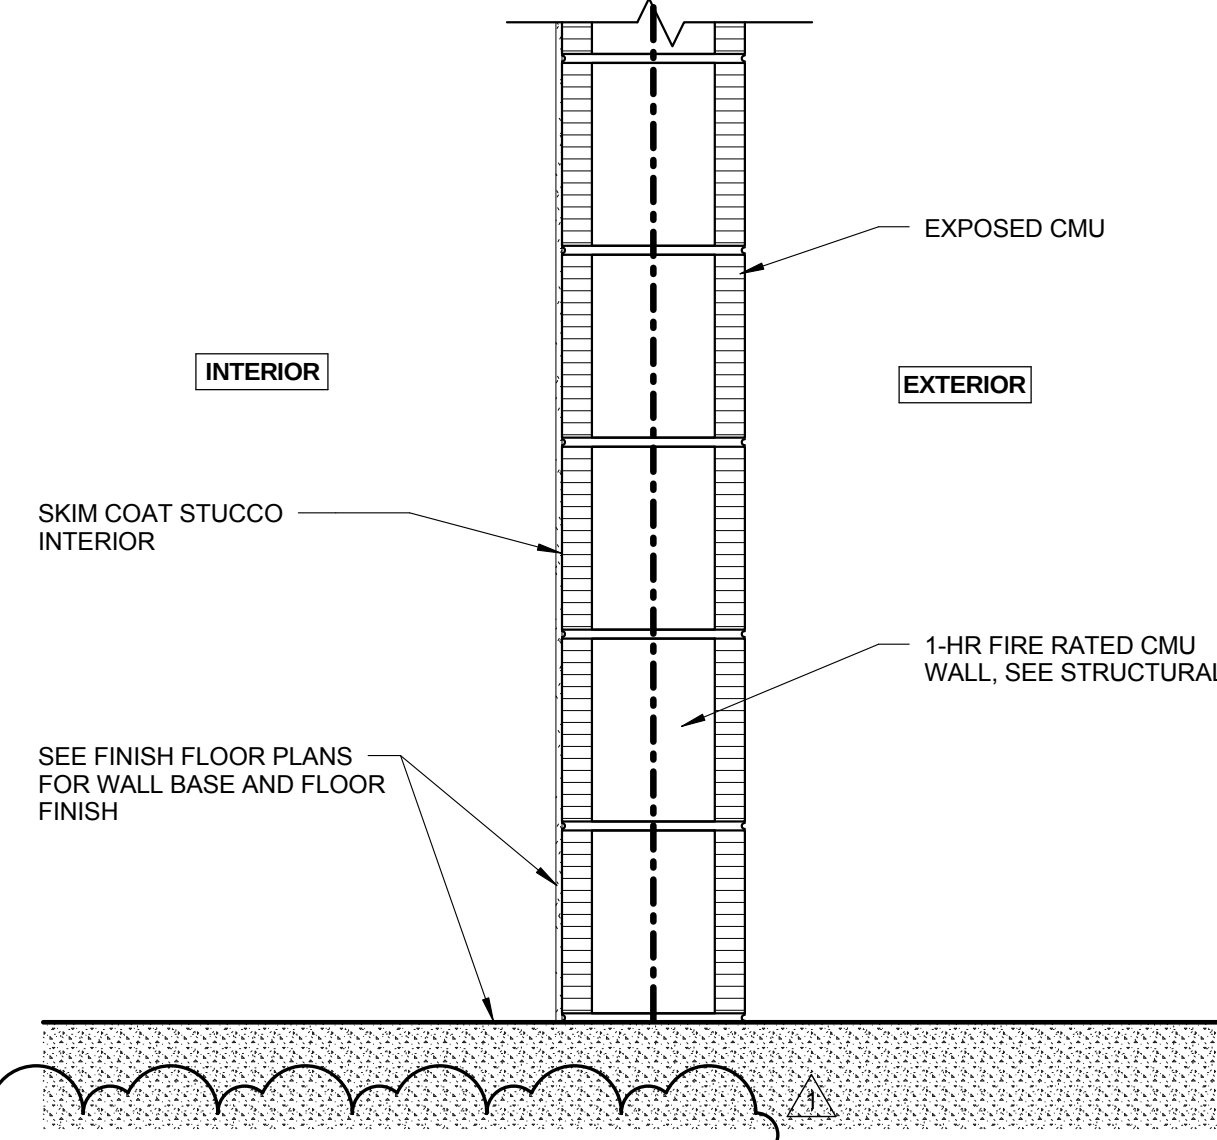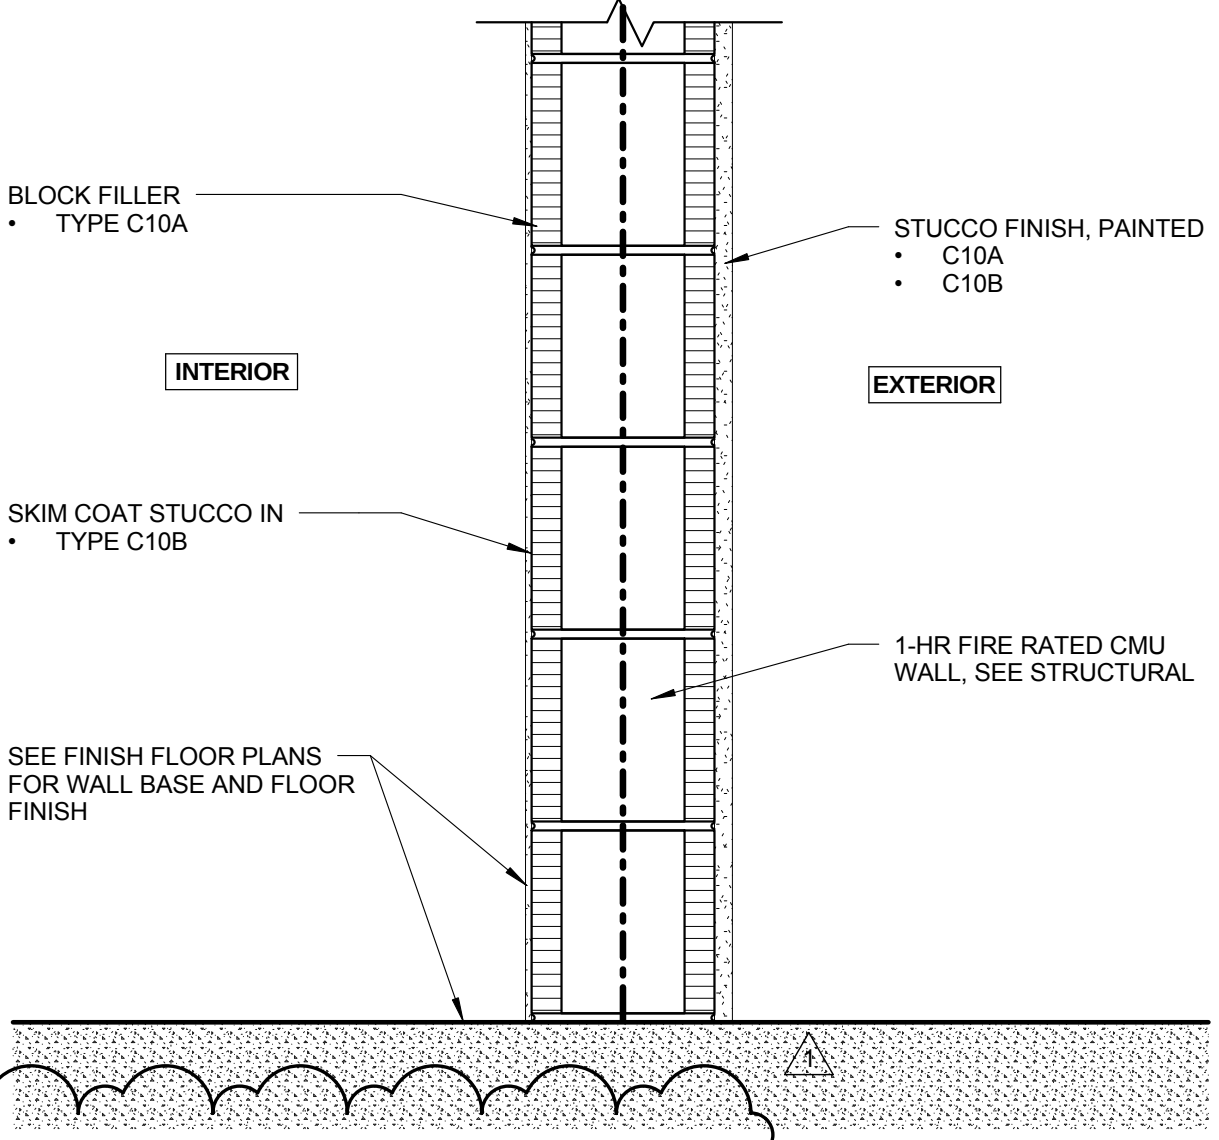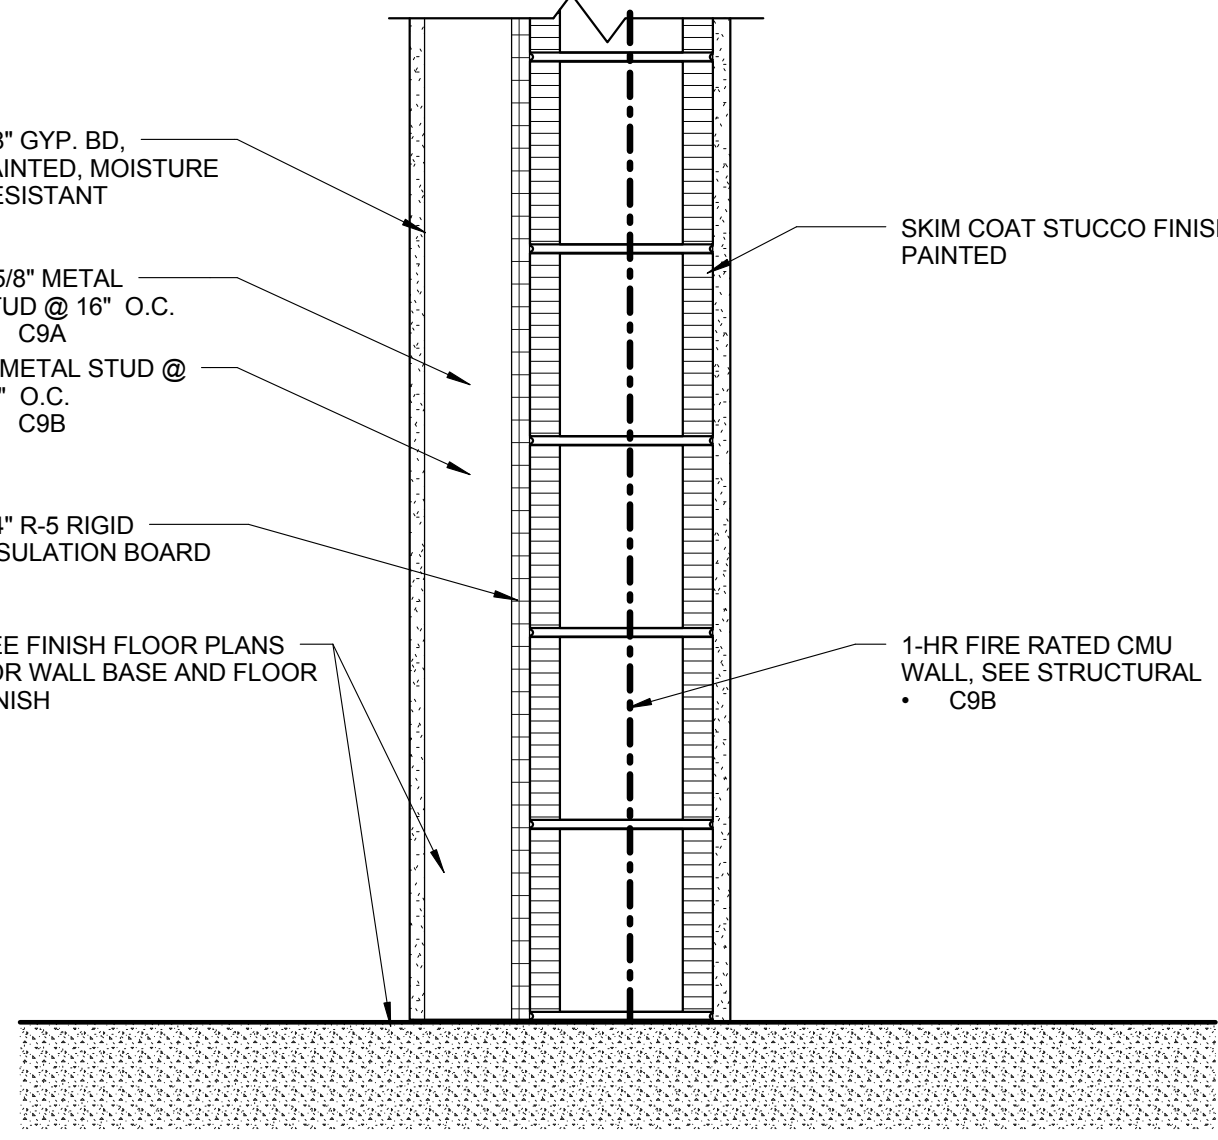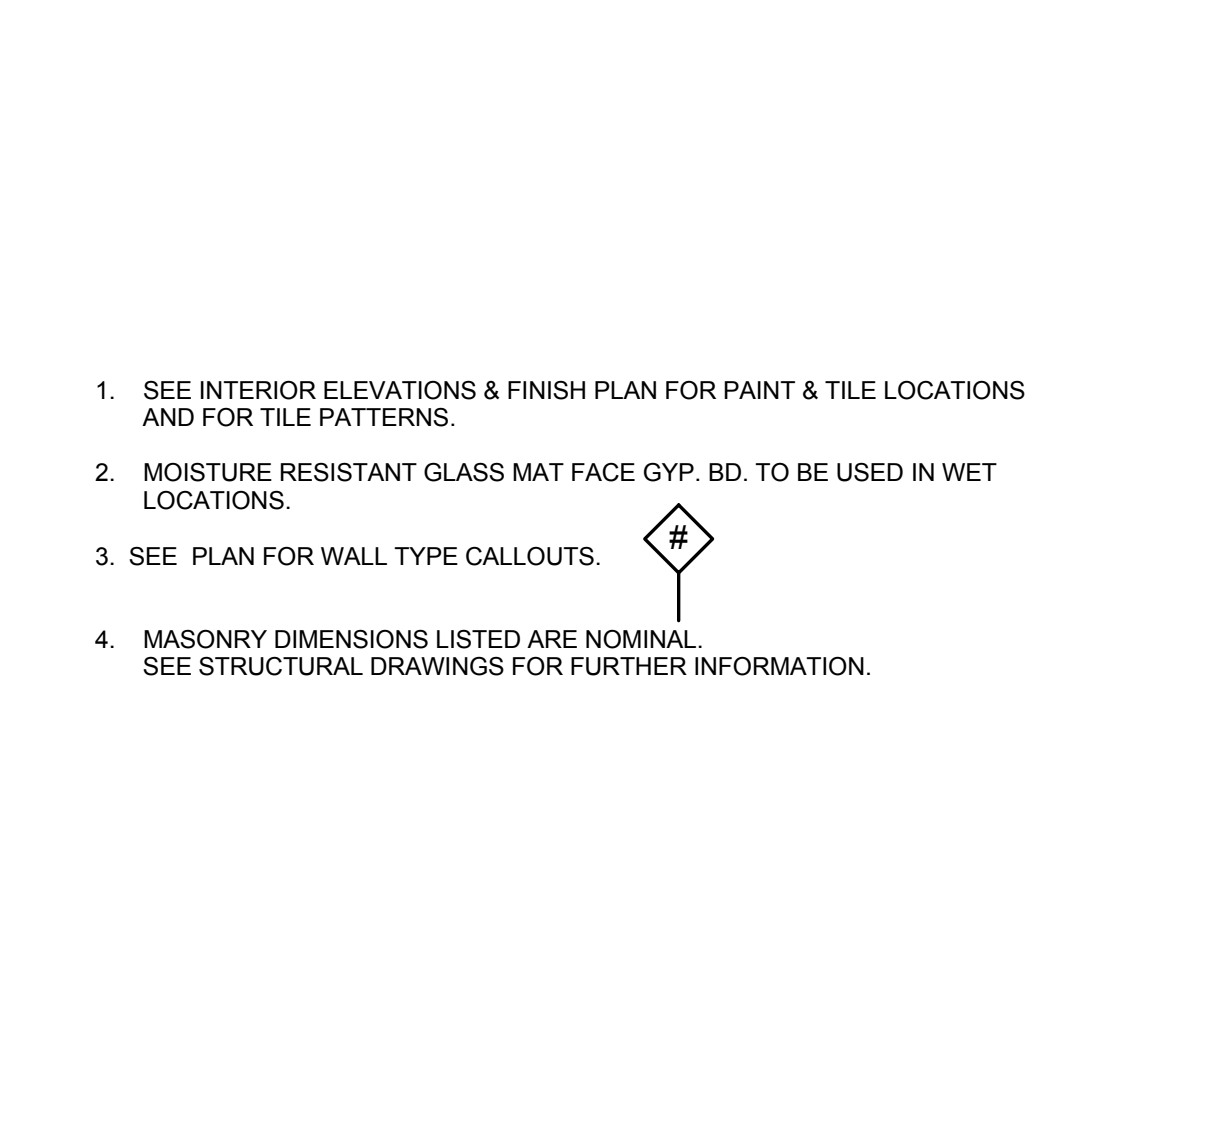 Diagram showing a cross-section of Wall Type C4. The interior side is labeled 'INTERIOR' and shows 'SKIM COAT STUCCO INTERIOR'. The exterior side is labeled 'EXTERIOR' and shows 'BLOCK FILLER COATING' and 'CMU WALL, SEE STRUCTURAL'.	 Diagram showing a cross-section of Wall Type C3. The interior side is labeled 'INTERIOR' and shows 'EXPOSED CMU BLOCK INTERIOR, SEE STRUCTURAL'. The exterior side is labeled 'EXTERIOR' and shows 'STUCCO FINISH EXTERIOR' and 'CMU WALL, SEE STRUCTURAL'.	 Diagram showing a cross-section of Wall Type C2A and C2B. The interior side is labeled 'INTERIOR' and shows '5/8" GYP. BD, PAINTED', '7/8" METAL STUD @ 16" O.C. FOR C2A', '1 5/8" METAL STUD @ 16" O.C. FOR C2B', '3/4" R-5 RIGID INSULATION BOARD', and 'SEE FINISH FLOOR PLANS FOR WALL BASE AND FLOOR FINISH'. The exterior side is labeled 'EXTERIOR' and shows 'SKIM COAT STUCCO FINISH, PAINTED' and 'CMU WALL, 1-HR FIRE RATED- SEE STRUCTURAL'.	 Diagram showing a cross-section of Wall Type C1A and C1B. The interior side is labeled 'INTERIOR' and shows '5/8" GYP. BD, PAINTED (C1A)', '5/8" GYP. BD, PAINTED, MOISTURE RESISTANT (C1B)', '1 5/8" METAL STUD @ 16" O.C.', '3/4" R-5 RIGID INSULATION BOARD', and 'SEE FINISH FLOOR PLANS FOR WALL BASE AND FLOOR FINISH'. The exterior side is labeled 'EXTERIOR' and shows 'SMOOTH FINE SAND FLOAT STUCCO FINISH' and 'CMU WALL, SEE STRUCTURAL'.
WALL TYPE C4 SCALE: 1 1/2" = 1'-0"	WALL TYPE C3 SCALE: 1 1/2" = 1'-0"	WALL TYPE C2A AND C2B SCALE: 1 1/2" = 1'-0" UL DESIGN U905	WALL TYPE C1A AND C1B SCALE: 1 1/2" = 1'-0"
 Diagram showing a cross-section of Wall Type C8. The interior side is labeled 'INTERIOR' and shows '5/8" GYP. BD, PAINTED', '1 5/8" METAL STUD @ 16" O.C.', '3/4" R-5 RIGID INSULATION BOARD', and 'SEE FINISH FLOOR PLANS FOR WALL BASE AND FLOOR FINISH'. The exterior side is labeled 'EXTERIOR' and shows '12" CMU BLOCK WALL, SEE STRUCTURAL' and 'SMOOTH FINE SAND FLOAT STUCCO FINISH'.	 Diagram showing a cross-section of Wall Type C7. The interior side is labeled 'INTERIOR' and shows '12" CMU BLOCK WALL, SEE STRUCTURAL' and 'SMOOTH FINE SAND FLOAT STUCCO FINISH'. The exterior side is labeled 'EXTERIOR' and shows '12" CMU BLOCK WALL, SEE STRUCTURAL' and 'SMOOTH FINE SAND FLOAT STUCCO FINISH'.	 Diagram showing a cross-section of Wall Type C6. The interior side is labeled 'INTERIOR' and shows '5/8" GYP. BD, PAINTED', '1 5/8" METAL STUD @ 16" O.C.', '3/4" R-5 RIGID INSULATION BOARD', and 'SEE FINISH FLOOR PLANS FOR WALL BASE AND FLOOR FINISH'. The exterior side is labeled 'EXTERIOR' and shows 'EXPOSED CMU BLOCK, 1-HR FIRE RATED- SEE STRUCTURAL'.	 Diagram showing a cross-section of Wall Type C5. The interior side is labeled 'INTERIOR' and shows 'SMOOTH FINE SAND FLOAT STUCCO FINISH'. The exterior side is labeled 'EXTERIOR' and shows 'CMU WALL, SEE STRUCTURAL'.
WALL TYPE C8 SCALE: 1 1/2" = 1'-0"	WALL TYPE C7 SCALE: 1 1/2" = 1'-0"	WALL TYPE C6 SCALE: 1 1/2" = 1'-0" UL DESIGN U905	WALL TYPE C5 SCALE: 1 1/2" = 1'-0"
 Diagram showing a cross-section of Wall Type C11. The interior side is labeled 'INTERIOR' and shows 'SKIM COAT STUCCO INTERIOR' and 'SEE FINISH FLOOR PLANS FOR WALL BASE AND FLOOR FINISH'. The exterior side is labeled 'EXTERIOR' and shows 'EXPOSED CMU' and '1-HR FIRE RATED CMU WALL, SEE STRUCTURAL'.	 Diagram showing a cross-section of Wall Type C10A and C10B. The interior side is labeled 'INTERIOR' and shows 'BLOCK FILLER • TYPE C10A', 'SKIM COAT STUCCO IN • TYPE C10B', and 'SEE FINISH FLOOR PLANS FOR WALL BASE AND FLOOR FINISH'. The exterior side is labeled 'EXTERIOR' and shows 'STUCCO FINISH, PAINTED • C10A • C10B', '1-HR FIRE RATED CMU WALL, SEE STRUCTURAL', and 'SEE FINISH FLOOR PLANS FOR WALL BASE AND FLOOR FINISH'.	 Diagram showing a cross-section of Wall Type C9A and C9B. The interior side is labeled 'INTERIOR' and shows '5/8" GYP. BD, PAINTED, MOISTURE RESISTANT', '3-5/8" METAL STUD @ 16" O.C. • C9A', '6" METAL STUD @ 16" O.C. • C9B', '3/4" R-5 RIGID INSULATION BOARD', and 'SEE FINISH FLOOR PLANS FOR WALL BASE AND FLOOR FINISH'. The exterior side is labeled 'EXTERIOR' and shows 'SKIM COAT STUCCO FINISH, PAINTED' and '1-HR FIRE RATED CMU WALL, SEE STRUCTURAL • C9B'.	 Diagram showing a cross-section of Wall Type C9A and C9B. The interior side is labeled 'INTERIOR' and shows '1. SEE INTERIOR ELEVATIONS & FINISH PLAN FOR PAINT & TILE LOCATIONS AND FOR TILE PATTERNS.', '2. MOISTURE RESISTANT GLASS MAT FACE GYP. BD. TO BE USED IN WET LOCATIONS.', '3. SEE PLAN FOR WALL TYPE CALLOUTS.', and '4. MASONRY DIMENSIONS LISTED ARE NOMINAL. SEE STRUCTURAL DRAWINGS FOR FURTHER INFORMATION.' The exterior side is labeled 'EXTERIOR' and shows 'SMOOTH FINE SAND FLOAT STUCCO FINISH'.
WALL TYPE C11 SCALE: 1 1/2" = 1'-0" UL DESIGN U905	WALL TYPE C10A AND C10B SCALE: 1 1/2" = 1'-0" UL DESIGN U905	WALL TYPE C9A AND C9B SCALE: 1 1/2" = 1'-0" UL DESIGN U905	

ISSUED FOR :

BIDS

PERMIT

CONSTRUCTION

SEAL

PROJECT TITLE
**UPTOWN
ATLANTIC-700
BUILDING**

W. ATLANTIC AVE. , DELRAY
BEACH, FL

REVISIONS

THESE DRAWINGS ARE PREPARED PER ESTABLISHED INDUSTRY STANDARDS AND REPRESENT THE ARCHITECT AND ENGINEERS DESIGN CONCEPT. THEY ARE NOT INTENDED TO PROVIDE EVERY DETAIL OR CONDITION REQUIRED TO CONSTRUCT THE BUILDING. THE CONTRACTOR THROUGH SUBMITTALS AND OTHER COORDINATION EFFORTS IS FULLY RESPONSIBLE FOR PROVIDING A COMPLETE AND OPERATIONAL BUILDING WHETHER INDICATED ON THE PLANS OR NOT.













DRAWING TITLE
**WALL TYPES-
MASONRY**

DATE

JOB NUMBER

DRAWING NUMBER

A8.01

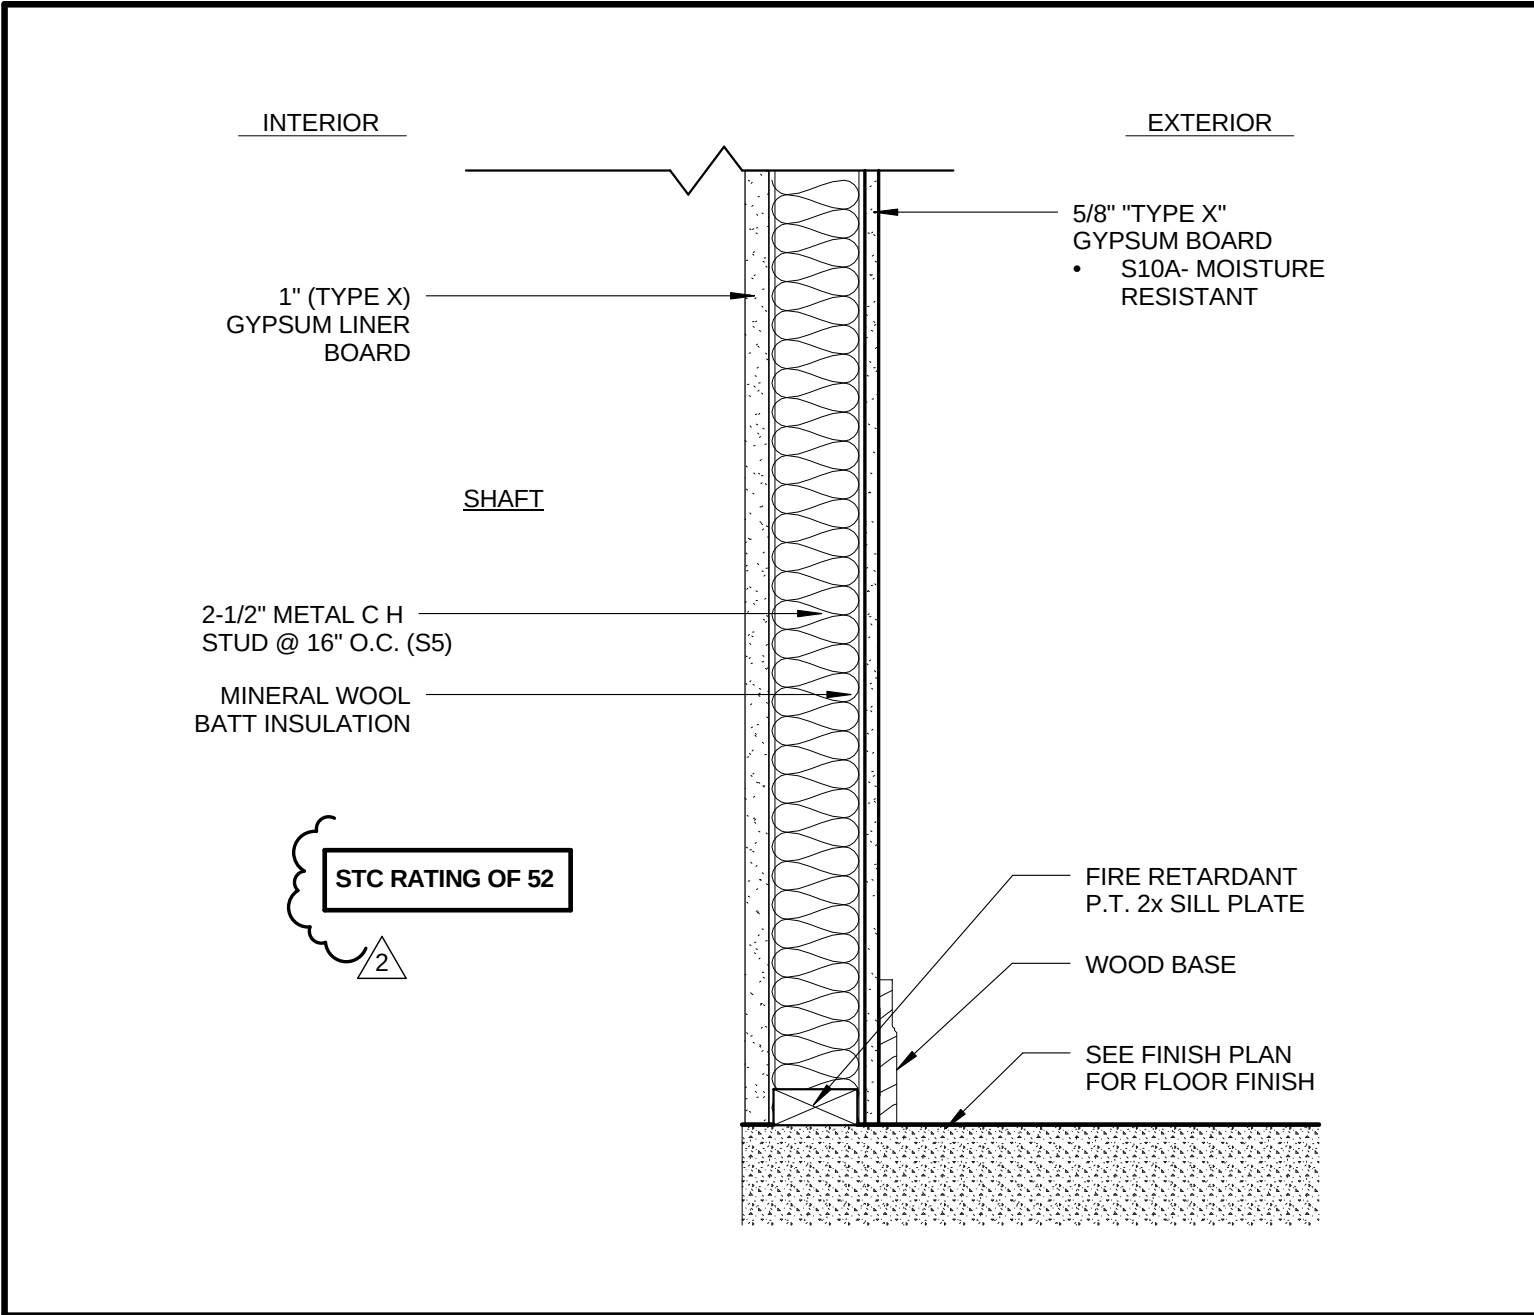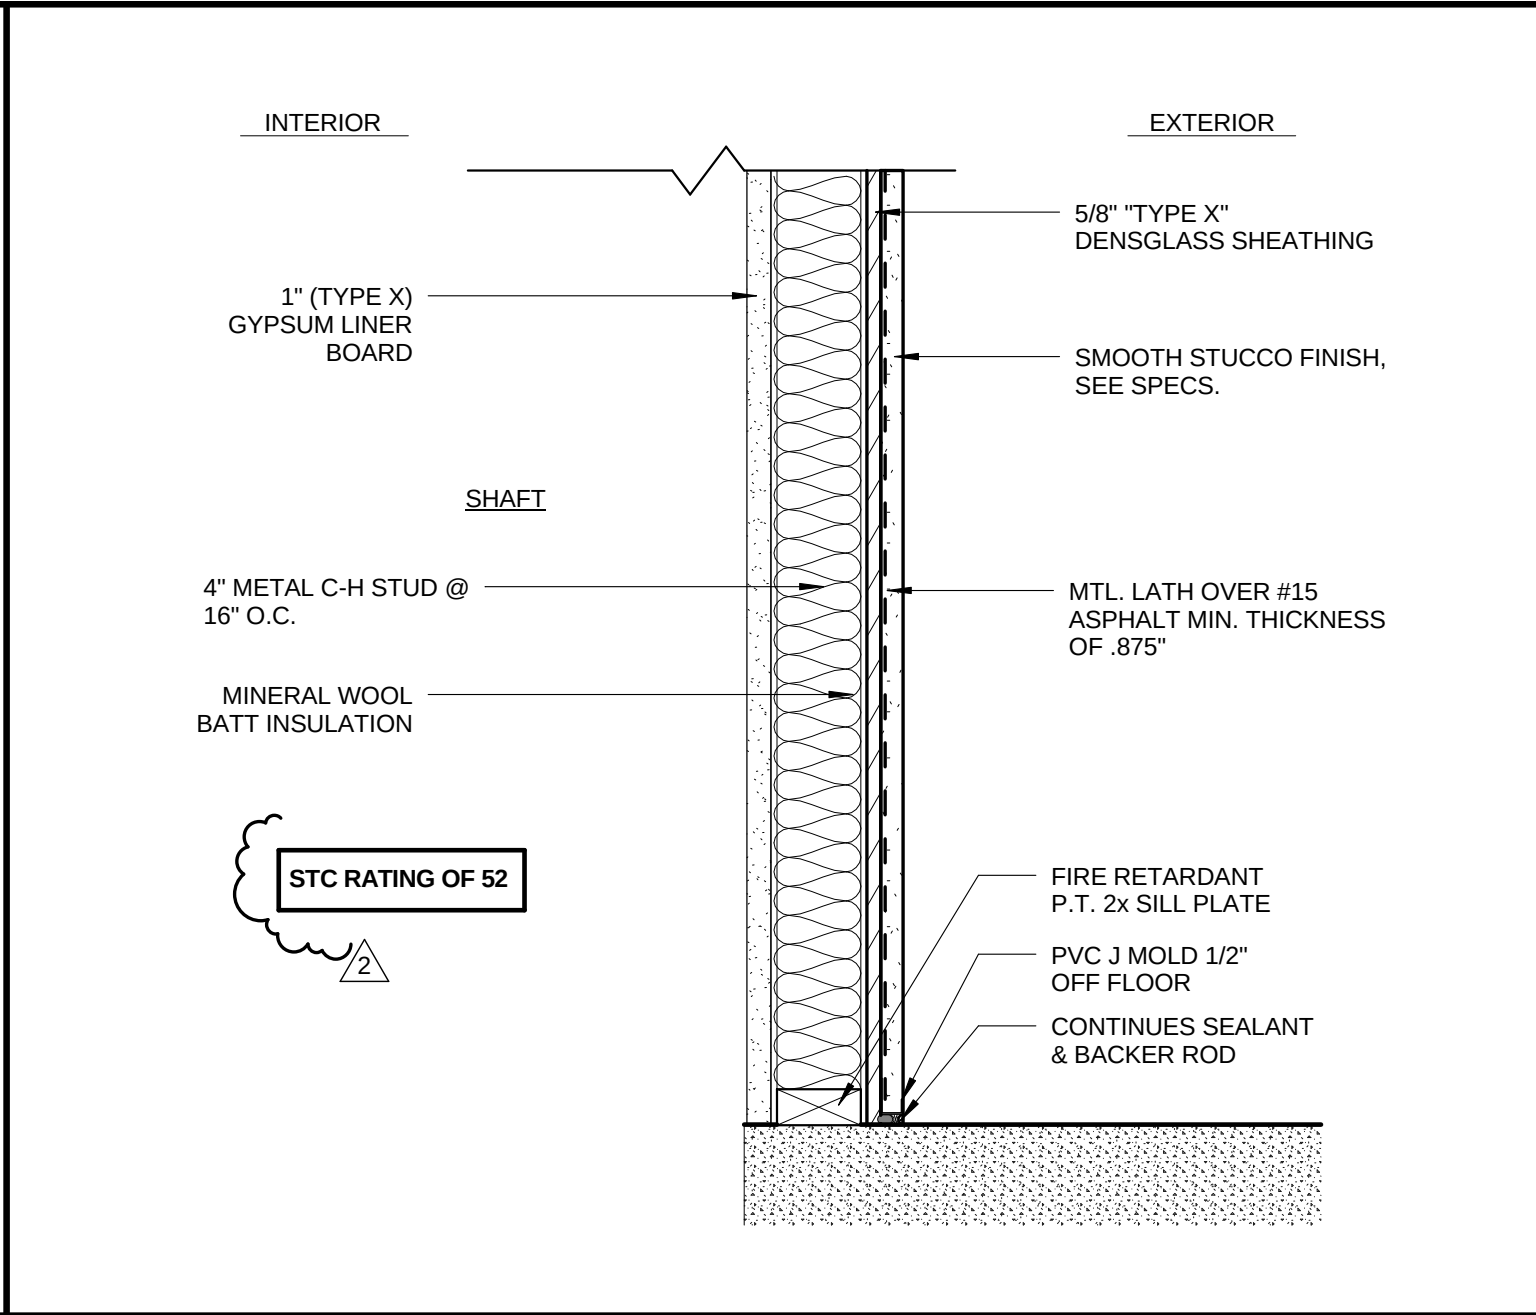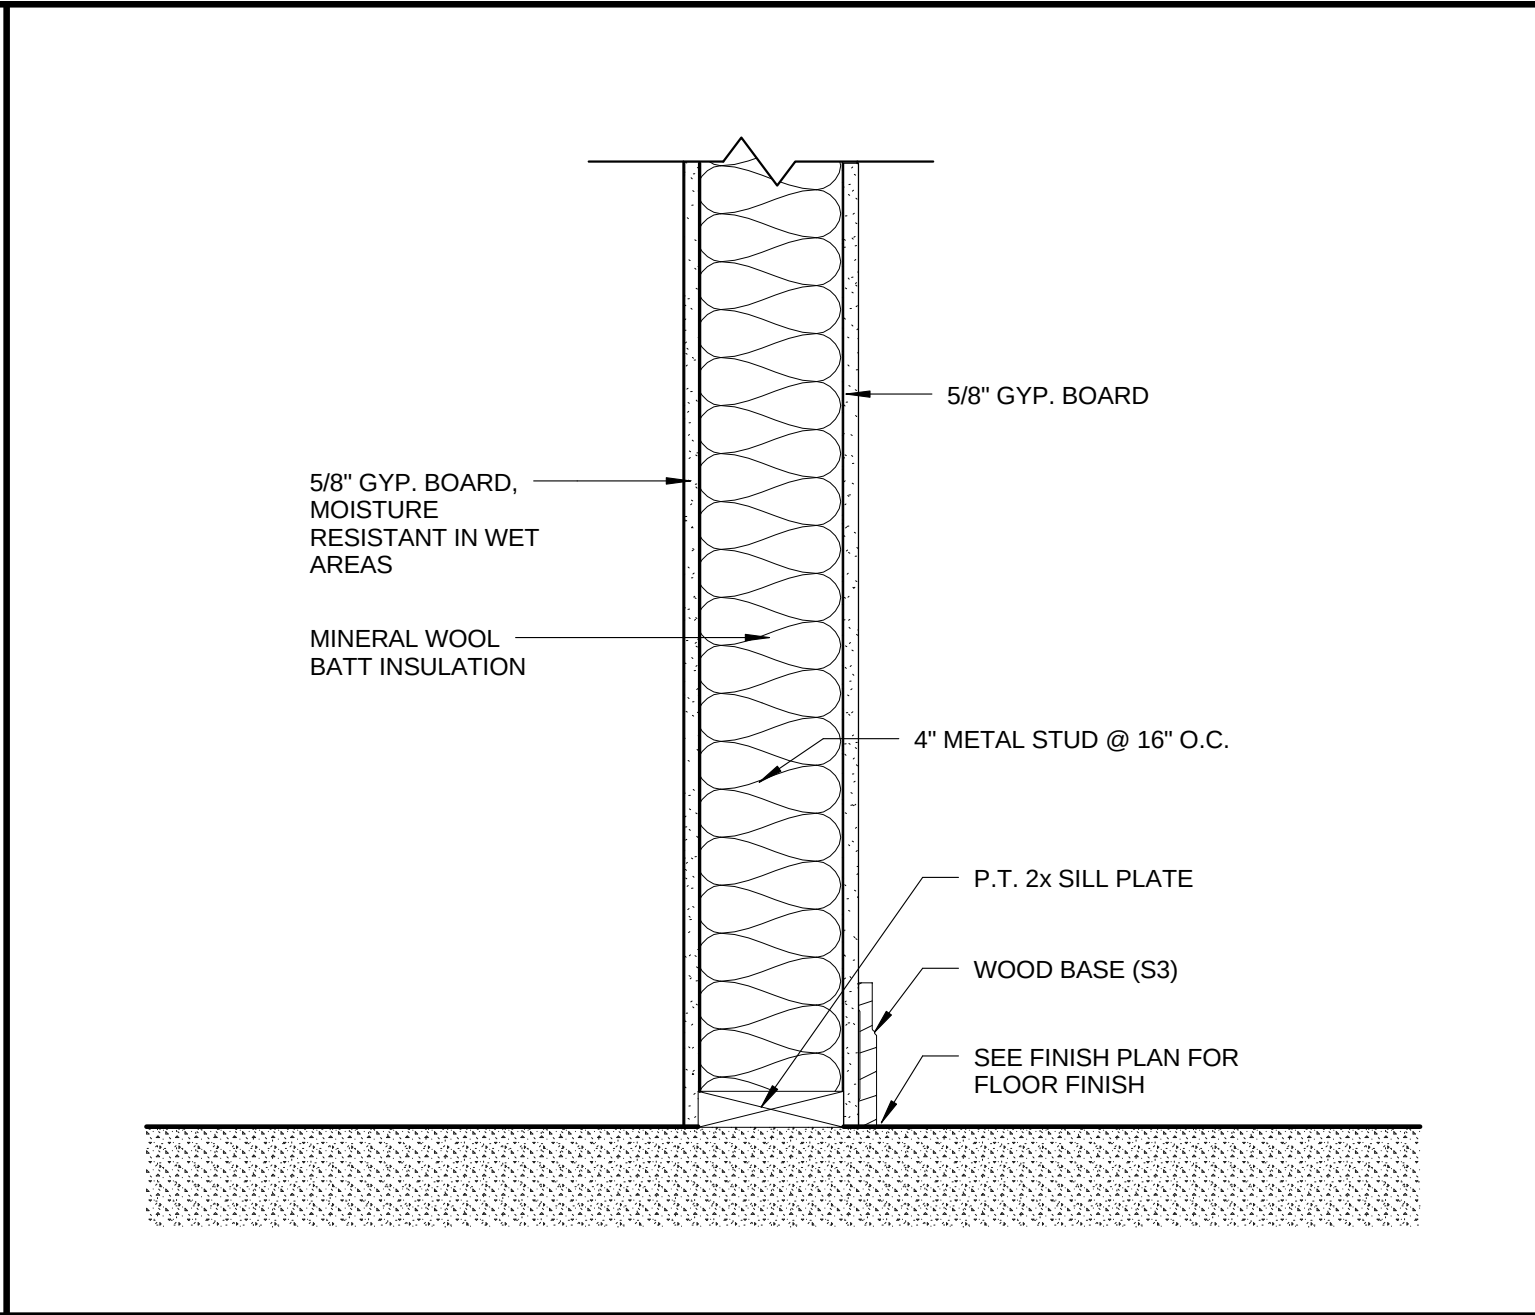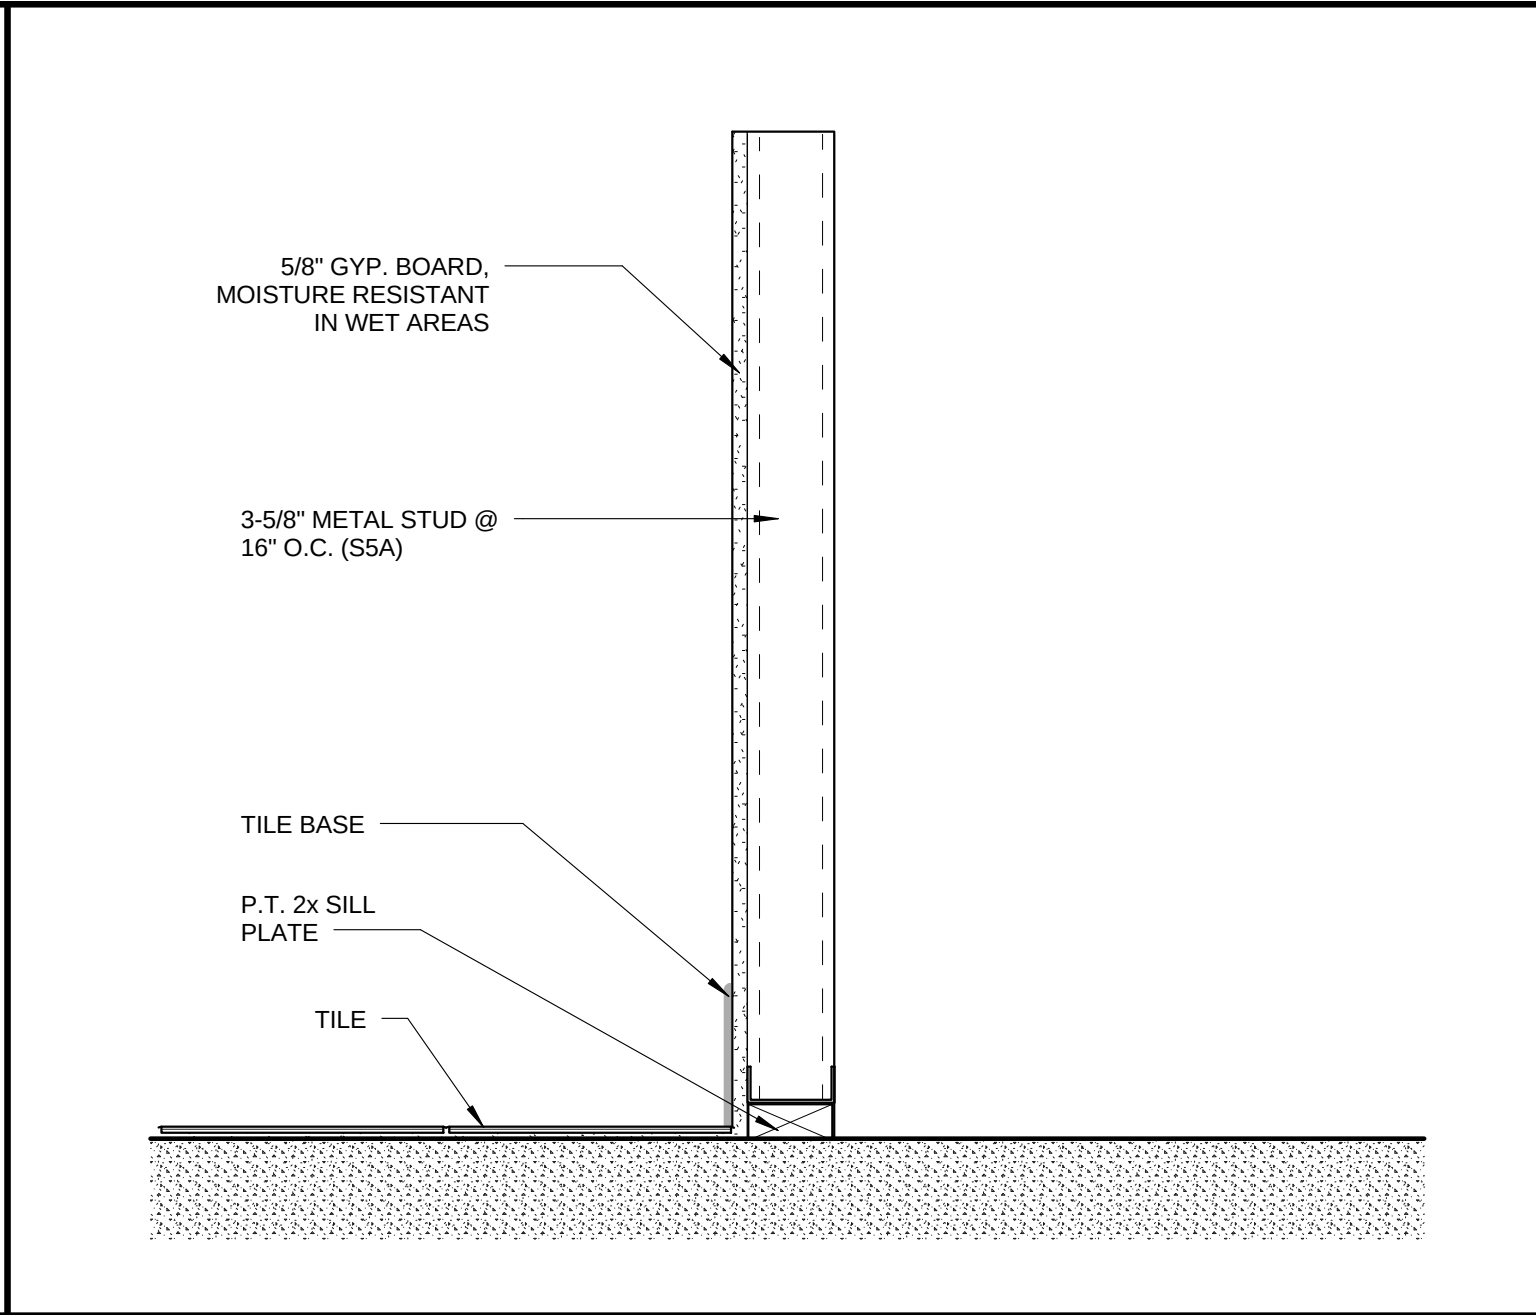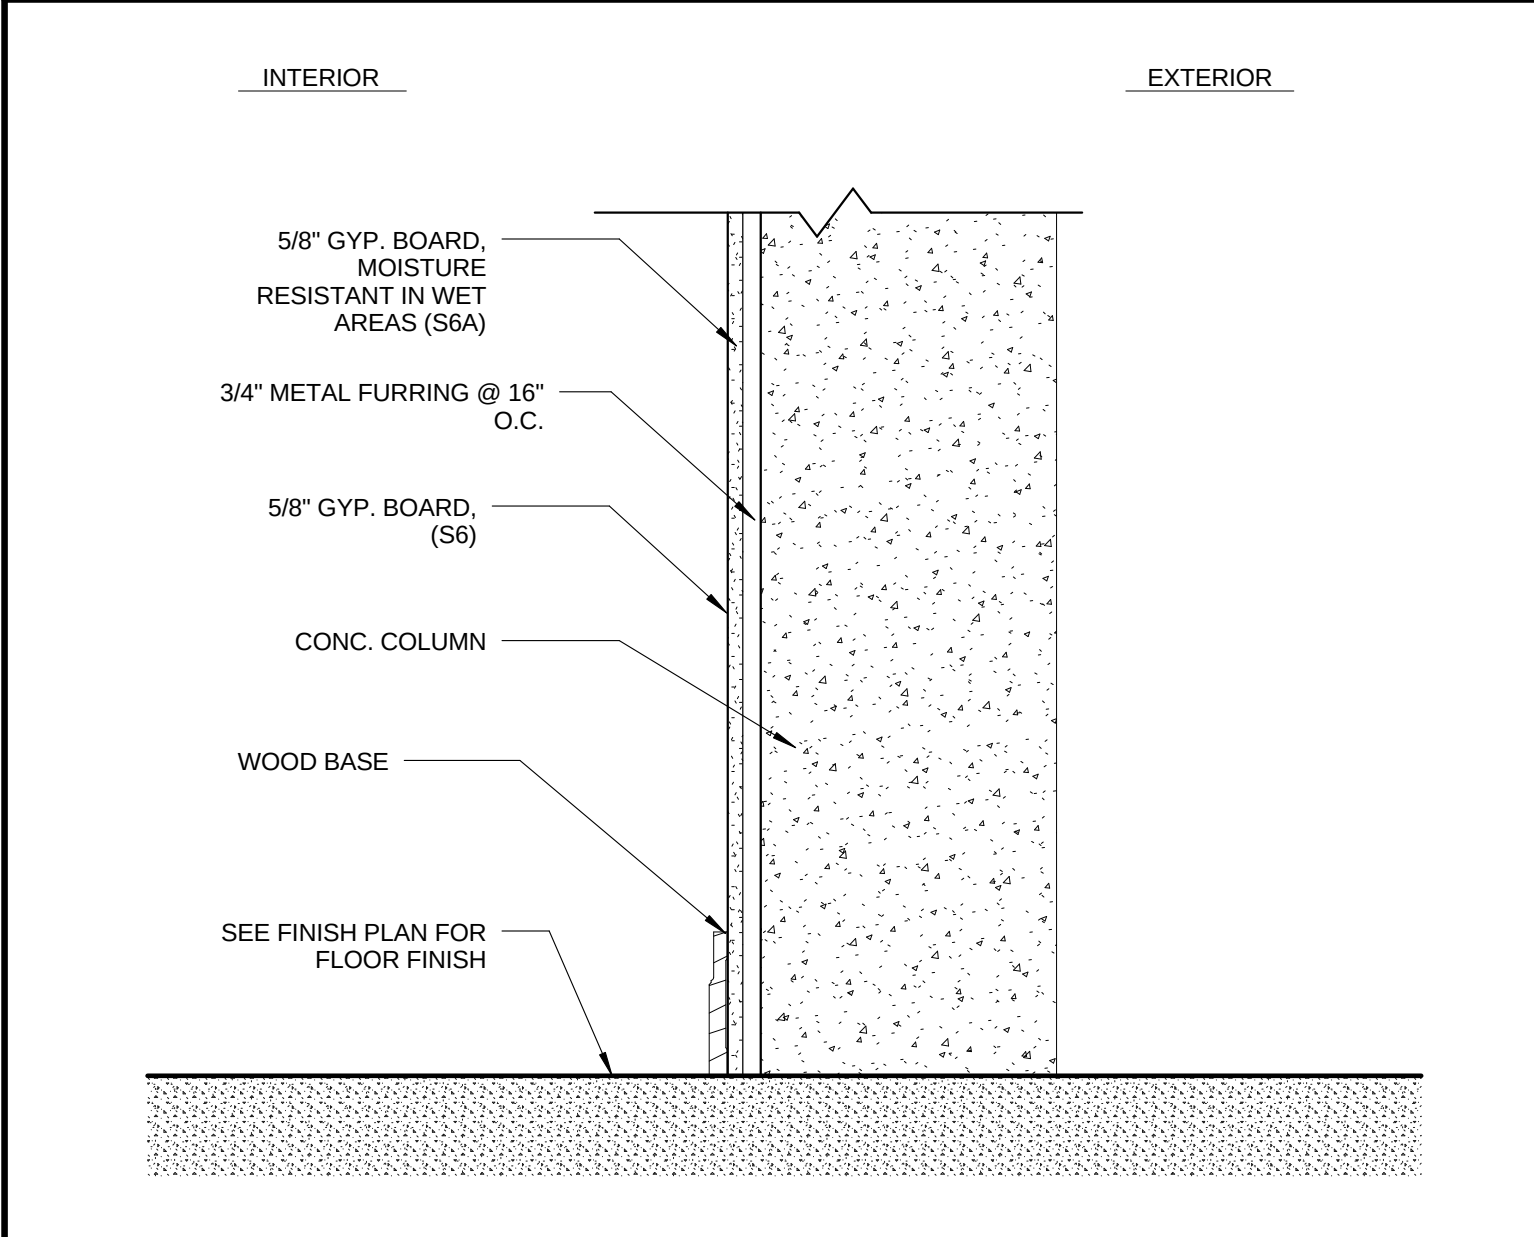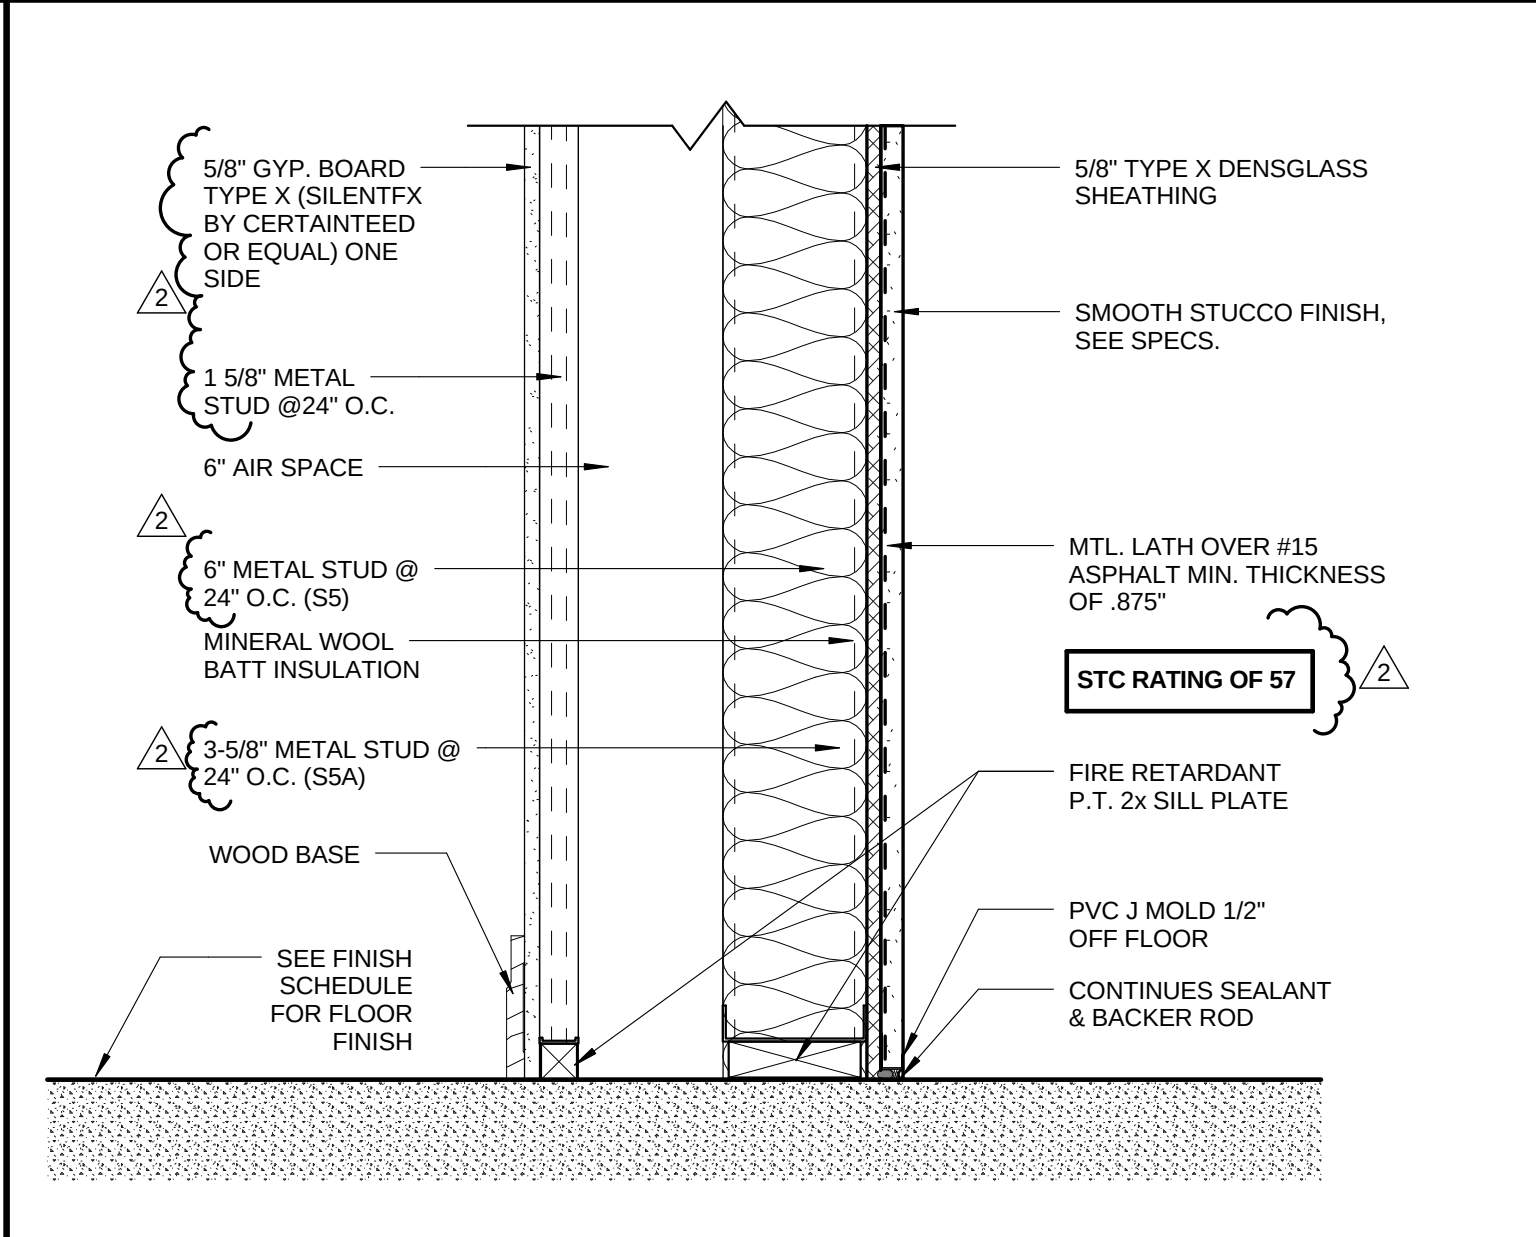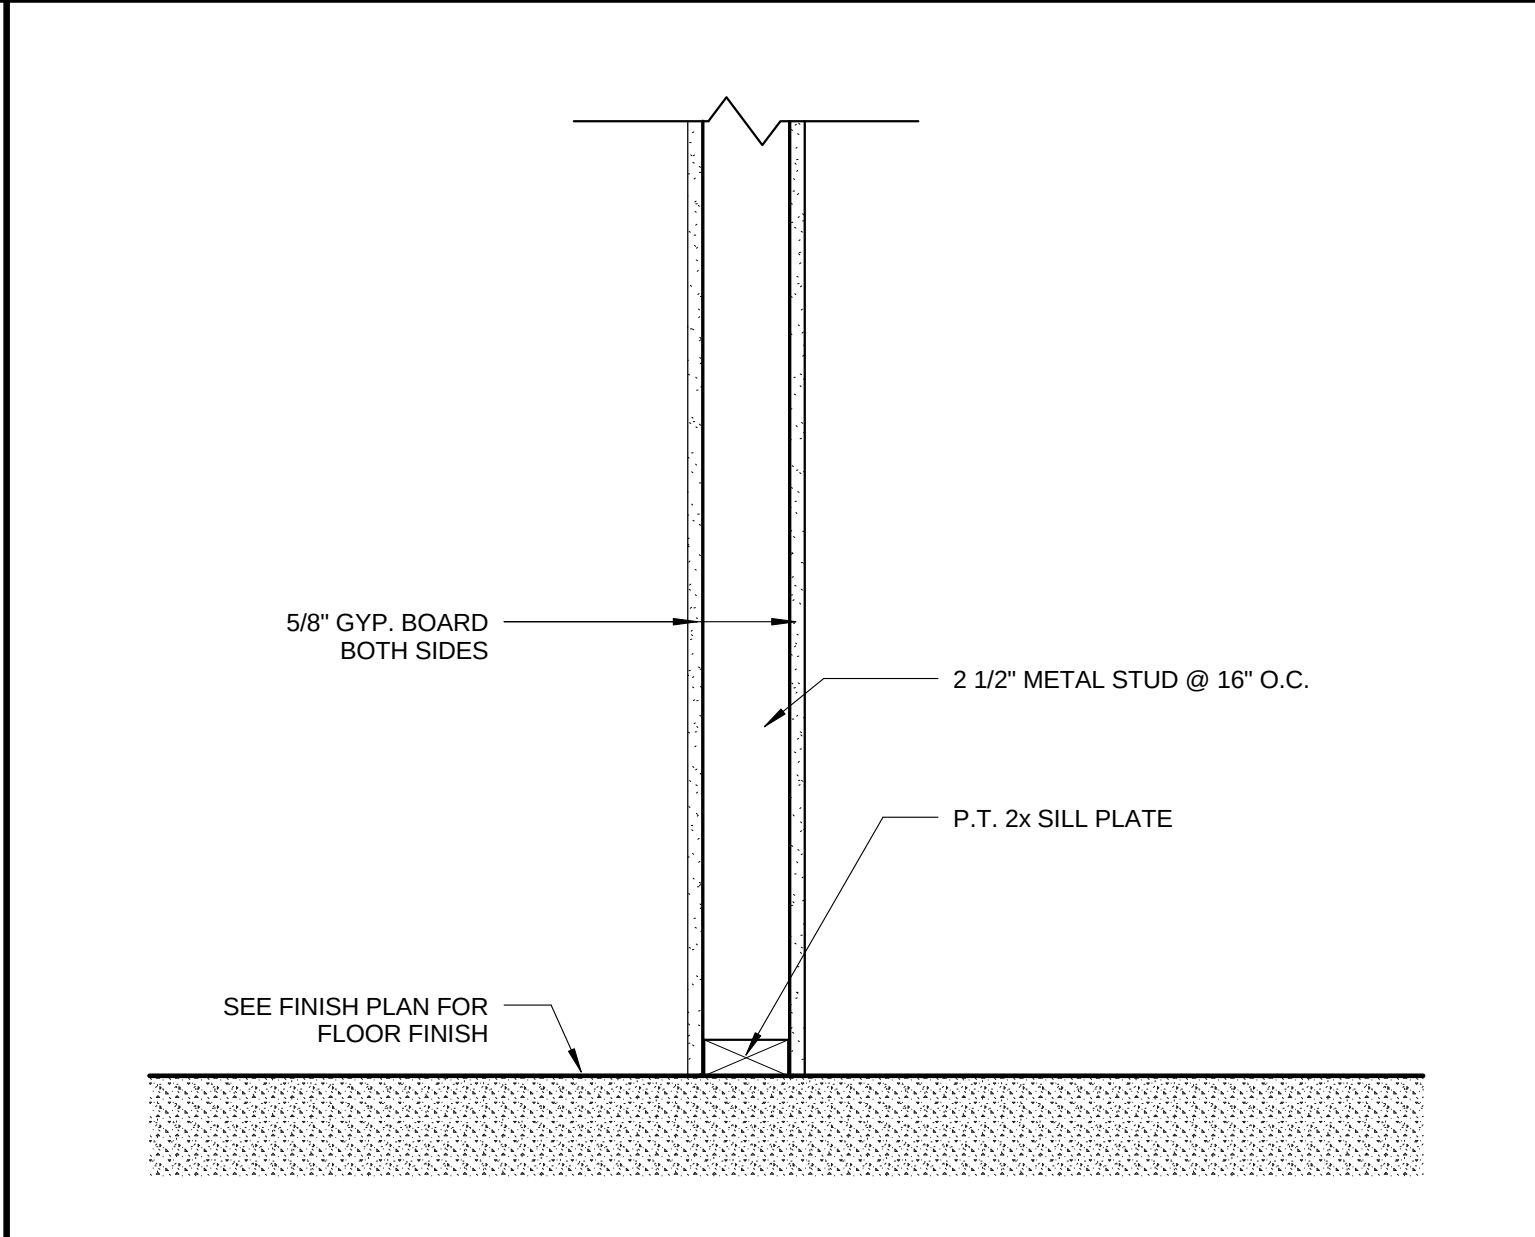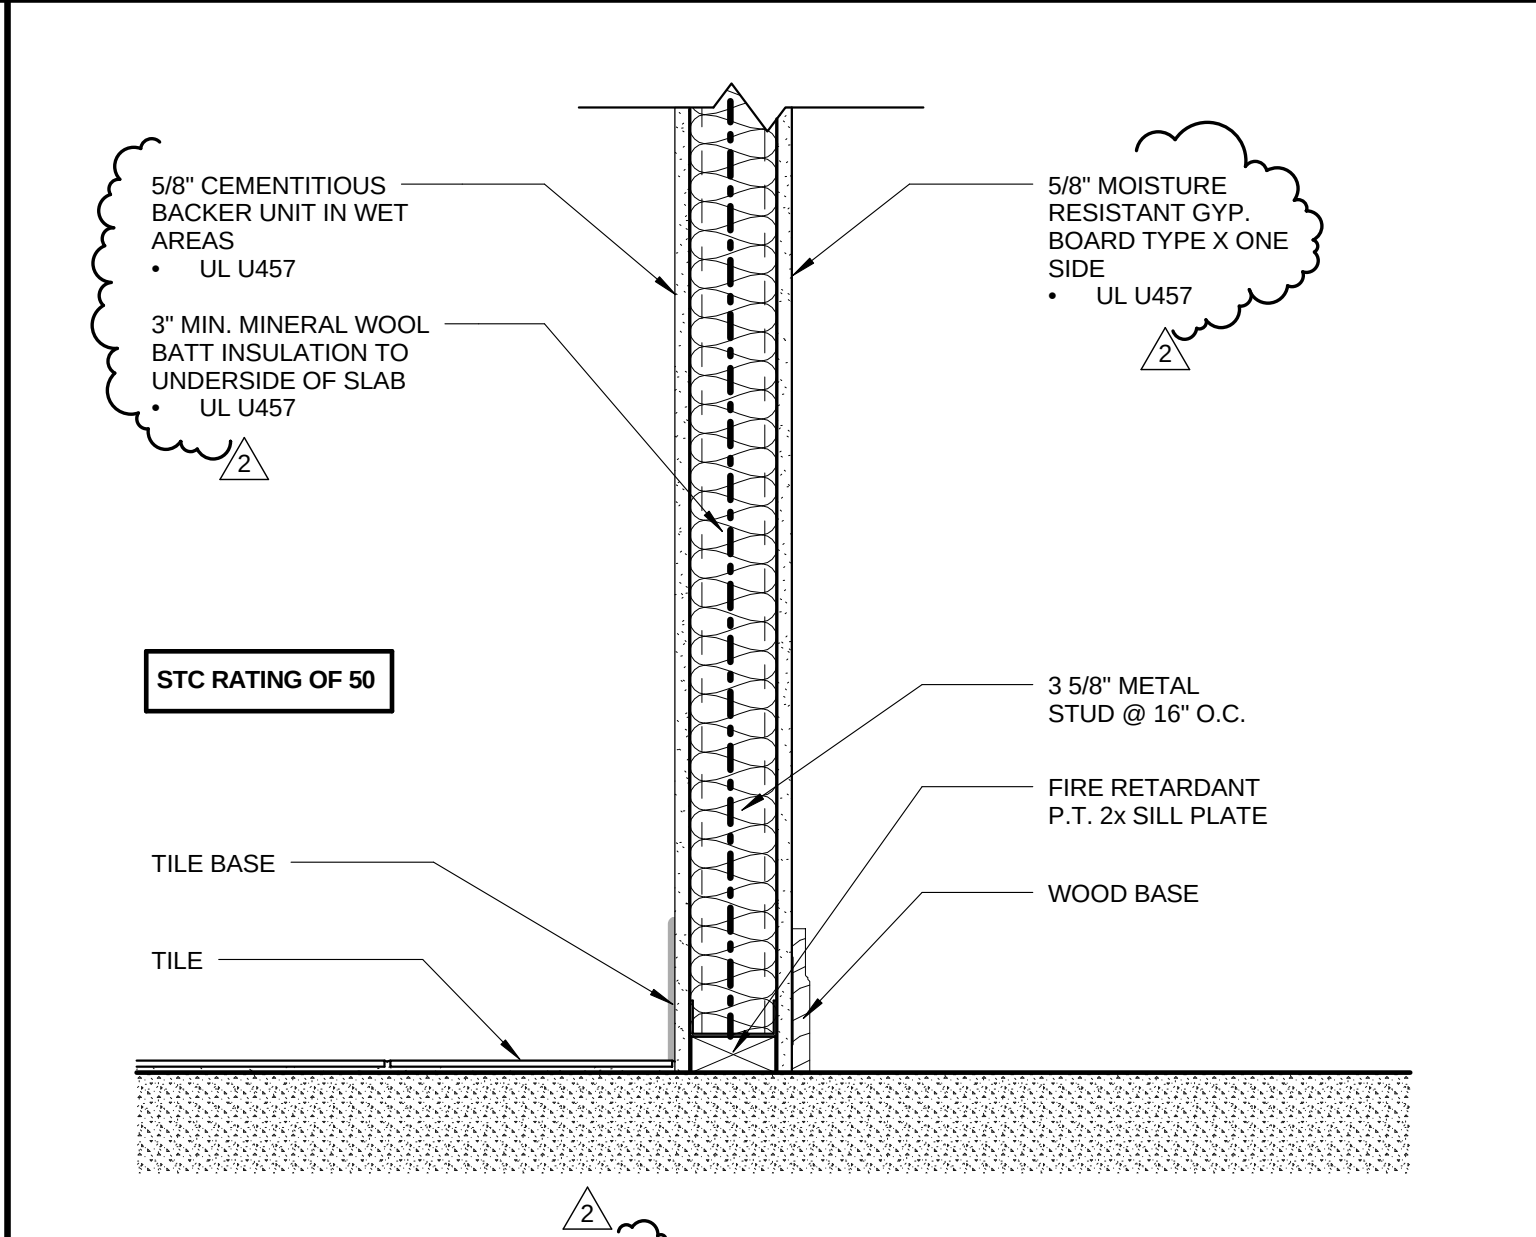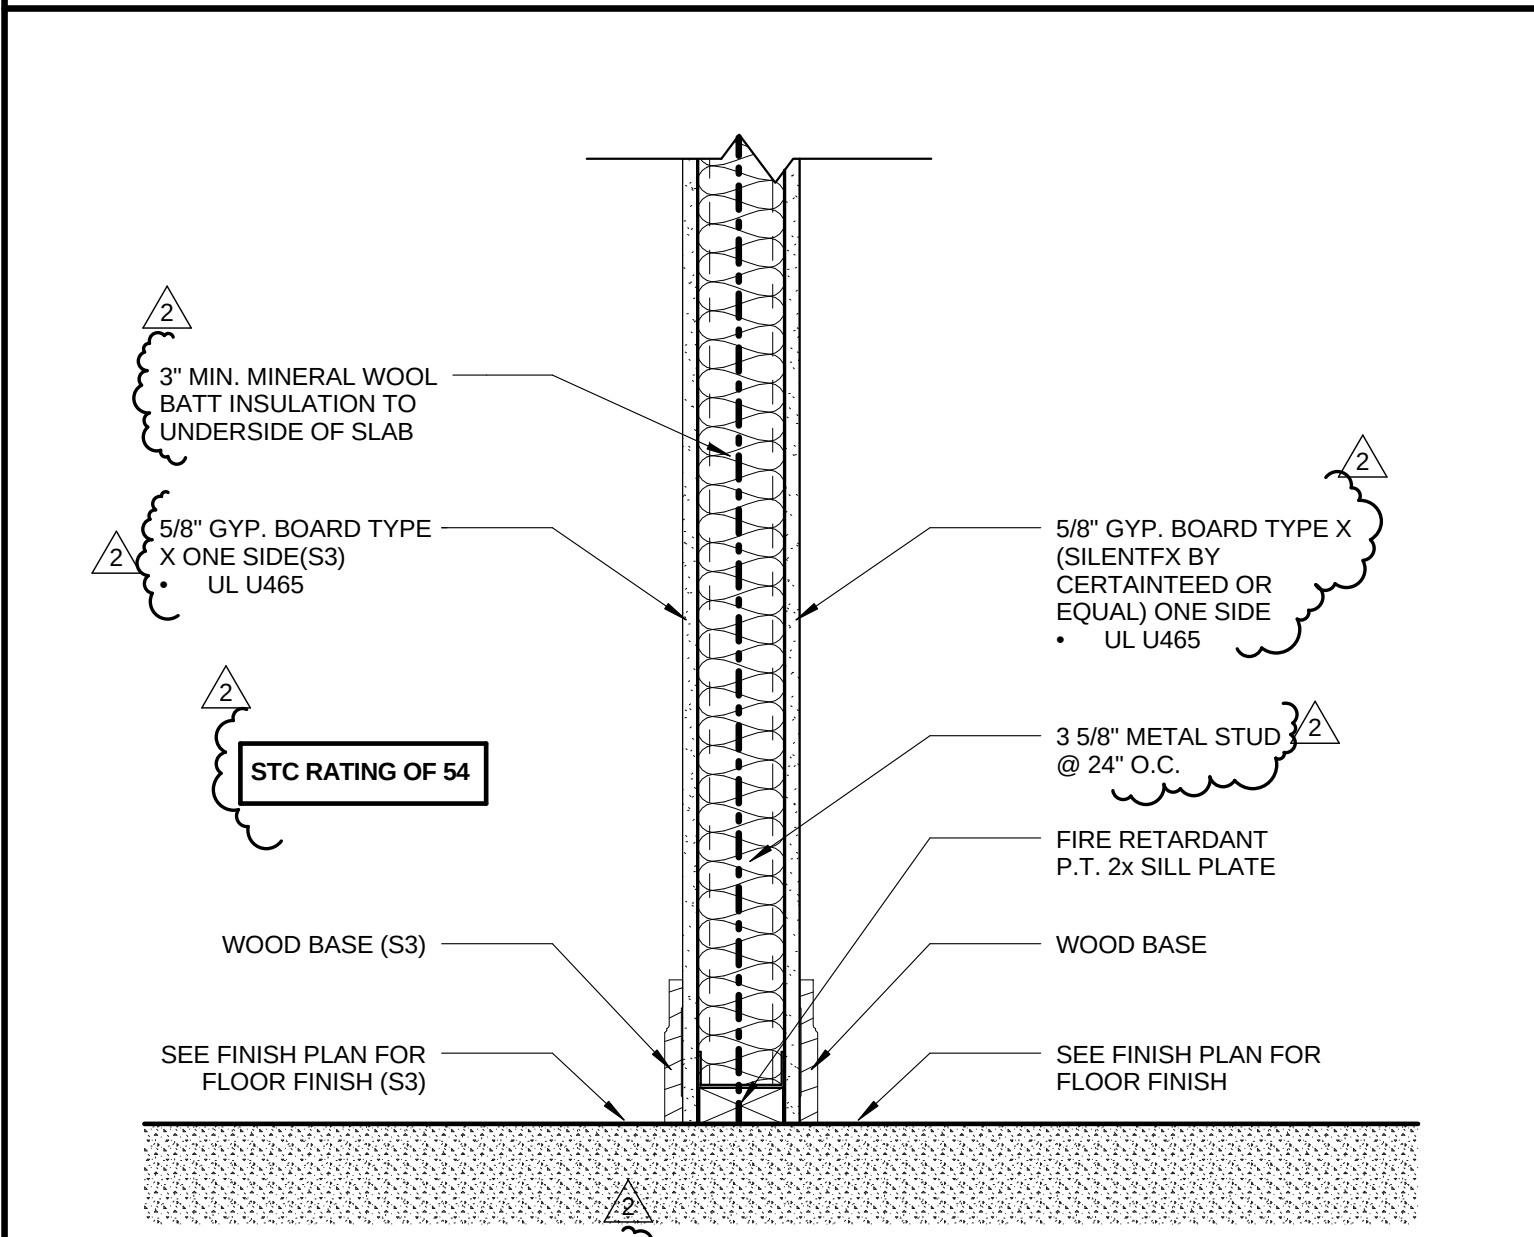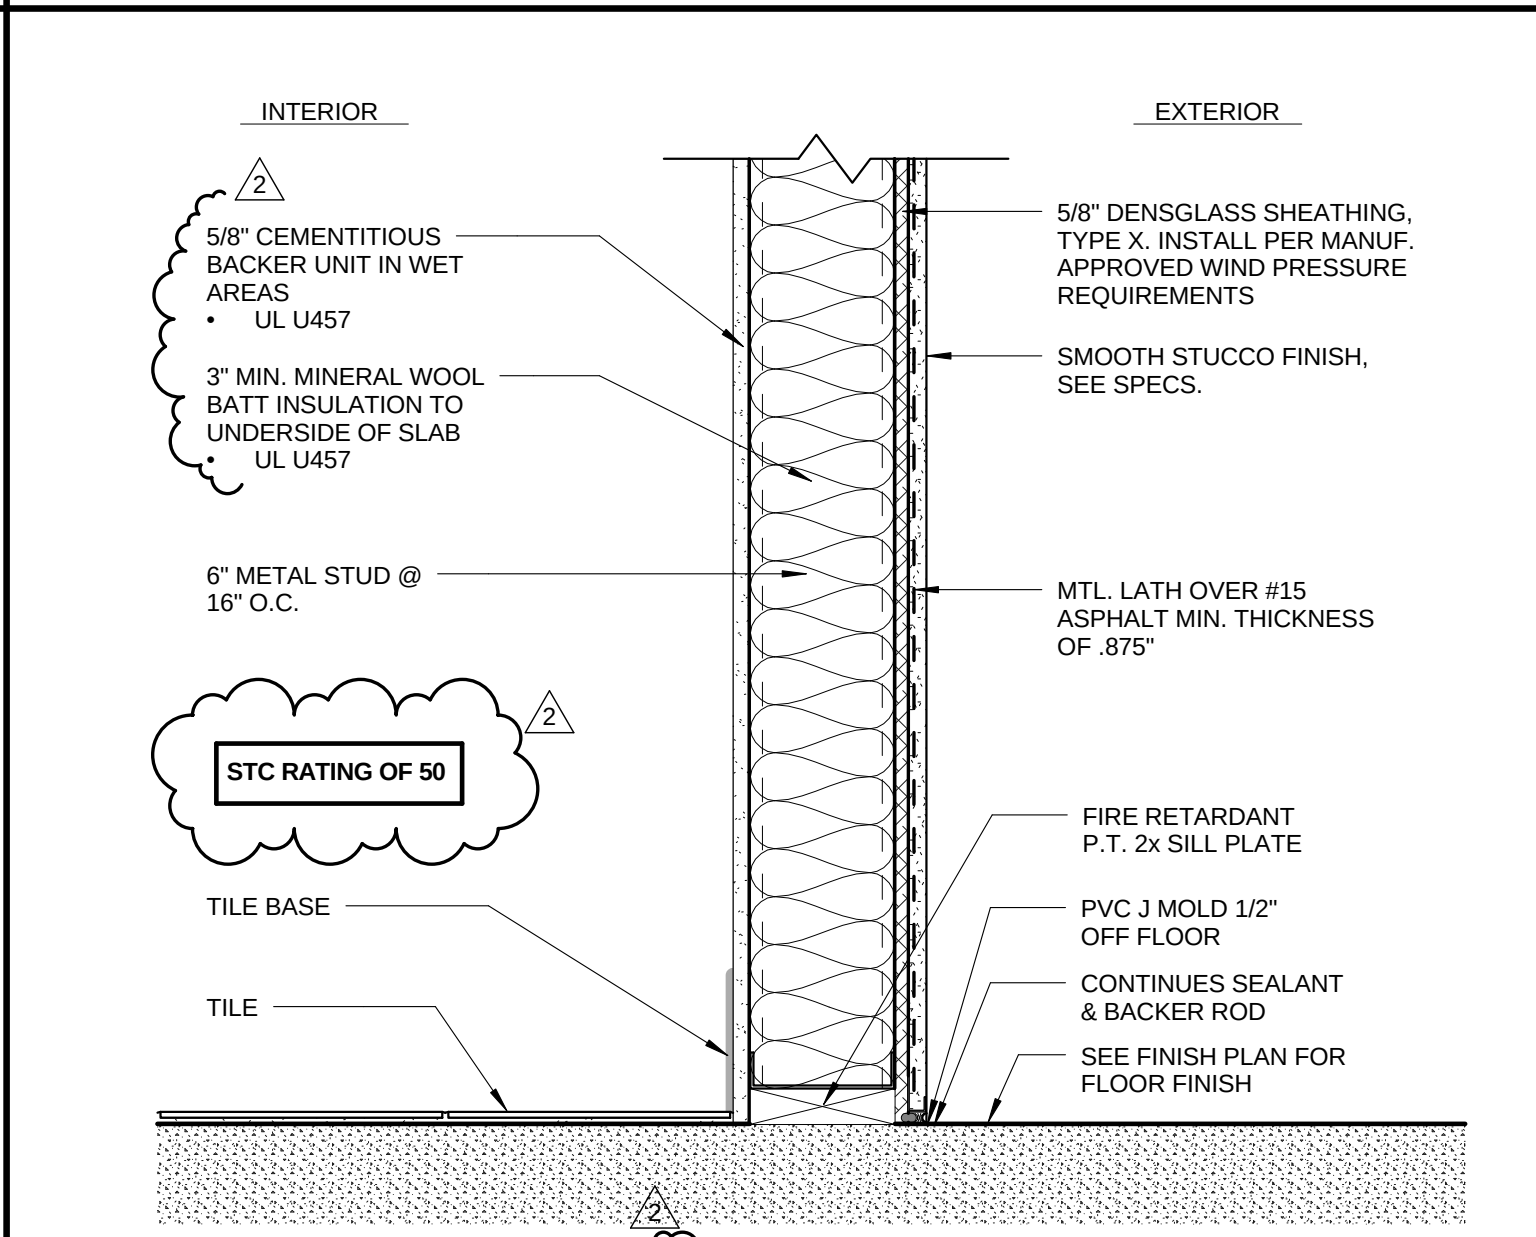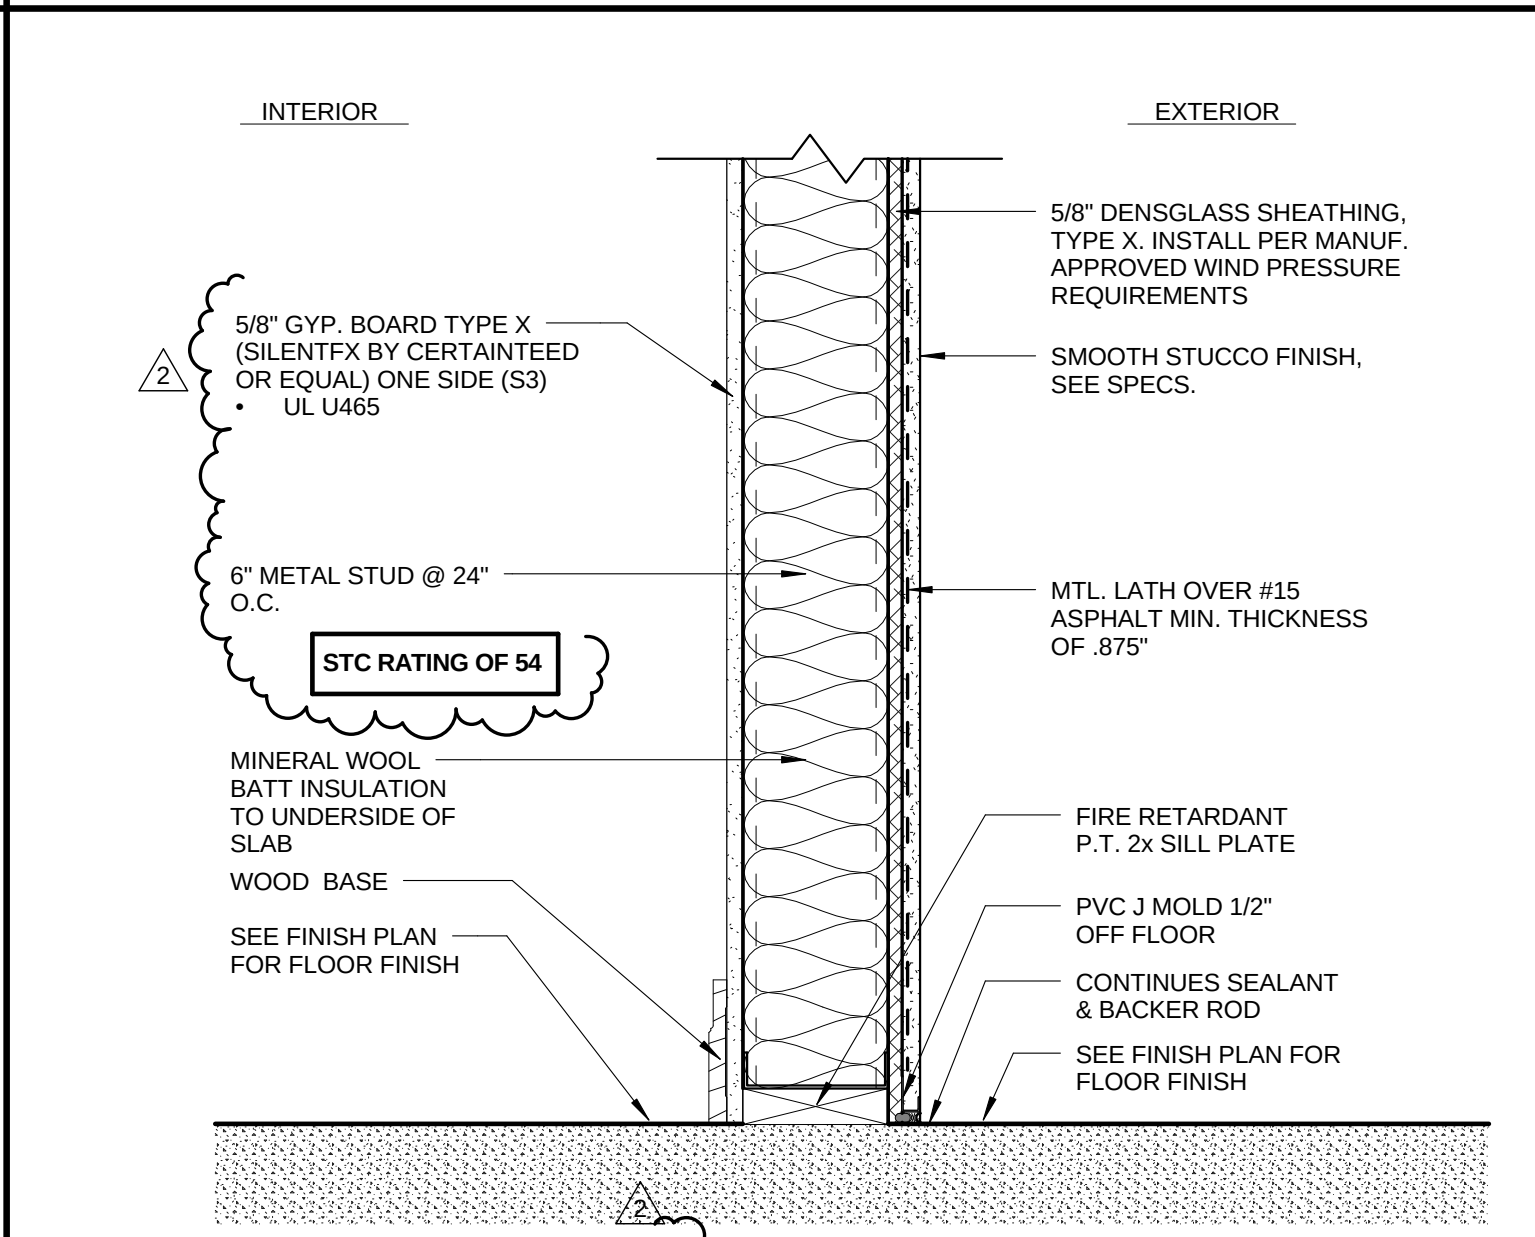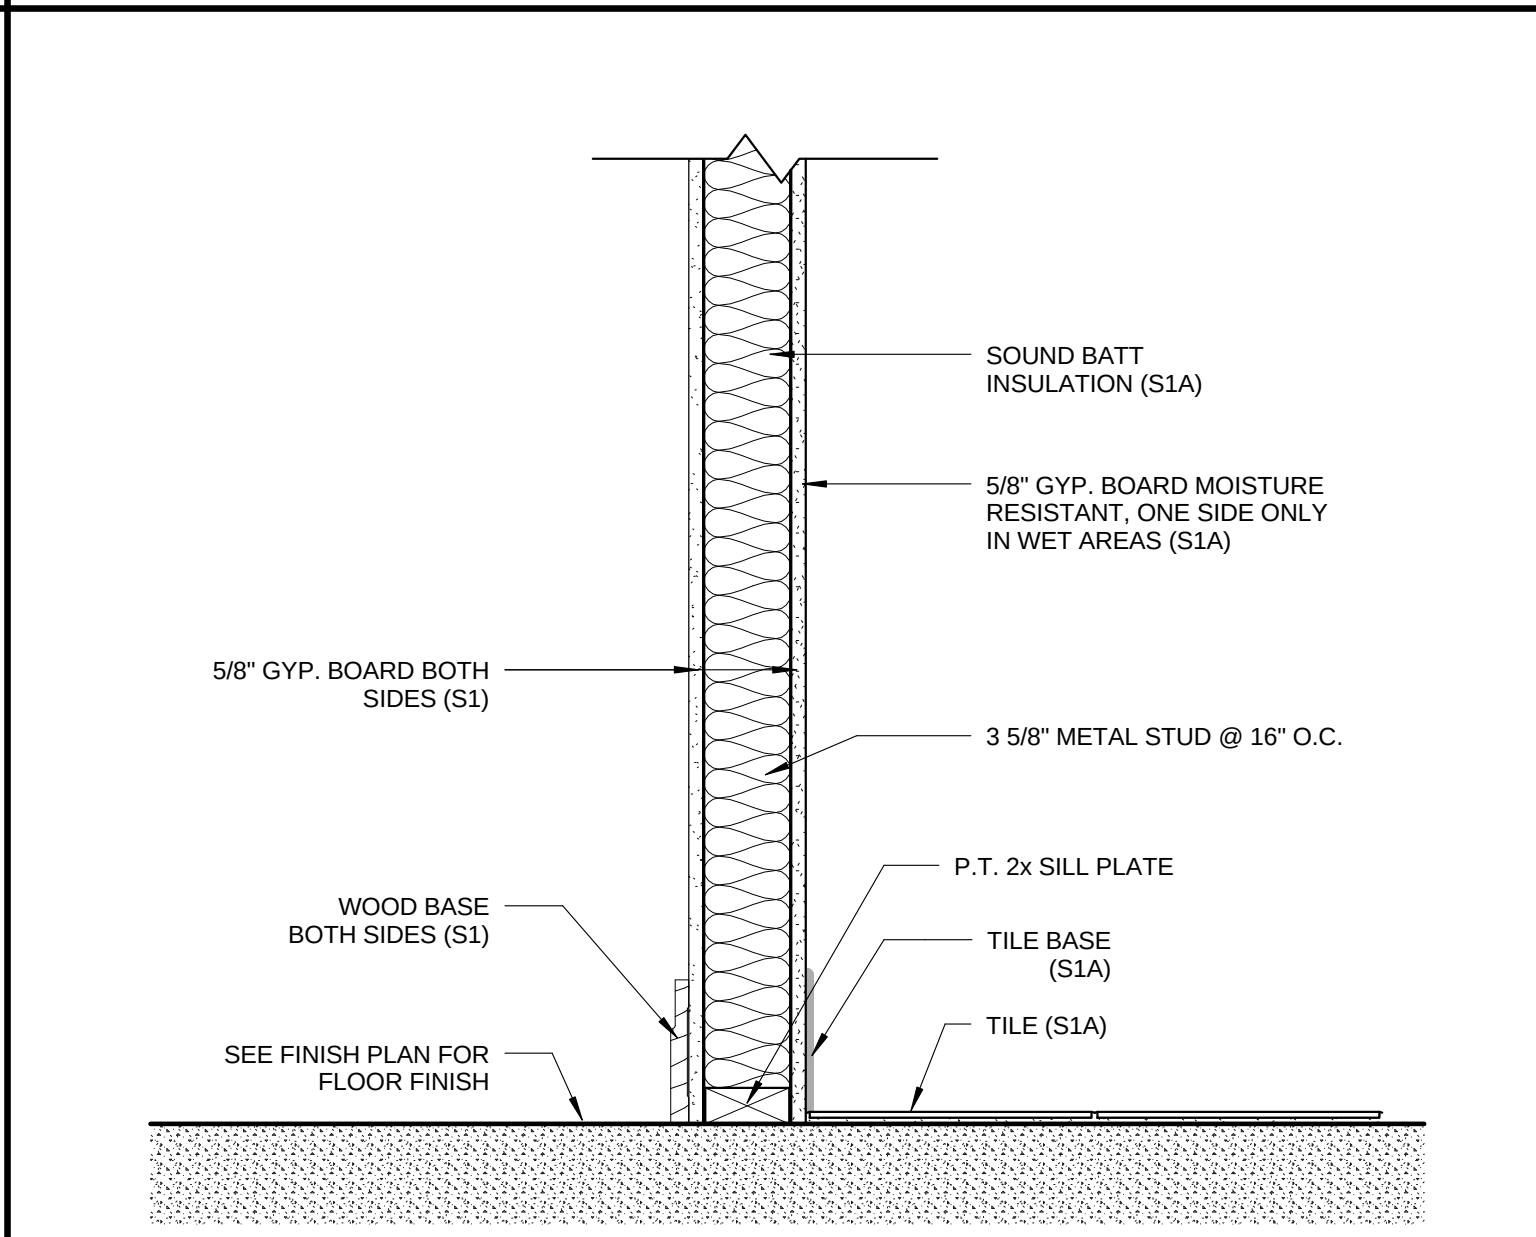 INTERIOR EXTERIOR SHAFT 1" (TYPE X) GYPSUM LINER BOARD 2-1/2" METAL C-H STUD @ 16" O.C. (S5) MINERAL WOOL BATT INSULATION 5/8" "TYPE X" GYPSUM BOARD S10A- MOISTURE RESISTANT FIRE RETARDANT P.T. 2x SILL PLATE WOOD BASE SEE FINISH PLAN FOR FLOOR FINISH STC RATING OF 52	 INTERIOR EXTERIOR SHAFT 1" (TYPE X) GYPSUM LINER BOARD 4" METAL C-H STUD @ 16" O.C. MINERAL WOOL BATT INSULATION 5/8" "TYPE X" DENSGLASS SHEATHING SMOOTH STUCCO FINISH, SEE SPECS. MTL. LATH OVER #15 ASPHALT MIN. THICKNESS OF .875" FIRE RETARDANT P.T. 2x SILL PLATE PVC J MOLD 1/2" OFF FLOOR CONTINUES SEALANT & BACKER ROD STC RATING OF 52	 5/8" GYP. BOARD, MOISTURE RESISTANT IN WET AREAS MINERAL WOOL BATT INSULATION 5/8" GYP. BOARD 4" METAL STUD @ 16" O.C. P.T. 2x SILL PLATE WOOD BASE (S3) SEE FINISH PLAN FOR FLOOR FINISH STC RATING OF 52	 5/8" GYP. BOARD, MOISTURE RESISTANT IN WET AREAS 3-5/8" METAL STUD @ 16" O.C. (S5A) TILE BASE P.T. 2x SILL PLATE TILE 5/8" GYP. BOARD, MOISTURE RESISTANT IN WET AREAS STC RATING OF 52
WALL TYPE S10 AND S10A U415 1 HOUR RATED SCALE: 1 1/2" = 1'-0"	WALL TYPE S9 U415 1 HOUR RATED SCALE: 1 1/2" = 1'-0"	WALL TYPE S8 SCALE: 1 1/2" = 1'-0"	WALL TYPE S7 SCALE: 1 1/2" = 1'-0"
 INTERIOR EXTERIOR 5/8" GYP. BOARD, MOISTURE RESISTANT IN WET AREAS (S6A) 3/4" METAL FURRING @ 16" O.C. 5/8" GYP. BOARD, (S6) CONC. COLUMN WOOD BASE SEE FINISH PLAN FOR FLOOR FINISH 5/8" TYPE X DENSGLASS SHEATHING SMOOTH STUCCO FINISH, SEE SPECS. MTL. LATH OVER #15 ASPHALT MIN. THICKNESS OF .875" FIRE RETARDANT P.T. 2x SILL PLATE PVC J MOLD 1/2" OFF FLOOR CONTINUES SEALANT & BACKER ROD STC RATING OF 57	 5/8" GYP. BOARD TYPE X (SILENTFX BY CERTAINTED OR EQUAL) ONE SIDE 1 5/8" METAL STUD @ 24" O.C. 6" AIR SPACE 6" METAL STUD @ 24" O.C. (S5) MINERAL WOOL BATT INSULATION 3-5/8" METAL STUD @ 24" O.C. (S5A) WOOD BASE SEE FINISH SCHEDULE FOR FLOOR FINISH 5/8" TYPE X DENSGLASS SHEATHING SMOOTH STUCCO FINISH, SEE SPECS. MTL. LATH OVER #15 ASPHALT MIN. THICKNESS OF .875" FIRE RETARDANT P.T. 2x SILL PLATE PVC J MOLD 1/2" OFF FLOOR CONTINUES SEALANT & BACKER ROD STC RATING OF 57	 5/8" GYP. BOARD BOTH SIDES 2 1/2" METAL STUD @ 16" O.C. P.T. 2x SILL PLATE SEE FINISH PLAN FOR FLOOR FINISH 5/8" GYP. BOARD BOTH SIDES 2 1/2" METAL STUD @ 16" O.C. P.T. 2x SILL PLATE SEE FINISH PLAN FOR FLOOR FINISH STC RATING OF 54	 5/8" CEMENTITIOUS BACKER UNIT IN WET AREAS UL U457 3" MIN. MINERAL WOOL BATT INSULATION TO UNDERSIDE OF SLAB UL U457 5/8" MOISTURE RESISTANT GYP. BOARD TYPE X ONE SIDE UL U457 3-5/8" METAL STUD @ 16" O.C. FIRE RETARDANT P.T. 2x SILL PLATE WOOD BASE TILE BASE TILE STC RATING OF 50
WALL TYPE S6 AND S6A SCALE: 1 1/2" = 1'-0"	WALL TYPE S5 AND S5A - U420 1 HR RATED WALL SCALE: 1 1/2" = 1'-0"	WALL TYPE S4 SCALE: 1 1/2" = 1'-0"	WALL TYPE S3A U457 1 HR RATED WALL SCALE: 1 1/2" = 1'-0"
 3" MIN. MINERAL WOOL BATT INSULATION TO UNDERSIDE OF SLAB 5/8" GYP. BOARD TYPE X ONE SIDE (S3) UL U465 5/8" GYP. BOARD TYPE X (SILENTFX BY CERTAINTED OR EQUAL) ONE SIDE UL U465 3-5/8" METAL STUD @ 24" O.C. FIRE RETARDANT P.T. 2x SILL PLATE WOOD BASE (S3) SEE FINISH PLAN FOR FLOOR FINISH (S3) 5/8" DENSGLASS SHEATHING, TYPE X. INSTALL PER MANUF. APPROVED WIND PRESSURE REQUIREMENTS SMOOTH STUCCO FINISH, SEE SPECS. MTL. LATH OVER #15 ASPHALT MIN. THICKNESS OF .875" FIRE RETARDANT P.T. 2x SILL PLATE PVC J MOLD 1/2" OFF FLOOR CONTINUES SEALANT & BACKER ROD SEE FINISH PLAN FOR FLOOR FINISH STC RATING OF 54	 5/8" CEMENTITIOUS BACKER UNIT IN WET AREAS UL U457 3" MIN. MINERAL WOOL BATT INSULATION TO UNDERSIDE OF SLAB UL U457 6" METAL STUD @ 16" O.C. 5/8" GYP. BOARD TYPE X (SILENTFX BY CERTAINTED OR EQUAL) ONE SIDE (S3) UL U465 3-5/8" METAL STUD @ 24" O.C. FIRE RETARDANT P.T. 2x SILL PLATE WOOD BASE SEE FINISH PLAN FOR FLOOR FINISH (S3) 5/8" DENSGLASS SHEATHING, TYPE X. INSTALL PER MANUF. APPROVED WIND PRESSURE REQUIREMENTS SMOOTH STUCCO FINISH, SEE SPECS. MTL. LATH OVER #15 ASPHALT MIN. THICKNESS OF .875" FIRE RETARDANT P.T. 2x SILL PLATE PVC J MOLD 1/2" OFF FLOOR CONTINUES SEALANT & BACKER ROD SEE FINISH PLAN FOR FLOOR FINISH STC RATING OF 50	 5/8" GYP. BOARD TYPE X (SILENTFX BY CERTAINTED OR EQUAL) ONE SIDE (S3) UL U465 6" METAL STUD @ 24" O.C. MINERAL WOOL BATT INSULATION TO UNDERSIDE OF SLAB WOOD BASE SEE FINISH PLAN FOR FLOOR FINISH 5/8" DENSGLASS SHEATHING, TYPE X. INSTALL PER MANUF. APPROVED WIND PRESSURE REQUIREMENTS SMOOTH STUCCO FINISH, SEE SPECS. MTL. LATH OVER #15 ASPHALT MIN. THICKNESS OF .875" FIRE RETARDANT P.T. 2x SILL PLATE PVC J MOLD 1/2" OFF FLOOR CONTINUES SEALANT & BACKER ROD SEE FINISH PLAN FOR FLOOR FINISH STC RATING OF 54	 5/8" GYP. BOARD BOTH SIDES (S1) 3-5/8" METAL STUD @ 16" O.C. P.T. 2x SILL PLATE TILE BASE (S1A) TILE (S1A) WOOD BASE BOTH SIDES (S1) SEE FINISH PLAN FOR FLOOR FINISH 5/8" GYP. BOARD BOTH SIDES (S1) 3-5/8" METAL STUD @ 16" O.C. P.T. 2x SILL PLATE TILE BASE (S1A) TILE (S1A) WOOD BASE BOTH SIDES (S1) SEE FINISH PLAN FOR FLOOR FINISH STC RATING OF 50
WALL TYPE S3 U465 1 HR RATED WALL SCALE: 1 1/2" = 1'-0"	WALL TYPE S2A U457 1 HR RATED WALL SCALE: 1 1/2" = 1'-0"	WALL TYPE S2 U465 1 HR RATED WALL SCALE: 1 1/2" = 1'-0"	WALL TYPE S1 AND S1A SCALE: 1 1/2" = 1'-0"

ISSUED FOR :

BIDS

PERMIT

CONSTRUCTION

SEAL

PROJECT TITLE
UPTOWN
ATLANTIC-700
BUILDING

W. ATLANTIC AVE. , DELRAY
BEACH, FL

REVISIONS

THESE DRAWINGS ARE PREPARED PER ESTABLISHED INDUSTRY STANDARDS AND REPRESENT THE ARCHITECT AND ENGINEERS DESIGN CONCEPT. THEY ARE NOT INTENDED TO PROVIDE EVERY DETAIL OR CONDITION REQUIRED TO CONSTRUCT THE BUILDING. THE CONTRACTOR THROUGH SUBMITTALS AND OTHER COORDINATION EFFORTS IS FULLY RESPONSIBLE FOR PROVIDING A COMPLETE AND OPERATIONAL BUILDING WHETHER INDICATED ON THE PLANS OR NOT.

DRAWING TITLE
WALL TYPES-
FRAME

DATE

DRAWN BY

JOB NUMBER
121108

DRAWING NUMBER

A8.02






SEAL

REVISIONS



121108

A8.03

 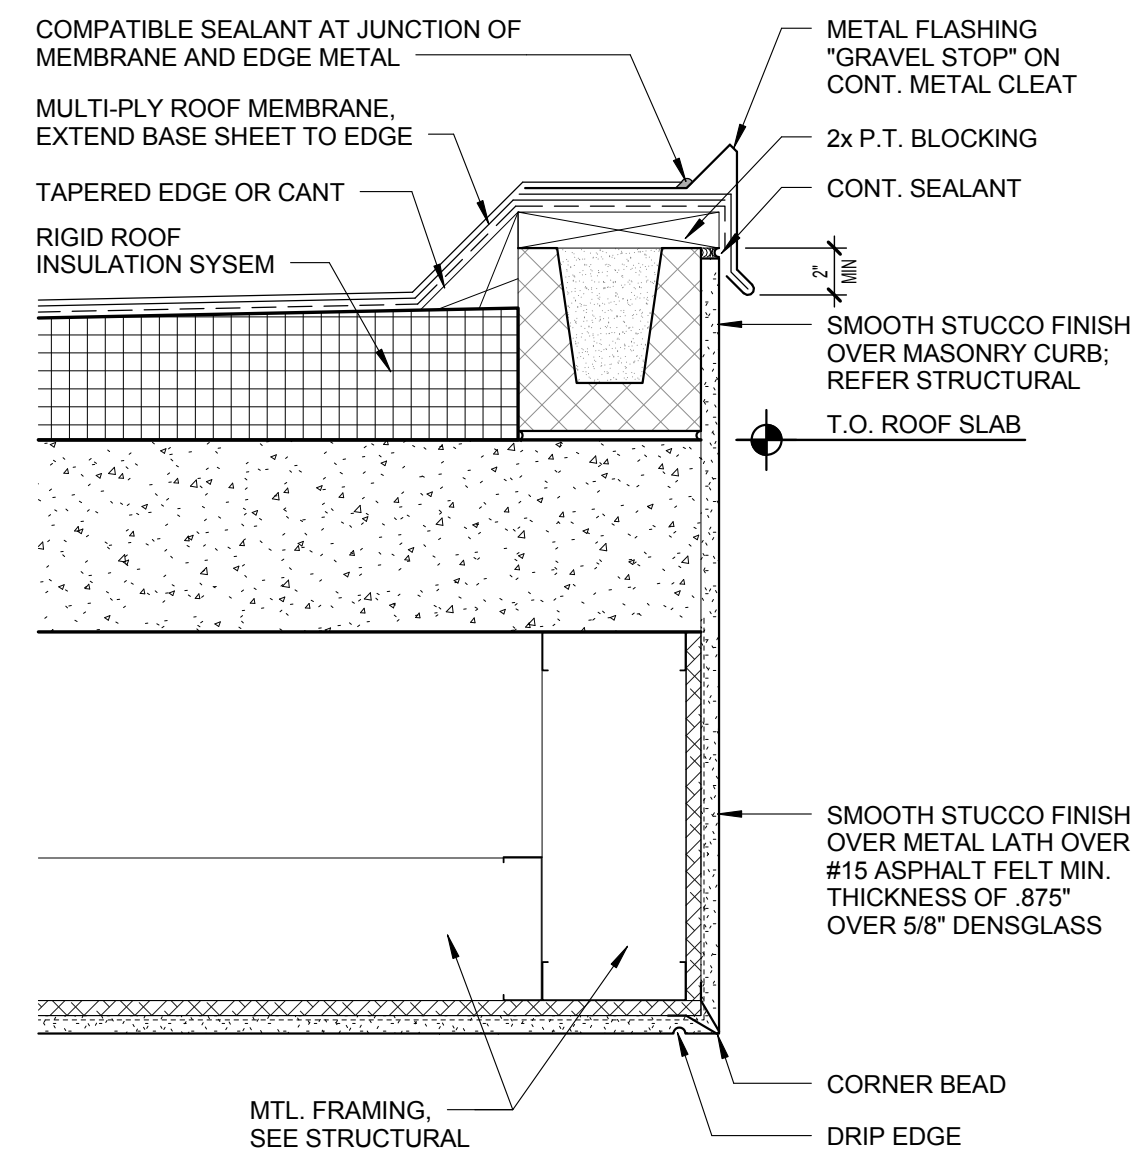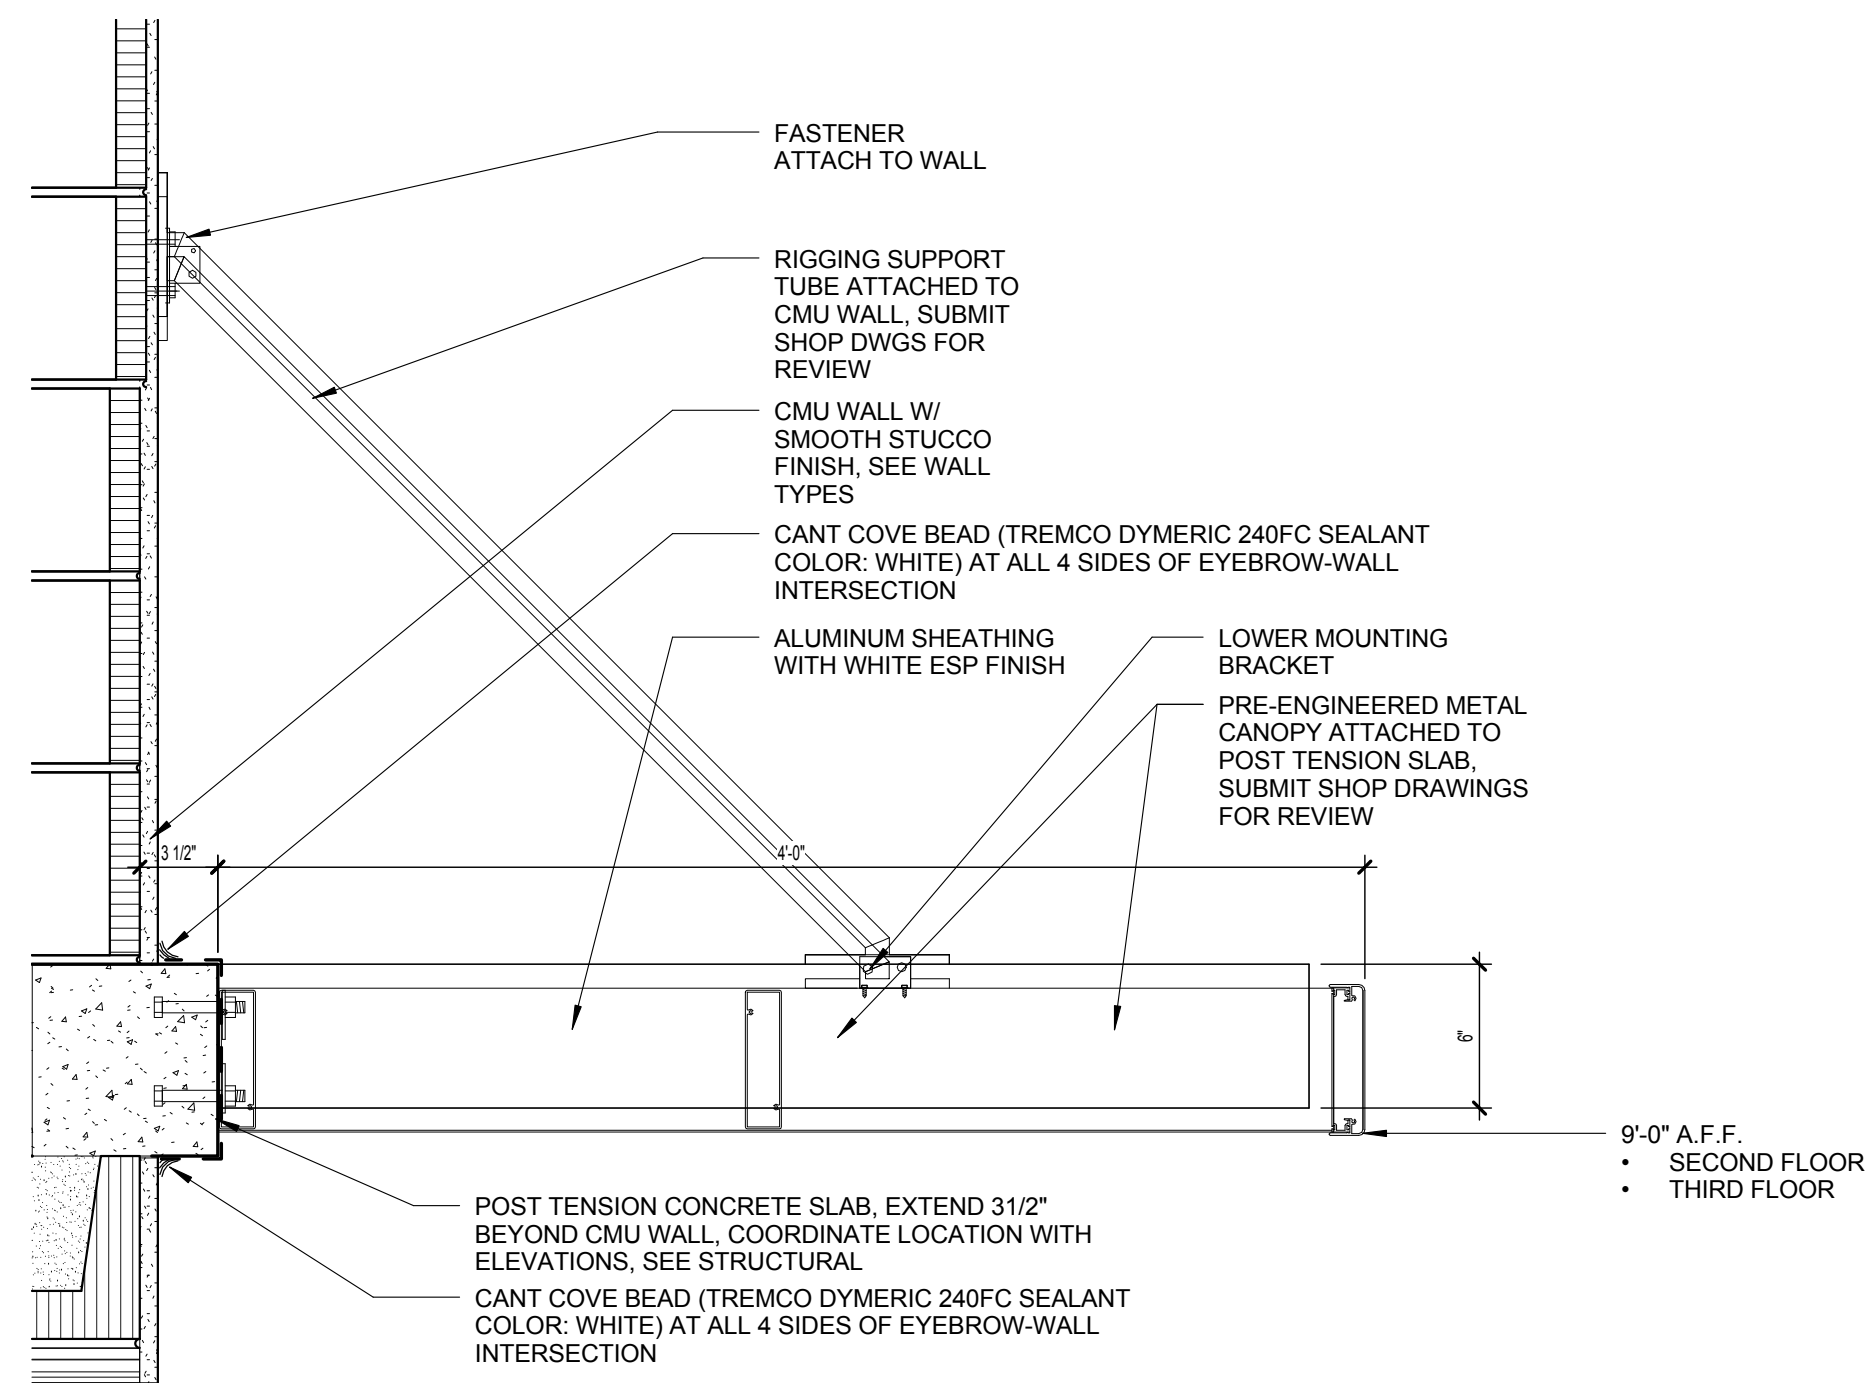

BIDS

PERMIT

CONSTRUCTION

SEAL

PROJECT TITLE

UPTOWN
ATLANTIC-700
BUILDING

W. ATLANTIC AVE. , DELRAY
BEACH, FL

REVISIONS

THESE DRAWINGS ARE PREPARED
PER ESTABLISHED INDUSTRY
STANDARDS AND REPRESENT THE
ARCHITECT AND ENGINEERS DESIGN
CONCEPT. THEY ARE NOT INTENDED
TO PROVIDE EVERY DETAIL OR
CONDITION REQUIRED TO
CONSTRUCT THE BUILDING. THE
CONTRACTOR THROUGH SUBMITTAL
AND OTHER COORDINATION EFFORT
IS FULLY RESPONSIBLE FOR
PROVIDING A COMPLETE AND
OPERATIONAL BUILDING WHETHER
INDICATED ON THE PLANS OR NOT.

DRAWING TITLE

ROOF DETAILS

DATE _____


DRAWN BY

JOB NUMBER
121108

DRAWING NUMBER

7 EXPANSION JOINT AT CONCRETE SLAB TO SLAB
A8.04 12" = 1'-0"

A8.04

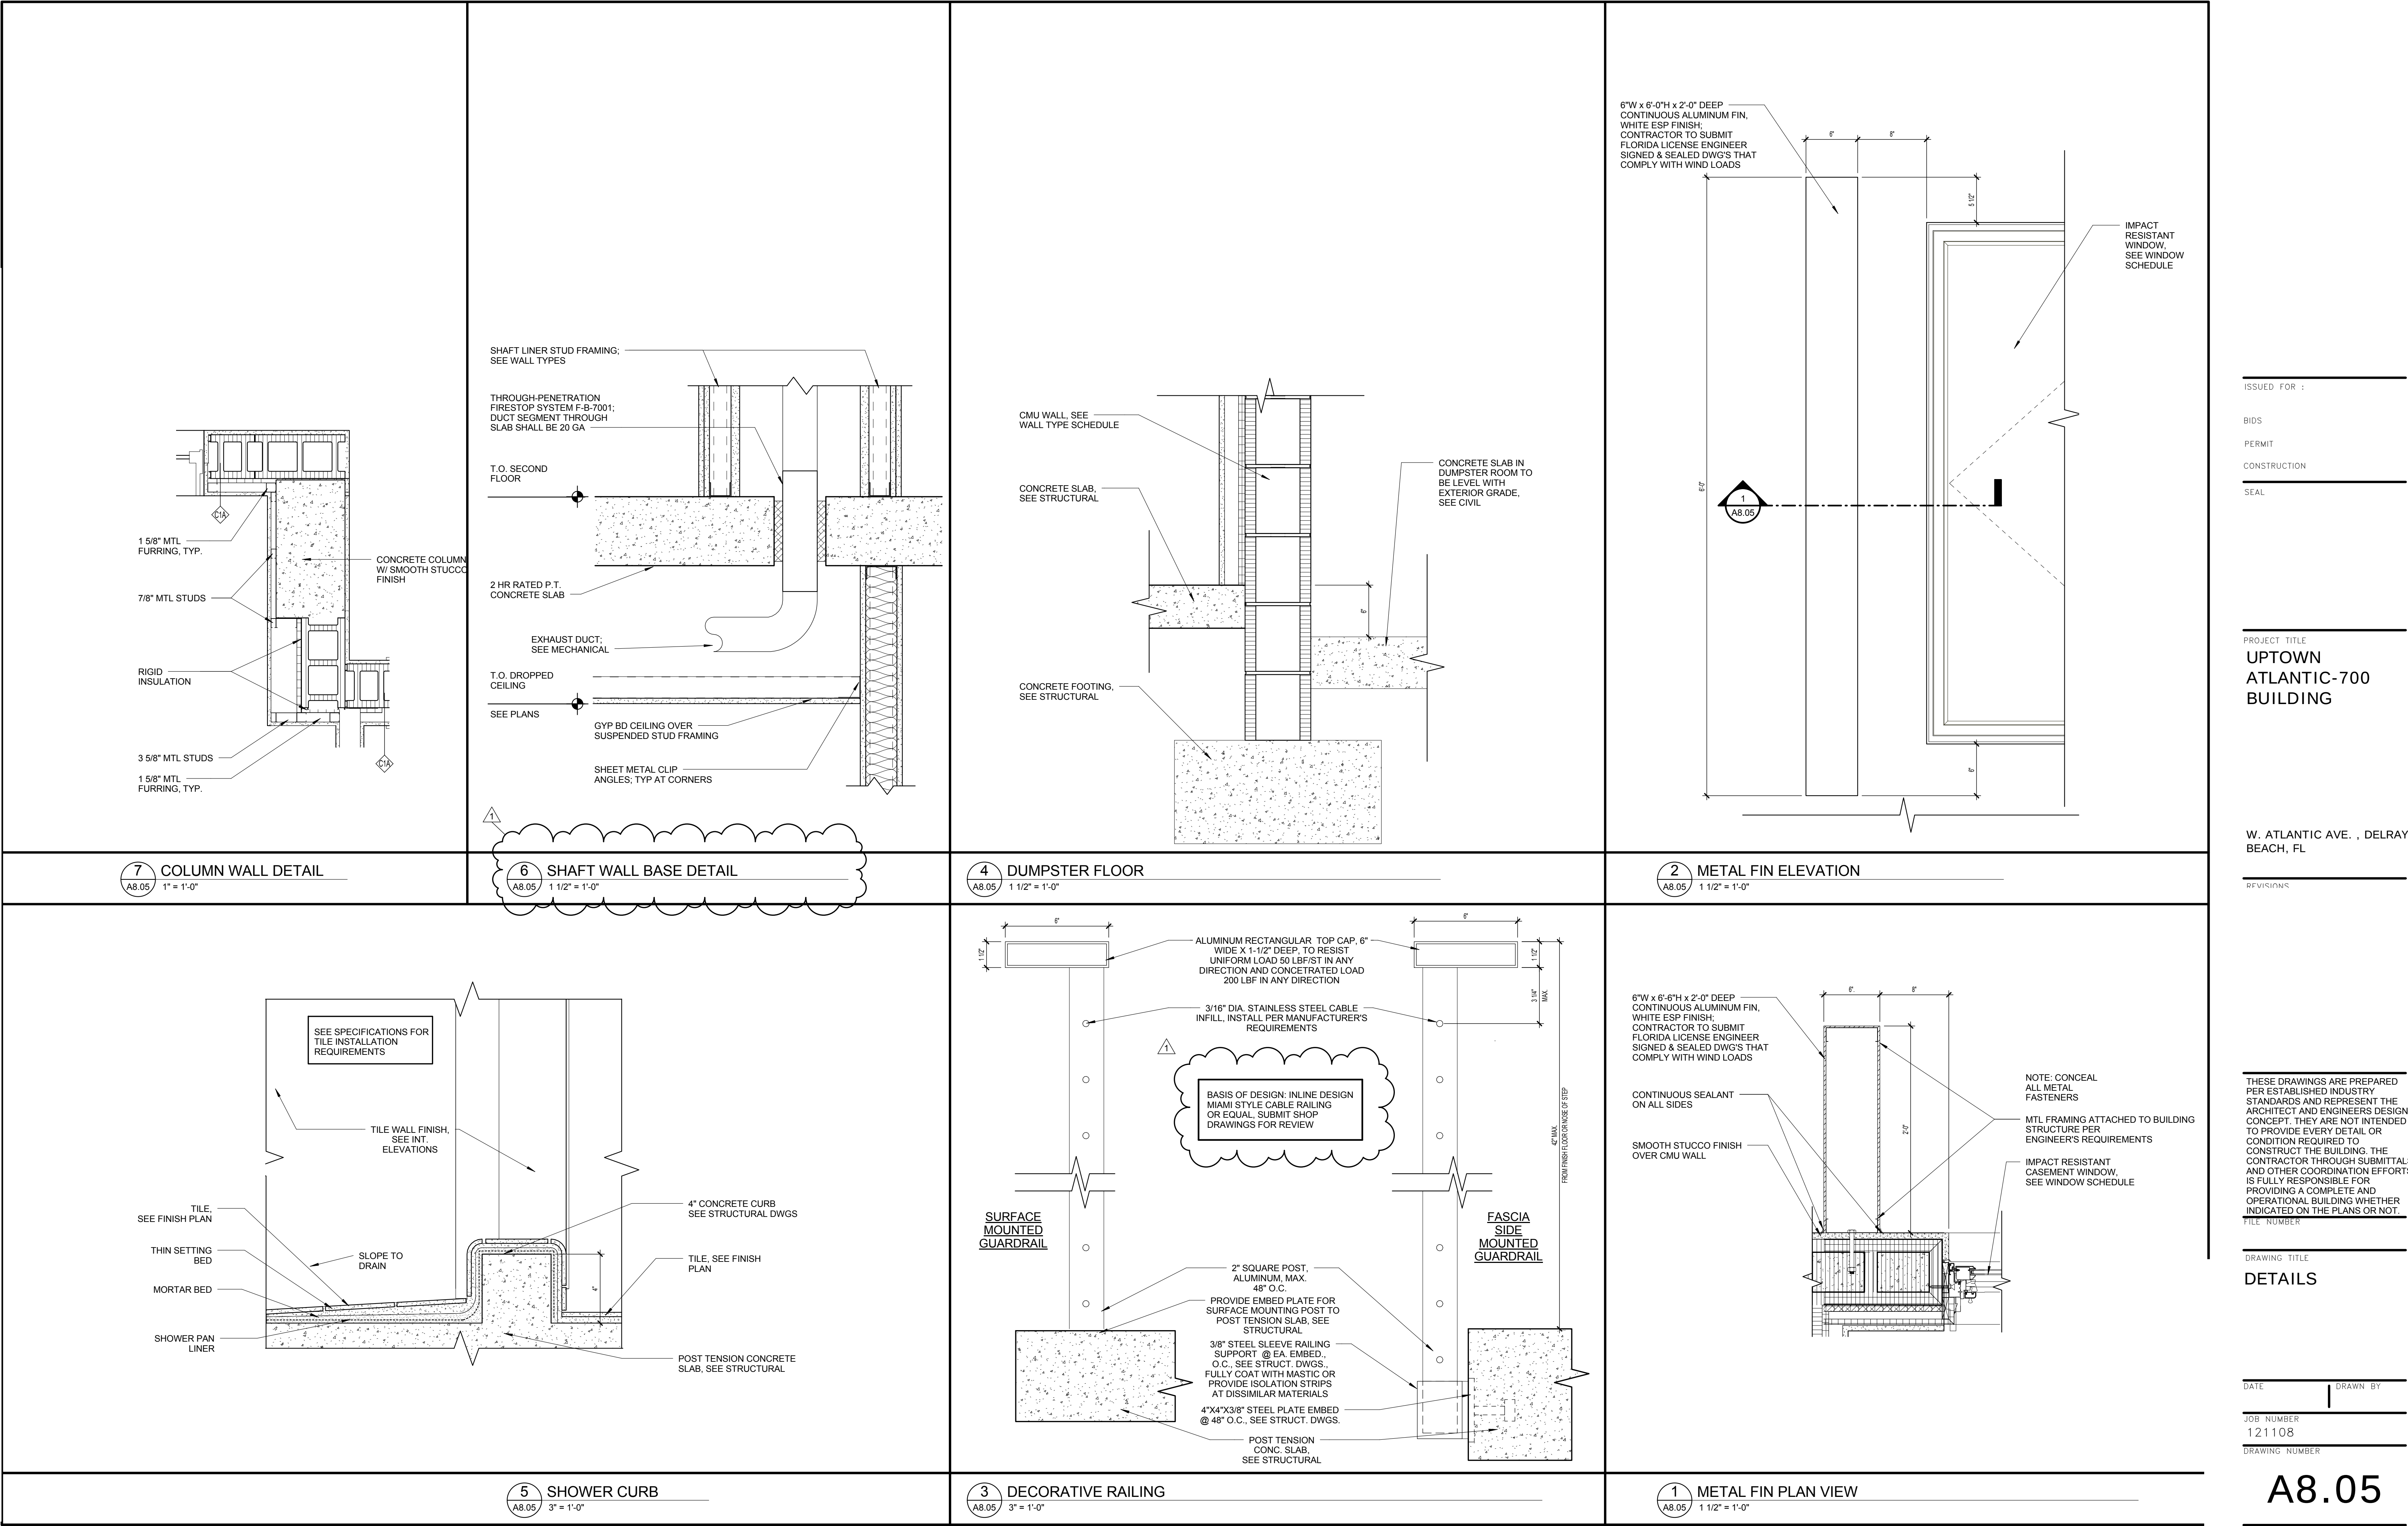

ISSUED FOR :

BIDS

PERMIT

CONSTRUCTION

SEAL

PROJECT TITLE

UPTOWN ATLANTIC-700 BUILDING

W. ATLANTIC AVE. , DELRAY BEACH, FL

REVISIONS

THESE DRAWINGS ARE PREPARED PER ESTABLISHED INDUSTRY STANDARDS AND REPRESENT THE ARCHITECT AND ENGINEERS DESIGN CONCEPT. THEY ARE NOT INTENDED TO PROVIDE EVERY DETAIL OR CONDITION REQUIRED TO CONSTRUCT THE BUILDING. THE CONTRACTOR THROUGH SUBMITTALS AND OTHER COORDINATION EFFORTS IS FULLY RESPONSIBLE FOR PROVIDING A COMPLETE AND OPERATIONAL BUILDING WHETHER INDICATED ON THE PLANS OR NOT.

FILE NUMBER

DRAWING TITLE

DETAILS

DATE









DRAWN BY

JOB NUMBER

121108

DRAWING NUMBER

A8.05

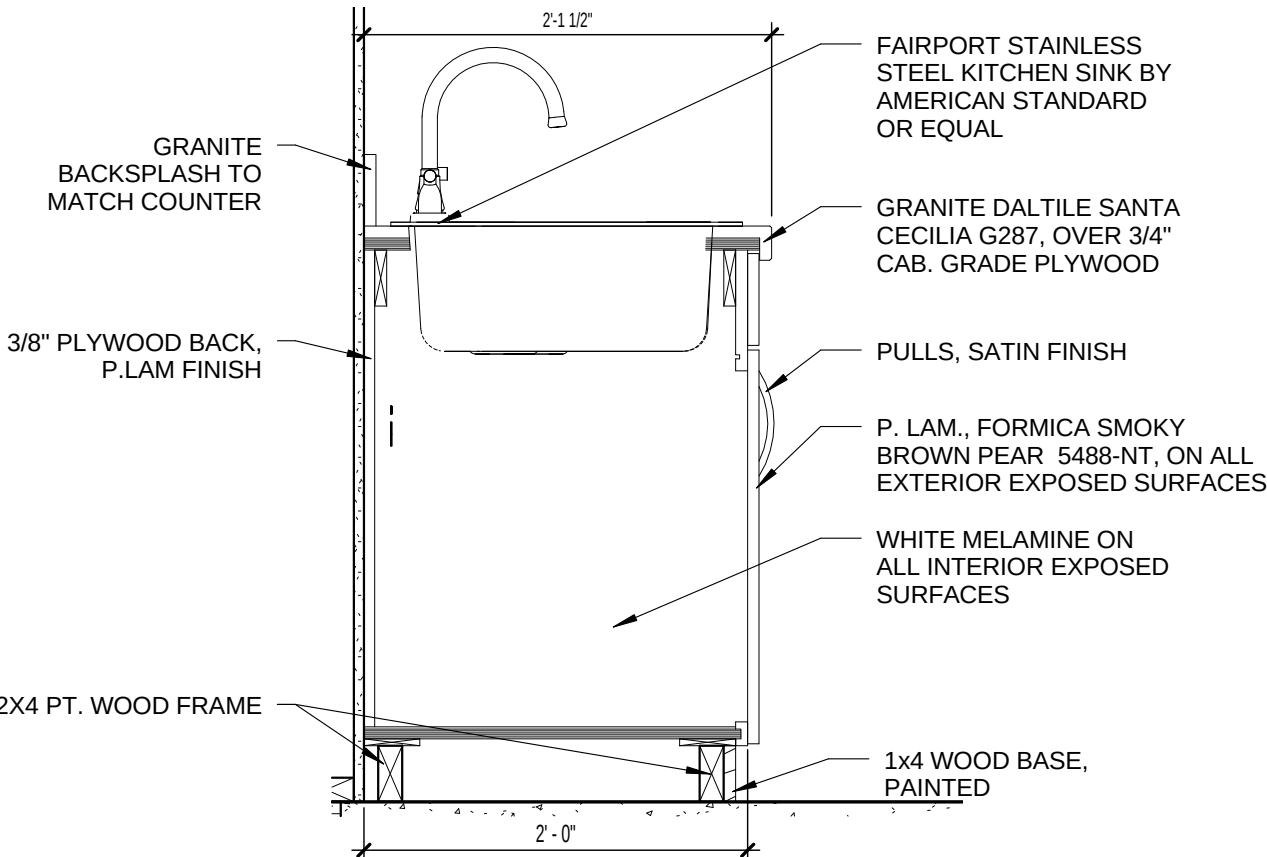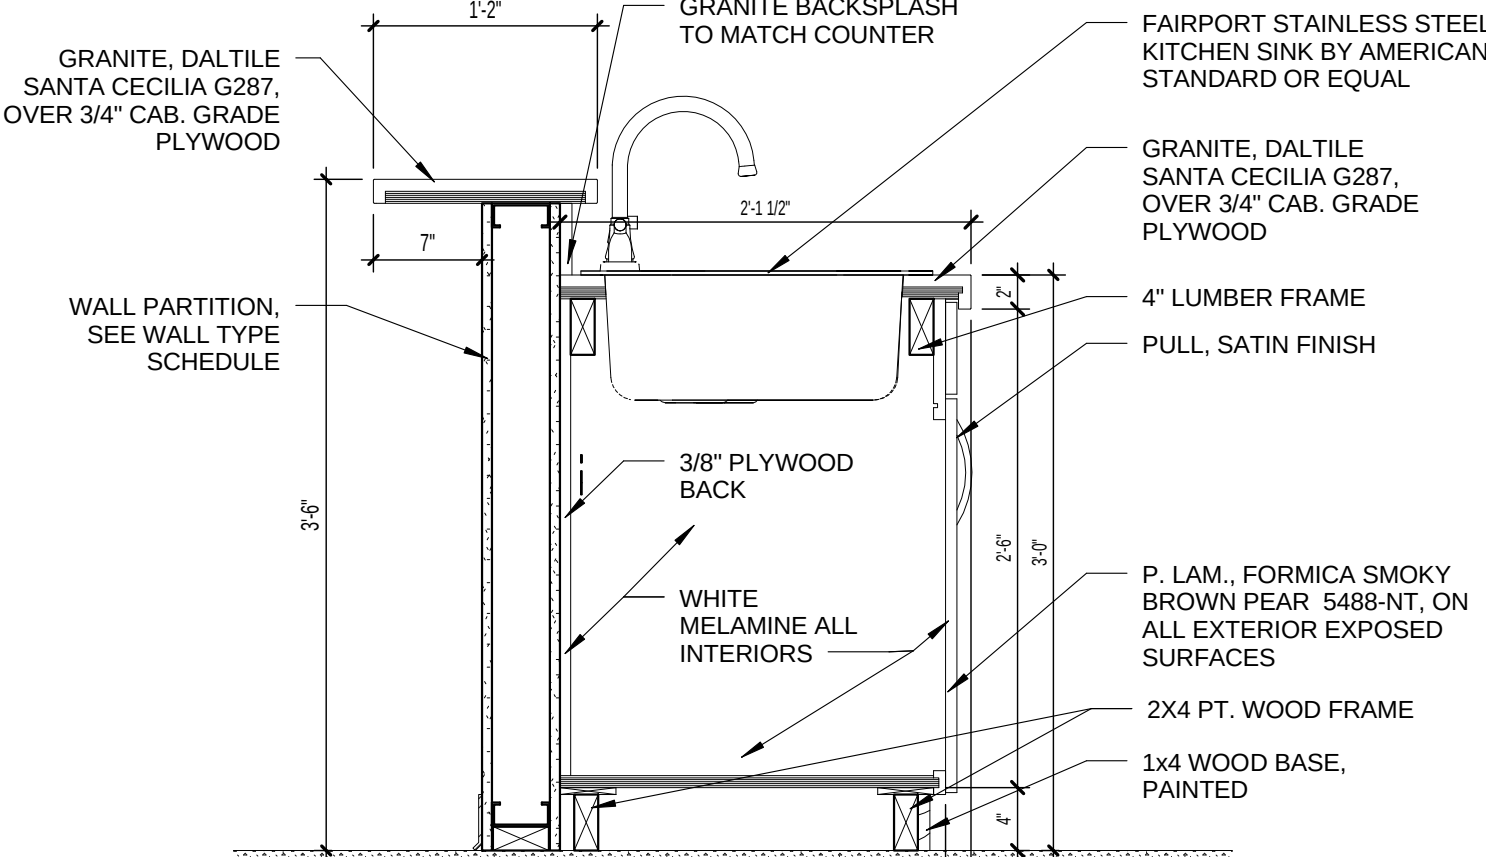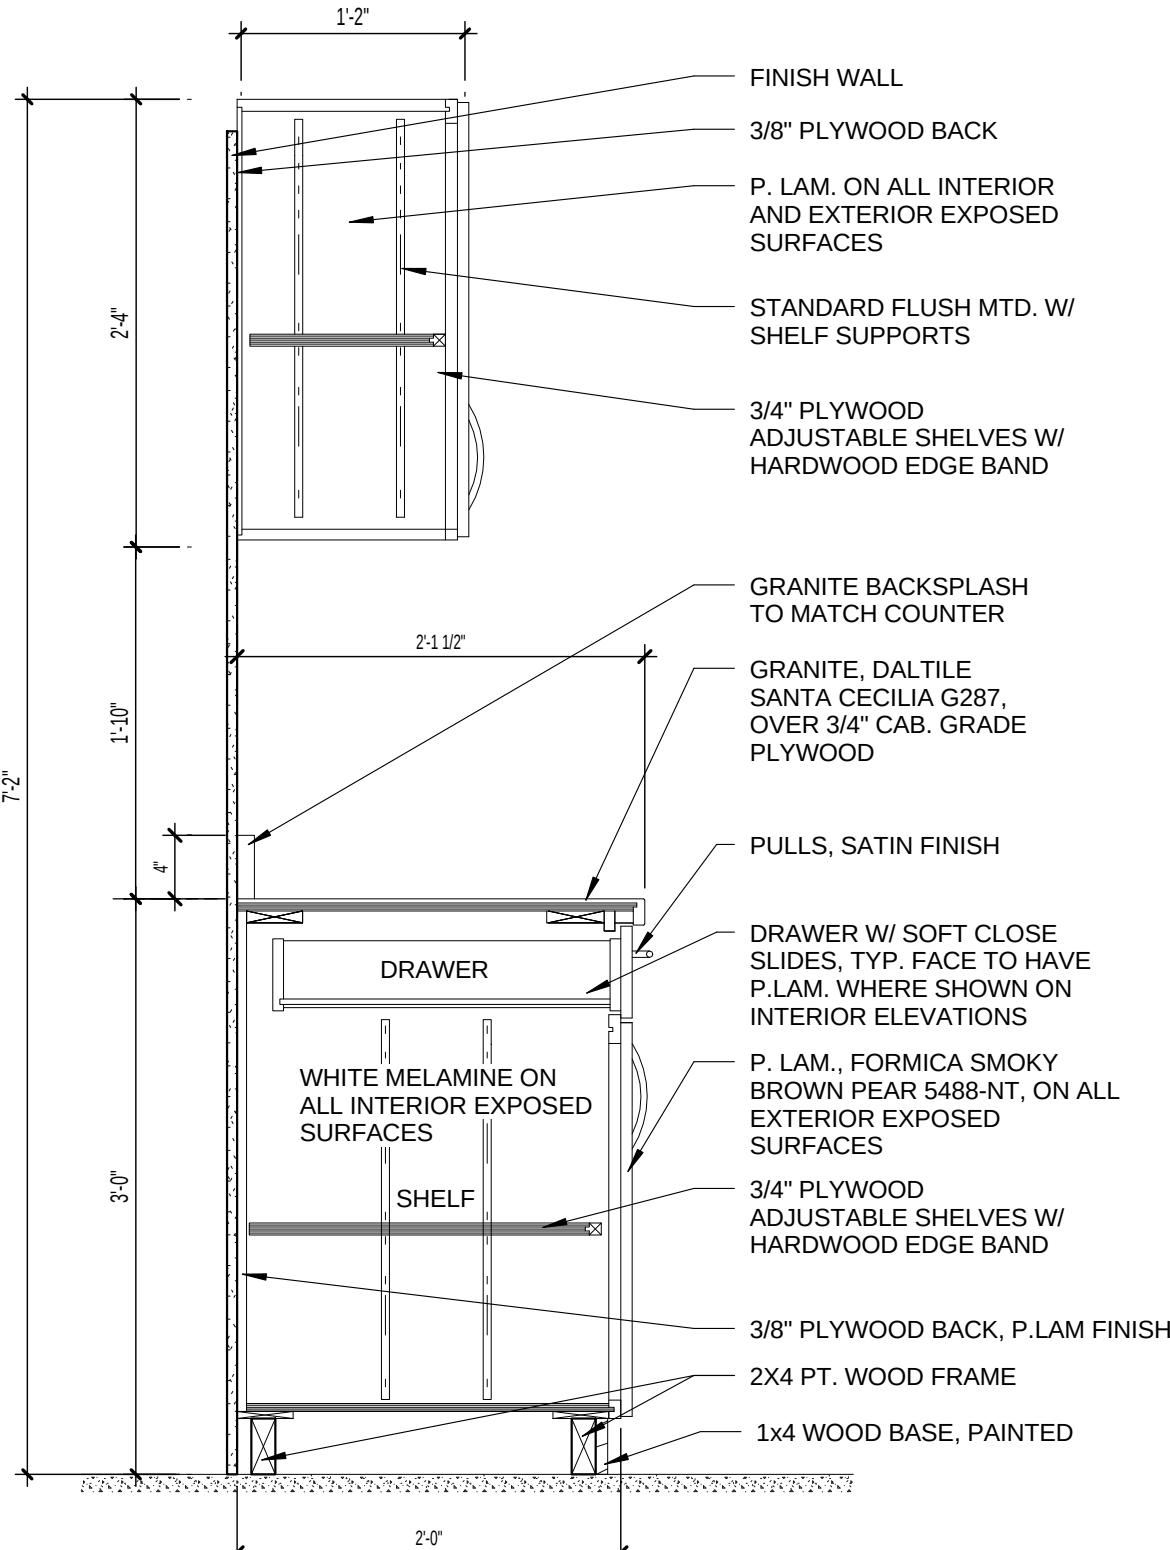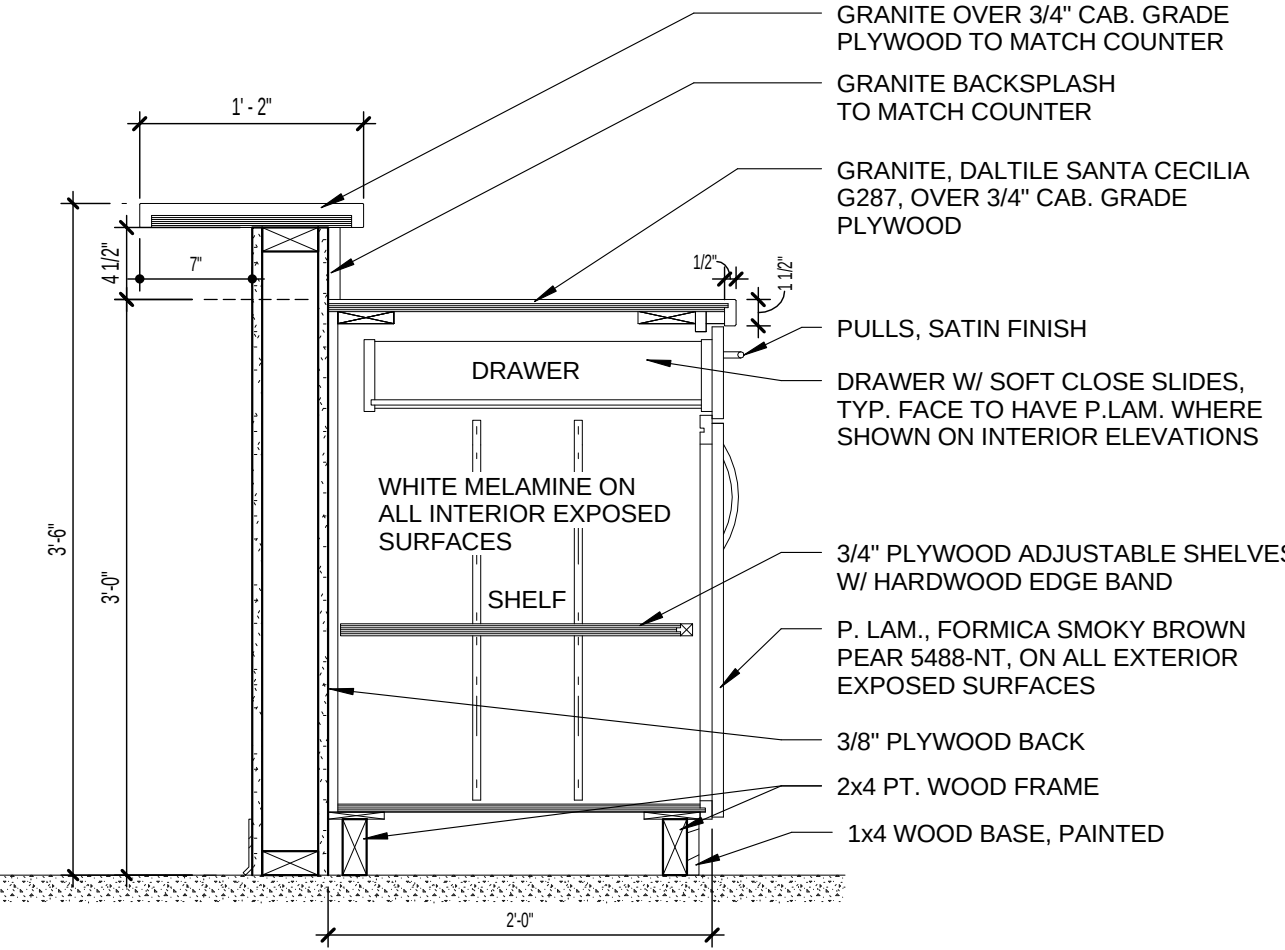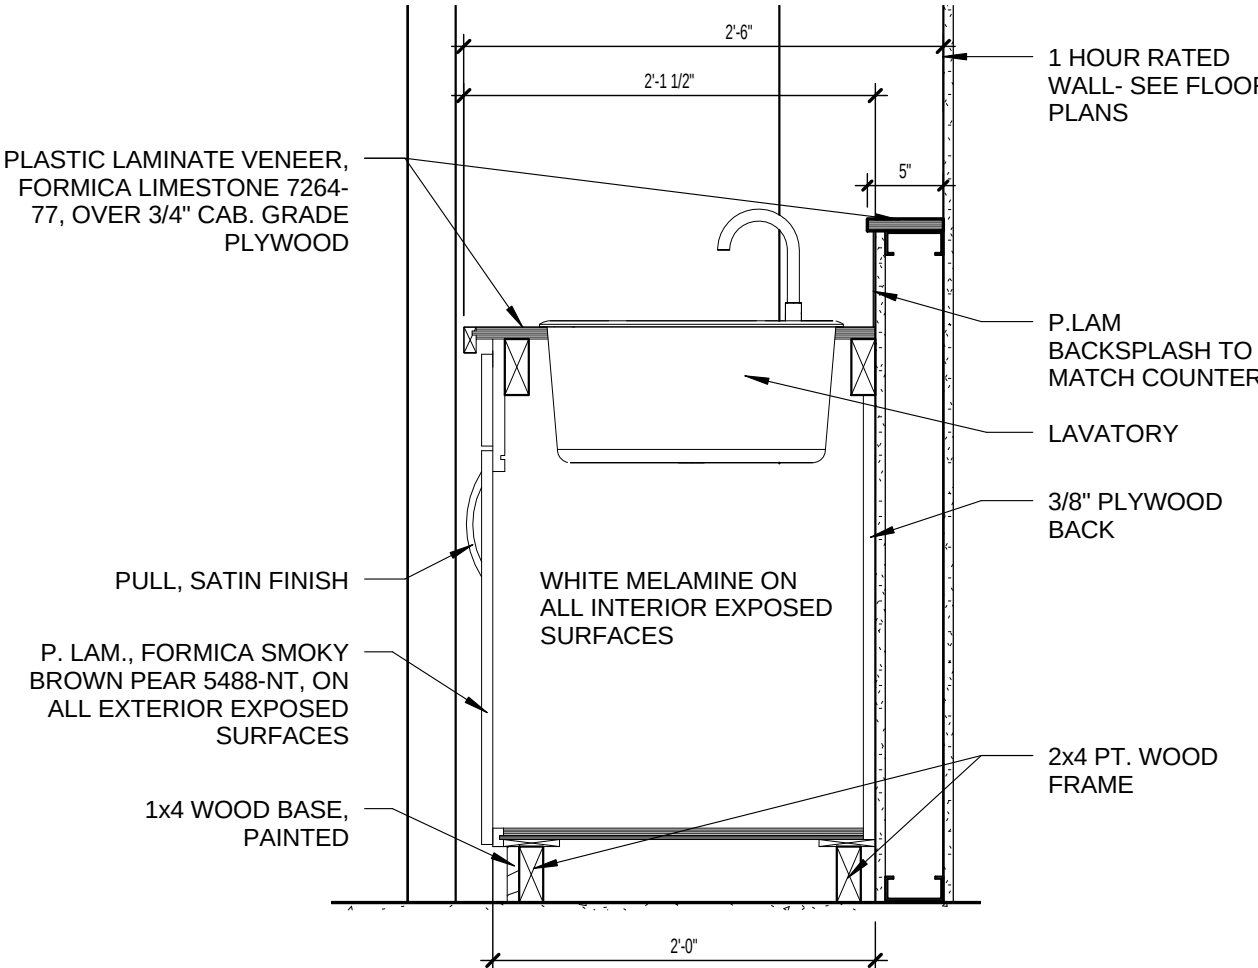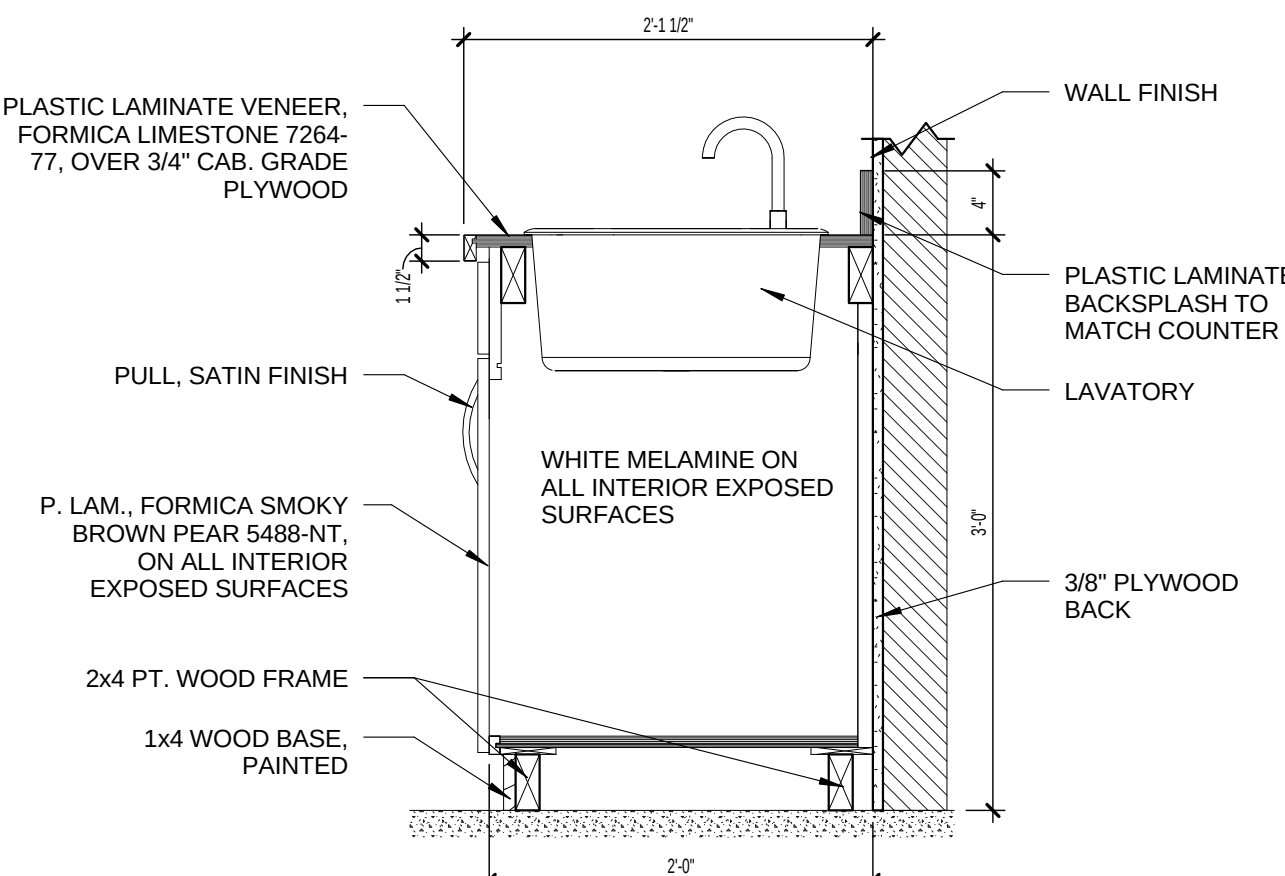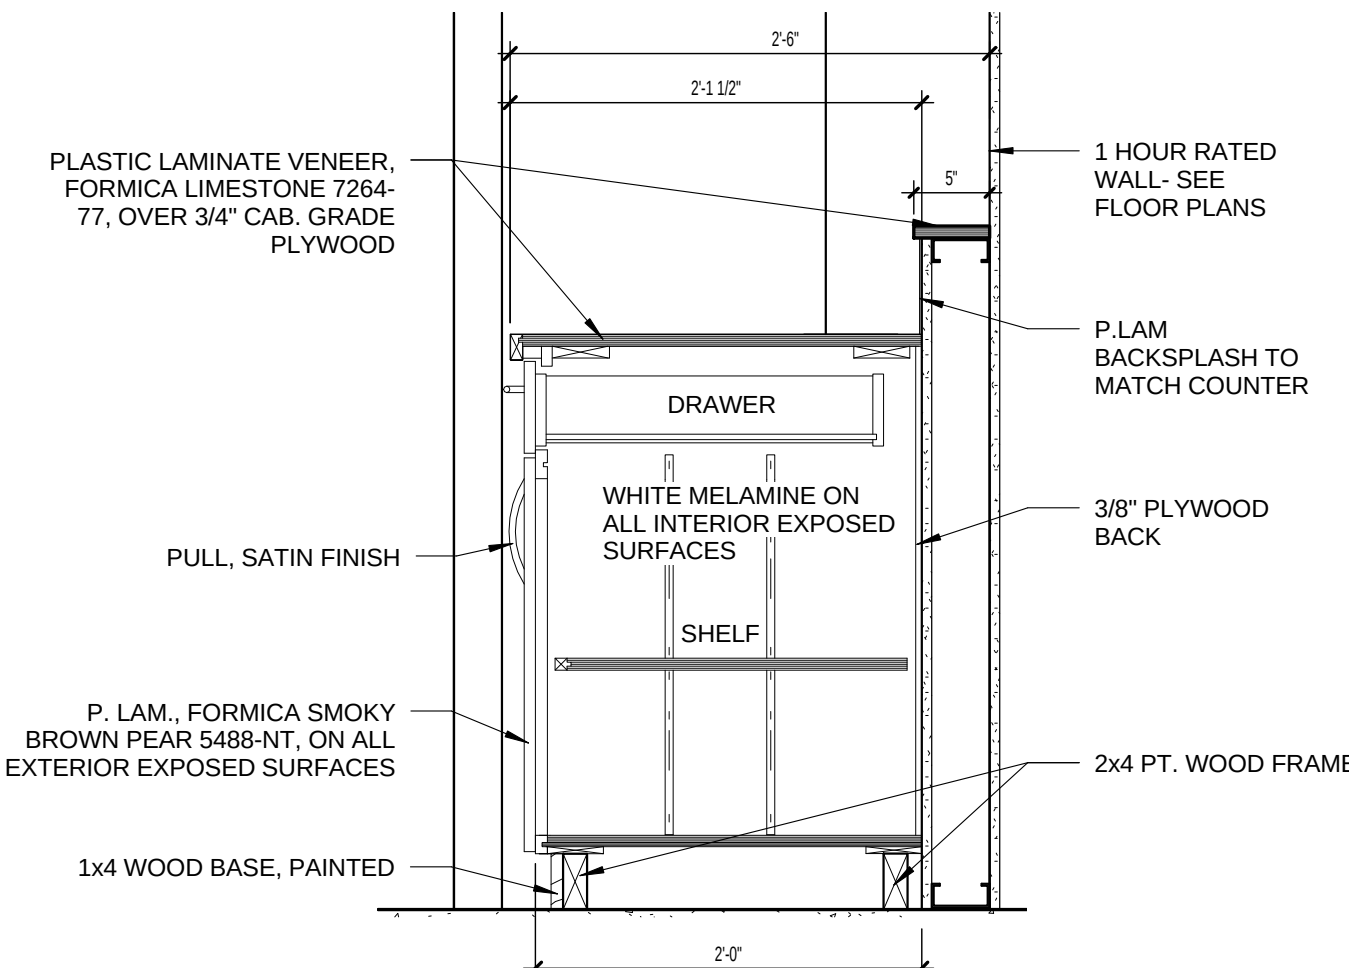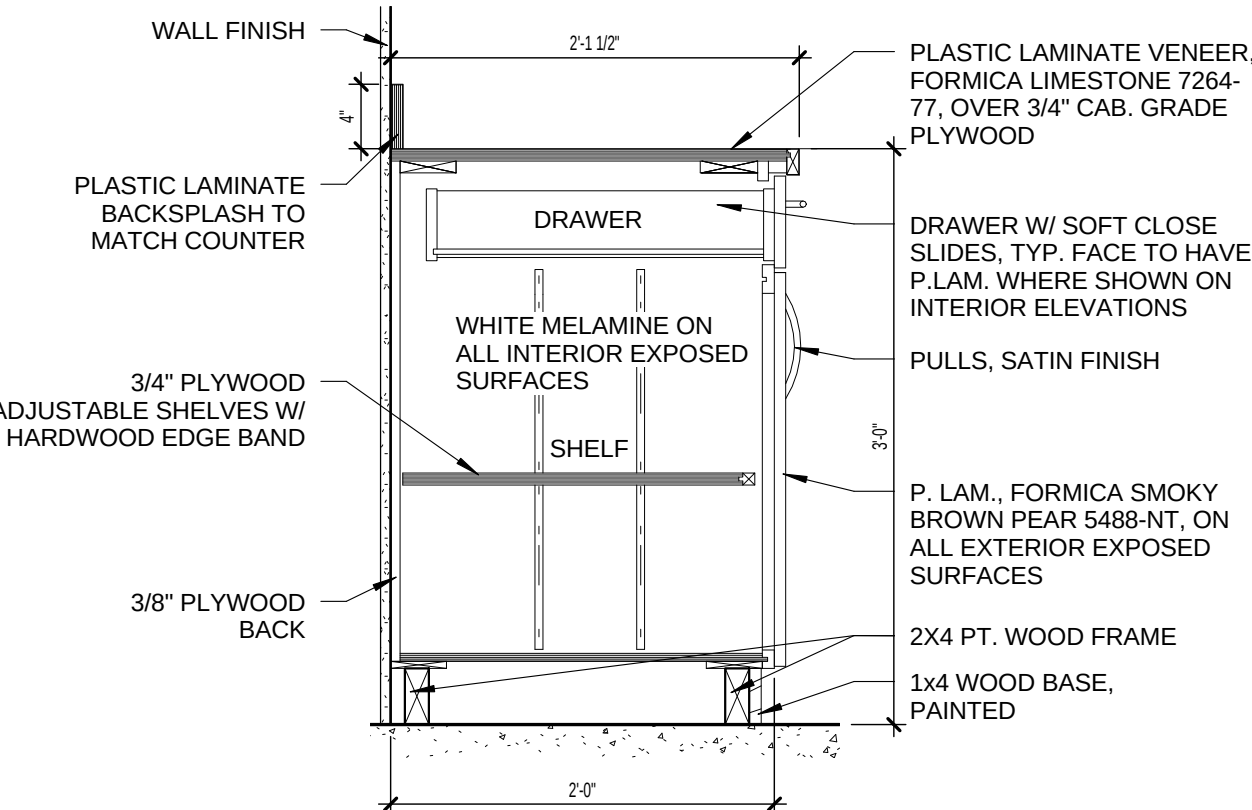 FAIRPORT STAINLESS STEEL KITCHEN SINK BY AMERICAN STANDARD OR EQUAL GRANITE DALTILE SANTA CECILIA G287, OVER 3/4" CAB. GRADE PLYWOOD PULLS, SATIN FINISH P. LAM., FORMICA SMOKY BROWN PEAR 5488-NT, ON ALL EXTERIOR EXPOSED SURFACES WHITE MELAMINE ON ALL INTERIOR EXPOSED SURFACES 2x4 PT. WOOD FRAME 1x4 WOOD BASE, PAINTED NOTE: SEE SPECIFICATIONS FOR GRANITE COUNTERTOP INSTALLATION REQUIREMENTS	 GRANITE, DALTILE SANTA CECILIA G287, OVER 3/4" CAB. GRADE PLYWOOD GRANITE BACKSPLASH TO MATCH COUNTER FAIRPORT STAINLESS STEEL KITCHEN SINK BY AMERICAN STANDARD OR EQUAL GRANITE, DALTILE SANTA CECILIA G287, OVER 3/4" CAB. GRADE PLYWOOD 4" LUMBER FRAME PULL, SATIN FINISH 3/8" PLYWOOD BACK WHITE MELAMINE ALL INTERIORS P. LAM., FORMICA SMOKY BROWN PEAR 5488-NT, ON ALL EXTERIOR EXPOSED SURFACES 2x4 PT. WOOD FRAME 1x4 WOOD BASE, PAINTED NOTE: SEE SPECIFICATIONS FOR GRANITE COUNTERTOP INSTALLATION REQUIREMENTS	 FINISH WALL 3/8" PLYWOOD BACK P. LAM. ON ALL INTERIOR AND EXTERIOR EXPOSED SURFACES STANDARD FLUSH MTD. W/ SHELF SUPPORTS 3/4" PLYWOOD ADJUSTABLE SHELVES W/ HARDWOOD EDGE BAND GRANITE BACKSPLASH TO MATCH COUNTER GRANITE, DALTILE SANTA CECILIA G287, OVER 3/4" CAB. GRADE PLYWOOD PULLS, SATIN FINISH DRAWER W/ SOFT CLOSE SLIDES, TYP. FACE TO HAVE P.LAM. WHERE SHOWN ON INTERIOR ELEVATIONS P. LAM., FORMICA SMOKY BROWN PEAR 5488-NT, ON ALL EXTERIOR EXPOSED SURFACES 3/4" PLYWOOD ADJUSTABLE SHELVES W/ HARDWOOD EDGE BAND 3/8" PLYWOOD BACK, P.LAM FINISH 2x4 PT. WOOD FRAME 1x4 WOOD BASE, PAINTED	 GRANITE OVER 3/4" CAB. GRADE PLYWOOD TO MATCH COUNTER GRANITE BACKSPLASH TO MATCH COUNTER GRANITE, DALTILE SANTA CECILIA G287, OVER 3/4" CAB. GRADE PLYWOOD PULLS, SATIN FINISH DRAWER W/ SOFT CLOSE SLIDES, TYP. FACE TO HAVE P.LAM. WHERE SHOWN ON INTERIOR ELEVATIONS 3/4" PLYWOOD ADJUSTABLE SHELVES W/ HARDWOOD EDGE BAND P. LAM., FORMICA SMOKY BROWN PEAR 5488-NT, ON ALL EXTERIOR EXPOSED SURFACES 3/8" PLYWOOD BACK 2x4 PT. WOOD FRAME 1x4 WOOD BASE, PAINTED
4 KITCHEN SINK A8.06 1" = 1'-0"	3 KITCHEN SINK AND BAR A8.06 1" = 1'-0"	2 KITCHEN LOWER AND UPPER CABINET A8.06 1" = 1'-0"	1 KITCHEN LOWER CABINET AND BAR SECTION A8.06 1" = 1'-0"
		 1 HOUR RATED WALL- SEE FLOOR PLANS PLASTIC LAMINATE VENEER, FORMICA LIMESTONE 7264-77, OVER 3/4" CAB. GRADE PLYWOOD P. LAM. BACKSPLASH TO MATCH COUNTER LAVATORY 3/8" PLYWOOD BACK PULL, SATIN FINISH P. LAM., FORMICA SMOKY BROWN PEAR 5488-NT, ON ALL EXTERIOR EXPOSED SURFACES 2x4 PT. WOOD FRAME 1x4 WOOD BASE, PAINTED	 WALL FINISH PLASTIC LAMINATE BACKSPLASH TO MATCH COUNTER LAVATORY 3/8" PLYWOOD BACK WHITE MELAMINE ON ALL INTERIOR EXPOSED SURFACES P. LAM., FORMICA SMOKY BROWN PEAR 5488-NT, ON ALL INTERIOR EXPOSED SURFACES PULL, SATIN FINISH 2x4 PT. WOOD FRAME 1x4 WOOD BASE, PAINTED
		6 VANITY WITH UPPER COUNTER A8.06 1" = 1'-0"	5 BATHROOM VANITY CABINET A8.06 1" = 1'-0"
	 PLASTIC LAMINATE VENEER, FORMICA LIMESTONE 7264-77, OVER 3/4" CAB. GRADE PLYWOOD 1 HOUR RATED WALL- SEE FLOOR PLANS P. LAM. BACKSPLASH TO MATCH COUNTER DRAWER WHITE MELAMINE ON ALL INTERIOR EXPOSED SURFACES PULL, SATIN FINISH 3/8" PLYWOOD BACK P. LAM., FORMICA SMOKY BROWN PEAR 5488-NT, ON ALL EXTERIOR EXPOSED SURFACES 2x4 PT. WOOD FRAME 1x4 WOOD BASE, PAINTED		 WALL FINISH PLASTIC LAMINATE BACKSPLASH TO MATCH COUNTER 3/4" PLYWOOD ADJUSTABLE SHELVES W/ HARDWOOD EDGE BAND 3/8" PLYWOOD BACK WHITE MELAMINE ON ALL INTERIOR EXPOSED SURFACES PULLS, SATIN FINISH DRAWER W/ SOFT CLOSE SLIDES, TYP. FACE TO HAVE P.LAM. WHERE SHOWN ON INTERIOR ELEVATIONS P. LAM., FORMICA SMOKY BROWN PEAR 5488-NT, ON ALL EXTERIOR EXPOSED SURFACES 2x4 PT. WOOD FRAME 1x4 WOOD BASE, PAINTED
	9 BATHROOM CABINET WITH UPPER COUNTER A8.06 1" = 1'-0"	8 18" BATHROOM CABINET A8.06 1" = 1'-0"	7 BATHROOM CABINET A8.06 1" = 1'-0"

ISSUED FOR :
BIDS
PERMIT
CONSTRUCTION
SEAL

PROJECT TITLE
UPTOWN ATLANTIC-700 BUILDING

W. ATLANTIC AVE. , DELRAY BEACH, FL

REVISIONS


THESE DRAWINGS ARE PREPARED PER ESTABLISHED INDUSTRY STANDARDS AND REPRESENT THE ARCHITECT AND ENGINEERS DESIGN CONCEPT. THEY ARE NOT INTENDED TO PROVIDE EVERY DETAIL OR CONDITION REQUIRED TO CONSTRUCT THE BUILDING. THE CONTRACTOR THROUGH SUBMITTALS AND OTHER COORDINATION EFFORTS IS FULLY RESPONSIBLE FOR PROVIDING A COMPLETE AND OPERATIONAL BUILDING WHETHER INDICATED ON THE PLANS OR NOT.

FILE NUMBER

DRAWING TITLE
CABINET DETAILS


DATE	DRAWN BY
JOB NUMBER	121108
DRAWING NUMBER	

A8.06

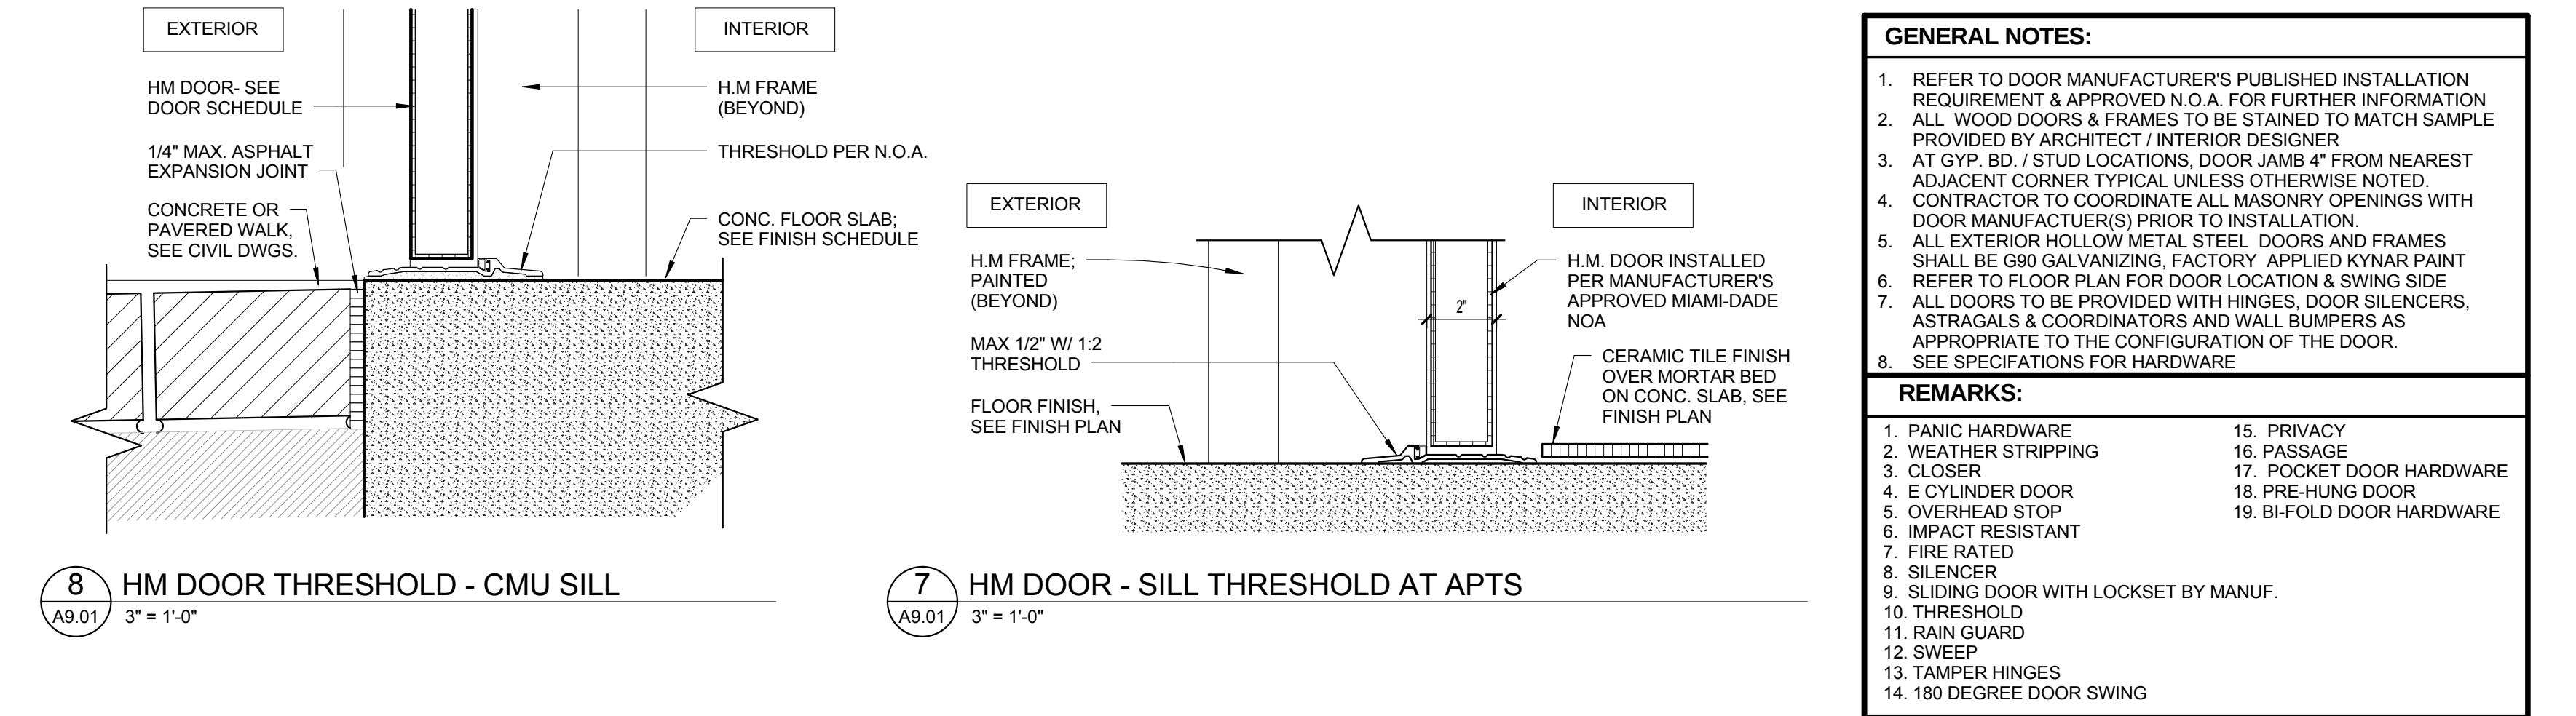


DOOR SCHEDULE-SECOND FLOOR PLAN															
MARK #	DOOR SIZE			DOOR		FRAME			DETAILS(*=SIM)			FIRE RATED	REMARKS	HARDWARE	WIND PRESSURES
	WIDTH	HEIGHT	THICKNESS	MATERIAL	TYPE	MATERIAL	TYPE	HEAD	JAMB	SILL					
201A	3'- 0"	6'- 8"	0'- 2"	HM	B	HM	1	3/A9.01	6/A9.01	8/A9.01	20 MIN	2,3,4,6,7,10,12	SET 11	+39.6 / -43.1	
201B	8'- 0"	8'- 0"	0'- 2"	ALUM	G	ALUM	3	1/A9.02	2/A9.02	3/A9.02		2,6,9	SET 18	+37.4 / -40.8	
201C	8'- 0"	8'- 0"	0'- 2"	ALUM	G	ALUM	4	1/A9.02	2/A9.02	3/A9.02		2,6,9	SET 18	+37.4 / -40.8	
201D	8'- 0"	8'- 0"	0'- 2"	ALUM	G	ALUM	4	1/A9.02	2/A9.02	3/A9.02	20 MIN	2,6,9	SET 18	+37.4 / -46.9	
202A	3'- 0"	6'- 8"	0'- 2"	HM	B	HM	1	3/A9.01	6/A9.01	8/A9.01		2,3,4,6,7,10,12	SET 11	+39.6 / -43.1	
202B	8'- 0"	8'- 0"	0'- 2"	ALUM	G	ALUM	3	1/A9.02	2/A9.02	3/A9.02		2,6,9	SET 18	+37.4 / -40.8	
203A	3'- 0"	6'- 8"	0'- 2"	HM	B	HM	1	3/A9.01	6/A9.01	8/A9.01	20 MIN	2,3,4,6,7,10,12	SET 11	+39.6 / -43.1	
203B	8'- 0"	8'- 0"	0'- 2"	ALUM	G	ALUM	3	1/A9.02	2/A9.02	3/A9.02		2,6,9	SET 18	+37.4 / -40.8	
203C	8'- 0"	8'- 0"	0'- 2"	ALUM	G	ALUM	4	1/A9.02	2/A9.02	3/A9.02		2,6,9	SET 18	+37.4 / -40.8	
203D	8'- 0"	8'- 0"	0'- 2"	ALUM	G	ALUM	4	1/A9.02	2/A9.02	3/A9.02	20 MIN	2,6,9	SET 18	+37.4 / -46.9	
204A	3'- 0"	6'- 8"	0'- 2"	HM	B	HM	1	3/A9.01	6/A9.01	8/A9.01		2,3,4,6,7,10,12	SET 11	+39.6 / -43.1	
204B	8'- 0"	8'- 0"	0'- 2"	ALUM	G	ALUM	3	1/A9.02	2/A9.02	3/A9.02		2,6,9	SET 18.0	+37.4 / -40.8	
205A	3'- 0"	6'- 8"	0'- 2"	HM	B	HM	1	3/A9.01	6/A9.01	8/A9.01	20 MIN	2,3,4,6,7,10,12	SET 11	+39.6 / -43.1	
205B	8'- 0"	8'- 0"	0'- 2"	ALUM	G	ALUM	3	1/A9.02	2/A9.02	3/A9.02		2,6,9	SET 18.0	+37.4 / -40.8	
206A	3'- 0"	6'- 8"	0'- 2"	HM	B	HM	1	3/A9.01	6/A9.01	8/A9.01		20 MIN	2,3,4,6,7,10,12	SET 11	+39.6 / -43.1
206B	8'- 0"	8'- 0"	0'- 2"	ALUM	G	ALUM	3	1/A9.02	2/A9.02	3/A9.02	20 MIN	2,6,9	SET 18.0	+37.4 / -40.8	
207A	3'- 0"	6'- 8"	0'- 2"	HM	B	HM	1	3/A9.01	6/A9.01	8/A9.01		2,3,4,6,7,10,12	SET 11	+39.6 / -43.1	
207B	8'- 0"	8'- 0"	0'- 2"	ALUM	G	ALUM	3	1/A9.02	2/A9.02	3/A9.02		2,6,9	SET 18.0	+37.4 / -46.9	
208	2'- 10"	6'- 8"	0'- 2"	HM	B	HM	1	3/A9.01	6/A9.01	8/A9.01	45 MIN.	2,3,6,7,10,12	SET 7.0	+39.6 / -43.1	
209A	3'- 0"	6'- 8"	0'- 2"	HM	B	HM	1	3/A9.01	6/A9.01	8/A9.01		20 MIN	2,3,4,6,7,10,12	SET 11	+39.6 / -43.1
209B	8'- 0"	8'- 0"	0'- 2"	ALUM	G	ALUM	4	1/A9.02	2/A9.02	3/A9.02		2,6,9	SET 18	+37.4 / -40.8	
209C	8'- 0"	8'- 0"	0'- 2"	ALUM	G	ALUM	3	1/A9.02	2/A9.02	3/A9.02	20 MIN	2,6,9	SET 18	+37.4 / -40.8	
209D	8'- 0"	8'- 0"	0'- 2"	ALUM	G	ALUM	4	1/A9.02	2/A9.02	3/A9.02		2,6,9	SET 18	+37.4 / -46.9	
210A	3'- 0"	6'- 8"	0'- 2"	HM	B	HM	1	3/A9.01	6/A9.01	8/A9.01		2,3,4,6,7,10,12	SET 11	+39.6 / -43.1	
210B	8'- 0"	8'- 0"	0'- 2"	ALUM	G	ALUM	3	1/A9.02	2/A9.02	3/A9.02	20 MIN	2,6,9	SET 18	+37.4 / -40.8	
211A	3'- 0"	6'- 8"	0'- 2"	HM	B	HM	1	3/A9.01	6/A9.01	8/A9.01		20 MIN	2,3,4,6,7,10,12	SET 11	+39.6 / -43.1
211B	8'- 0"	8'- 0"	0'- 2"	ALUM	G	ALUM	3	1/A9.02	2/A9.02	3/A9.02		2,6,9	SET 18	+37.4 / -40.8	
211C	8'- 0"	8'- 0"	0'- 2"	ALUM	G	ALUM	4	1/A9.02	2/A9.02	3/A9.02	20 MIN	2,6,9	SET 18	+37.4 / -40.8	
211D	8'- 0"	8'- 0"	0'- 2"	ALUM	G	ALUM	4	1/A9.02	2/A9.02	3/A9.02		2,6,9	SET 18	+37.4 / -46.9	
212A	3'- 0"	6'- 8"	0'- 2"	HM	B	HM	1	3/A9.01	6/A9.01	8/A9.01		20 MIN	2,3,4,6,7,10,12	SET 11	+39.6 / -43.1
212B	8'- 0"	8'- 0"	0'- 2"	ALUM	G	ALUM	3	1/A9.02	2/A9.02	3/A9.02	20 MIN	2,6,9	SET 18.0	+37.4 / -46.9	
213A	3'- 0"	6'- 8"	0'- 2"	HM	B	HM	1	3/A9.01	6/A9.01	8/A9.01		2,3,4,6,7,10,12	SET 11	+39.6 / -43.1	
213B	8'- 0"	8'- 0"	0'- 2"	ALUM	G	ALUM	3	1/A9.02	2/A9.02	3/A9.02		2,6,9	SET 18.0	+37.4 / -40.8	
213C	8'- 0"	8'- 0"	0'- 2"	ALUM	G	ALUM	4	1/A9.02	2/A9.02	3/A9.02	20 MIN	2,6,9	SET 18.0	+37.4 / -46.9	
214A	3'- 0"	6'- 8"	0'- 2"	HM	B	HM	1	3/A9.01	6/A9.01	8/A9.01		2,3,4,6,7,10,12	SET 11	+39.6 / -43.1	
214B	8'- 0"	8'- 0"	0'- 2"	ALUM	G	ALUM	3	1/A9.02	2/A9.02	3/A9.02		2,6,9	SET 18.0	+37.4 / -40.8	
215	5'- 0"	7'- 0"	0'- 2"	HM	B	HM	2	1/A9.01	4/A9.01	7/A9.01	45 MIN.	2,6,10,12,14	SET 8.0	+39.6 / -43.1	
216	3'- 0"	6'- 8"	0'- 2"	HM	B	HM	1	3/A9.01	6/A9.01	8/A9.01		45 MIN.	2,6,10,12,14	SET 8.0	+39.6 / -51.6
217A	5'- 0"	7'- 0"	0'- 2"	HM	B	HM	2	1/A9.01	4/A9.01	7/A9.01		45 MIN.	2,6,10,12,14	SET 8.0	+37.4 / -40.8
217B	5'- 0"	7'- 0"	0'- 2"	HM	B	HM	2	1/A9.01	4/A9.01	7/A9.01	45 MIN.	2,6,10,12,14	SET 8.0	+37.4 / -40.8	
218	3'- 0"	6'- 8"	0'- 2"	HM	B	HM	1	3/A9.01	6/A9.01	8/A9.01		2,6,10,12	SET 8.0	+39.6 / -51.6	
219	3'- 0"	6'- 8"	0'- 2"	HM	B	HM	1	3/A9.01	6/A9.01	8/A9.01		45 MIN.	2,6,10,12,14	SET 8.0	+39.6 / -43.1
220	3'- 0"	6'- 8"	0'- 2"	HM	B	HM	1	3/A9.01	6/A9.01	8/A9.01	45 MIN.	2,6,10,12,14	SET 8.0	+39.6 / -43.1	
221	3'- 0"	6'- 8"	0'- 2"	HM	B	HM	1	3/A9.01	6/A9.01	8/A9.01		45 MIN.	2,6,10,12,14	SET 8.0	+39.6 / -43.1
222	3'- 0"	6'- 8"	0'- 2"	HM	B	HM	1	3/A9.01	6/A9.01	8/A9.01		45 MIN.	2,6,10,12,14	SET 8.0	+39.6 / -43.1
223	3'- 0"	6'- 8"	0'- 2"	HM	B	HM	1	3/A9.01	6/A9.01	8/A9.01	45 MIN.	2,6,10,12,14	SET 8.0	+39.6 / -43.1	
224	3'- 0"	6'- 8"	0'- 2"	HM	B	HM	1	3/A9.01	6/A9.01	8/A9.01		45 MIN.	2,6,10,12,14	SET 8.0	+39.6 / -43.1


DRAWING NUMBER

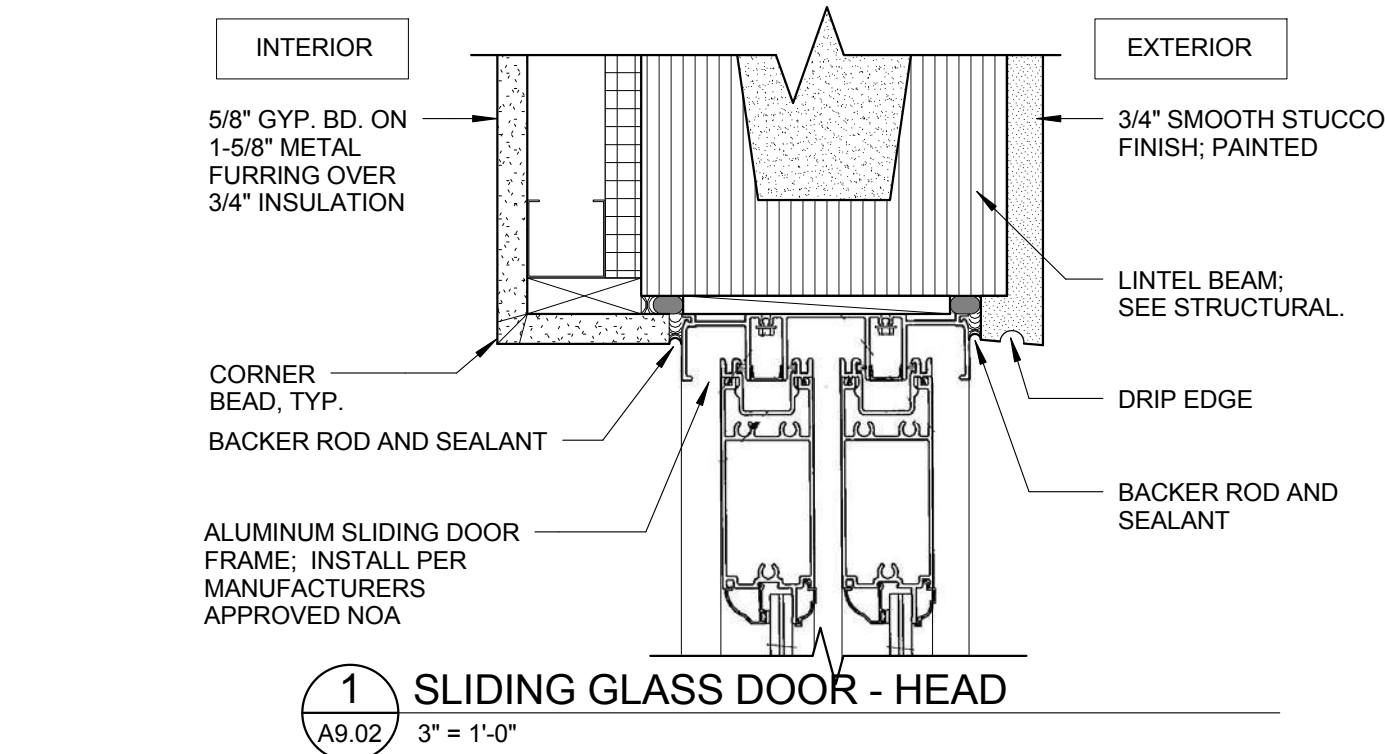


1 SLIDING GLASS DOOR - HEAD
3" = 1'-0"

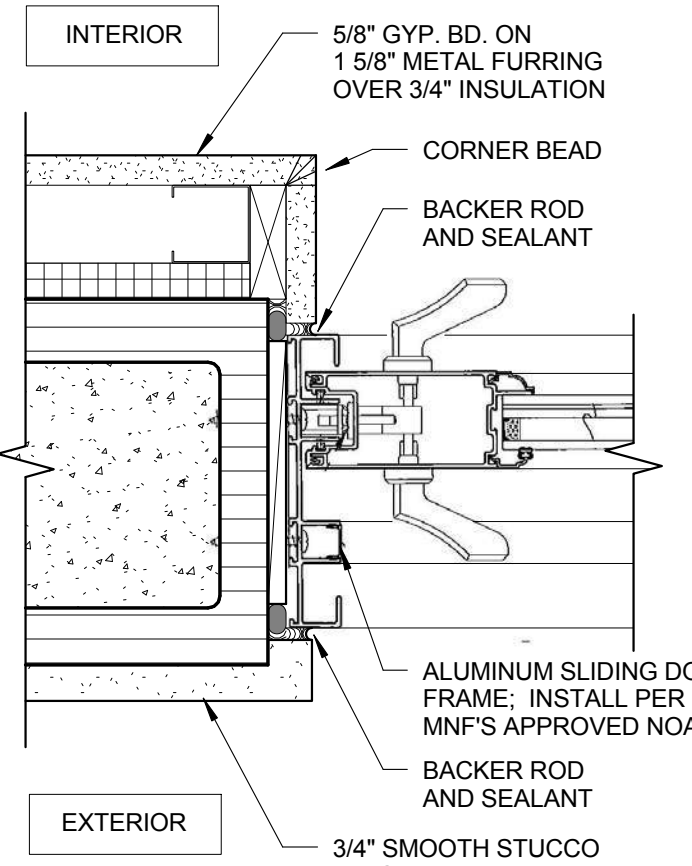


2 SLIDING GLASS DOOR - JAMB
3" = 1'-0"

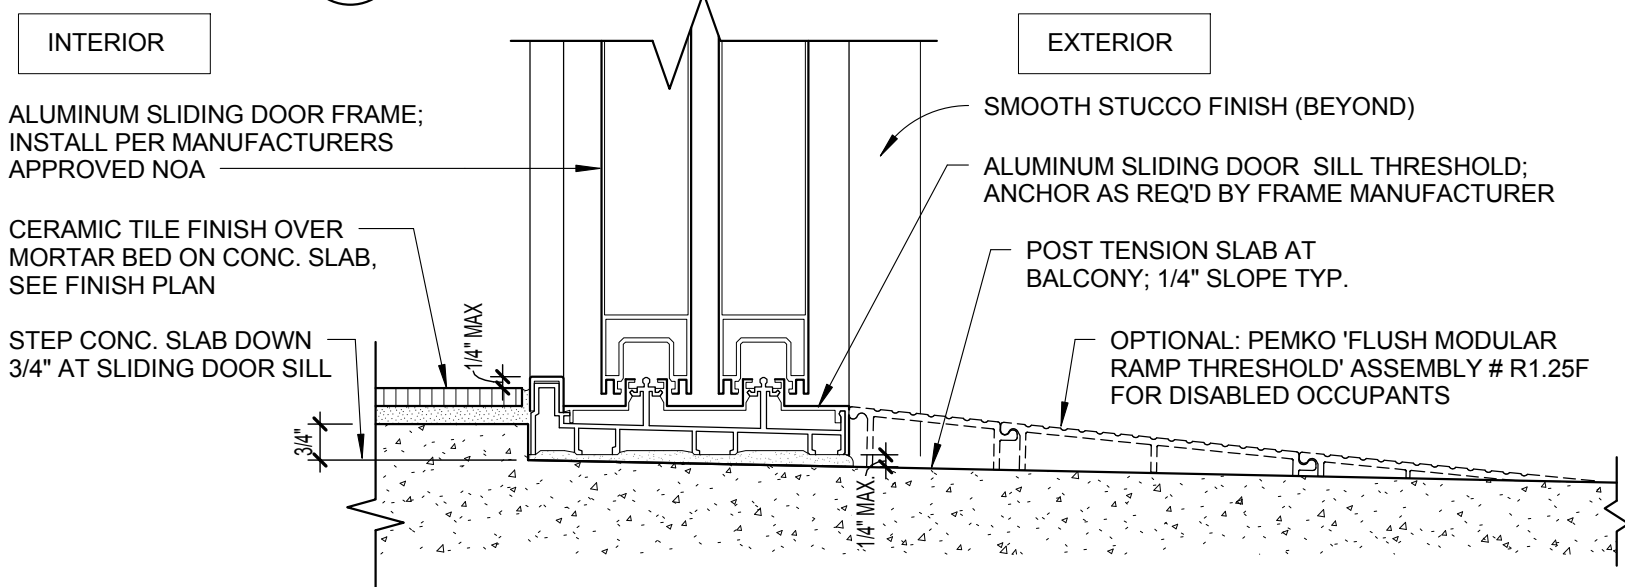


3 SLIDING GLASS DOOR - SILL
3" = 1'-0"

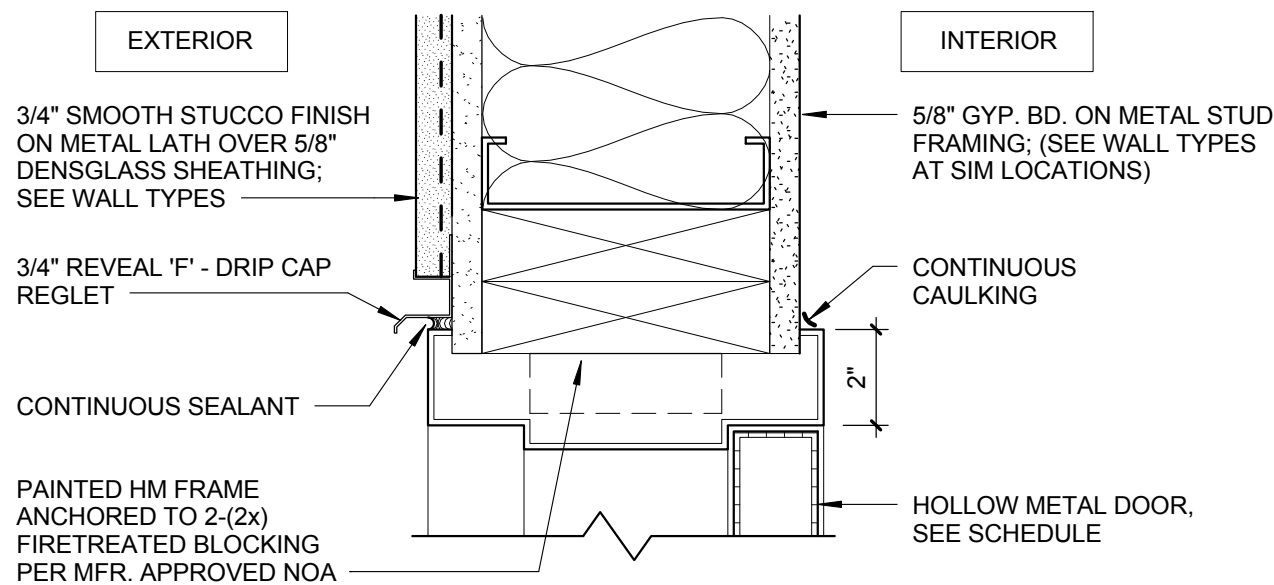


4 HM DOOR IN STUCCO WALL - HEAD
3" = 1'-0"

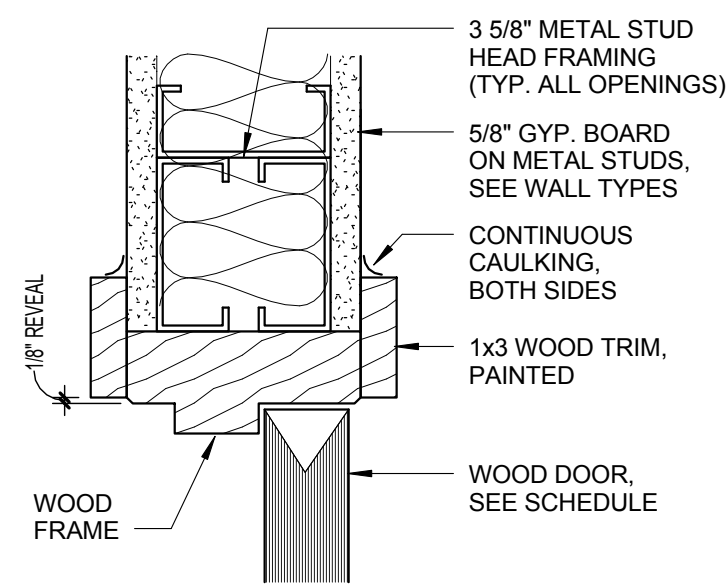


6 WD FRAME DOOR - HEAD
3" = 1'-0"

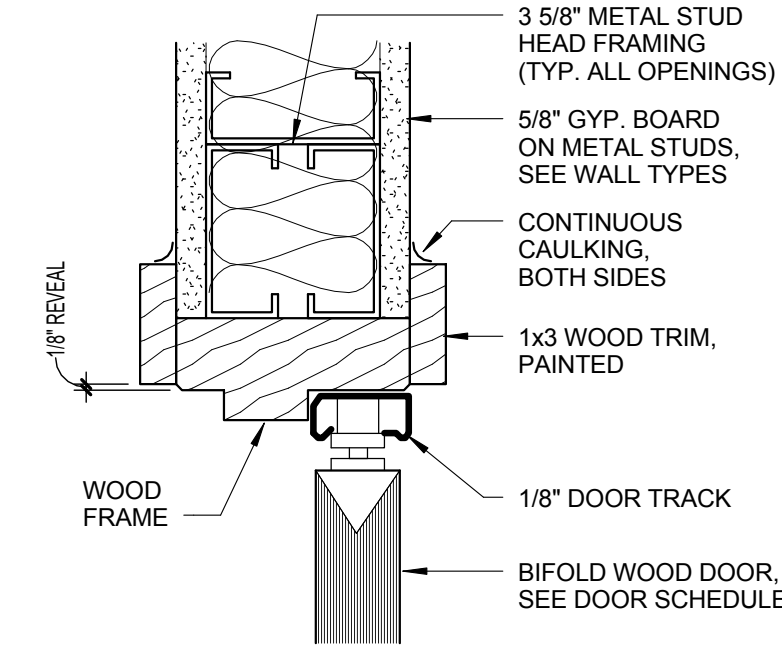


7 WD FRAME BI-FOLD - HEAD
3" = 1'-0"

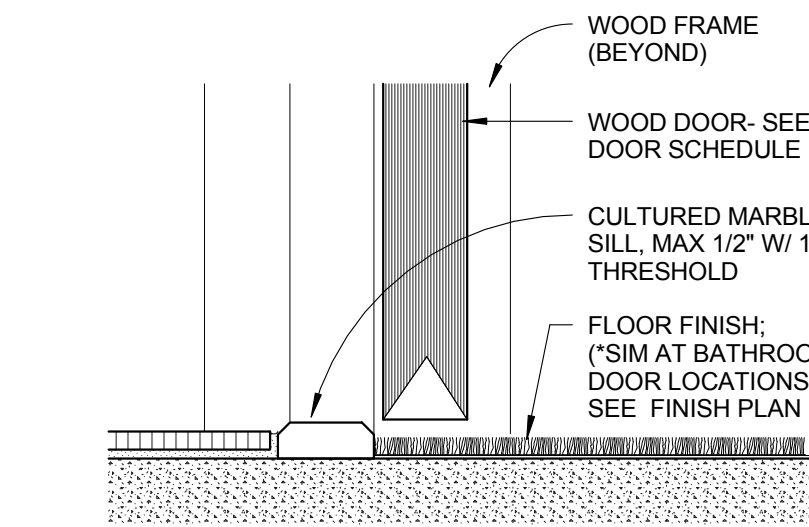


8 WD FRAME DOOR - SILL
3" = 1'-0"

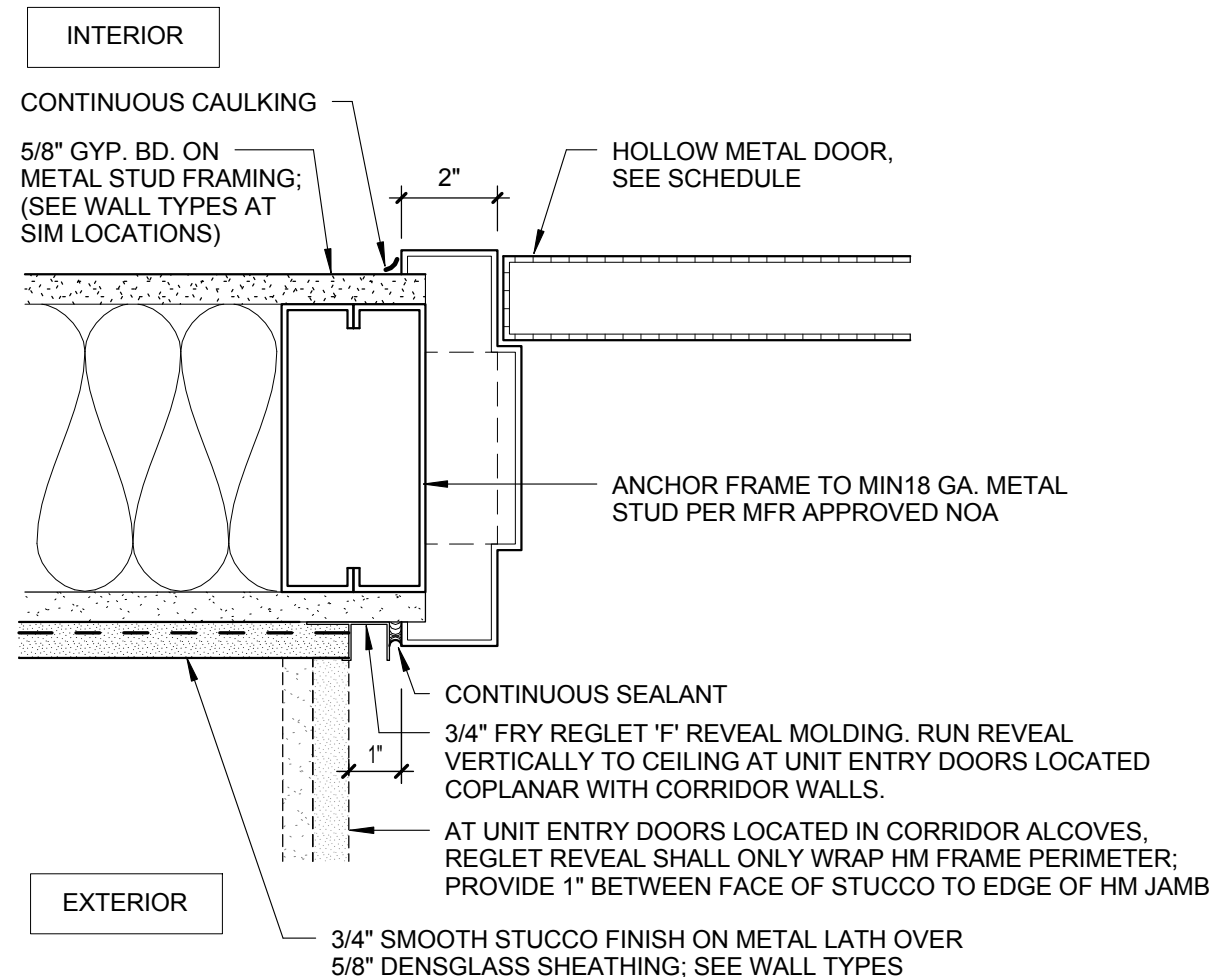


5 HM DOOR IN STUCCO WALL - JAMB
3" = 1'-0"

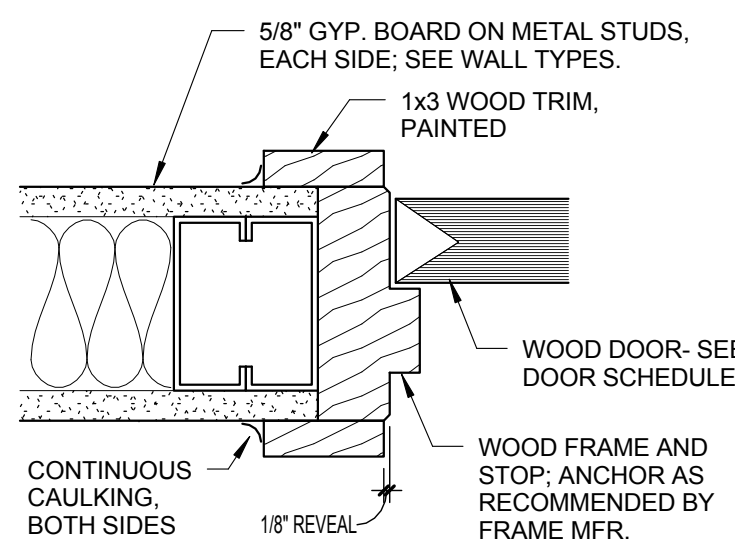


9 WD FRAME DOOR - JAMB
3" = 1'-0"

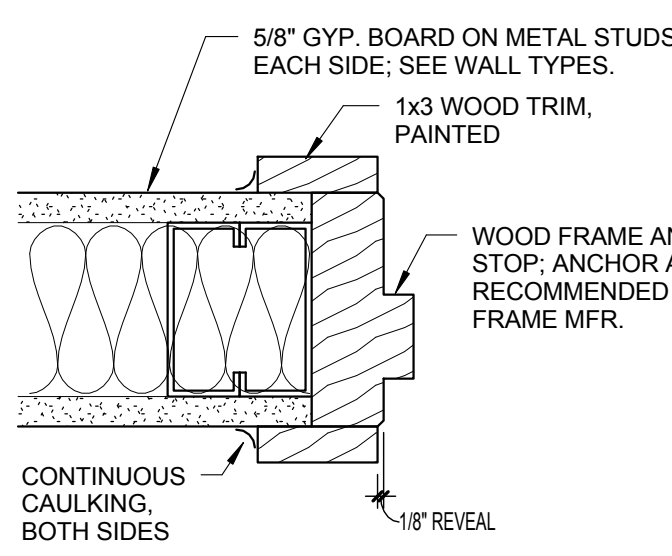

10 WD FRAME BI-FOLD - JAMB
3" = 1'-0"

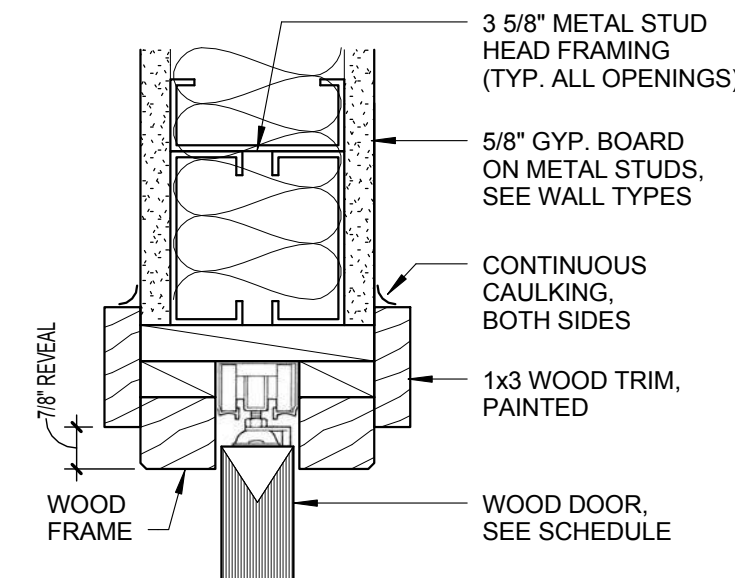








11 WD POCKET DOOR - HEAD
3" = 1'-0"

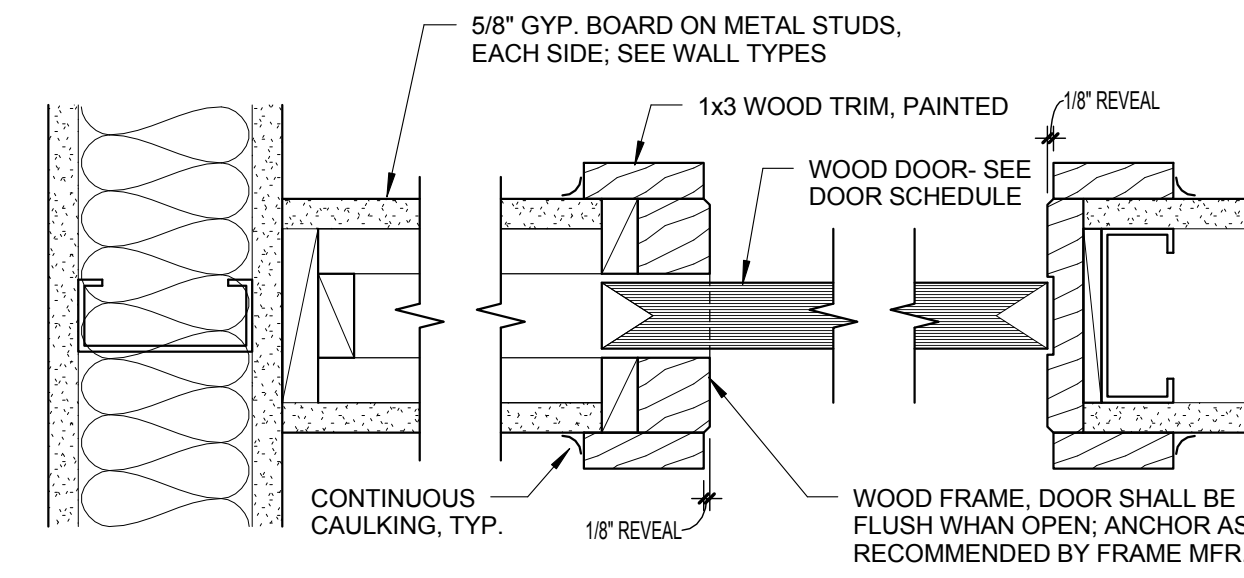

12 WD POCKET DOOR - JAMB
3" = 1'-0"

DOOR SCHEDULE-THIRD FLOOR PLAN													
MARK #	DOOR SIZE			DOOR		FRAME		HEAD	JAMB	SILL	FIRE RATED	REMARKS	HARDWARE
	WIDTH	HEIGHT	THICK.	MAT.	TYPE	MAT.	TYPE						
301A	3'-0"	6'-8"	0'-2"	HM	B	HM	1	3/A9.01	6/A9.01	8/A9.01	20 MIN	2,3,4,6,7,10,12	SET 11
301B	8'-0"	8'-0"	0'-2"	ALUM	G	ALUM	4	1/A9.02	2/A9.02	3/A9.02		2,6,9	SET 18
301C	8'-0"	8'-0"	0'-2"	ALUM	G	ALUM	3	1/A9.02	2/A9.02	3/A9.02		2,6,9	SET 18
301D	8'-0"	8'-0"	0'-2"	ALUM	G	ALUM	4	1/A9.02	2/A9.02	3/A9.02		2,6,9	SET 18
302A	3'-0"	6'-8"	0'-2"	HM	B	HM	1	3/A9.01	6/A9.01	8/A9.01	20 MIN	2,3,4,6,7,10,12	SET 11
302B	8'-0"	8'-0"	0'-2"	ALUM	G	ALUM	3	1/A9.02	2/A9.02	3/A9.02		2,6,9	SET 18
303A	3'-0"	6'-8"	0'-2"	HM	B	HM	1	3/A9.01	6/A9.01	8/A9.01	20 MIN	2,3,4,6,7,10,12	SET 11
303B	8'-0"	8'-0"	0'-2"	ALUM	G	ALUM	4	1/A9.02	2/A9.02	3/A9.02		2,6,9	SET 18
303C	8'-0"	8'-0"	0'-2"	ALUM	G	ALUM	3	1/A9.02	2/A9.02	3/A9.02		2,6,9	SET 18
303D	8'-0"	8'-0"	0'-2"	ALUM	G	ALUM	4	1/A9.02	2/A9.02	3/A9.02		2,6,9	SET 18
304A	3'-0"	6'-8"	0'-2"	HM	B	HM	1	3/A9.01	6/A9.01	8/A9.01	20 MIN	2,3,4,6,7,10,12	SET 11
304B	8'-0"	8'-0"	0'-2"	ALUM	G	ALUM	3	1/A9.02	2/A9.02	3/A9.02		2,6,9	SET 18.0
305A	3'-0"	6'-8"	0'-2"	HM	B	HM	1	3/A9.01	6/A9.01	8/A9.01	45 MIN.	2,3,4,6,7,10,12	SET 11
305B	8'-0"	8'-0"	0'-2"	ALUM	G	ALUM	3	1/A9.02	2/A9.02	3/A9.02		2,6,9	SET 18.0
306A	3'-0"	6'-8"	0'-2"	HM	B	HM	1	3/A9.01	6/A9.01	8/A9.01	45 MIN.	2,3,4,6,7,10,12	SET 11
306B	8'-0"	8'-0"	0'-2"	ALUM	G	ALUM	3	1/A9.02	2/A9.02	3/A9.02		2,6,9	SET 18.0
307A	3'-0"	6'-8"	0'-2"	HM	B	HM	1	3/A9.01	6/A9.01	8/A9.01	45 MIN.	2,3,4,6,7,10,12	SET 11
307B	8'-0"	8'-0"	0'-2"	ALUM	G	ALUM	3	1/A9.02	2/A9.02	3/A9.02		2,6,9	SET 18.0
308A	3'-0"	6'-8"	0'-2"	HM	B	HM	1	3/A9.01	6/A9.01	8/A9.01		2,3,6,12	SET 8.0
309A	3'-0"	6'-8"	0'-2"	HM	B	HM	1	3/A9.01	6/A9.01	8/A9.01	20 MIN	2,3,4,6,7,10,12	SET 11
309B	8'-0"	8'-0"	0'-2"	ALUM	G	ALUM	4	1/A9.02	2/A9.02	3/A9.02		2,6,9	SET 18
309C	8'-0"	8'-0"	0'-2"	ALUM	G	ALUM	3	1/A9.02	2/A9.02	3/A9.02		2,6,9	SET 18
309D	8'-0"	8'-0"	0'-2"	ALUM	G	ALUM	4	1/A9.02	2/A9.02	3/A9.02		2,6,9	SET 18
310A	3'-0"	6'-8"	0'-2"	HM	B	HM	1	3/A9.01	6/A9.01	8/A9.01	20 MIN	2,3,4,6,7,10,12	SET 11
310B	8'-0"	8'-0"	0'-2"	ALUM	G	ALUM	3	1/A9.02	2/A9.02	3/A9.02		2,6,9	SET 18
311A	3'-0"	6'-8"	0'-2"	HM	B	HM	1	3/A9.01	6/A9.01	8/A9.01	20 MIN	2,3,4,6,7,10,12	SET 11
311B	8'-0"	8'-0"	0'-2"	ALUM	G	ALUM	4	1/A9.02	2/A9.02	3/A9.02		2,6,9	SET 18
311C	8'-0"	8'-0"	0'-2"	ALUM	G	ALUM	3	1/A9.02	2/A9.02	3/A9.02		2,6,9	SET 18
311D	8'-0"	8'-0"	0'-2"	ALUM	G	ALUM	4	1/A9.02	2/A9.02	3/A9.02		2,6,9	SET 18
312A	3'-0"	6'-8"	0'-2"	HM	B	HM	1	3/A9.01	6/A9.01	8/A9.01	45 MIN.	2,3,4,6,7,10,12	SET 11
312B	8'-0"	8'-0"	0'-2"	ALUM	G	ALUM	3	1/A9.02	2/A9.02	3/A9.02		2,6,9	SET 18.0
313A	3'-0"	6'-8"	0'-2"	HM	B	HM	1	3/A9.01	6/A9.01	8/A9.01	20 MIN	2,3,4,6,7,10,12	SET 11
313B	8'-0"	8'-0"	0'-2"	ALUM	G	ALUM	4	1/A9.02	2/A9.02	3/A9.02		2,6,9	SET 18.0
313C	8'-0"	8'-0"	0'-2"	ALUM	G	ALUM	3	1/A9.02	2/A9.02	3/A9.02		2,6,9	SET 18.0
314A	3'-0"	6'-8"	0'-2"	HM	B	HM	1	3/A9.01	6/A9.01	8/A9.01	20 MIN	2,3,4,6,7,10,12	SET 11
314B	8'-0"	8'-0"	0'-2"	ALUM	G	ALUM	3	1/A9.02	2/A9.02	3/A9.02		2,6,9	SET 18.0
315	5'-0"	7'-0"	0'-2"	HM	B	HM	2	1/A9.01	4/A9.01	7/A9.01	45 MIN.	2,6,10,12,14	SET 8.0
316A	5'-0"	7'-0"	0'-2"	HM	B	HM	2	1/A9.01	4/A9.01	7/A9.01	45 MIN.	2,6,10,12,14	SET 8.0
316B	5'-0"	7'-0"	0'-2"	HM	B	HM	2	1/A9.01	4/A9.01	7/A9.01	45 MIN.	2,6,10,12,14	SET 8.0
317	3'-0"	6'-8"	0'-2"	HM	B	HM	1	3/A9.01	6/A9.01	8/A9.01	45 MIN.	2,6,10,12,14	SET 8.0
318	3'-0"	6'-8"	0'-2"	HM	B	HM	1	3/A9.01	6/A9.01	8/A9.01	45 MIN.	2,6,10,12,14	SET 8.0
319	3'-0"	6'-8"	0'-2"	HM	B	HM	1	3/A9.01	6/A9.01	8/A9.01	45 MIN.	2,6,10,12,14	SET 8.0
320	3'-0"	6'-8"	0'-2"	HM	B	HM	1	3/A9.01	6/A9.01	8/A9.01	45 MIN.	2,6,10,12,14	SET 8.0
321	3'-0"	6'-8"	0'-2"	HM	B	HM	1	3/A9.01	6/A9.01	8/A9.01	45 MIN.	2,6,10,12,14	SET 8.0
322	3'-0"	6'-8"	0'-2"	HM	B	HM	1	3/A9.01	6/A9.01	8/A9.01	45 MIN.	2,6,10,12,14	SET 8.0
323	3'-0"	6'-8"	0'-2"	HM	B	HM	1	3/A9.01	6/A9.01	8/A9.01	45 MIN.	2,6,10,12,14	SET 8.0
324	3'-0"	6'-8"	0'-2"	HM	B	HM	1	3/A9.01	6/A9.01	8/A9.01	45 MIN.	2,6,10,12,14	SET 8.0

DOOR SCHEDULE UNIT PLANS													
MARK #	DOOR SIZE			DOOR		FRAME		HEAD	JAMB	SILL	REMARKS	HARDWARE	
	WIDTH	HEIGHT	THICK.	MAT.	TYPE	MAT.	TYPE						
A-101A	2'-10"	6'-8"	0'-1 3/4"	WD	B	WD	5	6/A9.02	9/A9.02	8/A9.02	15,18	SET 14.0	
A-101B	4'-0"	7'-0"	0'-1 1/2"	WD	C	WD	6	7/A9.02	10/A9.02		19	SET 16.0	
A-103	2'-10"	6'-8"	0'-1 3/4"	WD	B	WD	5	6/A9.02	9/A9.02	8/A9.02	15,18	SET 14.0	
A-104	2'-10"	6'-8"	0'-1 3/4"	WD	B	WD	5	6/A9.02	9/A9.02	8/A9.02	16,18	SET 13.0	
A-105A	2'-8"	6'-8"	0'-1 1/2"	WD	F	WD	5	11/A9.02	12/A9.02		17	SET 15.0	
A-105B	2'-8"	6'-8"	0'-1 1/2"	WD	F	WD	5	11/A9.02	12/A9.02		17	SET 15.0	
A-107	5'-6"	7'-0"	0'-1 1/2"	WD	C	WD	6	7/A9.02	10/A9.02		19	SET 16.0	
A-109	2'-10"	6'-8"	0'-1 3/4"	WD	B	WD	6	6/A9.02	9/A9.02	8/A9.02	15,18	SET 12.0	
A-110	3'-0"	6'-8"	0'-1 1/2"	WD	D	WD	5	7/A9.02	10/A9.02		19	SET 16.0	
B-101	2'-10"	6'-8"	0'-1 3/4"	WD	B	WD	5	6/A9.02	9/A9.02	8/A9.02	15,18	SET 14.0	
B-103	2'-10"	6'-8"	0'-1 3/4"	WD	B	WD	5	6/A9.02	9/A9.02	8/A9.02	15,18	SET 14.0	
B-104	3'-0"	6'-8"	0'-1 1/2"	WD	D	WD	5	7/A9.02	10/A9.02		19	SET 16.0	
B-105	2'-10"	6'-8"	0'-1 3/4"	WD	B	WD	5	6/A9.02	9/A9.02	8/A9.02	15,18	SET 12.0	
B-107	5'-6"	7'-0"	0'-1 1/2"	WD	C	WD	6	7/A9.02	10/A9.02		19	SET 16.0	
B-108	5'-0"	7'-0"	0'-1 1/2"	WD	C	WD	6	7/A9.02	10/A9.02		19	SET 16.0	
B-109	2'-8"	6'-8"	0'-1 1/2"	WD	F	WD	5	11/A9.02	12/A9.02		17	SET 15.0	
B-110	2'-10"	6'-8"	0'-1 3/4"	WD	B	WD	5	6/A9.02	9/A9.02	8/A9.02		SET 13.0	
B-111	2'-8"	6'-8"	0'-1 1/2"	WD	F	WD	5	11/A9.02	12/A9.02		17	SET 15.0	
B-111A	2'-8"	6'-8"	0'-1 1/2"	WD	F	WD	5	11/A9.02	12/A9.02		17	SET 15.0	
B-112	2'-8"	6'-8"	0'-1 1/2"	WD	F	WD	5	11/A9.02	12/A9.02		17	SET 15.0	
B-113	2'-8"	6'-8"	0'-1 1/2"	WD	F	WD	5	11/A9.02	12/A9.02		17	SET 15.0	
C-101	2'-10"	6'-8"	0'-1 3/4"	WD	B	WD	5	6/A9.02	9/A9.02	8/A9.02	15,18	SET 14.0	
C-101B	4'-0"	7'-0"	0'-1 1/2"	WD	C	WD	6	7/A9.02	10/A9.02		19	SET 16.0	
C-103	2'-10"	6'-8"	0'-1 3/4"	WD	B	WD	5	6/A9.02	9/A9.02	8/A9.02	15,18	SET 14.0	
C-104A	2'-8"	6'-8"	0'-1 1/2"	WD	F	WD	5	11/A9.02	12/A9.02		17	SET 15.0	
C-104B	2'-8"	6'-8"	0'-1 1/2"	WD	F	WD	5	11/A9.02	12/A9.02		17	SET 15.0	
C-105	2'-10"	6'-8"	0'-1 3/4"	WD	B	WD	5	6/A9.02	9/A9.02	8/A9.02	16,18	SET 13.0	
C-108	5'-6"	7'-0"	0'-1 1/2"	WD	C	WD	6	7/A9.02	10/A9.02		19	SET 16.0	
C-109	2'-10"	6'-8"	0'-1 3/4"	WD	B	WD	5	6/A9.02	9/A9.02	8/A9.02	15,18	SET 12.0	
C-110	3'-0"	6'-8"	0'-1 1/2"	WD	D	WD	5	7/A9.02	10/A9.02		19	SET 16.0	
D-102	2'-10"	6'-8"	0'-1 3/4"	WD	B	WD	5	6/A9.02	9/A9.02	8/A9.02	16,18	SET 13.0	
D-103A	2'-8"	6'-8"	0'-1 1/2"	WD	F	WD	5	11/A9.02	12/A9.02		17	SET 15.0	
D-103B	2'-8"	6'-8"	0'-1 1/2"	WD	F	WD	5	11/A9.02	12/A9.02		17	SET 15.0	
D-104	2'-10"	6'-8"	0'-1 3/4"	WD	B	WD	5	6/A9.02	9/A9.02	8/A9.02	15,18	SET 14.0	
D-106	2'-10"	6'-8"	0'-1 3/4"	WD	B	WD	5	6/A9.02	9/A9.02	8/A9.02	15,18	SET 14.0	
D-107	2'-10"	6'-8"	0'-1 3/4"	WD	B	WD	5	6/A9.02	9/A9.02	8/A9.02	15,18	SET 14.0	
D-108	2'-6"	6'-8"	0'-1 3/4"	WD	H	WD	5	6/A9.02	9/A9.02	8/A9.02	16,18	SET 13.0	
D-110	7'-0"	7'-0"	0'-1 1/2"	WD	C	WD	6	7/A9.02	10/A9.02		19	SET 16.0	
D-111	2'-10"	6'-8"	0'-1 3/4"	WD	B	WD	5	6/A9.02	9/A9.02	8/A9.02	15,18	SET 12.0	
D-112	5'-0"	7'-0"	0'-1 1/2"	WD	C	WD	6	7/A9.02	10/A9.02		19	SET 16.0	
D-113	5'-0"	7'-0"	0'-1 1/2"	WD	C	WD	6	7/A9.02	10/A9.02		19	SET 16.0	
E-101	2'-10"	6'-8"	0'-1 3/4"	WD	B	WD	5	6/A9.02	9/A9.02	8/A9.02	15,18	SET 12.0	
E-105	5'-0"	7'-0"	0'-1 1/2"	WD	C	WD	6	7/A9.02	10/A9.02		19	SET 16.0	
F-103	5'-0"	7'-0"	0'-1 1/2"	WD	C	WD	6	7/A9.02	10/A9.02		19	SET 16.0	
F-105	2'-10"	6'-8"	0'-1 3/4"	WD	B	WD	5	6/A9.02	9/A9.02	8/A9.02	15,18	SET 12.0	
F-106	5'-0"	7'-0"	0'-1 1/2"	WD	C	WD	6	7/A9.02	10/A9.02		19	SET 16.0	
F-107	2'-10"	6'-8"	0'-1 3/4"	WD	B	WD	5	6/A9.02	9/A9.02	8/A9.02	15,18	SET 14.0	
F-108	3'-0"	6'-8"	0'-1 1/2"	WD	D	WD	5	7/A9.02	10/A9.02		19	SET 16.0	
G-103	2'-10"	6'-8"	0'-1 3/4"	WD	B	WD	5	6/A9.02	9/A9.02	8/A9.02	15,18	SET 13.0	
G-104	2'-10"	6'-8"	0'-1 3/4"	WD	B	WD	5	6/A9.02	9/A9.02	8/A9.02	15,18	SET 14.0	
G-106	2'-10"	6'-8"	0'-1 3/4"	WD	B	WD	5	6/A9.02	9/A9.02	8/A9.02	15,18	SET 14.0	
G-107	2'-10"	6'-8"	0'-1 3/4"	WD	B	WD	5	6/A9.02	9/A9.02	8/A9.02	15,18	SET 14.0	
G-108	2'-6"	6'-8"	0'-1 3/4"	WD	H	WD	5	6/A9.02	9/A9.02	8/A9.02	15,18	SET 13.0	
G-109	7'-0"	7'-0"	0'-1 1/2"	WD	C	WD	6	7/A9.02	10/A9.02		19	SET 16.0	
G-111	2'-10"	6'-8"	0'-1 3/4"	WD	B	WD	5	6/A9.02	9/A9.02	8/A9.02	15,18	SET 12.0	
G-112	5'-0"	7'-0"	0'-1 1/2"	WD	C	WD	6	7/A9.02	10/A9.02		19	SET 16.0	
G-113	5'-0"	7'-0"	0'-1 1/2"	WD	C	WD	6	7/A9.02	10/A9.02		19	SET 16.0	
H-103	2'-10"	6'-8"	0'-1 3/4"	WD	B	WD	5	6/A9.02	9/A9.02	8/A9.02	15,18	SET 14.0	
H-104	2'-6"	6'-8"	0'-1 3/4"	WD	H	WD	5	6/A9.02	9/A9.02	8/A9.02	15,18	SET 13.0	
H-105	2'-10"	6'-8"	0'-1 3/4"	WD	B	WD	5	6/A9.02	9/A9.02	8/A9.02	15,18	SET 12.0	
H-106	2'-0"	6'-8"	0'-1 1/2"	WD	D	WD	5	7/A9.02	10/A9.02		19	SET 16.0	
H-108	5'-6"	7'-0"	0'-1 1/2"	WD	C	WD	6	7/A9.02	10/A9.02		19	SET 16.0	
I-101	2'-10"	6'-8"	0'-1 3/4"	WD	B	WD	5	6/A9.02	9/A9.02	8/A9.02	15,18	SET 12.0	
I-104	5'-0"	7'-0"	0'-1 1/2"	WD	C	WD	6	7/A9.02	10/A9.02		19	SET 16.0	
I-104	5'-0"	7'-0"	0'-1 1/2"	WD	C	WD	6	7/A9.02	10/A9.02		19	16	
I-106	5'-0"	7'-0"	0'-1 1/2"	WD	C	WD	6	7/A9.02	10/A9.02		19	SET 16.0	
I-107	5'-0"	7'-0"	0'-1 1/2"	WD	C	WD	6	7/A9.02	10/A9.02		19	SET 16.0	

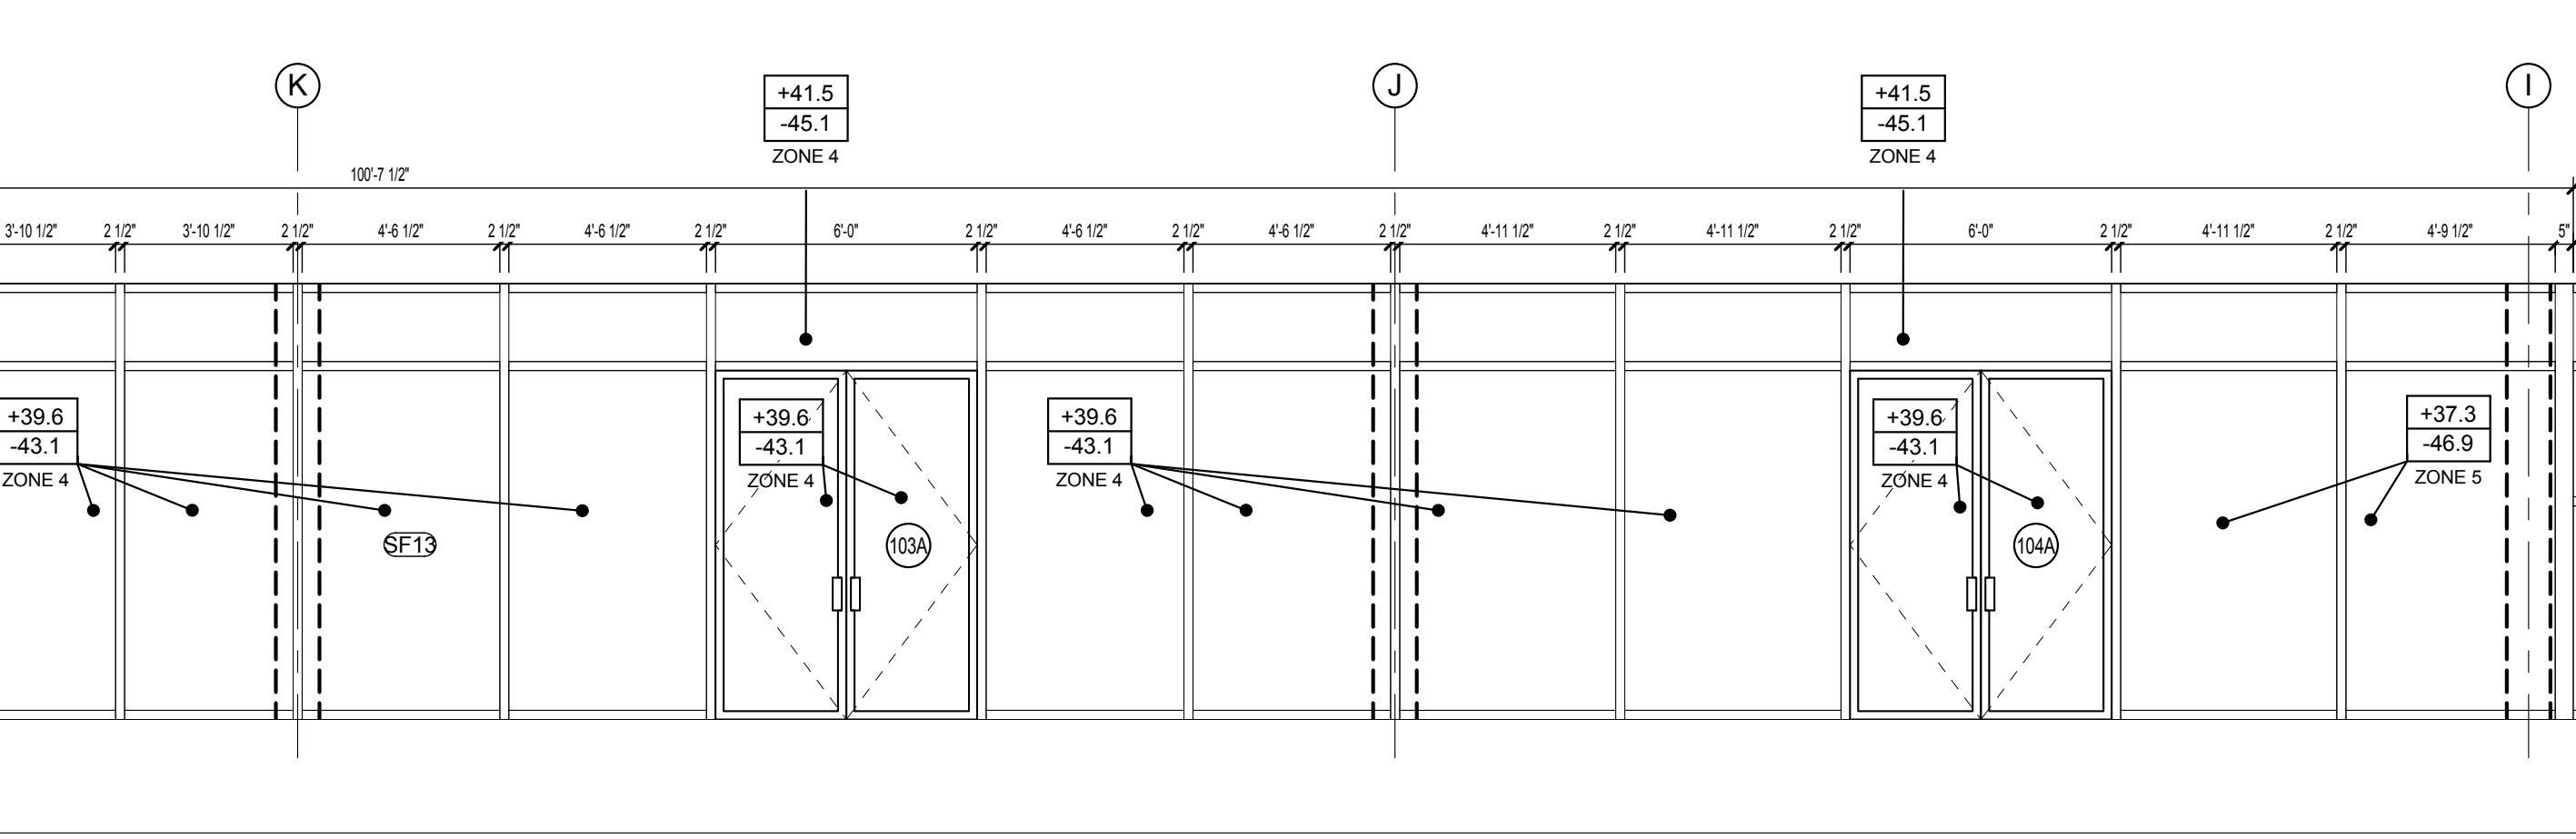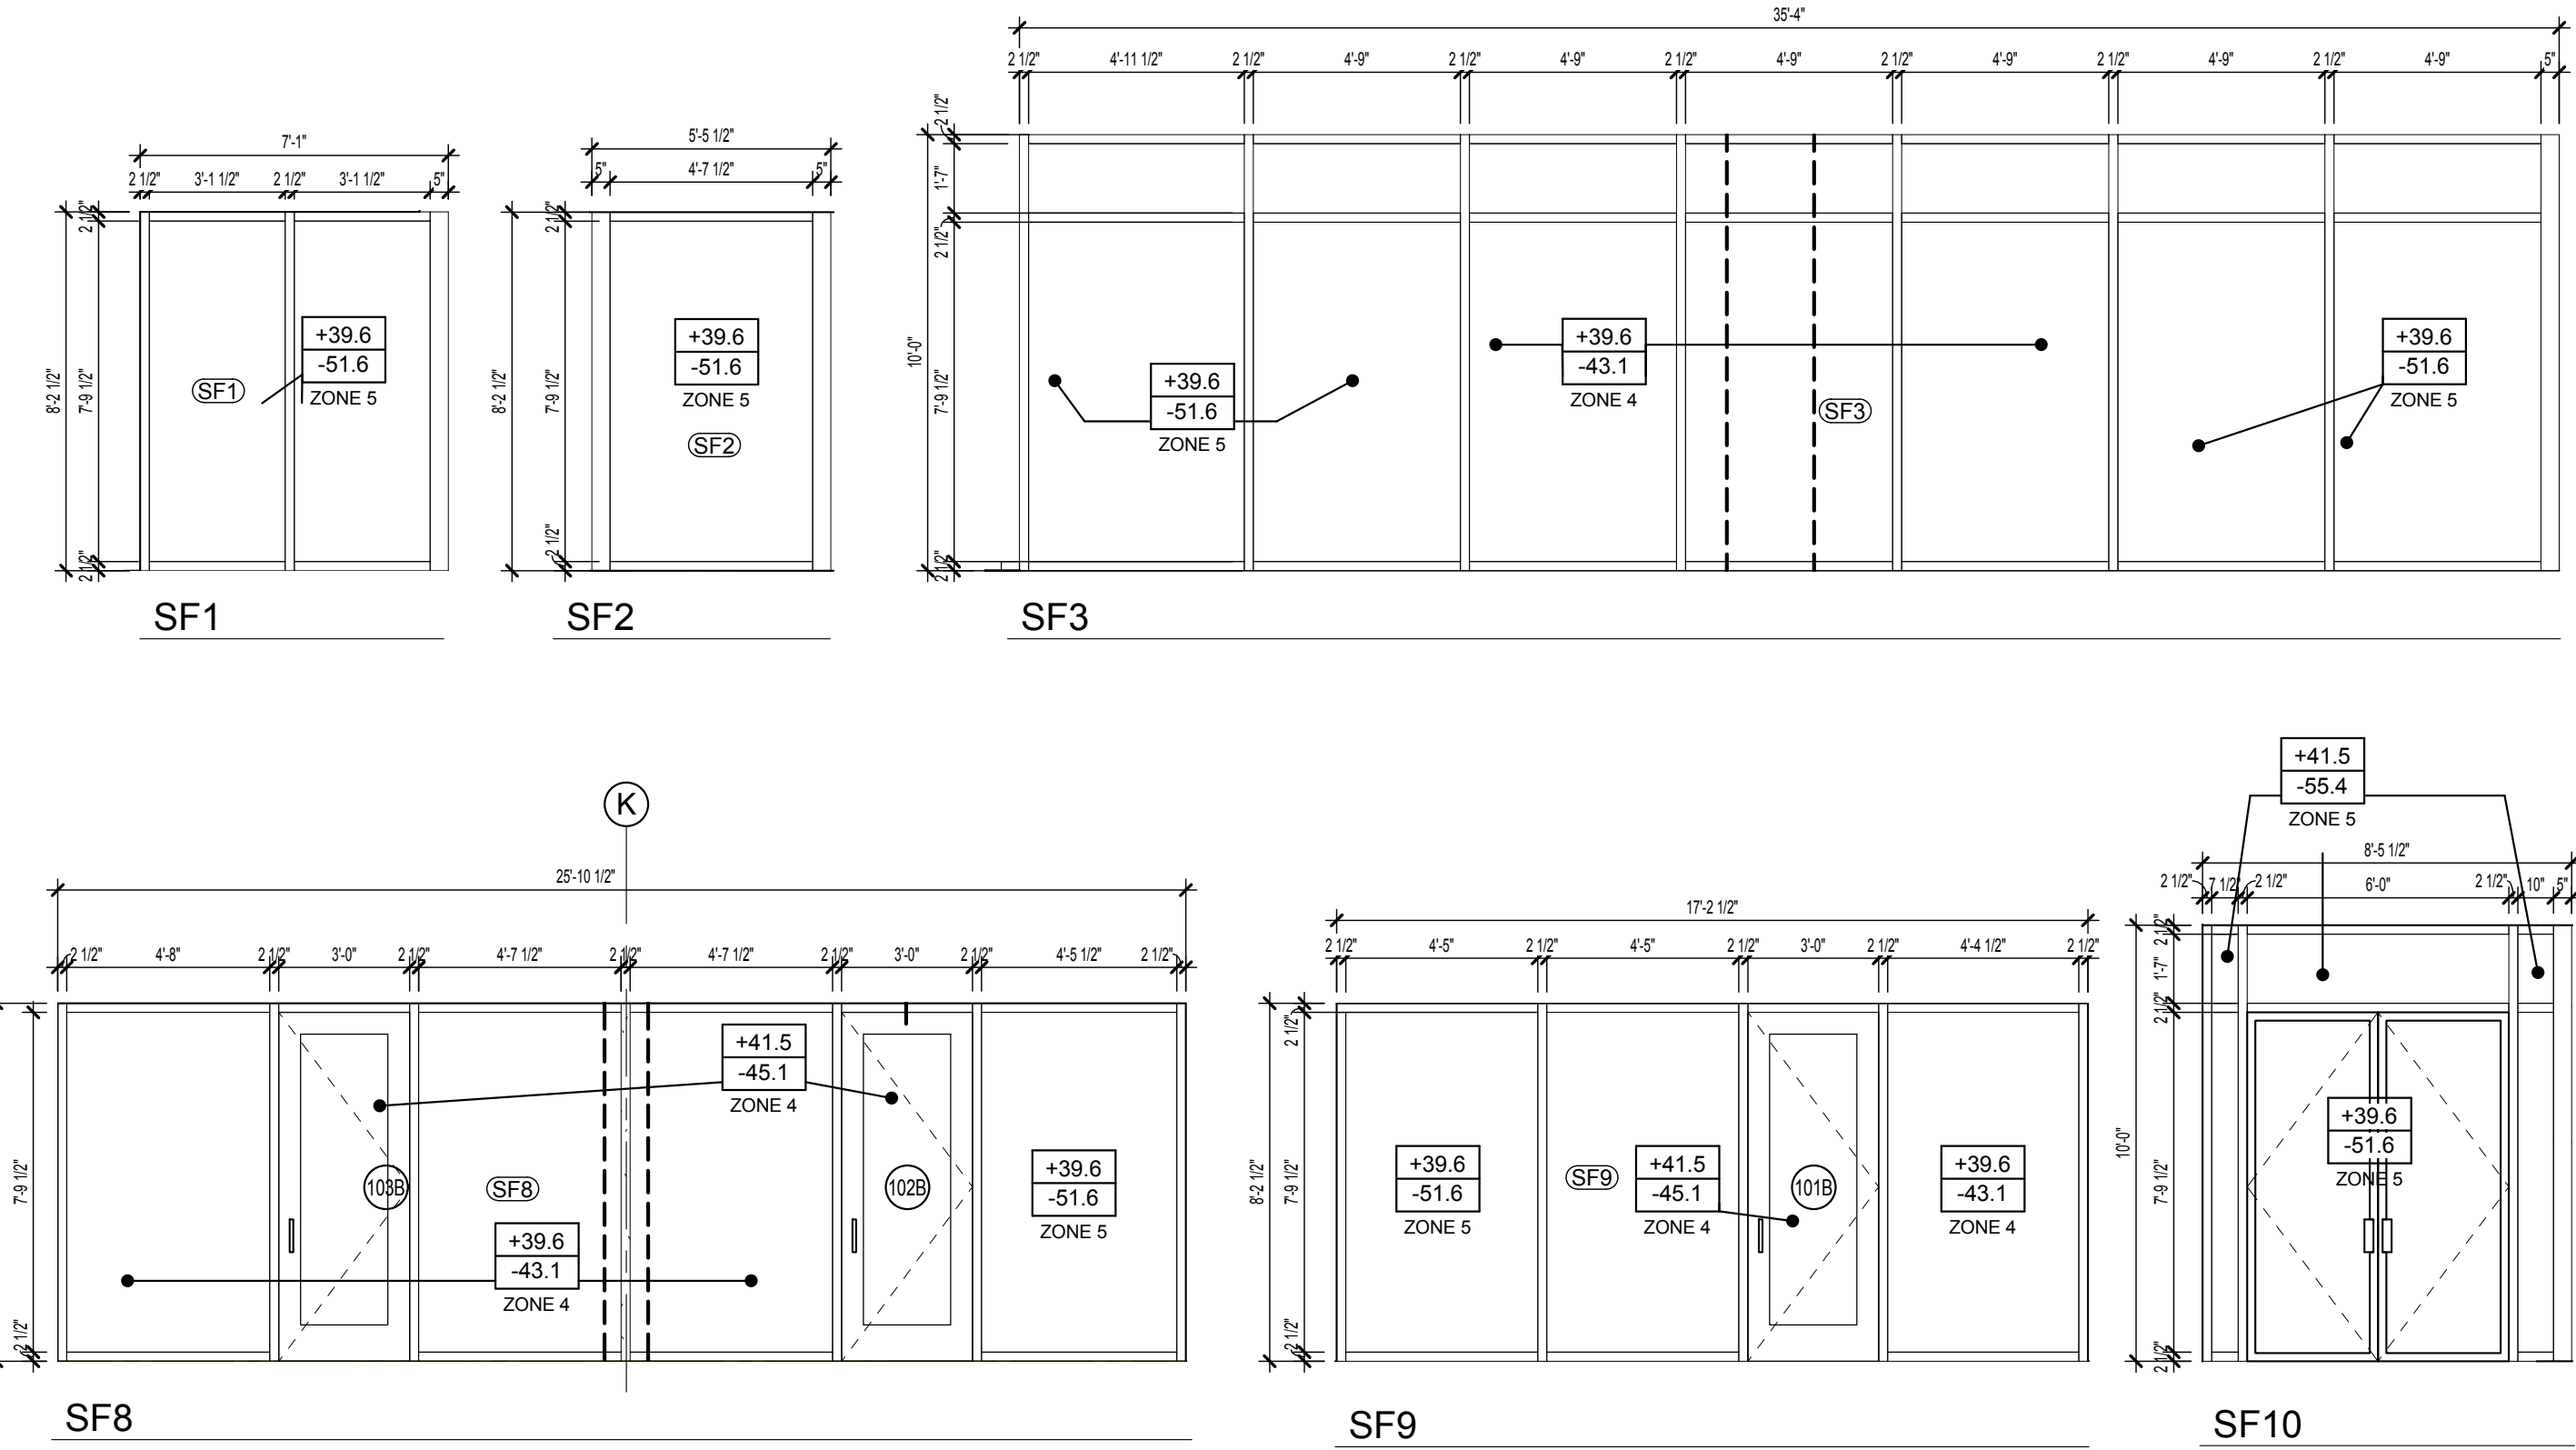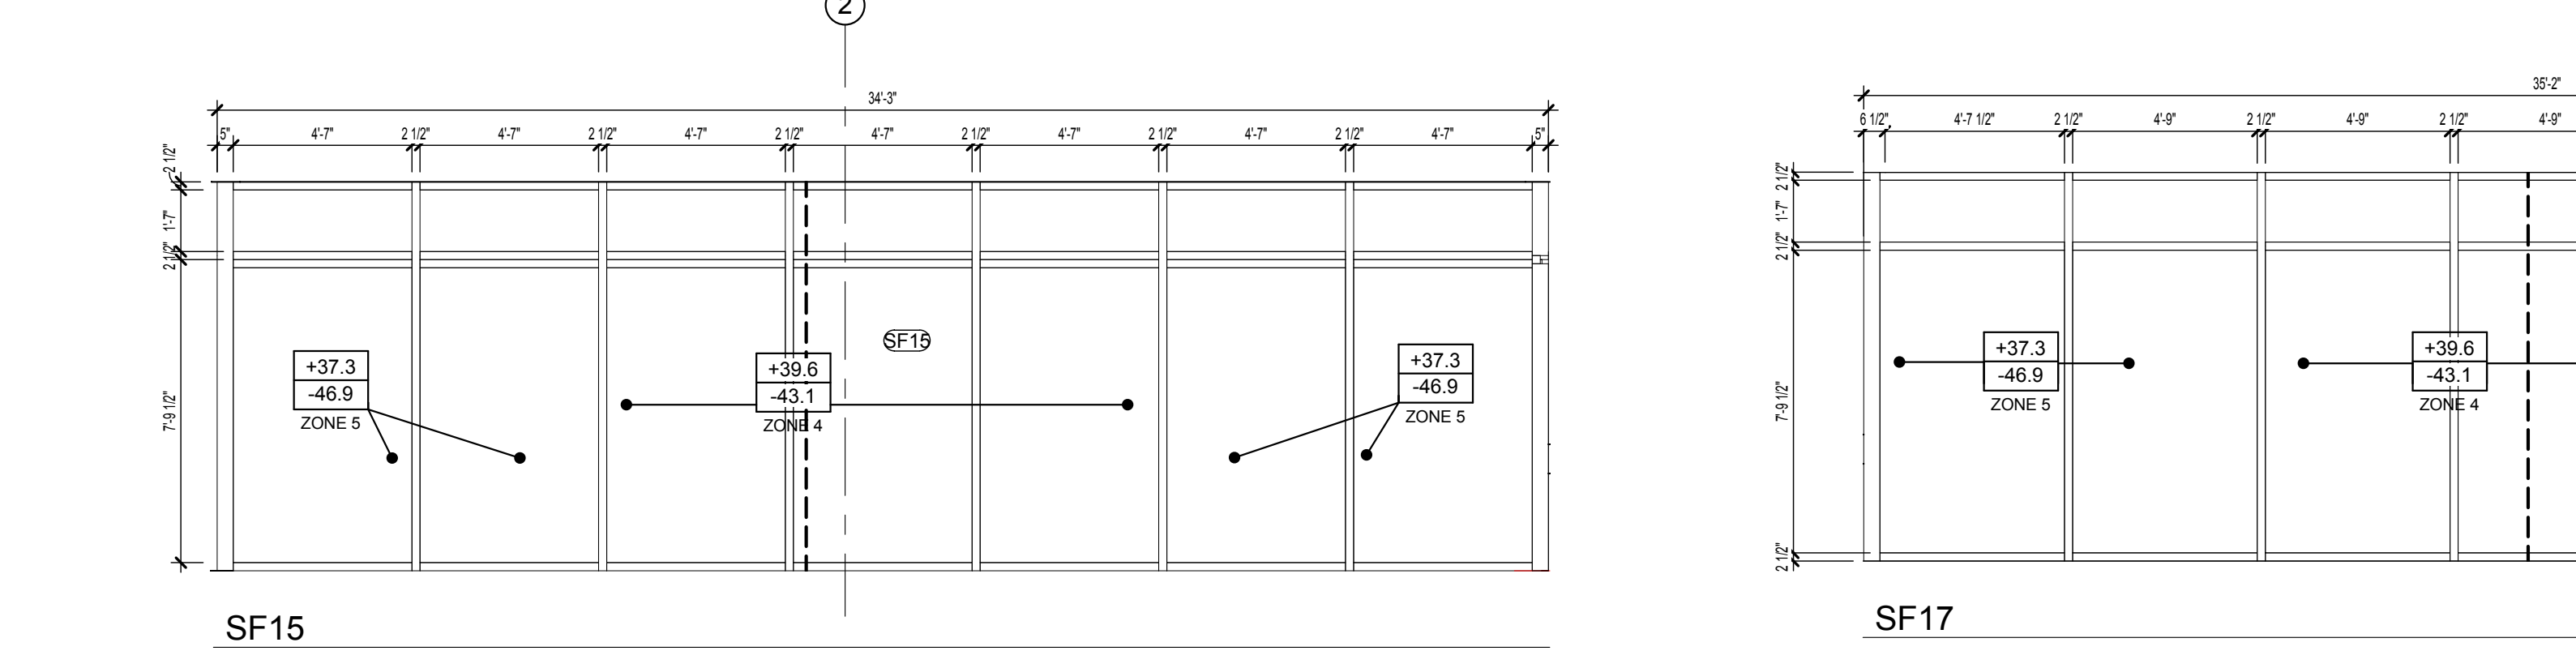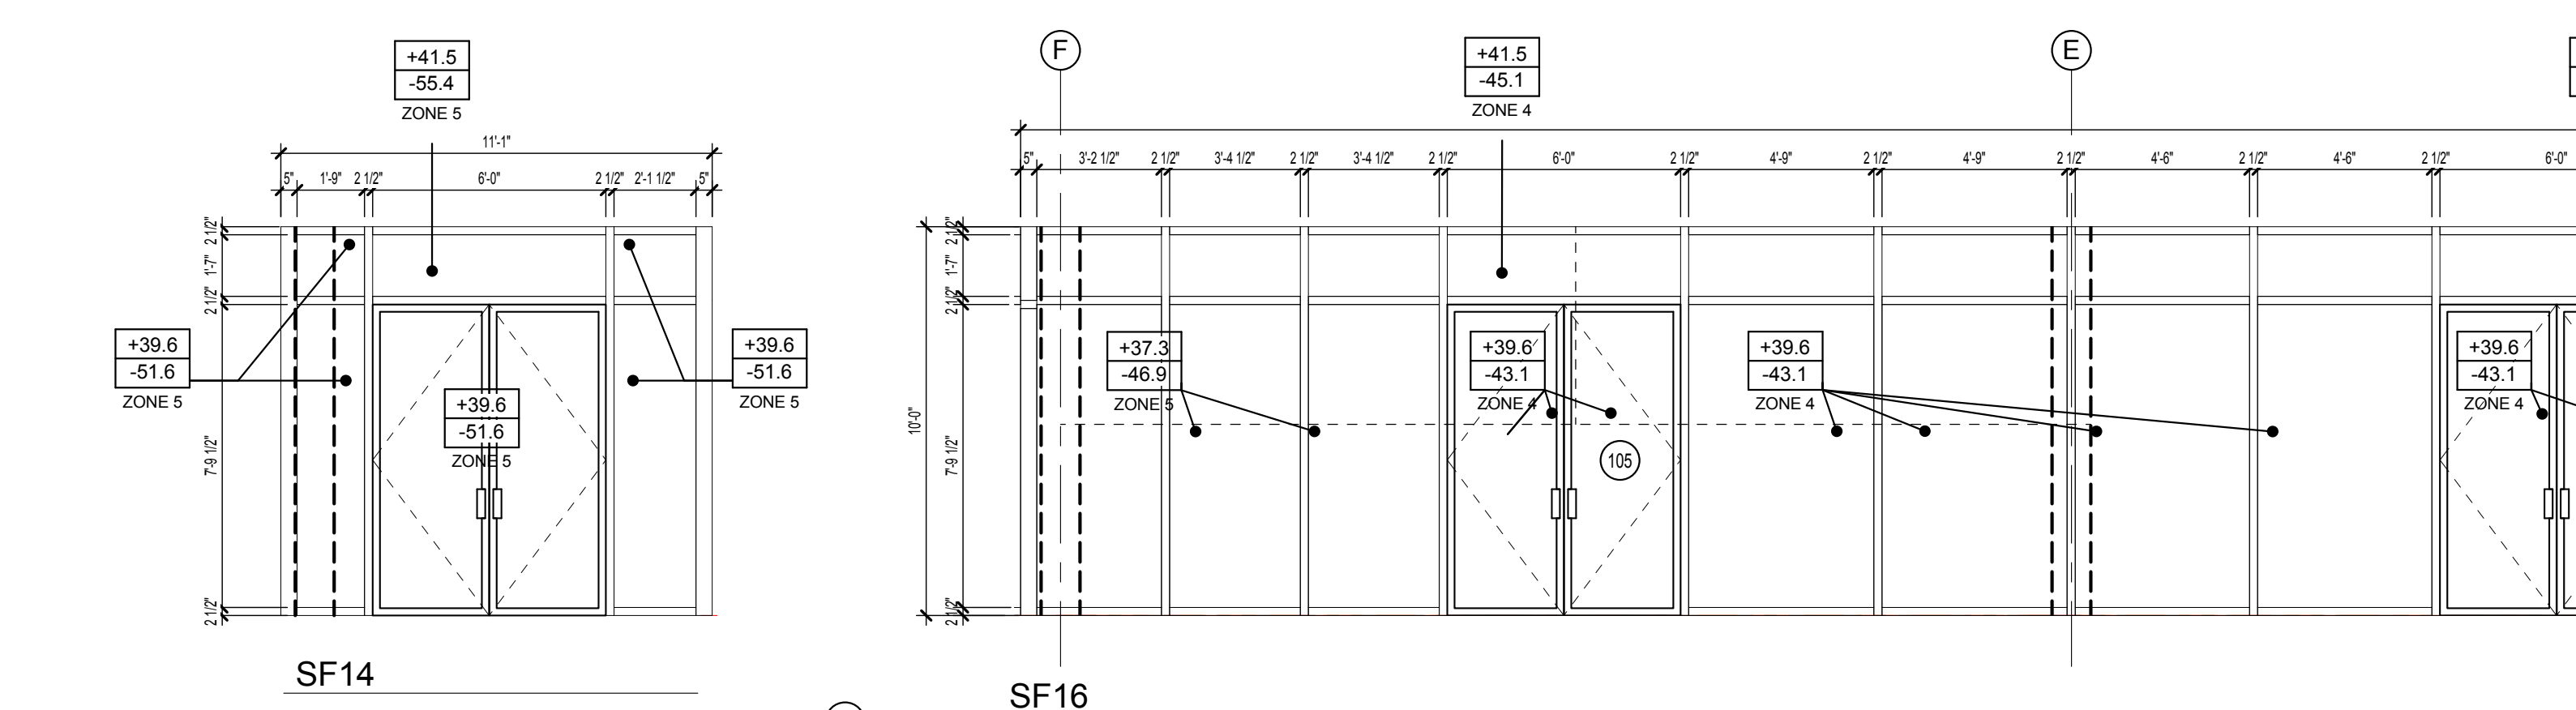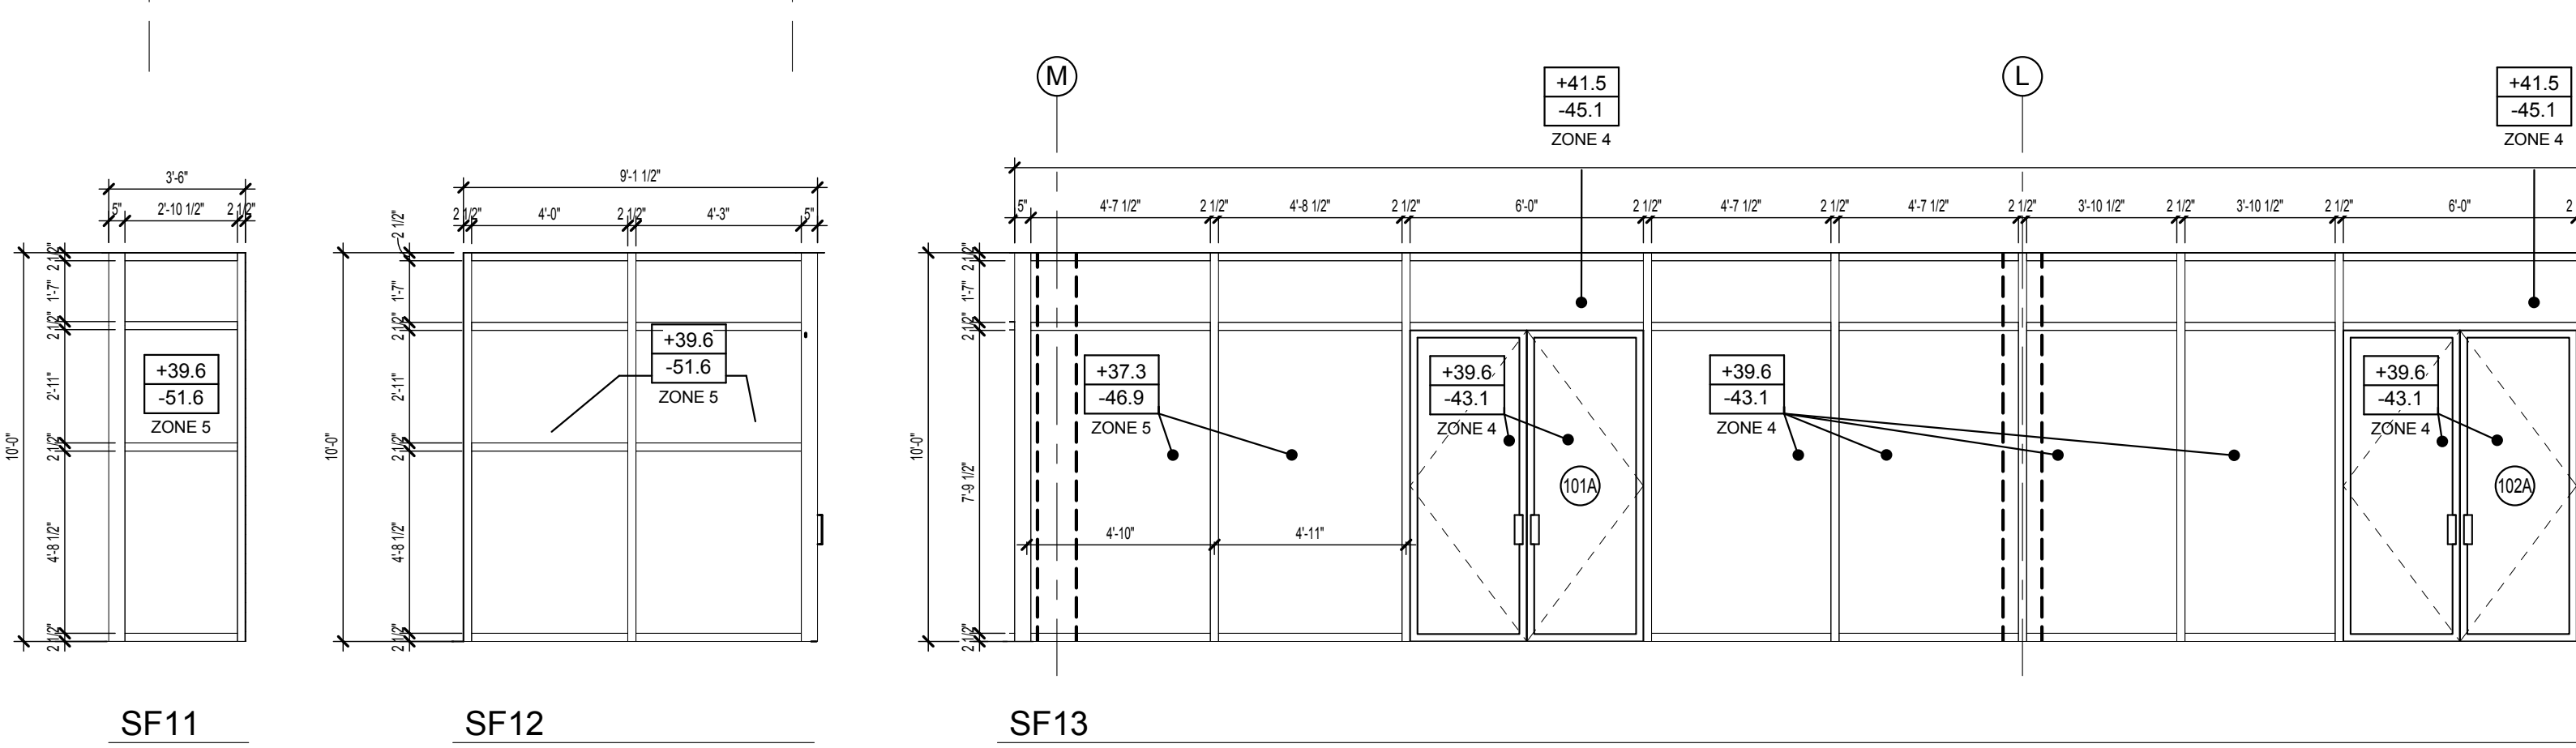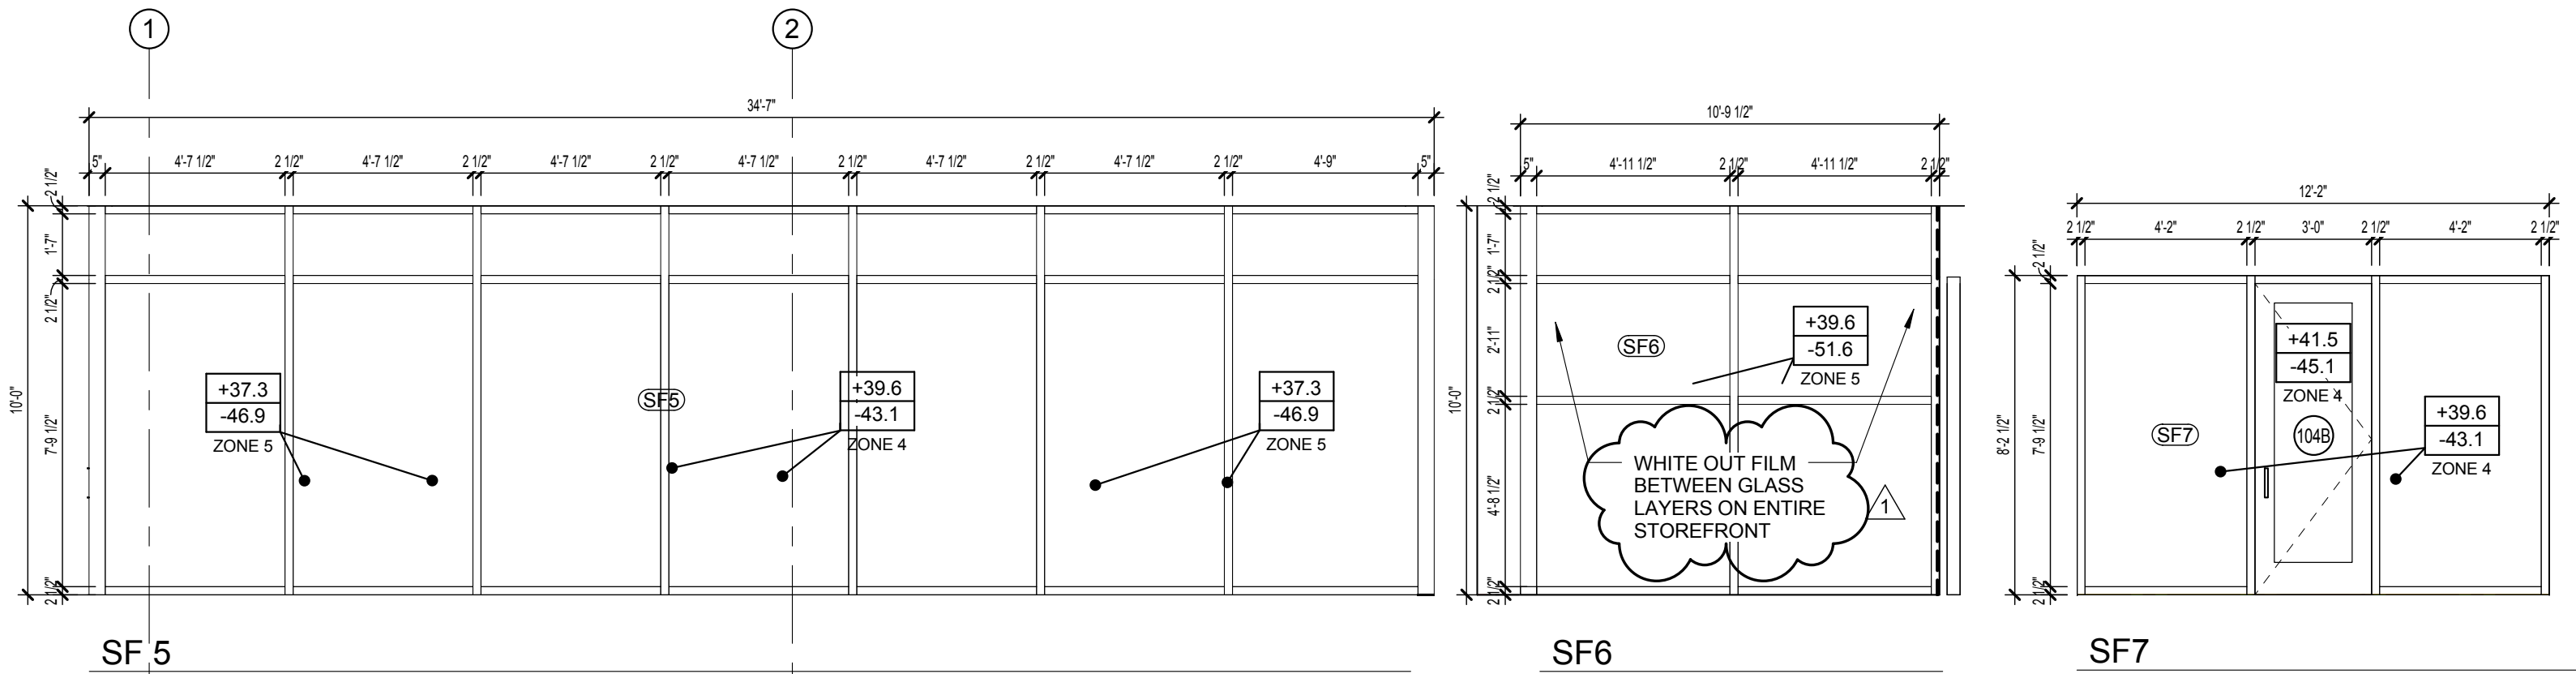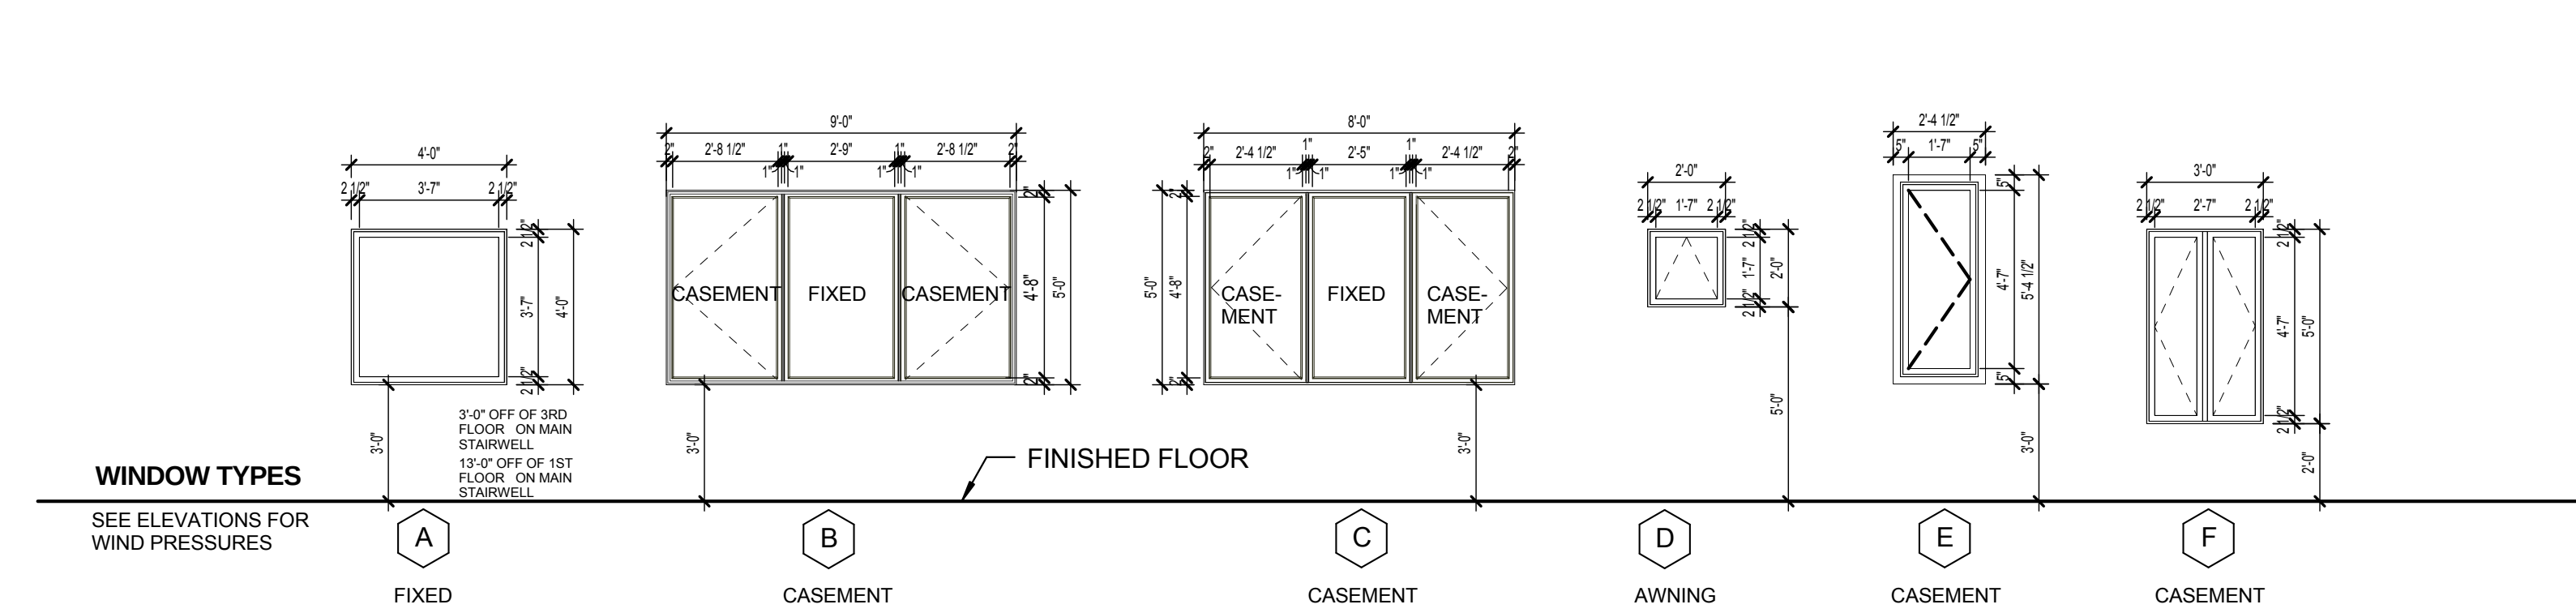

ISSUED FOR :

BIDS

PERMIT

CONSTRUCTION

SEAL

PROJECT TITLE

UPTOWN
ATLANTIC-700
BUILDING

W. ATLANTIC AVE. , DELRAY
BEACH, FL

PROVISIONS

THESE DRAWINGS ARE PREPARED PER ESTABLISHED INDUSTRY STANDARDS AND REPRESENT THE ARCHITECT AND ENGINEERS DESIGN CONCEPT. THEY ARE NOT INTENDED TO PROVIDE EVERY DETAIL OR CONDITION REQUIRED TO CONSTRUCT THE BUILDING. THE CONTRACTOR THROUGH SUBMITTALS AND OTHER COORDINATION EFFORTS IS FULLY RESPONSIBLE FOR PROVIDING A COMPLETE AND OPERATIONAL BUILDING WHETHER INDICATED ON THE PLANS OR NOT.

DRAWING TITLE

WINDOW &
STOREFRONT
SCHEDULE -
LEGEND

DATE

DRAWN BY

JOB NUMBER

121108

DRAWING NUMBER











A9.03

GLAZING NOTES:

- ALL GLAZED OPENINGS TO BE IMPACT RESISTANT.
- GLAZED OPENINGS ABOVE 30'-0" MUST MEET REQUIREMENTS OF SMALL MISSILE TESTS PER FBC REQUIREMENTS.
- GLAZED OPENINGS BELOW 30'-0" MUST MEET REQUIREMENTS OF LARGE MISSILE TESTS PER FBC REQUIREMENTS.

GLAZING NOTES:

- ALL GLAZED OPENINGS TO BE IMPACT RESISTANT.
- GLAZED OPENINGS ABOVE 30'-0" MUST MEET REQUIREMENTS OF SMALL MISSILE TESTS PER FBC REQUIREMENTS.
- GLAZED OPENINGS BELOW 30'-0" MUST MEET REQUIREMENTS OF LARGE MISSILE TESTS PER FBC REQUIREMENTS.

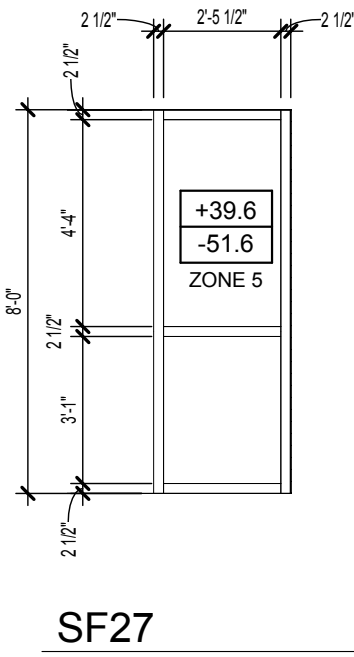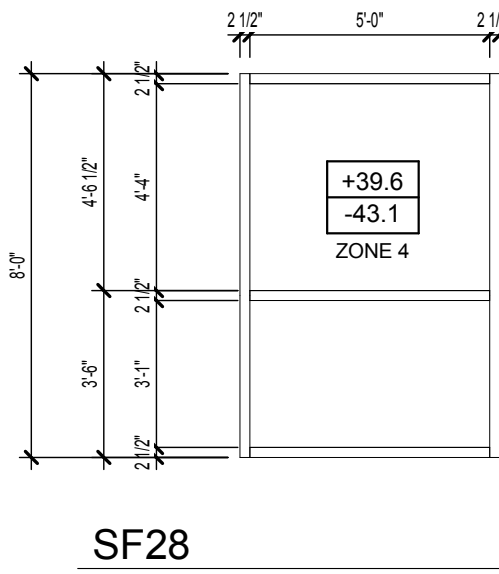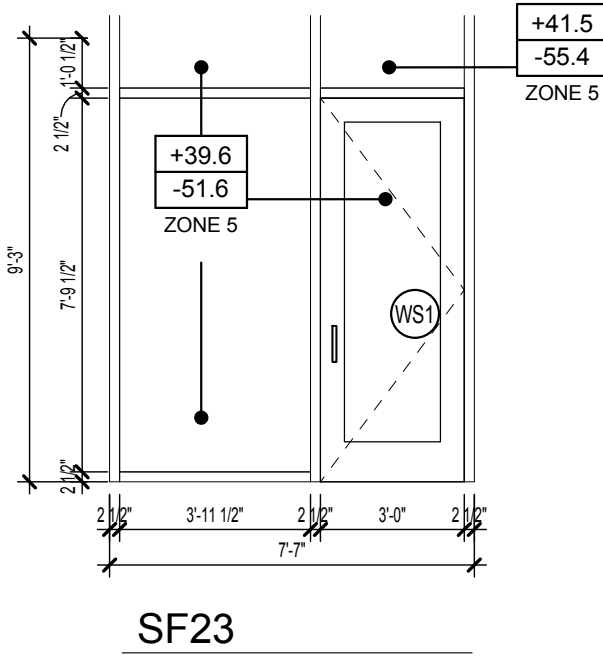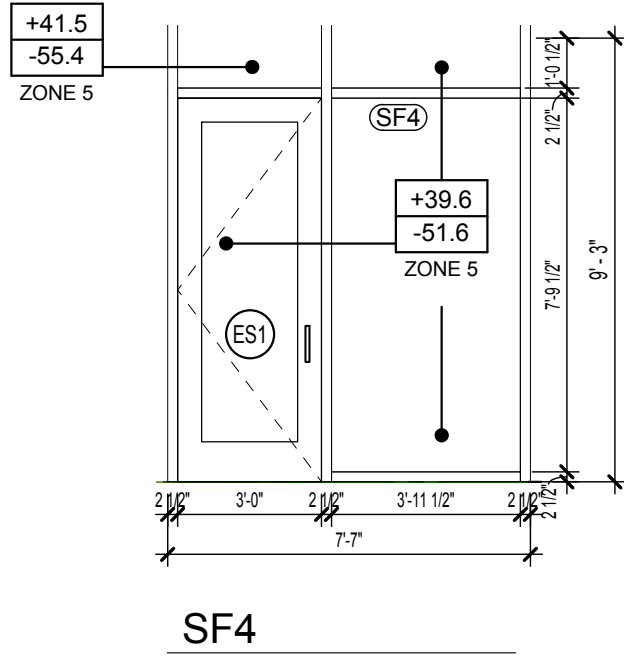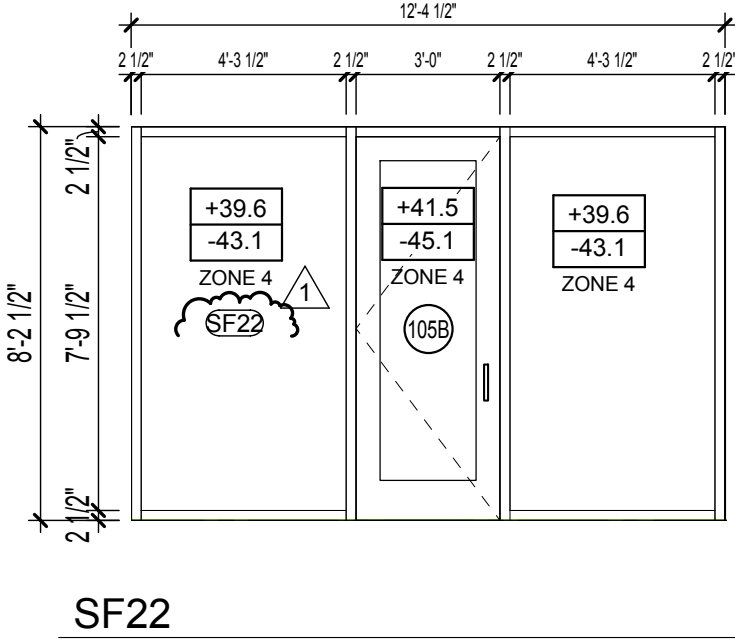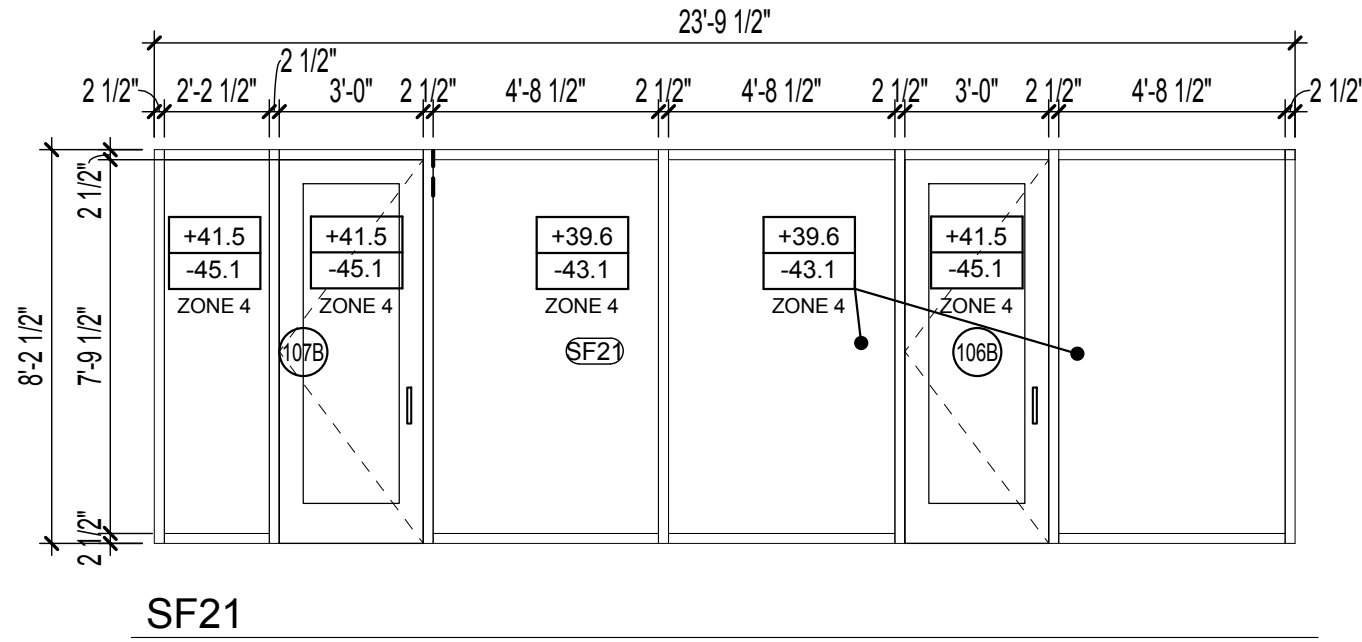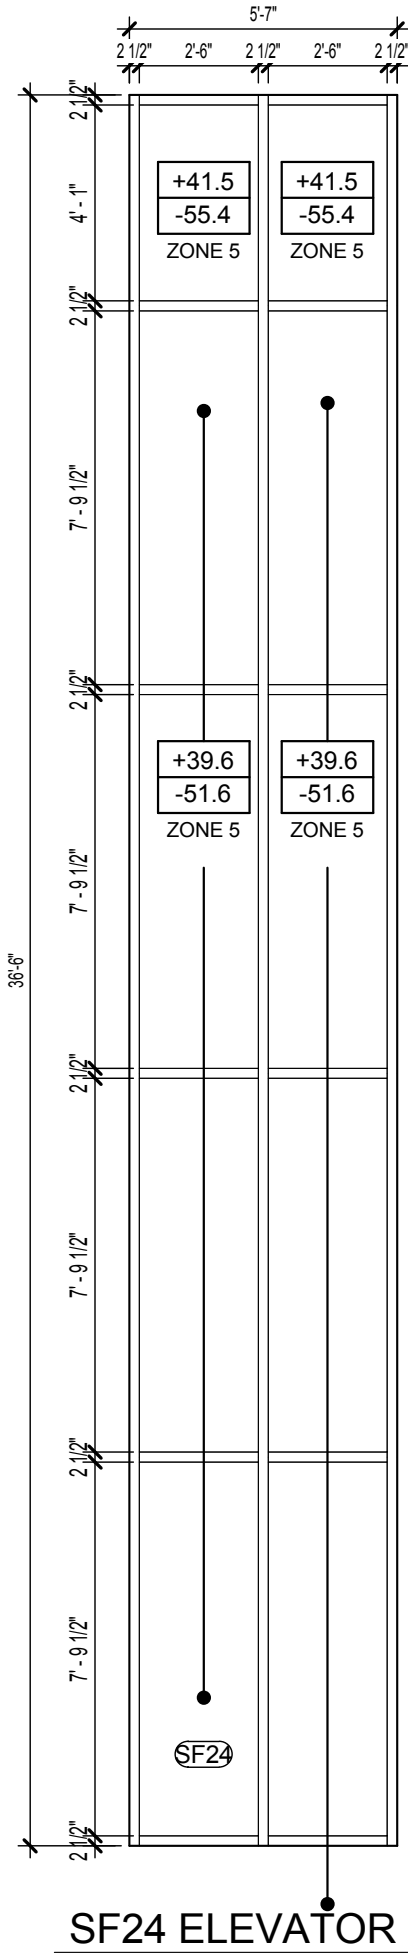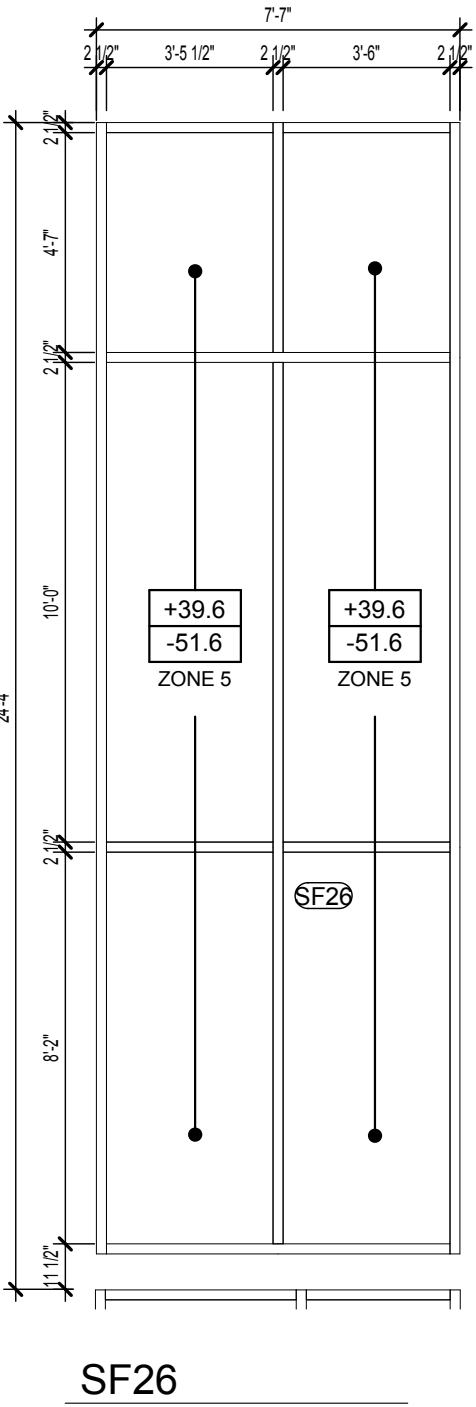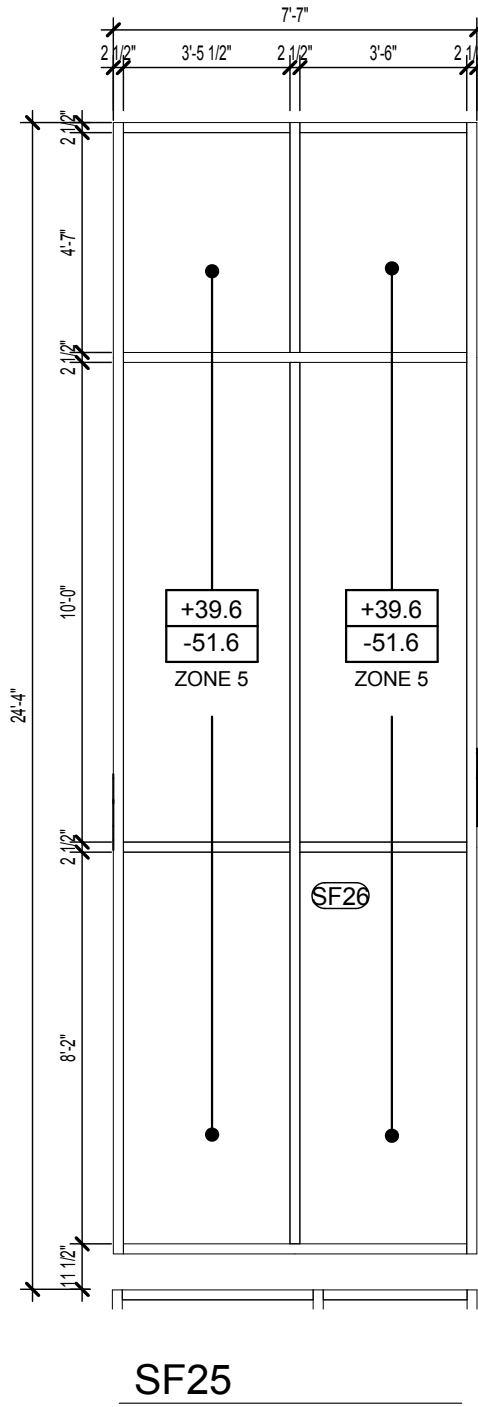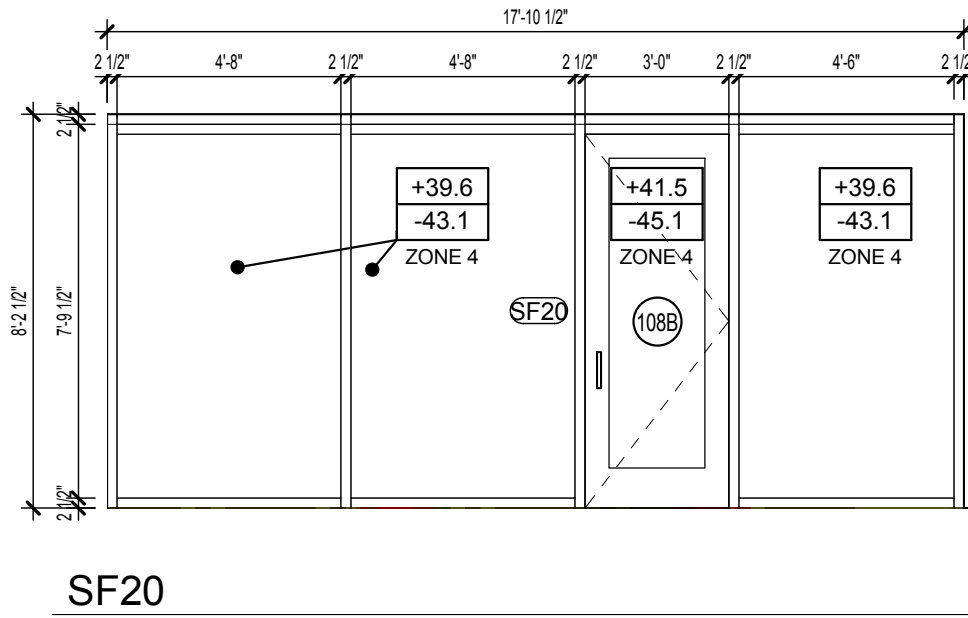

ISSUED FOR :

BIDS

PERMIT

CONSTRUCTION

SEAL

PROJECT TITLE

UPTOWN ATLANTIC-700 BUILDING

W. ATLANTIC AVE. , DELRAY BEACH, FL

REVISIONS

THESE DRAWINGS ARE PREPARED PER ESTABLISHED INDUSTRY STANDARDS AND REPRESENT THE ARCHITECT AND ENGINEERS DESIGN CONCEPT. THEY ARE NOT INTENDED TO PROVIDE EVERY DETAIL OR CONDITION REQUIRED TO CONSTRUCT THE BUILDING. THE CONTRACTOR THROUGH SUBMITTALS AND OTHER COORDINATION EFFORTS IS FULLY RESPONSIBLE FOR PROVIDING A COMPLETE AND OPERATIONAL BUILDING WHETHER INDICATED ON THE PLANS OR NOT.

FILE NUMBER

DRAWING TITLE

STOREFRONT SCHEDULE

DATE

DRAWN BY


JOB NUMBER

121108

DRAWING NUMBER


A9.04

				ISSUED FOR : BIDS PERMIT CONSTRUCTION SEAL
10 A9.05 CURTAINWALL MULLION DETAIL 3" = 1'-0"	7 A9.05 JAMB @ STEEL TUBE DETAIL 3" = 1'-0"	4 A9.05 S.F. AND CURTAIN WINDOW HEAD @ CONCRETE BEAM DETAIL 3" = 1'-0"	1 A9.05 AWNING AND CASEMENT WINDOW HEAD DETAIL 3" = 1'-0"	PROJECT TITLE UPTOWN ATLANTIC-700 BUILDING W. ATLANTIC AVE. , DELRAY BEACH, FL REVISIONS
				THESE DRAWINGS ARE PREPARED PER ESTABLISHED INDUSTRY STANDARDS AND REPRESENT THE ARCHITECT AND ENGINEERS DESIGN CONCEPT. THEY ARE NOT INTENDED TO PROVIDE EVERY DETAIL OR CONDITION REQUIRED TO CONSTRUCT THE BUILDING. THE CONTRACTOR THROUGH SUBMITTALS AND OTHER COORDINATION EFFORTS IS FULLY RESPONSIBLE FOR PROVIDING A COMPLETE AND OPERATIONAL BUILDING WHETHER INDICATED ON THE PLANS OR NOT. FILE NUMBER DRAWING TITLE STOREFRONT DOOR AND WINDOW DETAILS DATE DRAWN BY JOB NUMBER 121108 DRAWING NUMBER
11 A9.05 S.F. AND CURTAIN WALL WINDOW SILL @ CMU 3" = 1'-0"	8 A9.05 S.F. MULLION DETAIL 3" = 1'-0"	5 A9.05 S.F. AND CURTAIN WALL WINDOW JAMB @ CMU 3" = 1'-0"	2 A9.05 AWNING AND CASEMENT WINDOW JAMB DETAIL 3" = 1'-0"	
			3 A9.05 AWNING AND CASEMENT WINDOW SILL DETAIL 3" = 1'-0"	THESE DRAWINGS ARE PREPARED PER ESTABLISHED INDUSTRY STANDARDS AND REPRESENT THE ARCHITECT AND ENGINEERS DESIGN CONCEPT. THEY ARE NOT INTENDED TO PROVIDE EVERY DETAIL OR CONDITION REQUIRED TO CONSTRUCT THE BUILDING. THE CONTRACTOR THROUGH SUBMITTALS AND OTHER COORDINATION EFFORTS IS FULLY RESPONSIBLE FOR PROVIDING A COMPLETE AND OPERATIONAL BUILDING WHETHER INDICATED ON THE PLANS OR NOT. FILE NUMBER DRAWING TITLE STOREFRONT DOOR AND WINDOW DETAILS DATE DRAWN BY JOB NUMBER 121108 DRAWING NUMBER
9 A9.05 JAMB @ CORNER STEEL TUBE DETAIL 3" = 1'-0"	6 A9.05 S.F. SILL @ SLAB DETAIL 3" = 1'-0"	3 A9.05 AWNING AND CASEMENT WINDOW SILL DETAIL 3" = 1'-0"		A9.05

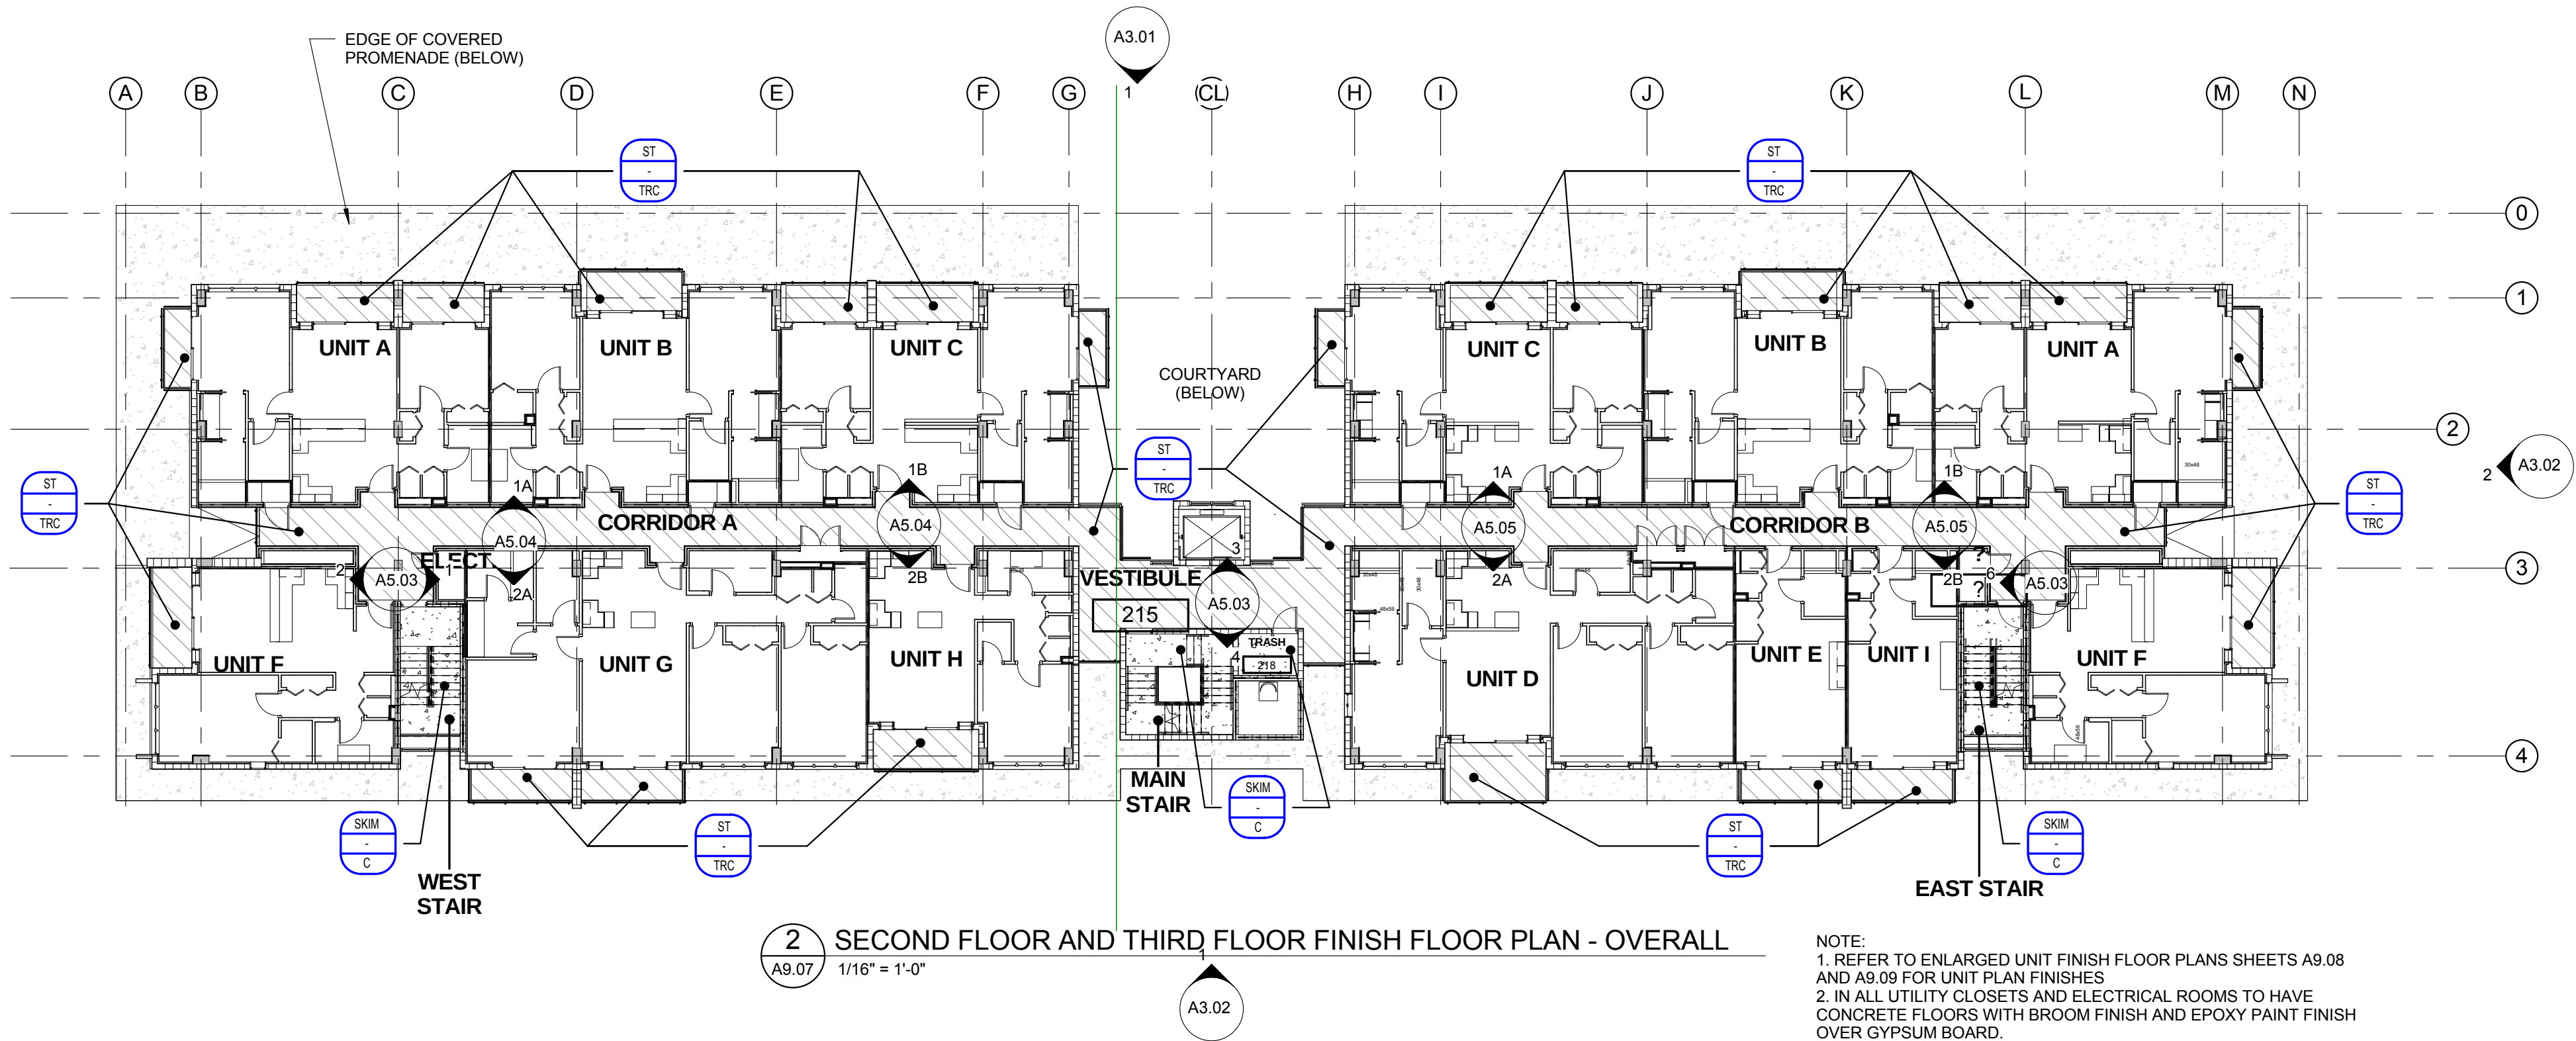

2 SECOND FLOOR AND THIRD FLOOR FINISH FLOOR PLAN - OVERALL
A9.07 1/16" = 1'-0"

NOTE:
1. REFER TO ENLARGED UNIT FINISH FLOOR PLANS SHEETS A9.08 AND A9.09 FOR UNIT PLAN FINISHES.
2. IN ALL UTILITY CLOSETS AND ELECTRICAL ROOMS TO HAVE CONCRETE FLOORS WITH BROOM FINISH AND EPOXY PAINT FINISH OVER GYPSUM BOARD.

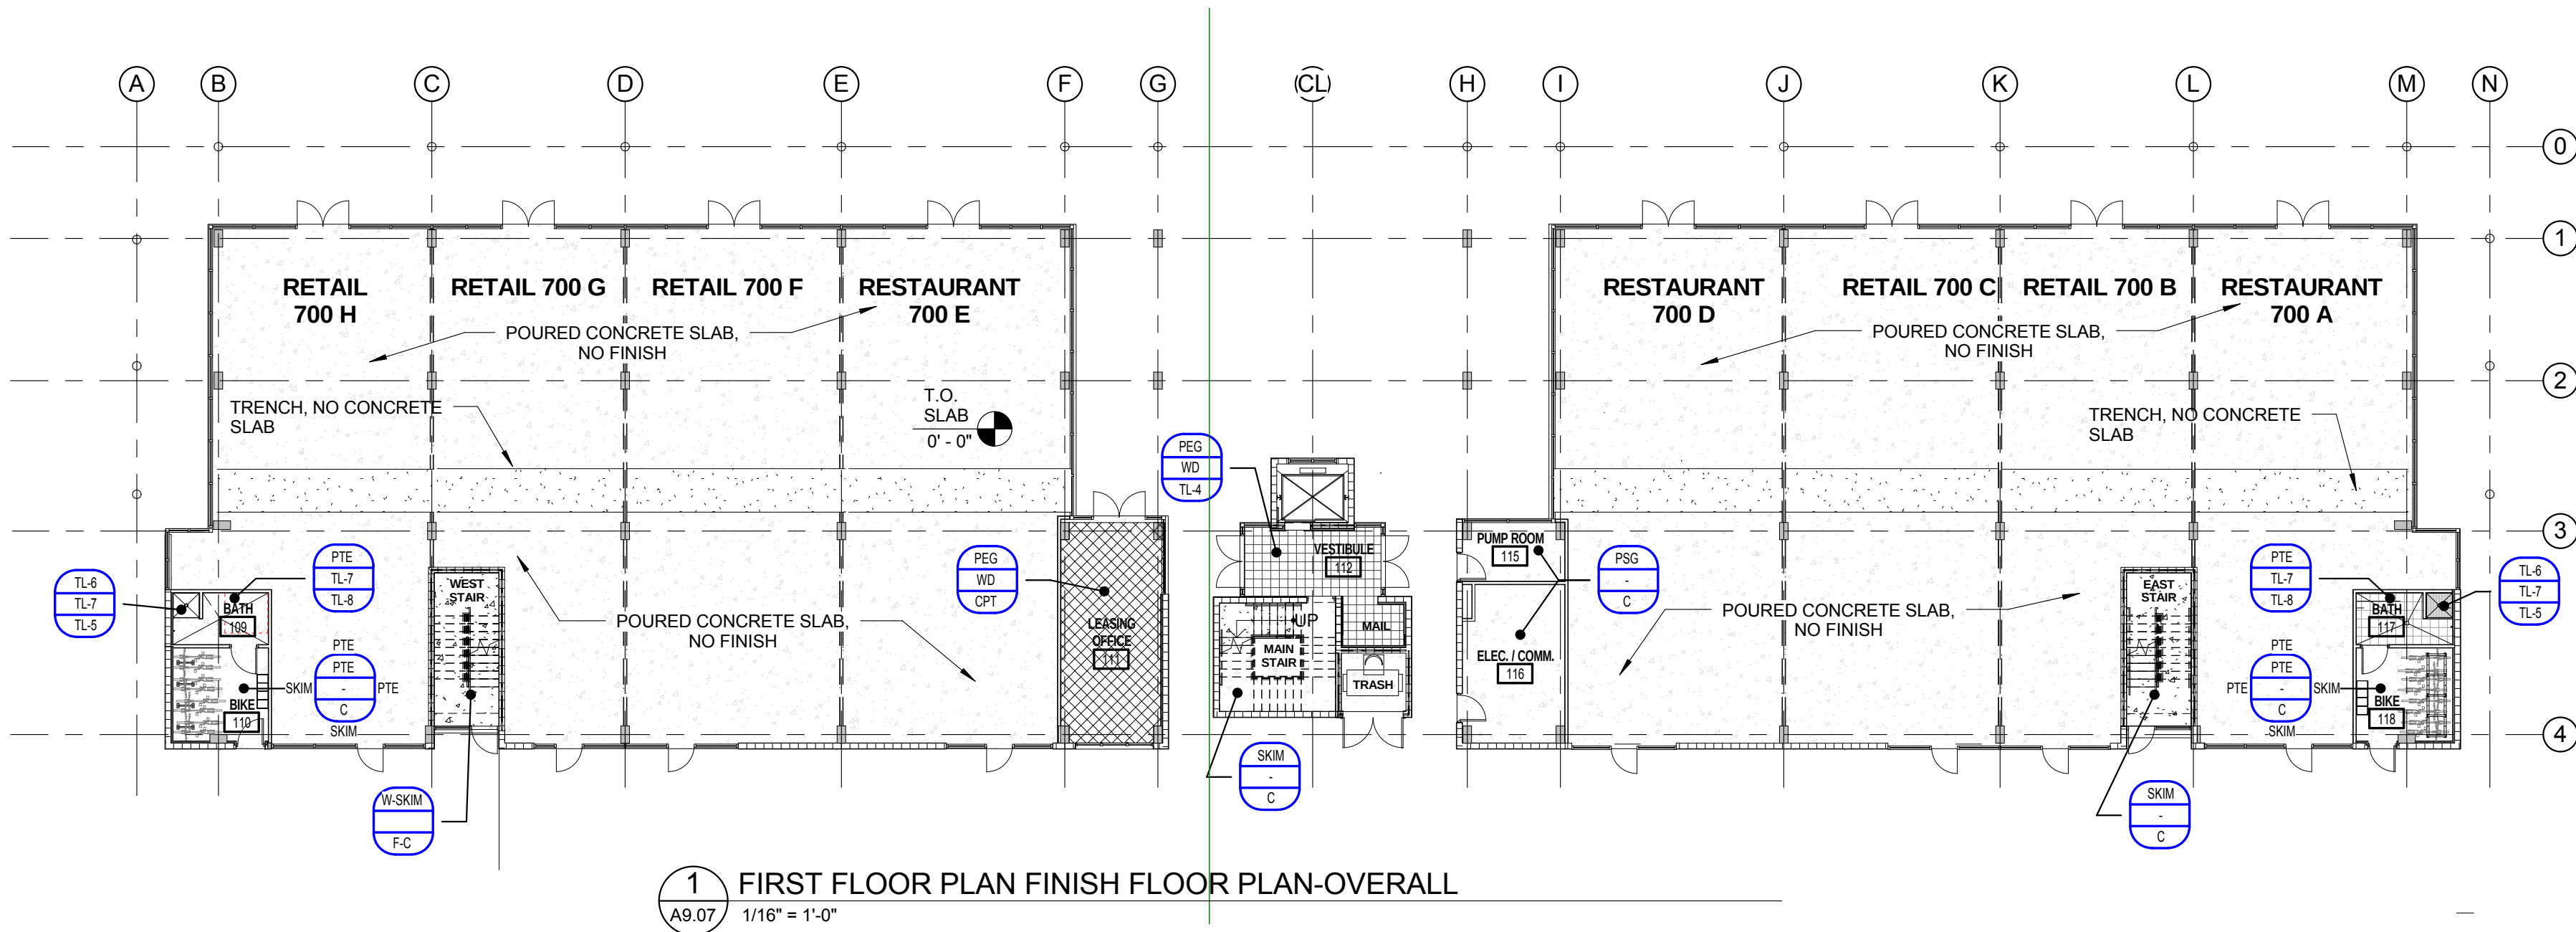

1 FIRST FLOOR PLAN FINISH FLOOR PLAN-OVERALL
A9.07 1/16" = 1'-0"

FINISH LEGEND		TYPICAL SYMBOL	
WALL	DESCRIPTION	WALL	WALL FINISH/ MATERIAL
PSG	SEMI GLOSS PAINT	BASE	BASE FINISH/ MATERIAL
PTE	EPOXY PAINT	FLOOR	FLOOR FINISH/ MATERIAL
PEG	EGGSHELL PAINT	FLOOR HATCH PATTERNS	
TL-1	PORCELAIN TILE - DALTILE - COMPOSITION-VISIONARY GLOSS- 12"x24" CP04, VERTICAL	TILE (TL-3)	TILE (TL-5)
SKIM	SKIM COAT STUCCO	TILE (TL-4)	
EXP	EXPOSED CONCRETE		
ST	STUCCO		
TL-6	PORCELAIN TILE - DALTILE- SKYBRIDGE 4 X 8 - SY96		
BASE	DESCRIPTION		
WD	WOOD BASE-3/4"x3-1/2" FLAT STOCK		
TL-2	PORCELAIN TILE - DALTILE- EMBLEM- BEIGE- 3"x20"- EM01		
TL-7	PORCELAIN TILE - DALTILE- SKYBRIDGE 3" X 12"- SY96		
FLOOR	DESCRIPTION		
TL-3	PORCELAIN TILE - DALTILE- EMBLEM- BEIGE- 17"x20"- EM01	CONCRETE (C)	CARPET TILE (CPT)
TL-4	PORCELAIN TILE - DALTILE- FLORENTINE-CARRARA- 12"x12"- FL06		TRAFFIC COATING (TRC)
TL-5	PORCELAIN TILE - DALTILE- SKYBRIDGE-BEIGE- 2"x4"- SY96		
TL-8	PORCELAIN TILE - DALTILE- SKYBRIDGE-BEIGE- 12" x 12"- SY96		
C	CONCRETE FLOOR- BROOM FINISH		
CPT	CARPET-MOHAWK-PALACE HALL 859- SMOKED TRUFFLE		
TRC	TRAFFIC COATING		

NOTE:
1. ALL PAINT TO BE SMOOTH FINISH.
2. SEE SPECIFICATIONS FOR INTERIOR SURFACES PAINTING SCHEDULE
3. WALLS AND CEILINGS ARE TO BE SMOOTH FINISHED AS INDICATED IN SPECIFICATIONS

ISSUED FOR :

BIDS
PERMIT
CONSTRUCTION
SEAL

PROJECT TITLE
UPTOWN
ATLANTIC-700
BUILDING

W. ATLANTIC AVE. , DELRAY
BEACH, FL



REVISIONS

THESE DRAWINGS ARE PREPARED PER ESTABLISHED INDUSTRY STANDARDS AND REPRESENT THE ARCHITECT AND ENGINEERS DESIGN CONCEPT. THEY ARE NOT INTENDED TO PROVIDE EVERY DETAIL OR CONDITION REQUIRED TO CONSTRUCT THE BUILDING. THE CONTRACTOR THROUGH SUBMITTALS AND OTHER COORDINATION EFFORTS IS FULLY RESPONSIBLE FOR PROVIDING A COMPLETE AND OPERATIONAL BUILDING WHETHER INDICATED ON THE PLANS OR NOT.
FILE NUMBER

DRAWING TITLE
FIRST, SECOND
AND THIRD
FLOOR FINISH
FLOOR
PLANS-OVERALL

DATE
DRAWN BY
JOB NUMBER
121108
DRAWING NUMBER

A9.07

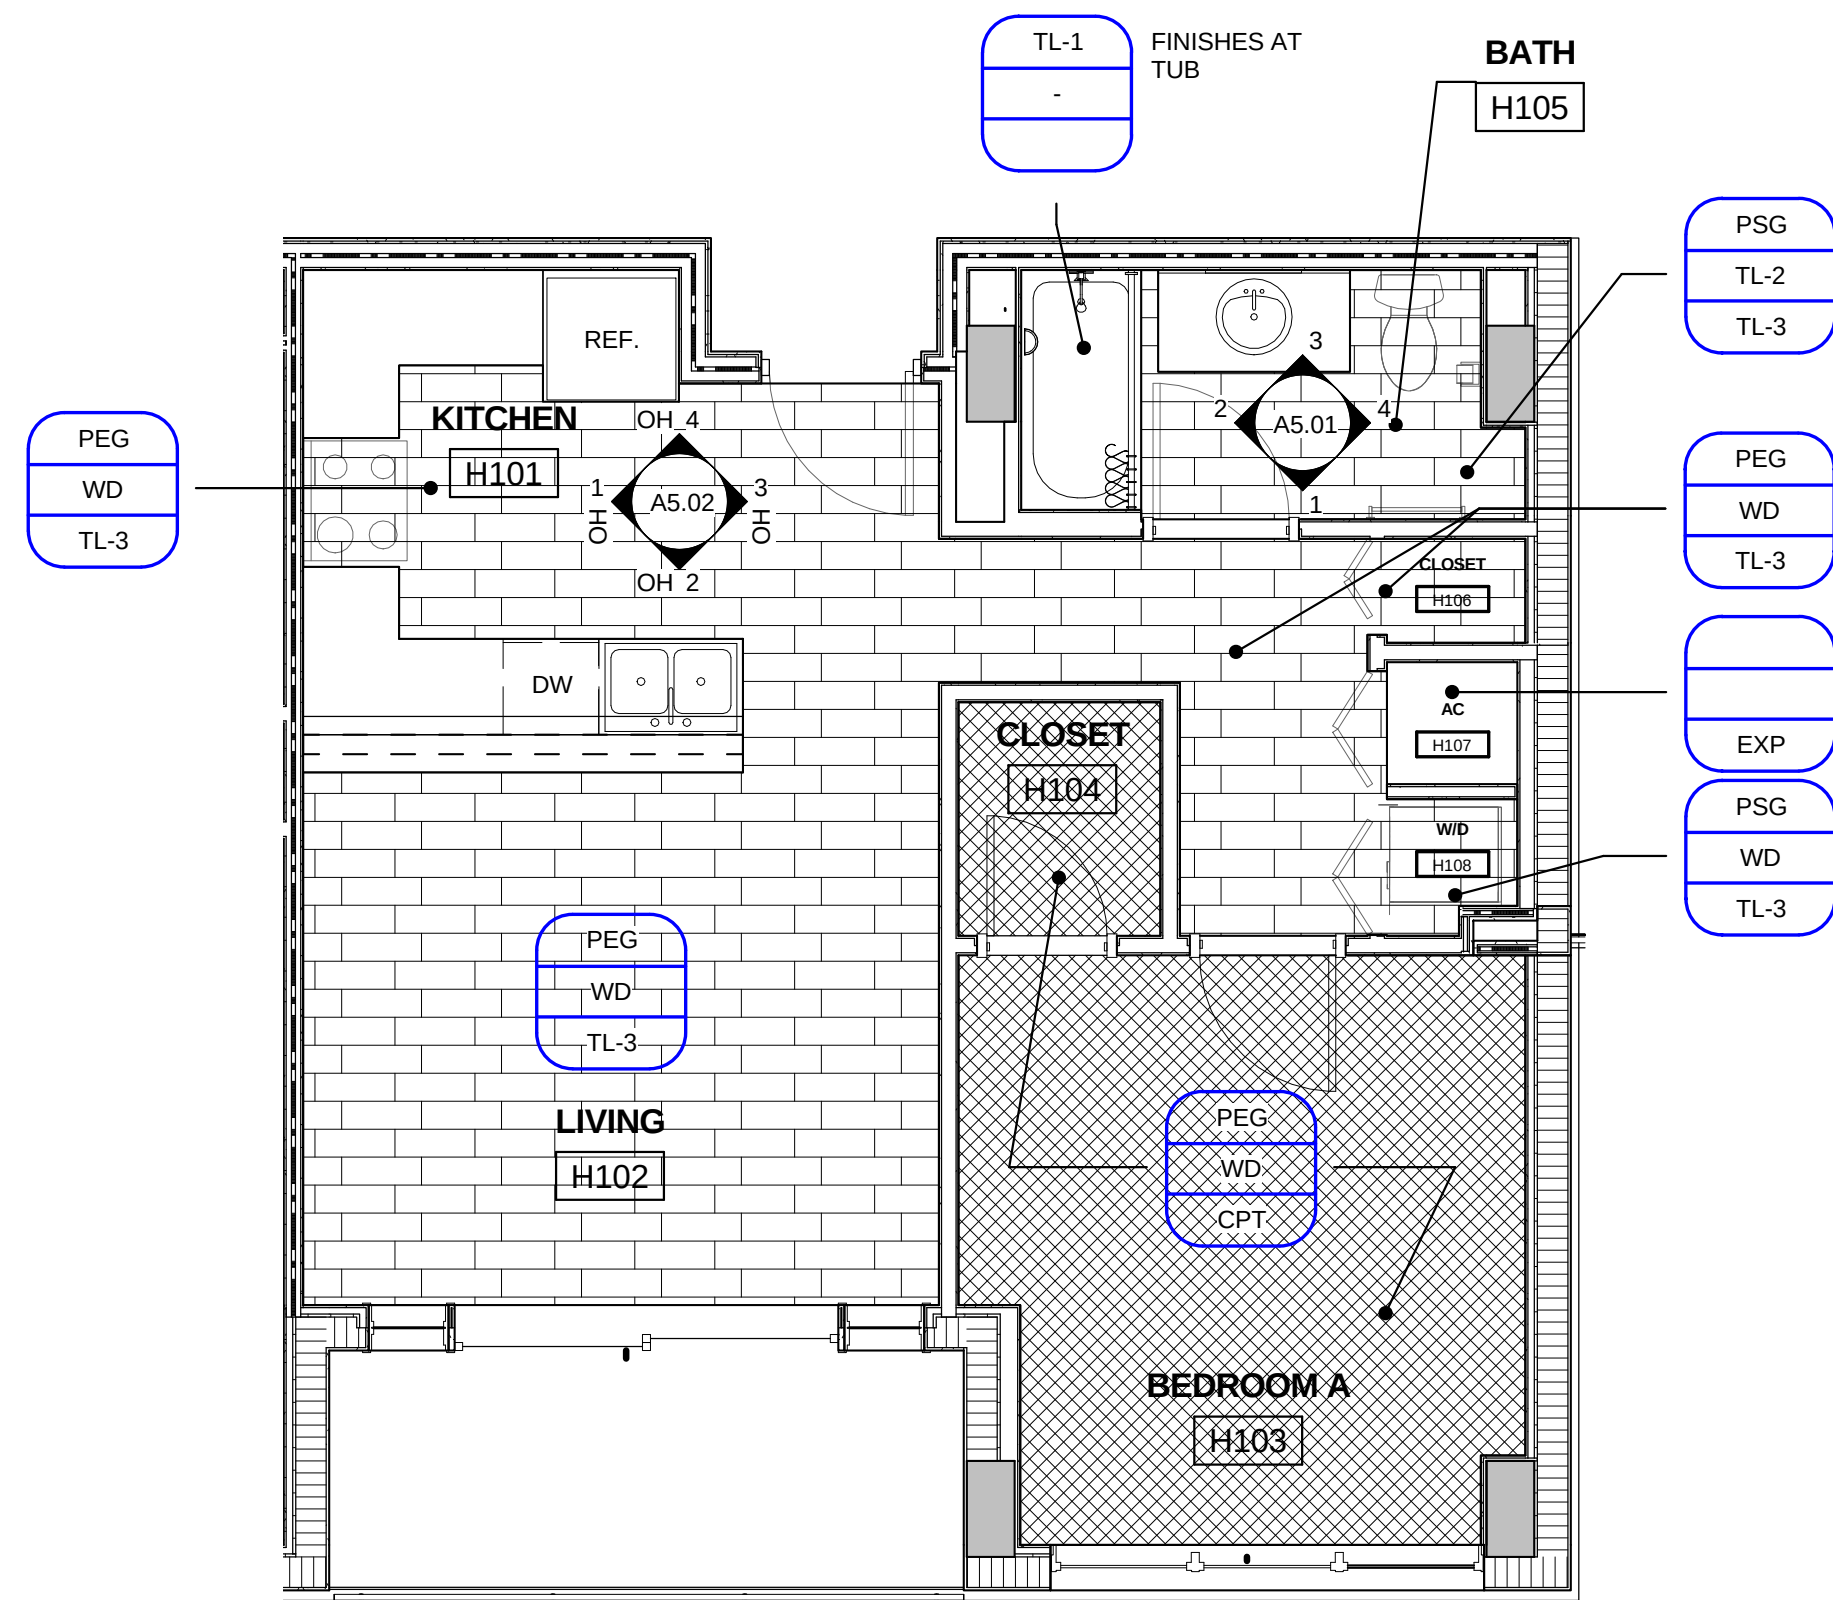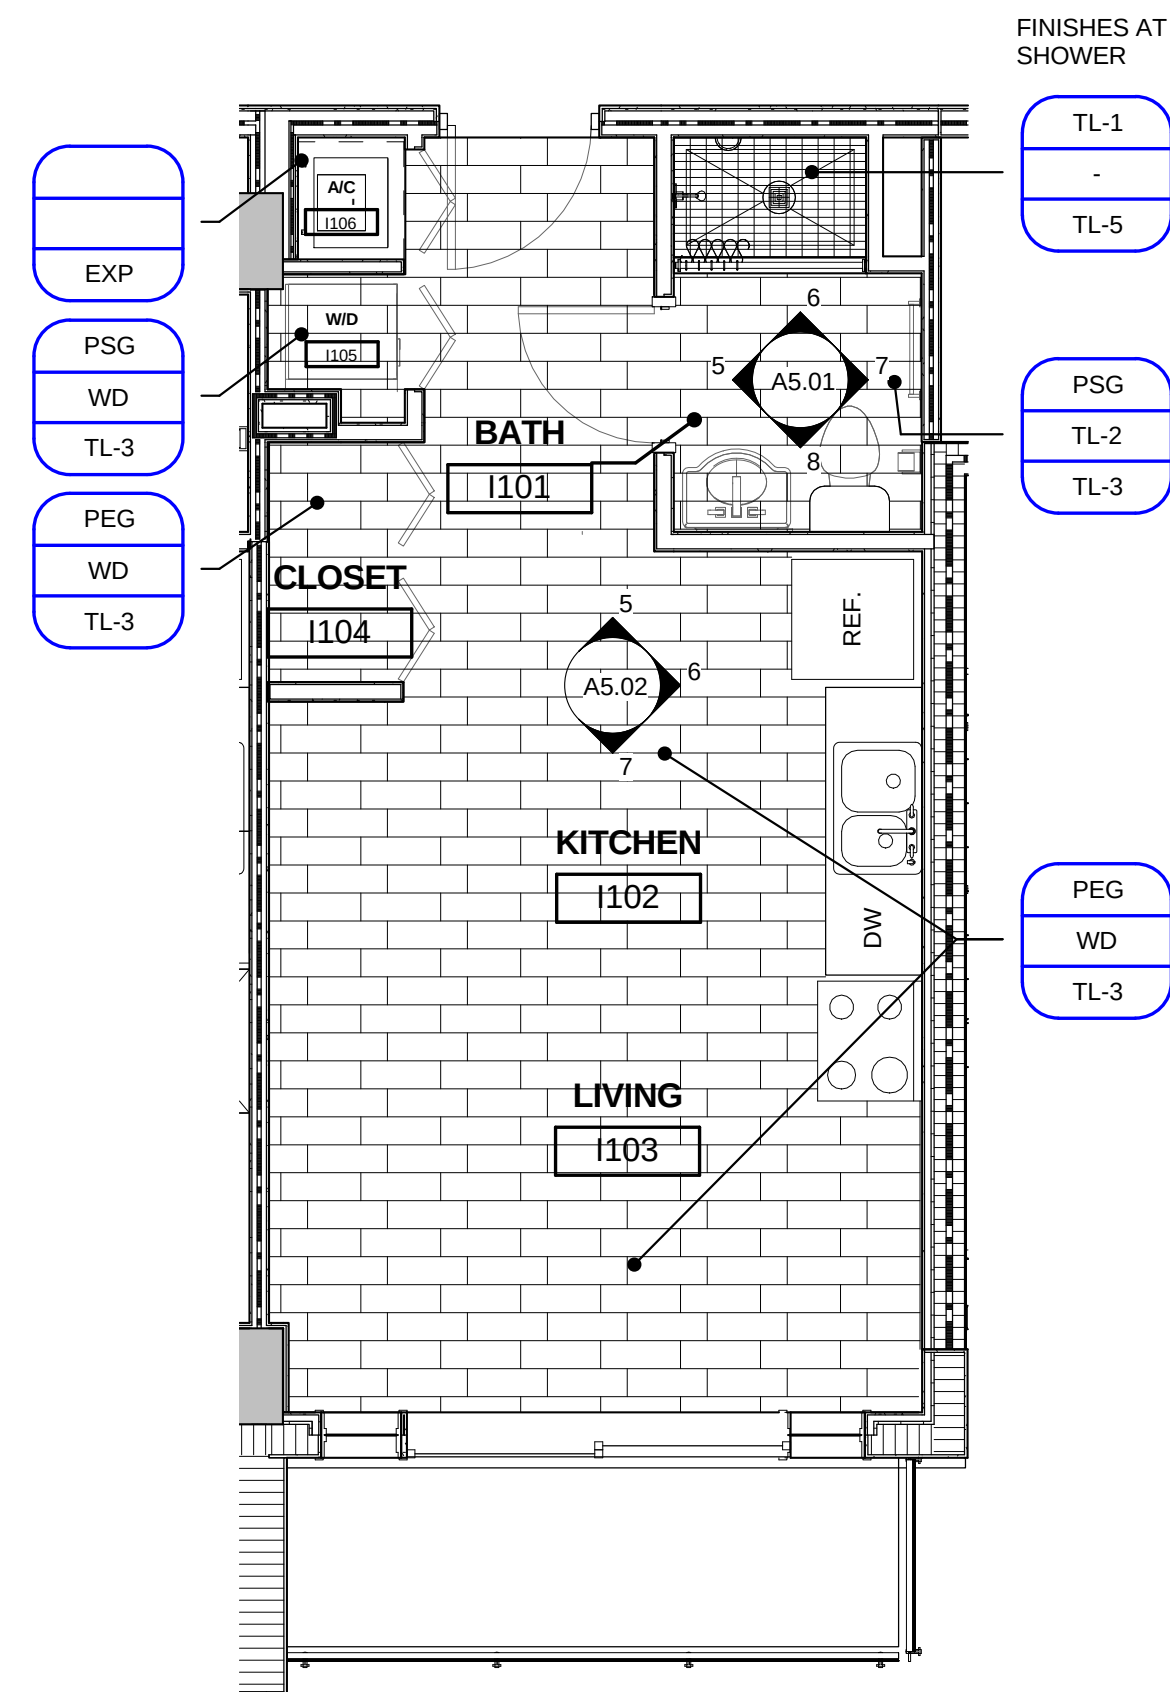

FINISH LEGEND		TYPICAL SYMBOL	
WALL	DESCRIPTION		
PSG	SEMI GLOSS PAINT		WALL FINISH/ MATERIAL
PTE	EPOXY PAINT		BASE FINISH/ MATERIAL
PEG	EGGSHELL PAINT		FLOOR FINISH/ MATERIAL
TL-1	PORCELAIN TILE - DALTILE - COMPOSITION- VISIONARY GLOSS: 12"x24" CP04, VERTICAL		
SKIM	SKIM COAT STUCCO		
EXP	EXPOSED CONCRETE		
ST	STUCCO		
TL-6	PORCELAIN TILE - DALTILE- SKYBRIDGE 4 X 8 - SY96		
BASE	DESCRIPTION	FLOOR HATCH PATTERNS	
WD	WOOD BASE- 3/4" X3-1/2" FLAT STOCK	 TILE (TL-3)	 TILE (TL-5)
TL-2	PORCELAIN TILE- DALTILE- EMBLEM- BEIGE- 3"X20"- EM01	 TILE (TL-4)	
TL-7	PORCELAIN TILE- DALTILE SKYBRIDGE 3" X 12"-SY96		
FLOOR	DESCRIPTION	 CONCRETE (C)	 CARPET TILE (CPT)
TL-3	PORCELAIN TILE- W/ UNDERLAYMENT (SEE DTL 6/A6.05) DALTILE-EMBLEM- BEIGE- 7"X20"- EM01		 TRAFFIC COATING (TRC)
TL-4	PORCELAIN TILE-W/ UNDERLAYMENT (SEE DTL 6/A6.05) DALTILE - FLORENTINE- CARARRA- 12"X12"- FL06		
TL-5	PORCELAIN TILE- W/ UNDERLAYMENT (SEE DTL 6/A6.05) DALTILE- SKYBRIDGE -BEIGE- 2"X4"- SY96		
TL-8	PORCELAIN TILE- W/ UNDERLAYMENT (SEE DTL 6/A6.05) DALTILE- SKYBRIDGE - BEIGE - 12"X12"- SY96		
C	CONCRETE FLOOR- BROOM FINISH		
CPT	CARPET-W/ PADDING (SEE DTL 6/A6.05) MOHAWK-PALACE HALL 859- SMOKED TRUFFLE		
TRC	TRAFFIC COATING		

SUED FOR :

DS

ERMIT

CONSTRUCTION

EAL

PROJECT TITLE

UPTOWN
ATLANTIC-700
BUILDING

W. ATLANTIC AVE. , DELRAY
BEACH, FL

FVSIONS

THESE DRAWINGS ARE PREPARED FOR ESTABLISHED INDUSTRY STANDARDS AND REPRESENT THE ARCHITECT AND ENGINEERS DESIGN CONCEPT. THEY ARE NOT INTENDED TO PROVIDE EVERY DETAIL OR CONDITION REQUIRED TO CONSTRUCT THE BUILDING. THE CONTRACTOR THROUGH SUBMITTALS AND OTHER COORDINATION EFFORTS IS FULLY RESPONSIBLE FOR PROVIDING A COMPLETE AND OPERATIONAL BUILDING WHETHER INDICATED ON THE PLANS OR NOT.

DRAWING TITLE

UNIT FINISH FLOOR PLANS


ATE

AWN BY


DB NUMBER
21108

DRAWING NUMBER


A9.08

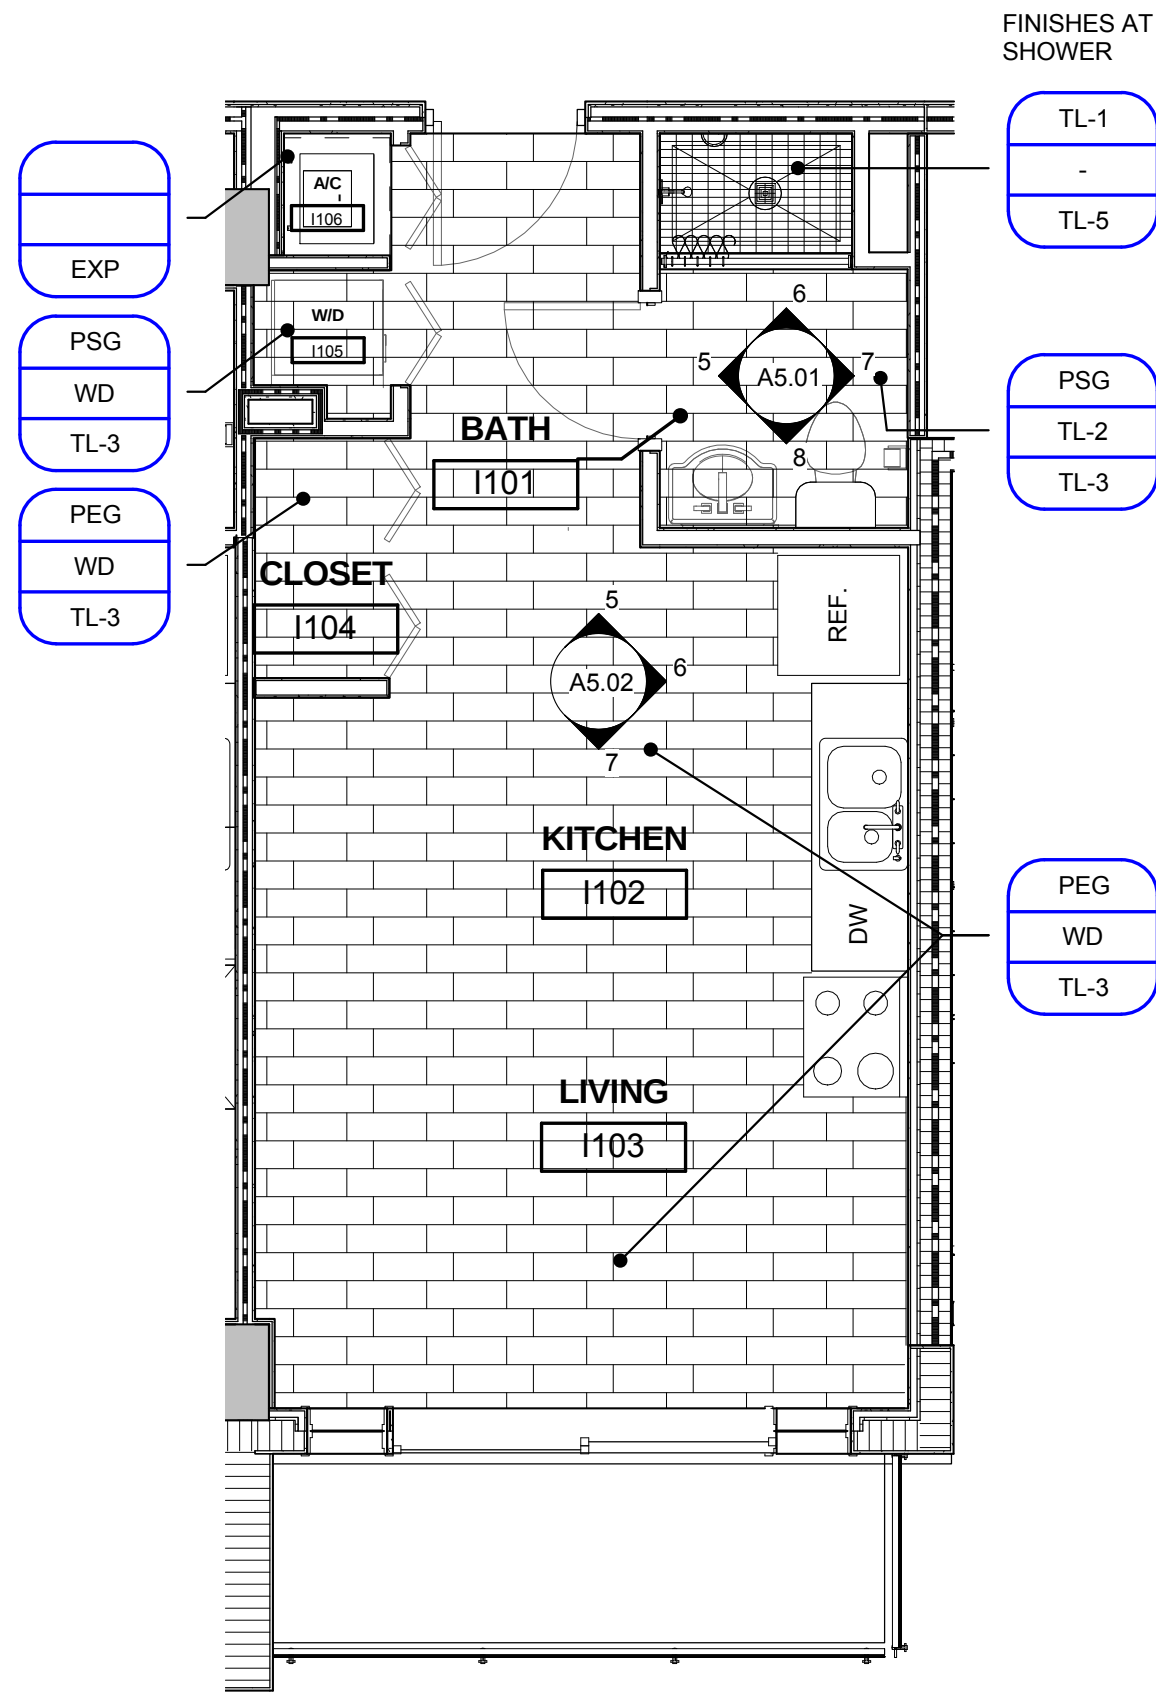


5 UNIT I- FINISH FLOOR PLAN
A9.09 1/4" = 1'-0"

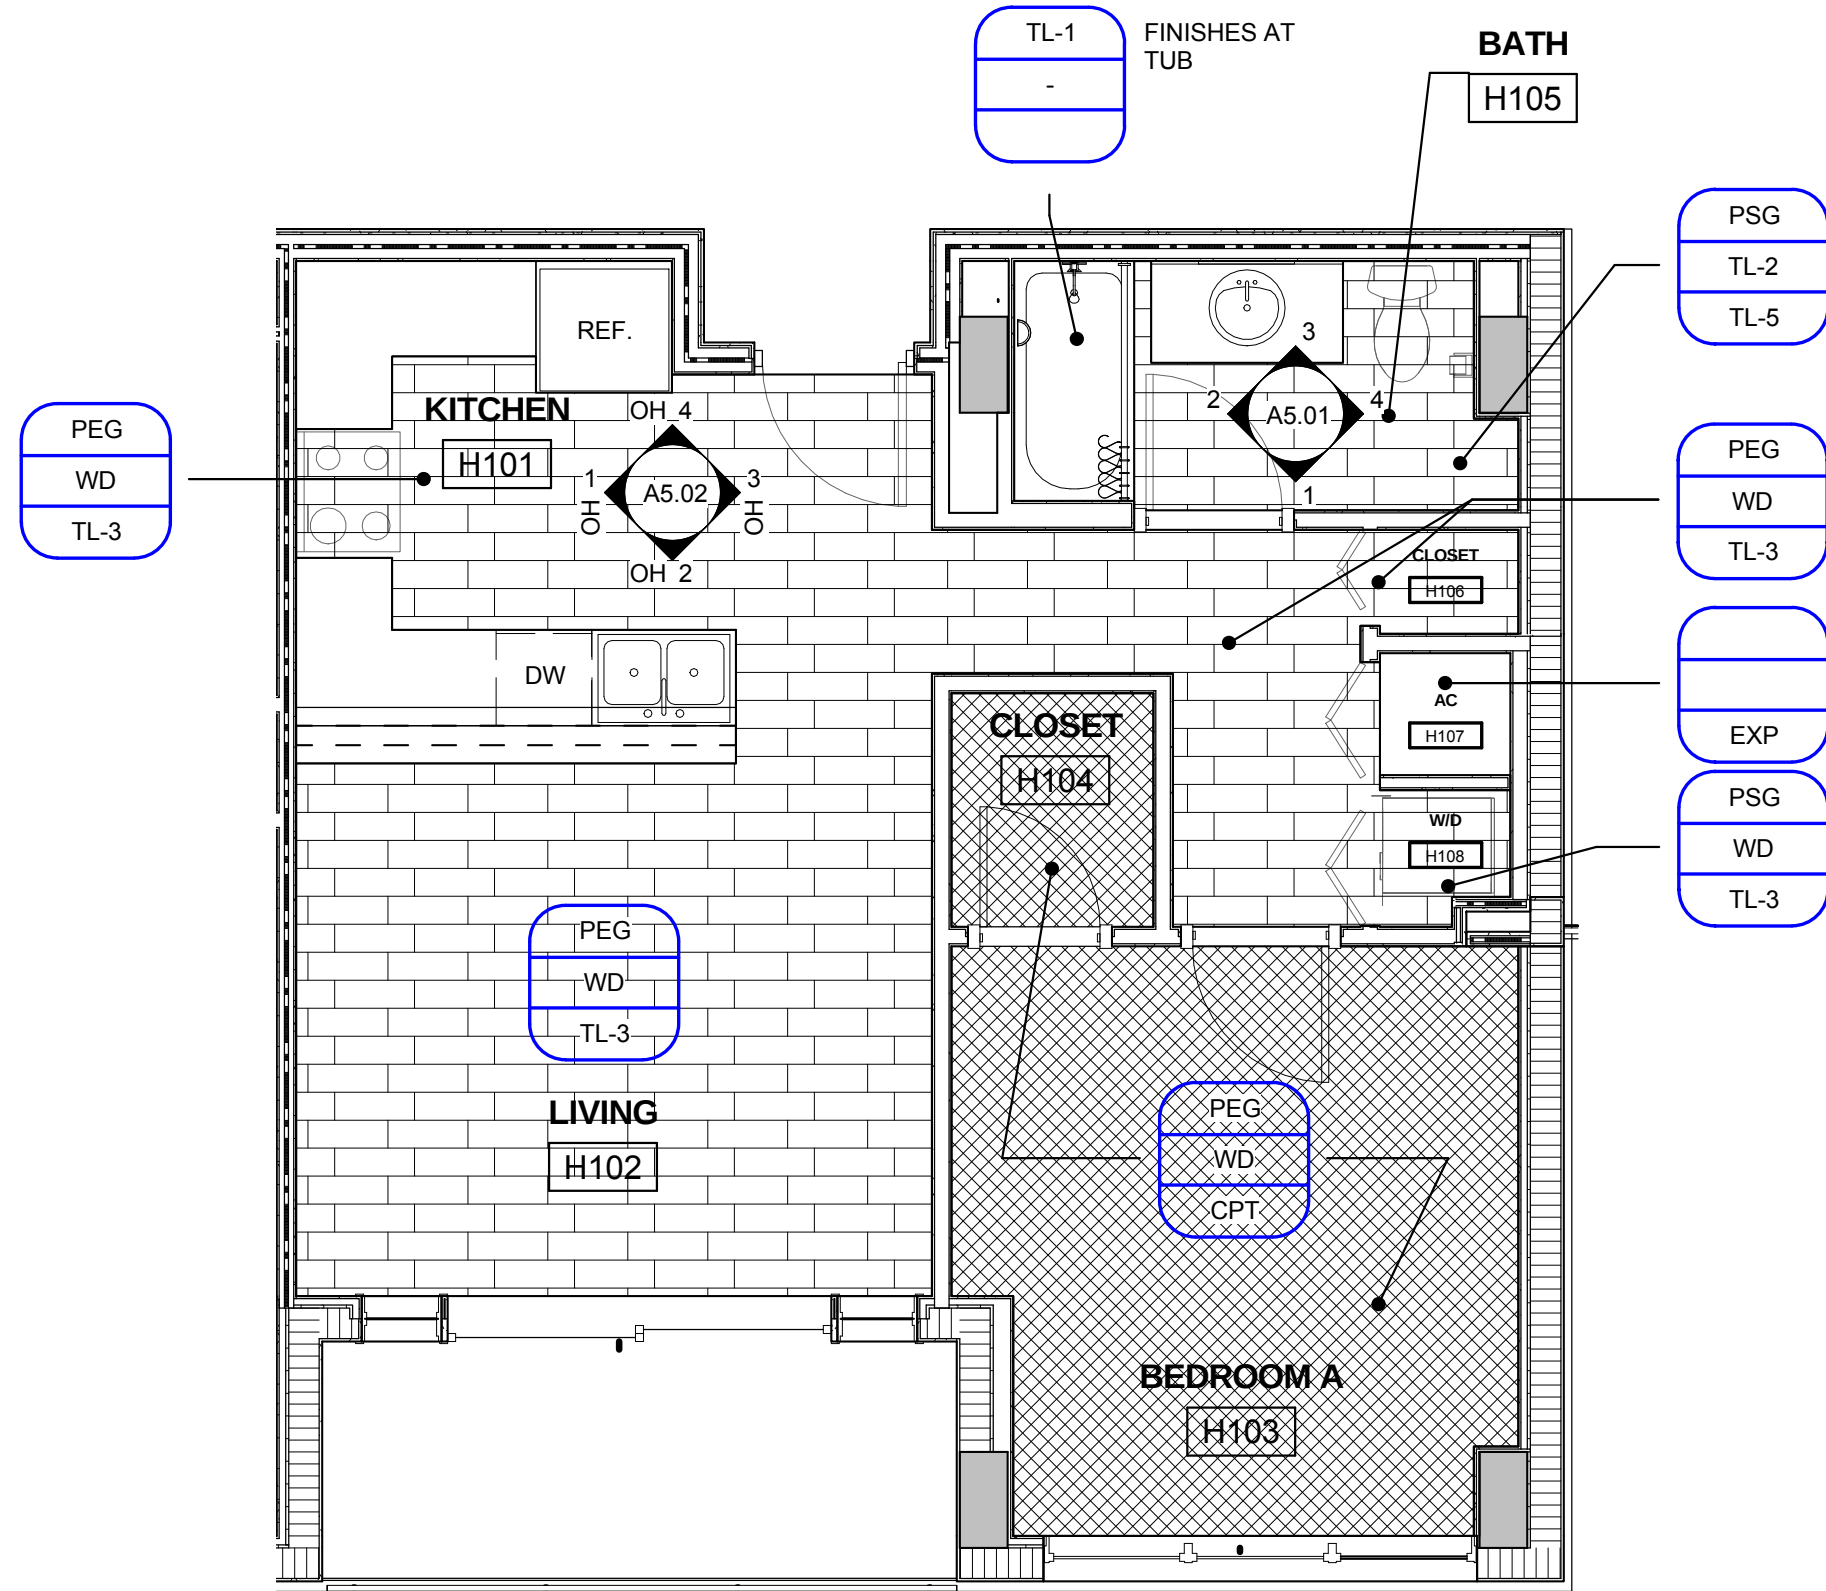


4 UNIT H- FINISH FLOOR PLAN
A9.09 1/4" = 1'-0"

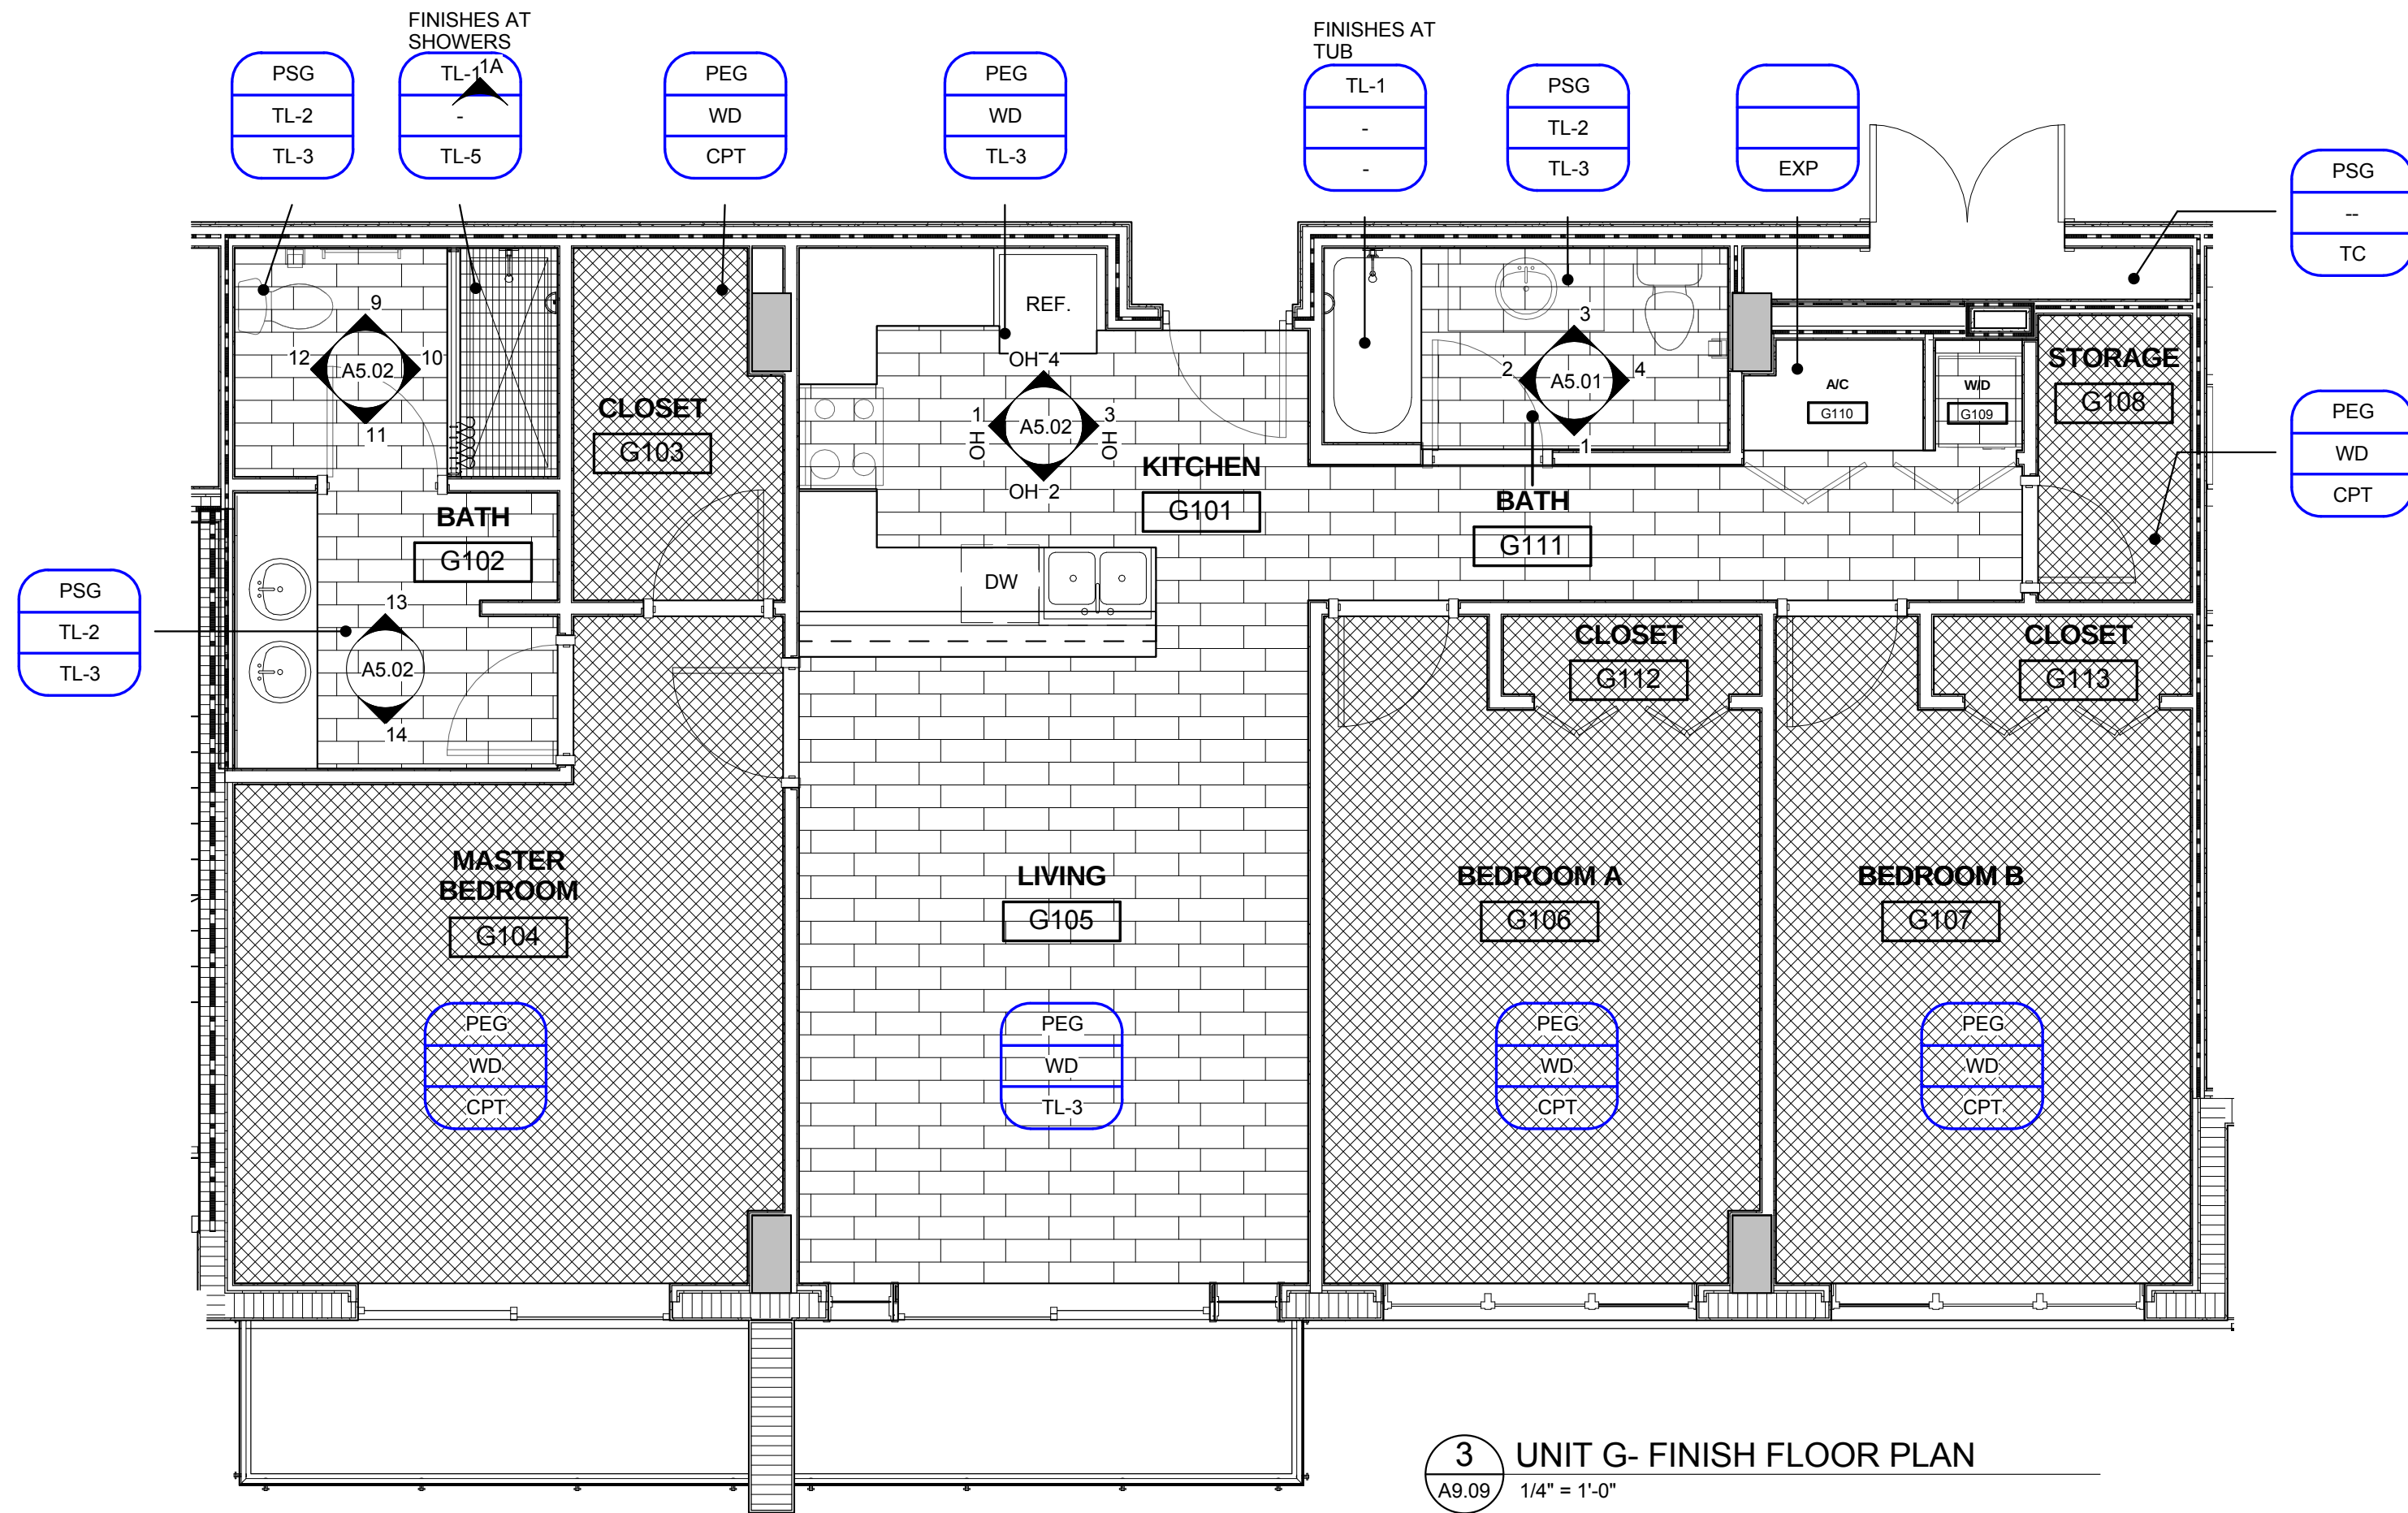








3 UNIT G- FINISH FLOOR PLAN
A9.09 1/4" = 1'-0"

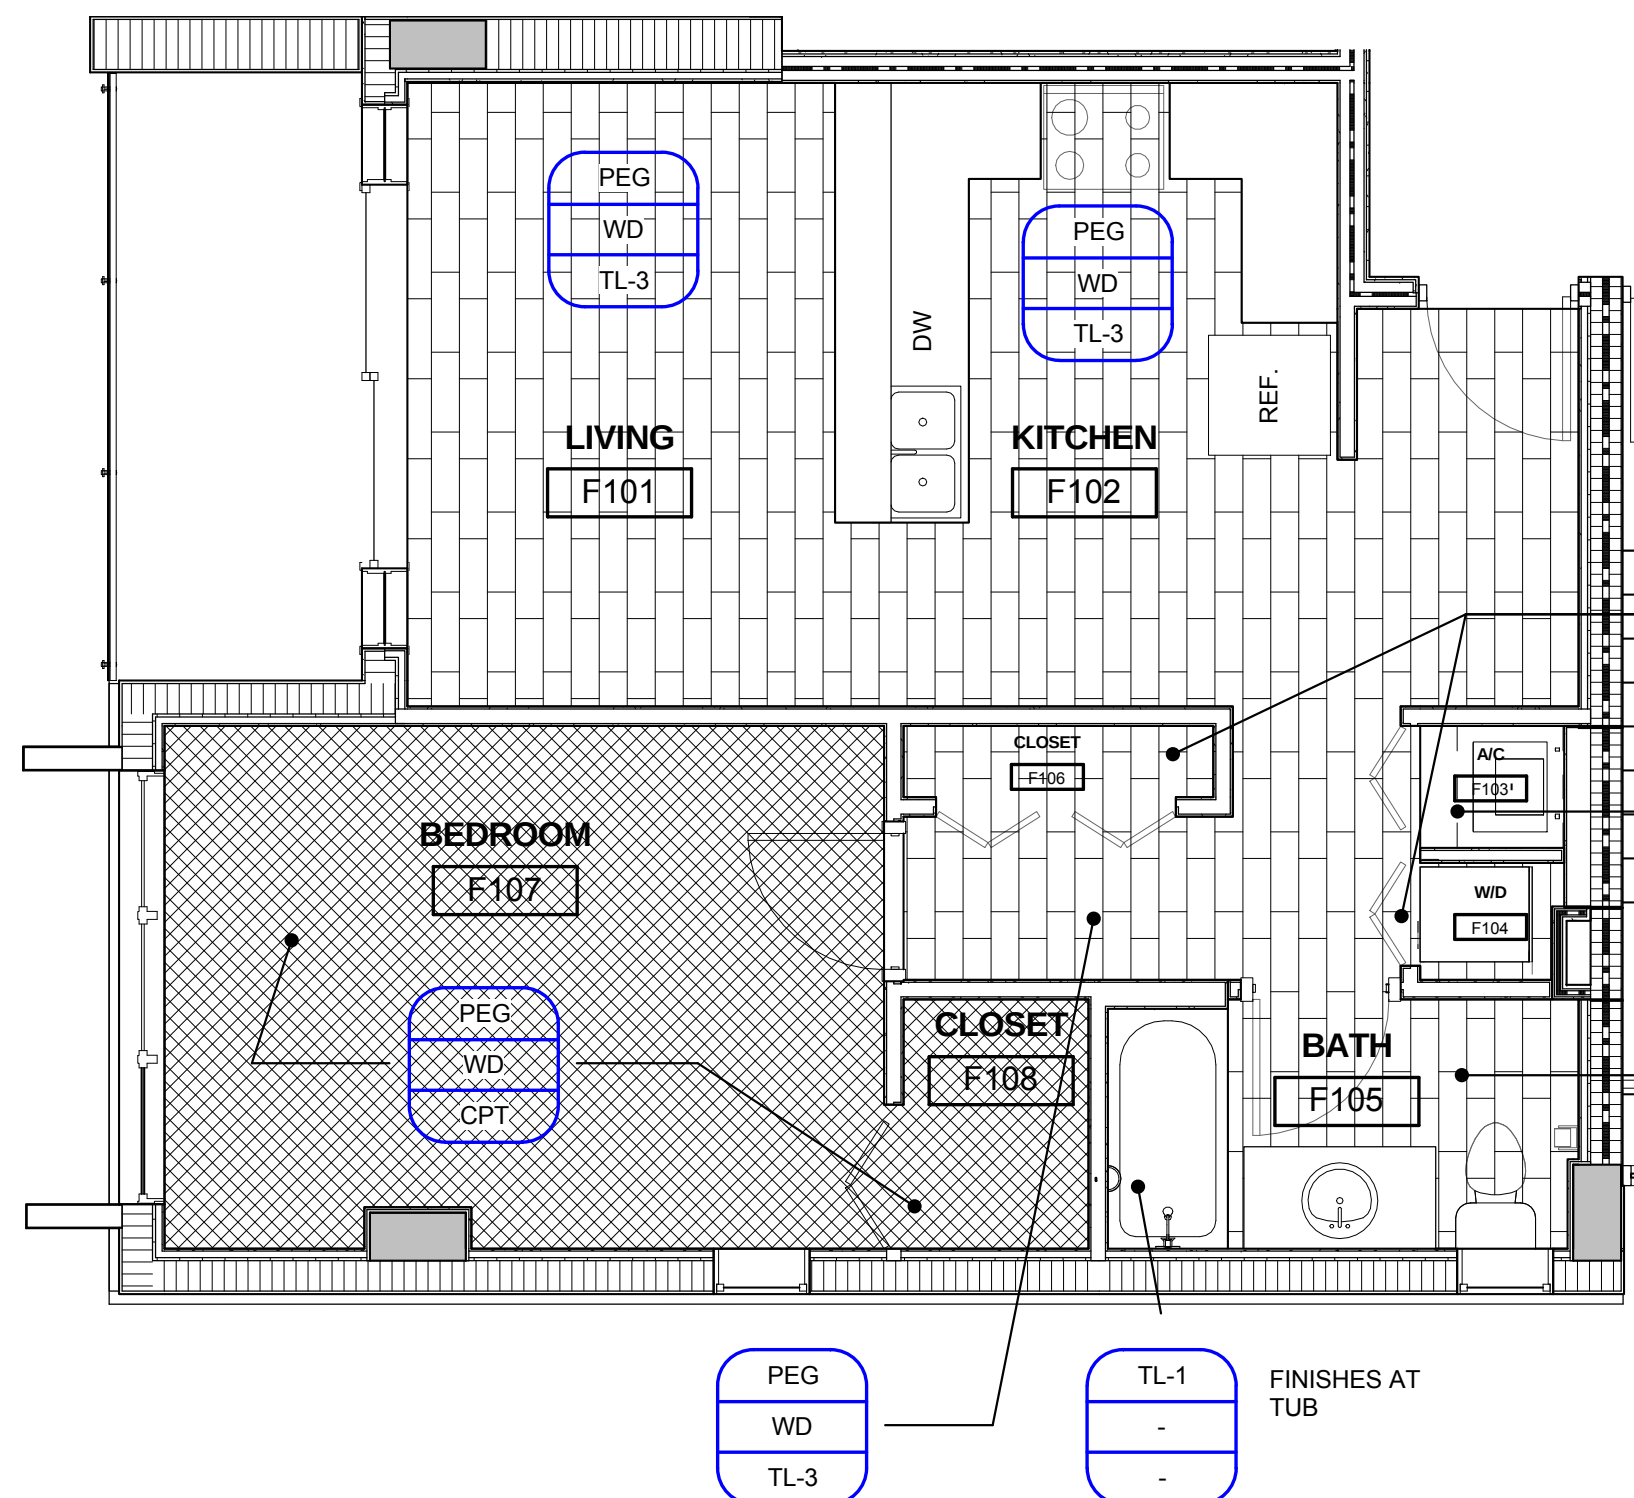

2 UNIT F - FINISH FLOOR PLAN
A9.09 1/4" = 1'-0"

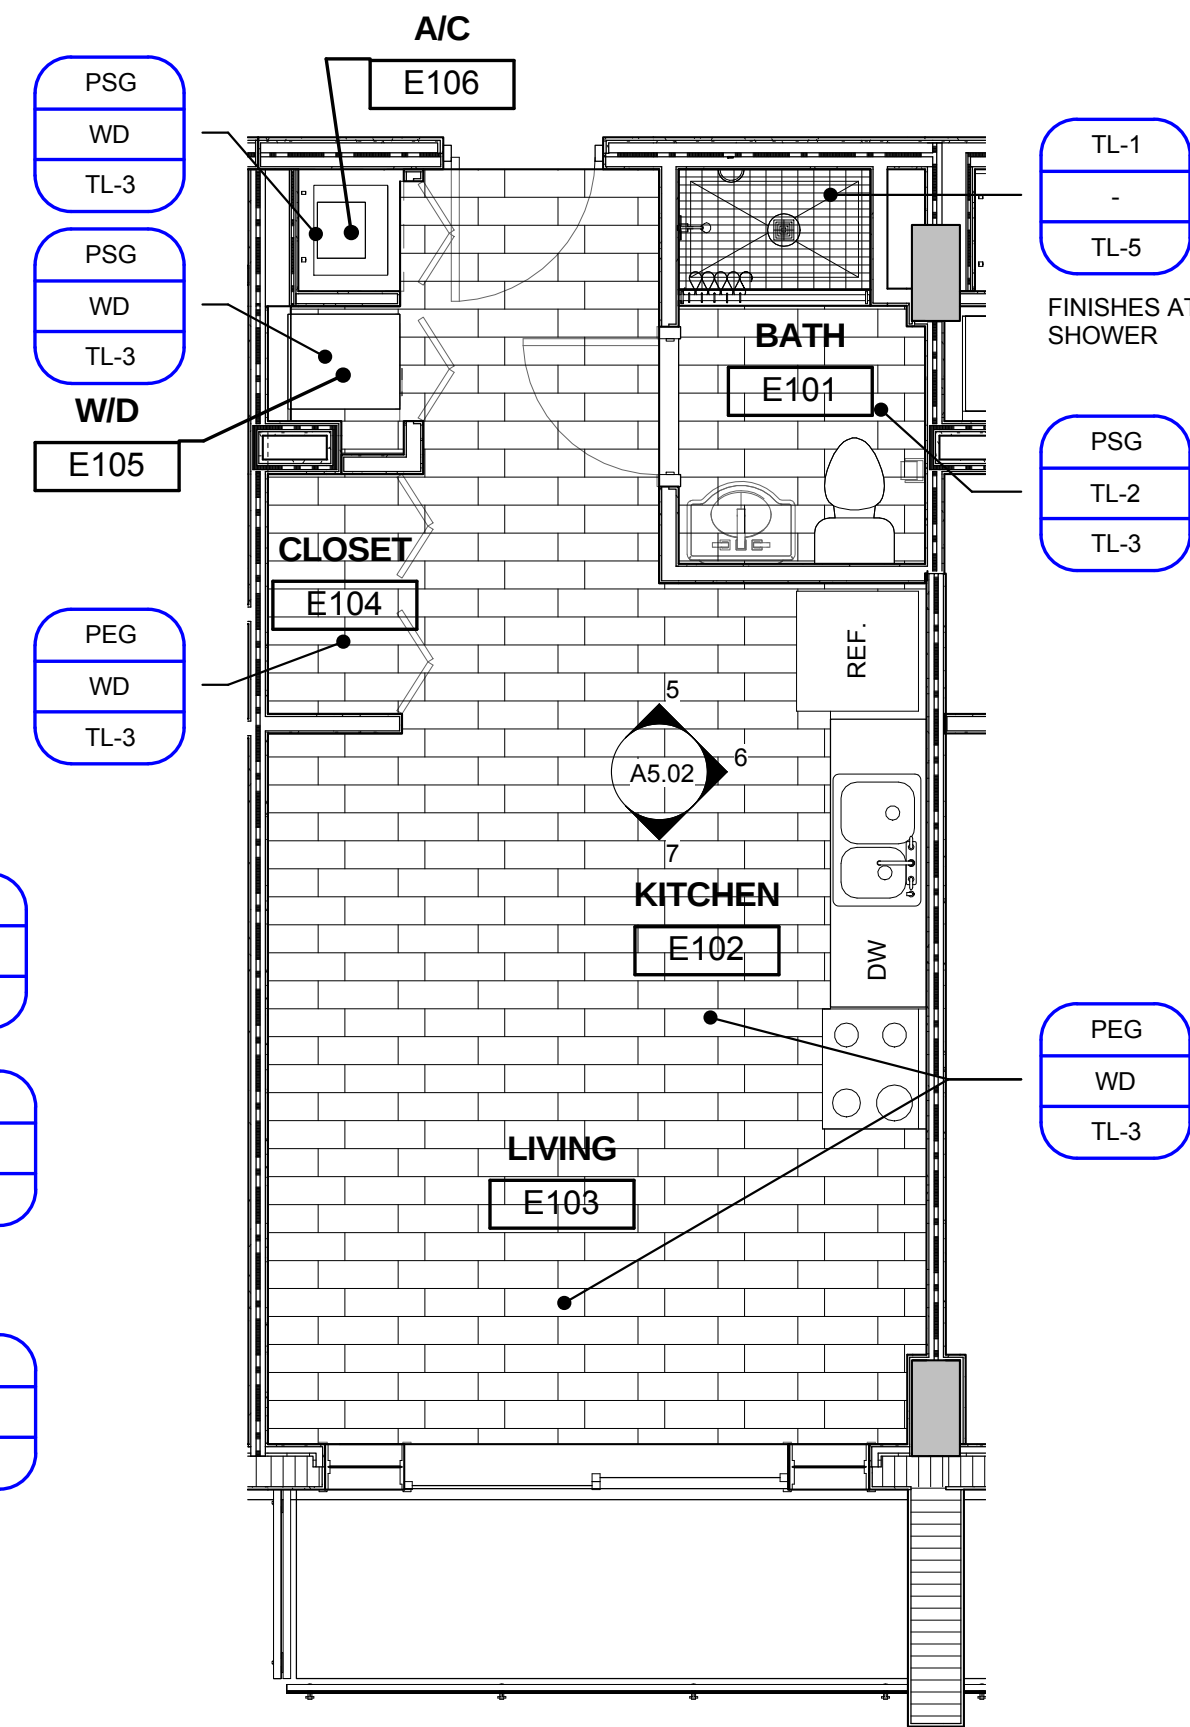

1 UNIT E- FINISH FLOOR PLAN
A9.09 1/4" = 1'-0"

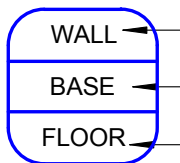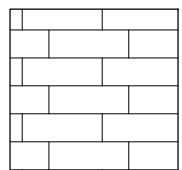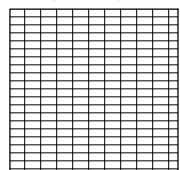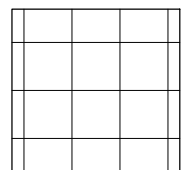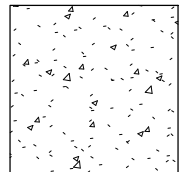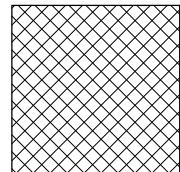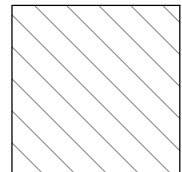FINISH LEGEND		TYPICAL SYMBOL		
WALL	DESCRIPTION		WALL FINISH/ MATERIAL BASE FINISH/ MATERIAL FLOOR FINISH/ MATERIAL	
PSG	SEMI GLOSS PAINT			
PTE	EPOXY PAINT			
PEG	EGGSHELL PAINT			
TL-1	PORCELAIN TILE- DALTILE - COMPOSITION- VISIONARY GLOSS- 12"X24" CP04, VERTICAL			
SKIM	SKIM COAT STUCCO			
EXP	EXPOSED CONCRETE			
ST	STUCCO			
TL-6	PORCELAIN TILE - DALTILE- SKYBRIDGE 4 X 8 - SY96			
BASE	DESCRIPTION	FLOOR HATCH PATTERNS		
WD	WOOD BASE-3/4"X3-1/2" FLAT STOCK	TILE (TL-3)	TILE (TL-5)	TILE (TL-4)
TL-2	PORCELAIN TILE- DALTILE- EMBLEM- BEIGE- 3"X20"- EM01			
TL-7	PORCELAIN TILE- DALTILE- SKYBRIDGE 3" X 12"-SY96			
FLOOR	DESCRIPTION			
TL-3	PORCELAIN TILE- DALTILE- EMBLEM- BEIGE- 17"X20"- EM01			
TL-4	PORCELAIN TILE- DALTILE- FLORENTINE-CARRARA- 12"X12"- FL06			
TL-5	PORCELAIN TILE- DALTILE- SKYBRIDGE-BEIGE- 2"X4"- SY96			
TL-8	PORCELAIN TILE- DALTILE- SKYBRIDGE-BEIGE- 12" x 12"- SY96			
C	CONCRETE FLOOR- BROOM FINISH	CONCRETE (C)	CARPET TILE (CPT)	TRAFFIC COATING (TRC)
CPT	CARPET-MOHAWK-PALACE HALL 859- SMOKED TRUFFLE			
TRC	TRAFFIC COATING			

NOTE:
1. ALL PAINT TO BE SMOOTH FINISH.
2. SEE SPECIFICATIONS FOR INTERIOR SURFACES PAINTING SCHEDULE
3. WALLS AND CEILINGS ARE TO BE SMOOTH FINISHED AS INDICATED IN SPECIFICATIONS

PROJECT TITLE
UPTOWN
ATLANTIC-700
BUILDING

W. ATLANTIC AVE. , DELRAY
BEACH, FL

THESE DRAWINGS ARE PREPARED
PER ESTABLISHED INDUSTRY
STANDARDS AND REPRESENT THE
ARCHITECT AND ENGINEERS DESIGN
CONCEPT. THEY ARE NOT INTENDED
TO PROVIDE EVERY DETAIL OR
CONDITION REQUIRED TO
CONSTRUCT THE BUILDING. THE
CONTRACTOR THROUGH SUBMITTALS
AND OTHER COORDINATION EFFORTS
IS FULLY RESPONSIBLE FOR
PROVIDING A COMPLETE AND
OPERATIONAL BUILDING WHETHER
INDICATED ON THE PLANS OR NOT.
FILE NUMBER

DRAWING TITLE
UNIT FINISH
FLOOR PLANS

DATE
DRAWN BY
JOB NUMBER
121108
DRAWING NUMBER

A9.09