


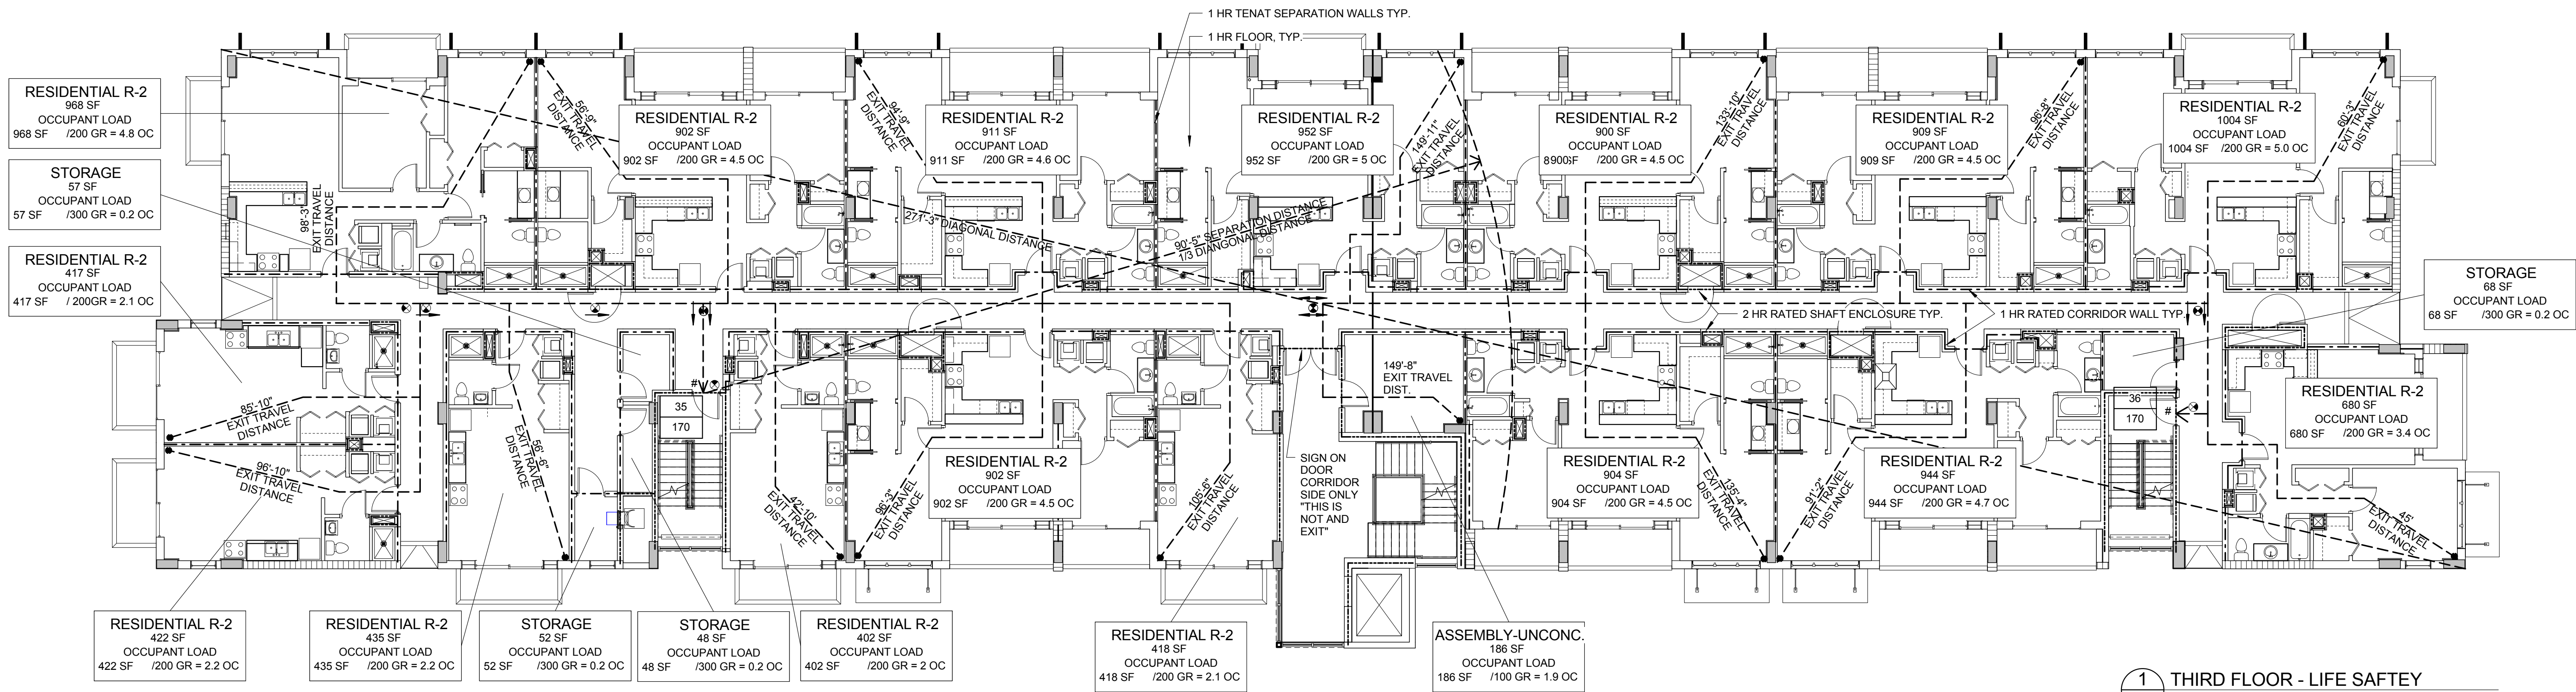

1 THIRD FLOOR - LIFE SAFTEY
LS1.02 1" = 10'-0"

LIFE SAFETY KEY

- NUMBER OF PERSONS EXITING
- EGRESS CAPACITY OF DOOR/STAIR
- 52' - MAXIMUM PATH OF EGRESS
- START POINT
- Occupancy 150 SF OCCUPANT LOAD 150 SF / SQ FT / OCC = #
- OCCUPANCY TYPE
- SQUARE FOOTAGE
- SQUARE FOOTAGE/T1004.11 REQ'D SF PER OCC.-OCCUPANT LOAD FOR AREA

FIRE RATING - WALL

- 1/2 HOUR RATING
- 2 HOUR RATING

NOTE: ALL FLOORS TO BE 2 HOUR RATED

ISSUED FOR :

BIDS

PERMIT

CONSTRUCTION

SEAL

PROJECT TITLE
UPTOWN ATLANTIC - 800 BLOCK

W. ATLANTIC AVE., DELRAY BEACH, FL


REVISIONS		
NUM.	DESCRIPTION	DATE

THESE DRAWINGS ARE PREPARED PER ESTABLISHED INDUSTRY STANDARDS AND REPRESENT THE ARCHITECT AND ENGINEERS DESIGN CONCEPT. THEY ARE NOT INTENDED TO PROVIDE EVERY DETAIL OR CONDITION REQUIRED TO CONSTRUCT THE BUILDING. THE CONTRACTOR THROUGH SUBMITTALS AND OTHER COORDINATION EFFORTS IS FULLY RESPONSIBLE FOR PROVIDING A COMPLETE AND OPERATIONAL BUILDING WHETHER INDICATED ON THE PLANS OR NOT.
FILE NUMBER


DRAWING TITLE
THIRD AND FOURTH FLOOR LIFE SAFETY PLANS

DATE
DRAWN BY
JOB NUMBER
121108
DRAWING NUMBER

LS1.02

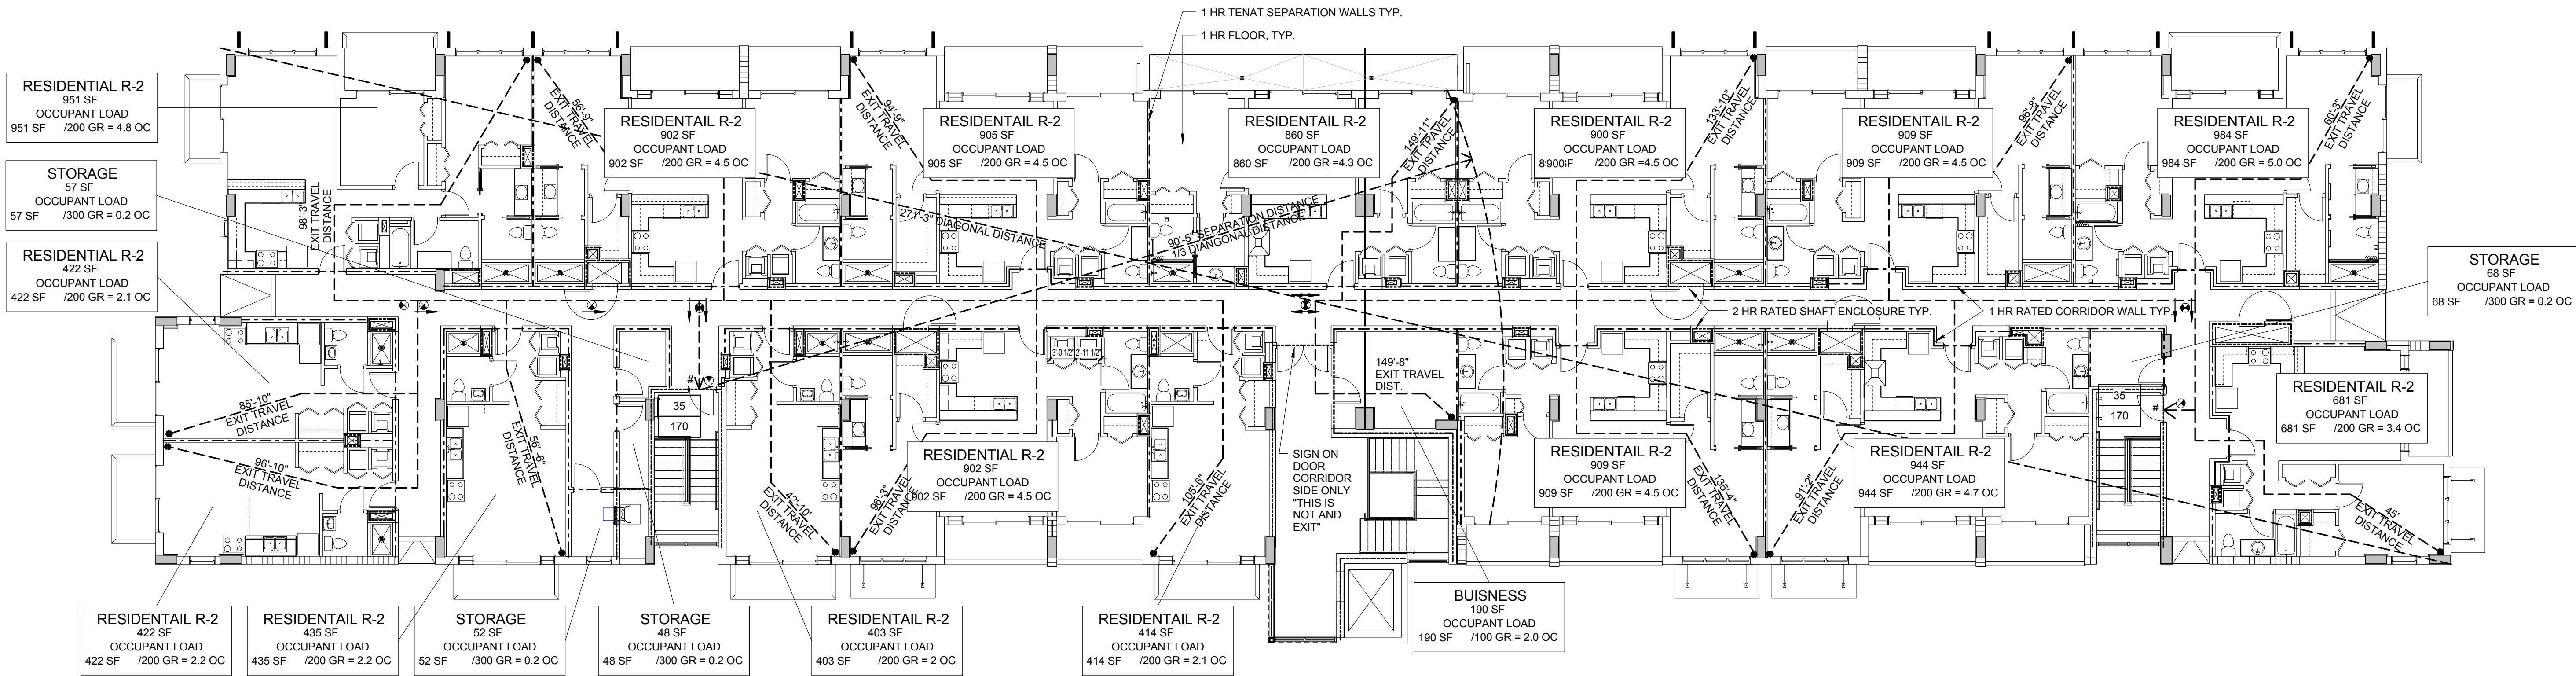


2 FOURTH FLOOR-LIFE SAFTEY
LS1.02 1" = 10'-0"

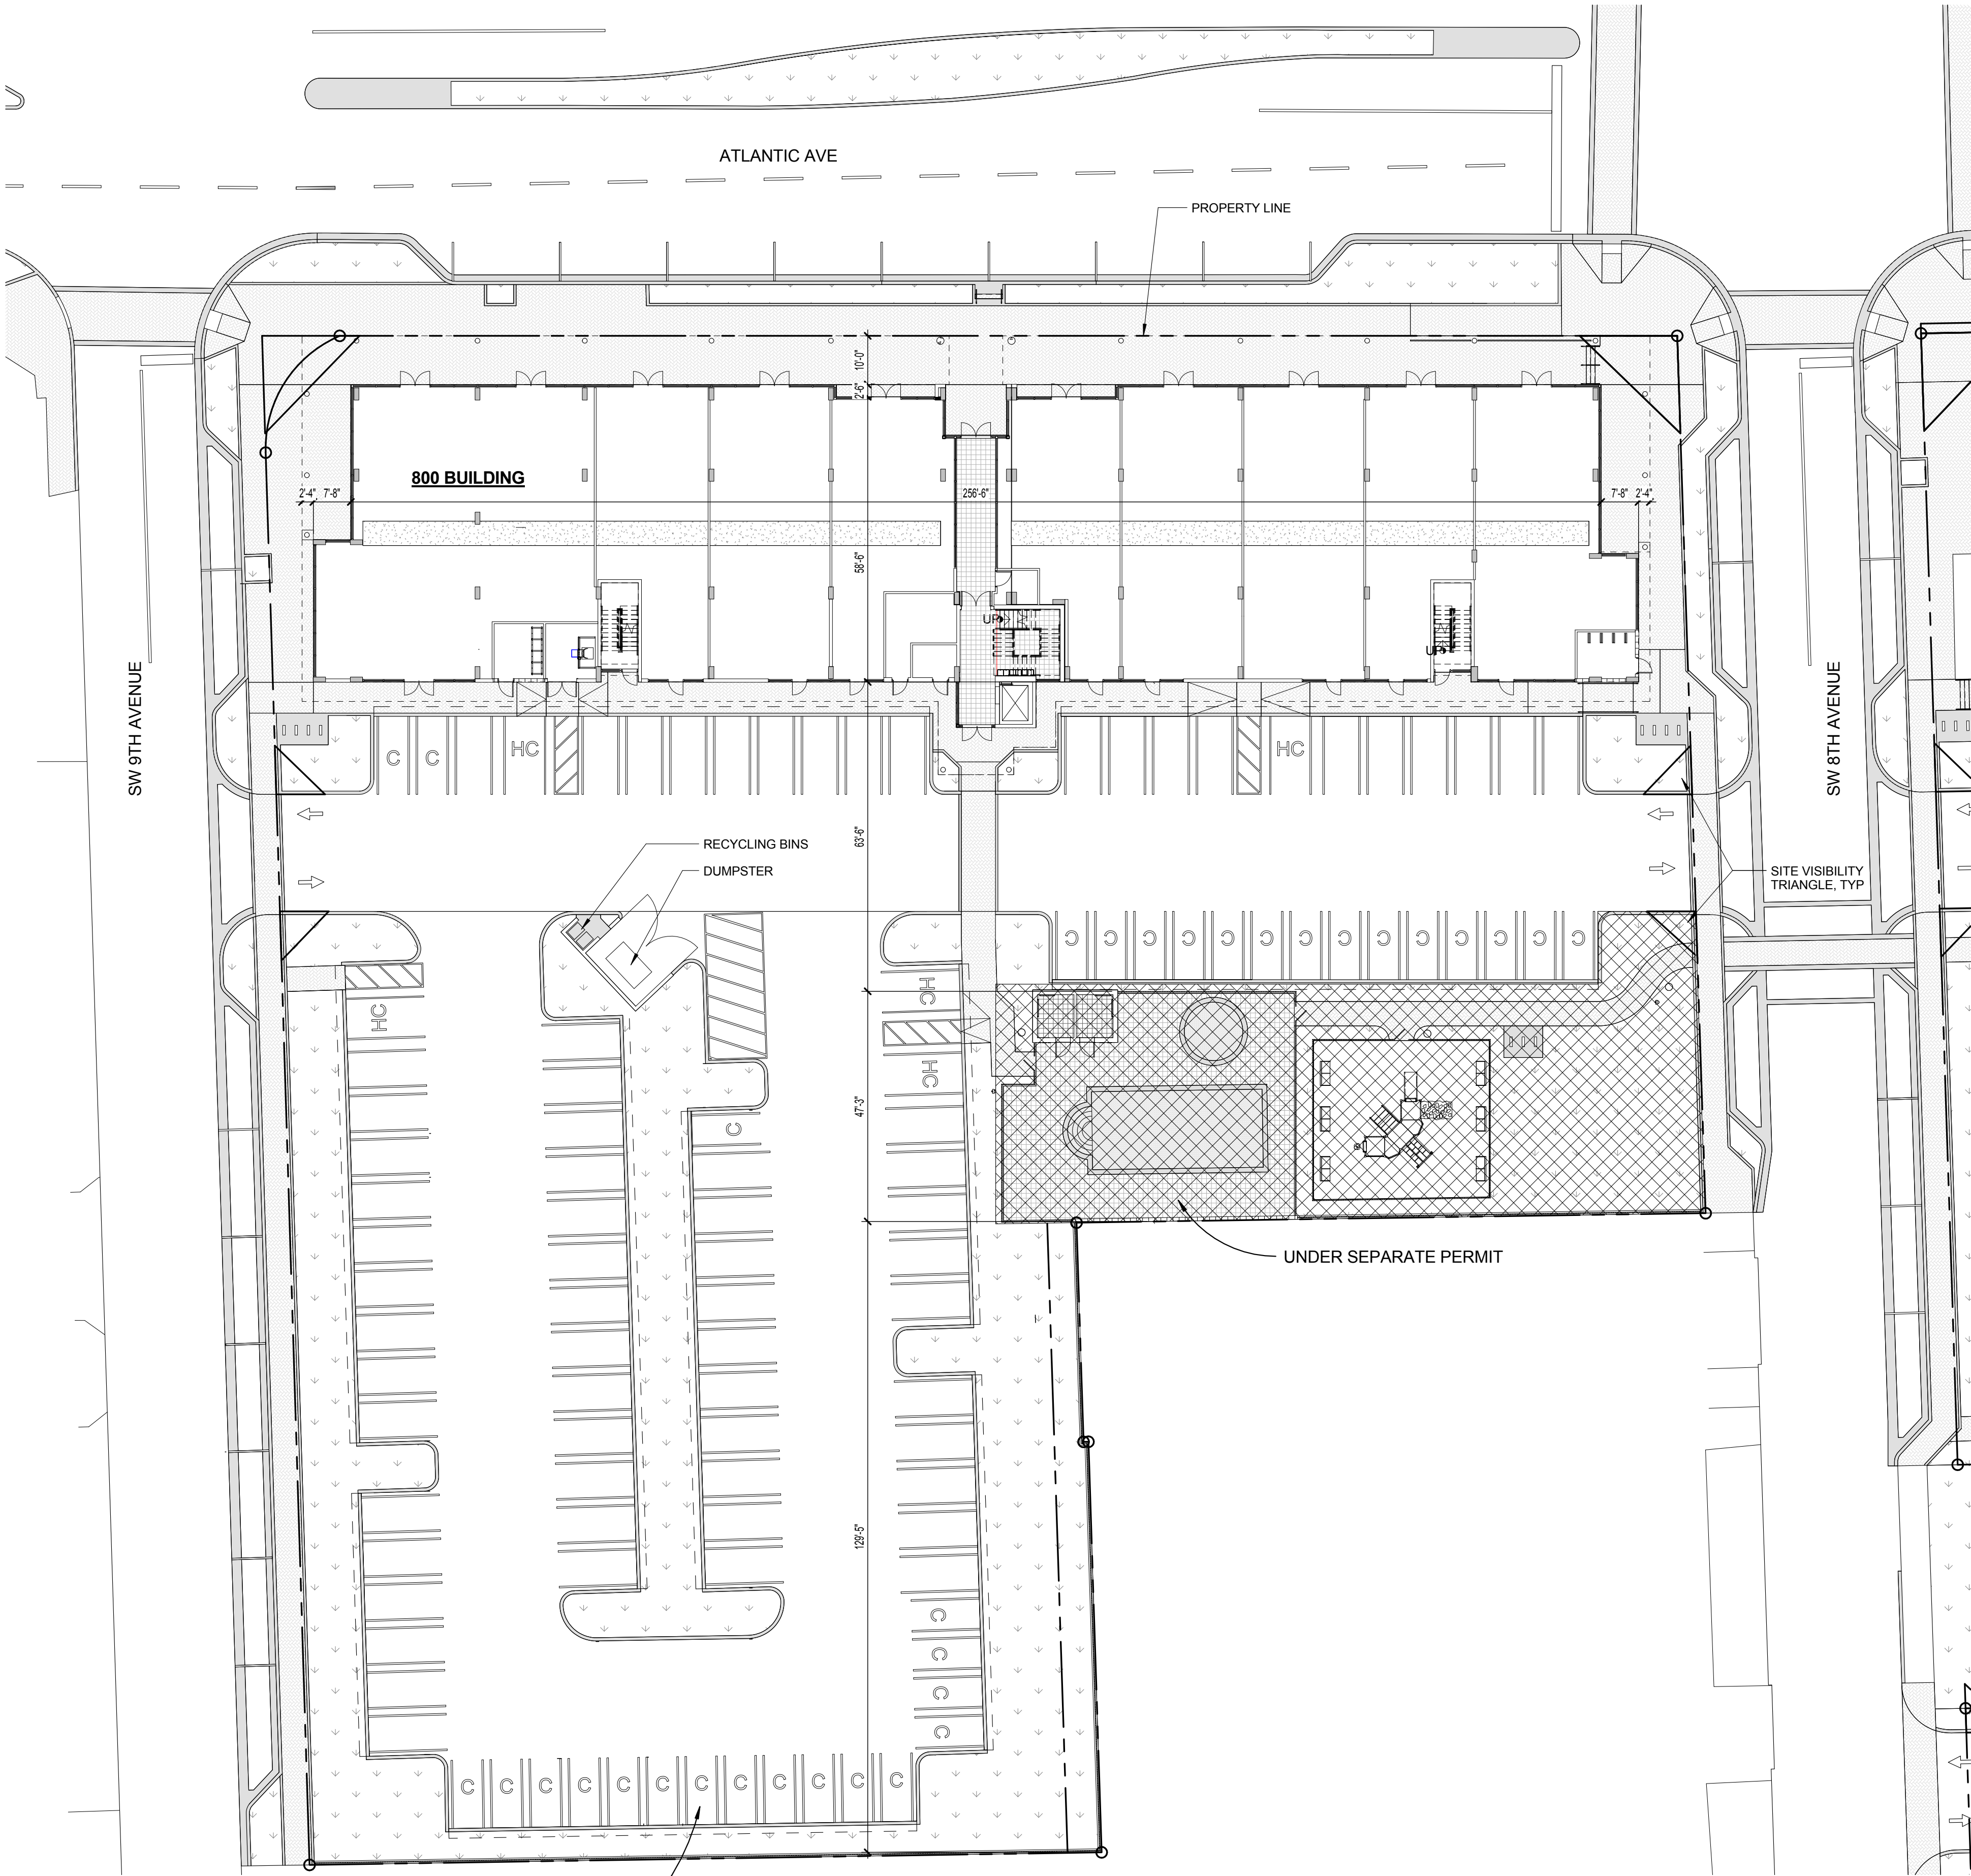

NOTE: THE SITE PLAN, THE CIVIL DRAWINGS, AND THE LANDSCAPE DRAWINGS ARE UNDER A SEPARATE PERMIT AND ARE FOR REFERENCE USE ONLY.

1 ENLARGED SITE PLAN - 800 BLOCK
A1.01 1" = 20'-0"

 

ISSUED FOR :
BIDS
PERMIT
CONSTRUCTION
SEAL

PROJECT TITLE
UPTOWN
ATLANTIC - 800
BLOCK

W. ATLANTIC AVE., DELRAY
BEACH, FL


REVISIONS		
NUM.	DESCRIPTION	DATE

THESE DRAWINGS ARE PREPARED PER ESTABLISHED INDUSTRY STANDARDS AND REPRESENT THE ARCHITECT AND ENGINEERS DESIGN CONCEPT. THEY ARE NOT INTENDED TO PROVIDE EVERY DETAIL OR CONDITION REQUIRED TO CONSTRUCT THE BUILDING. THE CONTRACTOR THROUGH SUBMITTALS AND OTHER COORDINATION EFFORTS IS FULLY RESPONSIBLE FOR PROVIDING A COMPLETE AND OPERATIONAL BUILDING WHETHER INDICATED ON THE PLANS OR NOT.
FILE NUMBER


DRAWING TITLE
ENLARGED SITE
PLAN - 800
BLOCK

DATE | DRAWN BY
JOB NUMBER
121108
DRAWING NUMBER

A1.01

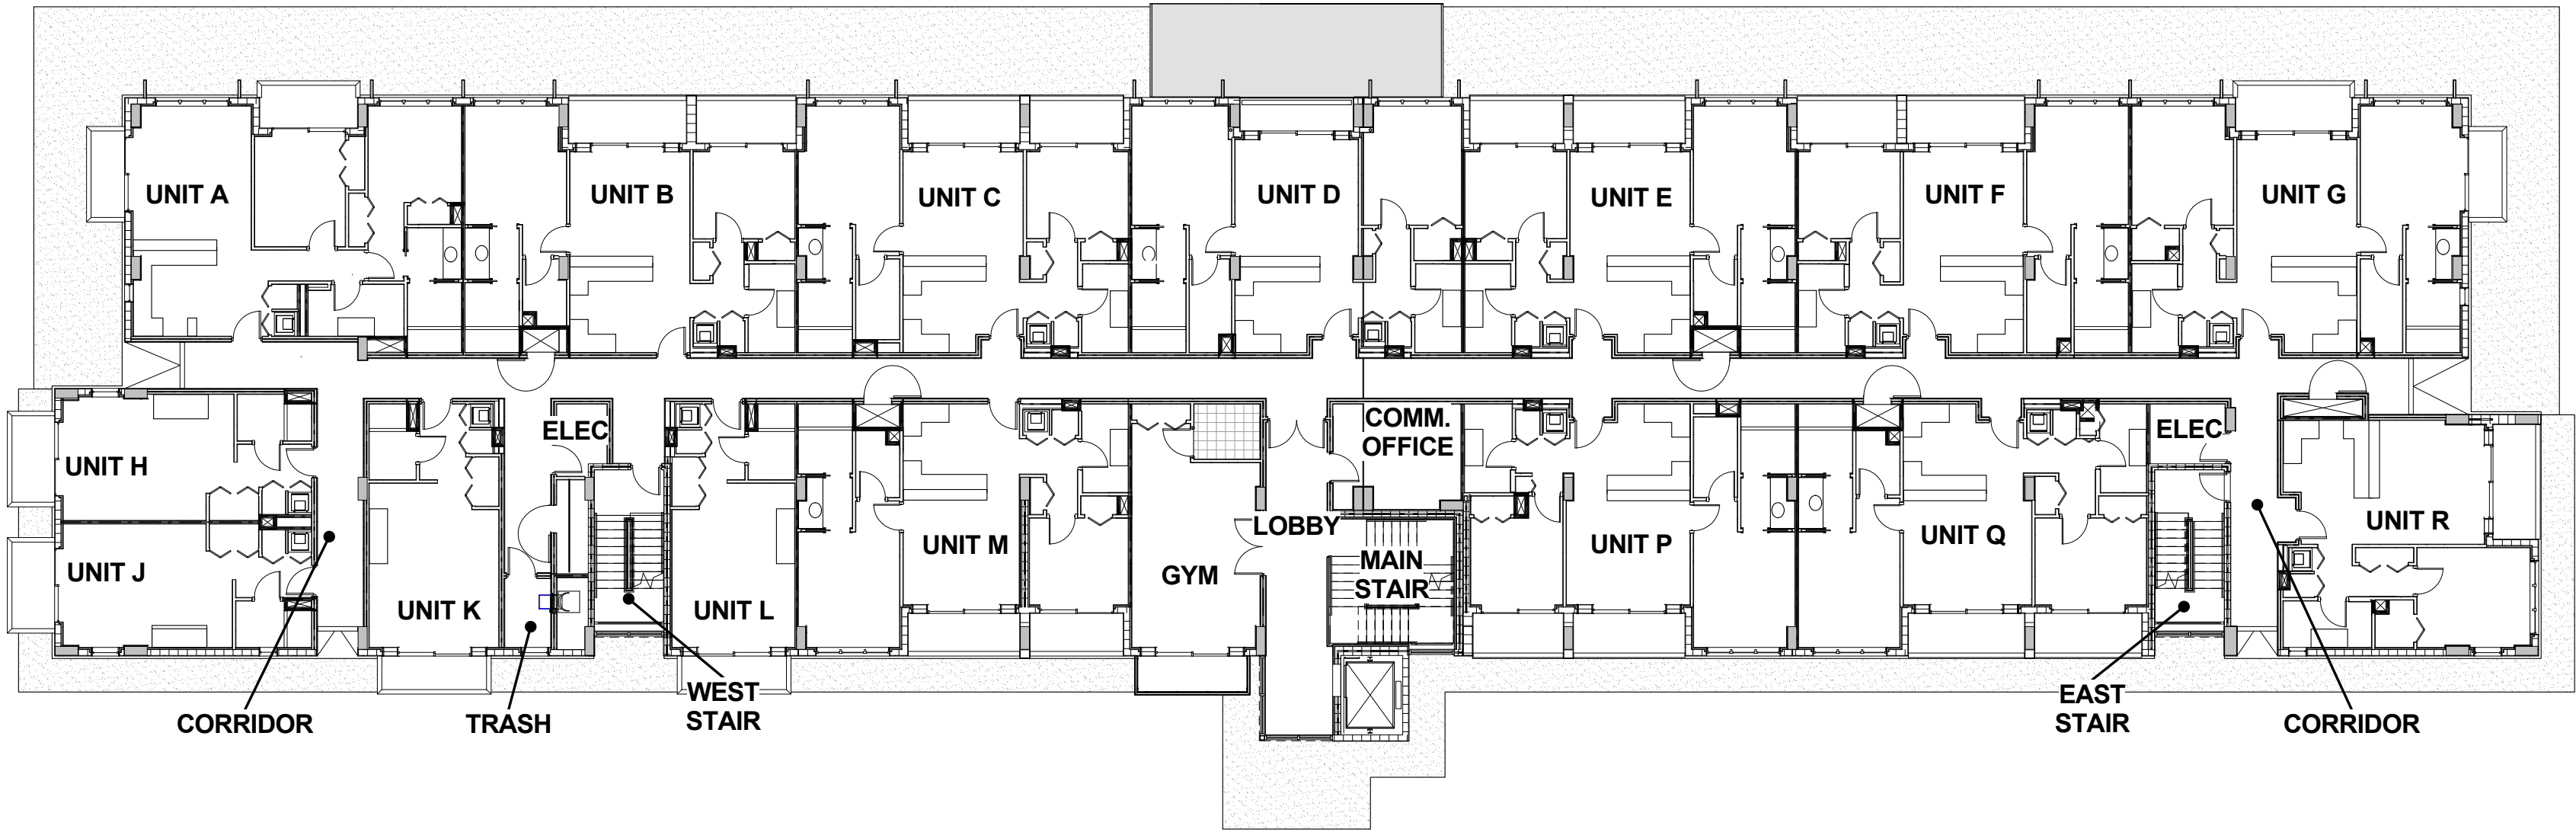

2 SECOND FLOOR PLAN
A1.02 1/16" = 1'-0"

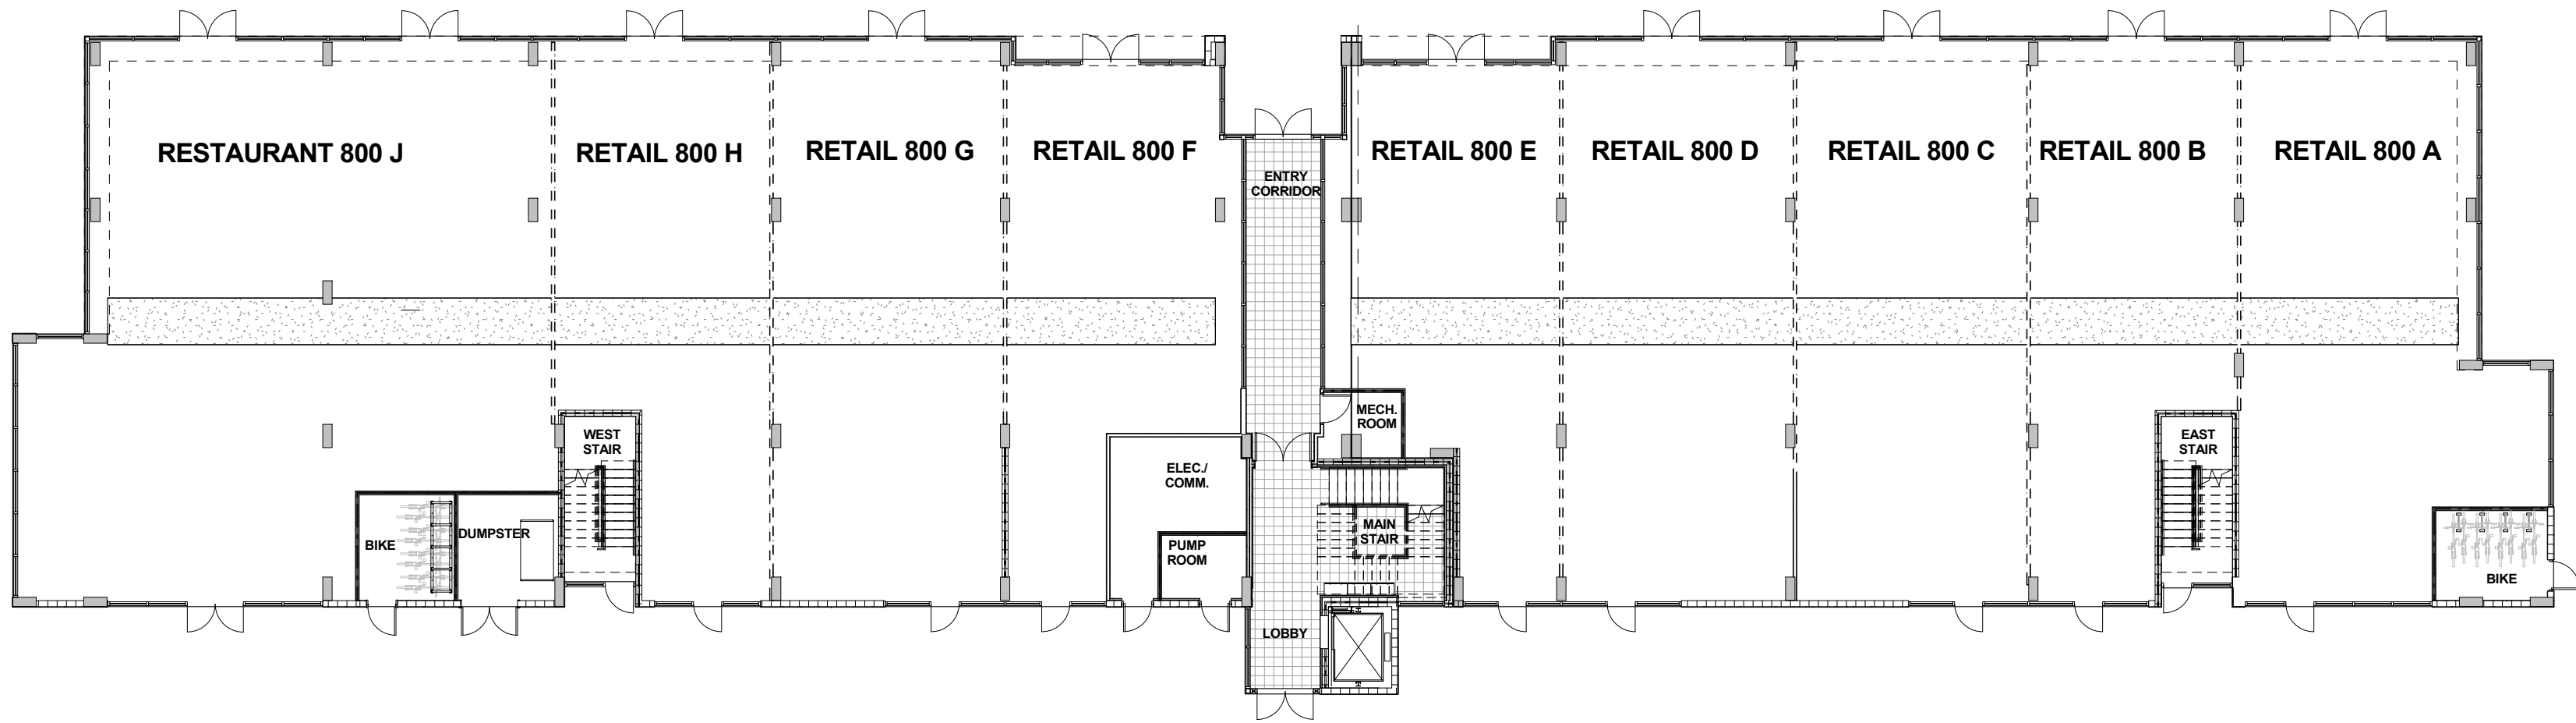

1 FIRST FLOOR PLAN - AT GRADE
A1.02 1/16" = 1'-0"

ISSUED FOR :

BIDS
PERMIT
CONSTRUCTION
SEAL

PROJECT TITLE
UPTOWN
ATLANTIC - 800
BLOCK

W. ATLANTIC AVE., DELRAY
BEACH, FL


REVISIONS		
NUM.	DESCRIPTION	DATE

THESE DRAWINGS ARE PREPARED
PER ESTABLISHED INDUSTRY
STANDARDS AND REPRESENT THE
ARCHITECT AND ENGINEERS DESIGN
CONCEPT. THEY ARE NOT INTENDED
TO PROVIDE EVERY DETAIL OR
CONDITION REQUIRED TO
CONSTRUCT THE BUILDING. THE
CONTRACTOR THROUGH SUBMITTALS
AND OTHER COORDINATION EFFORTS
IS FULLY RESPONSIBLE FOR
PROVIDING A COMPLETE AND
OPERATIONAL BUILDING WHETHER
INDICATED ON THE PLANS OR NOT.
FILE NUMBER

DRAWING TITLE
UNIT
ADDRESSES- 800
BLOCK

DATE
JOB NUMBER
121108
DRAWING NUMBER

A1.02

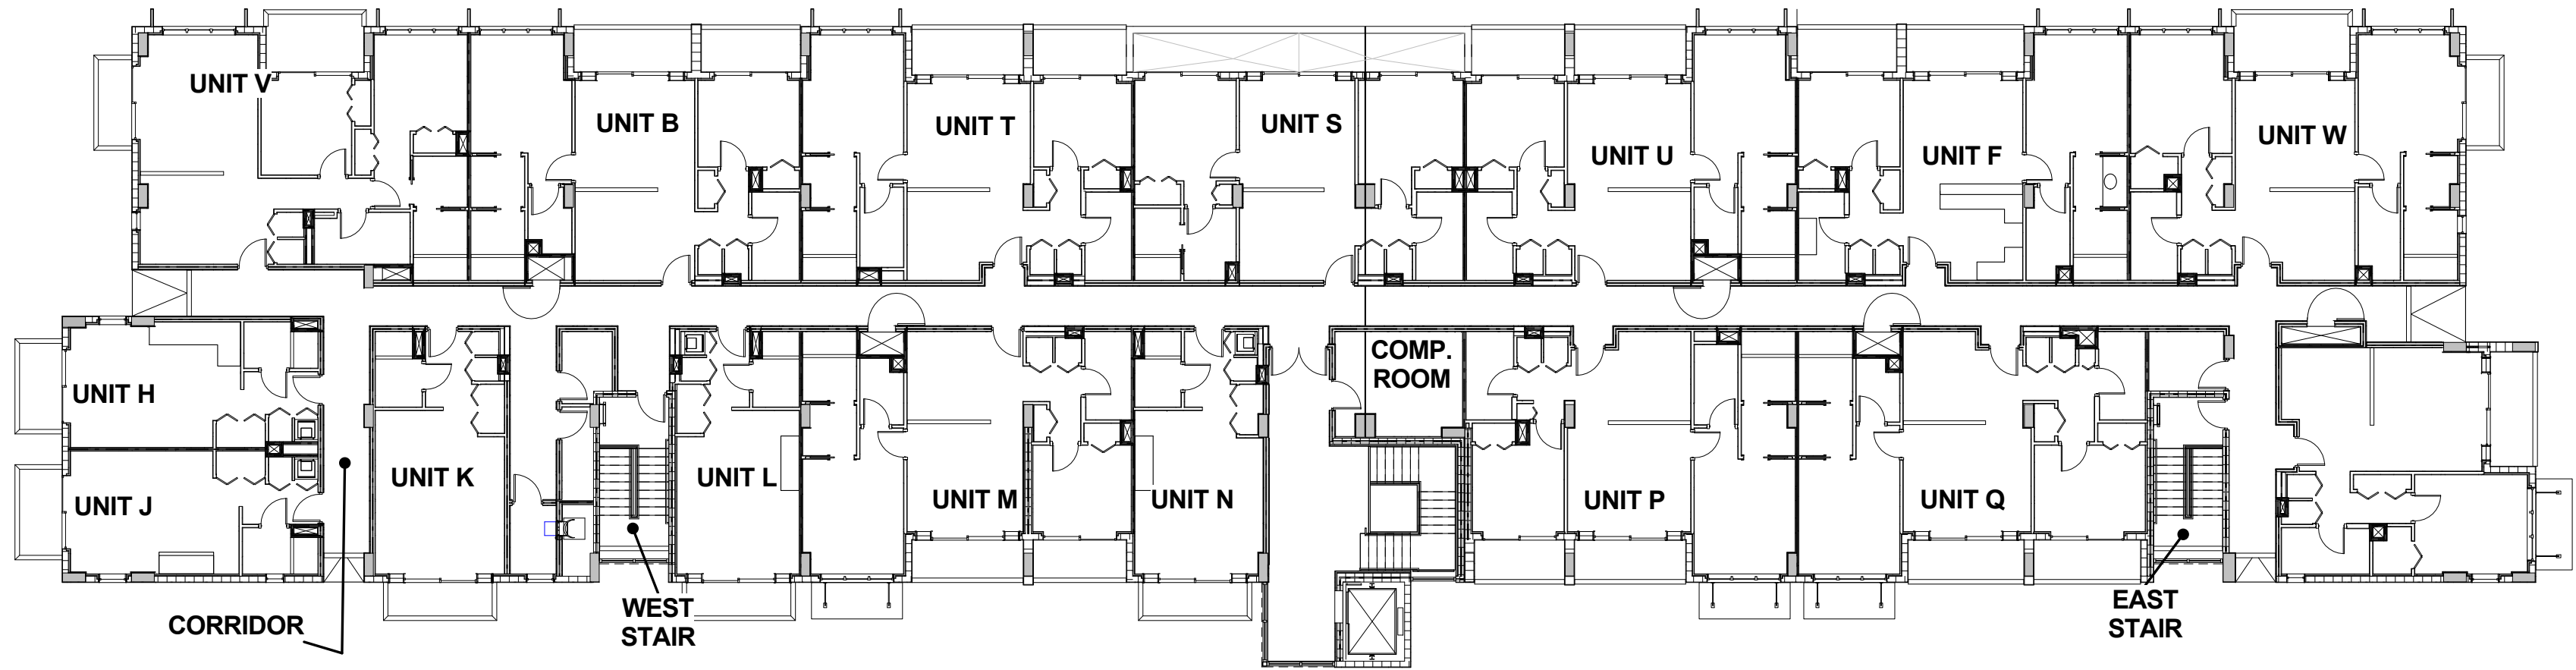

1 FOURTH FLOOR PLAN-OVERALL
A1.03 1/16" = 1'-0"


ISSUED FOR :

BIDS
PERMIT
CONSTRUCTION
SEAL

PROJECT TITLE
UPTOWN
ATLANTIC - 800
BLOCK

W. ATLANTIC AVE., DELRAY
BEACH, FL

REVISIONS		
NUM.	DESCRIPTION	DATE

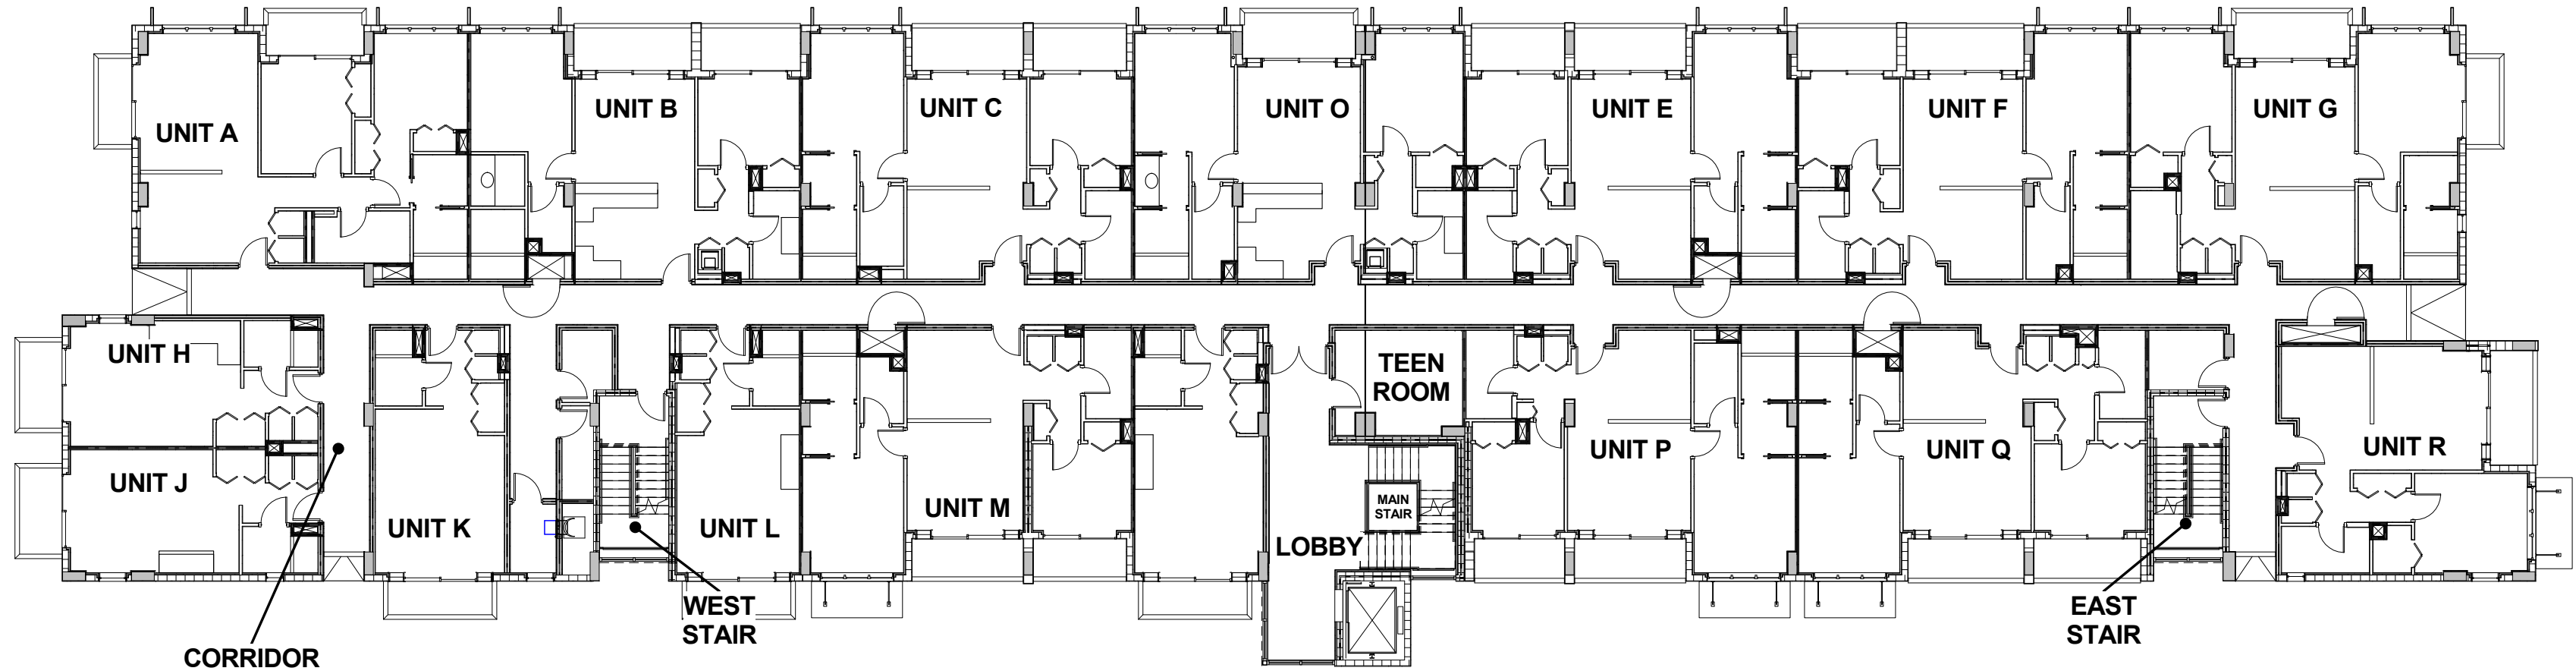


2 THIRD FLOOR PLAN-OVERALL
A1.03 1/16" = 1'-0"

THESE DRAWINGS ARE PREPARED
PER ESTABLISHED INDUSTRY
STANDARDS AND REPRESENT THE
ARCHITECT AND ENGINEERS DESIGN
CONCEPT. THEY ARE NOT INTENDED
TO PROVIDE EVERY DETAIL OR
CONDITION REQUIRED TO
CONSTRUCT THE BUILDING. THE
CONTRACTOR THROUGH SUBMITTALS
AND OTHER COORDINATION EFFORTS
IS FULLY RESPONSIBLE FOR
PROVIDING A COMPLETE AND
OPERATIONAL BUILDING WHETHER
INDICATED ON THE PLANS OR NOT.
FILE NUMBER

DRAWING TITLE
UNIT
ADDRESSES- 800
BLOCK



DATE
JOB NUMBER
1 2 1 1 0 8
DRAWING NUMBER

A1.03

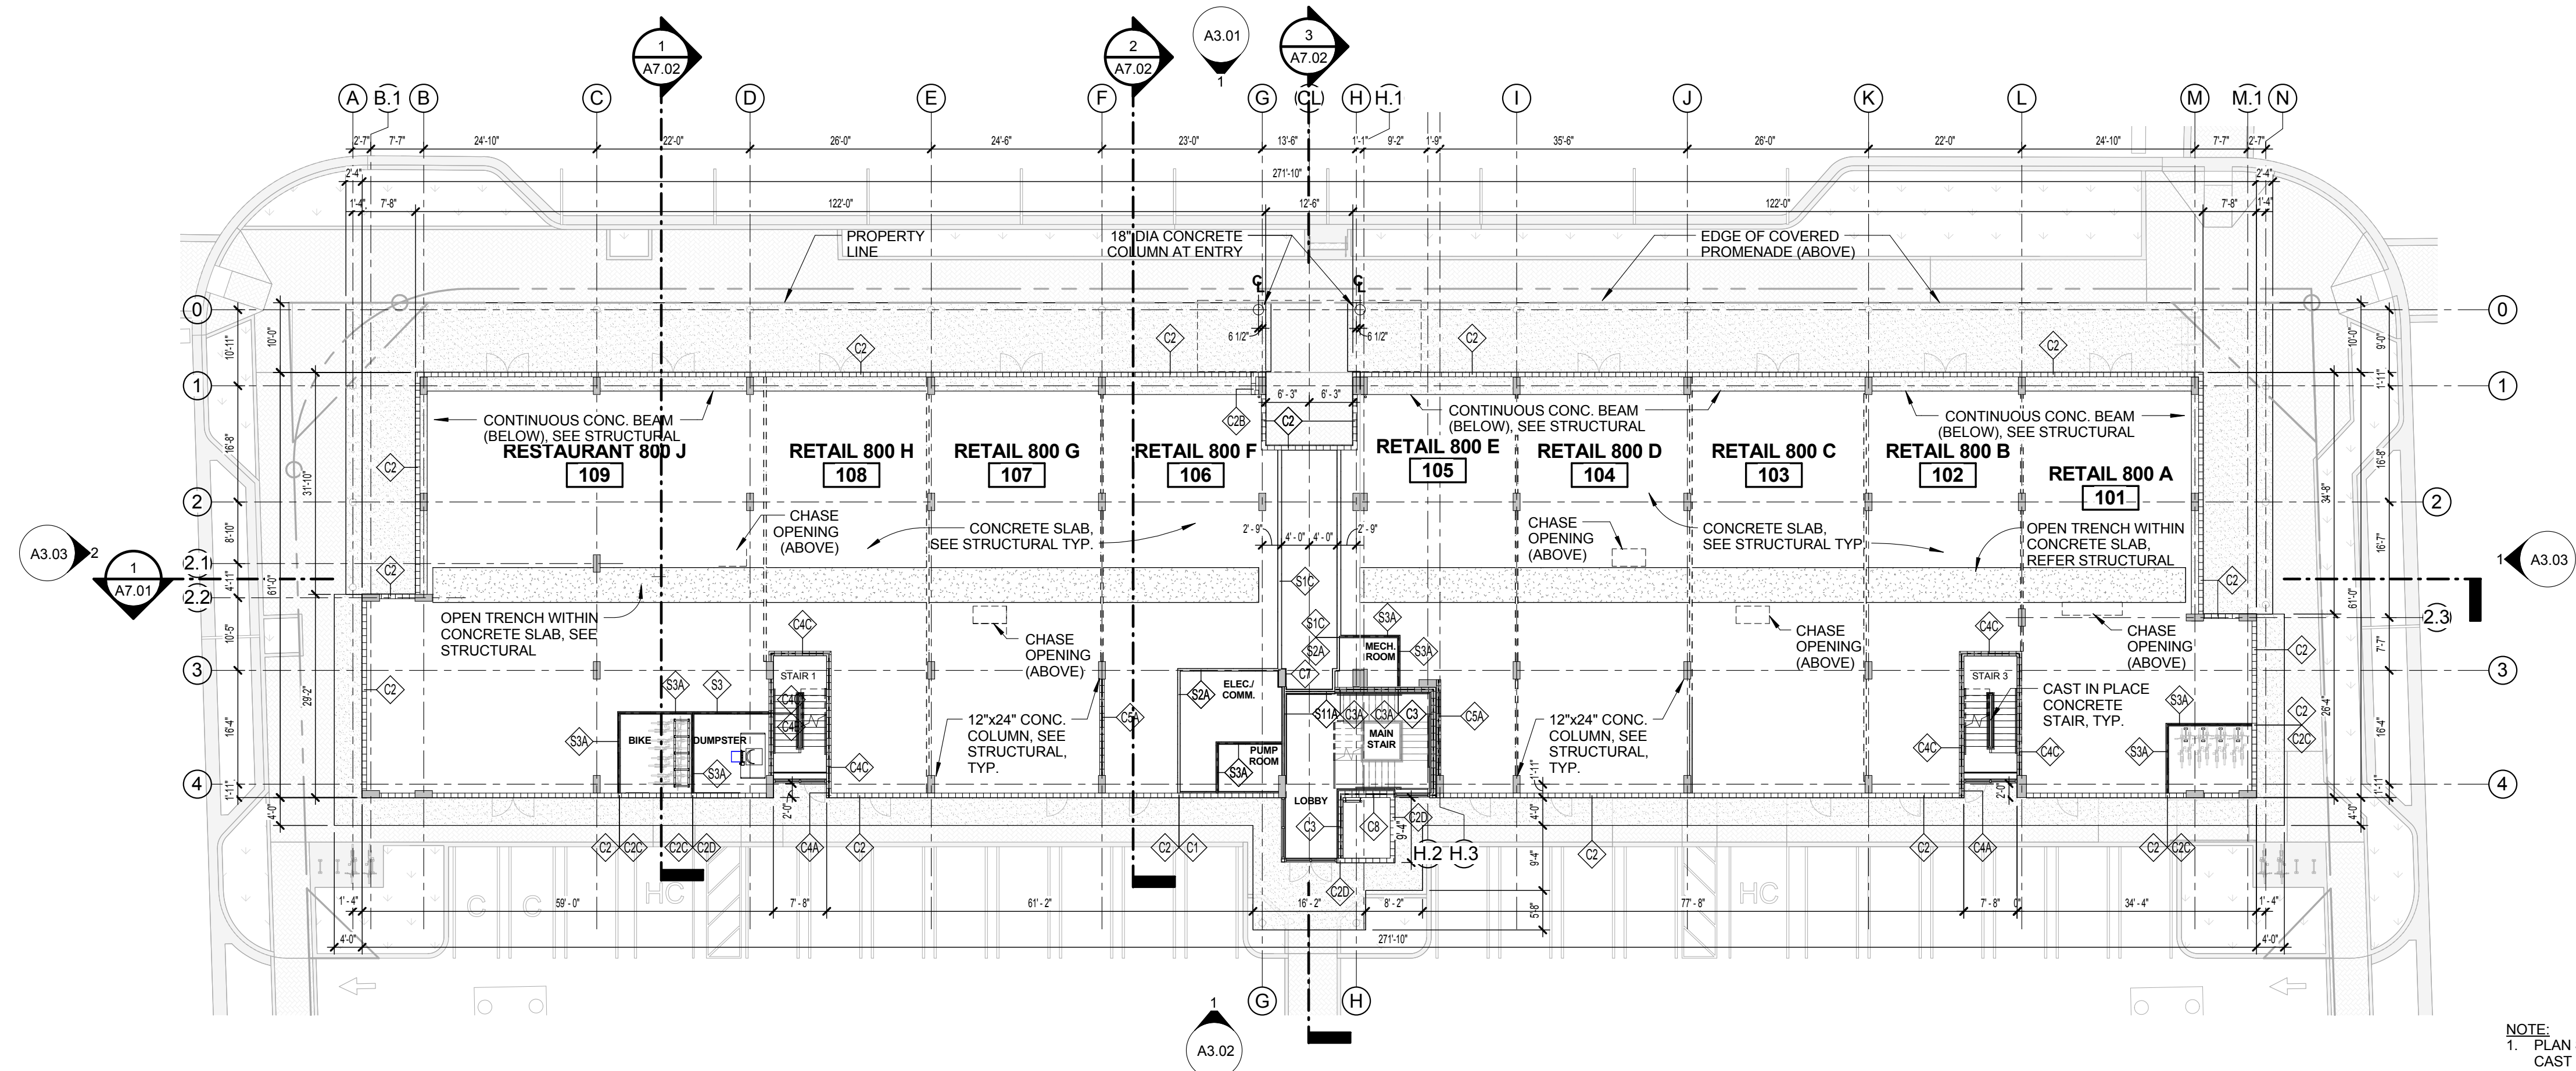


NOTE:
1. PLAN SHOWS WALLS ABOVE STOREFRONT SYSTEM AND
CAST IN PLACE CANOPY
2. SITE PLAN IS SHOWN FOR REFERENCE ONLY, UNDER SEPARATE PERMIT

2 FIRST FLOOR PLAN - ABOVE STOREFRONT
A2.01 1/16" = 1'-0"

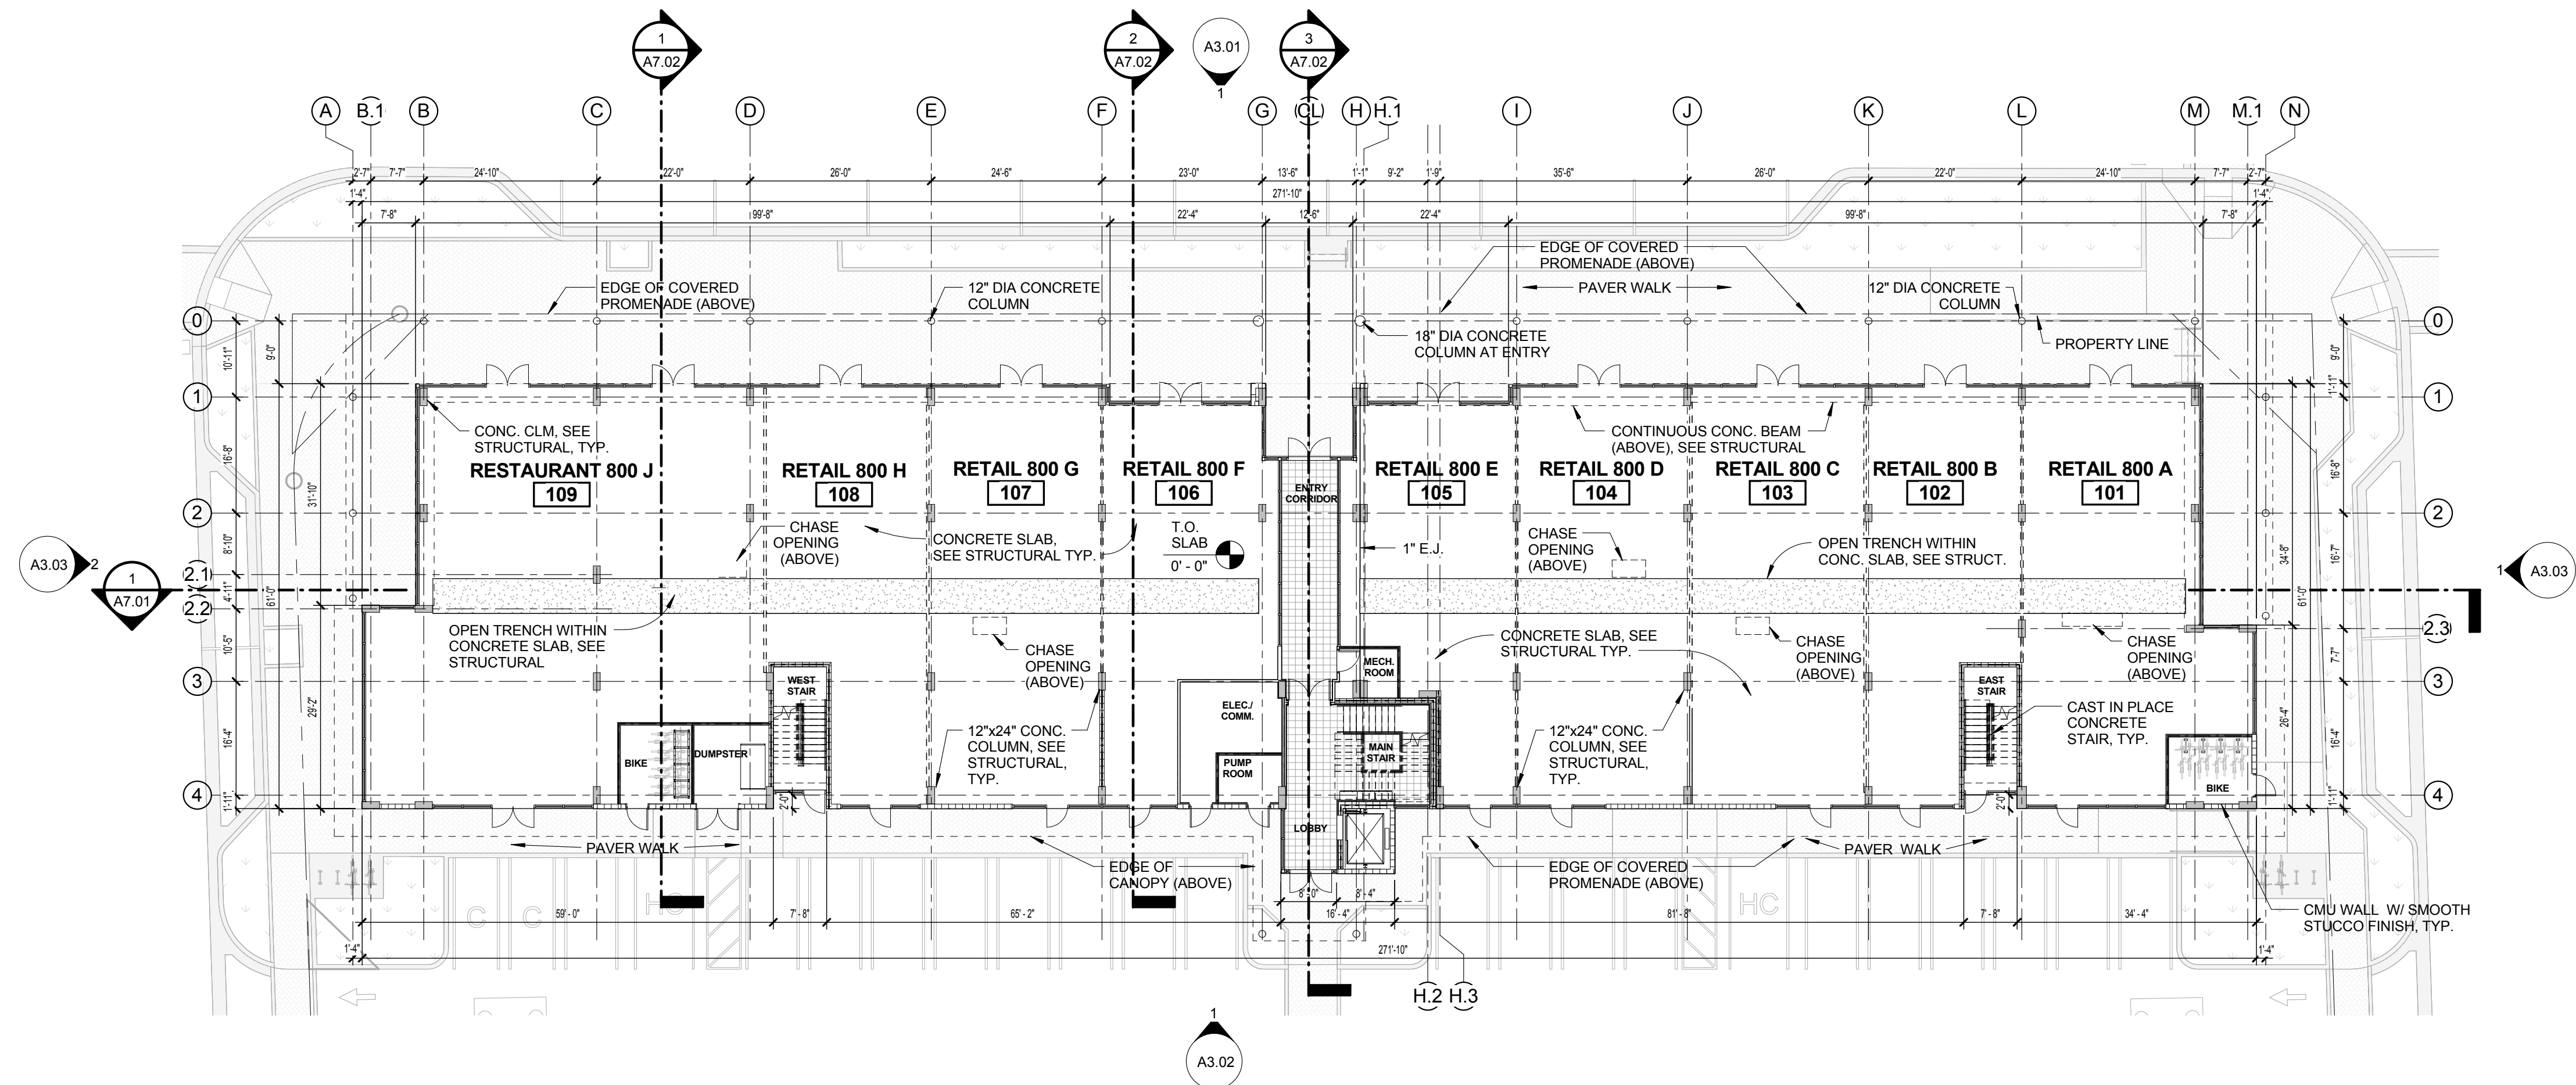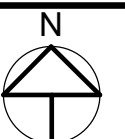

1 FIRST FLOOR PLAN - AT GRADE
A2.01 1/16" = 1'-0"

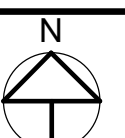

ISSUED FOR :

BIDS

PERMIT

CONSTRUCTION

SEAL

PROJECT TITLE

UPTOWN
ATLANTIC - 800
BLOCK

W. ATLANTIC AVE., DELRAY
BEACH, FL

REVISIONS

NUM.	DESCRIPTION	DATE
------	-------------	------

THESE DRAWINGS ARE PREPARED
PER ESTABLISHED INDUSTRY
STANDARDS AND REPRESENT THE
ARCHITECT AND ENGINEERS DESIGN
CONCEPT. THEY ARE NOT INTENDED
TO PROVIDE EVERY DETAIL OR
CONDITION REQUIRED TO
CONSTRUCT THE BUILDING. THE
CONTRACTOR THROUGH SUBMITTALS
AND OTHER COORDINATION EFFORTS
IS FULLY RESPONSIBLE FOR
PROVIDING A COMPLETE AND
OPERATIONAL BUILDING WHETHER
INDICATED ON THE PLANS OR NOT.
FILE NUMBER

DRAWING TITLE

FIRST FLOOR
OVERALL FLOOR
PLANS

DATE



DRAWN BY

JOB NUMBER

121108

DRAWING NUMBER

A2.01

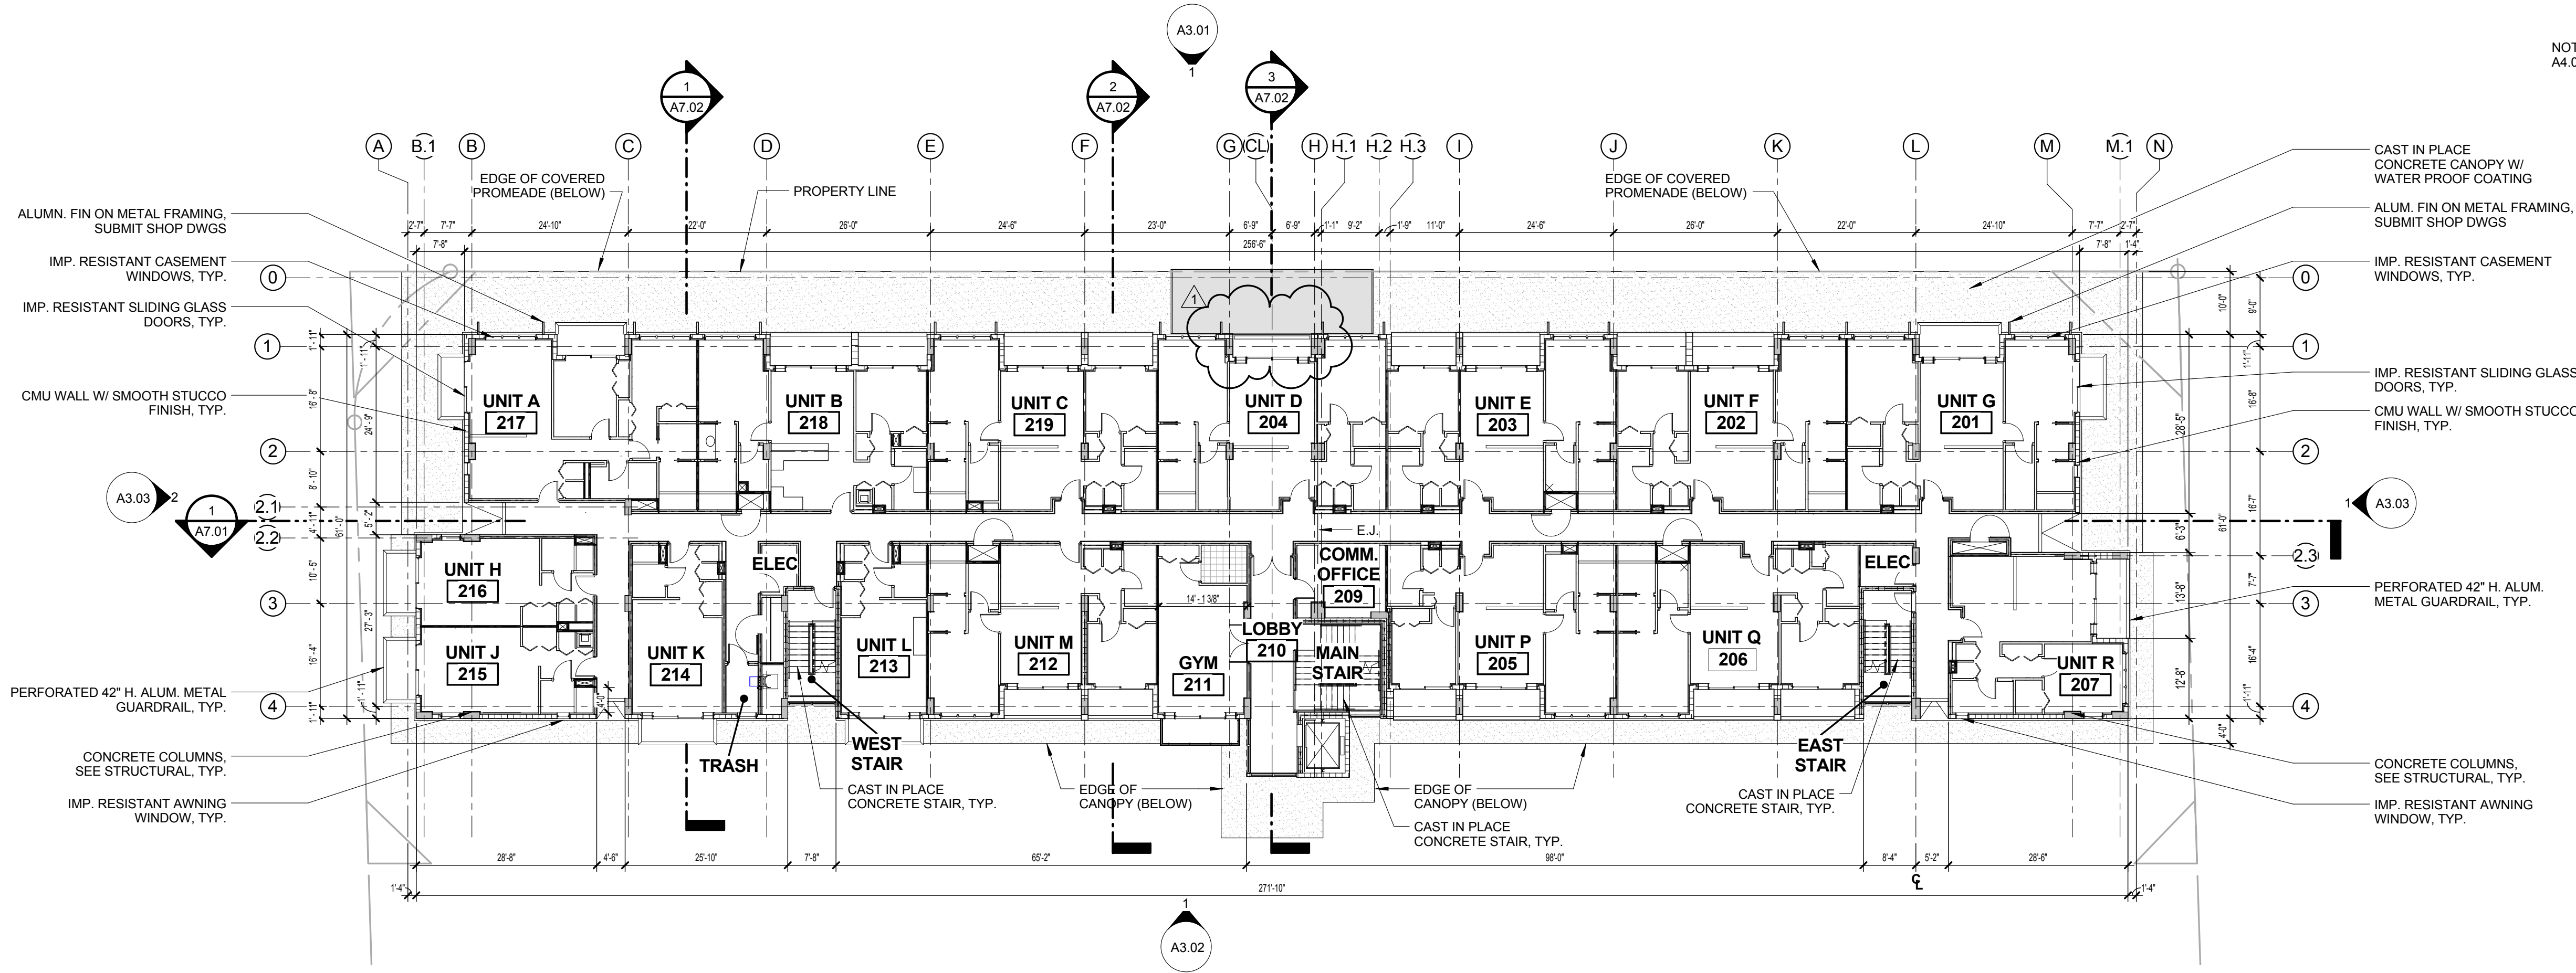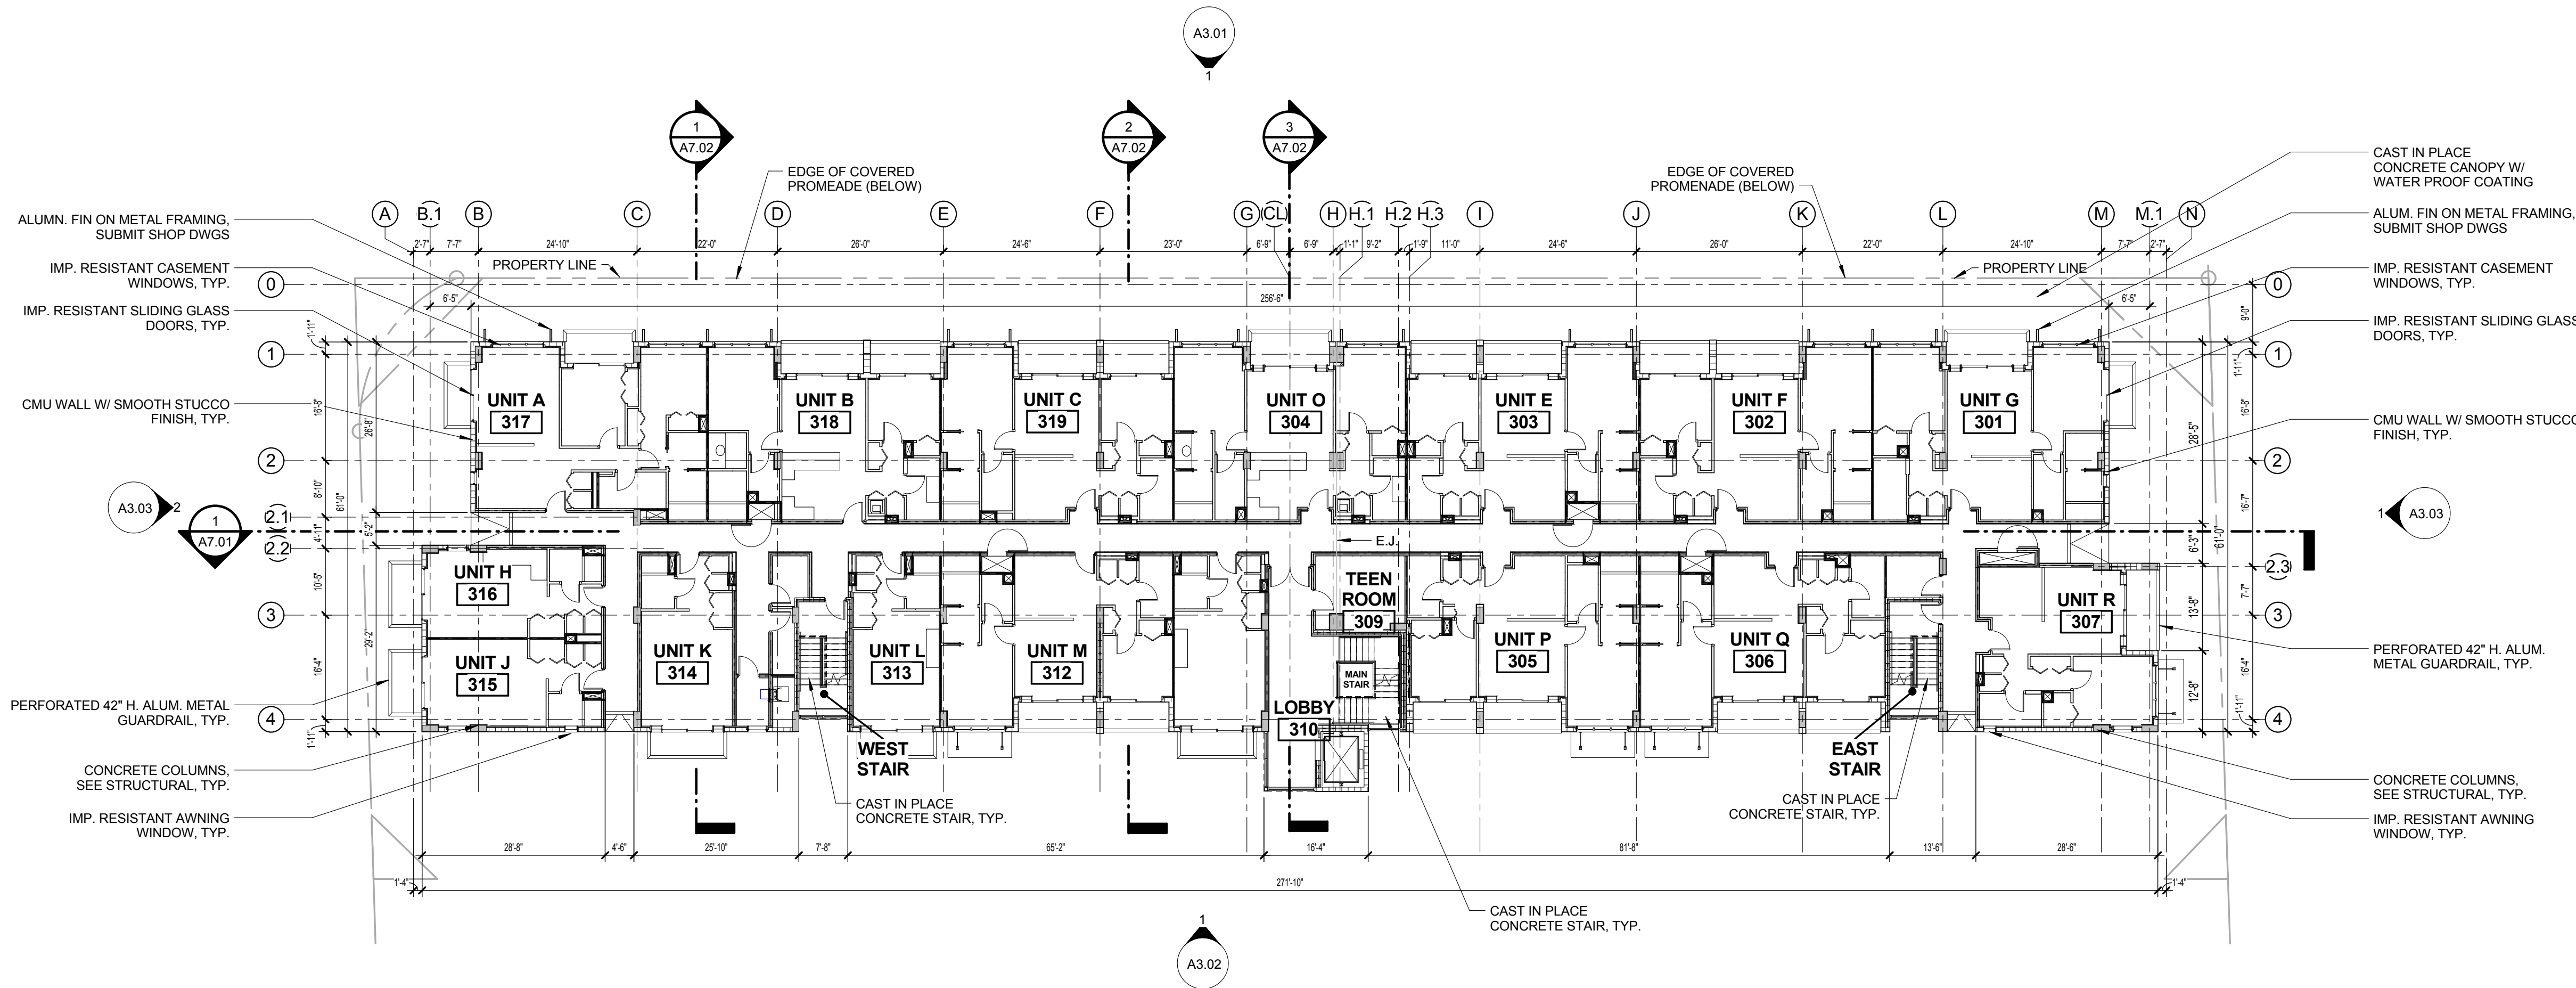

ISSUED FOR :

BIDS

PERMIT

CONSTRUCTION

SEAL

PROJECT TITLE

UPTOWN ATLANTIC - 800 BLOCK

W. ATLANTIC AVE., DELRAY BEACH, FL

REVISIONS

THESE DRAWINGS ARE PREPARED PER ESTABLISHED INDUSTRY STANDARDS AND REPRESENT THE ARCHITECT AND ENGINEERS DESIGN CONCEPT. THEY ARE NOT INTENDED TO PROVIDE EVERY DETAIL OR CONDITION REQUIRED TO CONSTRUCT THE BUILDING. THE CONTRACTOR THROUGH SUBMITTALS AND OTHER COORDINATION EFFORTS IS FULLY RESPONSIBLE FOR PROVIDING A COMPLETE AND OPERATIONAL BUILDING WHETHER INDICATED ON THE PLANS OR NOT.

FILE NUMBER

DRAWING TITLE

SECOND & THIRD OVERALL FLOOR PLANS

DATE


DRAWN BY

JOB NUMBER



121108

DRAWING NUMBER

A2.02

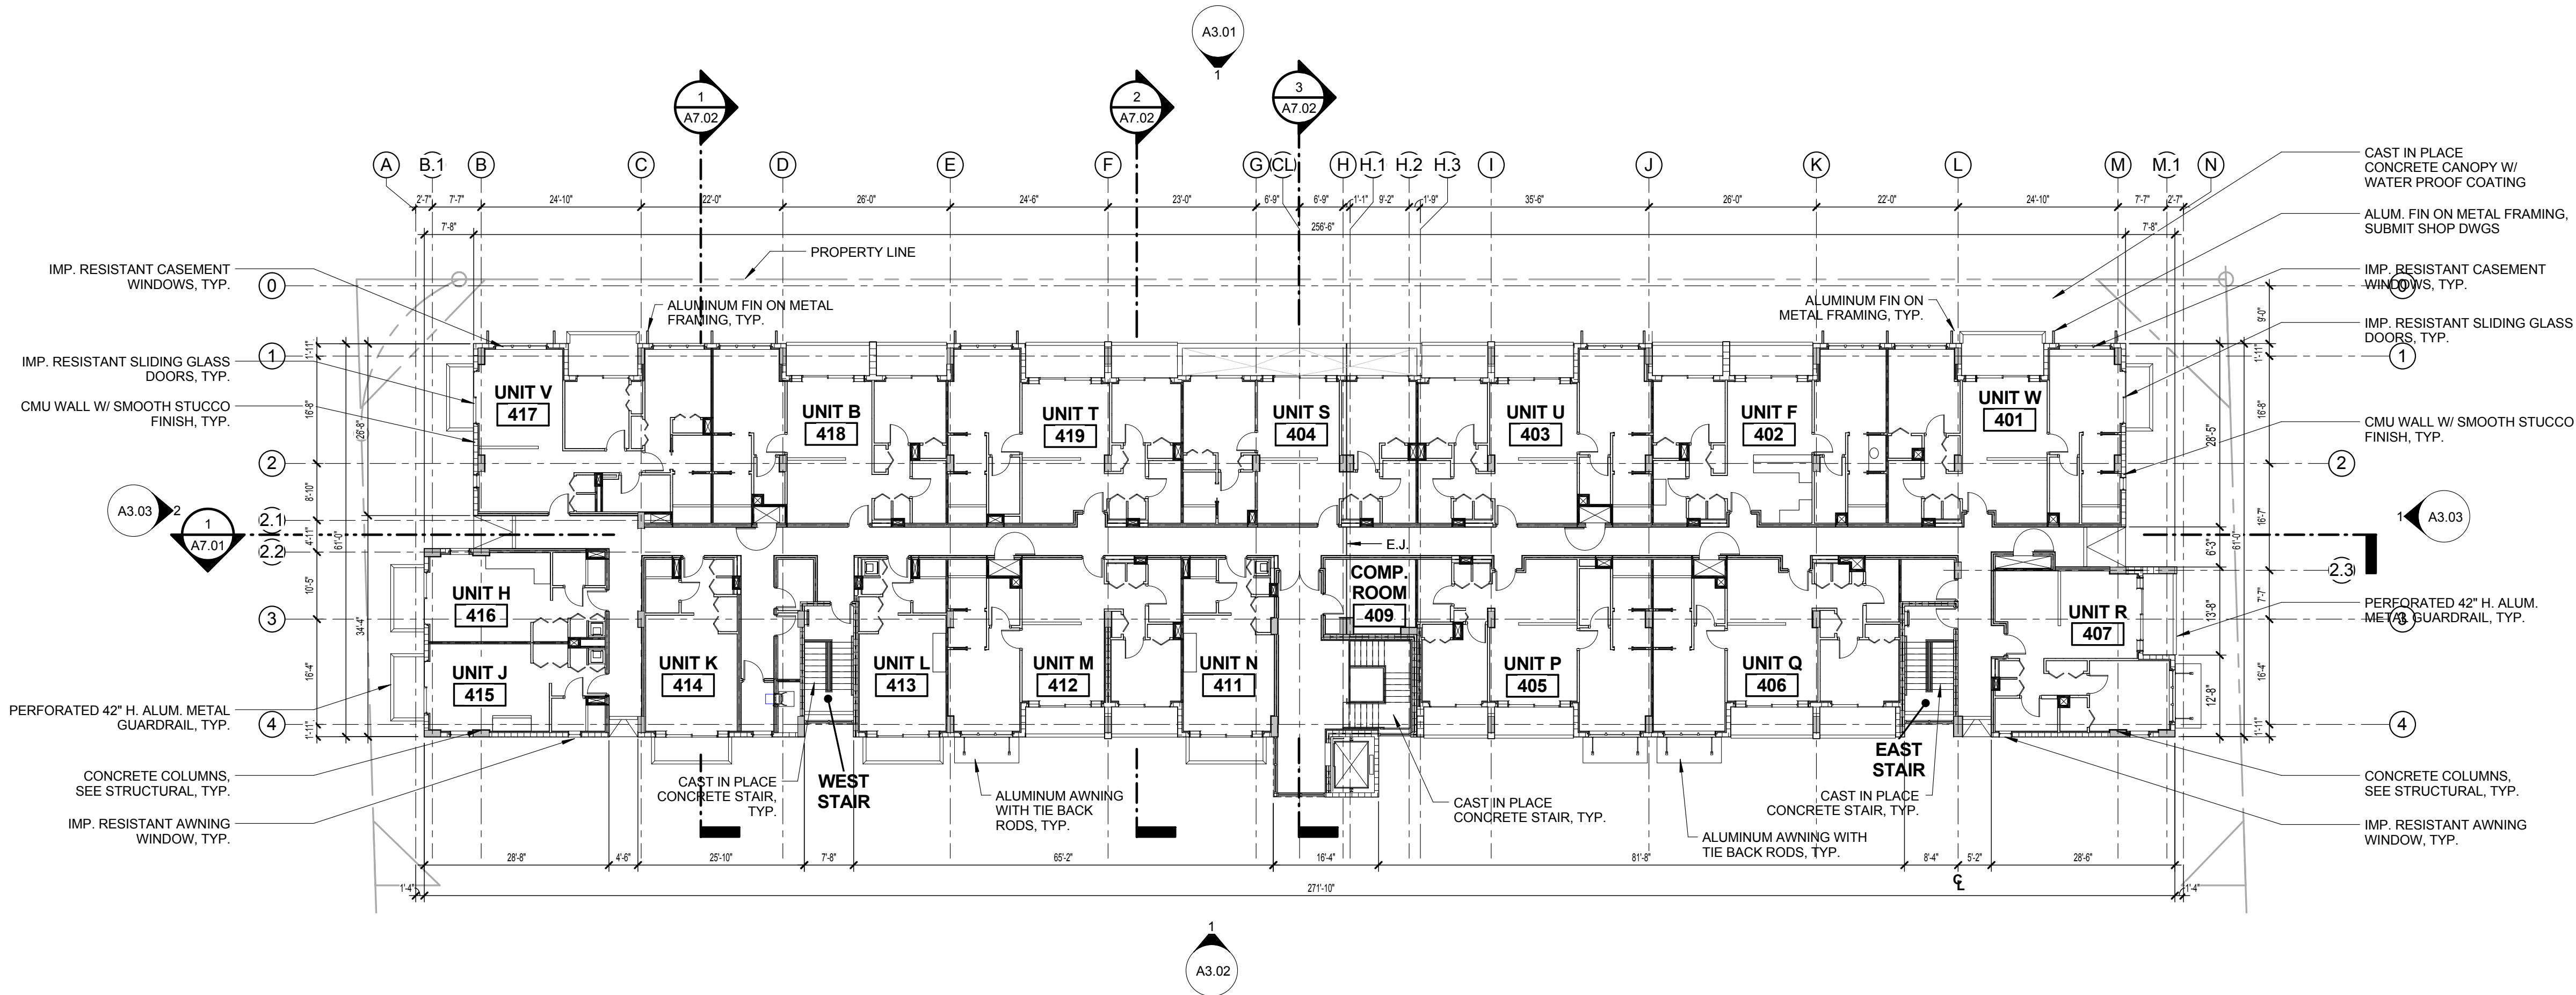

2 FOURTH FLOOR PLAN-OVERALL
A2.03 1/16" = 1'-0"

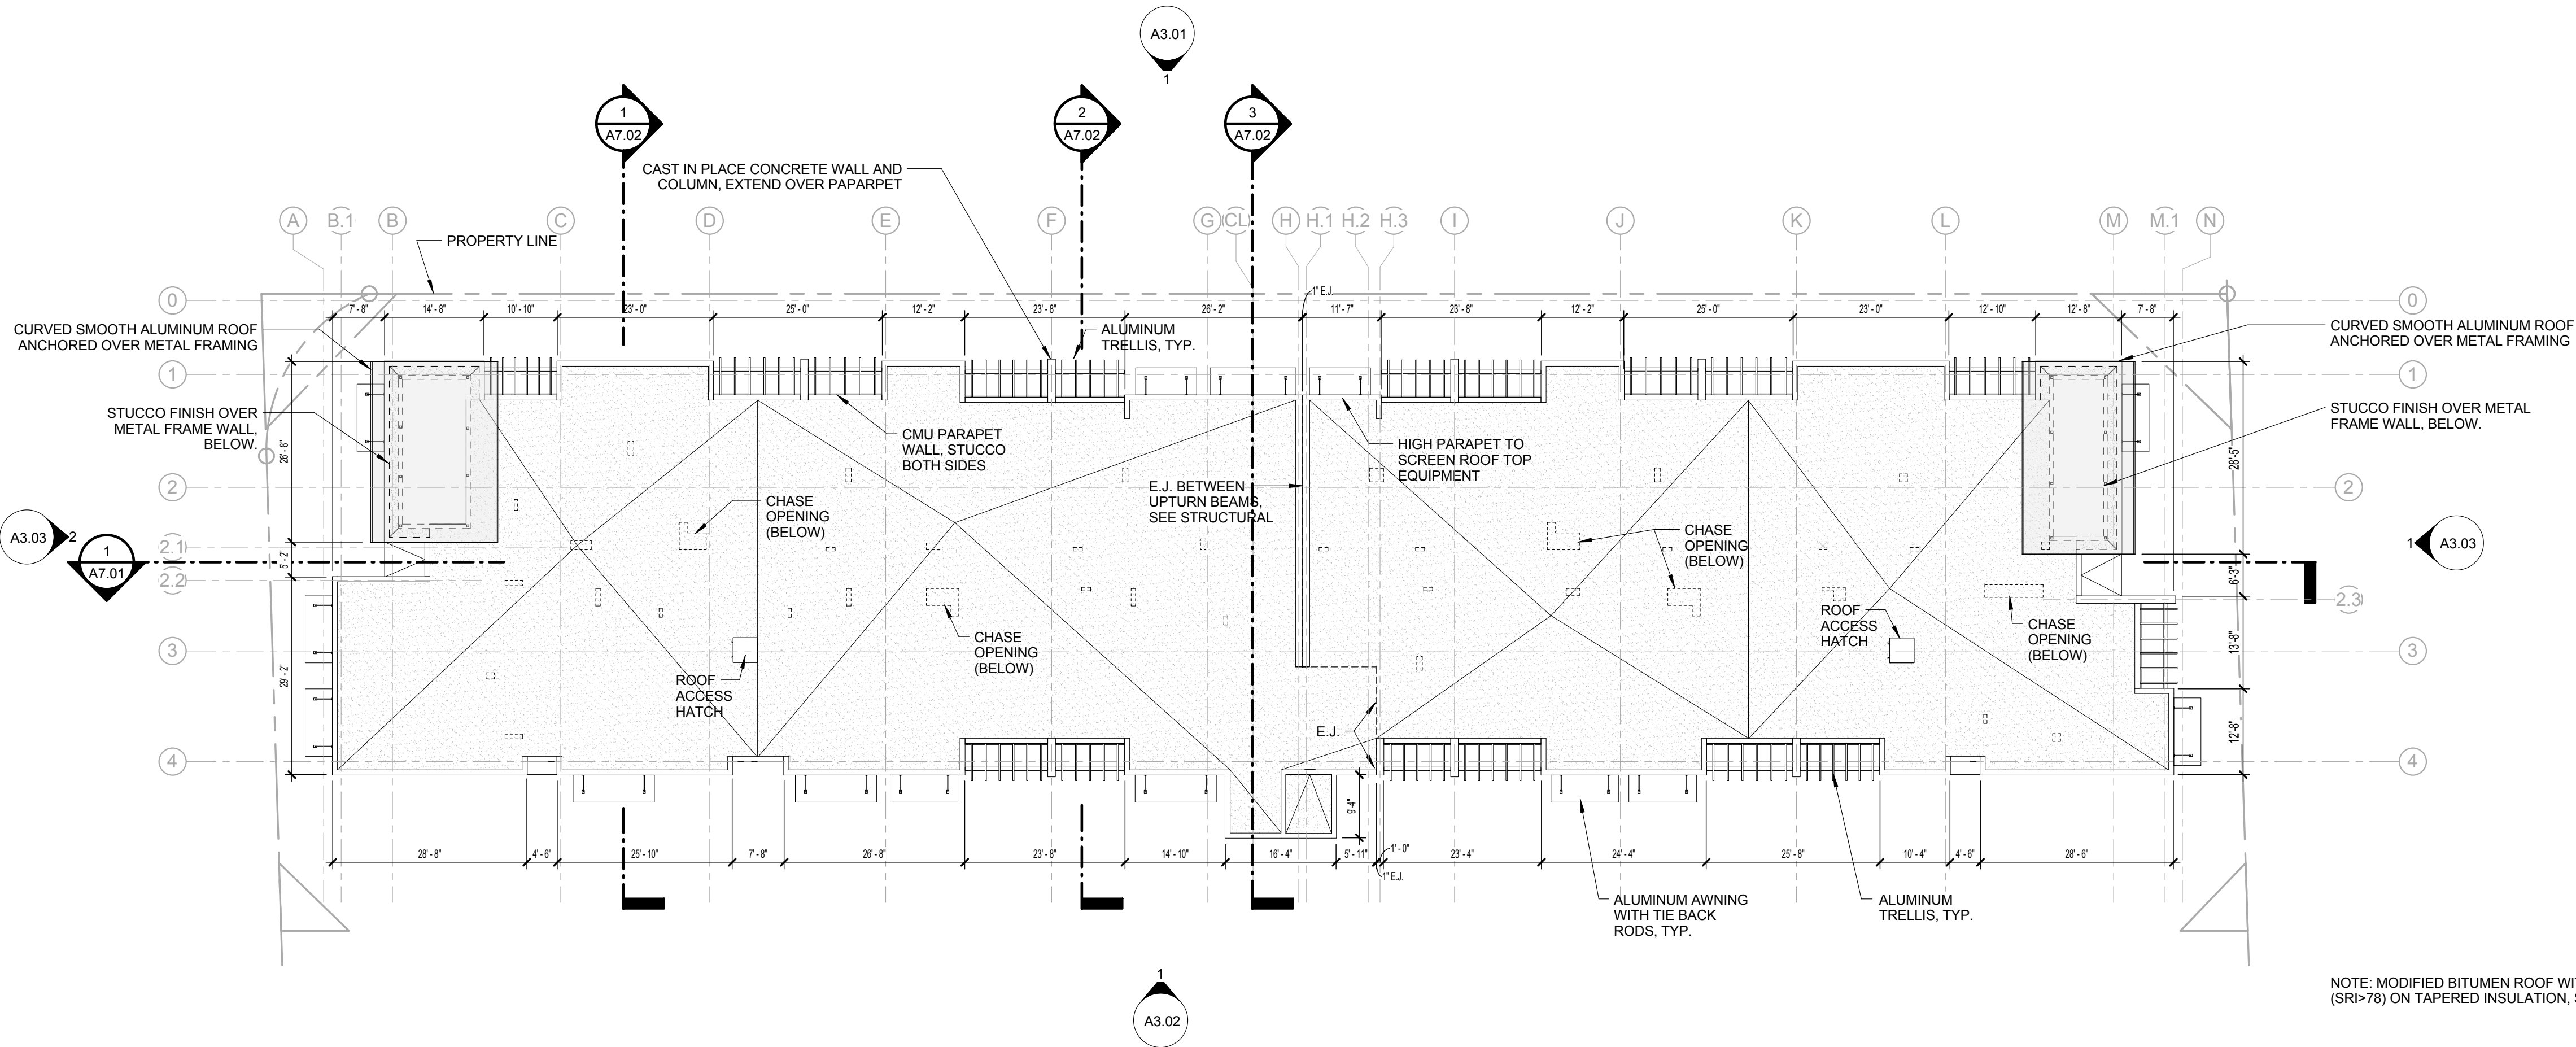 

1 ROOF PLAN-OVERALL
A2.03 1/16" = 1'-0"

ISSUED FOR :

BIDS

PERMIT

CONSTRUCTION

SEAL

PROJECT TITLE

UPTOWN
ATLANTIC - 800
BLOCK

W. ATLANTIC AVE., DELRAY
BEACH, FL

REVISIONS

NUM.	DESCRIPTION	DATE
------	-------------	------

THESE DRAWINGS ARE PREPARED PER ESTABLISHED INDUSTRY STANDARDS AND REPRESENT THE ARCHITECT AND ENGINEERS DESIGN CONCEPT. THEY ARE NOT INTENDED TO PROVIDE EVERY DETAIL OR CONDITION REQUIRED TO CONSTRUCT THE BUILDING. THE CONTRACTOR THROUGH SUBMITTALS AND OTHER COORDINATION EFFORTS IS FULLY RESPONSIBLE FOR PROVIDING A COMPLETE AND OPERATIONAL BUILDING WHETHER INDICATED ON THE PLANS OR NOT.

DRAWING TITLE

FOURTH & ROOF
OVERALL FLOOR
PLANS

DATE


DRAWN BY

JOB NUMBER


121108

DRAWING NUMBER

A2.03

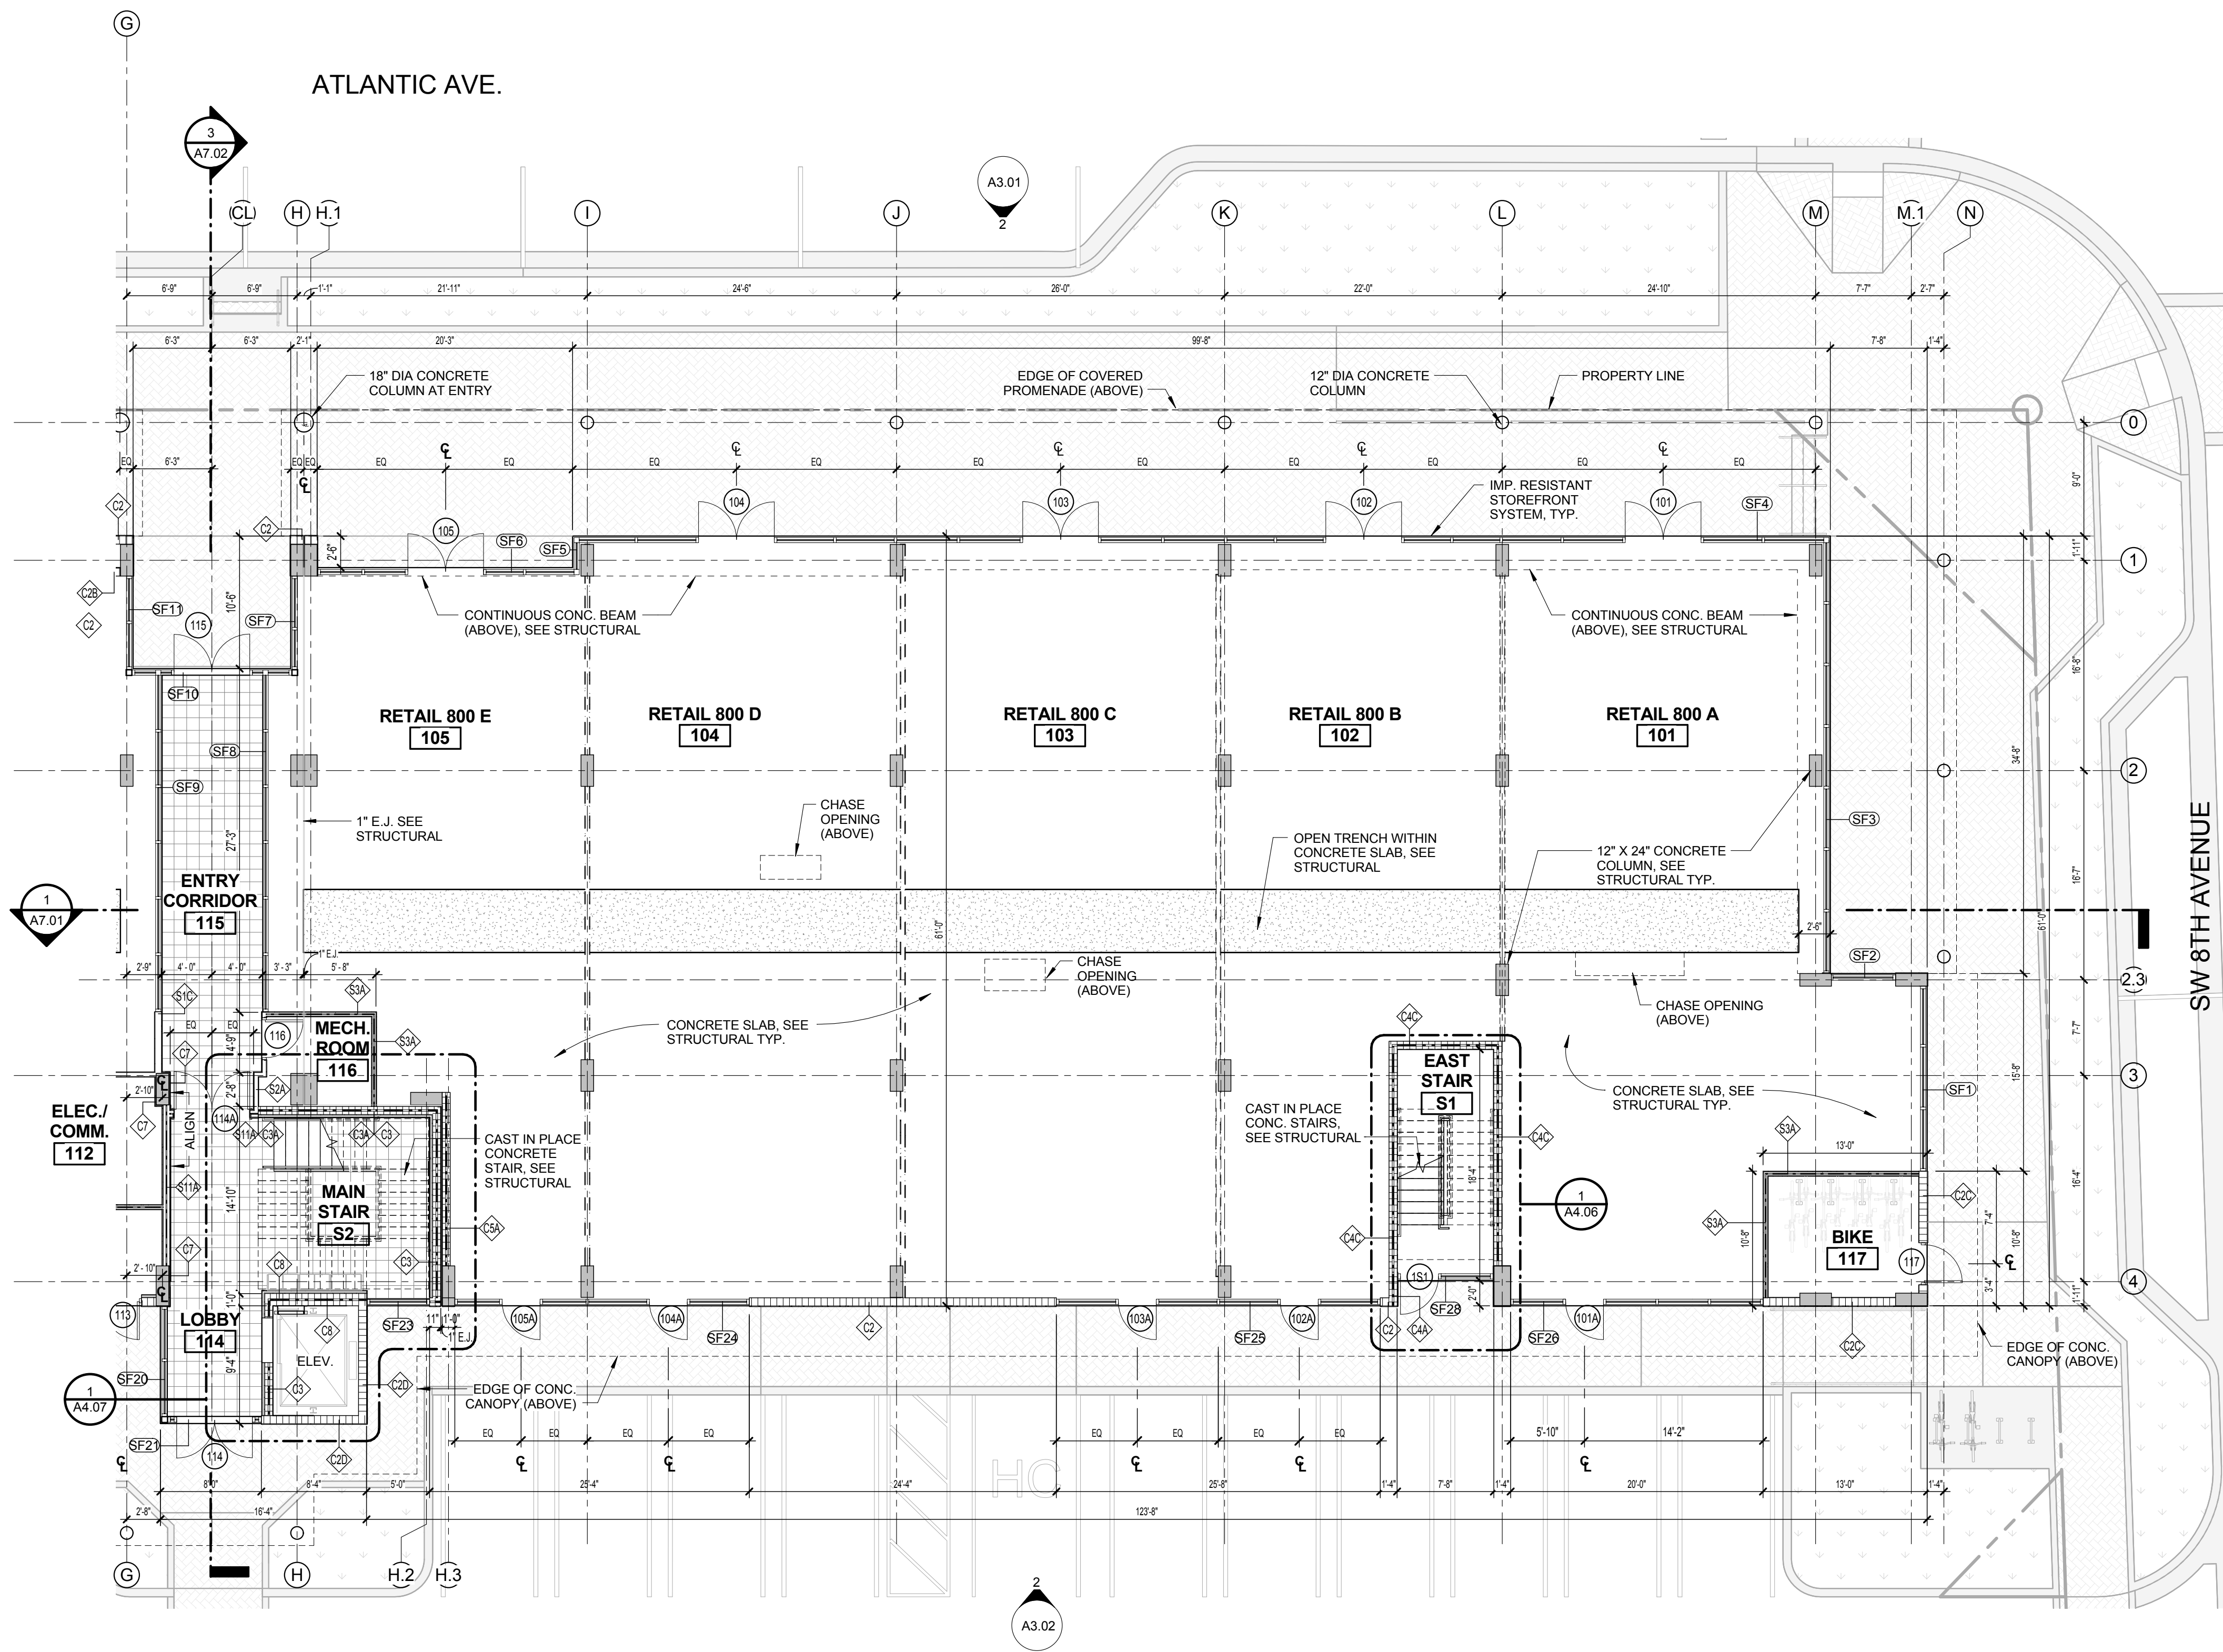

1 ENLARGED FIRST FLOOR PLAN- EAST
1/8" = 1'-0"

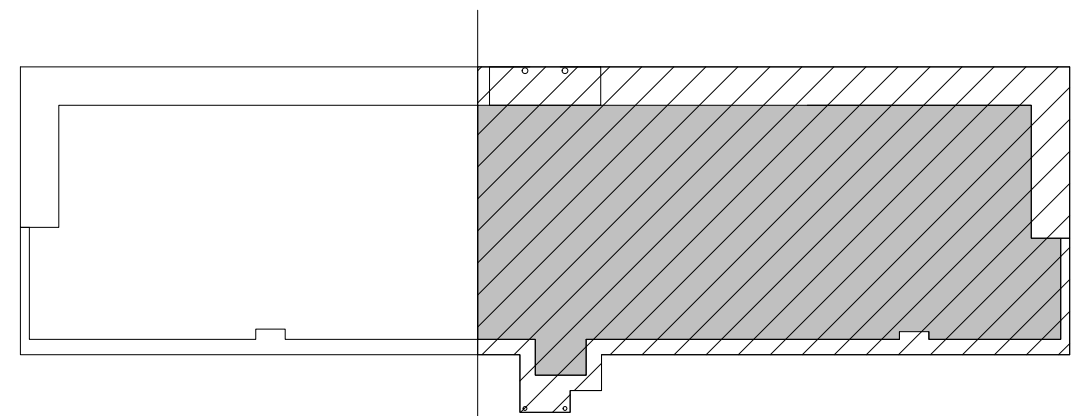

BUILDING LEGEND EAST

ISSUED FOR :

BIDS
PERMIT
CONSTRUCTION
SEAL

PROJECT TITLE
UPTOWN
ATLANTIC - 800
BLOCK

W. ATLANTIC AVE., DELRAY
BEACH, FL


REVISIONS		
NUM.	DESCRIPTION	DATE

THESE DRAWINGS ARE PREPARED PER ESTABLISHED INDUSTRY STANDARDS AND REPRESENT THE ARCHITECT AND ENGINEERS DESIGN CONCEPT. THEY ARE NOT INTENDED TO PROVIDE EVERY DETAIL OR CONDITION REQUIRED TO CONSTRUCT THE BUILDING. THE CONTRACTOR THROUGH SUBMITTALS AND OTHER COORDINATION EFFORTS IS FULLY RESPONSIBLE FOR PROVIDING A COMPLETE AND OPERATIONAL BUILDING WHETHER INDICATED ON THE PLANS OR NOT.
FILE NUMBER


DRAWING TITLE
ENLARGED FIRST
FLOOR PLAN-
EAST

DATE
DRAWN BY
JOB NUMBER
121108
DRAWING NUMBER

A2.04

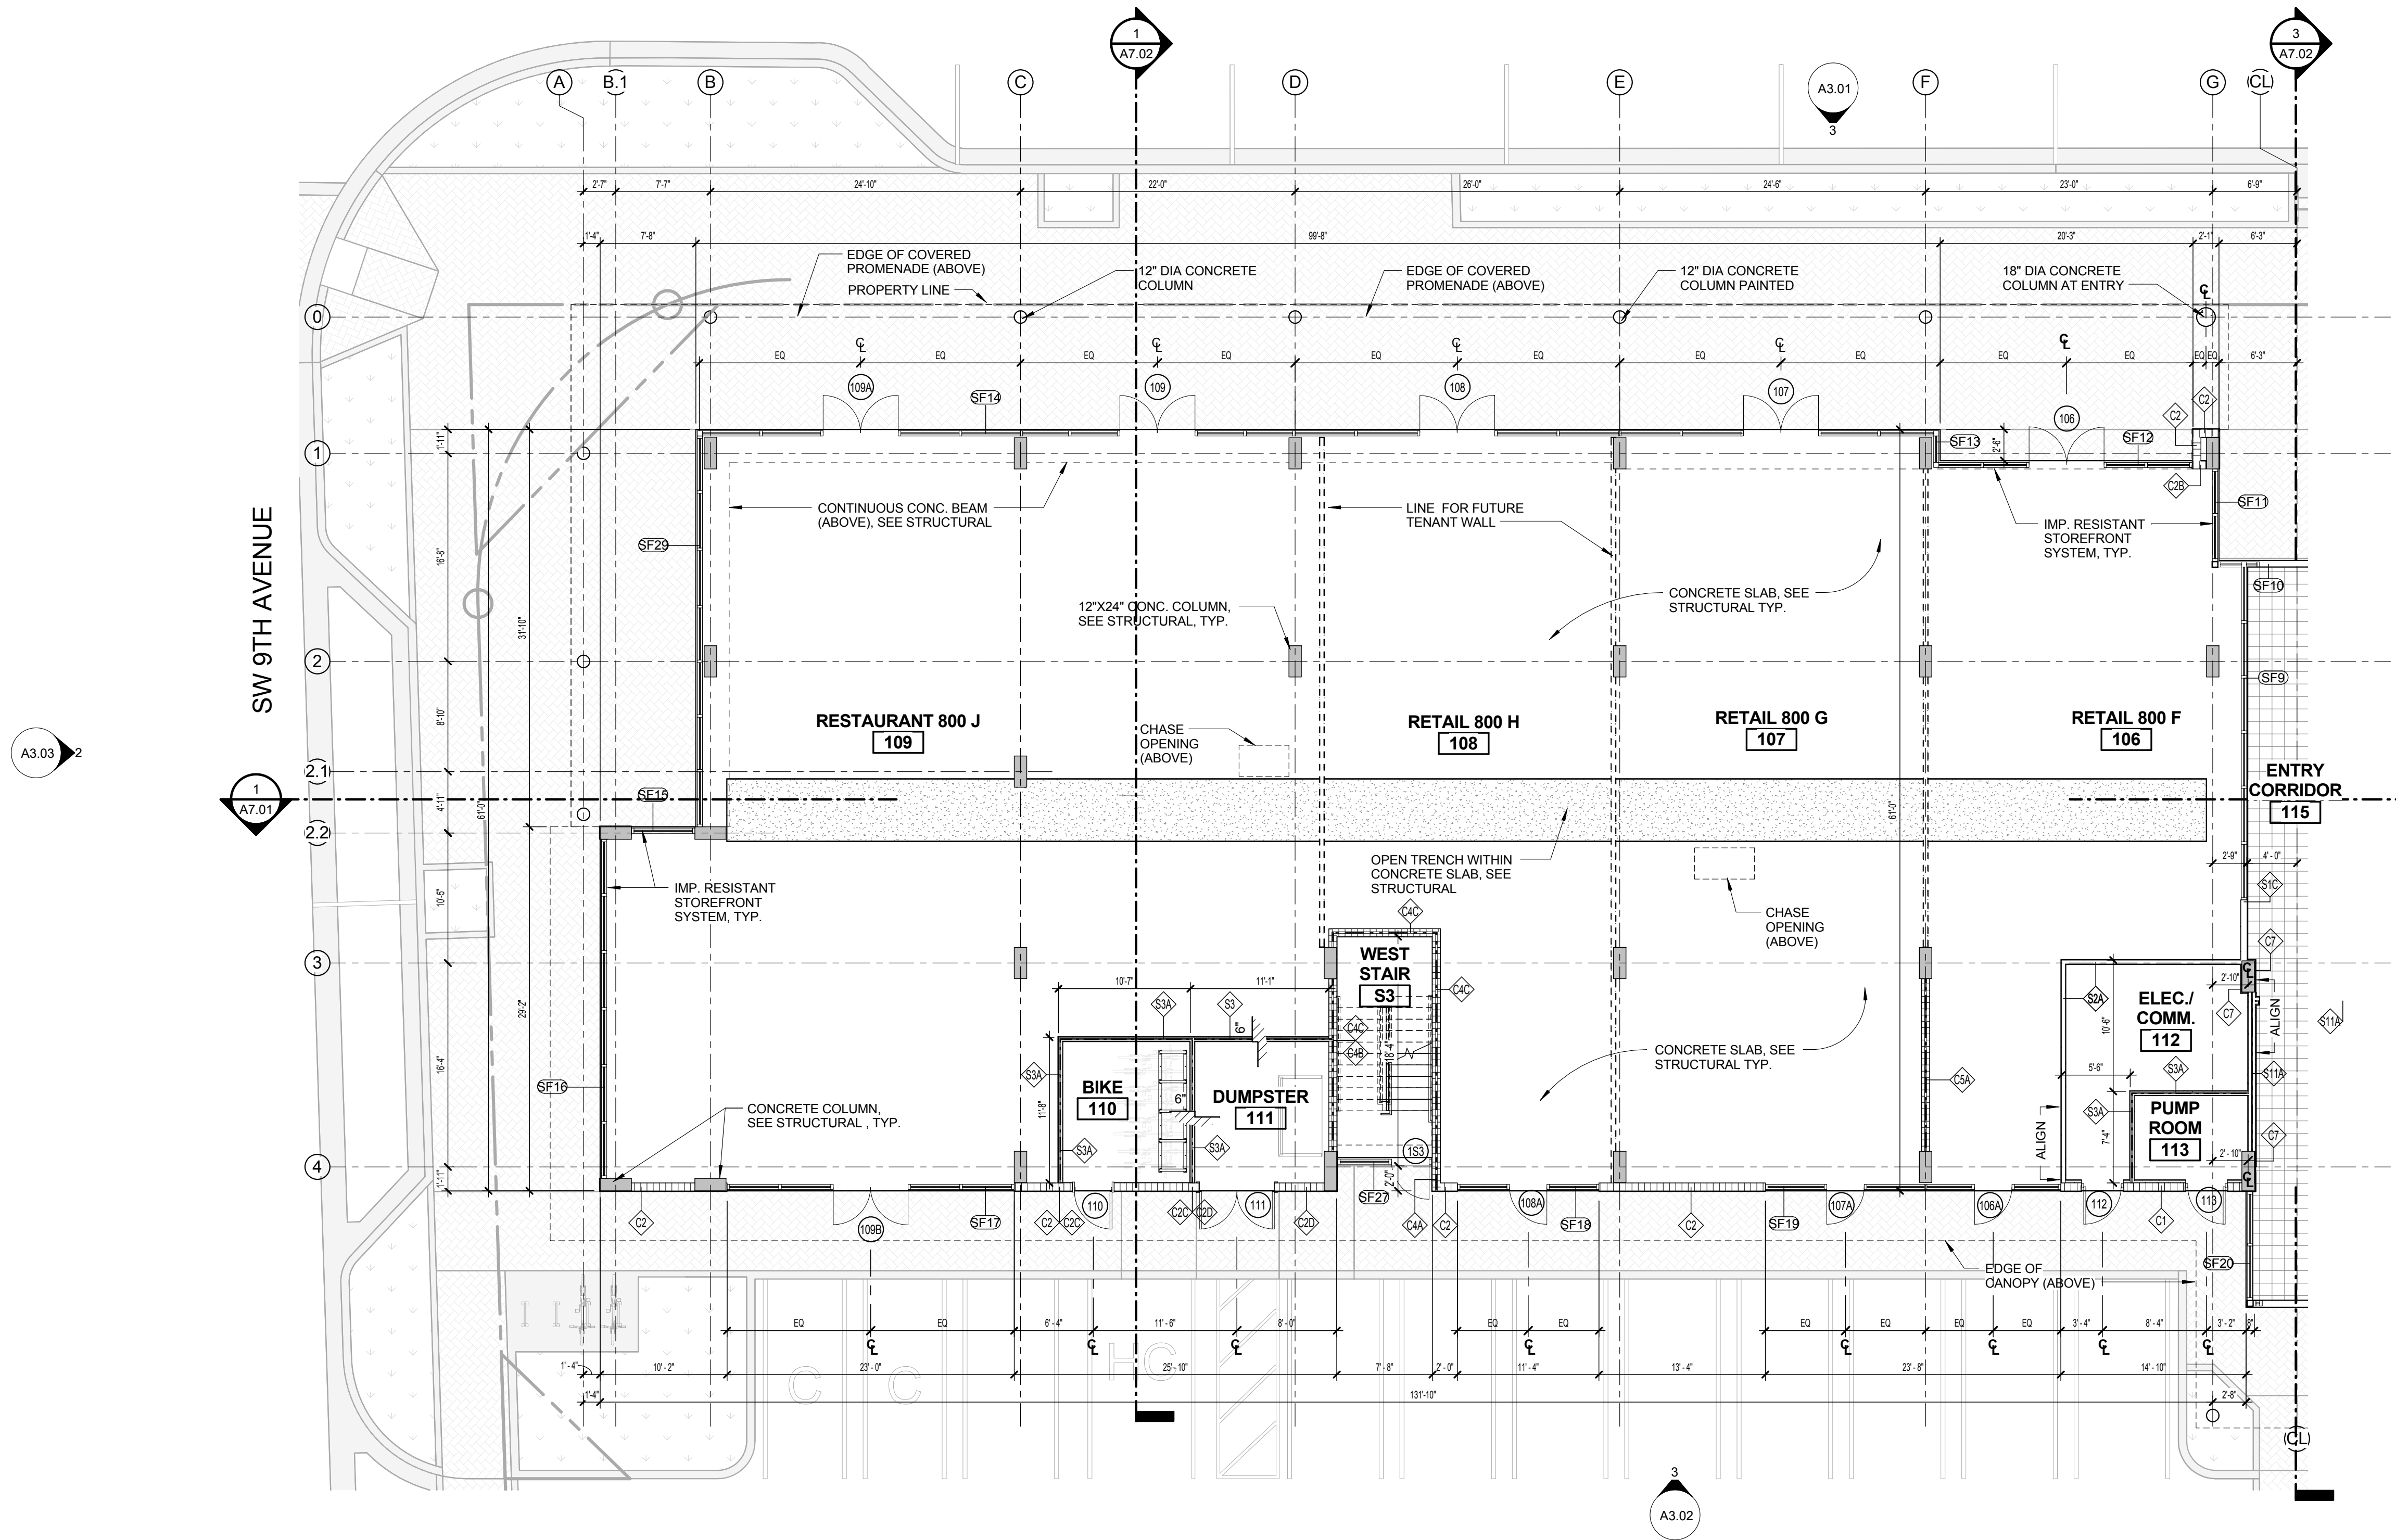

1 ENLARGED FIRST FLOOR PLAN- WEST
A2.05 1/8" = 1'-0"

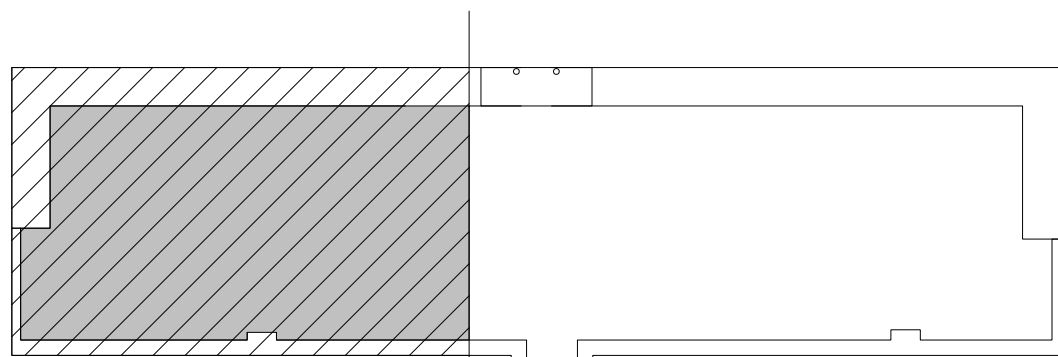

BUILDING LEGEND WEST

ISSUED FOR :

BIDS

PERMIT

CONSTRUCTION

SEAL

PROJECT TITLE

UPTOWN
ATLANTIC - 800
BLOCK

W. ATLANTIC AVE., DELRAY
BEACH, FL

REVISIONS

NUM.	DESCRIPTION	DATE
------	-------------	------

THESE DRAWINGS ARE PREPARED PER ESTABLISHED INDUSTRY STANDARDS AND REPRESENT THE ARCHITECT AND ENGINEERS DESIGN CONCEPT. THEY ARE NOT INTENDED TO PROVIDE EVERY DETAIL OR CONDITION REQUIRED TO CONSTRUCT THE BUILDING. THE CONTRACTOR THROUGH SUBMITTALS AND OTHER COORDINATION EFFORTS IS FULLY RESPONSIBLE FOR PROVIDING A COMPLETE AND OPERATIONAL BUILDING WHETHER INDICATED ON THE PLANS OR NOT.

DRAWING TITLE

ENLARGED FIRST
FLOOR PLAN-
WEST

DATE


DRAWN BY

JOB NUMBER

121108


DRAWING NUMBER

A2.05

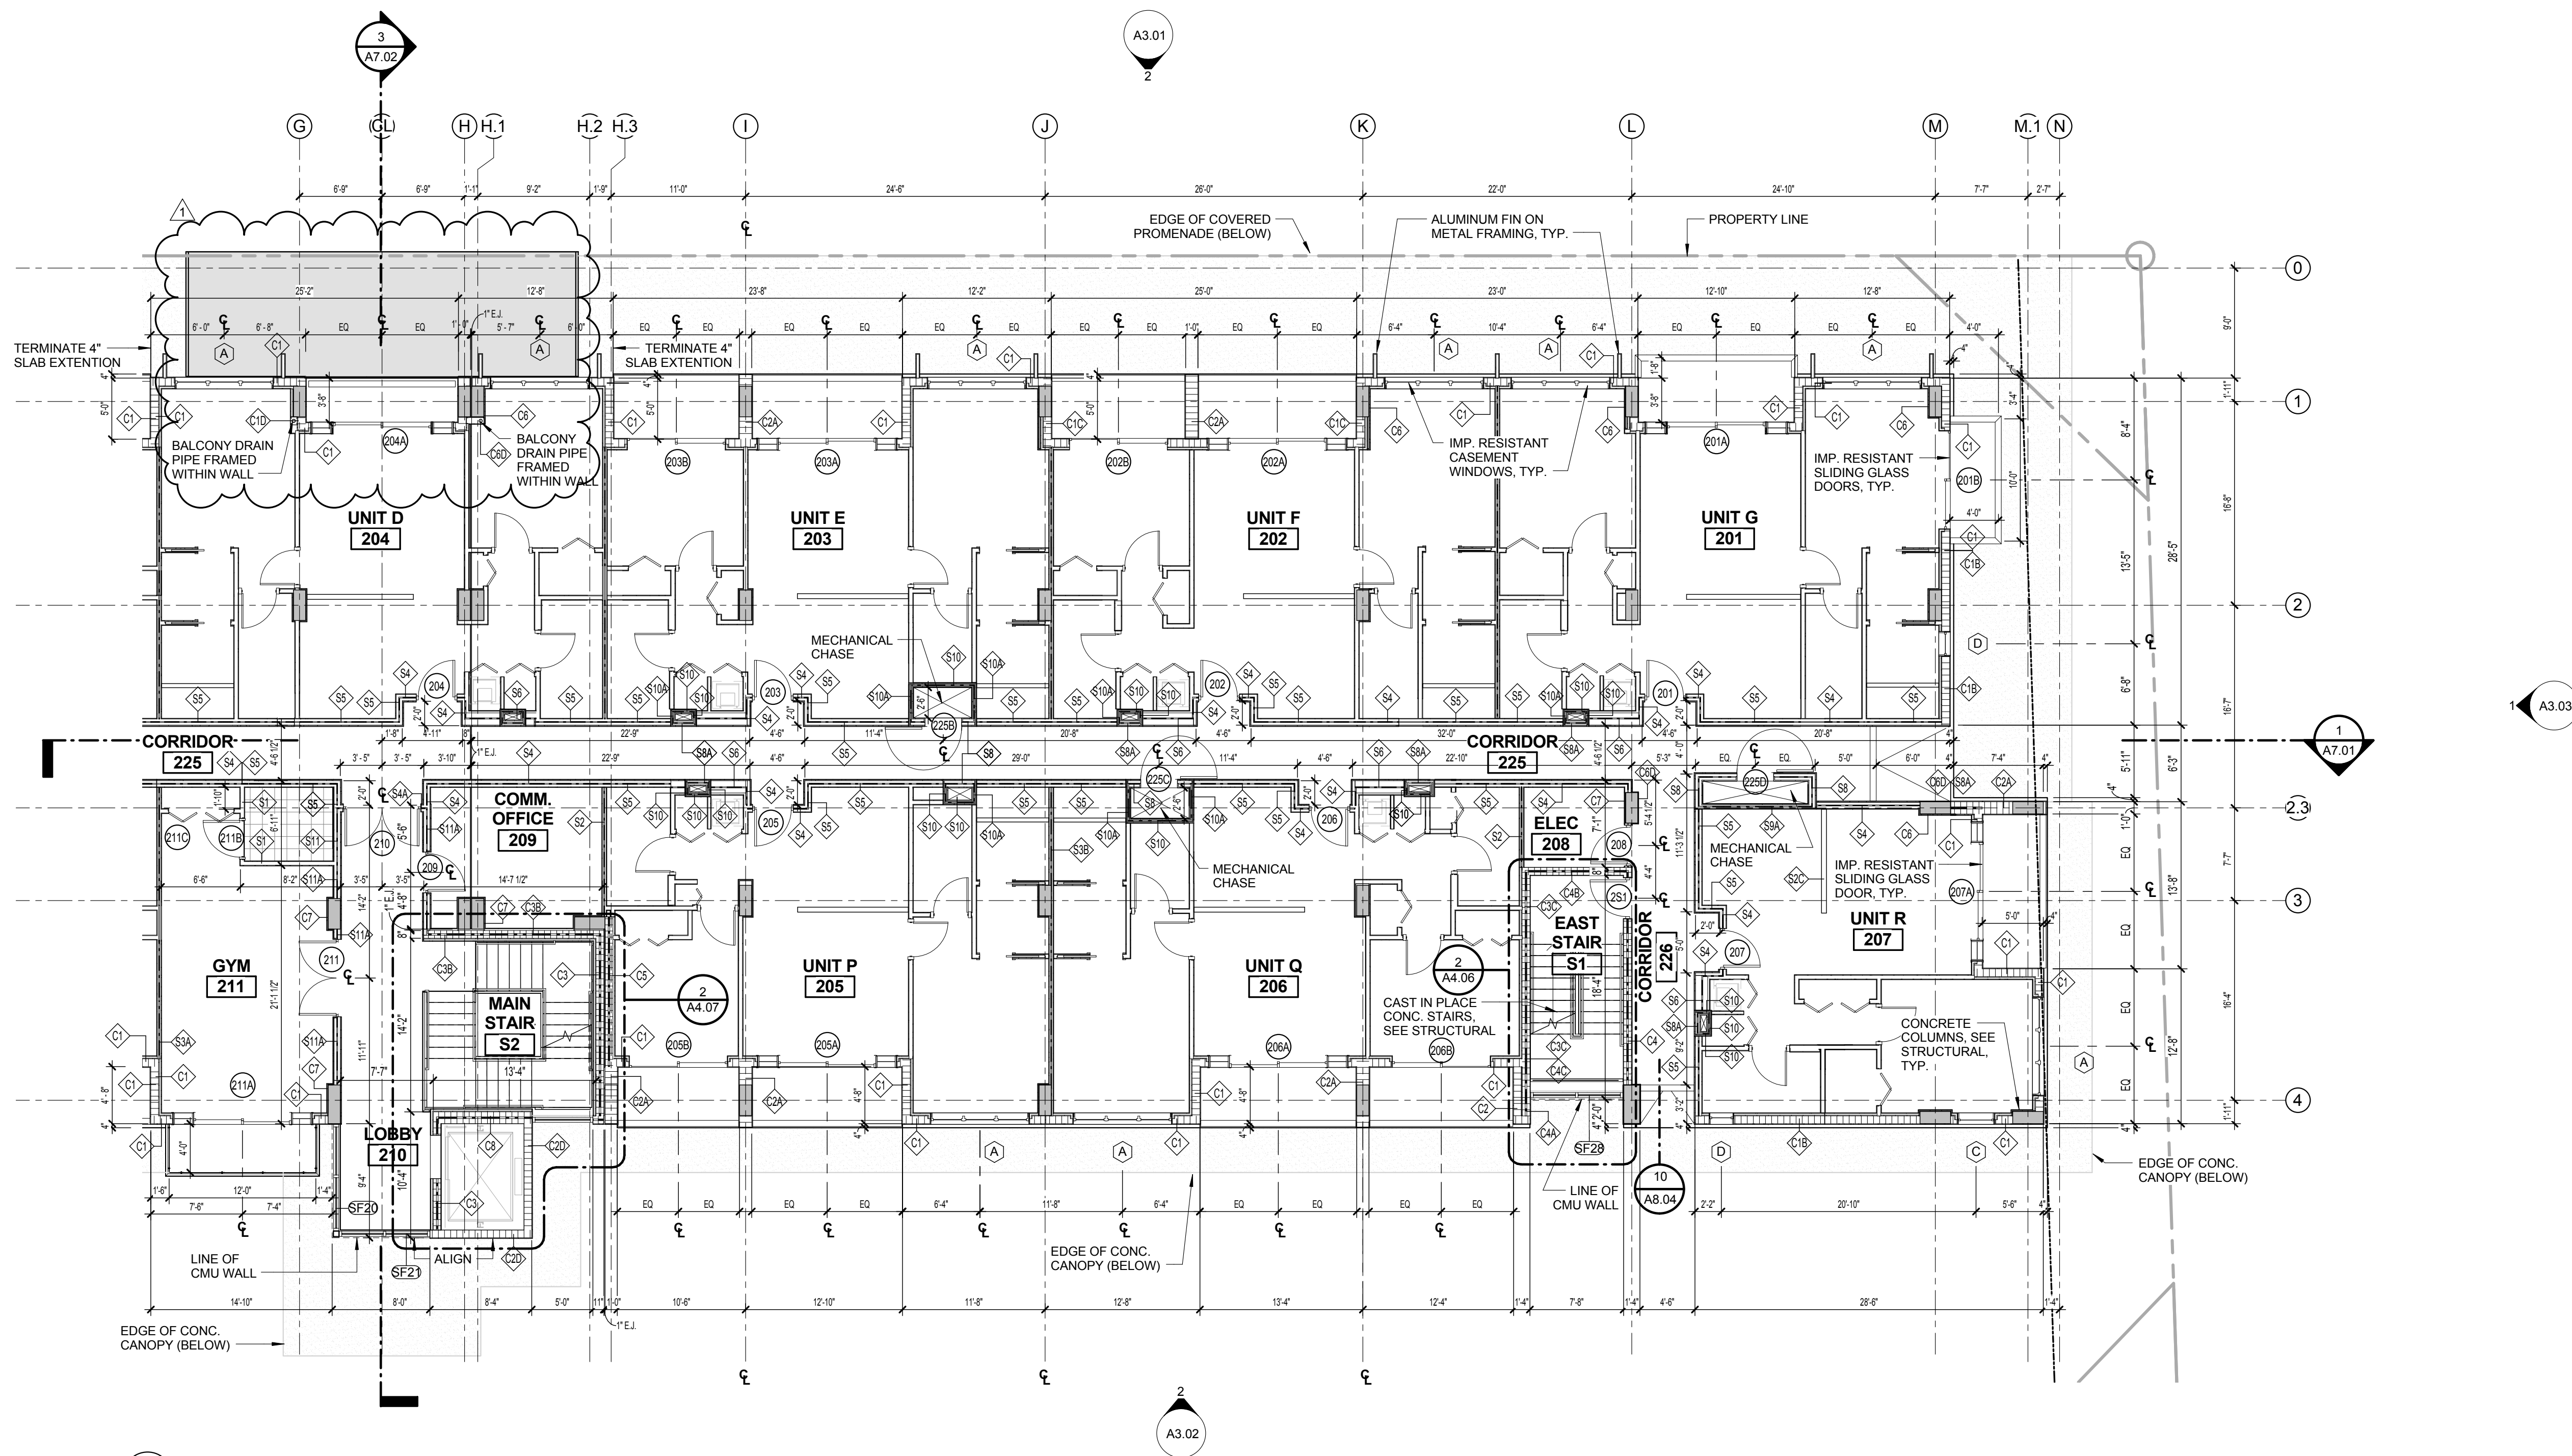

1
A2.06
ENLARGED SECOND FLOOR PLAN- EAST
1/8" = 1'-0"

NOTE: REFER TO ENLARGED UNIT PLANS SHEETS A4.01, A4.02, A4.03 AND A4.04 FOR UNIT PLAN LAYOUTS

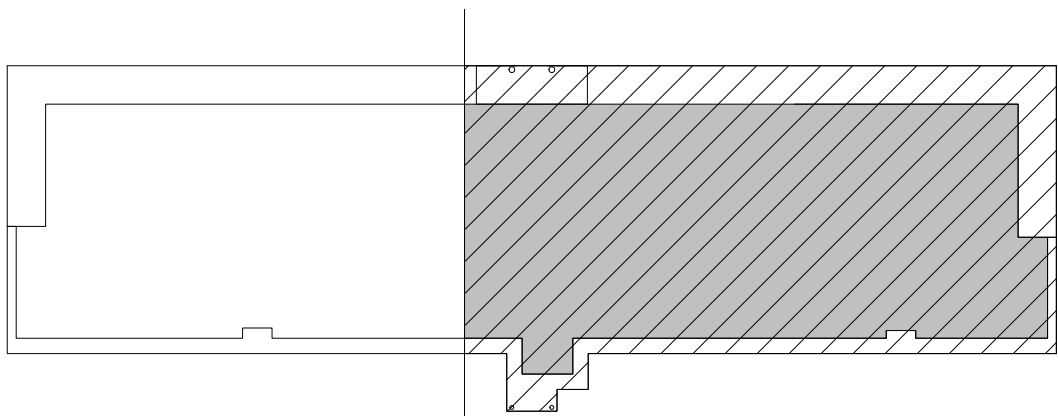

BUILDING LEGEND EAST

ISSUED FOR :

BIDS
PERMIT
CONSTRUCTION
SEAL

PROJECT TITLE
UPTOWN
ATLANTIC - 800
BLOCK

W. ATLANTIC AVE., DELRAY
BEACH, FL



REVISIONS

THESE DRAWINGS ARE PREPARED PER ESTABLISHED INDUSTRY STANDARDS AND REPRESENT THE ARCHITECT AND ENGINEERS DESIGN CONCEPT. THEY ARE NOT INTENDED TO PROVIDE EVERY DETAIL OR CONDITION REQUIRED TO CONSTRUCT THE BUILDING. THE CONTRACTOR THROUGH SUBMITTALS AND OTHER COORDINATION EFFORTS IS FULLY RESPONSIBLE FOR PROVIDING A COMPLETE AND OPERATIONAL BUILDING WHETHER INDICATED ON THE PLANS OR NOT.
FILE NUMBER

DRAWING TITLE
ENLARGED
SECOND FLOOR
PLAN- EAST

DATE
DRAWN BY
JOB NUMBER
121108
DRAWING NUMBER

A2.06

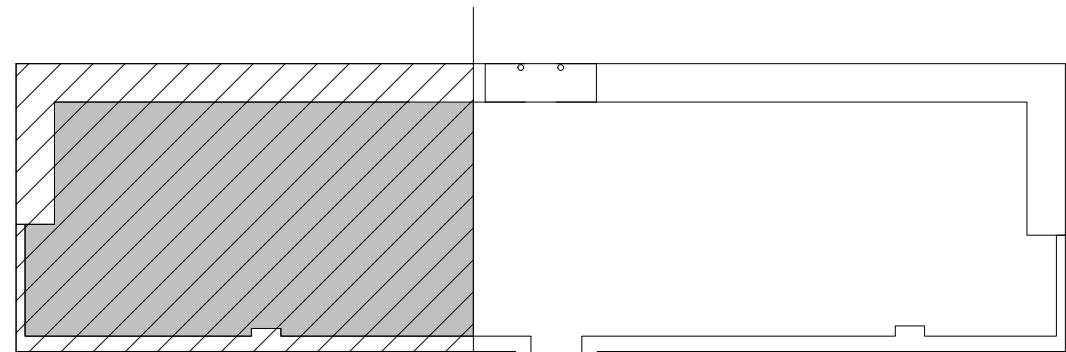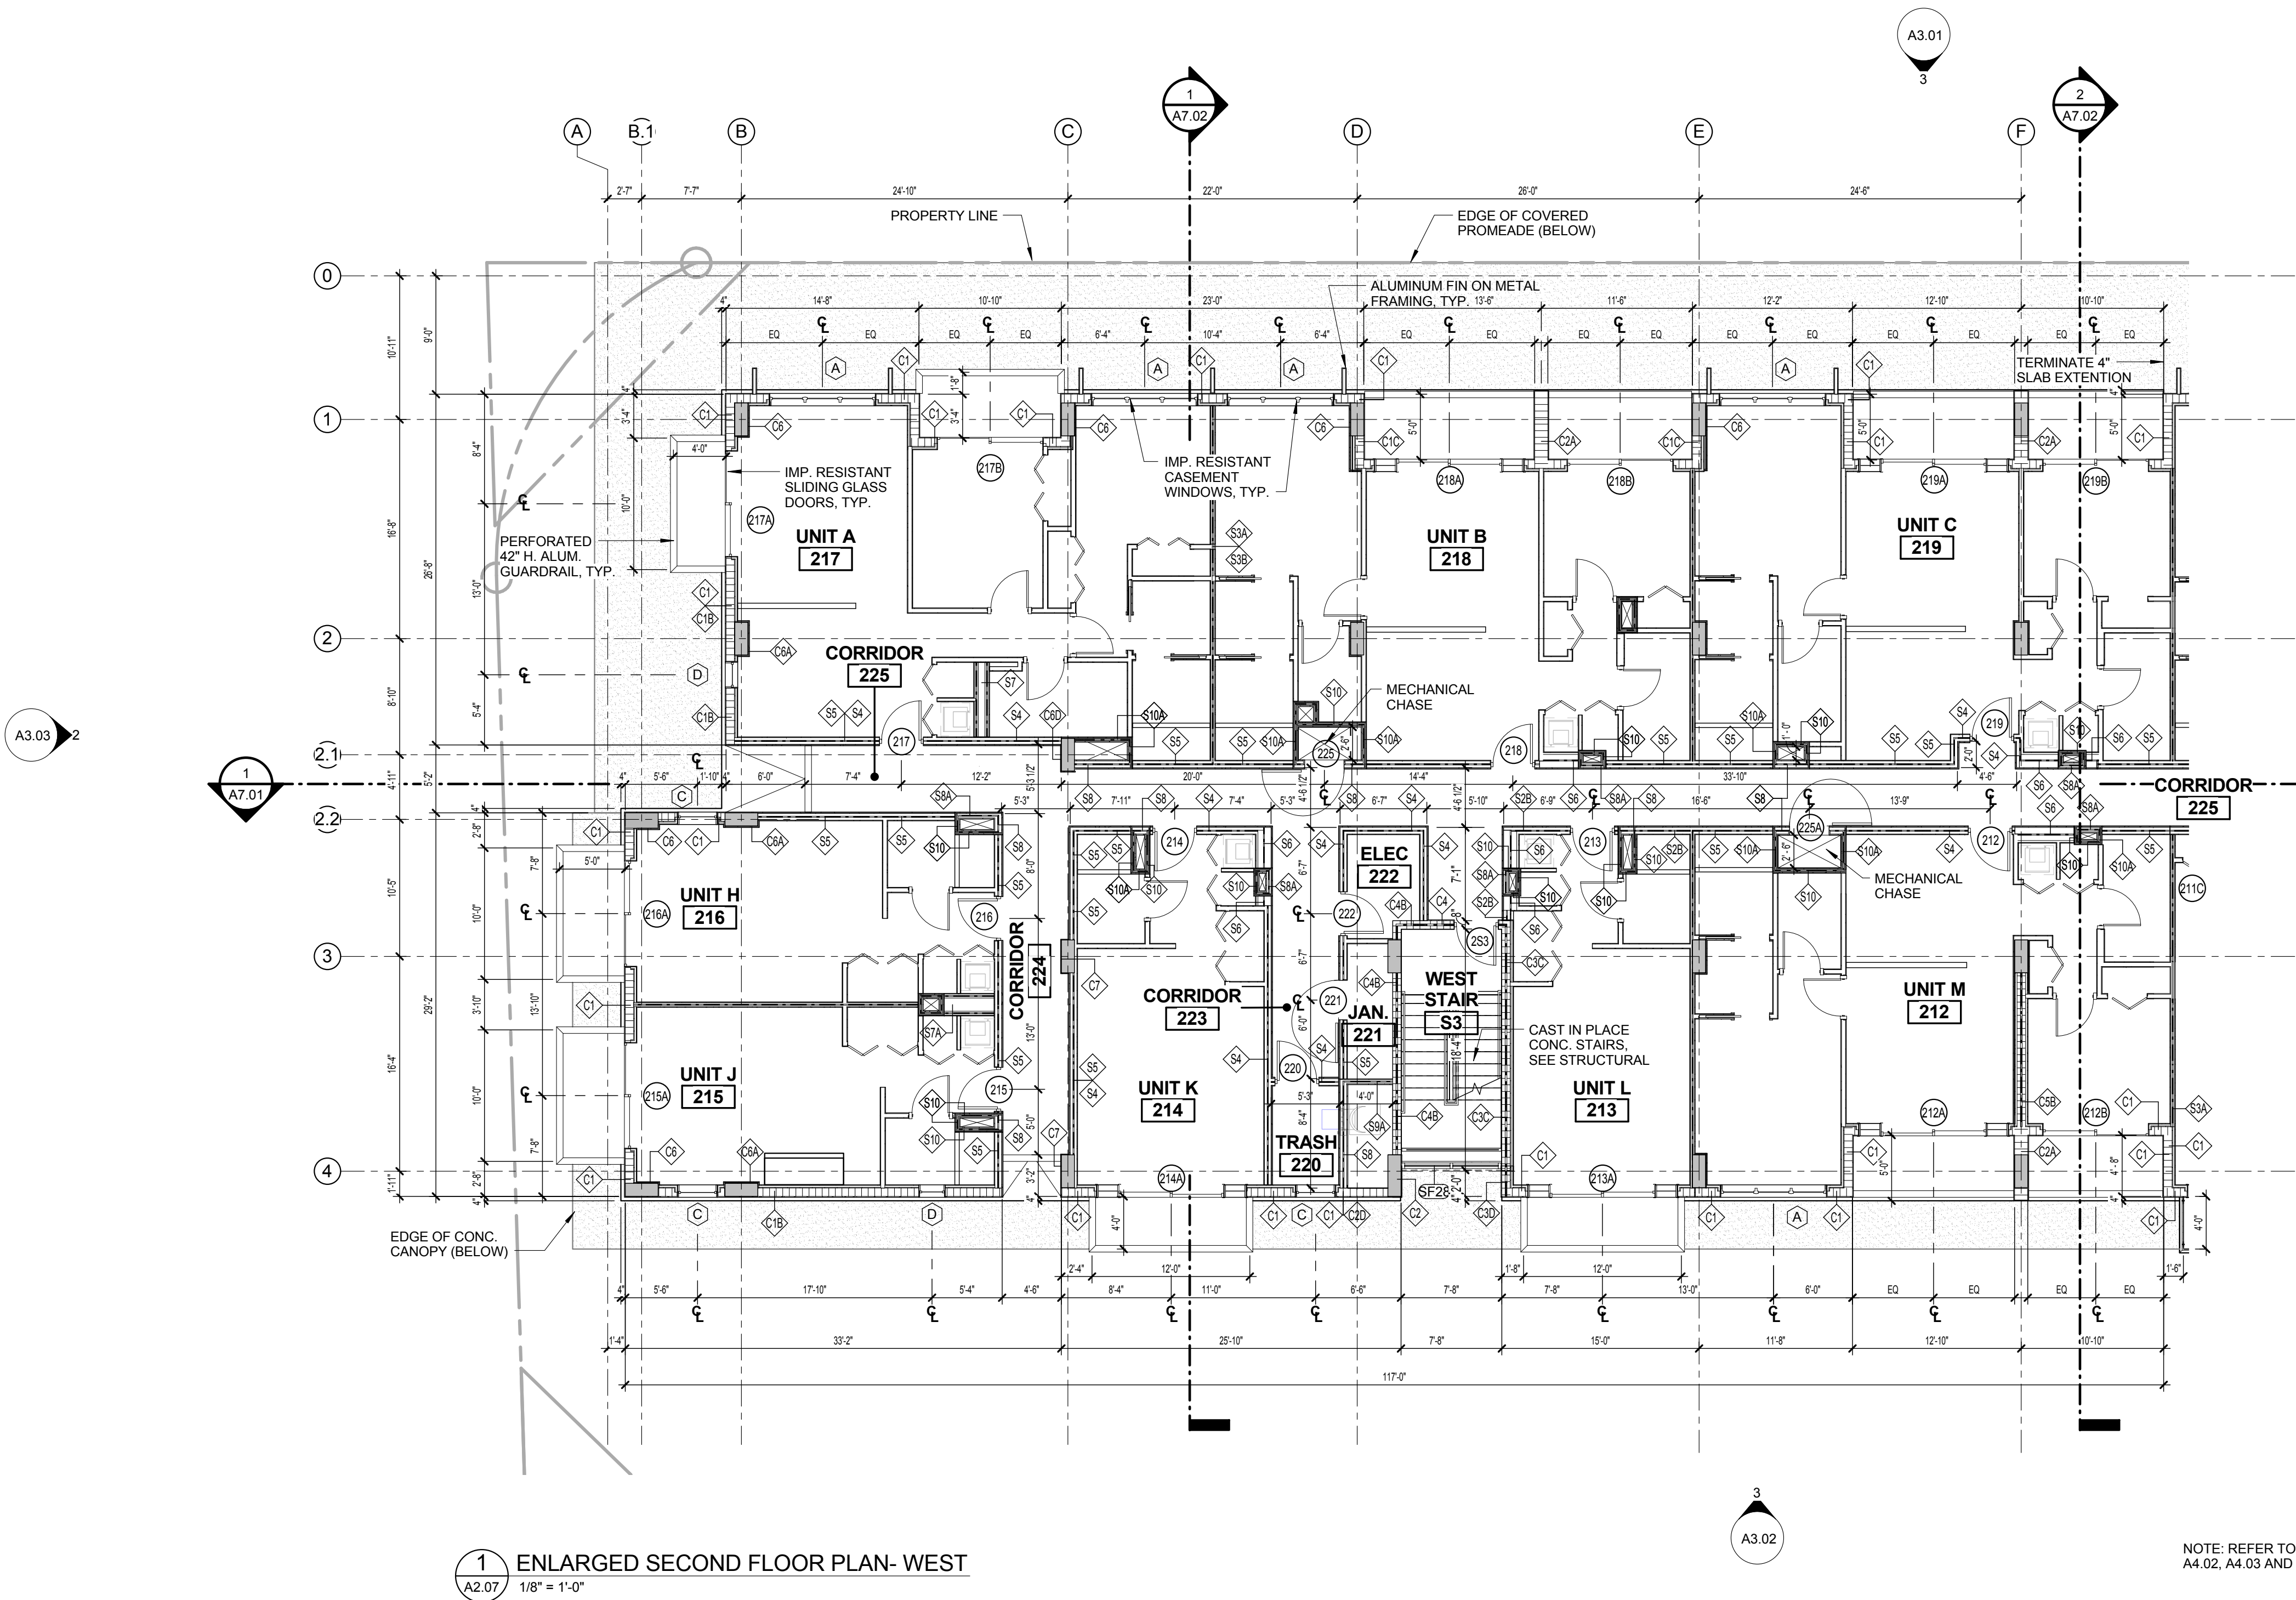

BUILDING LEGEND WEST

ISSUED FOR :
BIDS
PERMIT
CONSTRUCTION
SEAL

PROJECT TITLE
UPTOWN
ATLANTIC - 800
BLOCK

W. ATLANTIC AVE., DELRAY
BEACH, FL


REVISIONS		
NUM.	DESCRIPTION	DATE

THESE DRAWINGS ARE PREPARED PER ESTABLISHED INDUSTRY STANDARDS AND REPRESENT THE ARCHITECT AND ENGINEERS DESIGN CONCEPT. THEY ARE NOT INTENDED TO PROVIDE EVERY DETAIL OR CONDITION REQUIRED TO CONSTRUCT THE BUILDING. THE CONTRACTOR THROUGH SUBMITTALS AND OTHER COORDINATION EFFORTS IS FULLY RESPONSIBLE FOR PROVIDING A COMPLETE AND OPERATIONAL BUILDING WHETHER INDICATED ON THE PLANS OR NOT.

DRAWING TITLE
ENLARGED
SECOND FLOOR
PLAN- WEST


DATE
DRAWN BY
JOB NUMBER
121108
DRAWING NUMBER

A2.07

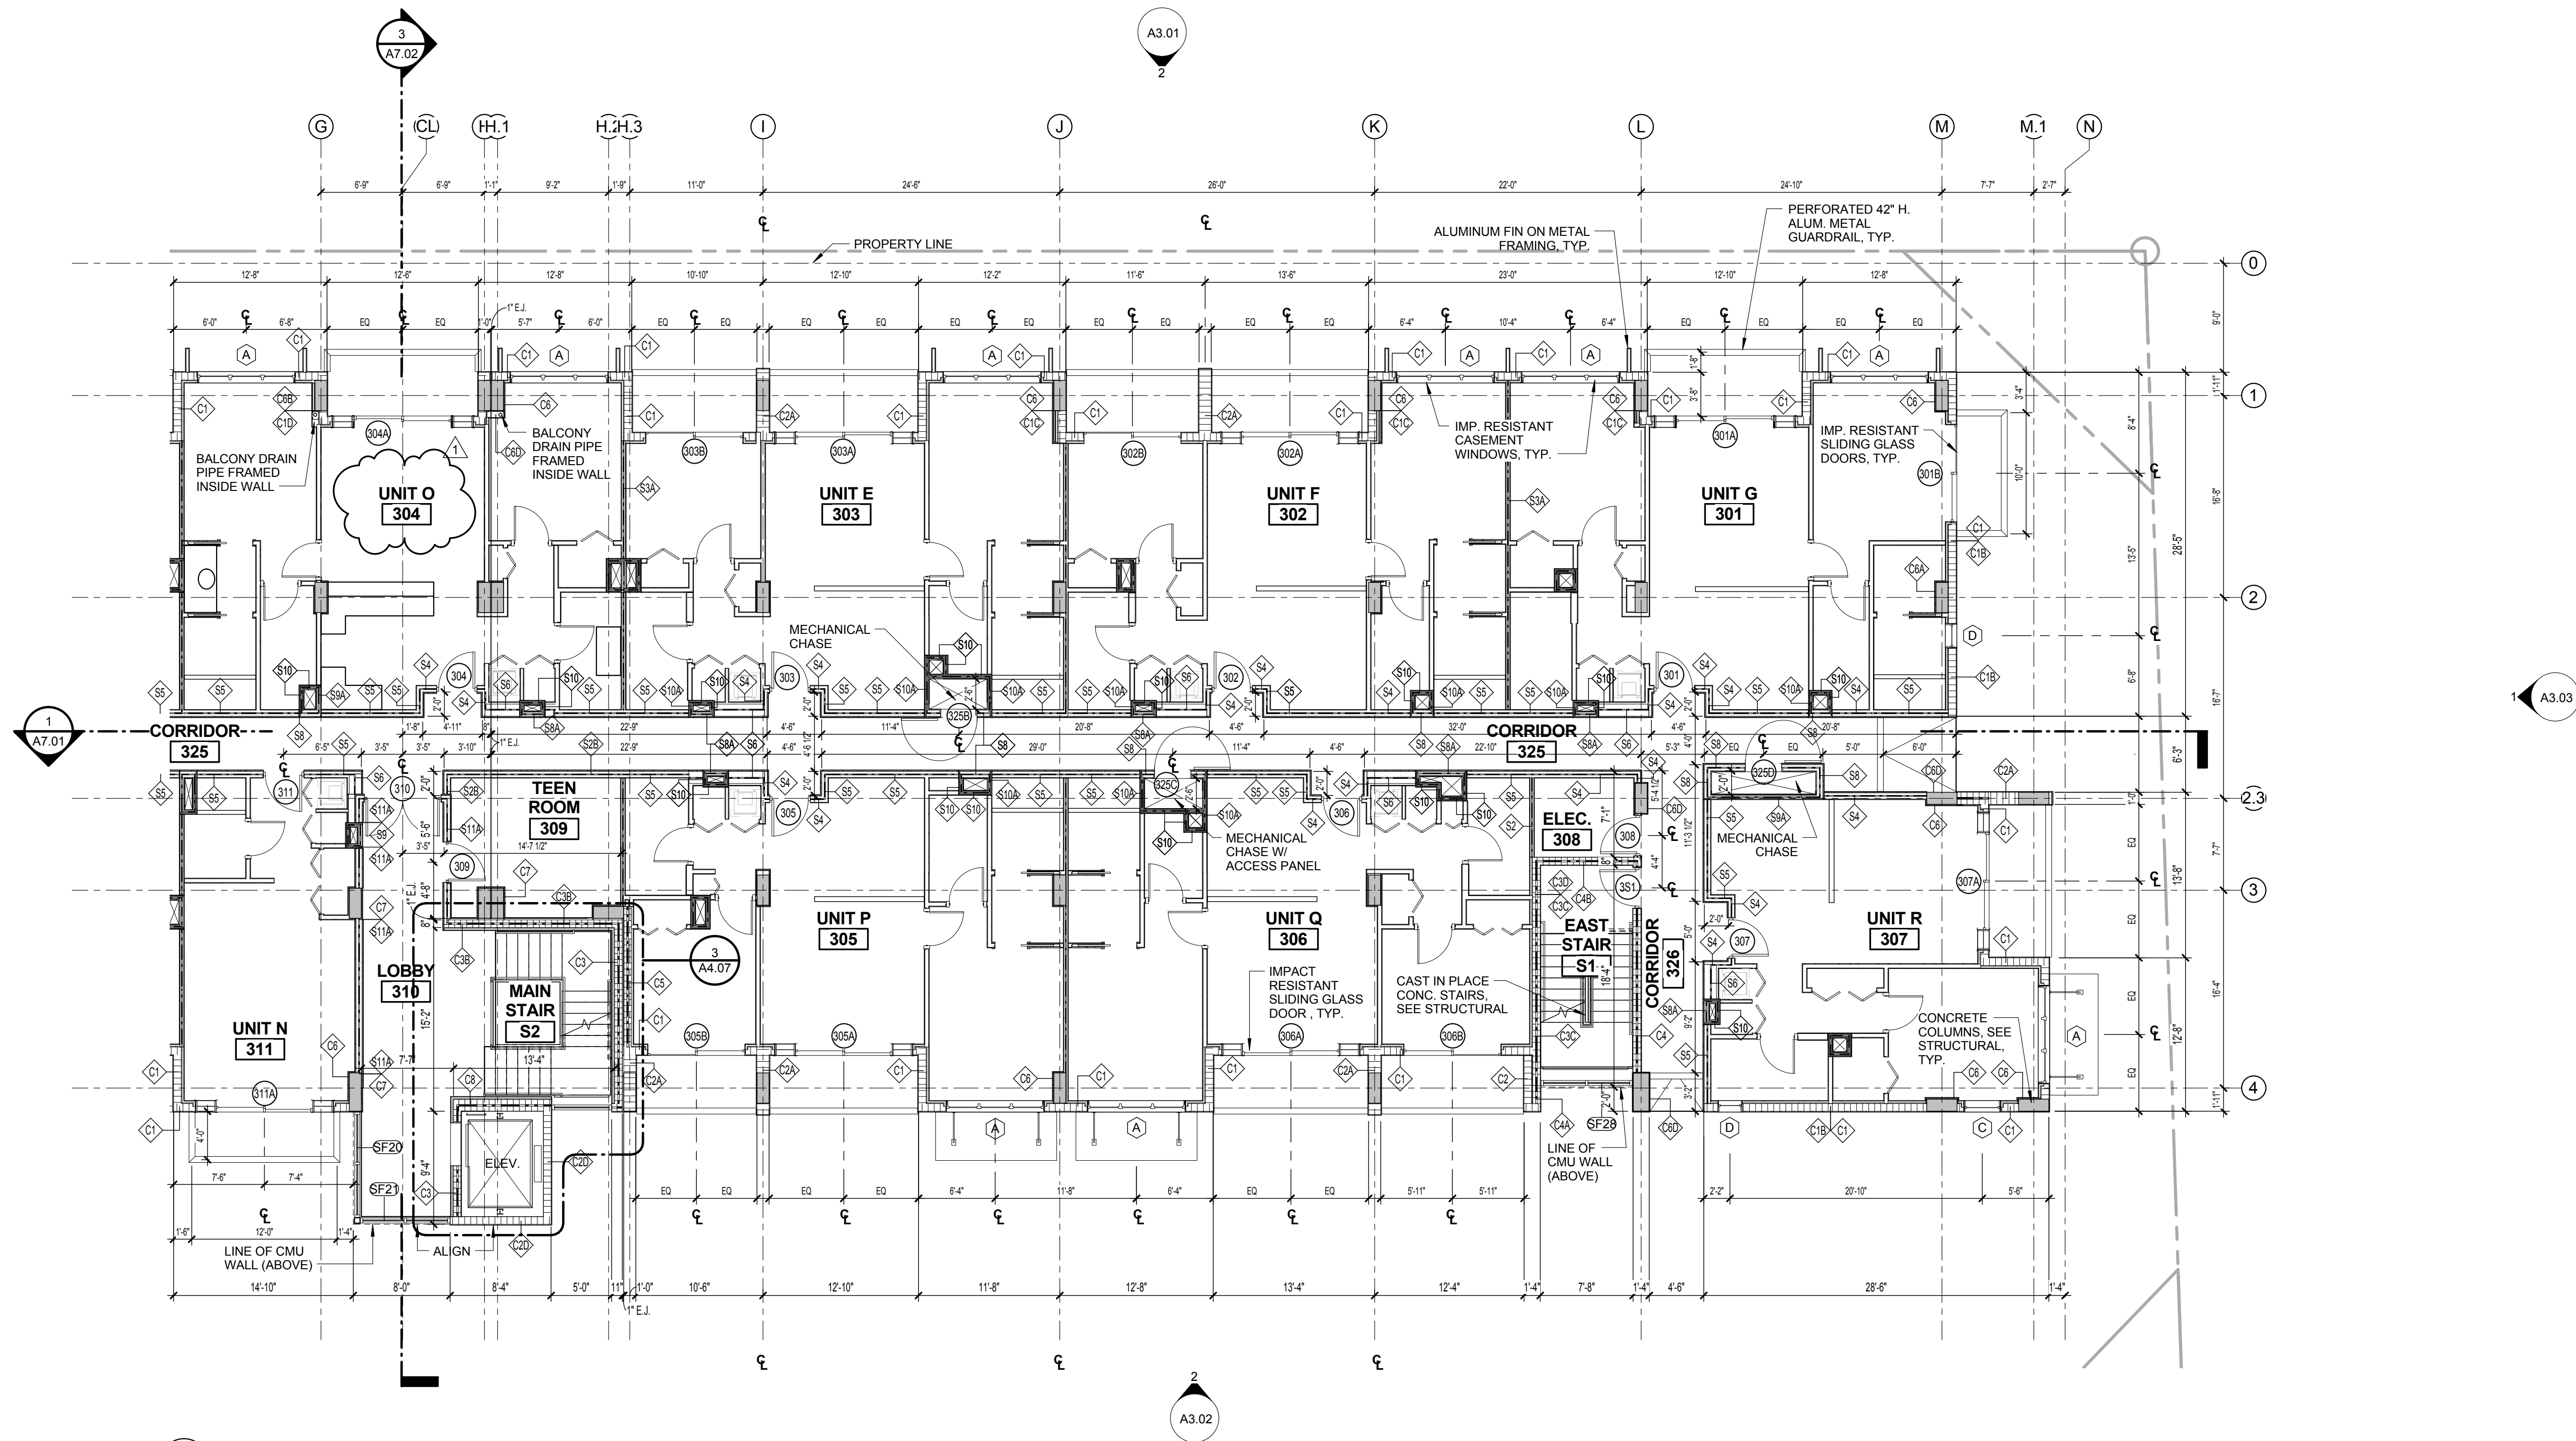

1 ENLARGED THIRD FLOOR PLAN- EAST
A2.08 1/8" = 1'-0"

NOTE: REFER TO ENLARGED UNIT PLANS SHEETS A4.01, A4.02, A4.03 AND A4.04 FOR UNIT PLAN LAYOUTS

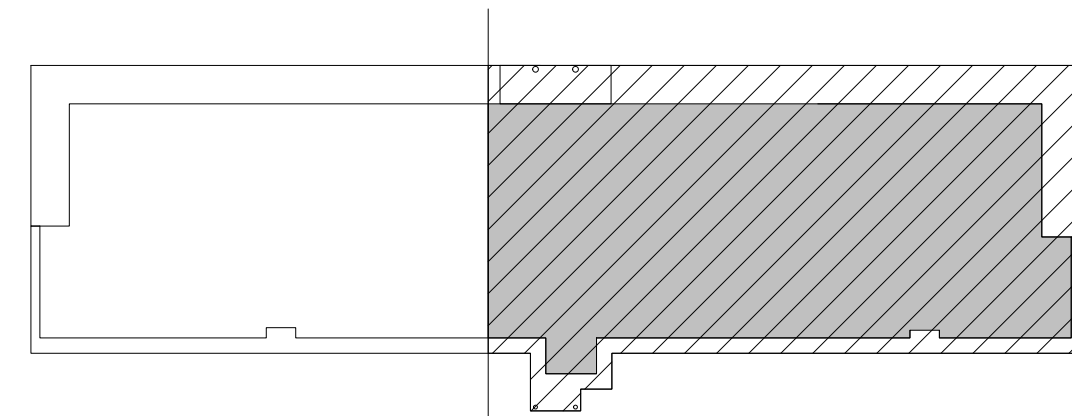

BUILDING LEGEND EAST

ISSUED FOR :
BIDS
PERMIT
CONSTRUCTION
SEAL

PROJECT TITLE
UPTOWN
ATLANTIC - 800
BLOCK

W. ATLANTIC AVE., DELRAY
BEACH, FL


REVISIONS

THESE DRAWINGS ARE PREPARED
PER ESTABLISHED INDUSTRY
STANDARDS AND REPRESENT THE
ARCHITECT AND ENGINEERS DESIGN
CONCEPT. THEY ARE NOT INTENDED
TO PROVIDE EVERY DETAIL OR
CONDITION REQUIRED TO
CONSTRUCT THE BUILDING. THE
CONTRACTOR THROUGH SUBMITTALS
AND OTHER COORDINATION EFFORTS
IS FULLY RESPONSIBLE FOR
PROVIDING A COMPLETE AND
OPERATIONAL BUILDING WHETHER
INDICATED ON THE PLANS OR NOT.
FILE NUMBER

DRAWING TITLE
ENLARGED THIRD
FLOOR PLAN-
EAST


DATE | DRAWN BY
JOB NUMBER
121108
DRAWING NUMBER

A2.08

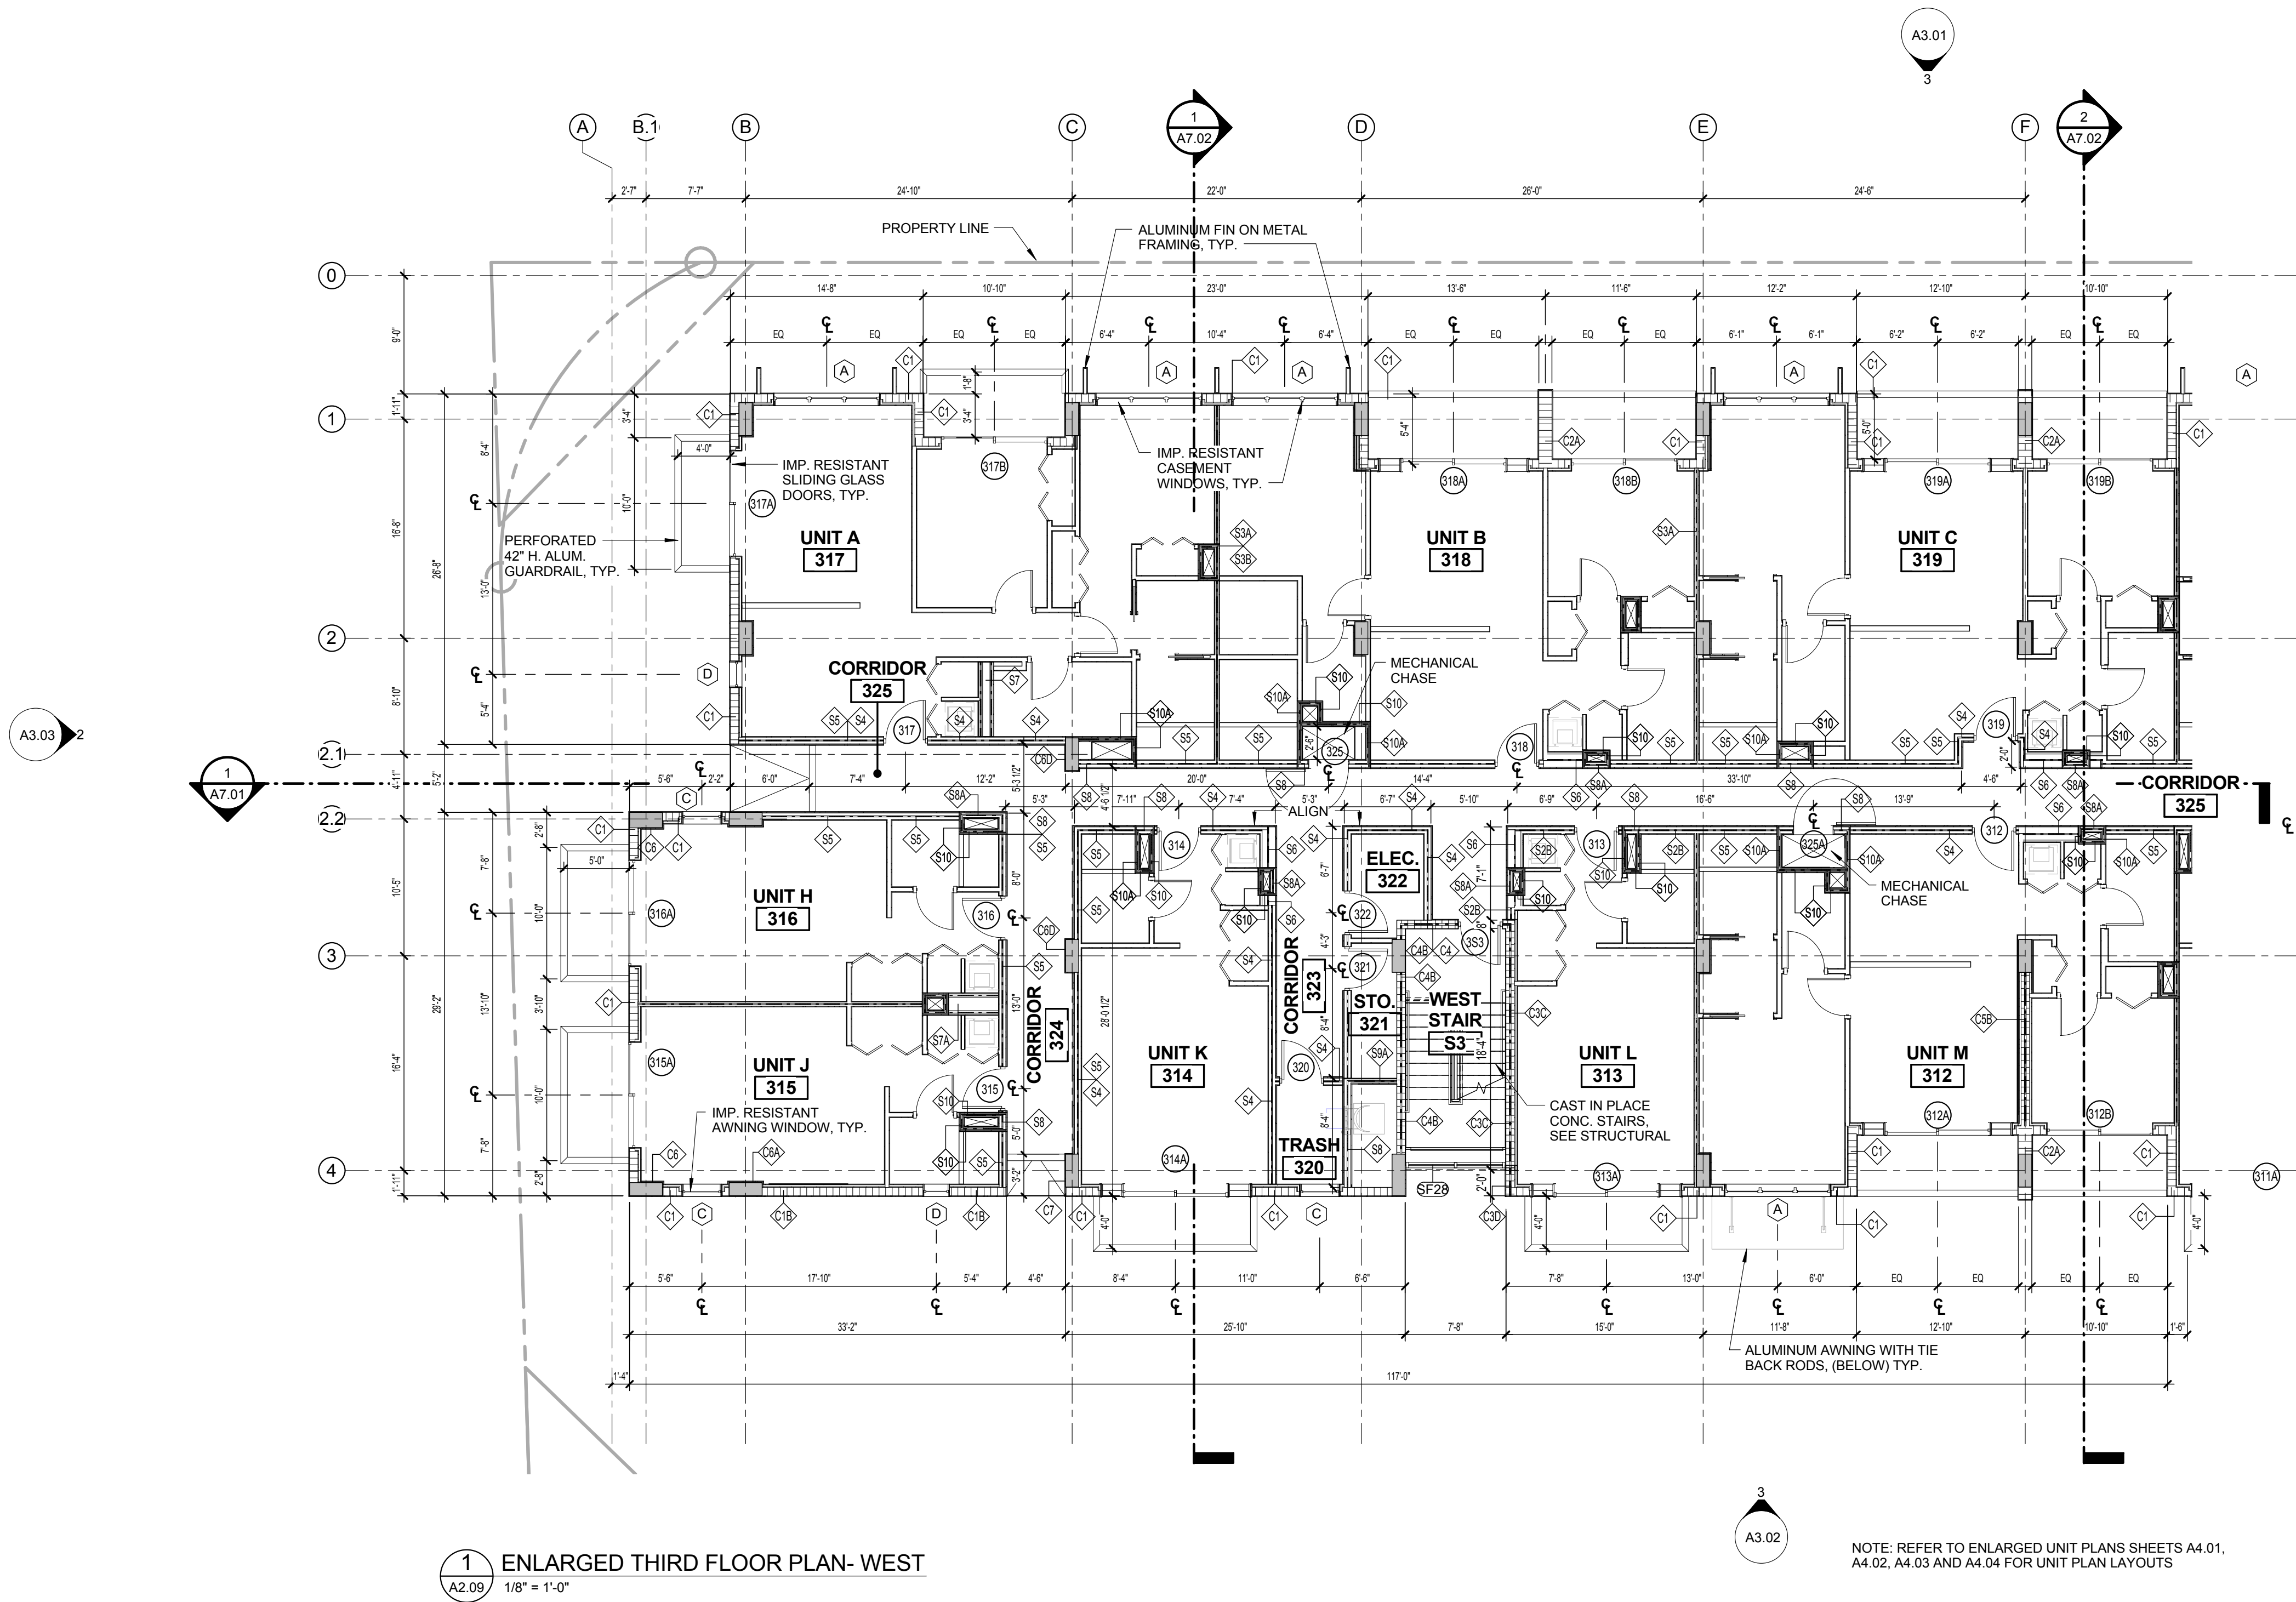

1
A2.09
ENLARGED THIRD FLOOR PLAN- WEST
1/8" = 1'-0"

NOTE: REFER TO ENLARGED UNIT PLANS SHEETS A4.01, A4.02, A4.03 AND A4.04 FOR UNIT PLAN LAYOUTS

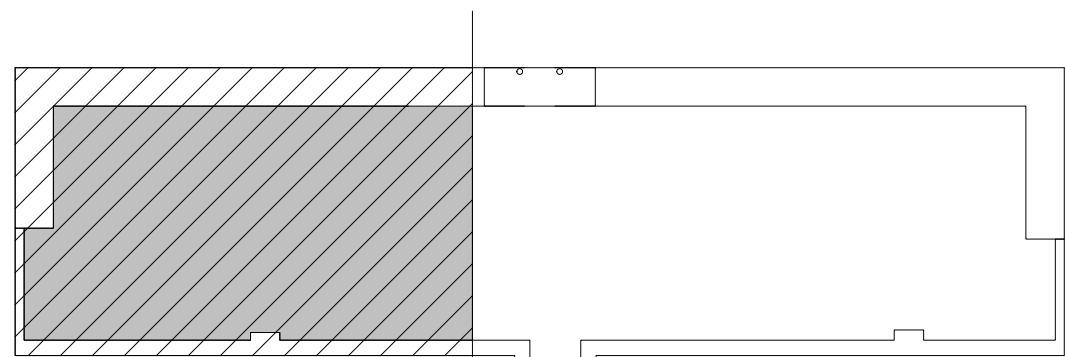

BUILDING LEGEND WEST

ISSUED FOR :

BIDS

PERMIT

CONSTRUCTION

SEAL

PROJECT TITLE

UPTOWN
ATLANTIC - 800
BLOCK

W. ATLANTIC AVE., DELRAY
BEACH, FL

REVISIONS

NUM.	DESCRIPTION	DATE
------	-------------	------

THESE DRAWINGS ARE PREPARED PER ESTABLISHED INDUSTRY STANDARDS AND REPRESENT THE ARCHITECT AND ENGINEERS DESIGN CONCEPT. THEY ARE NOT INTENDED TO PROVIDE EVERY DETAIL OR CONDITION REQUIRED TO CONSTRUCT THE BUILDING. THE CONTRACTOR THROUGH SUBMITTALS AND OTHER COORDINATION EFFORTS IS FULLY RESPONSIBLE FOR PROVIDING A COMPLETE AND OPERATIONAL BUILDING WHETHER INDICATED ON THE PLANS OR NOT.

DRAWING TITLE

ENLARGED THIRD
FLOOR PLAN-
WEST

DATE


DRAWN BY

JOB NUMBER

121108


DRAWING NUMBER

A2.09

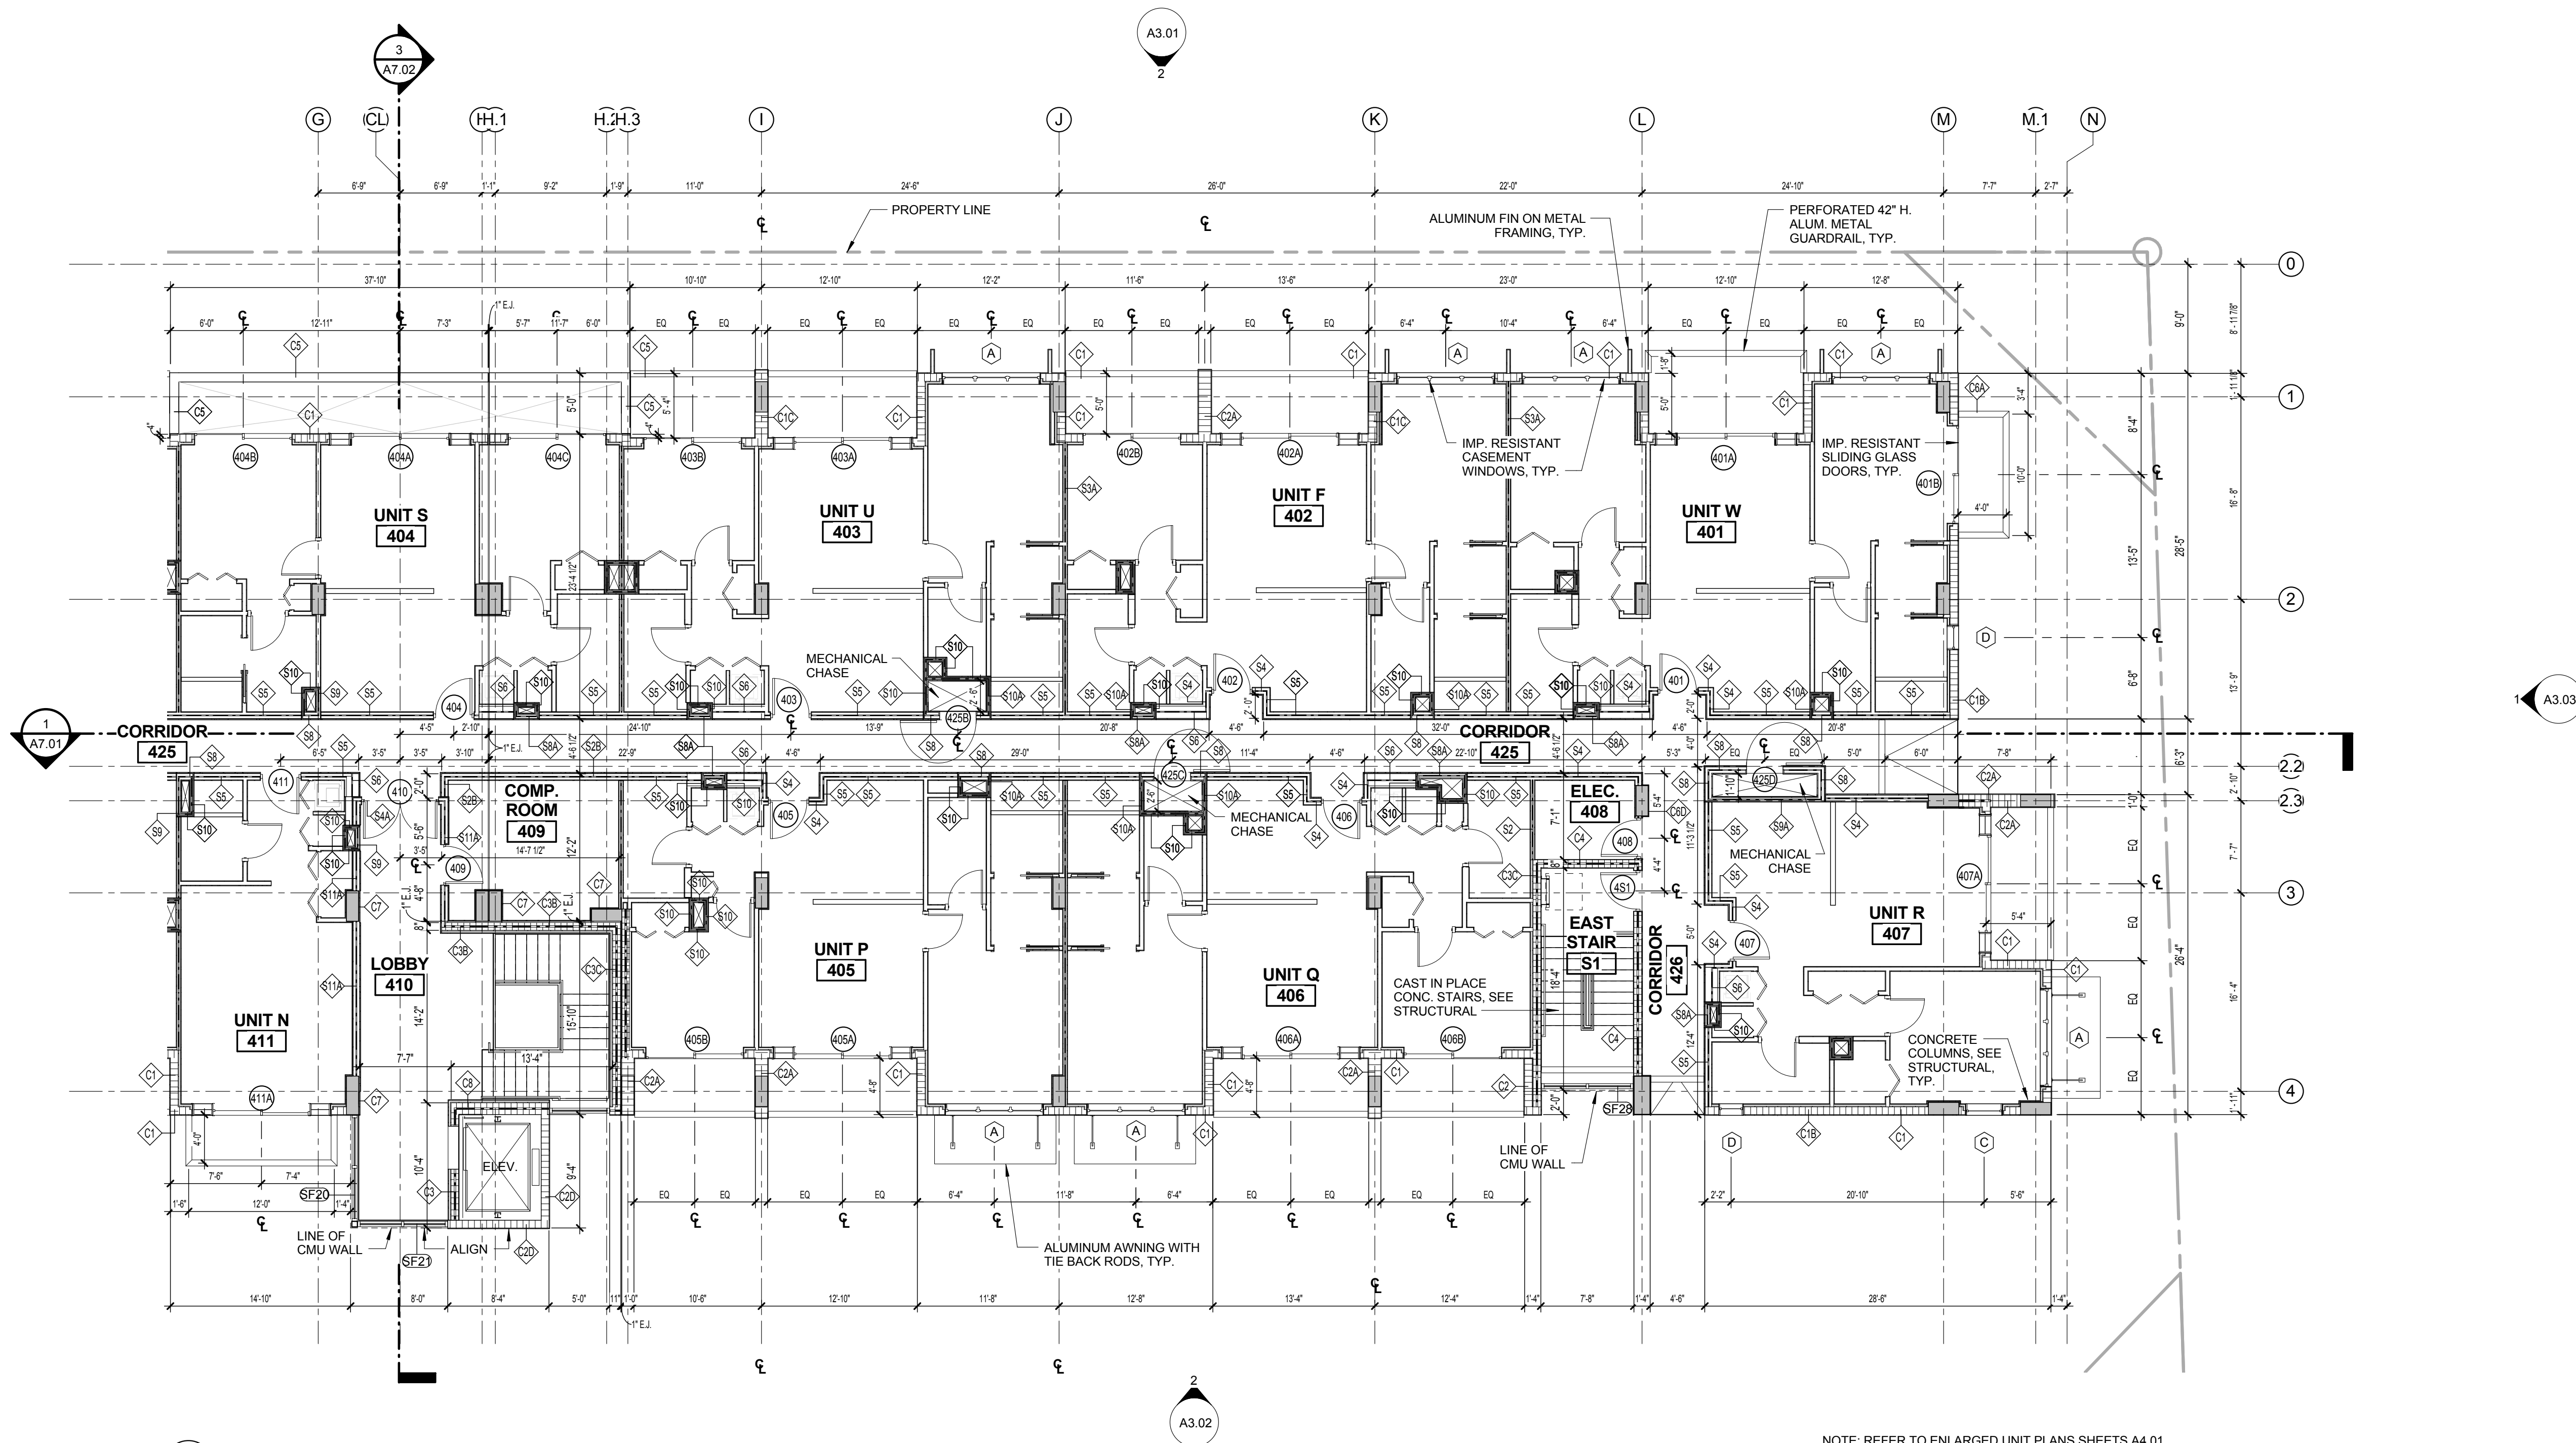

1 ENLARGED FOURTH FLOOR PLAN- EAST
A2.10 1/8" = 1'-0"

NOTE: REFER TO ENLARGED UNIT PLANS SHEETS A4.01, A4.02, A4.03 AND A4.04 FOR UNIT PLAN LAYOUTS

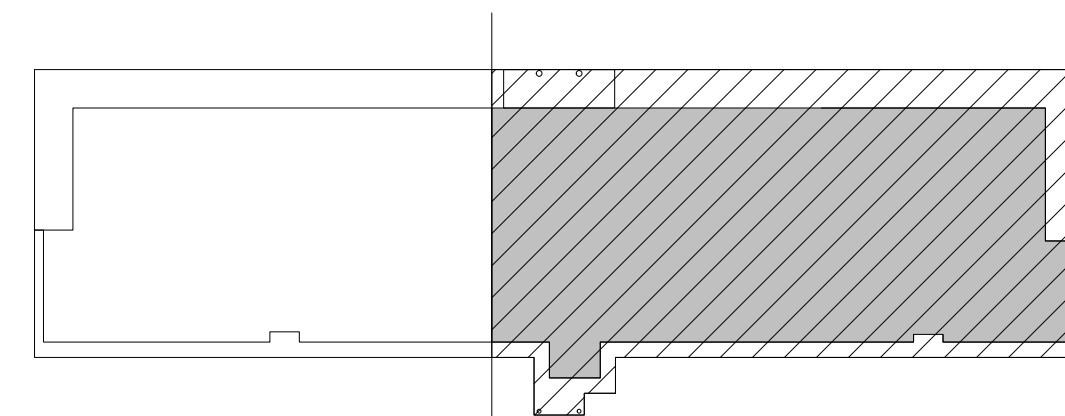

BUILDING LEGEND EAST

ISSUED FOR :
BIDS
PERMIT
CONSTRUCTION
SEAL

PROJECT TITLE
UPTOWN
ATLANTIC - 800
BLOCK

W. ATLANTIC AVE., DELRAY
BEACH, FL


REVISIONS		
NUM.	DESCRIPTION	DATE

THESE DRAWINGS ARE PREPARED PER ESTABLISHED INDUSTRY STANDARDS AND REPRESENT THE ARCHITECT AND ENGINEERS DESIGN CONCEPT. THEY ARE NOT INTENDED TO PROVIDE EVERY DETAIL OR CONDITION REQUIRED TO CONSTRUCT THE BUILDING. THE CONTRACTOR THROUGH SUBMITTALS AND OTHER COORDINATION EFFORTS IS FULLY RESPONSIBLE FOR PROVIDING A COMPLETE AND OPERATIONAL BUILDING WHETHER INDICATED ON THE PLANS OR NOT.

DRAWING TITLE
ENLARGED
FOURTH FLOOR
PLAN- EAST

DATE
DRAWN BY
JOB NUMBER
121108
DRAWING NUMBER

A2.10

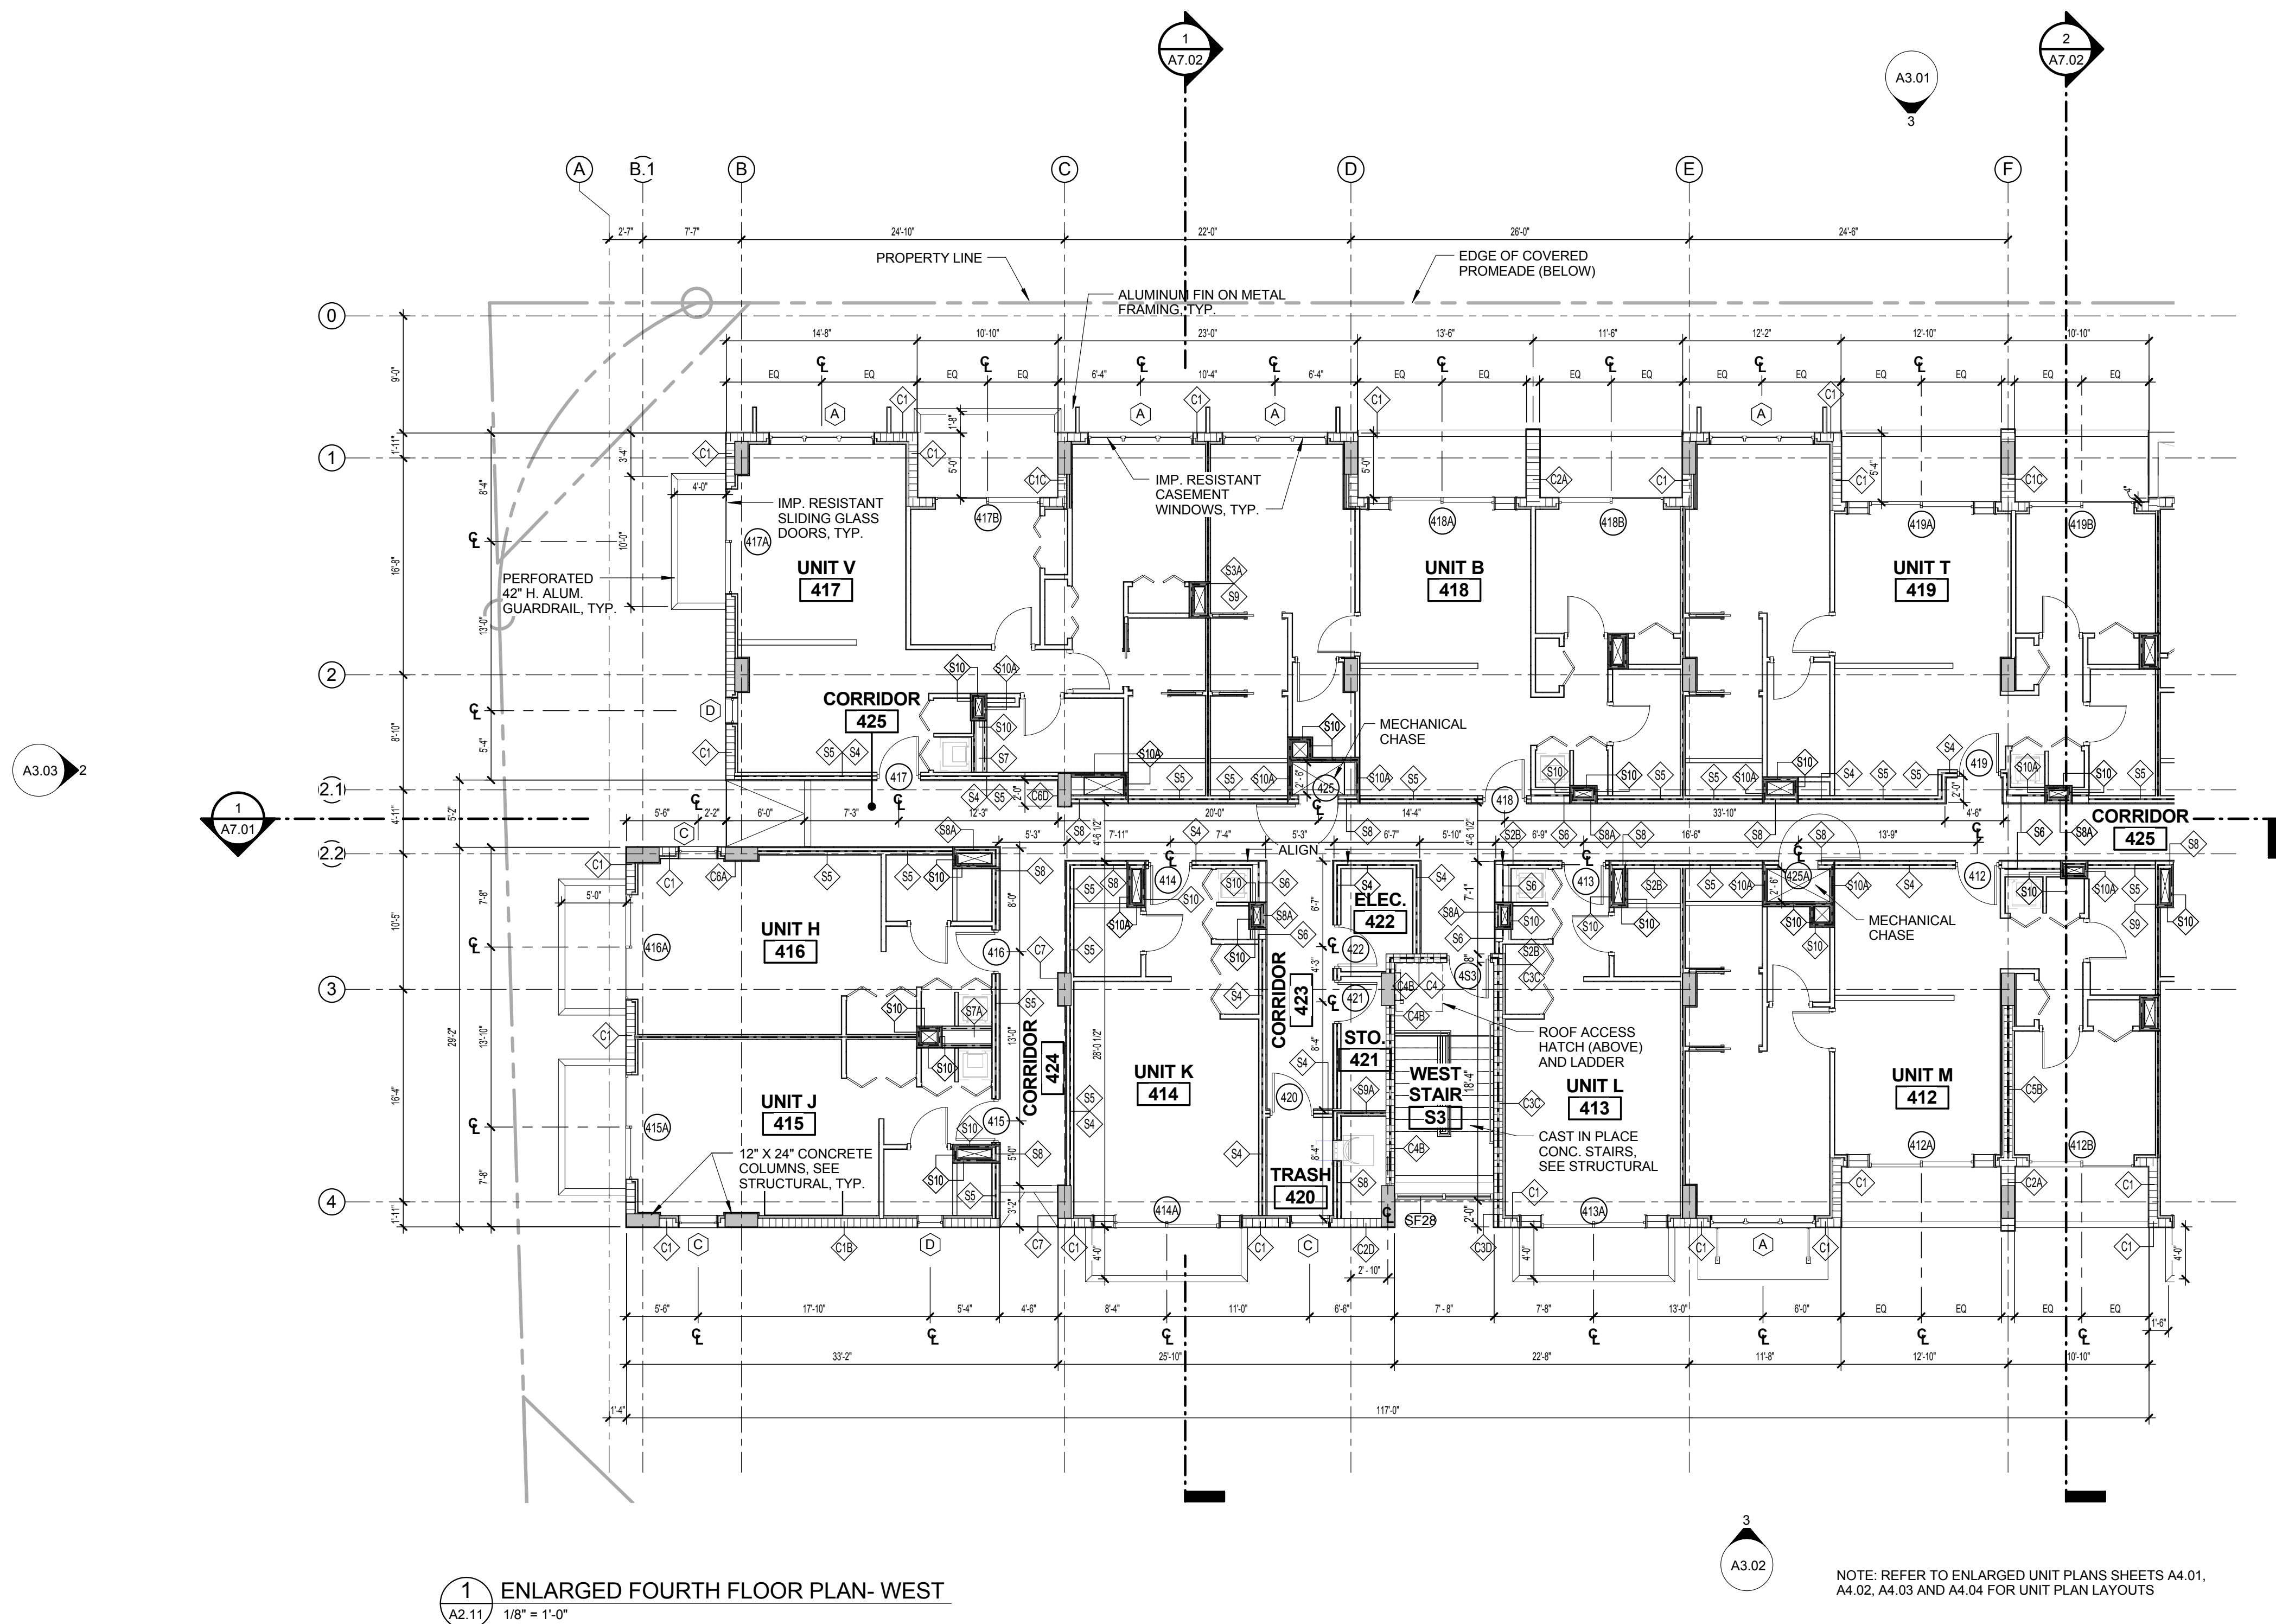

ISSUED FOR :

BIDS

PERMIT

CONSTRUCTION

SEAL

PROJECT TITLE

UPTOWN
ATLANTIC - 800
BLOCK

W. ATLANTIC AVE., DELRAY
BEACH, FL

REVISIONS		
NUM.	DESCRIPTION	DATE

THESE DRAWINGS ARE PREPARED PER ESTABLISHED INDUSTRY STANDARDS AND REPRESENT THE ARCHITECT AND ENGINEERS DESIGN CONCEPT. THEY ARE NOT INTENDED TO PROVIDE EVERY DETAIL OR CONDITION REQUIRED TO CONSTRUCT THE BUILDING. THE CONTRACTOR THROUGH SUBMITTALS AND OTHER COORDINATION EFFORTS IS FULLY RESPONSIBLE FOR PROVIDING A COMPLETE AND OPERATIONAL BUILDING WHETHER INDICATED ON THE PLANS OR NOT.

FILE NUMBER

DRAWING TITLE

ENLARGED
FOURTH FLOOR
PLAN- WEST


DATE

DRAWN BY


JOB NUMBER
121108

DRAWING NUMBER


A2.11

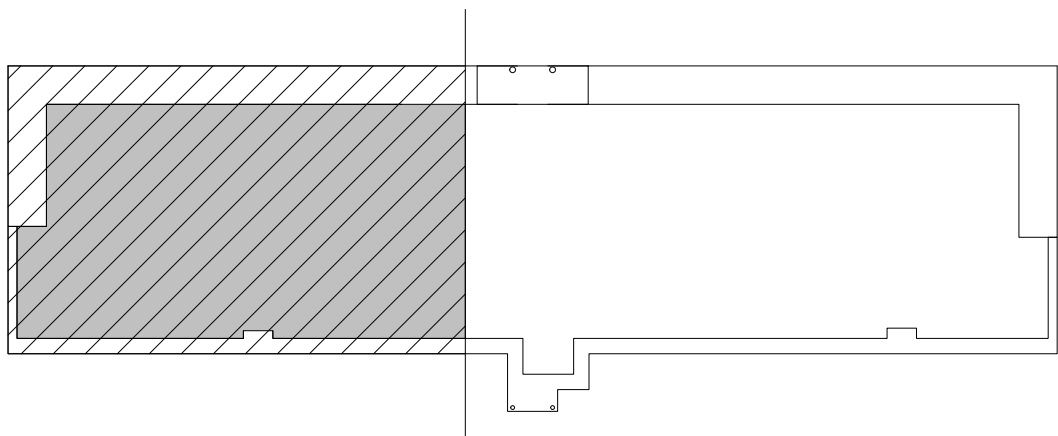

BUILDING LEGEND WEST

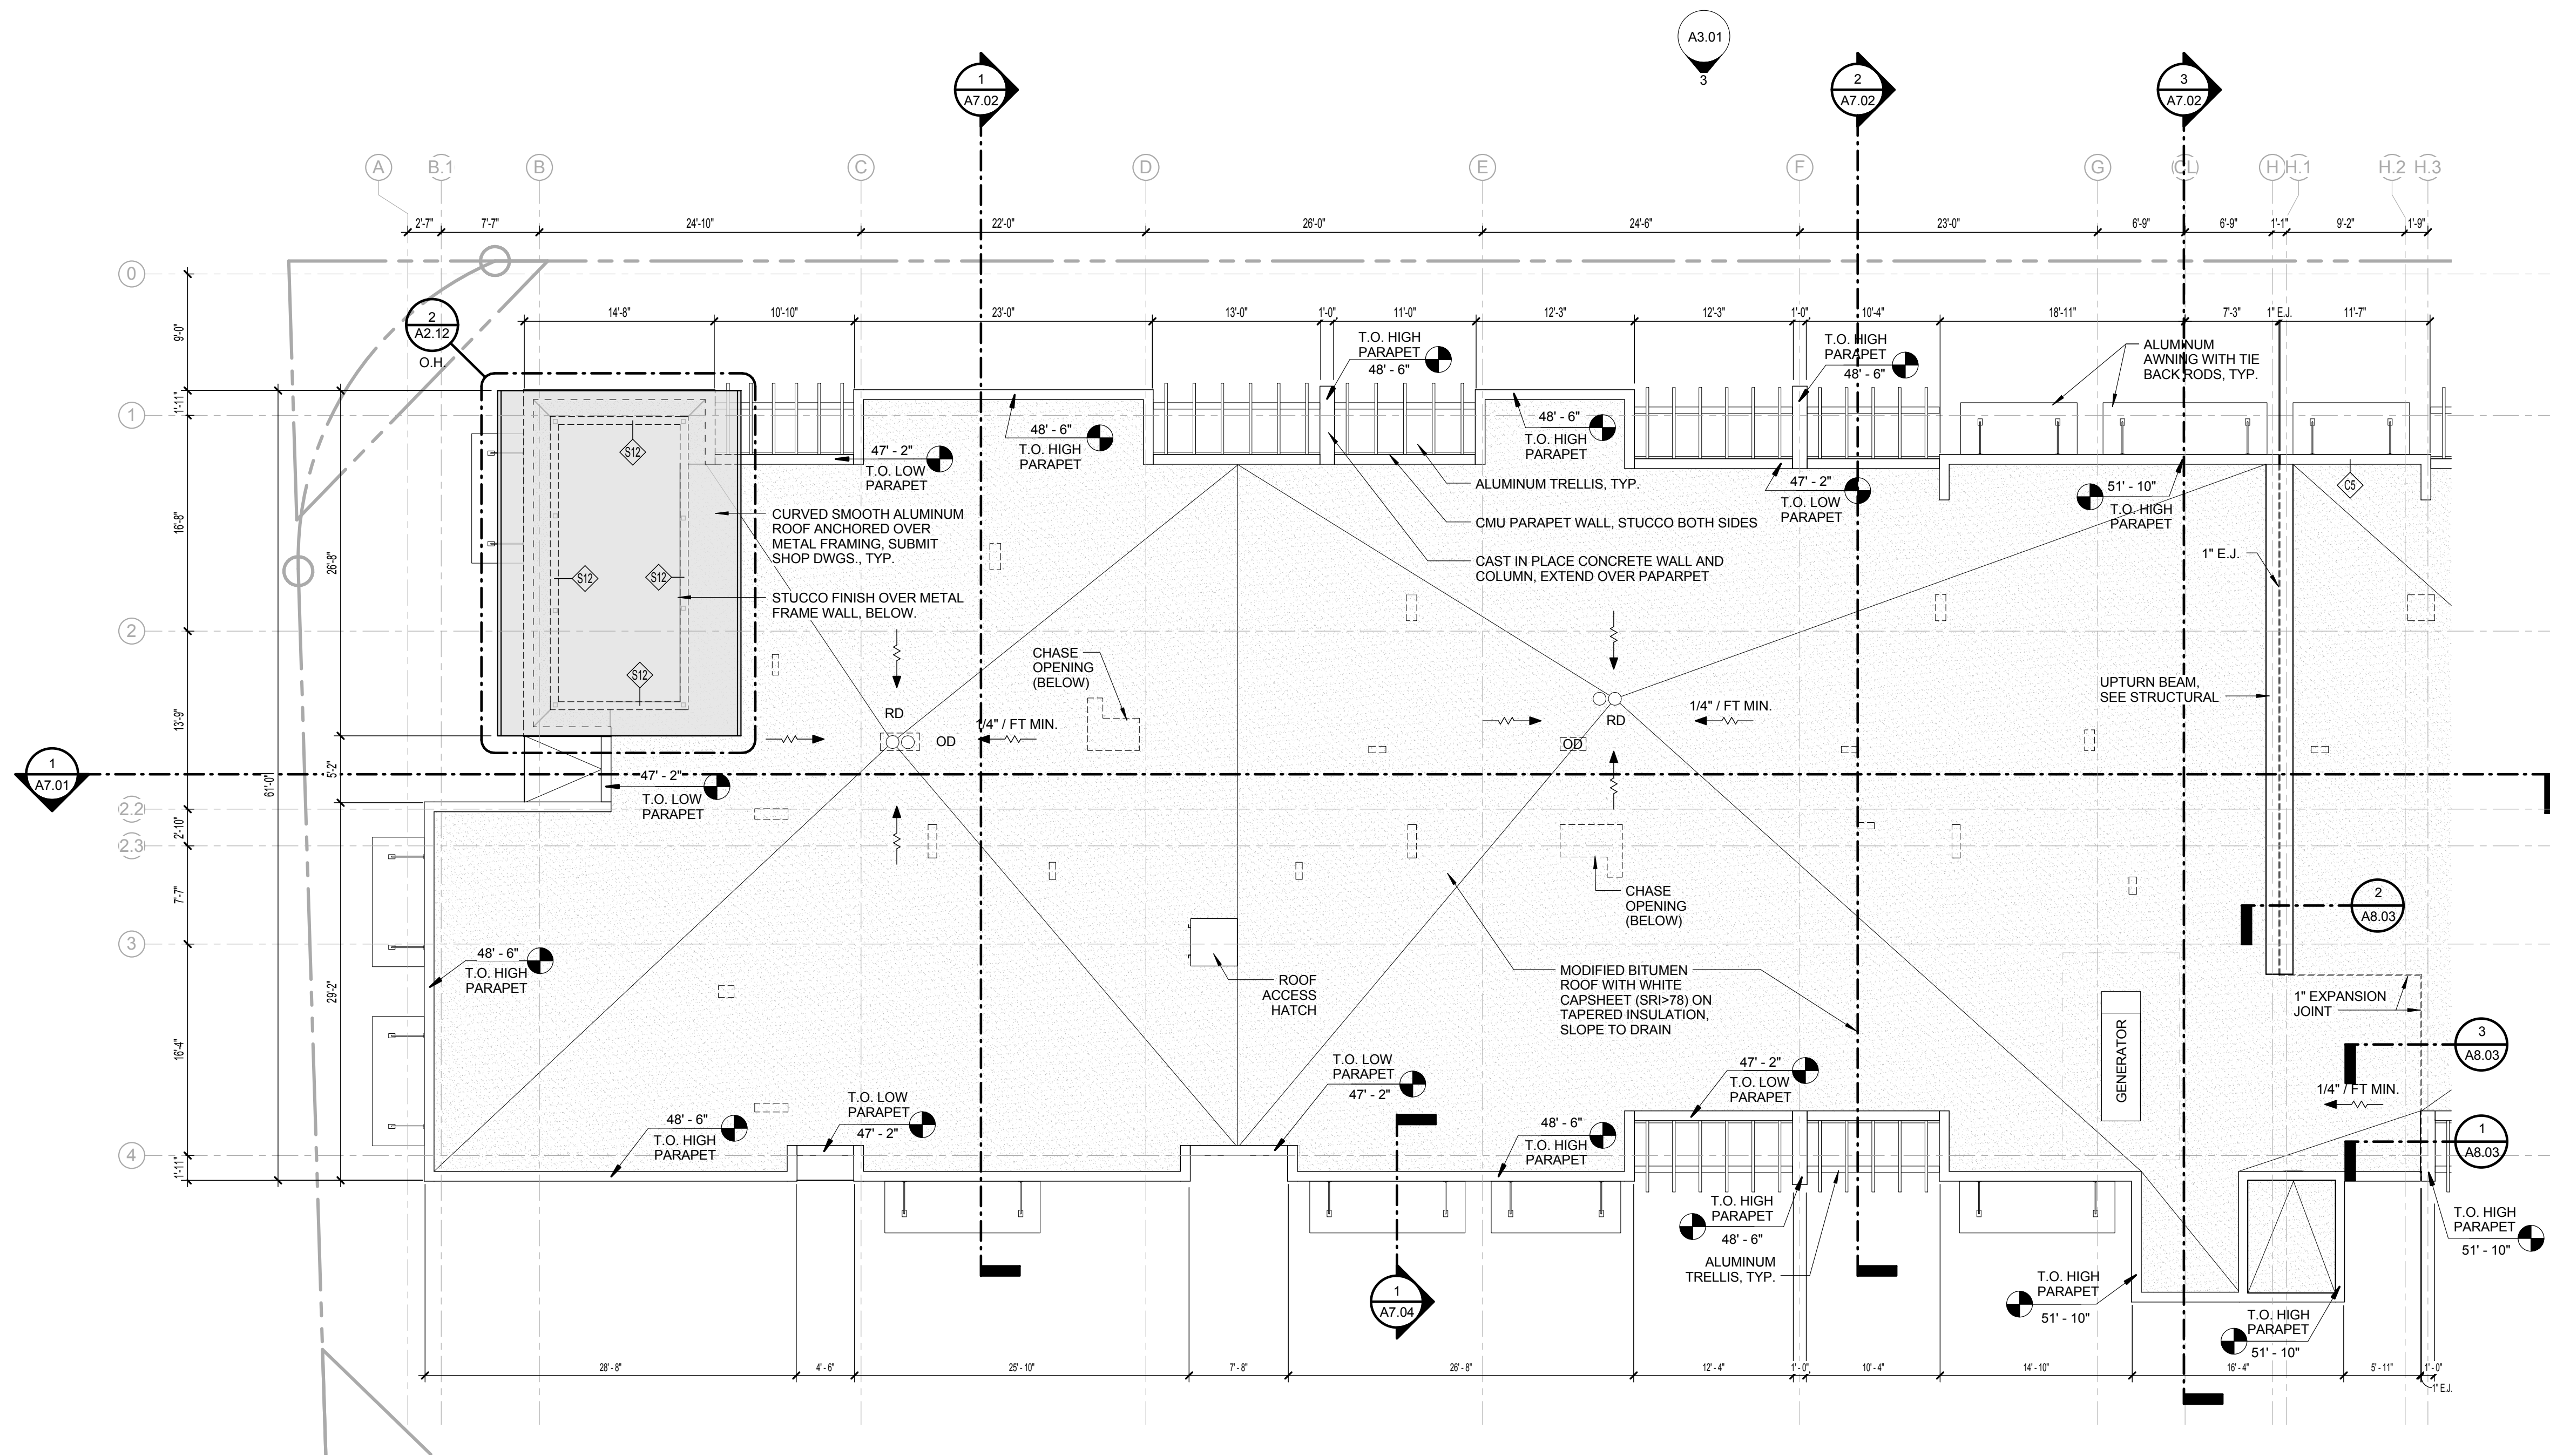

1 ENLARGED ROOF PLAN- WEST
A2.13 1/8" = 1'-0"

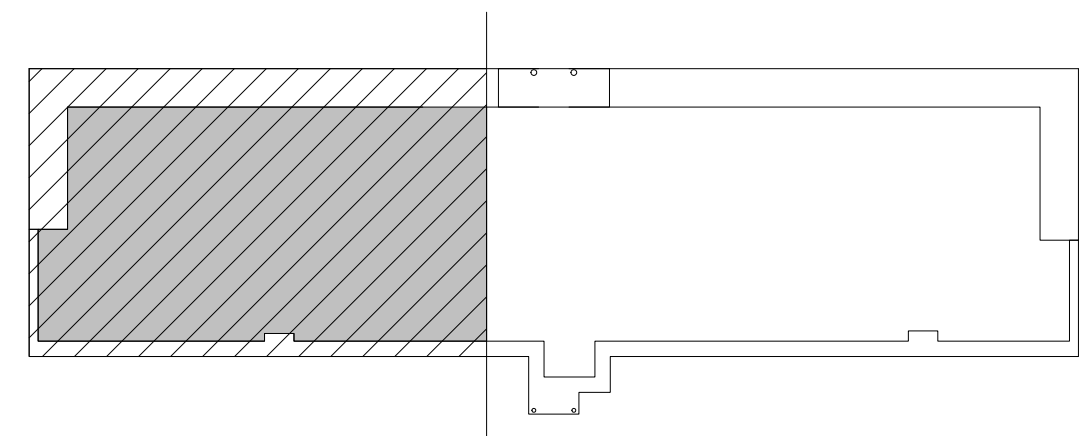

BUILDING LEGEND WEST

ISSUED FOR :

BIDS
PERMIT
CONSTRUCTION
SEAL

PROJECT TITLE
**UPTOWN
ATLANTIC - 800
BLOCK**

W. ATLANTIC AVE., DELRAY
BEACH, FL

REVISIONS		
NUM.	DESCRIPTION	DATE

THESE DRAWINGS ARE PREPARED PER ESTABLISHED INDUSTRY STANDARDS AND REPRESENT THE ARCHITECT AND ENGINEERS DESIGN CONCEPT. THEY ARE NOT INTENDED TO PROVIDE EVERY DETAIL OR CONDITION REQUIRED TO CONSTRUCT THE BUILDING. THE CONTRACTOR THROUGH SUBMITTALS AND OTHER COORDINATION EFFORTS IS FULLY RESPONSIBLE FOR PROVIDING A COMPLETE AND OPERATIONAL BUILDING WHETHER INDICATED ON THE PLANS OR NOT.


DRAWING TITLE
**ENLARGED ROOF
PLAN- WEST**

DATE
12/11/08
DRAWN BY
DRAWING NUMBER


A2.13



1 NORTH ELEVATION- OVERALL BUILDING
A3.01 1/16" = 1'-0"

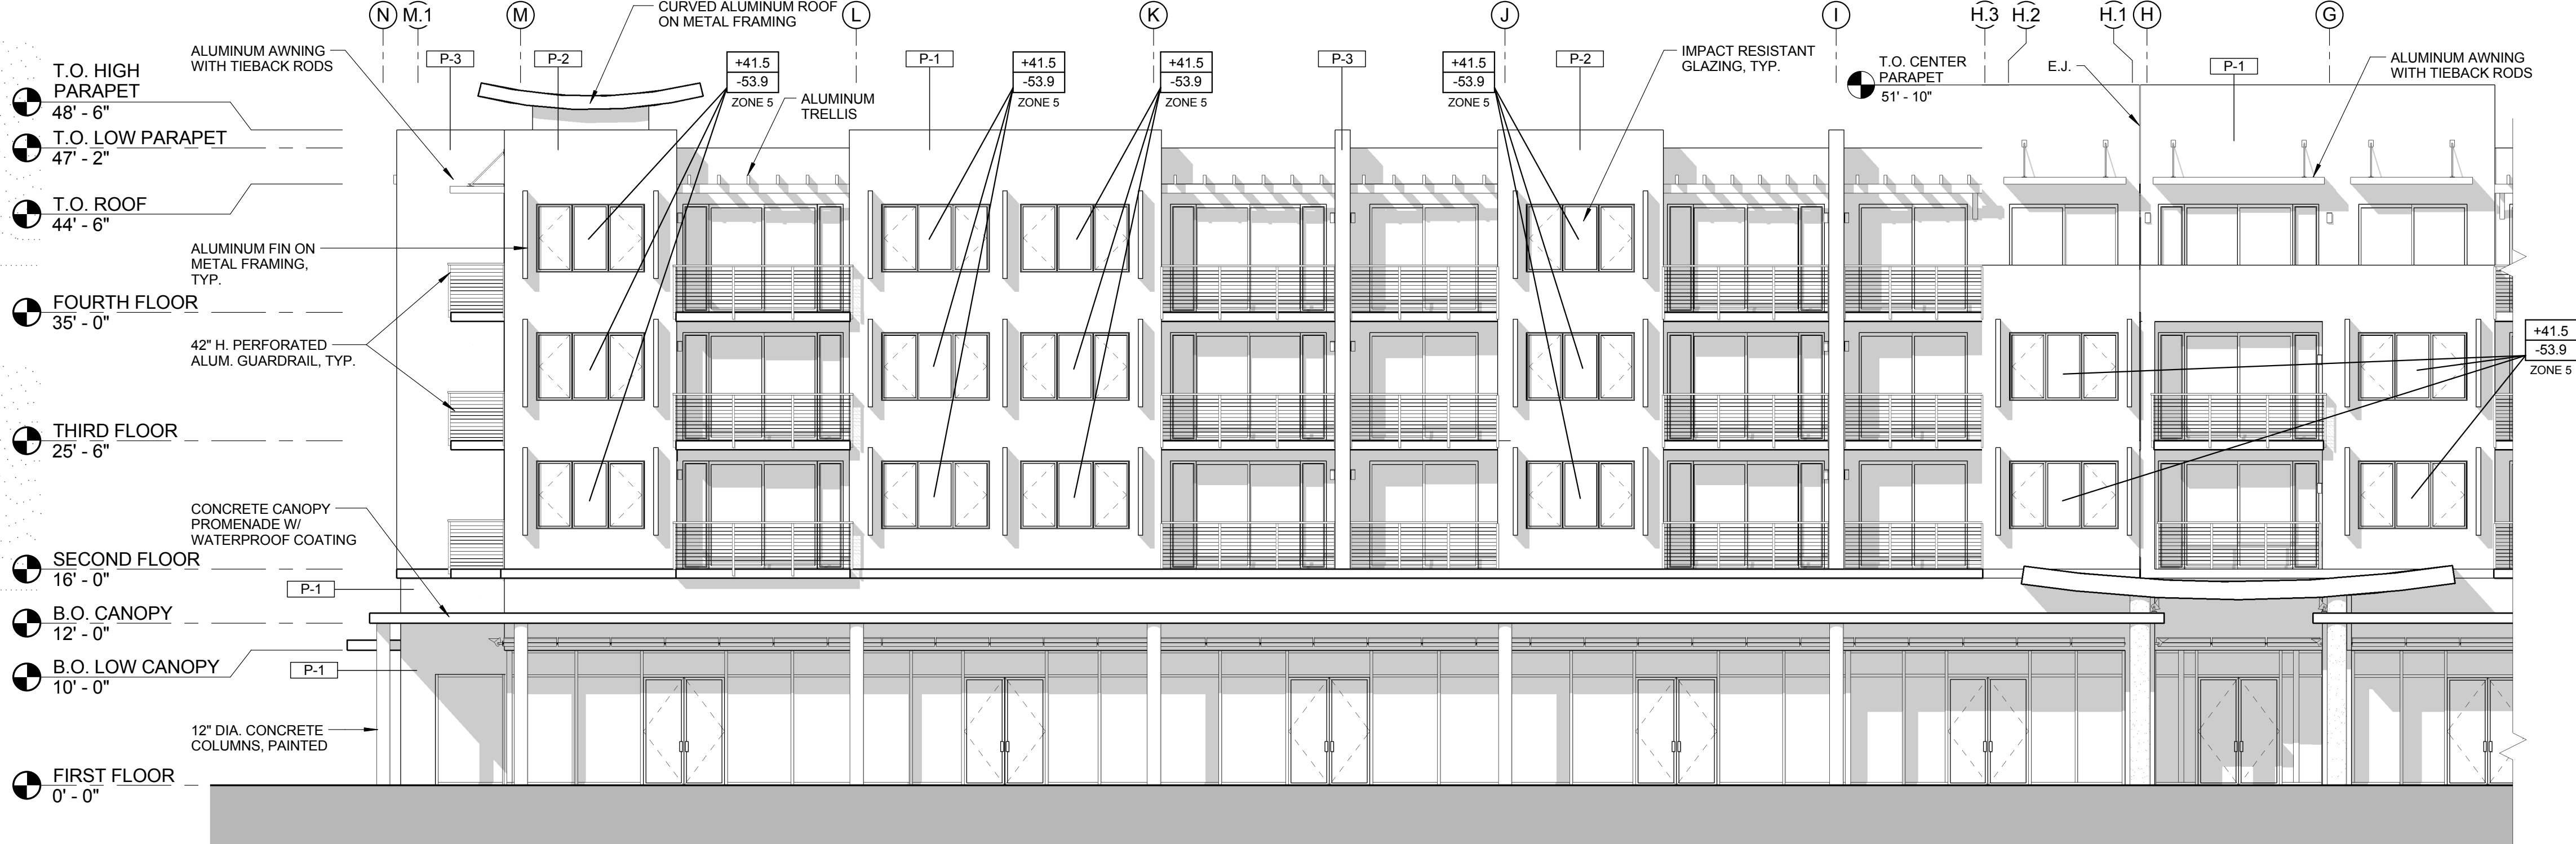

2 NORTH ELEVATION- NORTHEAST SECTION
A3.01 1/8" = 1'-0"

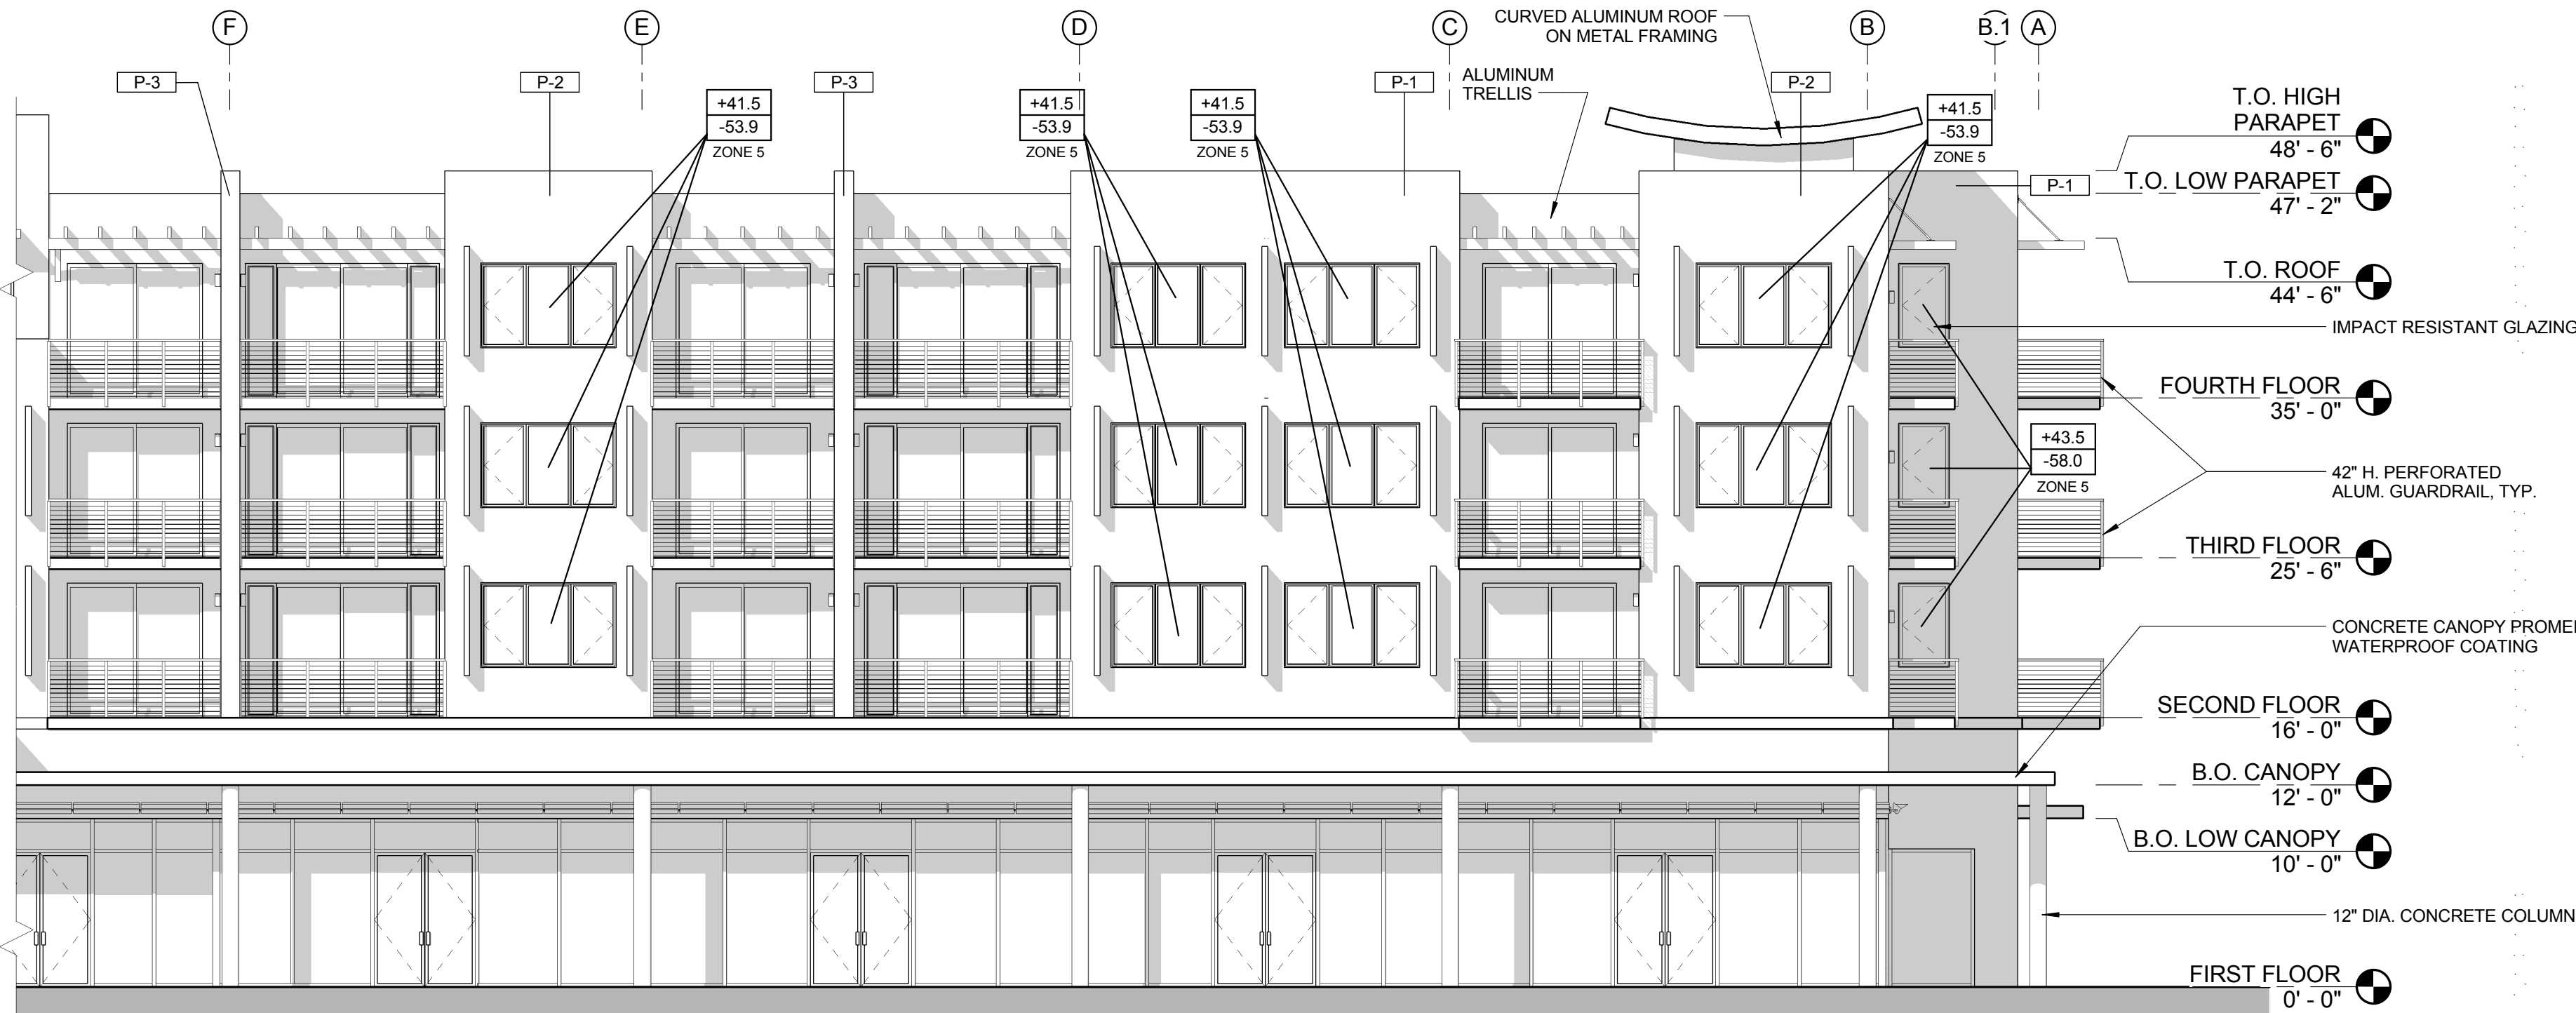

3 NORTH ELEVATION- NORTHWEST SECTION
A3.01 1/8" = 1'-0"

EXTERIOR FINISHES

WALLS:	
EXTERIOR WALLS:	3/4" STUCCO (SMOOTH), PAINTED
STOREFRONT:	E.S.P. FINISH ALUMINUM W/ IMPACT GLAZING
DOOR:	
DOORS:	E.S.P. FINISH ALUMINUM W/ IMPACT GLAZING
WINDOWS:	E.S.P. FINISH ALUMINUM CASEMENT
ROOFING:	
ROOF:	MODIFIED BITUMEN ON TAPERED INSULATION
FLASHING/COPING:	ALUMINUM
MISCELLANEOUS:	
EXTERIOR LIGHTS:	WALL MOUNTED CANOPY LIGHTING
GUARDGUARD RAIL/ HANDGUARD RAIL	METAL MESH GUARD RAIL
PAVERS:	SIDEWALKS BRICK PAVERS TO MATCH 6" STANDARD

EXTERIOR PAINT LEGEND

ITEM	EXTERIOR PAINT COLOR
P-1	WHITE
P-2	BLUE
P-3	YELLOW

ISSUED FOR :

BIDS

PERMIT

CONSTRUCTION

SEAL

PROJECT TITLE

UPTOWN
ATLANTIC - 800
BLOCK

W. ATLANTIC AVE., DELRAY
BEACH, FL

REVISIONS

NUM.	DESCRIPTION	DATE
------	-------------	------

THESE DRAWINGS ARE PREPARED PER ESTABLISHED INDUSTRY STANDARDS AND REPRESENT THE ARCHITECT AND ENGINEERS DESIGN CONCEPT. THEY ARE NOT INTENDED TO PROVIDE EVERY DETAIL OR CONDITION REQUIRED TO CONSTRUCT THE BUILDING. THE CONTRACTOR THROUGH SUBMITTALS AND OTHER COORDINATION EFFORTS IS FULLY RESPONSIBLE FOR PROVIDING A COMPLETE AND OPERATIONAL BUILDING WHETHER INDICATED ON THE PLANS OR NOT.

DRAWING TITLE

ELEVATIONS

DATE


DRAWN BY

JOB NUMBER

121108

DRAWING NUMBER


A3.01

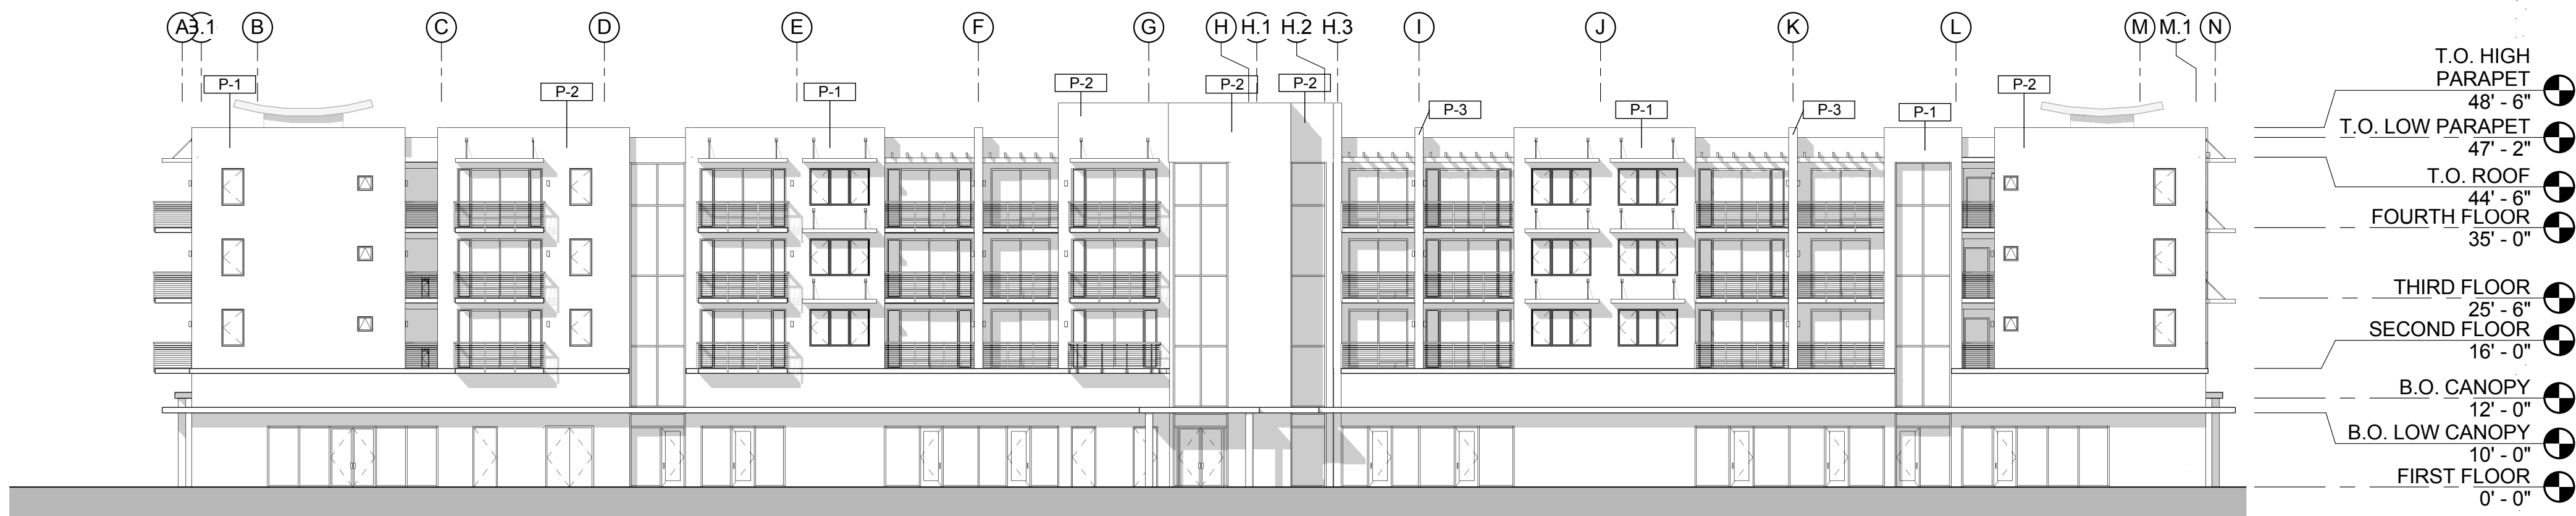

1 SOUTH ELEVATION- OVERALL BUILDING
A3.02 1/16" = 1'-0"



2 SOUTH ELEVATION- SOUTHEAST SECTION
A3.02 1/8" = 1'-0"

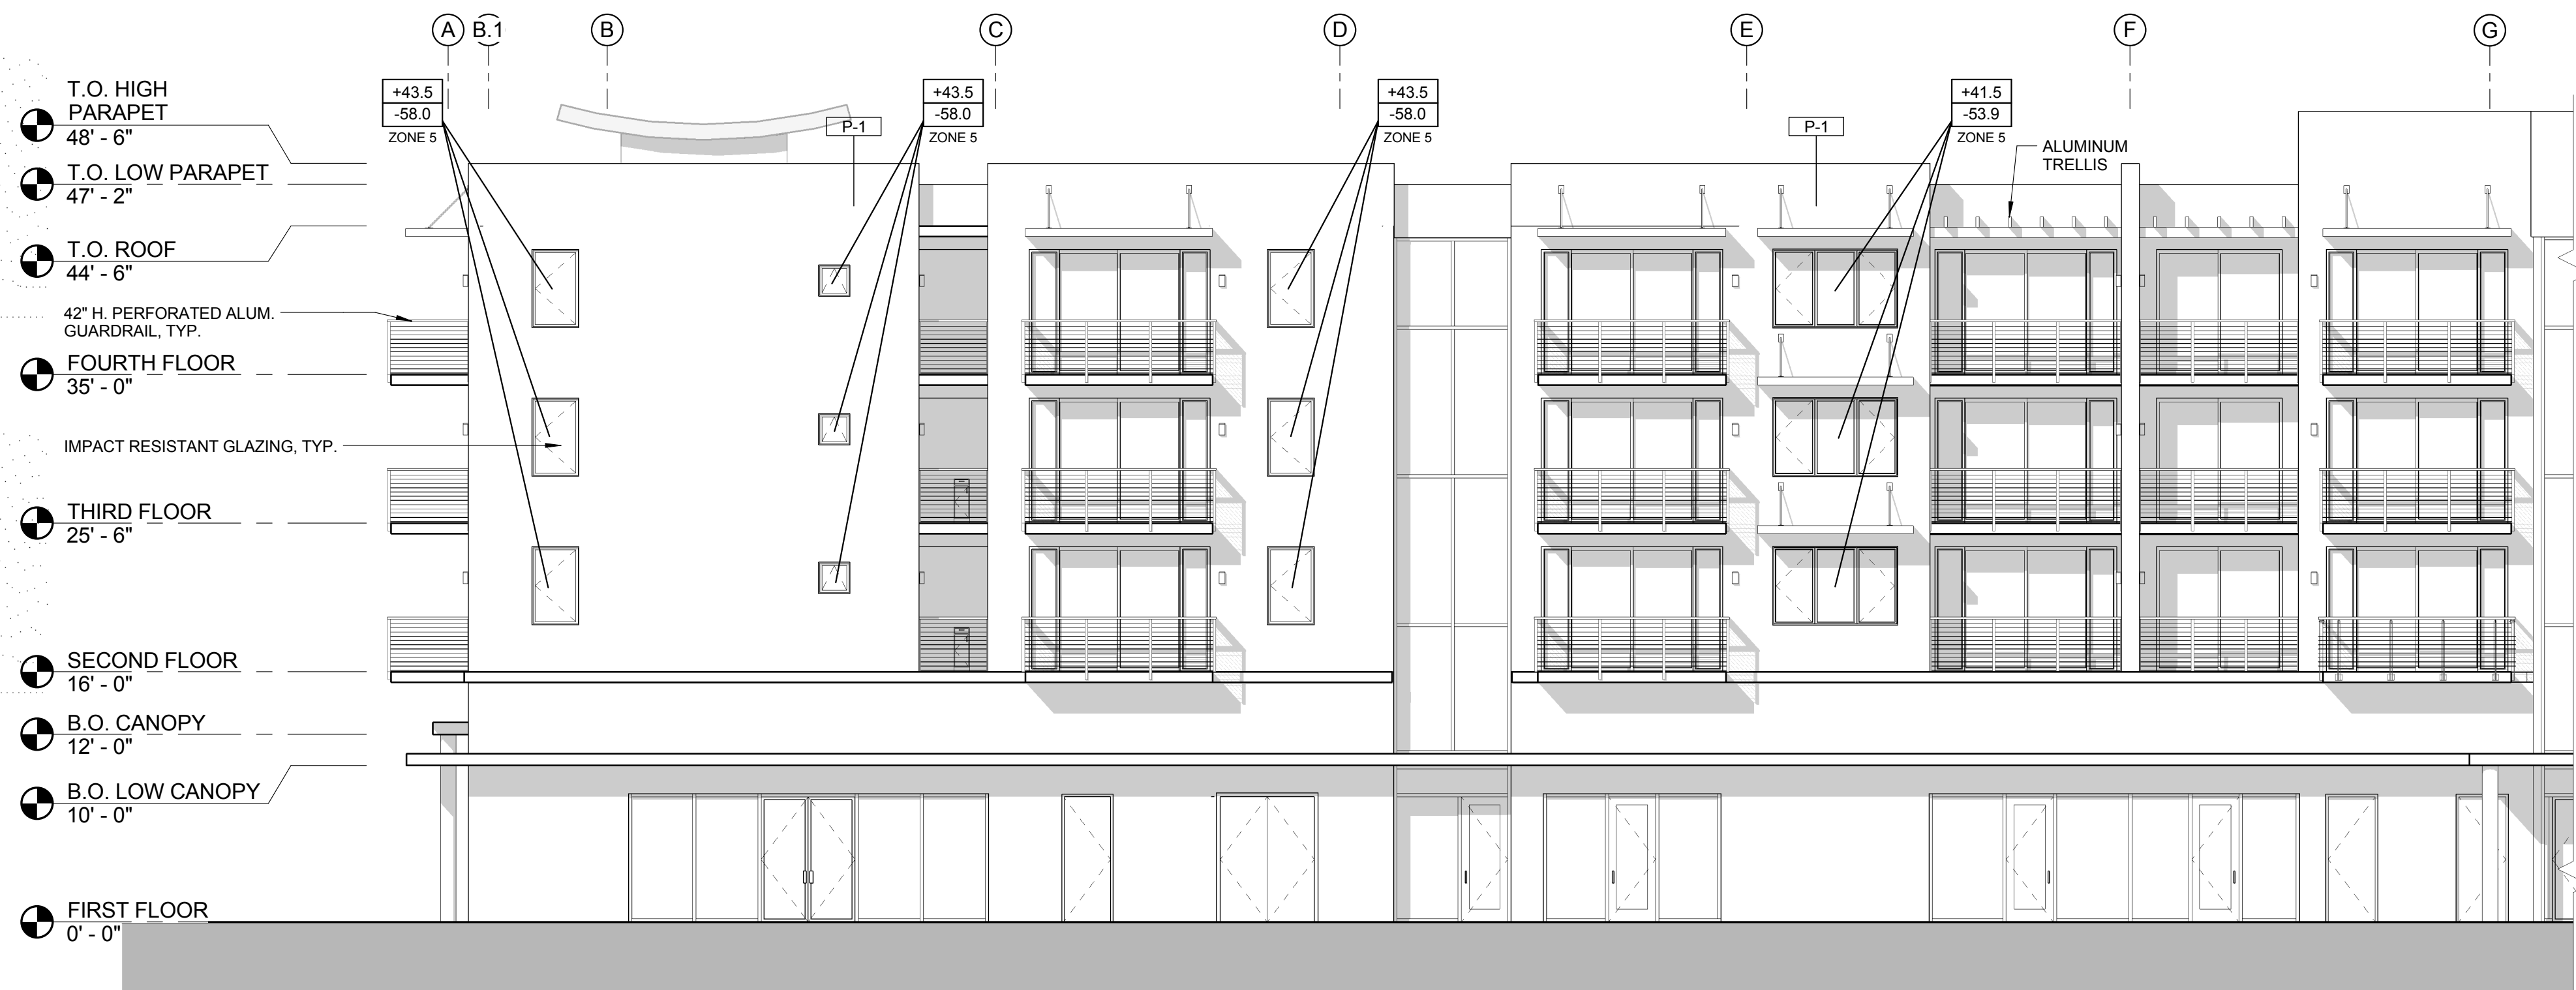

3 SOUTH ELEVATION- SOUTHWEST SECTION
A3.02 1/8" = 1'-0"

EXTERIOR FINISHES

WALLS:	
EXTERIOR WALLS:	3/4" STUCCO (SMOOTH); PAINTED
STOREFRONT:	E.S.P. FINISH ALUMINUM W/ IMPACT GLAZING
DOOR:	
DOORS:	E.S.P. FINISH ALUMINUM W/ IMPACT GLAZING
WINDOWS:	
WINDOWS:	E.S.P. FINISH ALUMINUM CASEMENT
ROOFING:	
ROOF:	MODIFIED BITUMEN ON TAPERED INSULATION
FLASHING/COPING:	ALUMINUM
MISCELLANEOUS:	
EXTERIOR LIGHTS:	WALL MOUNTED CANOPY LIGHTING
GUARDRAIL/ HANDGUARD RAIL:	
METAL MESH GUARD RAIL:	
PAVERS:	SIDEWALKS BRICK PAVERS TO MATCH 6" STANDARD

EXTERIOR PAINT LEGEND

ITEM	EXTERIOR PAINT COLOR
P-1	WHITE
P-2	BLUE
P-3	YELLOW

ISSUED FOR :

BIDS

PERMIT

CONSTRUCTION

SEAL

PROJECT TITLE

UPTOWN
ATLANTIC - 800
BLOCK

W. ATLANTIC AVE., DELRAY
BEACH, FL

REVISIONS

NUM.	DESCRIPTION	DATE
------	-------------	------

THESE DRAWINGS ARE PREPARED PER ESTABLISHED INDUSTRY STANDARDS AND REPRESENT THE ARCHITECT AND ENGINEERS DESIGN CONCEPT. THEY ARE NOT INTENDED TO PROVIDE EVERY DETAIL OR CONDITION REQUIRED TO CONSTRUCT THE BUILDING. THE CONTRACTOR THROUGH SUBMITTALS AND OTHER COORDINATION EFFORTS IS FULLY RESPONSIBLE FOR PROVIDING A COMPLETE AND OPERATIONAL BUILDING WHETHER INDICATED ON THE PLANS OR NOT.

DRAWING TITLE

ELEVATIONS

DATE


DRAWN BY

JOB NUMBER


121108

DRAWING NUMBER

A3.02

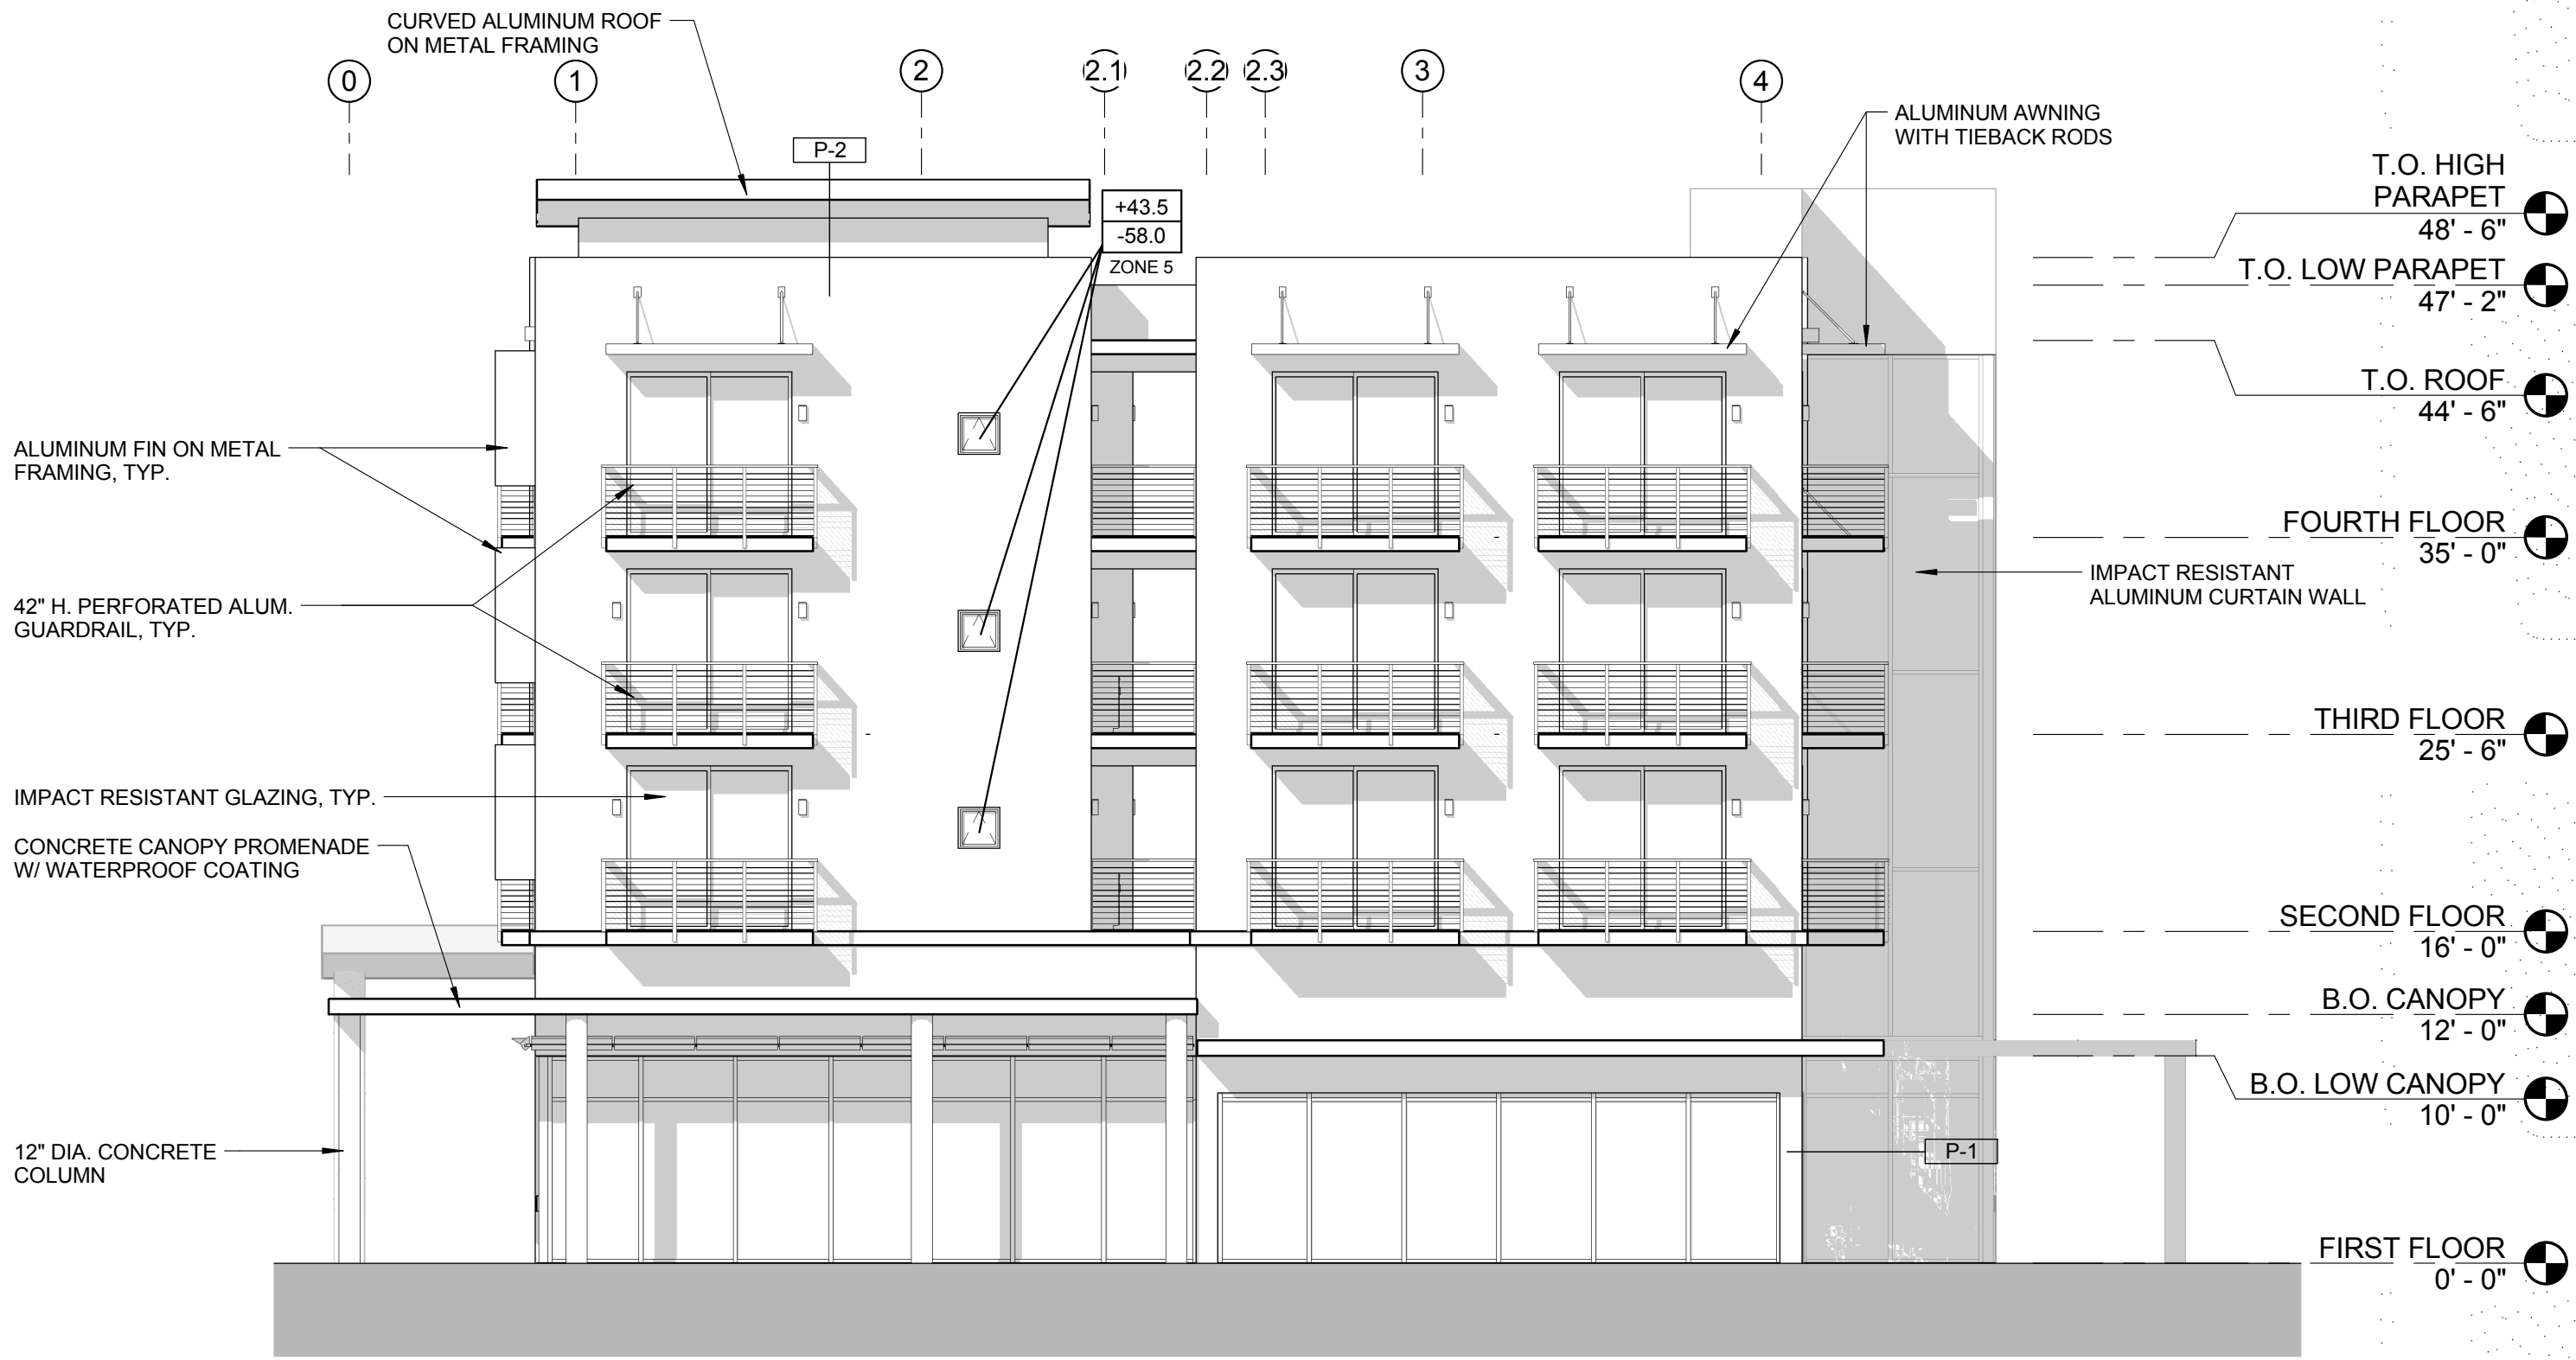

2 WEST ELEVATION
A3.03 1/8" = 1'-0"

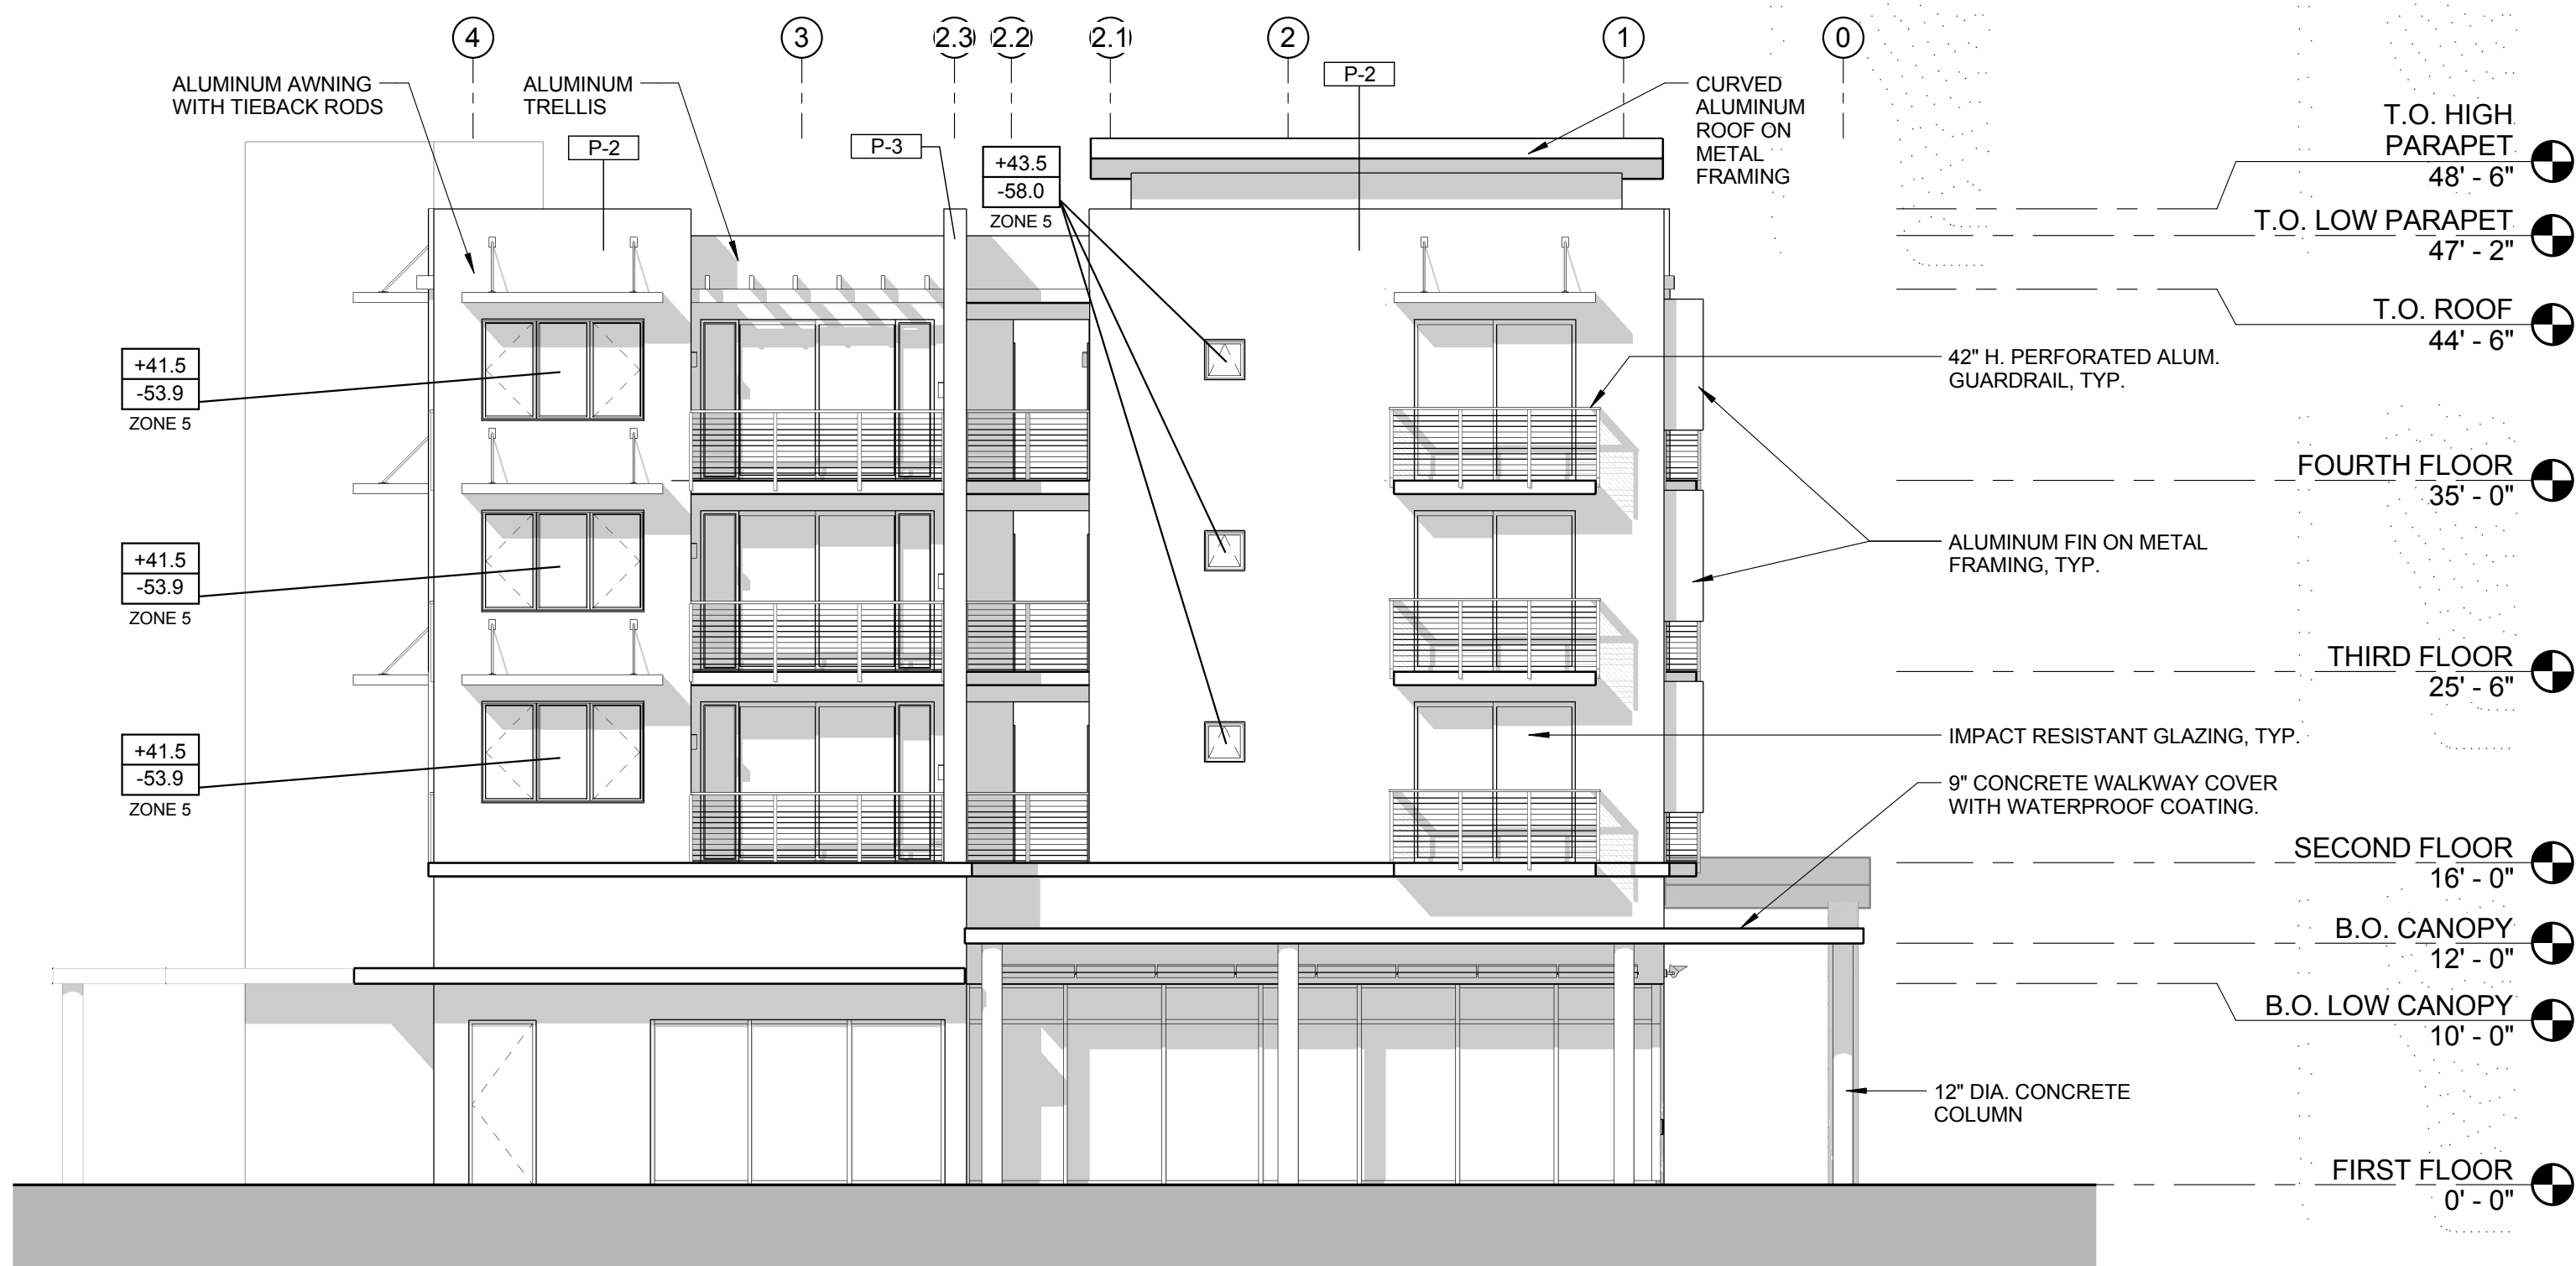

1 EAST ELEVATION
A3.03 1/8" = 1'-0"

EXTERIOR FINISHES

WALLS:	
EXTERIOR WALLS:	3/4" STUCCO (SMOOTH); PAINTED
STOREFRONT:	
DOORS:	E.S.P. FINISH ALUMINUM W/ IMPACT GLAZING
WINDOWS:	E.S.P. FINISH ALUMINUM CASEMENT
ROOFING:	
ROOF:	MODIFIED BITUMEN ON TAPERED INSULATION
FLASHING/COPING:	ALUMINUM
MISCELLANEOUS:	
EXTERIOR LIGHTS:	WALL MOUNTED CANOPY LIGHTING
GUARDRAIL/ HANDGUARD RAIL:	METAL MESH GUARD RAIL
PAVERS:	SIDEWALKS BRICK PAVERS TO MATCH 6" STANDARD

EXTERIOR PAINT LEGEND

ITEM	EXTERIOR PAINT COLOR
P-1	WHITE
P-2	BLUE
P-3	YELLOW

ISSUED FOR :

BIDS

PERMIT

CONSTRUCTION

SEAL

PROJECT TITLE

UPTOWN
ATLANTIC - 800
BLOCK

W. ATLANTIC AVE., DELRAY
BEACH, FL

REVISIONS

NUM.	DESCRIPTION	DATE
------	-------------	------

THESE DRAWINGS ARE PREPARED PER ESTABLISHED INDUSTRY STANDARDS AND REPRESENT THE ARCHITECT AND ENGINEERS DESIGN CONCEPT. THEY ARE NOT INTENDED TO PROVIDE EVERY DETAIL OR CONDITION REQUIRED TO CONSTRUCT THE BUILDING. THE CONTRACTOR THROUGH SUBMITTALS AND OTHER COORDINATION EFFORTS IS FULLY RESPONSIBLE FOR PROVIDING A COMPLETE AND OPERATIONAL BUILDING WHETHER INDICATED ON THE PLANS OR NOT.

DRAWING TITLE

ELEVATIONS

DATE




DRAWN BY

JOB NUMBER

121108

DRAWING NUMBER


A3.03

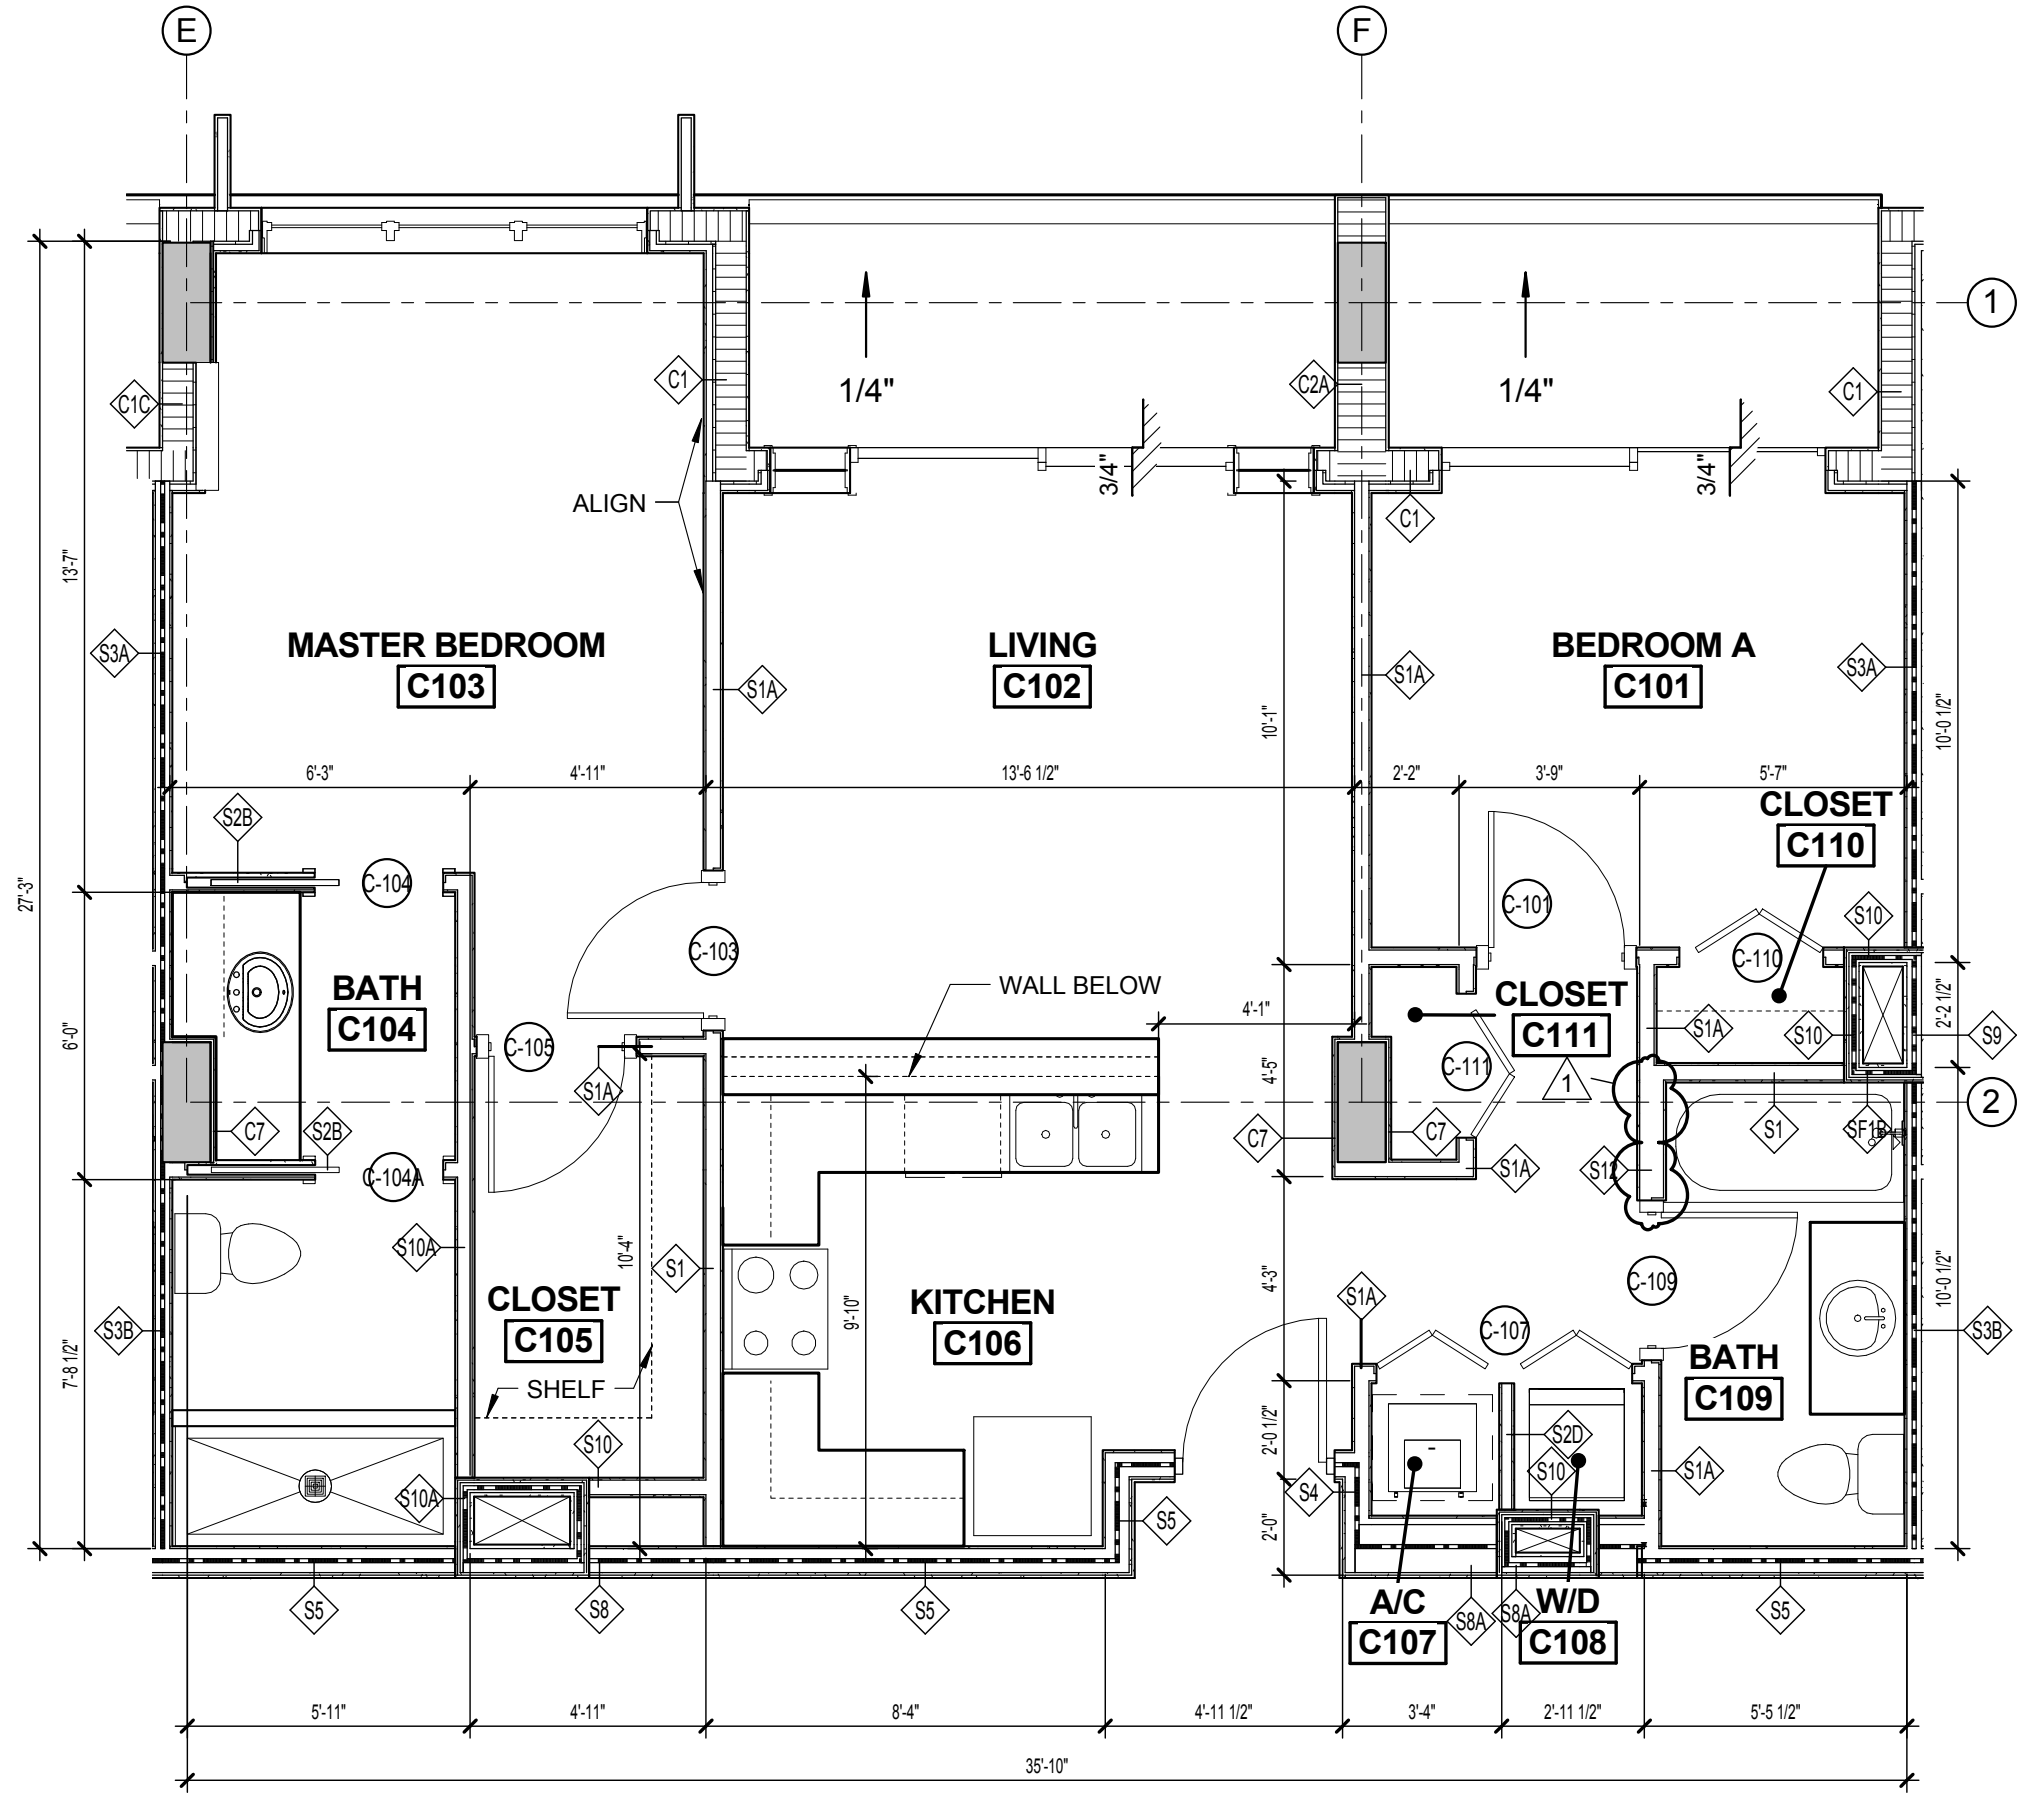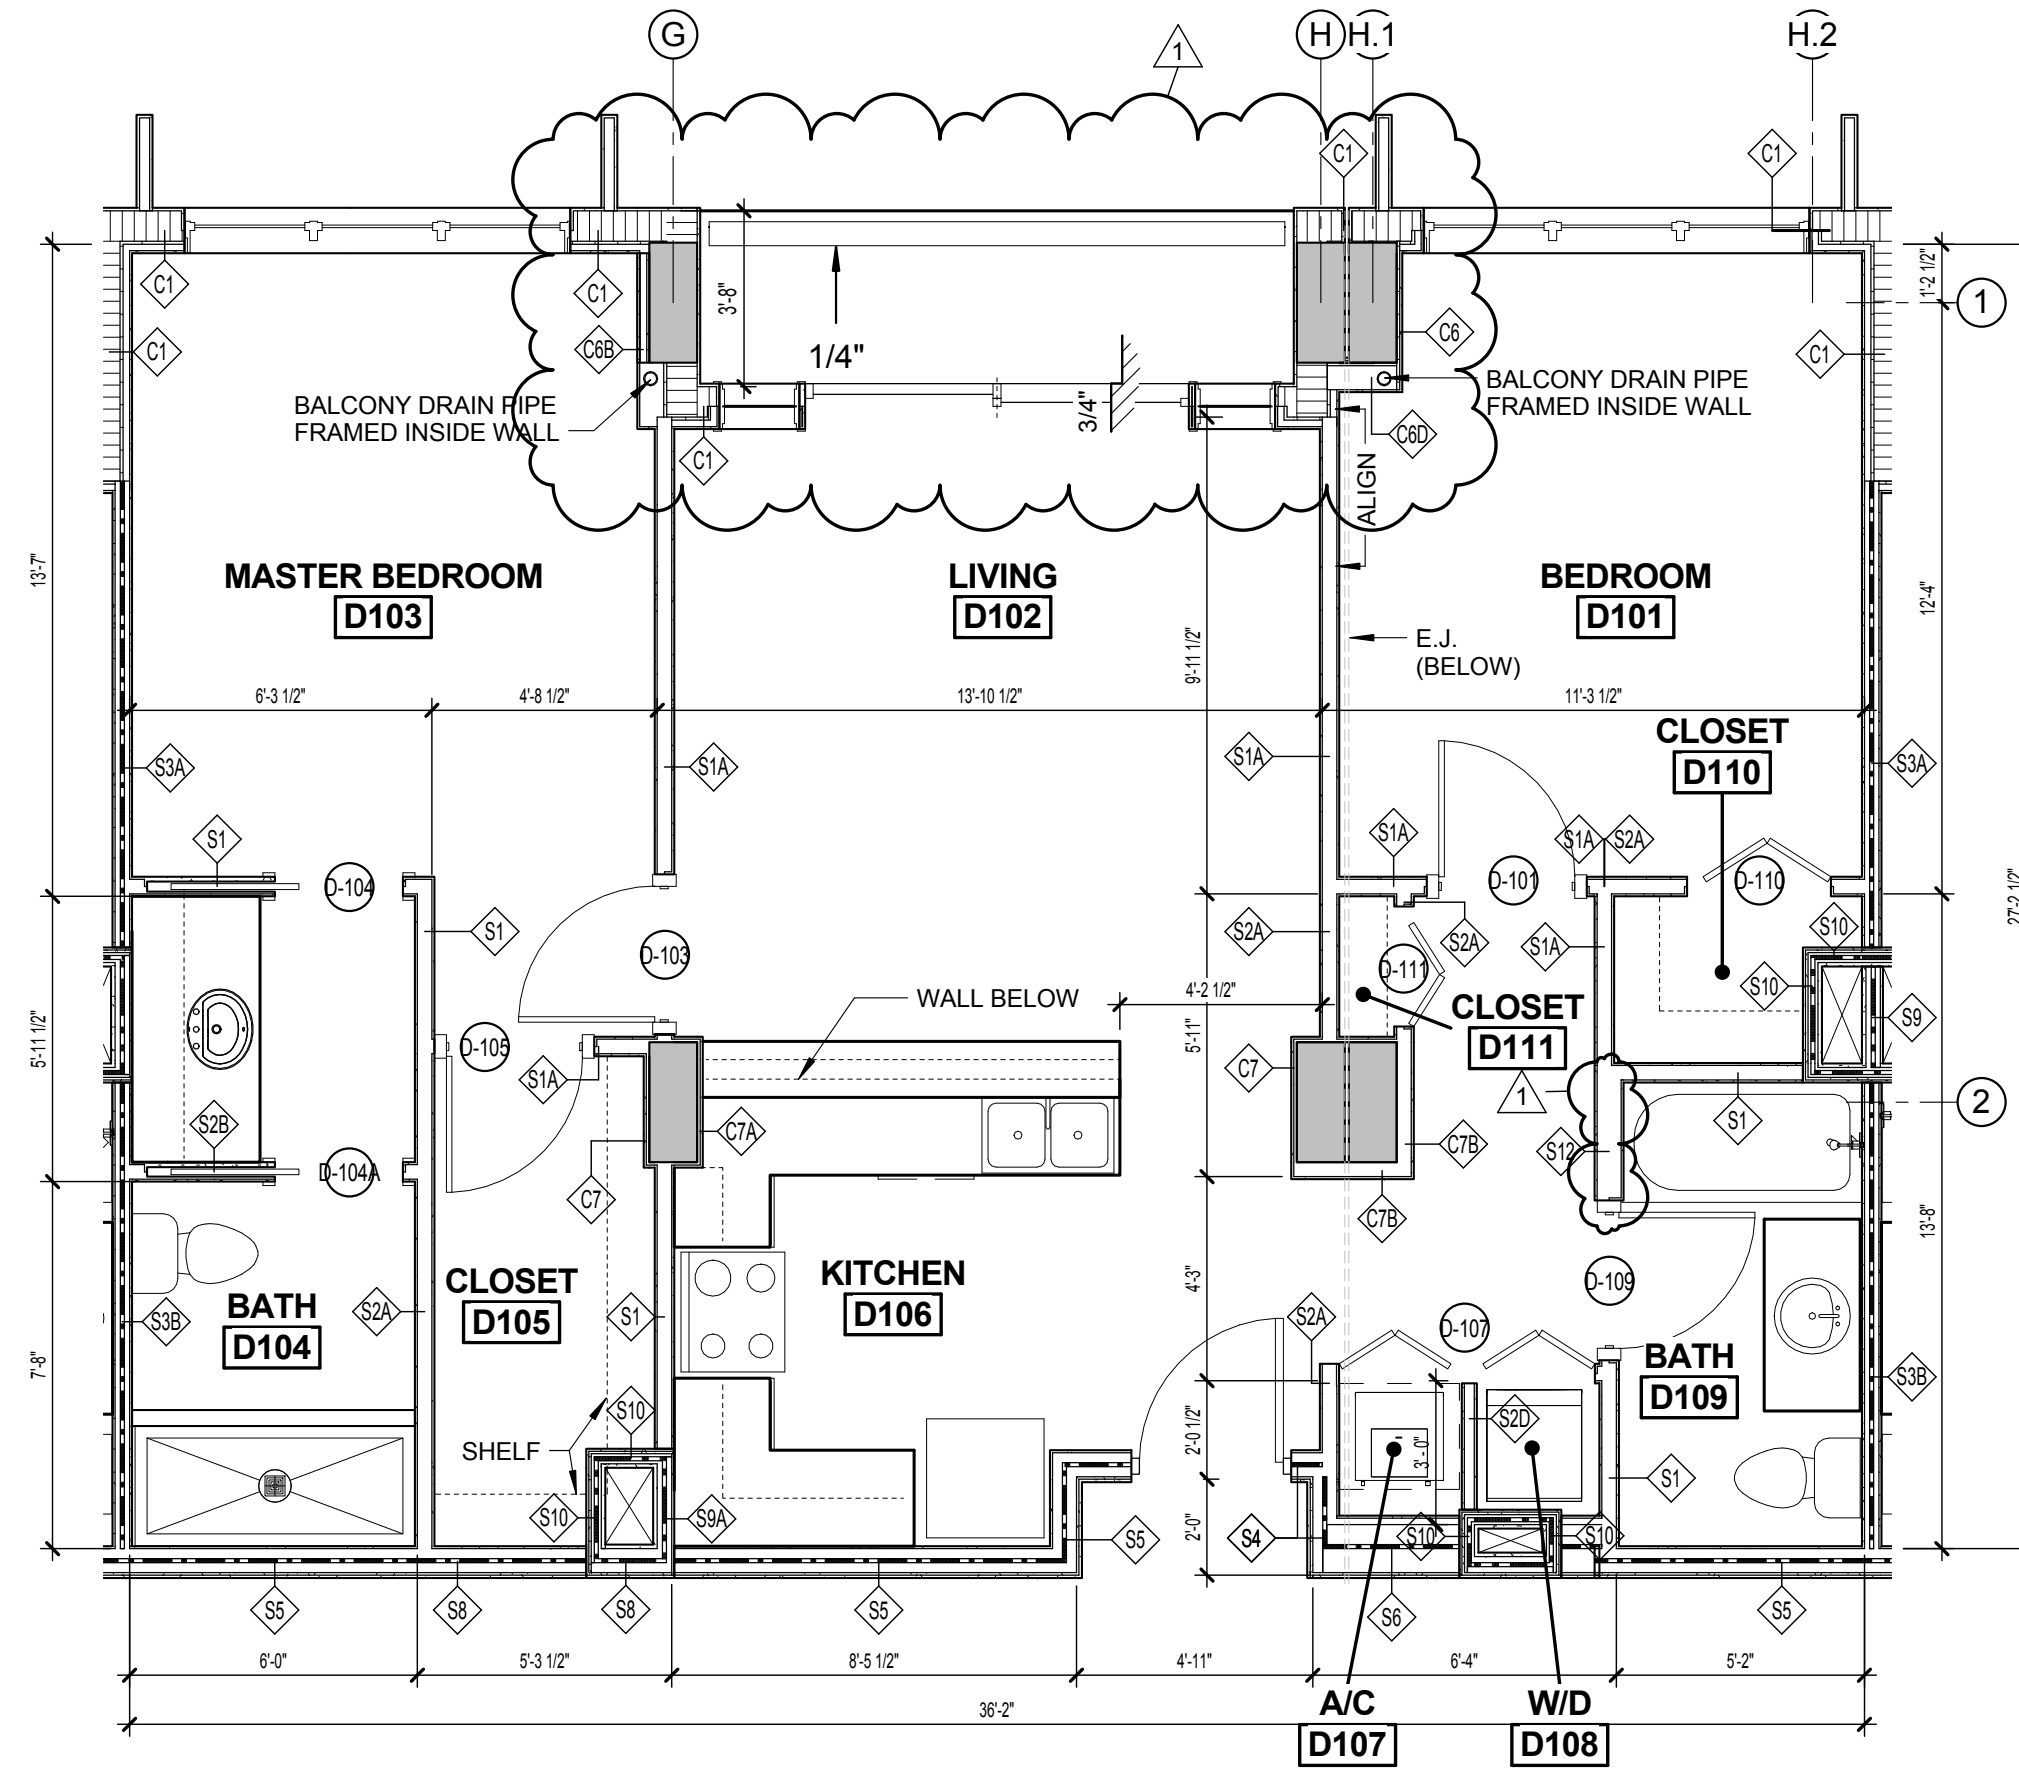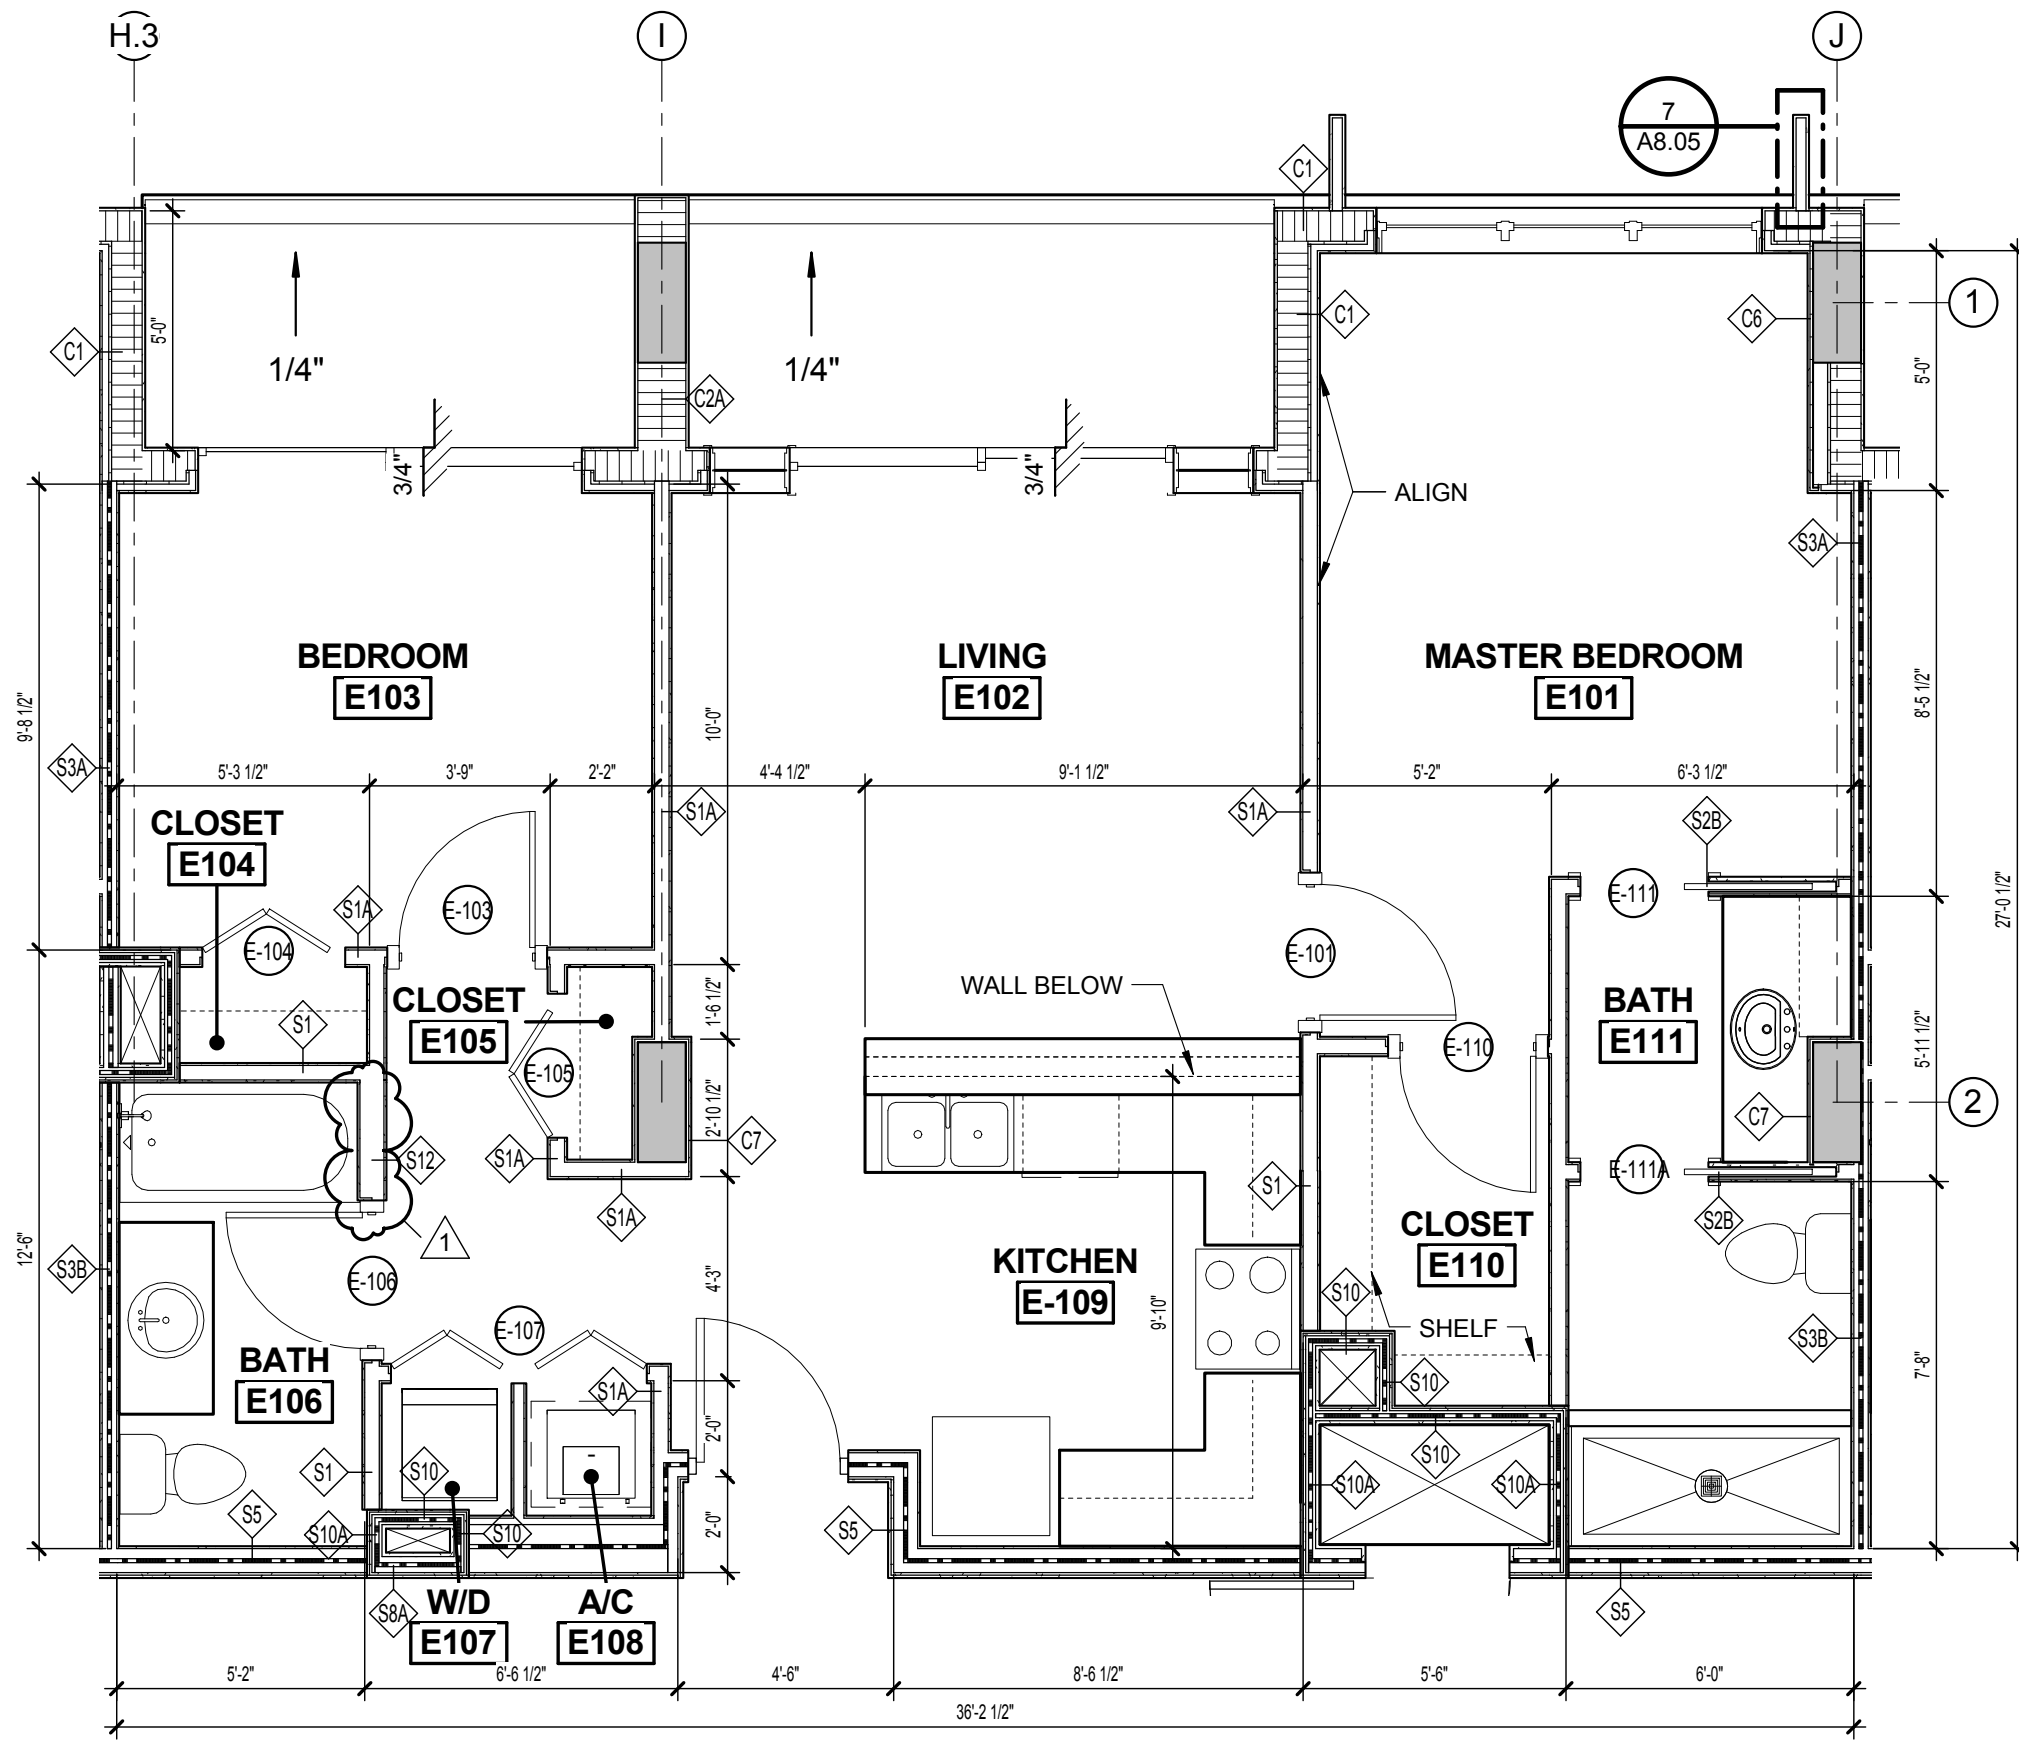


5 UNIT E
A4.01 1/4" = 1'-0"

4 UNIT D
A4.01 1/4" = 1'-0"

3 UNIT C
A4.01 1/4" = 1'-0"

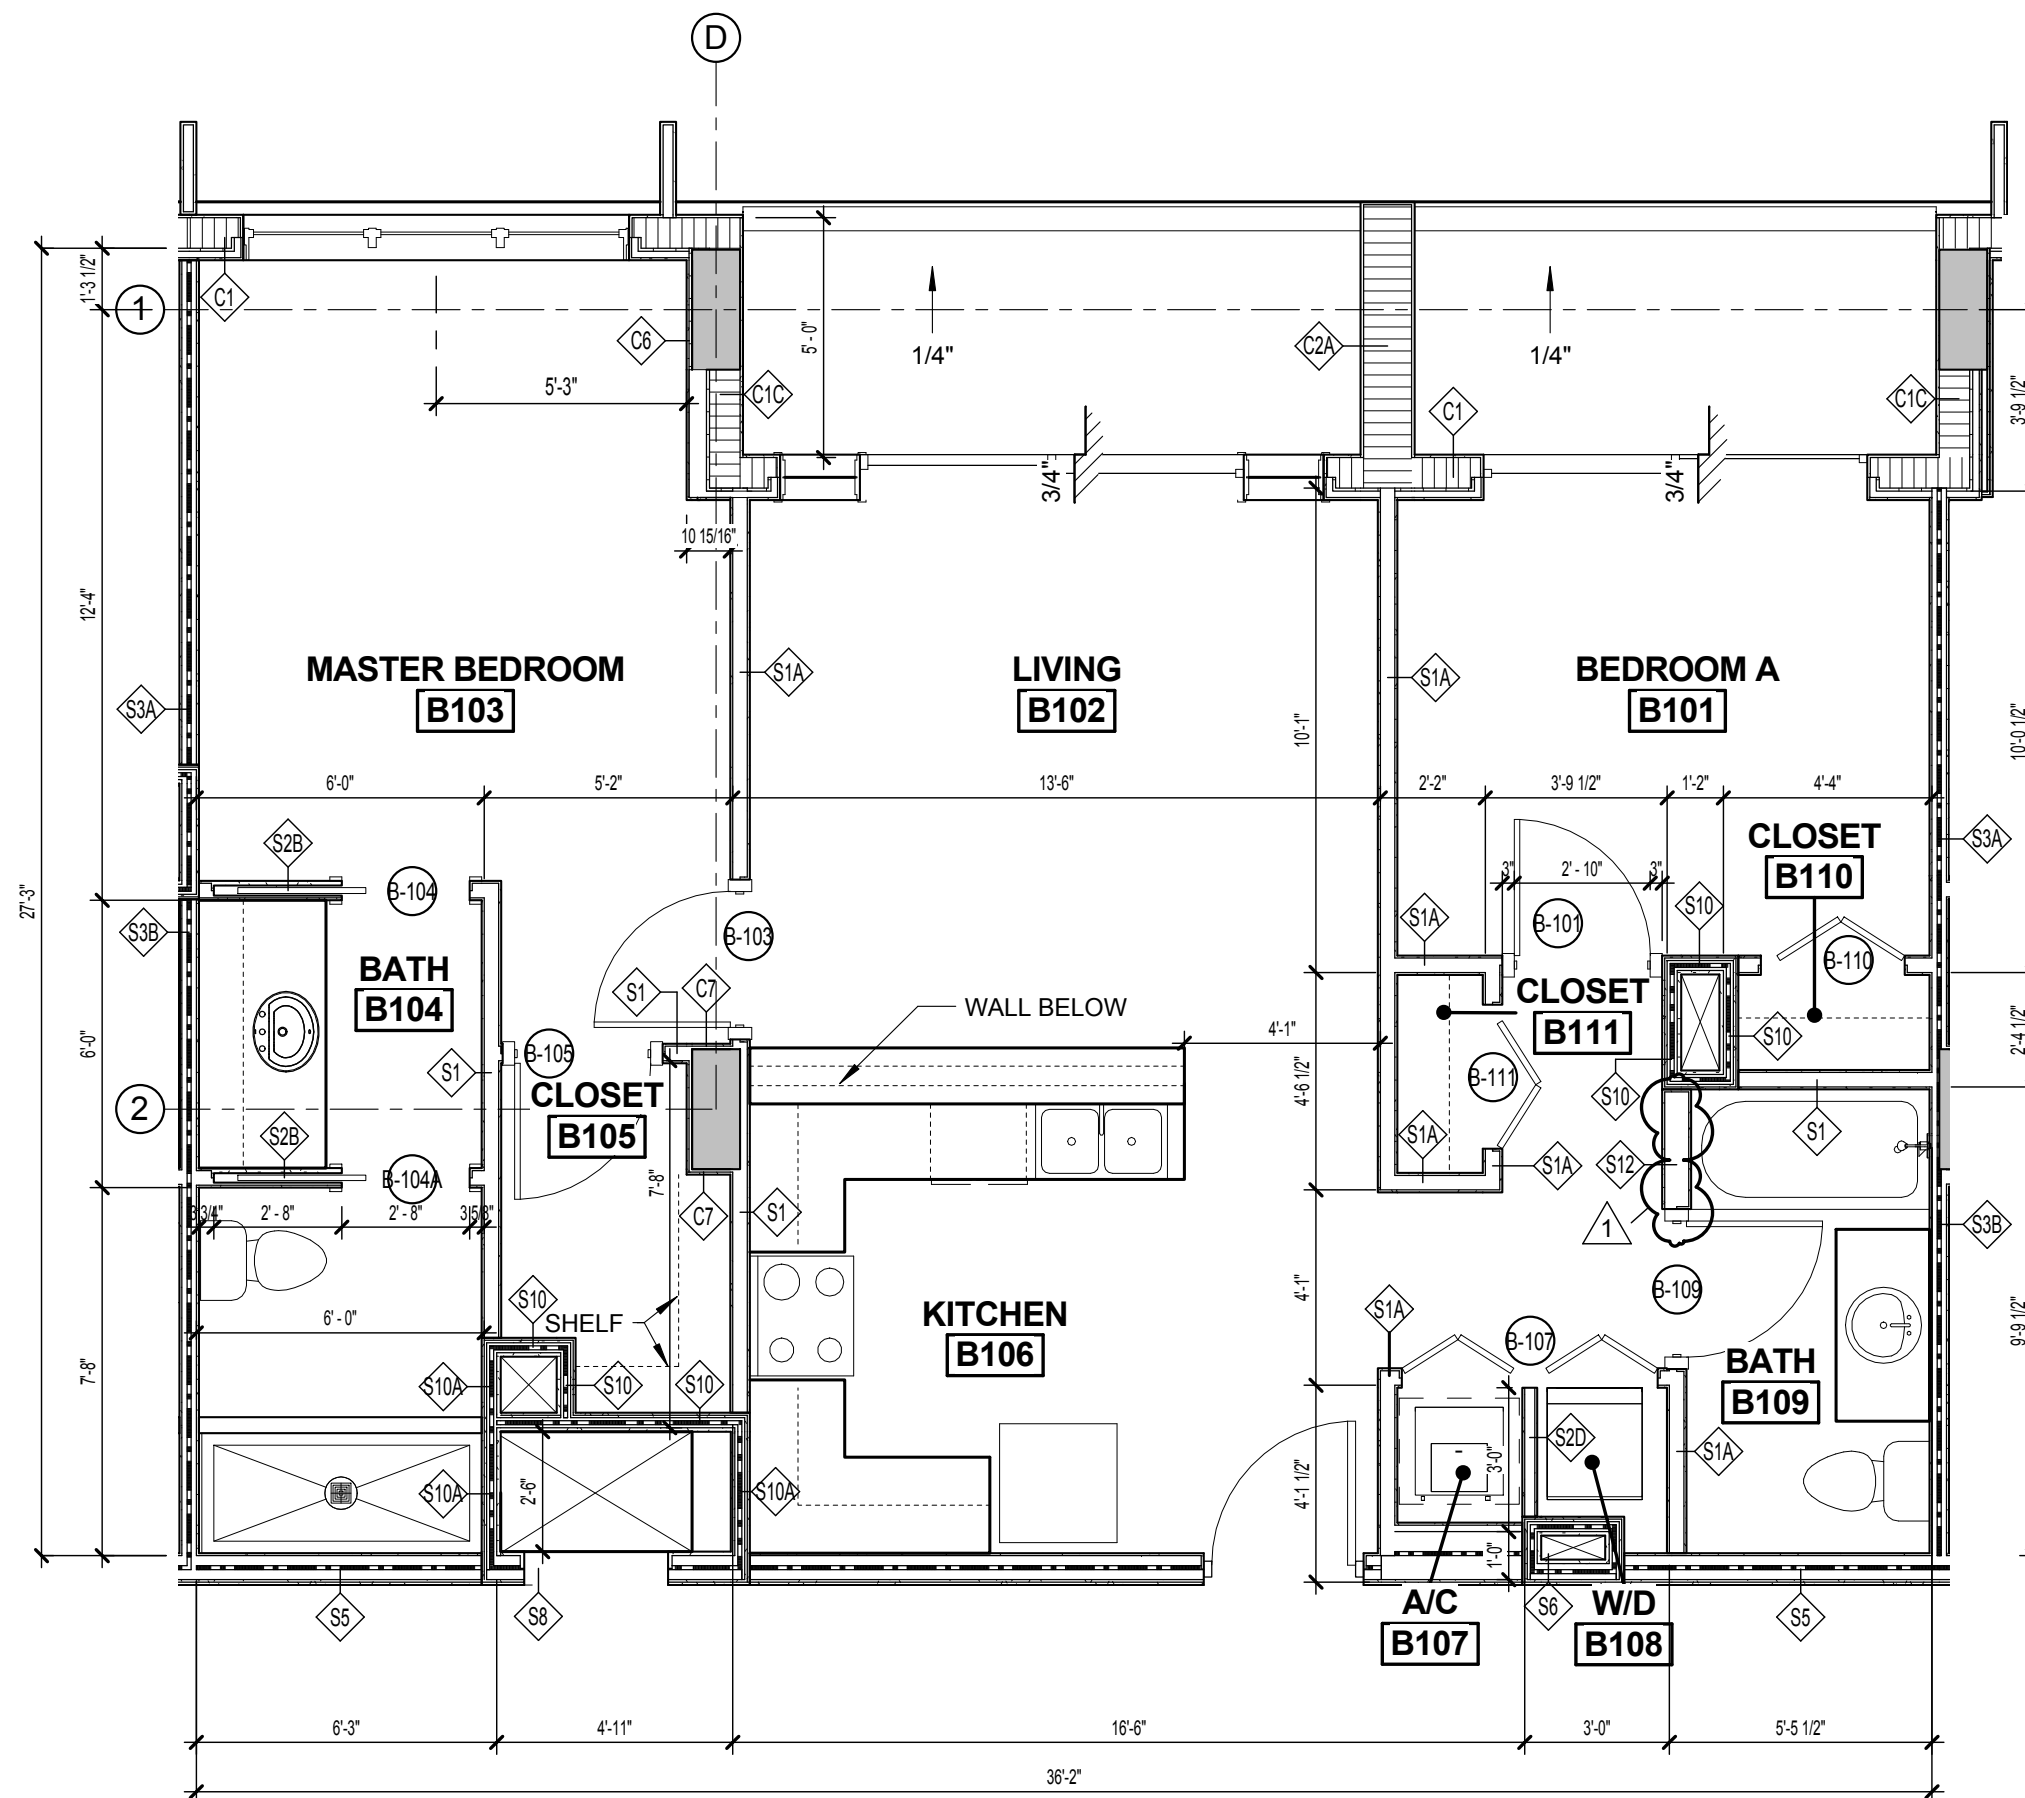

2 UNIT B
A4.01 1/4" = 1'-0"

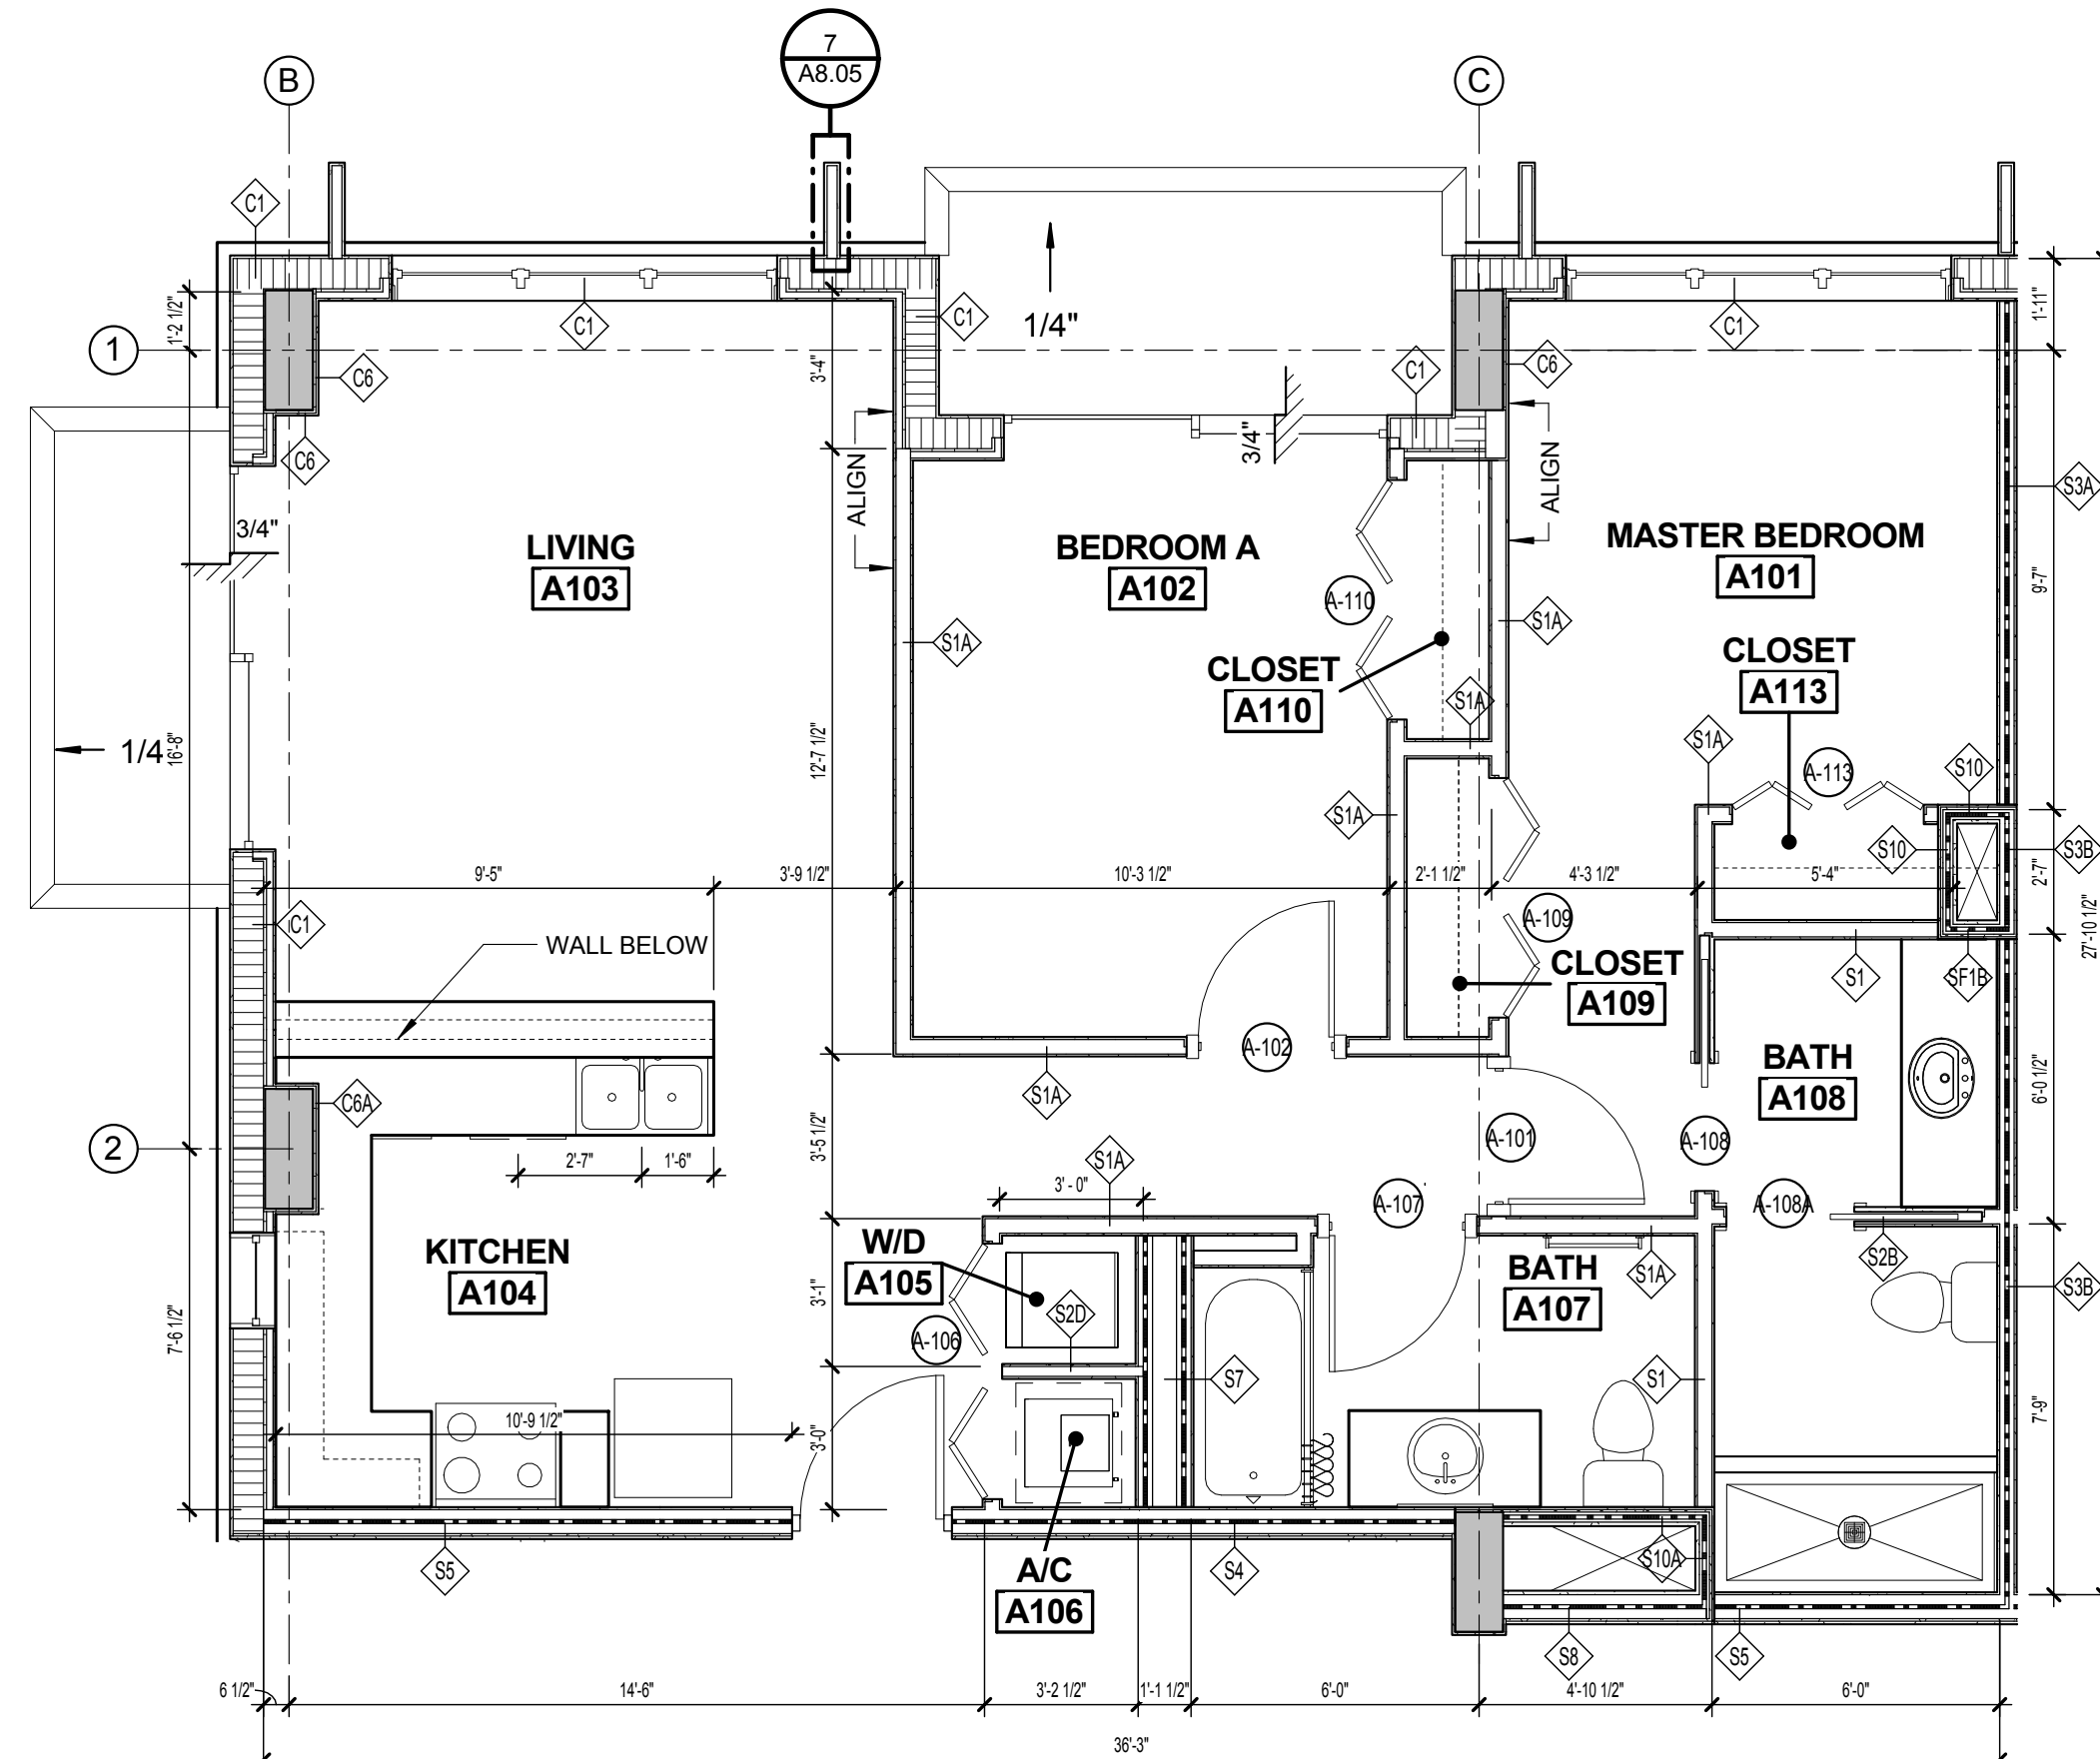

1 UNIT A
A4.01 1/4" = 1'-0"

ISSUED FOR :

BIDS

PERMIT

CONSTRUCTION

SEAL

PROJECT TITLE

UPTOWN
ATLANTIC - 800
BLOCK

W. ATLANTIC AVE., DELRAY
BEACH, FL

REVISIONS

THESE DRAWINGS ARE PREPARED
PER ESTABLISHED INDUSTRY
STANDARDS AND REPRESENT THE
ARCHITECT AND ENGINEERS DESIGN
CONCEPT. THEY ARE NOT INTENDED
TO PROVIDE EVERY DETAIL OR
CONDITION REQUIRED TO
CONSTRUCT THE BUILDING. THE
CONTRACTOR THROUGH SUBMITTALS
AND OTHER COORDINATION EFFORTS
IS FULLY RESPONSIBLE FOR
PROVIDING A COMPLETE AND
OPERATIONAL BUILDING WHETHER
INDICATED ON THE PLANS OR NOT.
FILE NUMBER

DRAWING TITLE

ENLARGED UNIT
PLANS

DATE


DRAWN BY

JOB NUMBER


121108

DRAWING NUMBER


A4.01

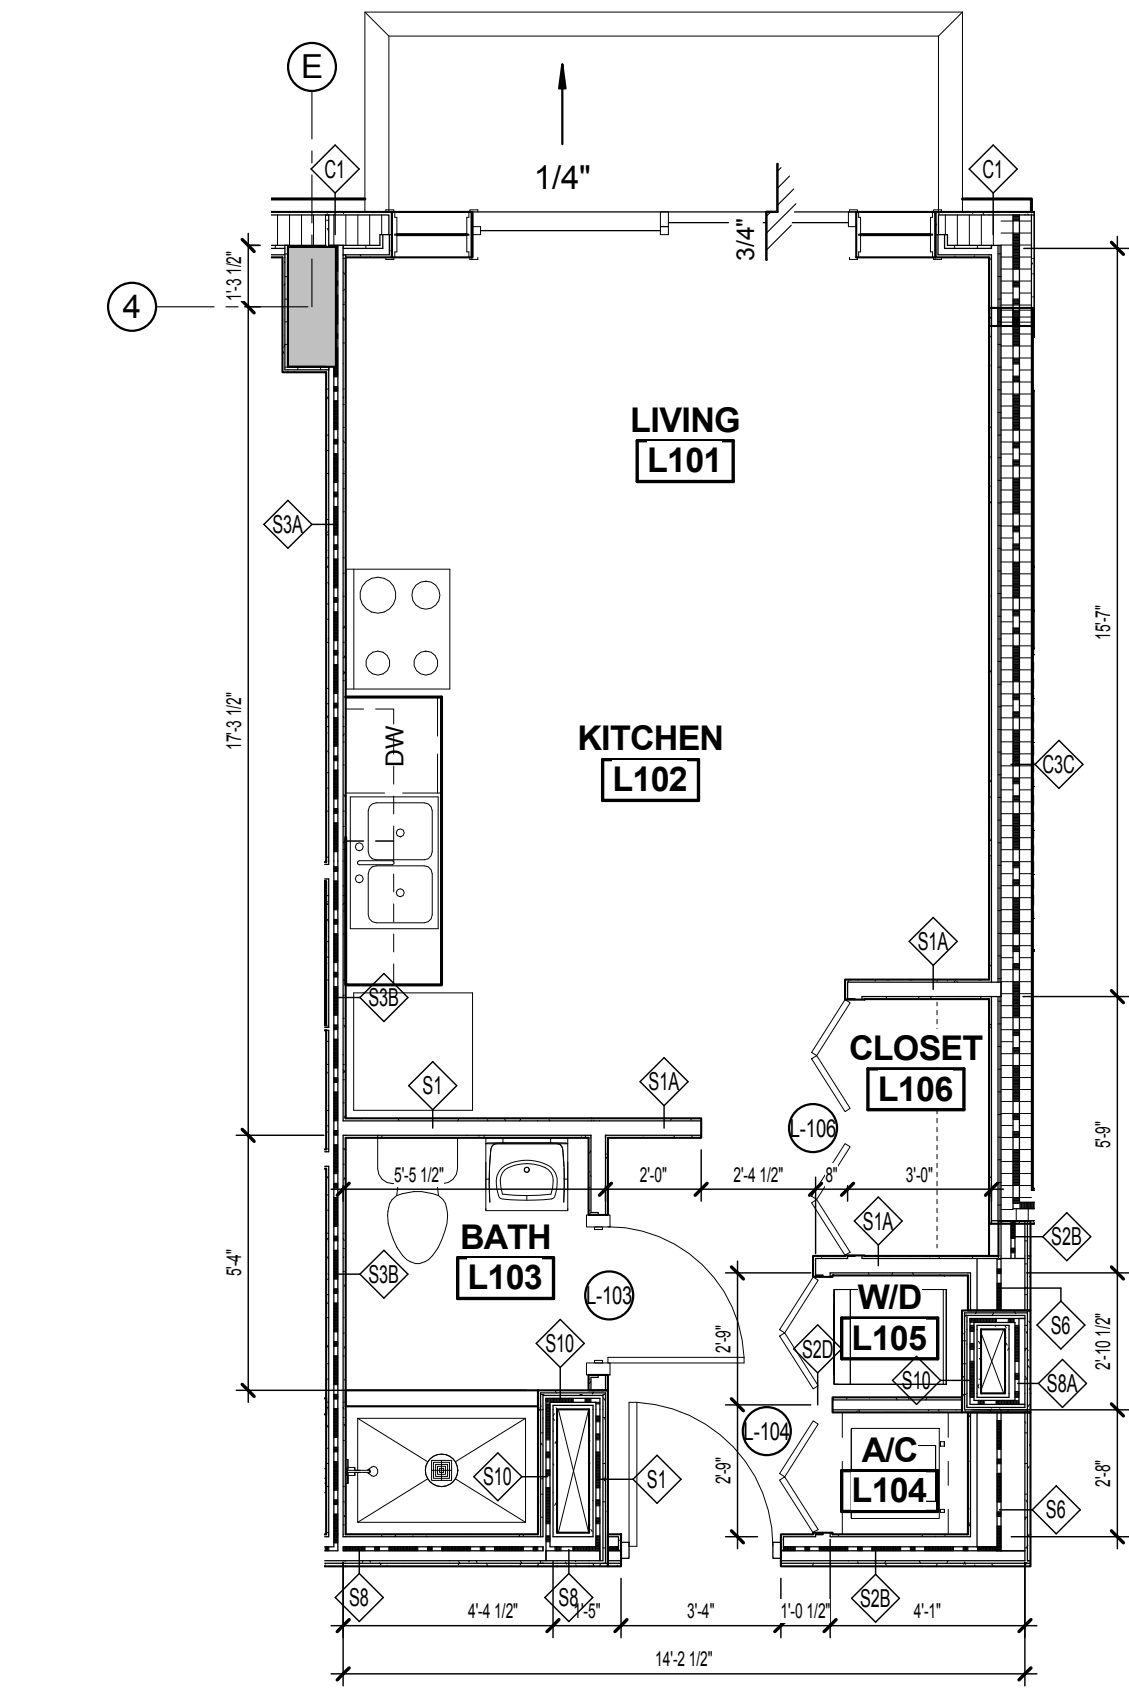


6 UNIT L
A4.02 1/4" = 1'-0"

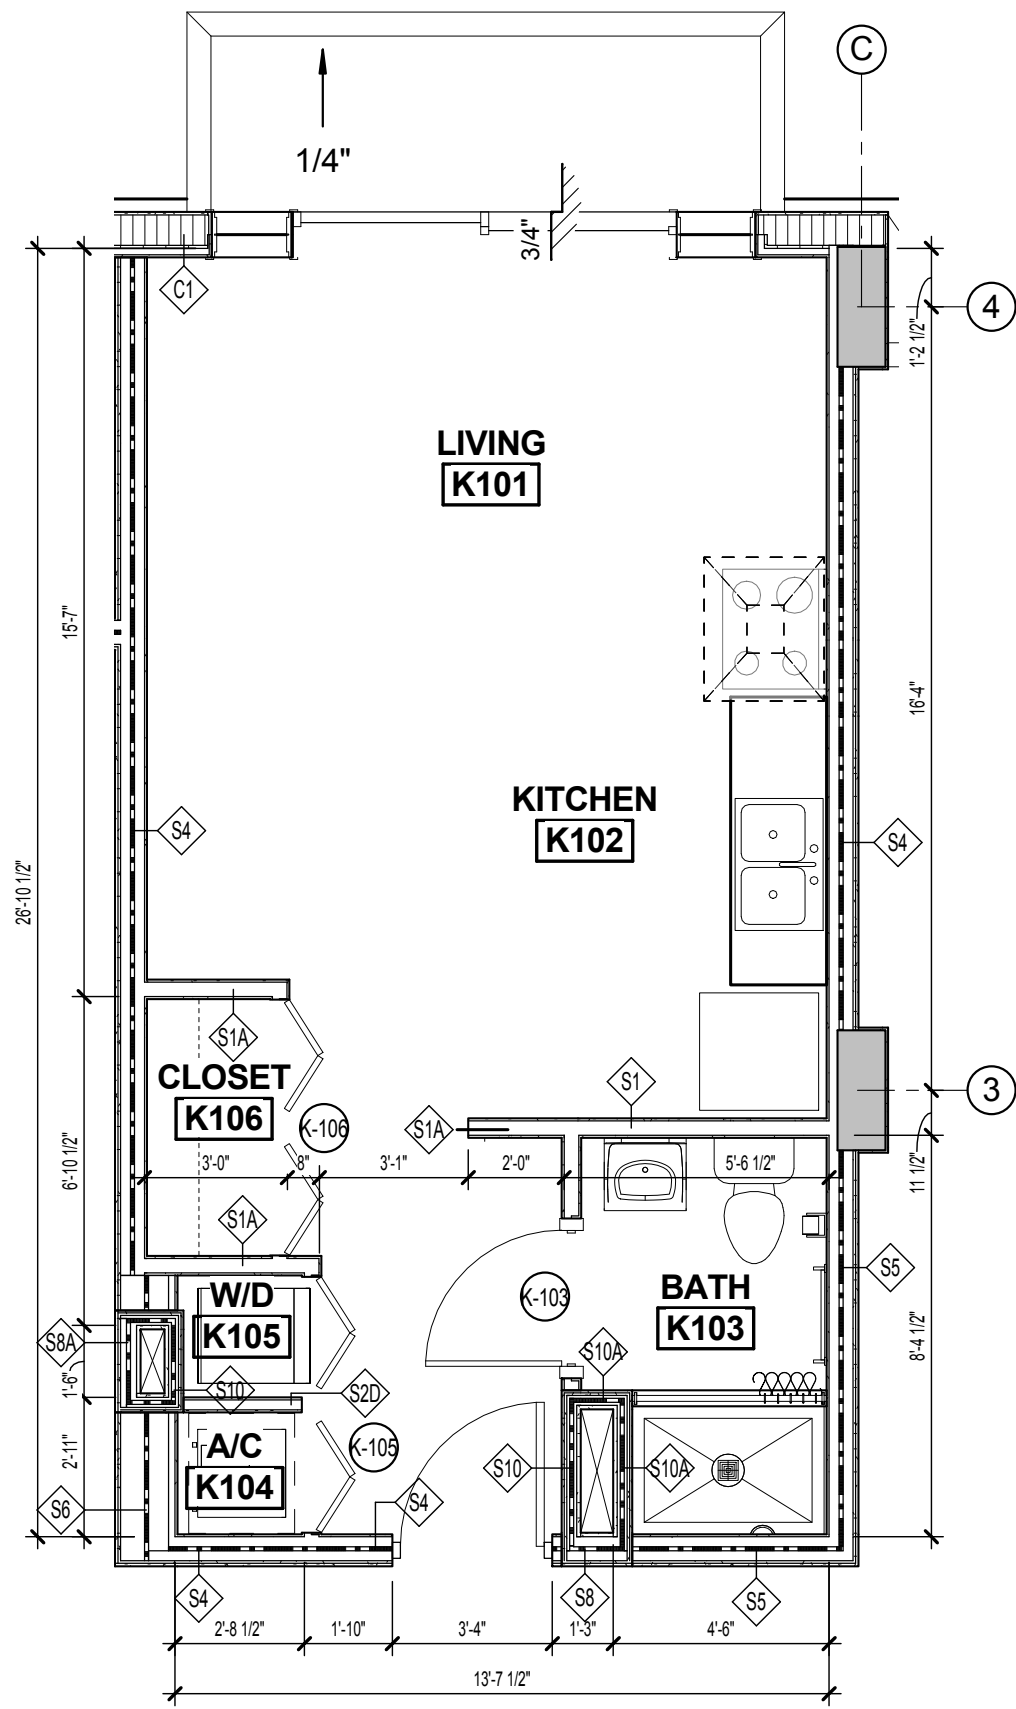


5 UNIT K
A4.02 1/4" = 1'-0"

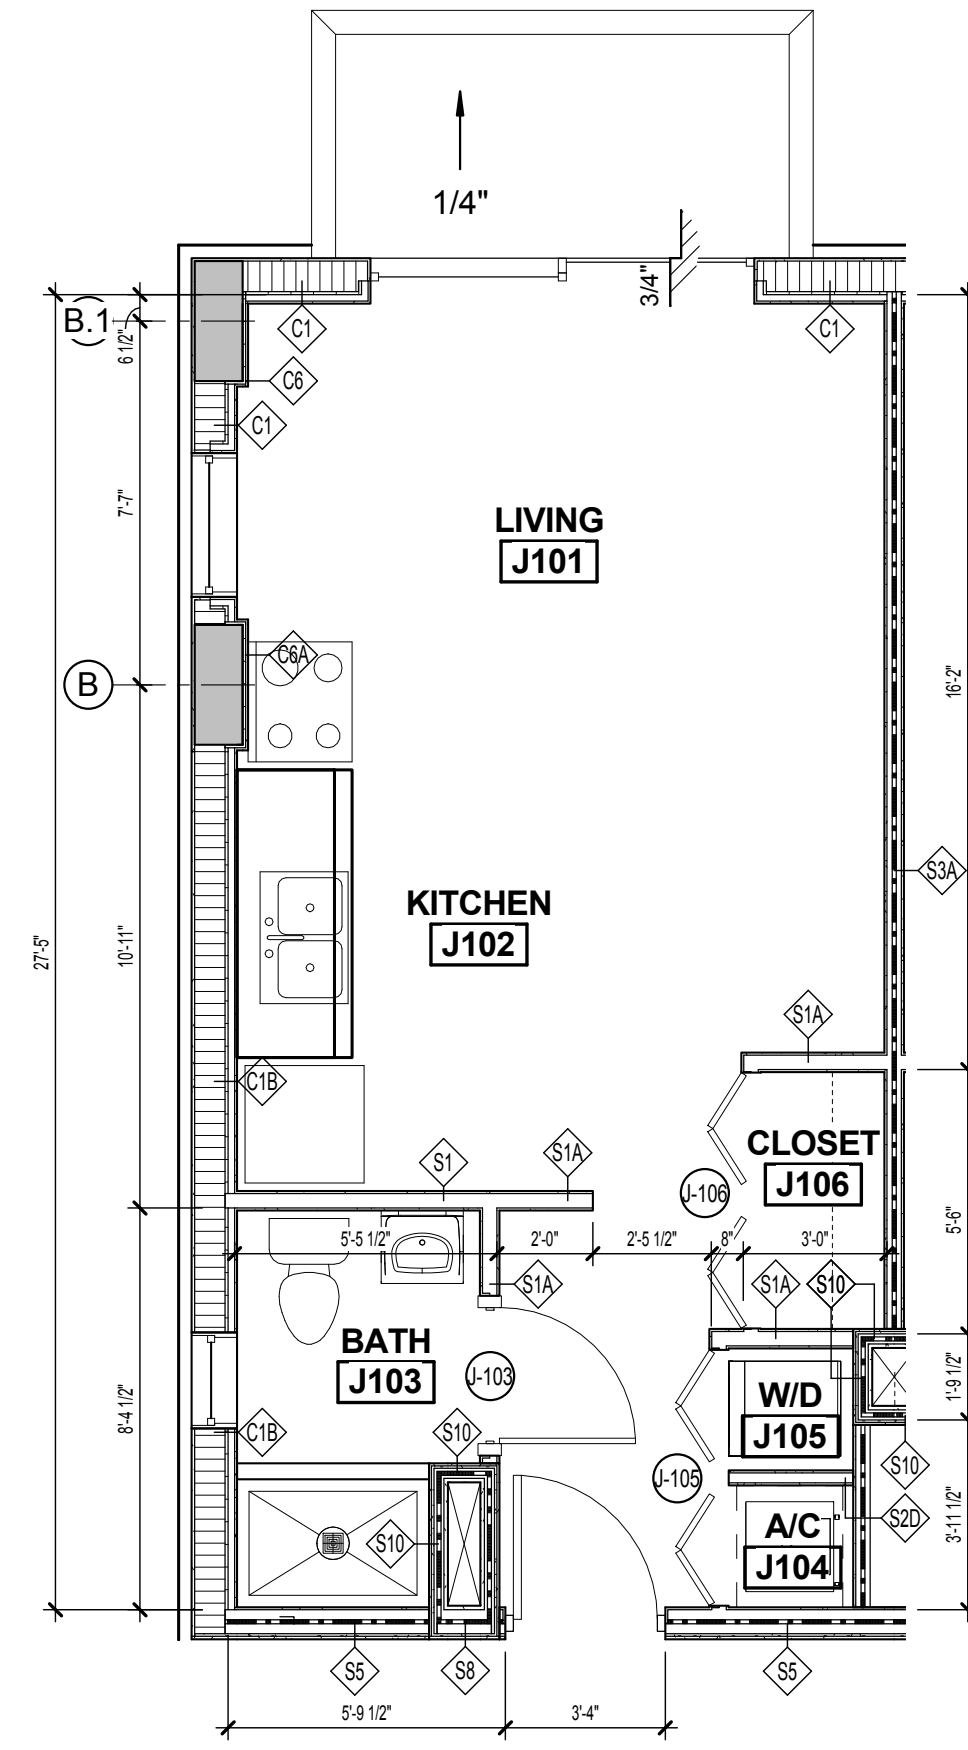


4 UNIT J
A4.02 1/4" = 1'-0"

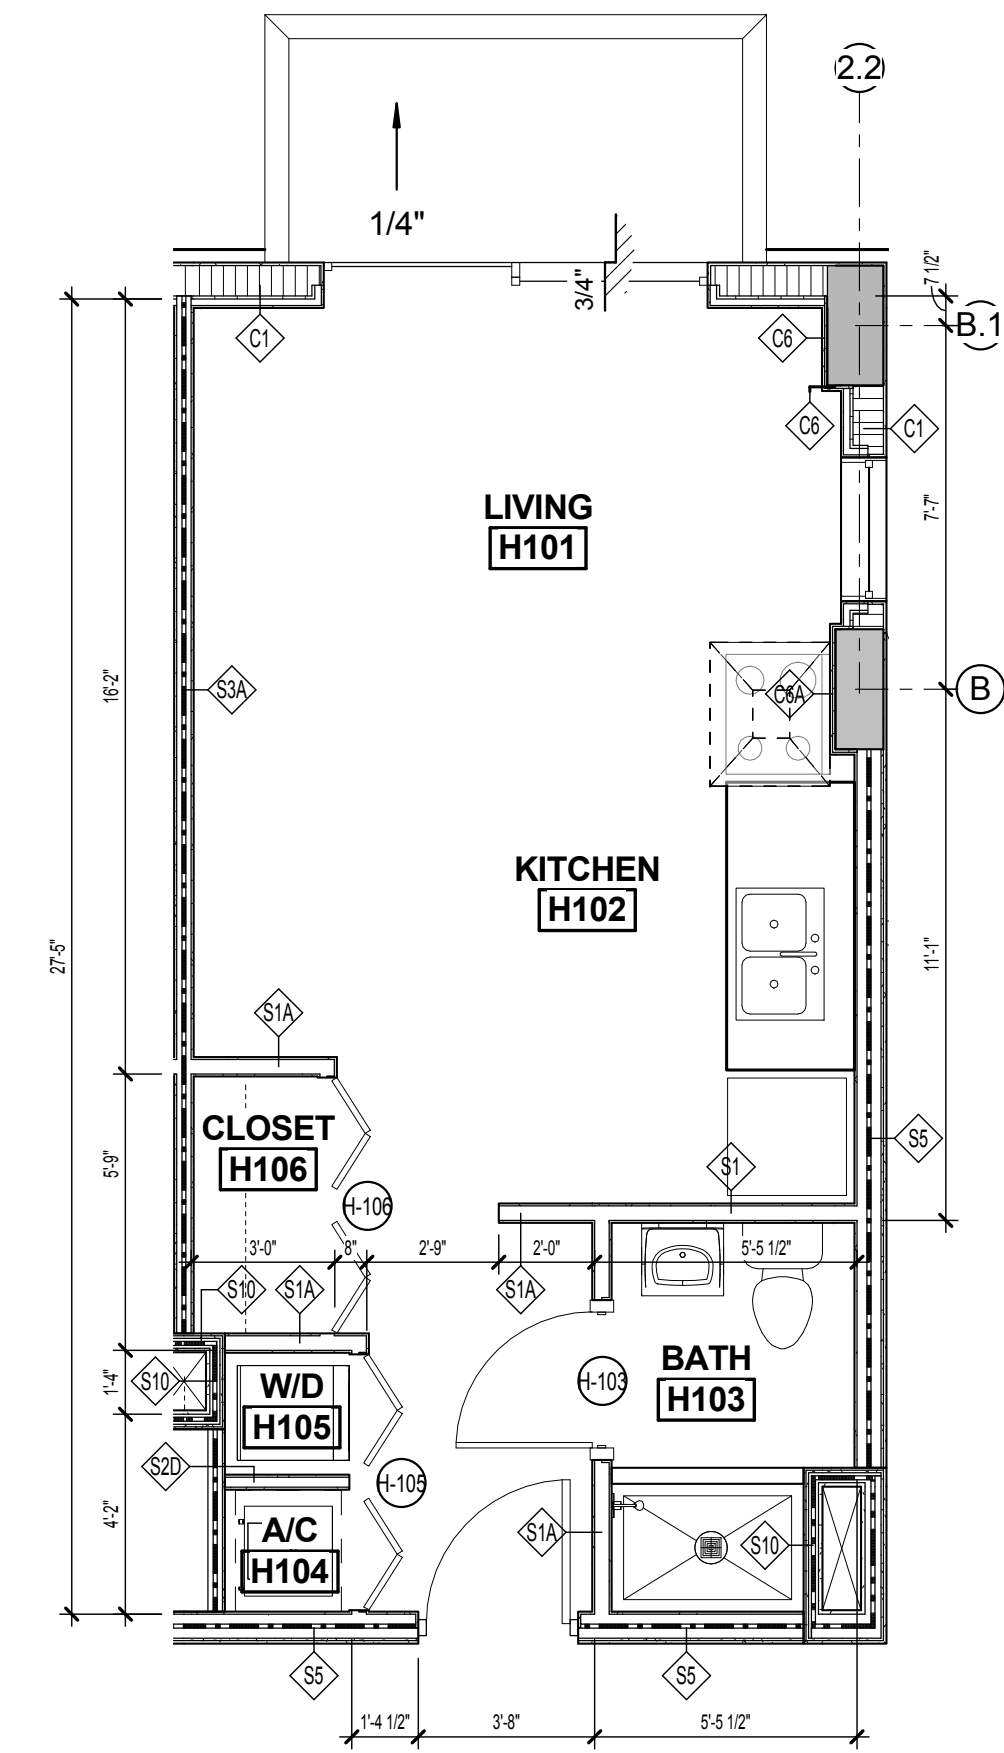

3 UNIT H
A4.02 1/4" = 1'-0"

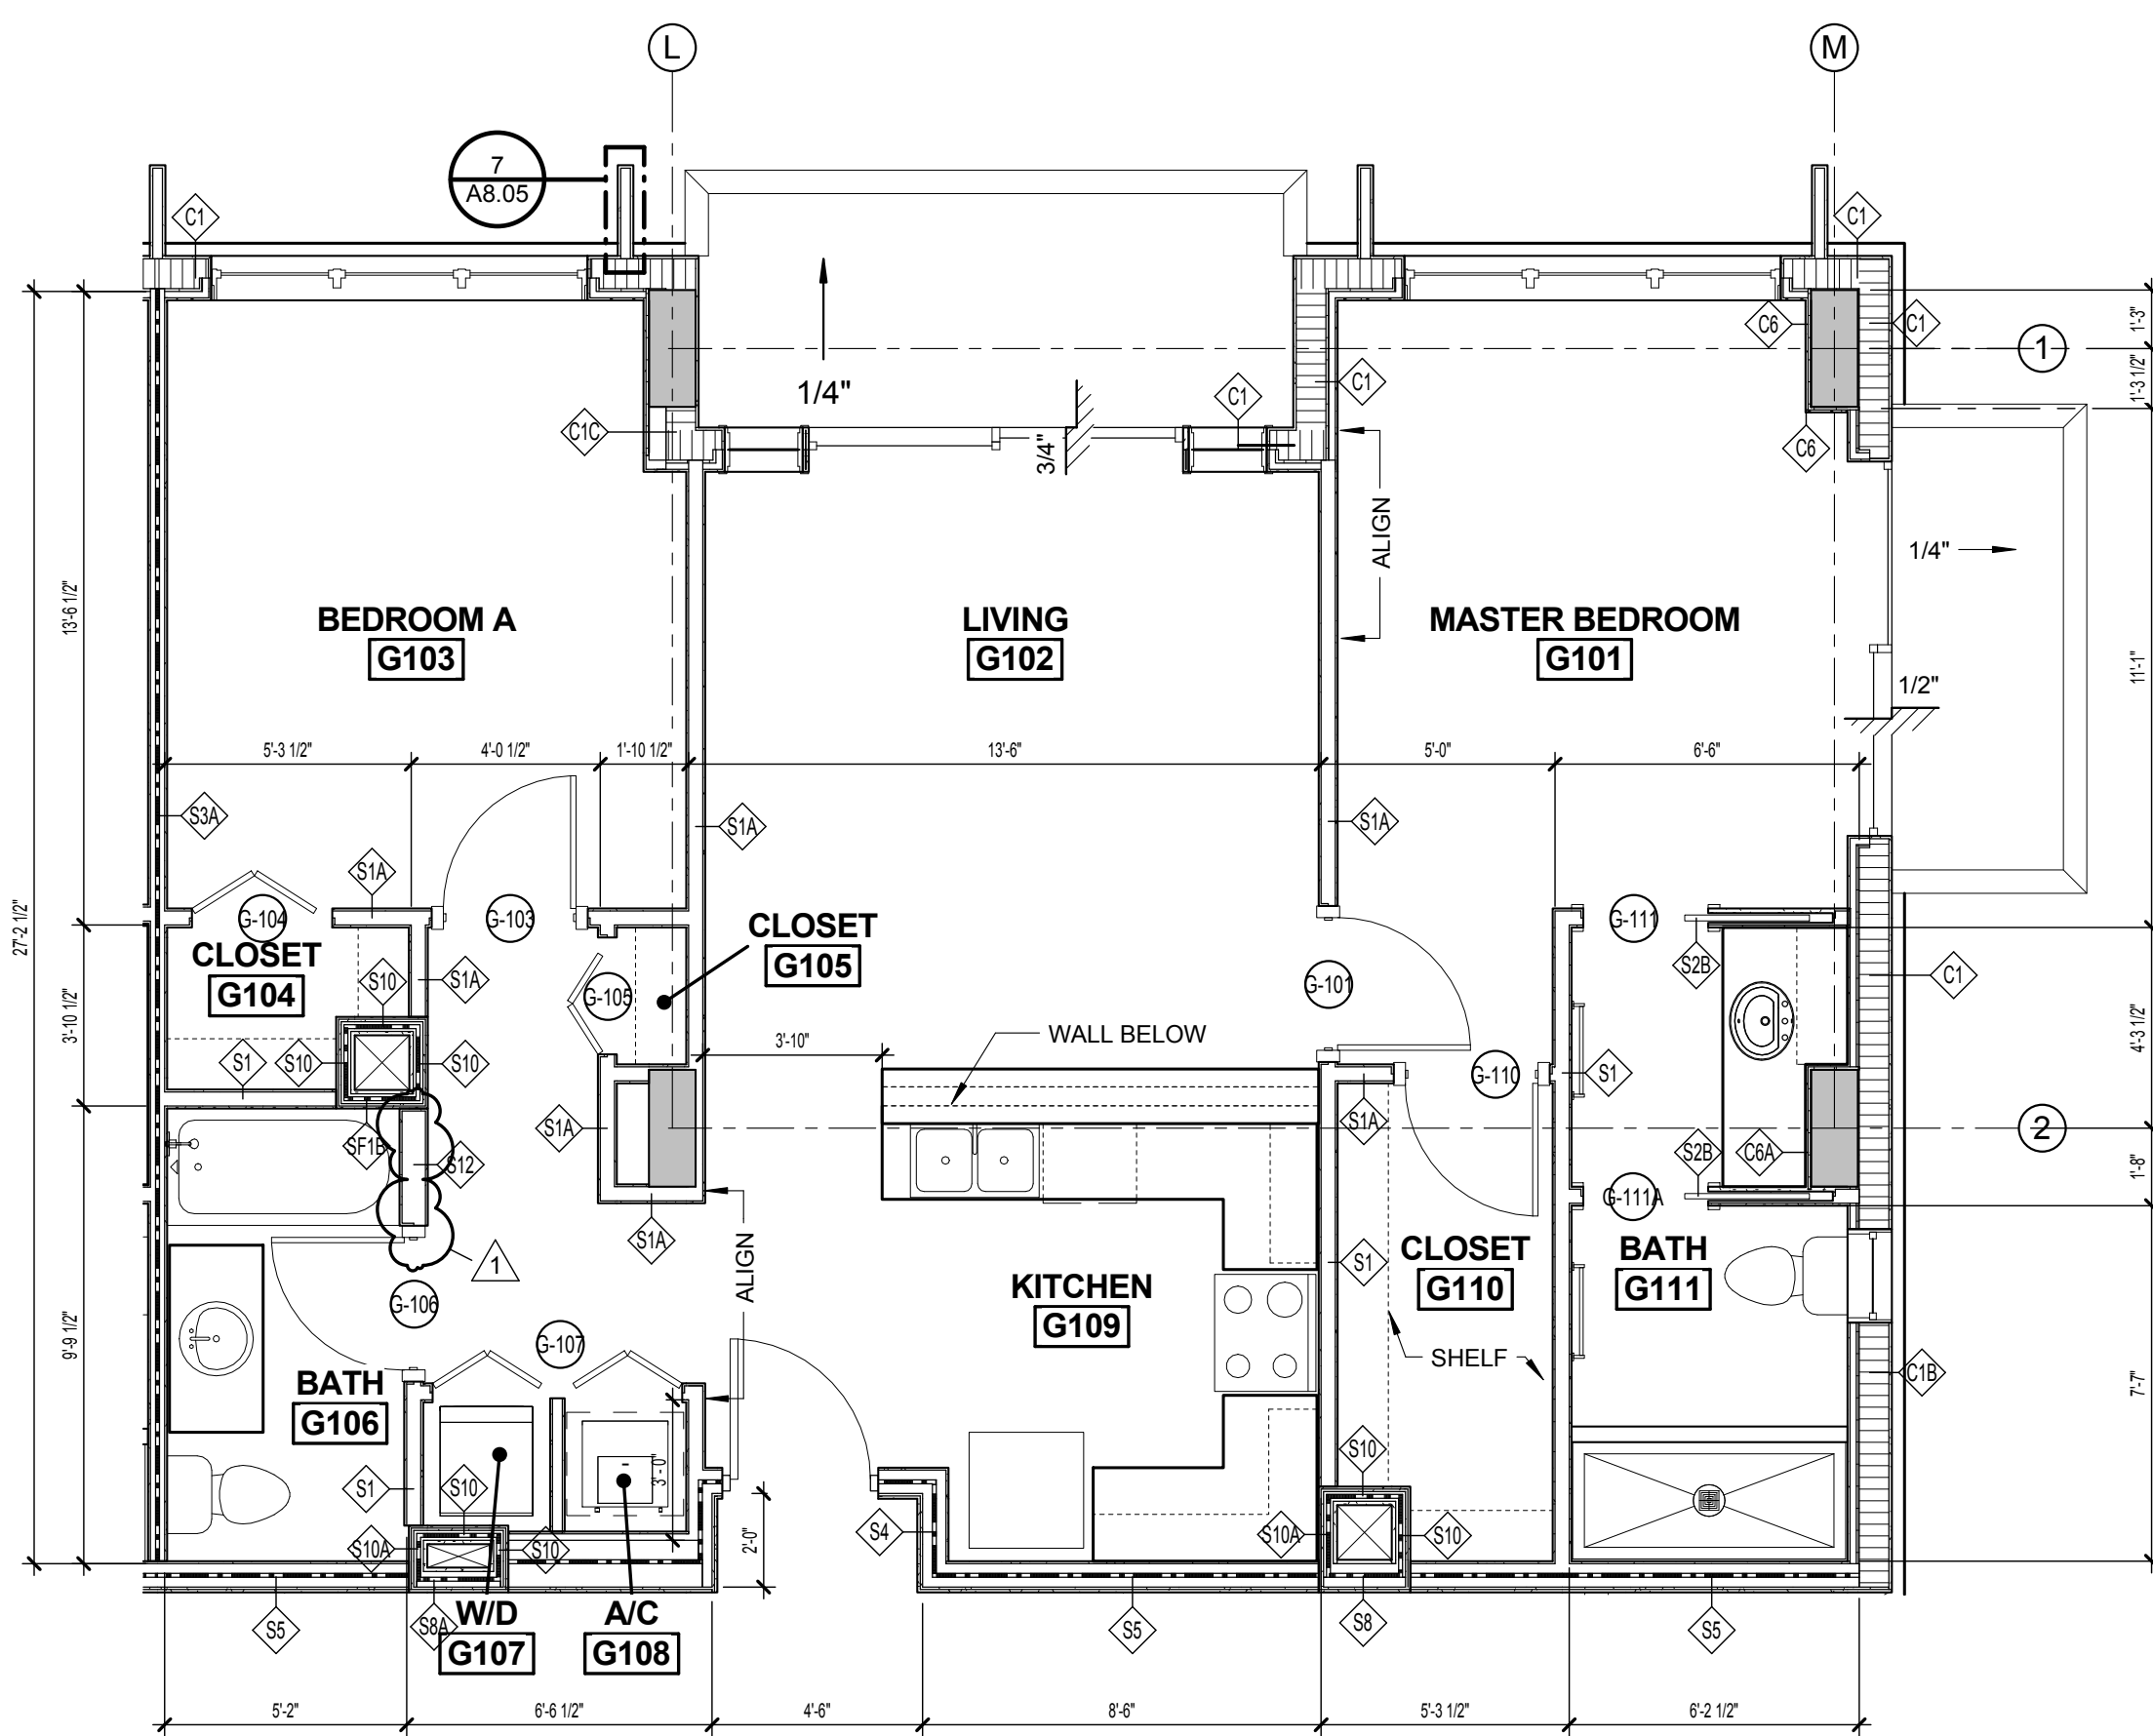

2 UNIT G
A4.02 1/4" = 1'-0"

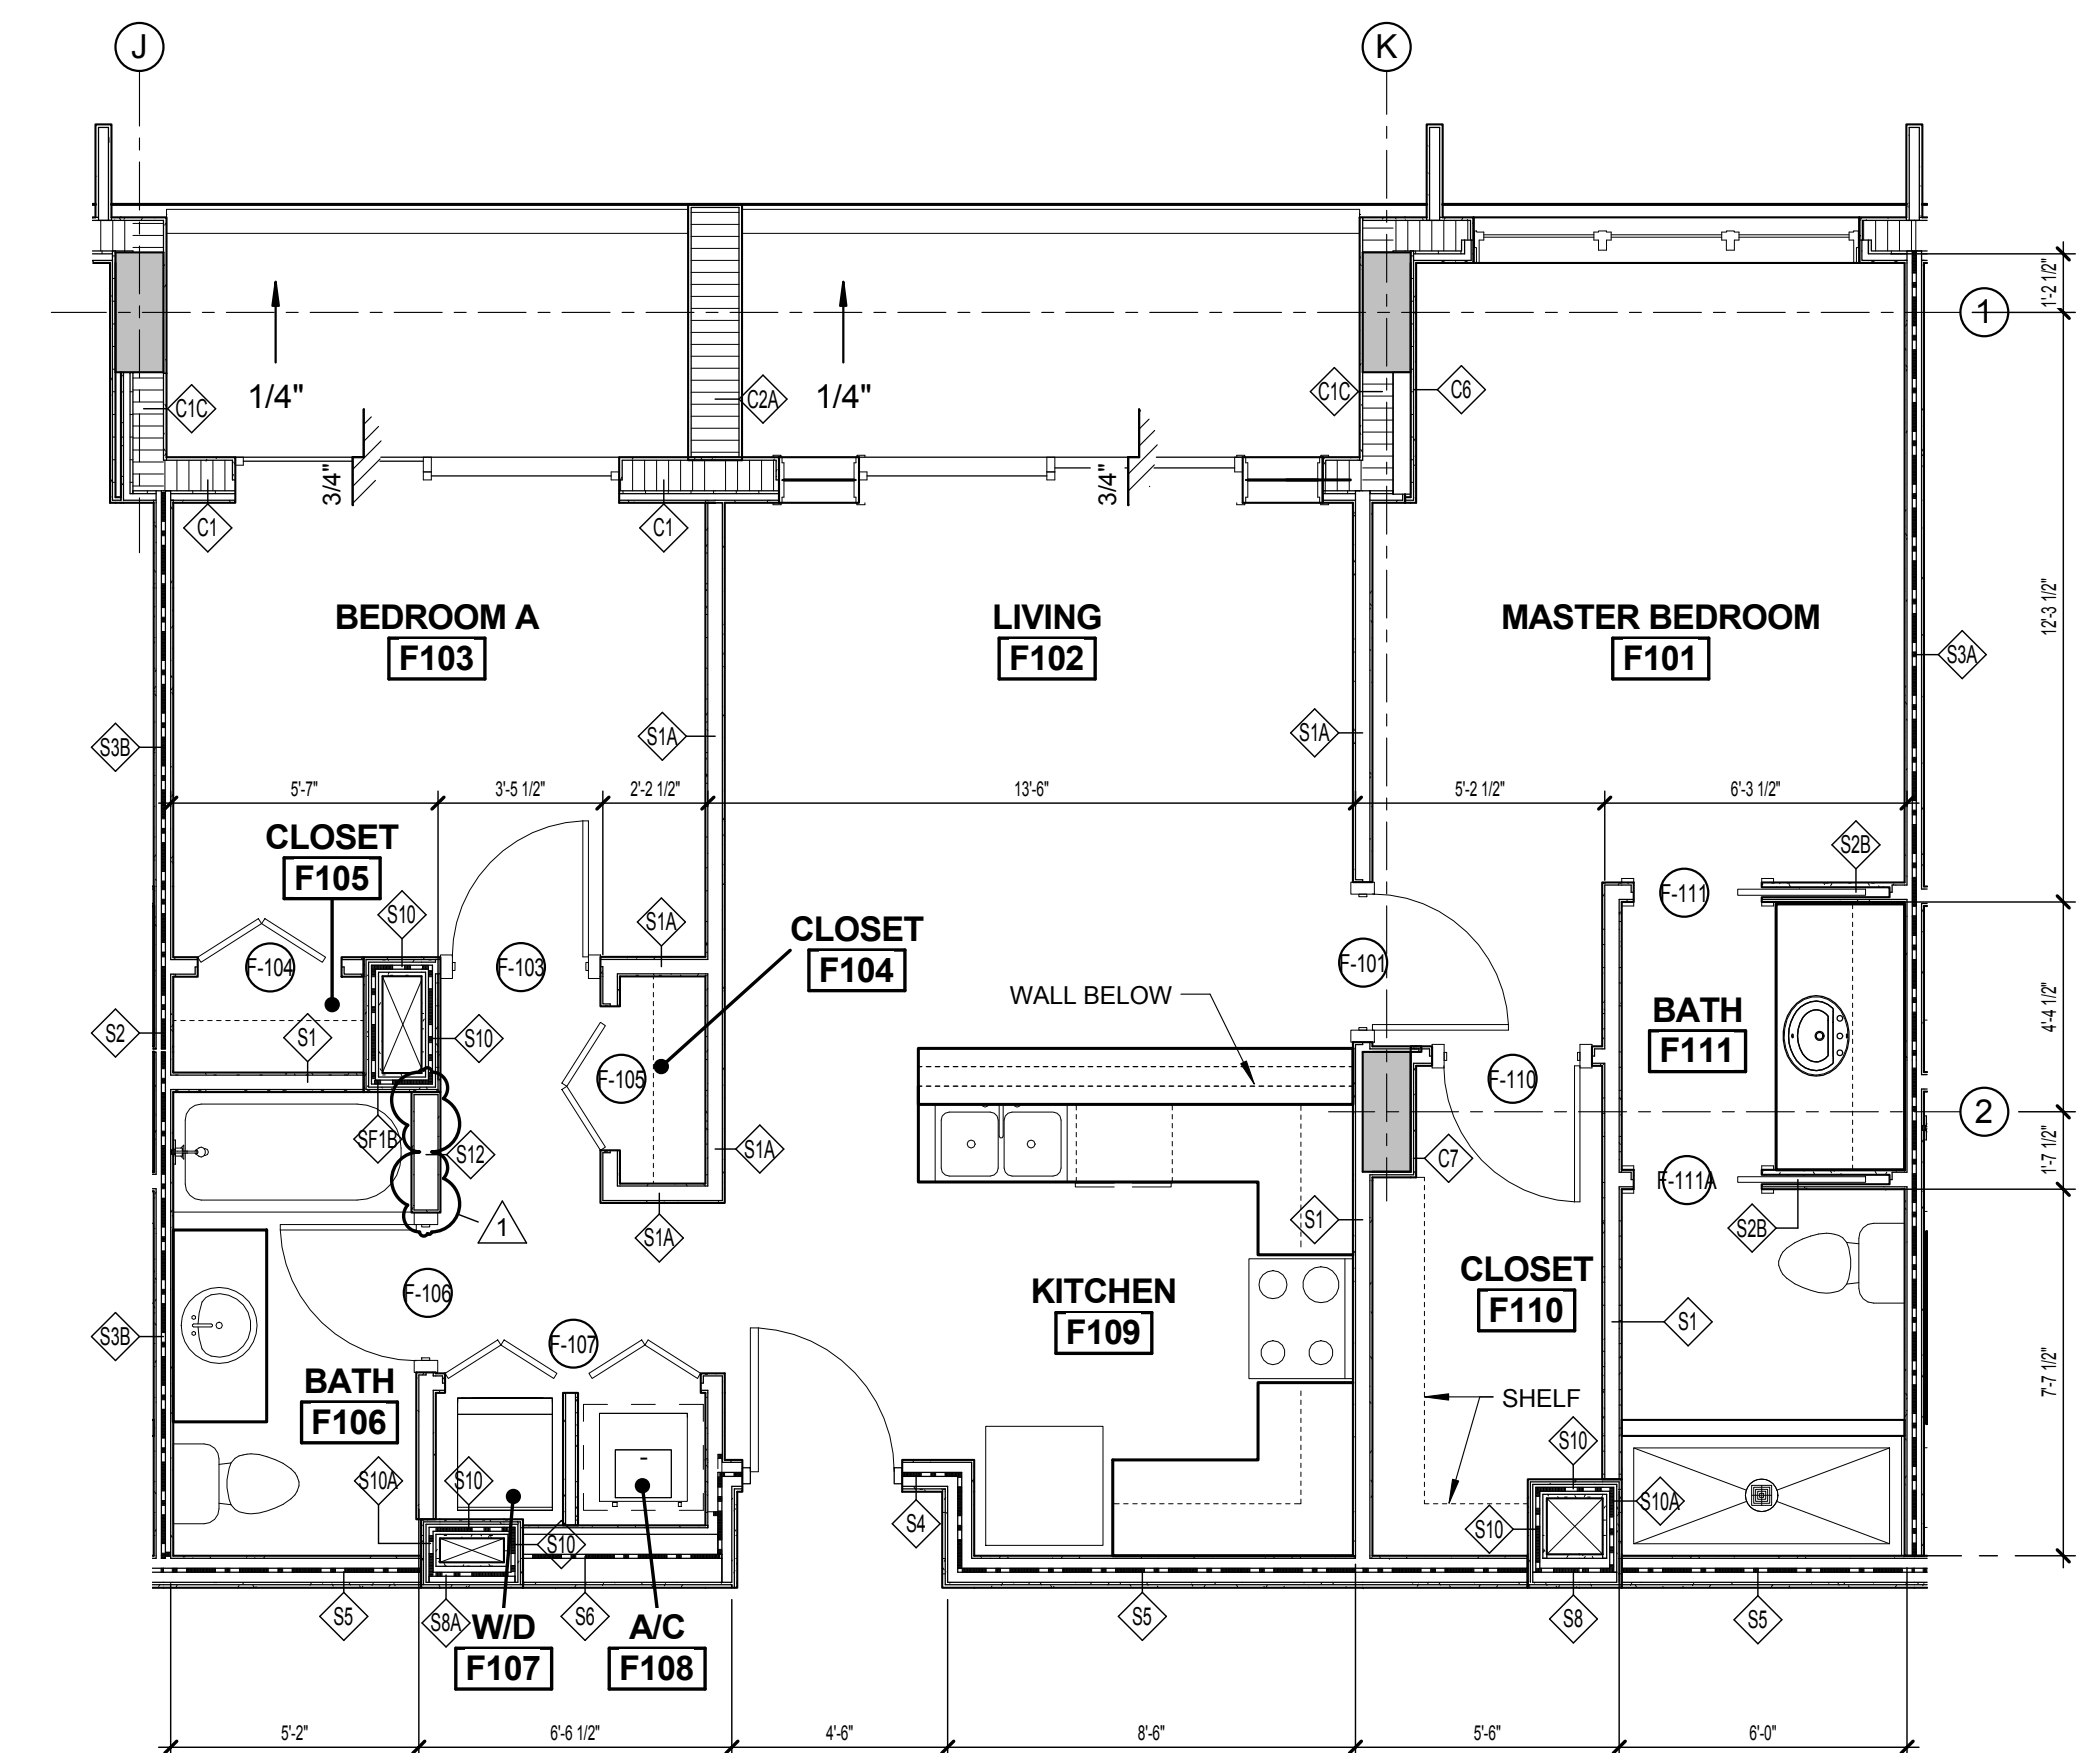

1 UNIT F
A4.02 1/4" = 1'-0"

ISSUED FOR :

BIDS
PERMIT
CONSTRUCTION
SEAL

PROJECT TITLE
UPTOWN
ATLANTIC - 800
BLOCK

W. ATLANTIC AVE., DELRAY
BEACH, FL


REVISIONS

THESE DRAWINGS ARE PREPARED
PER ESTABLISHED INDUSTRY
STANDARDS AND REPRESENT THE
ARCHITECT AND ENGINEERS DESIGN
CONCEPT. THEY ARE NOT INTENDED
TO PROVIDE EVERY DETAIL OR
CONDITION REQUIRED TO
CONSTRUCT THE BUILDING. THE
CONTRACTOR THROUGH SUBMITTALS
AND OTHER COORDINATION EFFORTS
IS FULLY RESPONSIBLE FOR
PROVIDING A COMPLETE AND
OPERATIONAL BUILDING WHETHER
INDICATED ON THE PLANS OR NOT.
FILE NUMBER


DRAWING TITLE
ENLARGED UNIT
PLANS

DATE
JOB NUMBER
121108
DRAWING NUMBER


A4.02

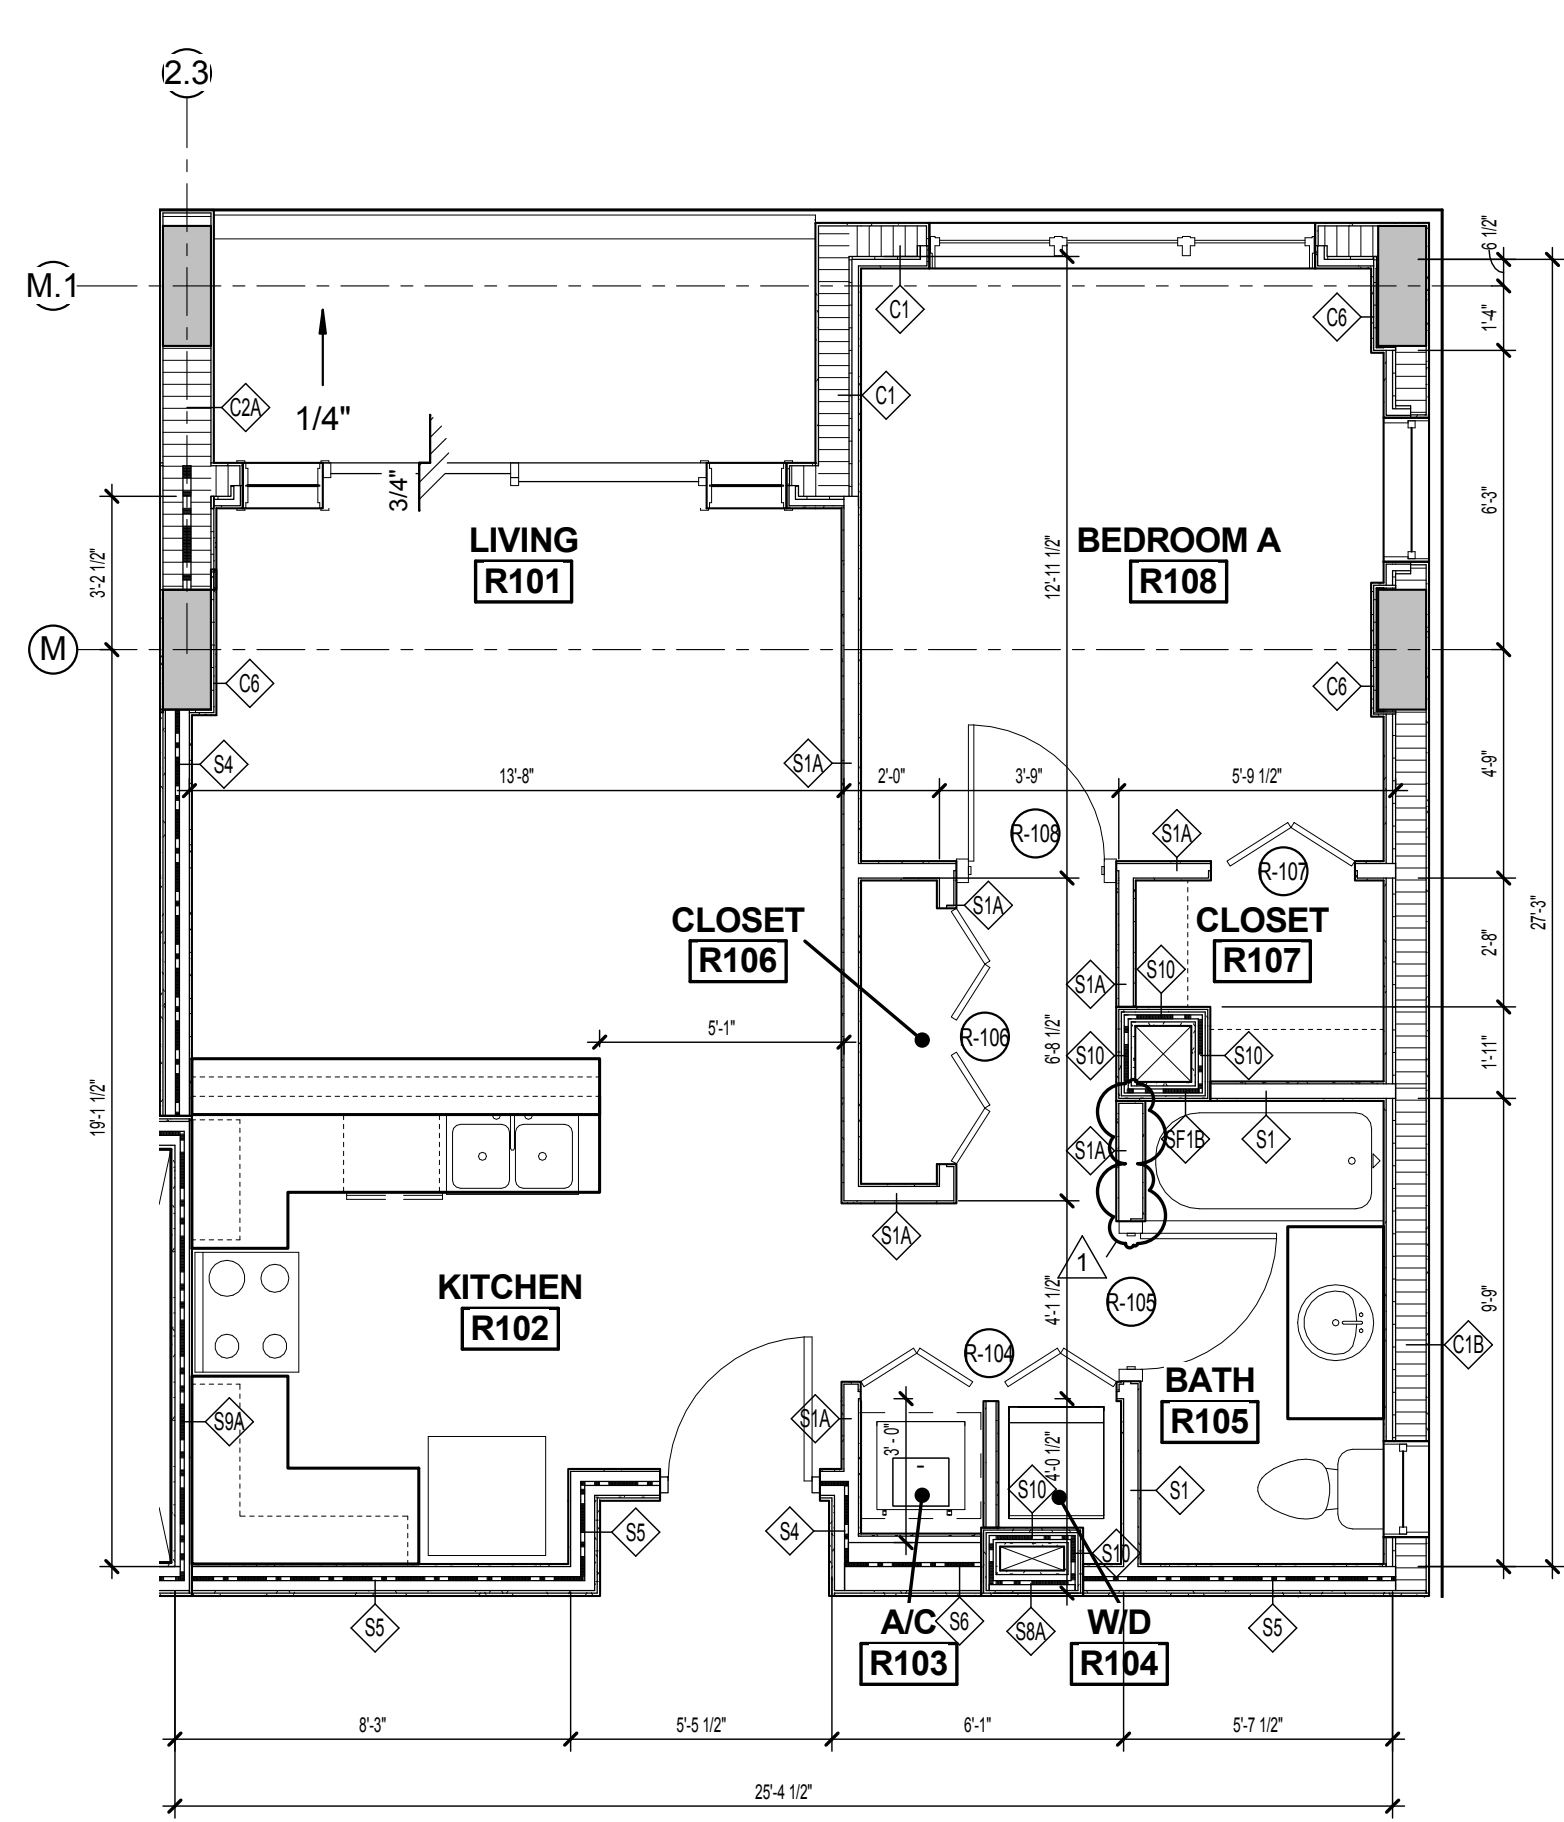


6 UNIT R
A4.03 1/4" = 1'-0"

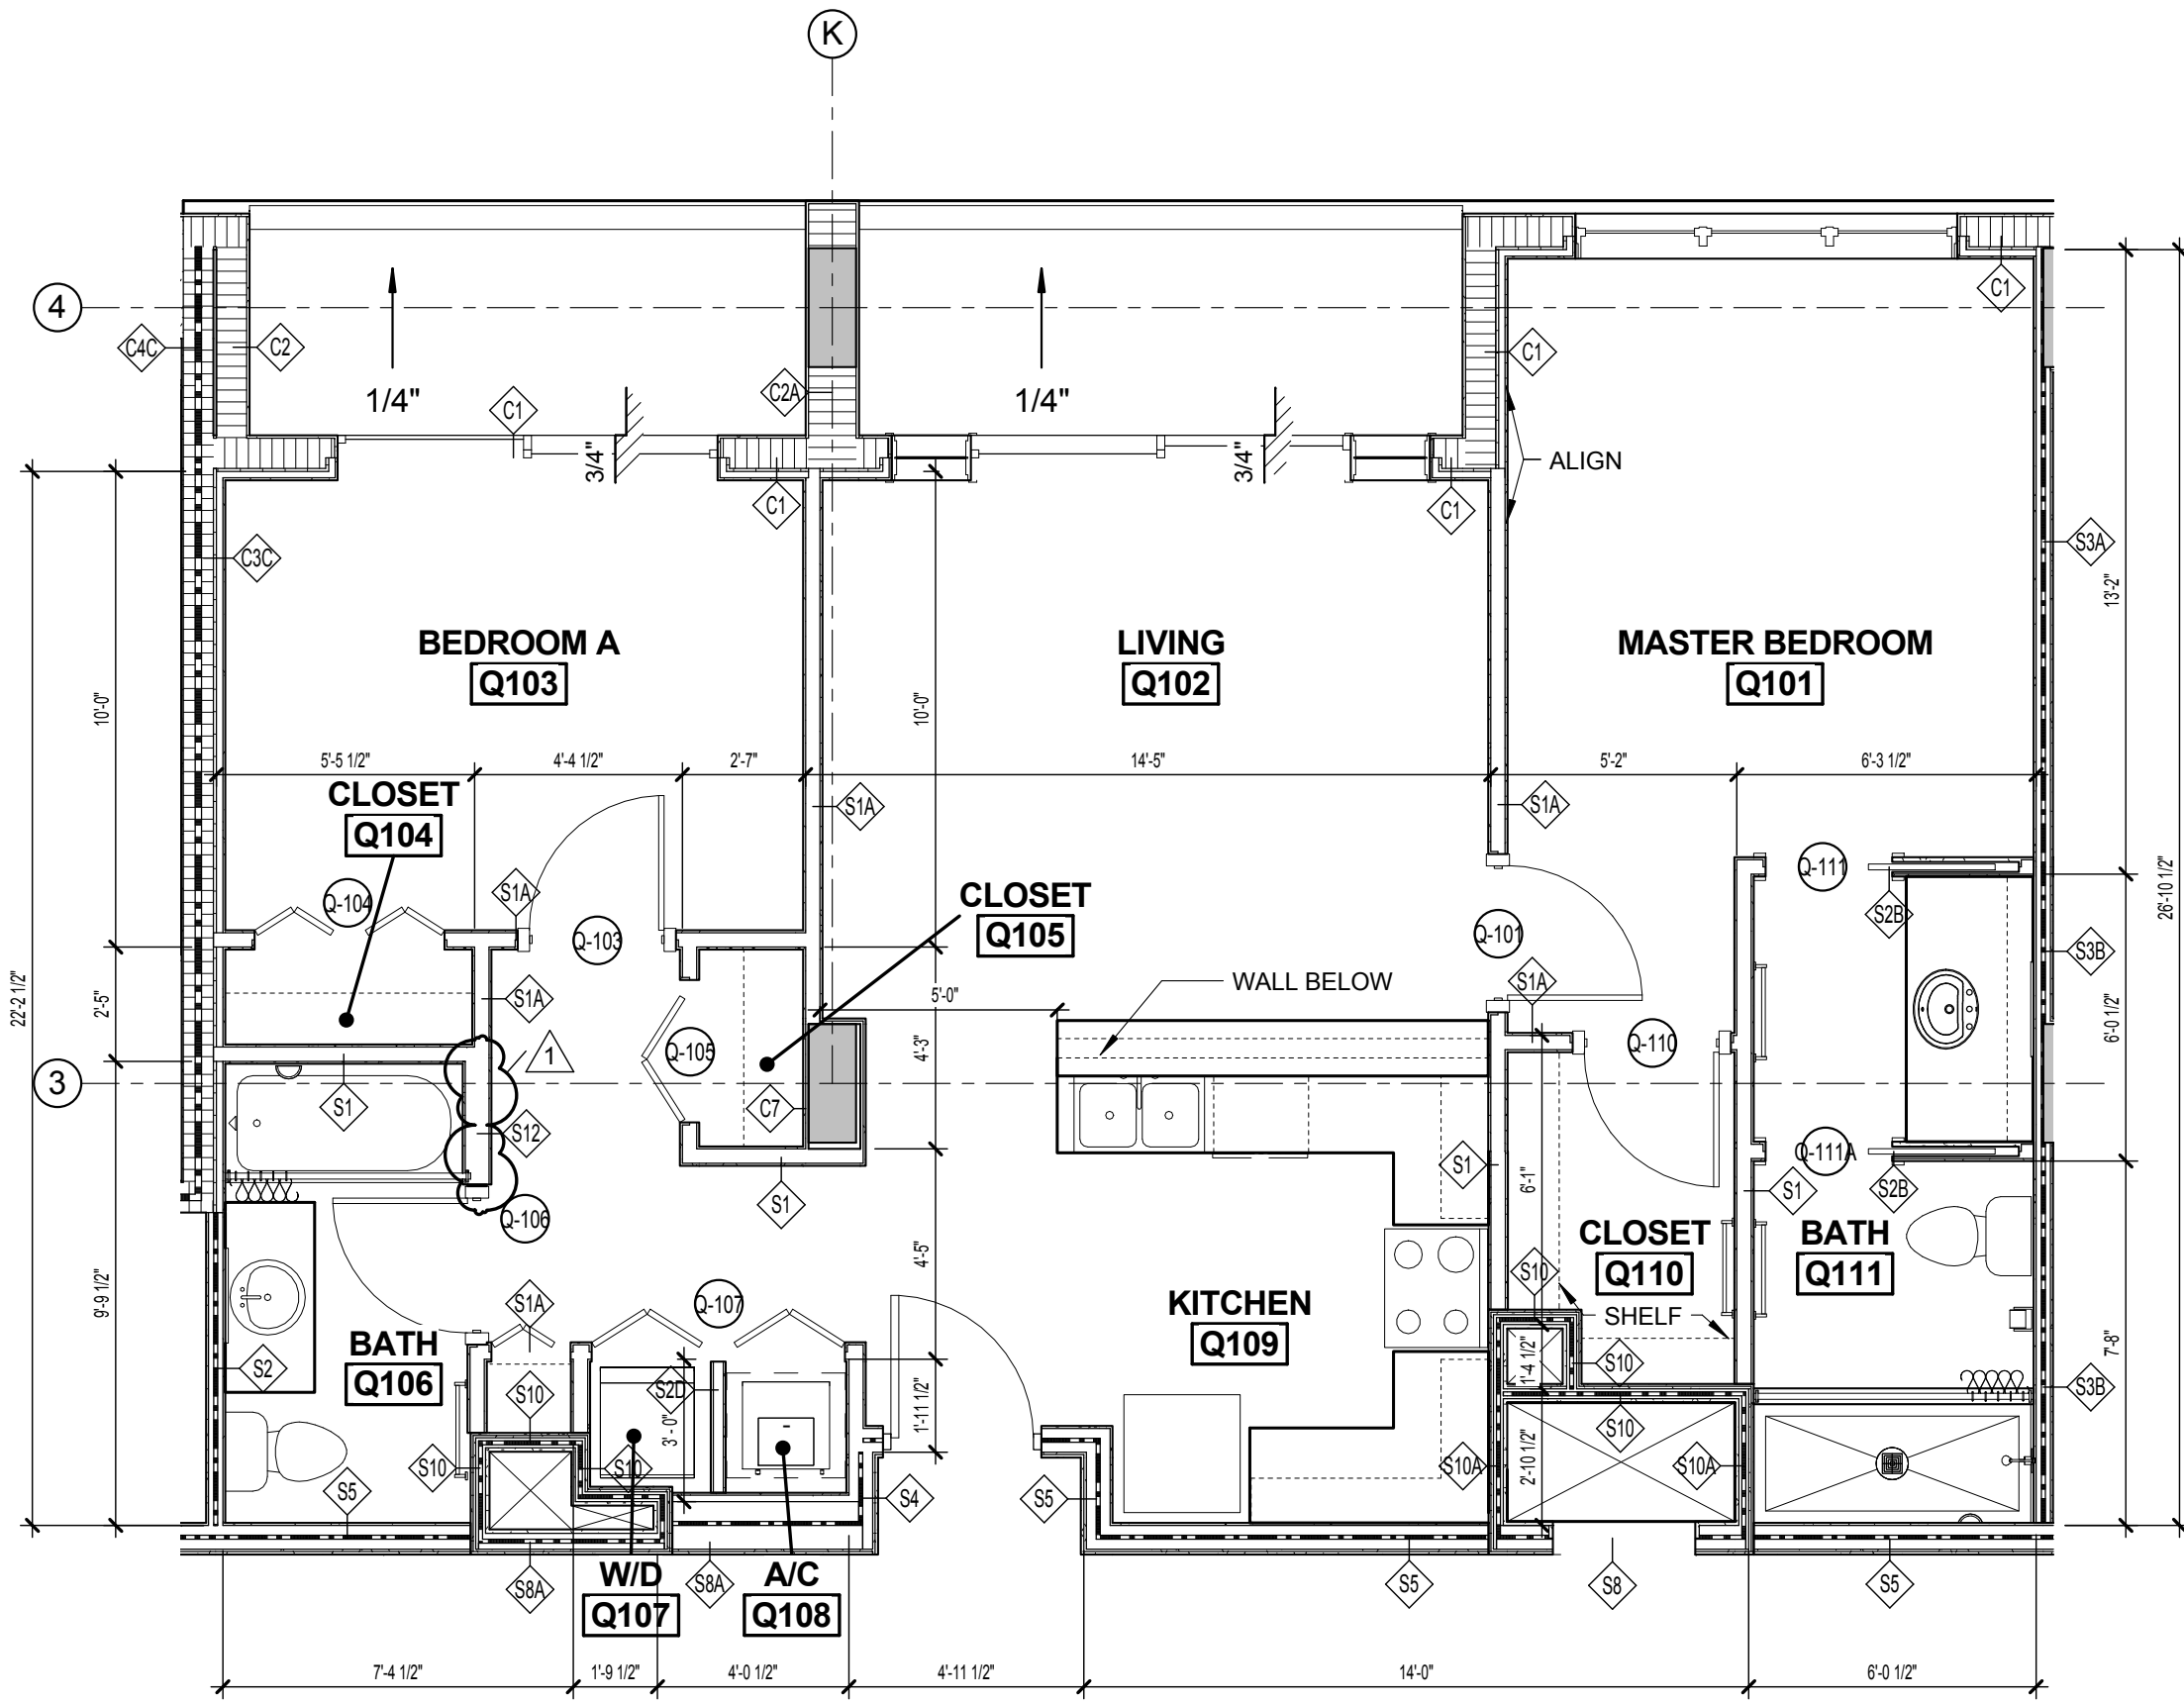


5 UNIT Q
A4.03 1/4" = 1'-0"

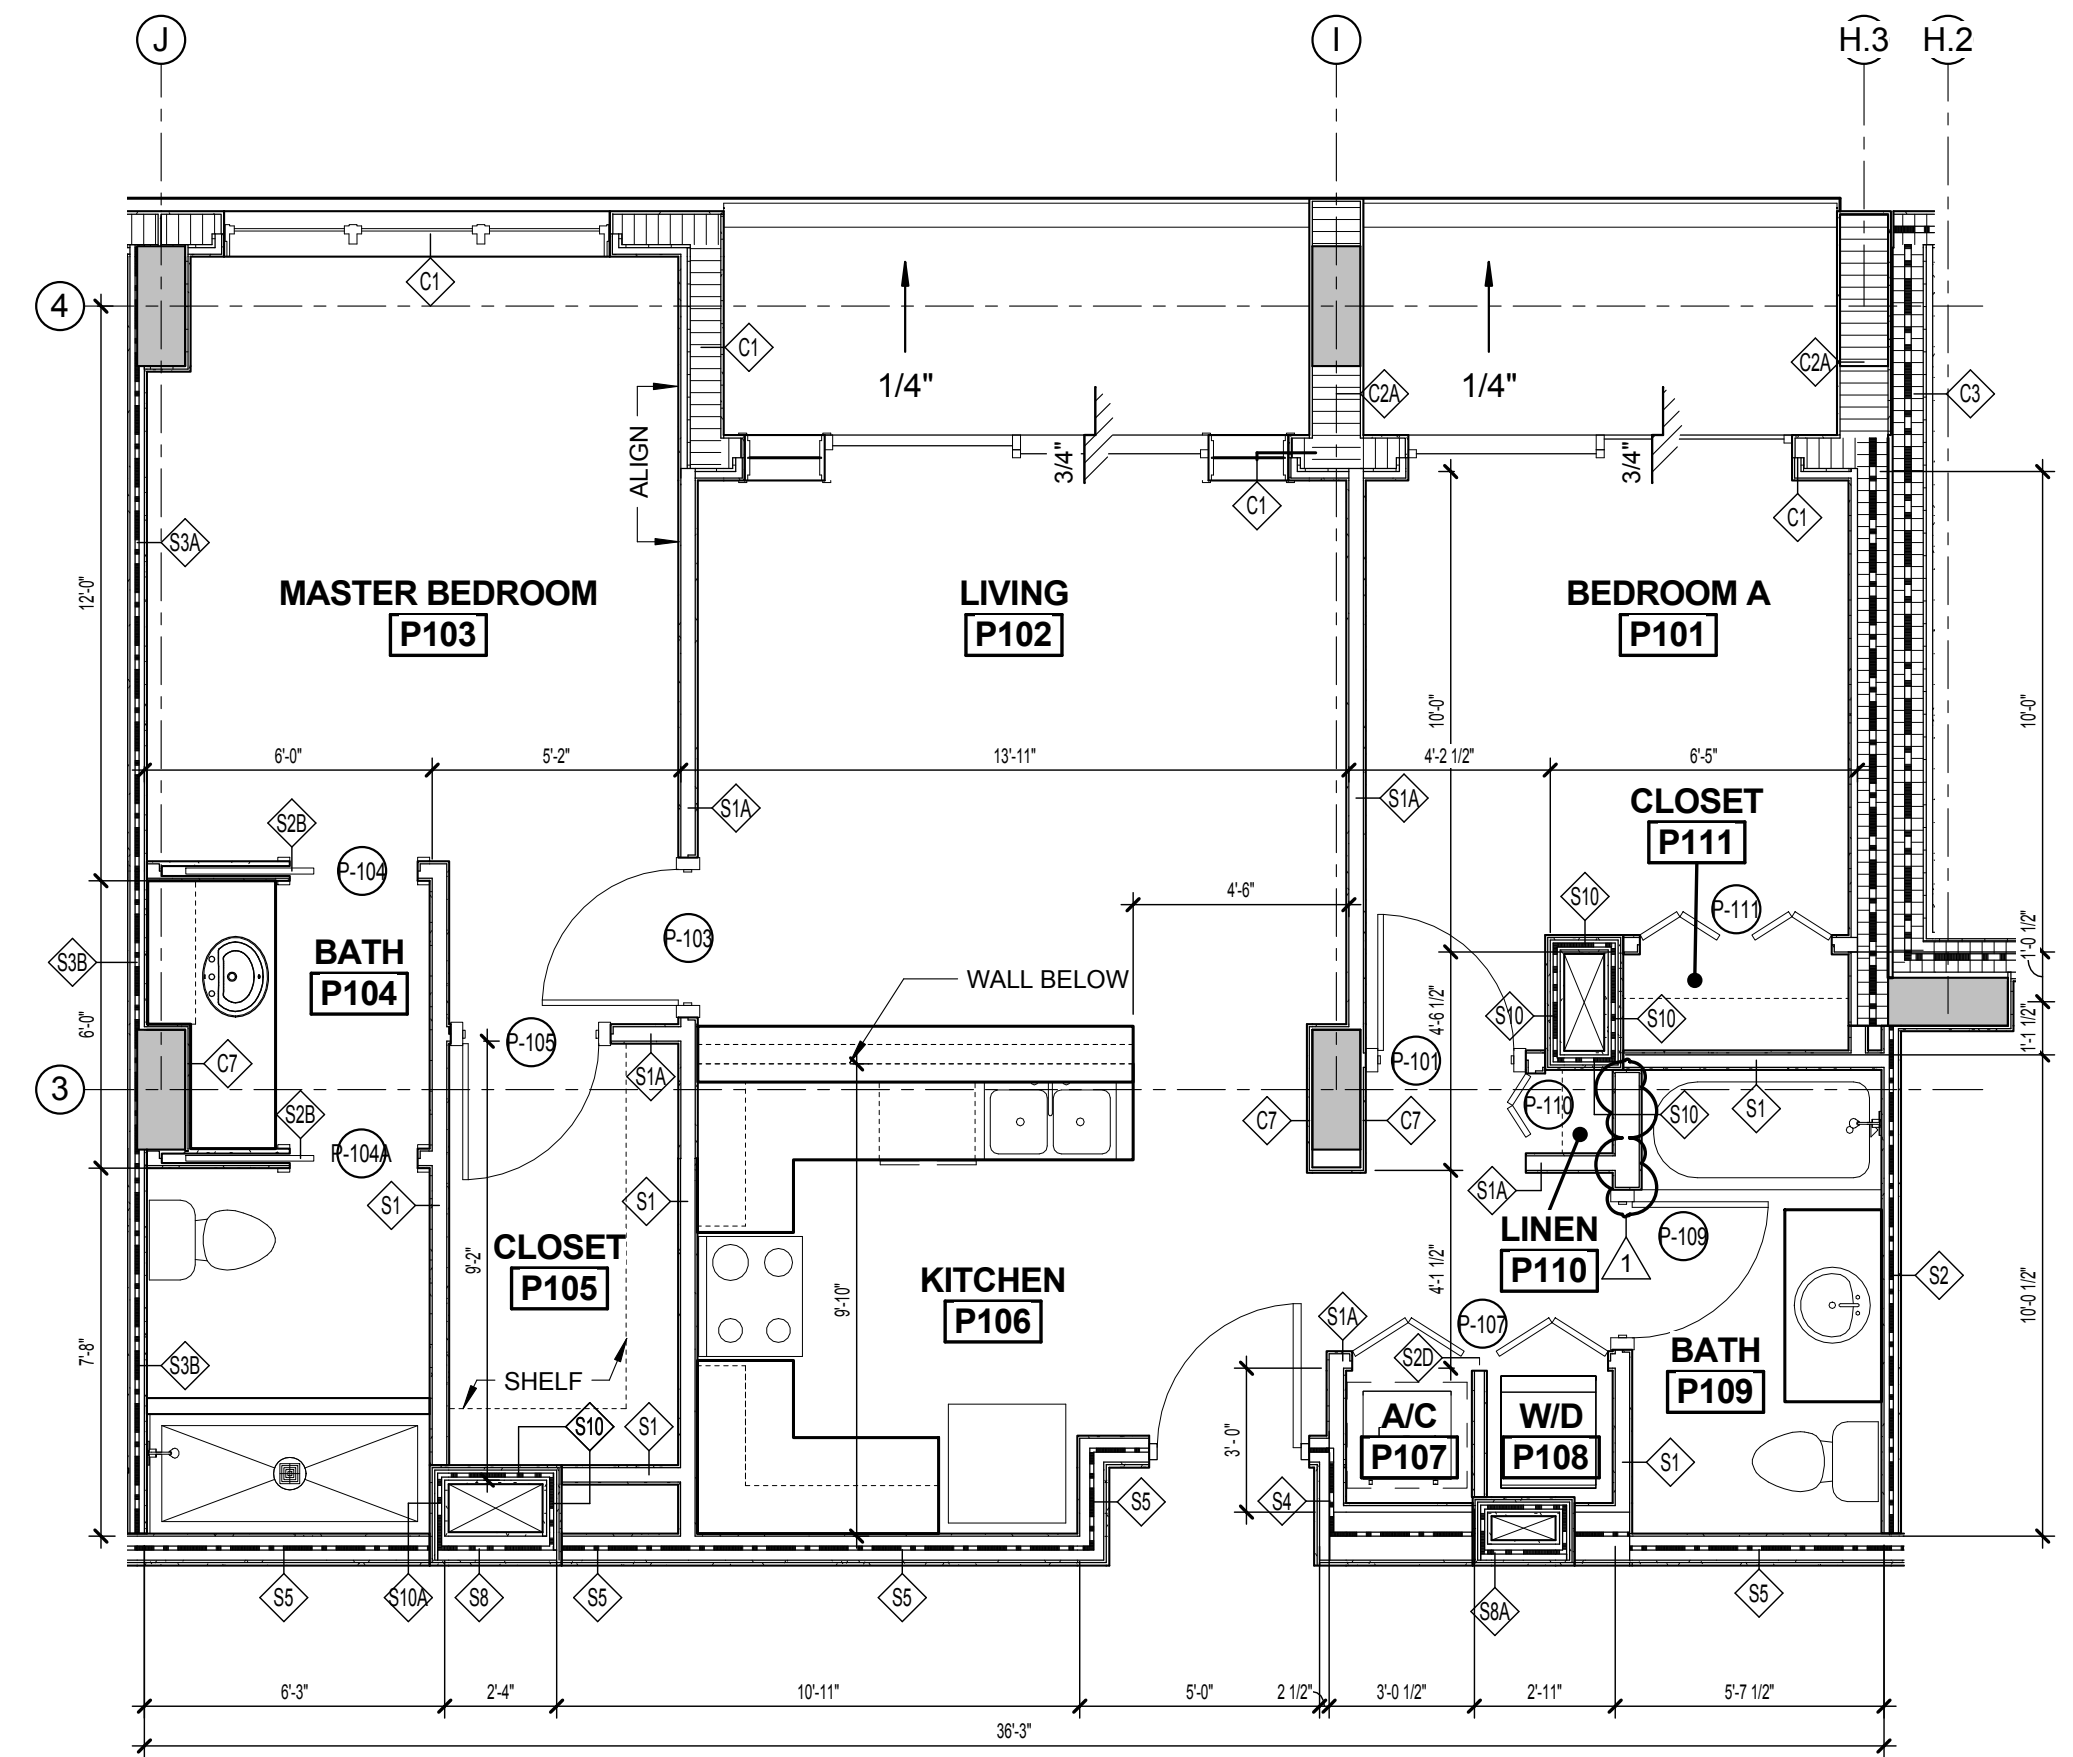


4 UNIT P
A4.03 1/4" = 1'-0"

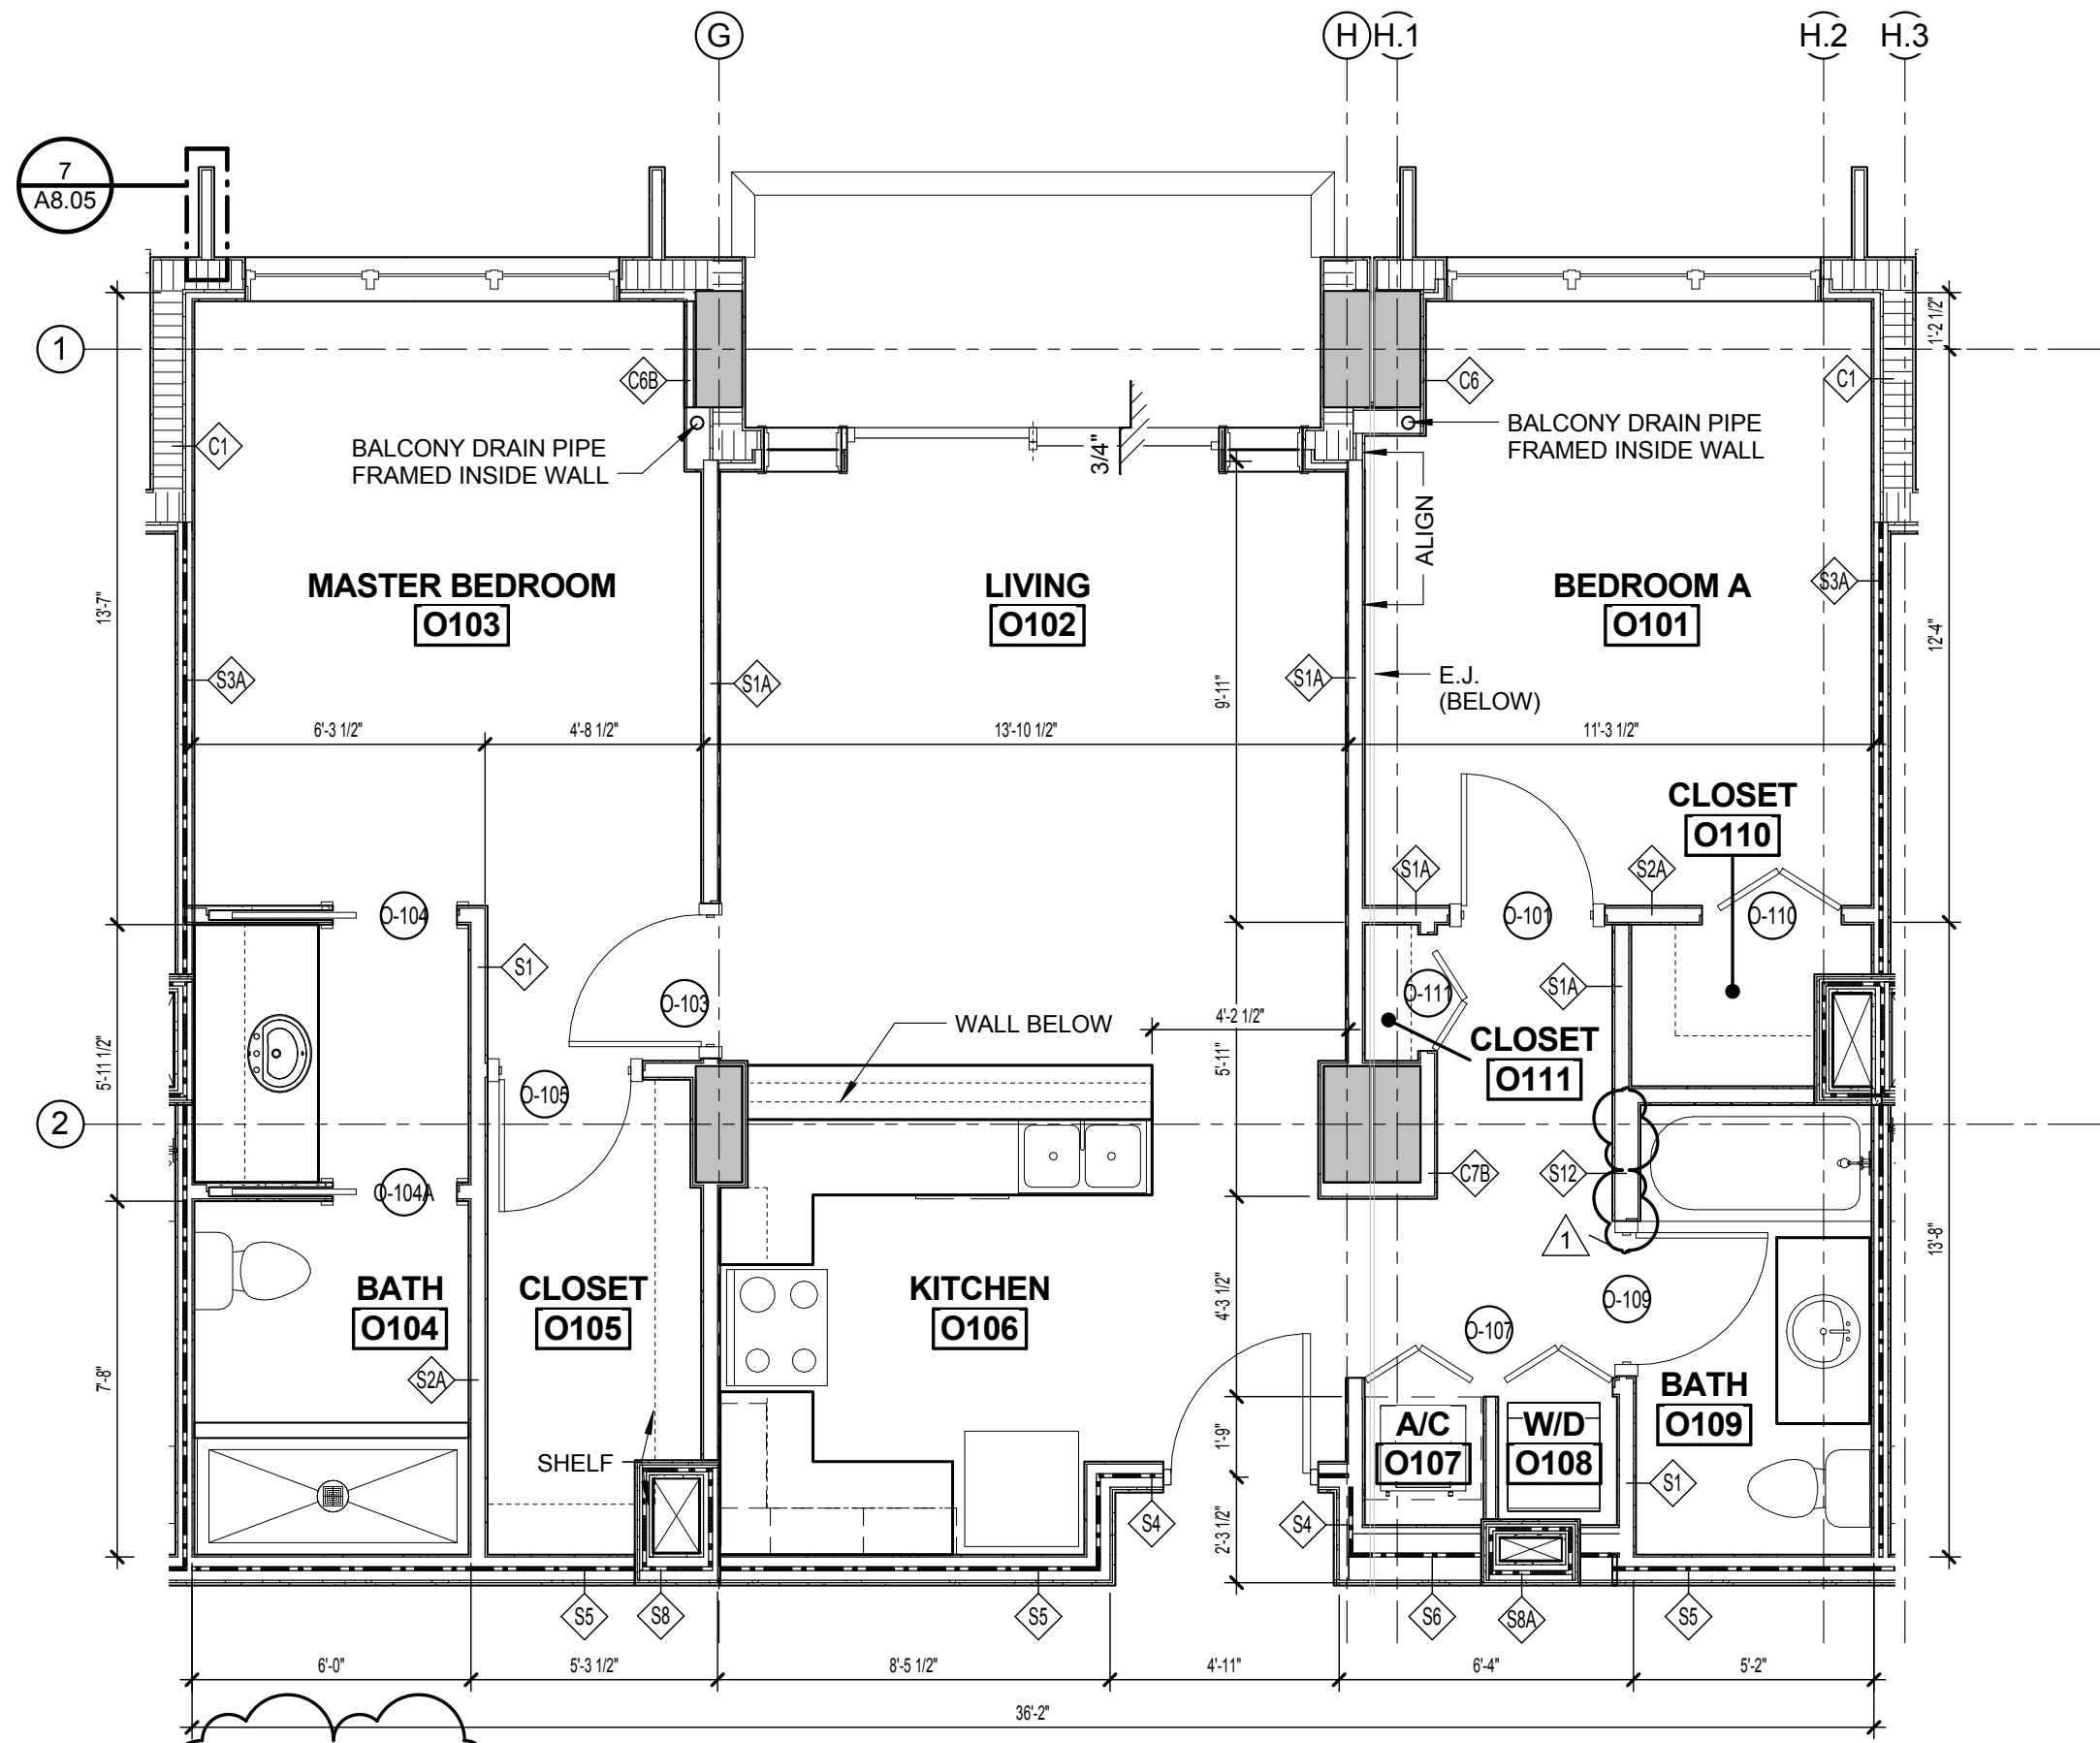

1 UNIT O
A4.03 1/4" = 1'-0"

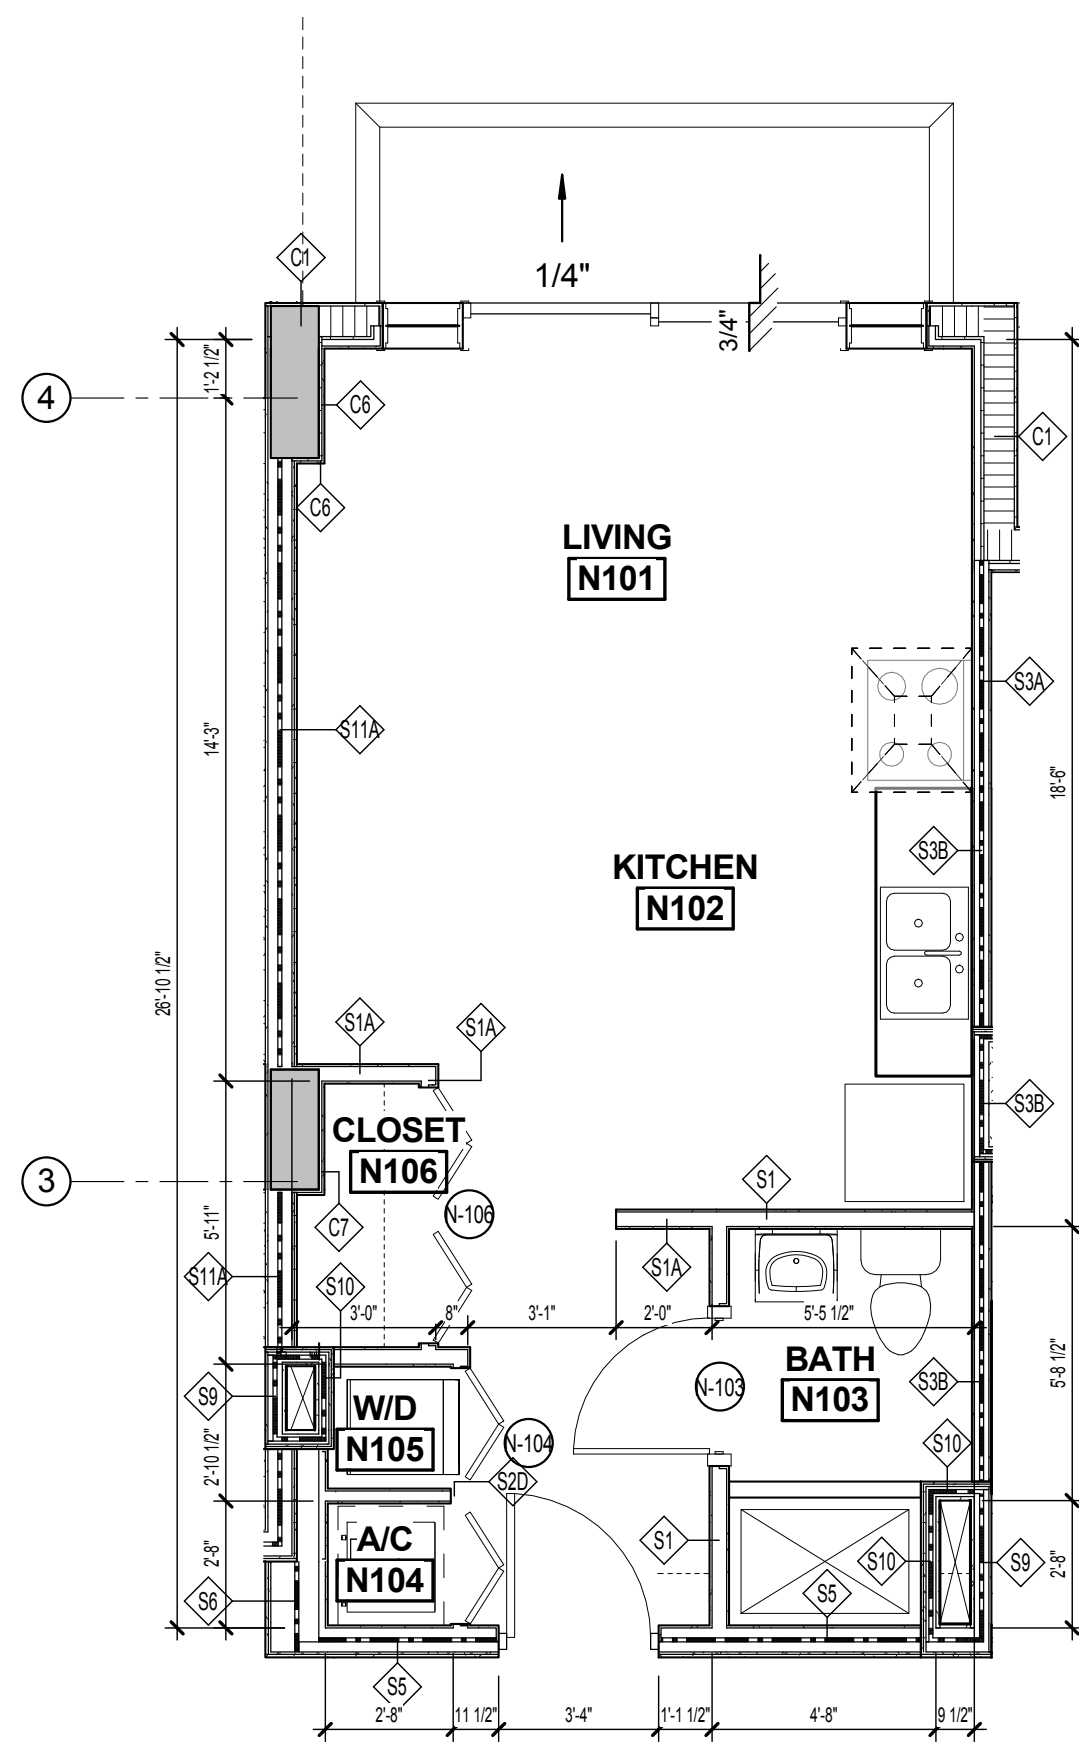

3 UNIT N
A4.03 1/4" = 1'-0"

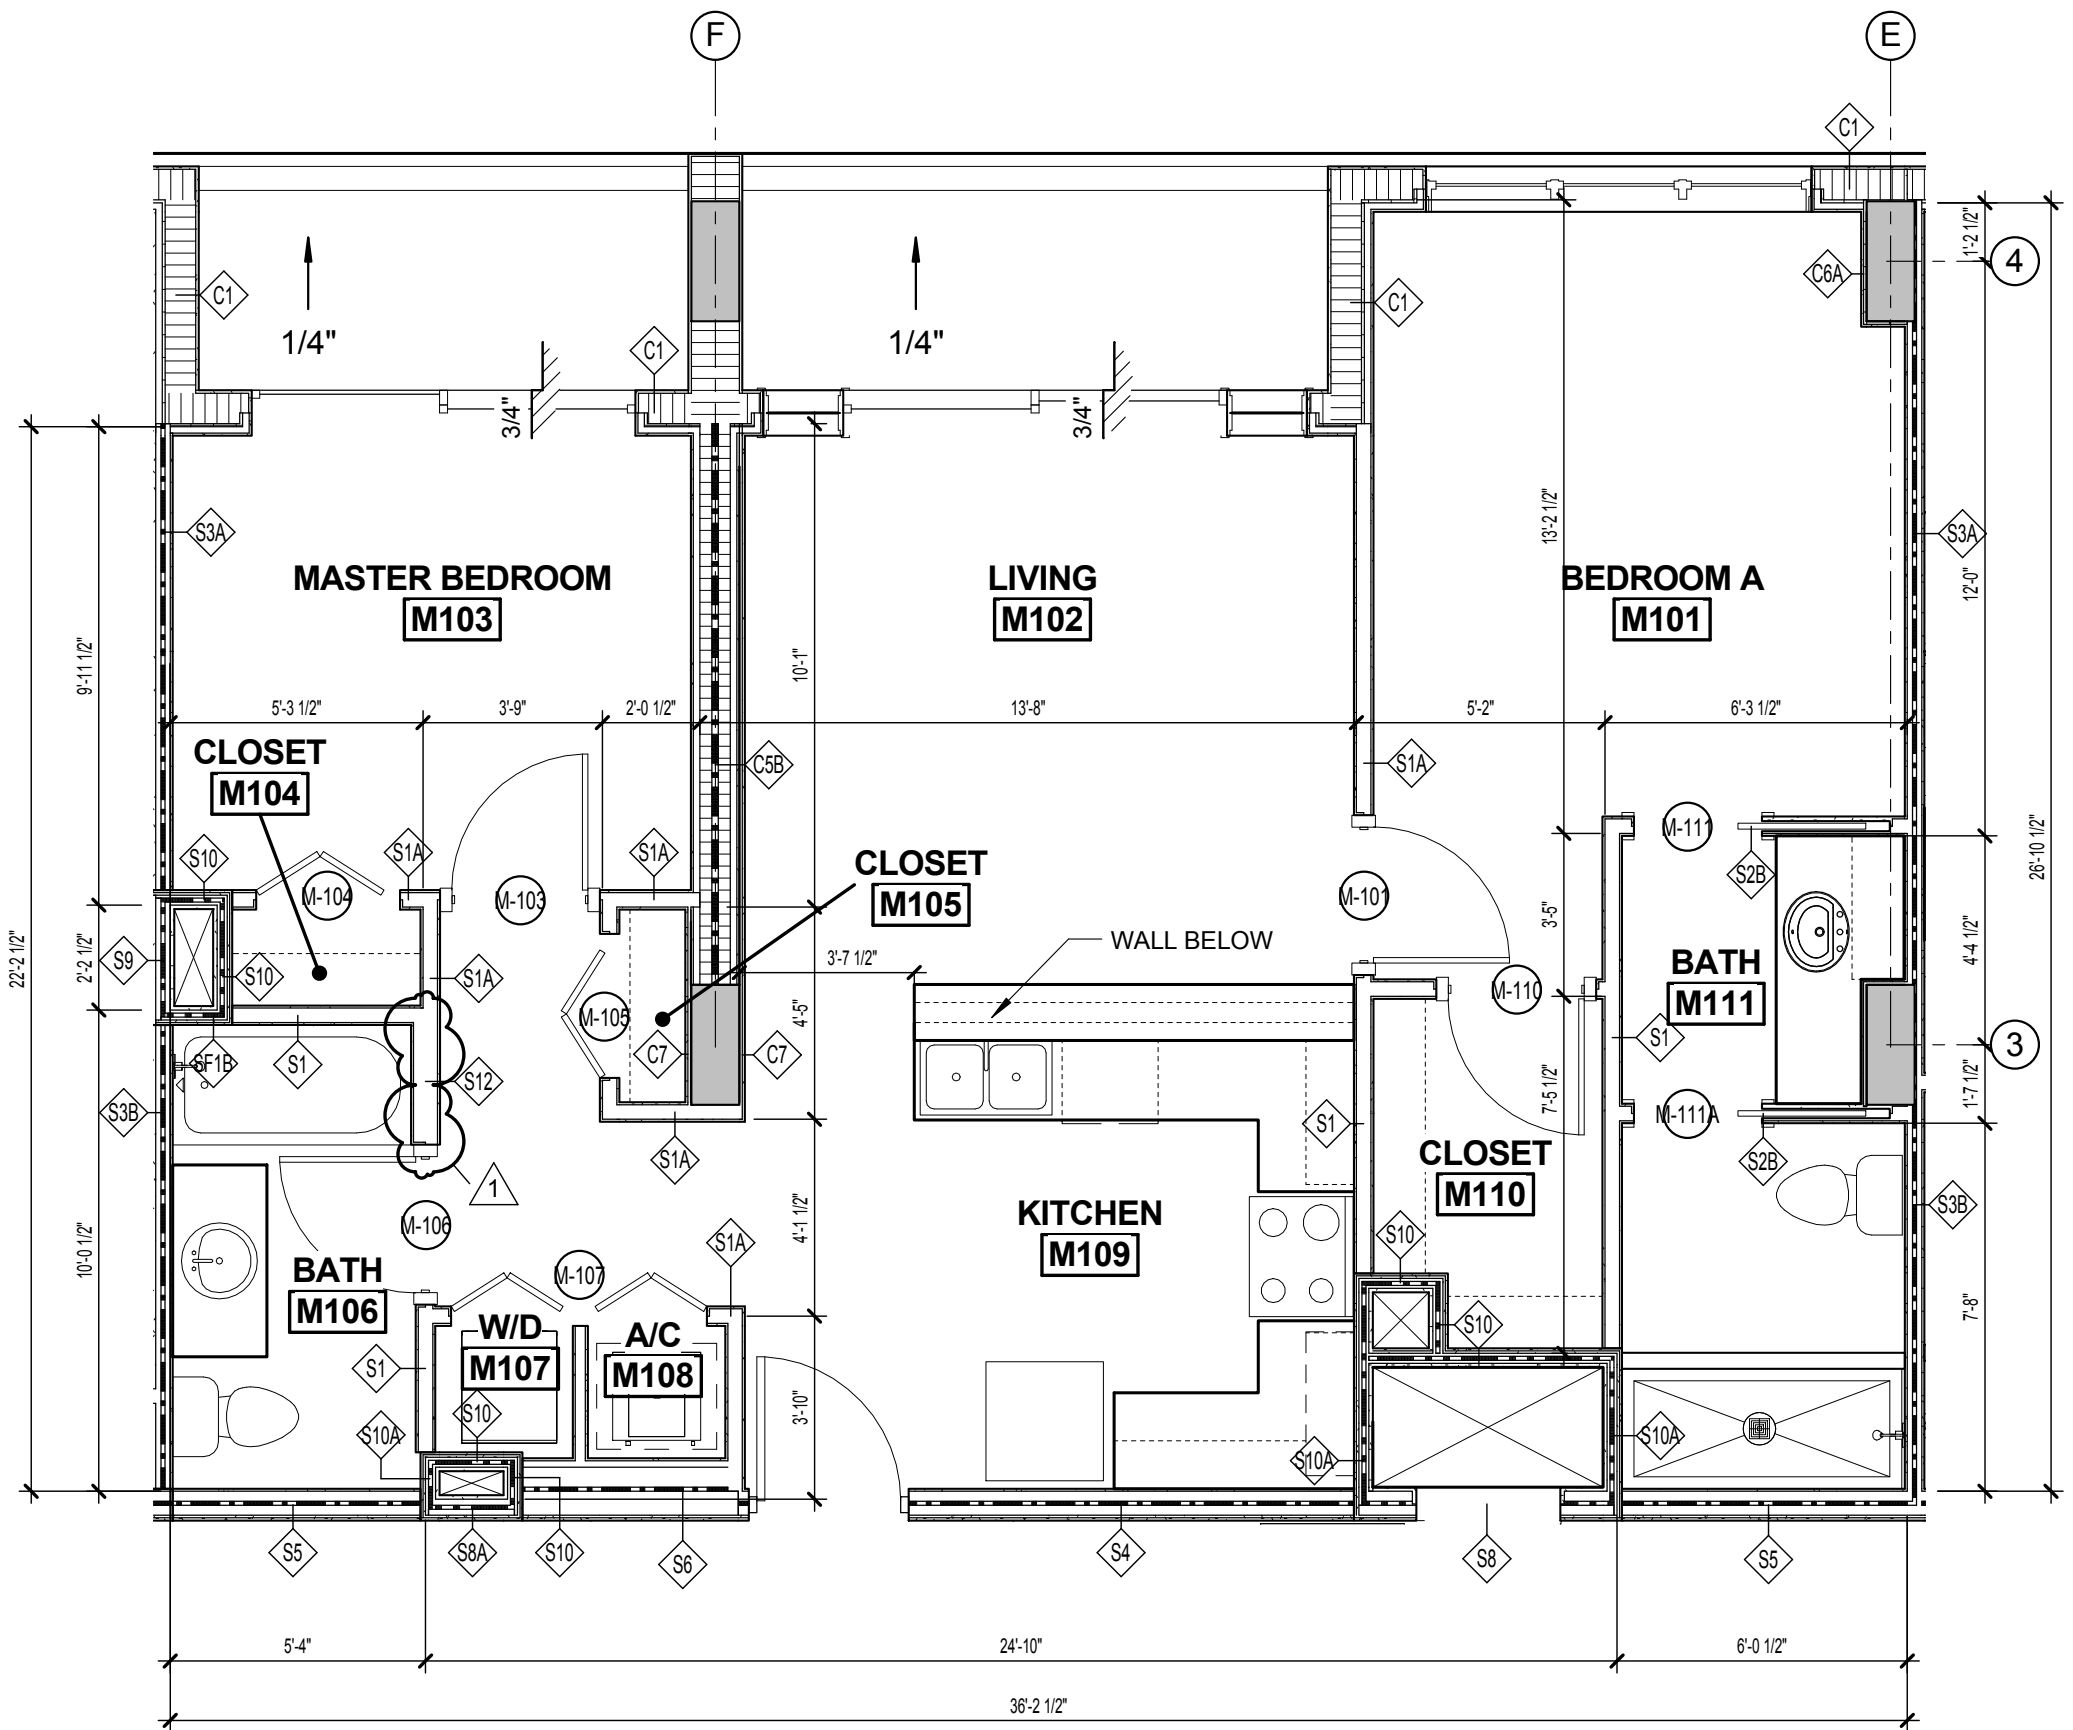

2 UNIT M
A4.03 1/4" = 1'-0"

ISSUED FOR :

BIDS

PERMIT

CONSTRUCTION

SEAL

PROJECT TITLE

UPTOWN
ATLANTIC - 800
BLOCK

W. ATLANTIC AVE., DELRAY
BEACH, FL

REVISIONS

THESE DRAWINGS ARE PREPARED
PER ESTABLISHED INDUSTRY
STANDARDS AND REPRESENT THE
ARCHITECT AND ENGINEERS DESIGN
CONCEPT. THEY ARE NOT INTENDED
TO PROVIDE EVERY DETAIL OR
CONDITION REQUIRED TO
CONSTRUCT THE BUILDING. THE
CONTRACTOR THROUGH SUBMITTALS
AND OTHER COORDINATION EFFORTS
IS FULLY RESPONSIBLE FOR
PROVIDING A COMPLETE AND
OPERATIONAL BUILDING WHETHER
INDICATED ON THE PLANS OR NOT.
FILE NUMBER

DRAWING TITLE

ENLARGED UNIT
PLANS

DATE






DRAWN BY

JOB NUMBER

121108

DRAWING NUMBER

A4.03

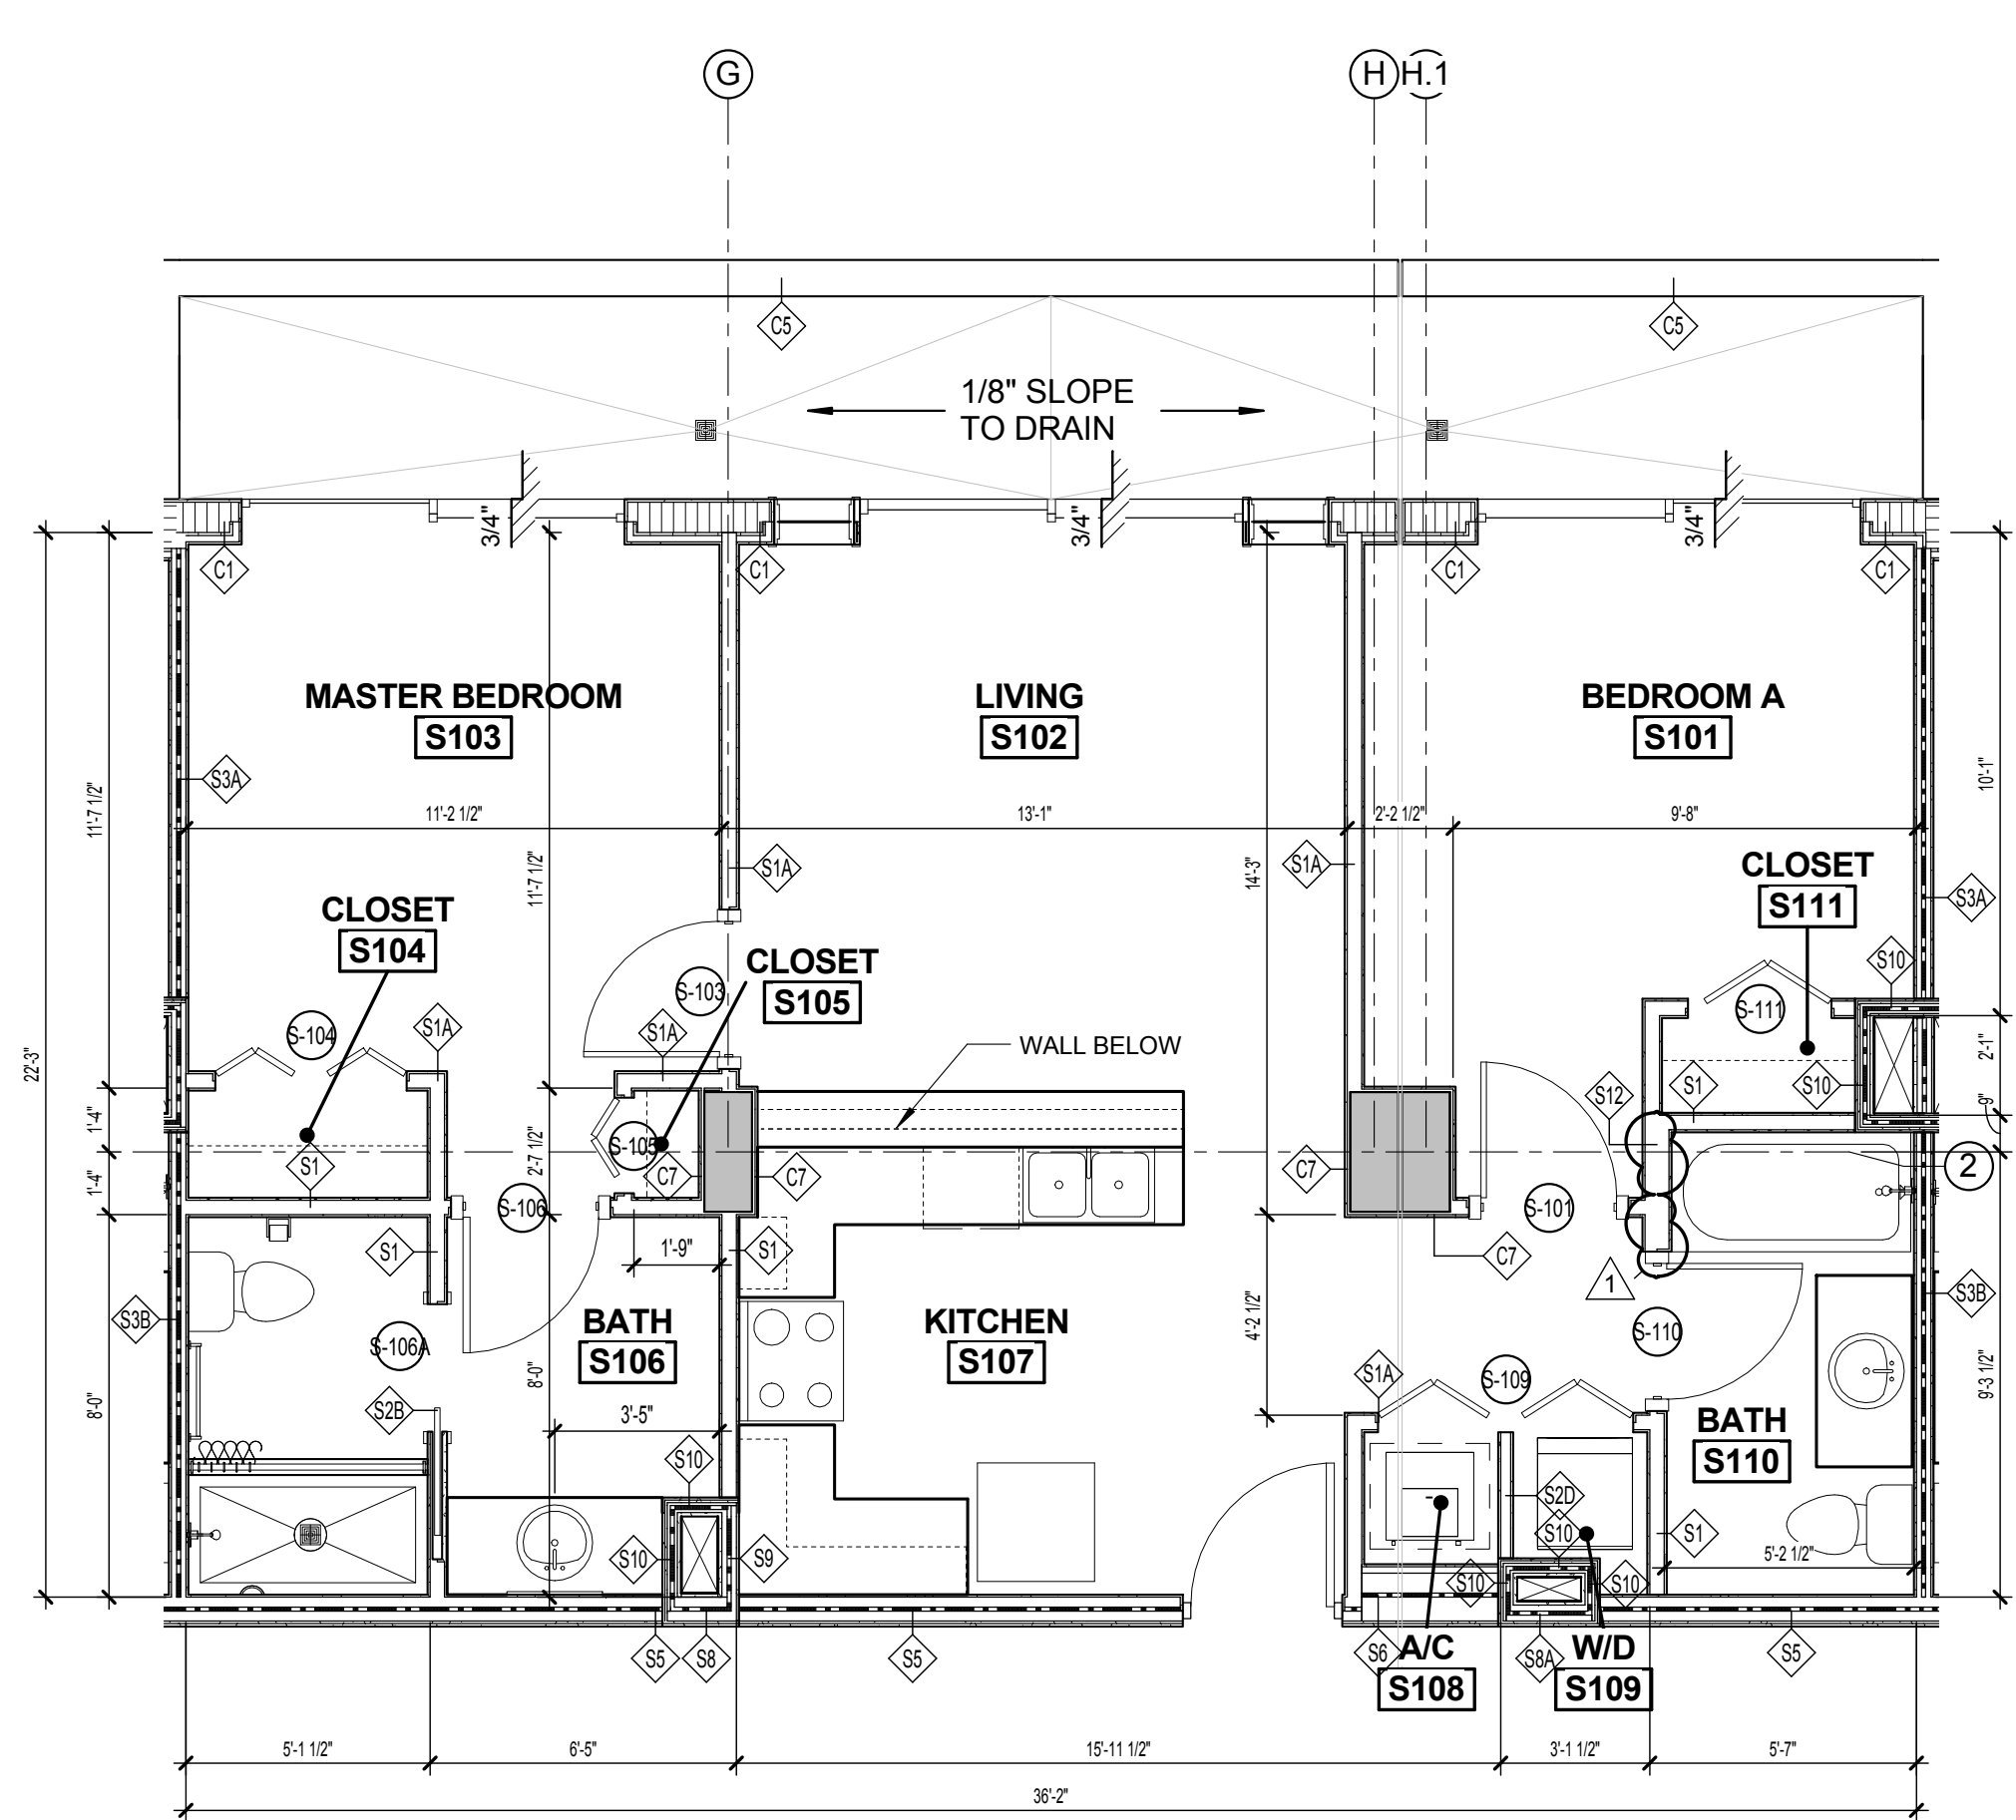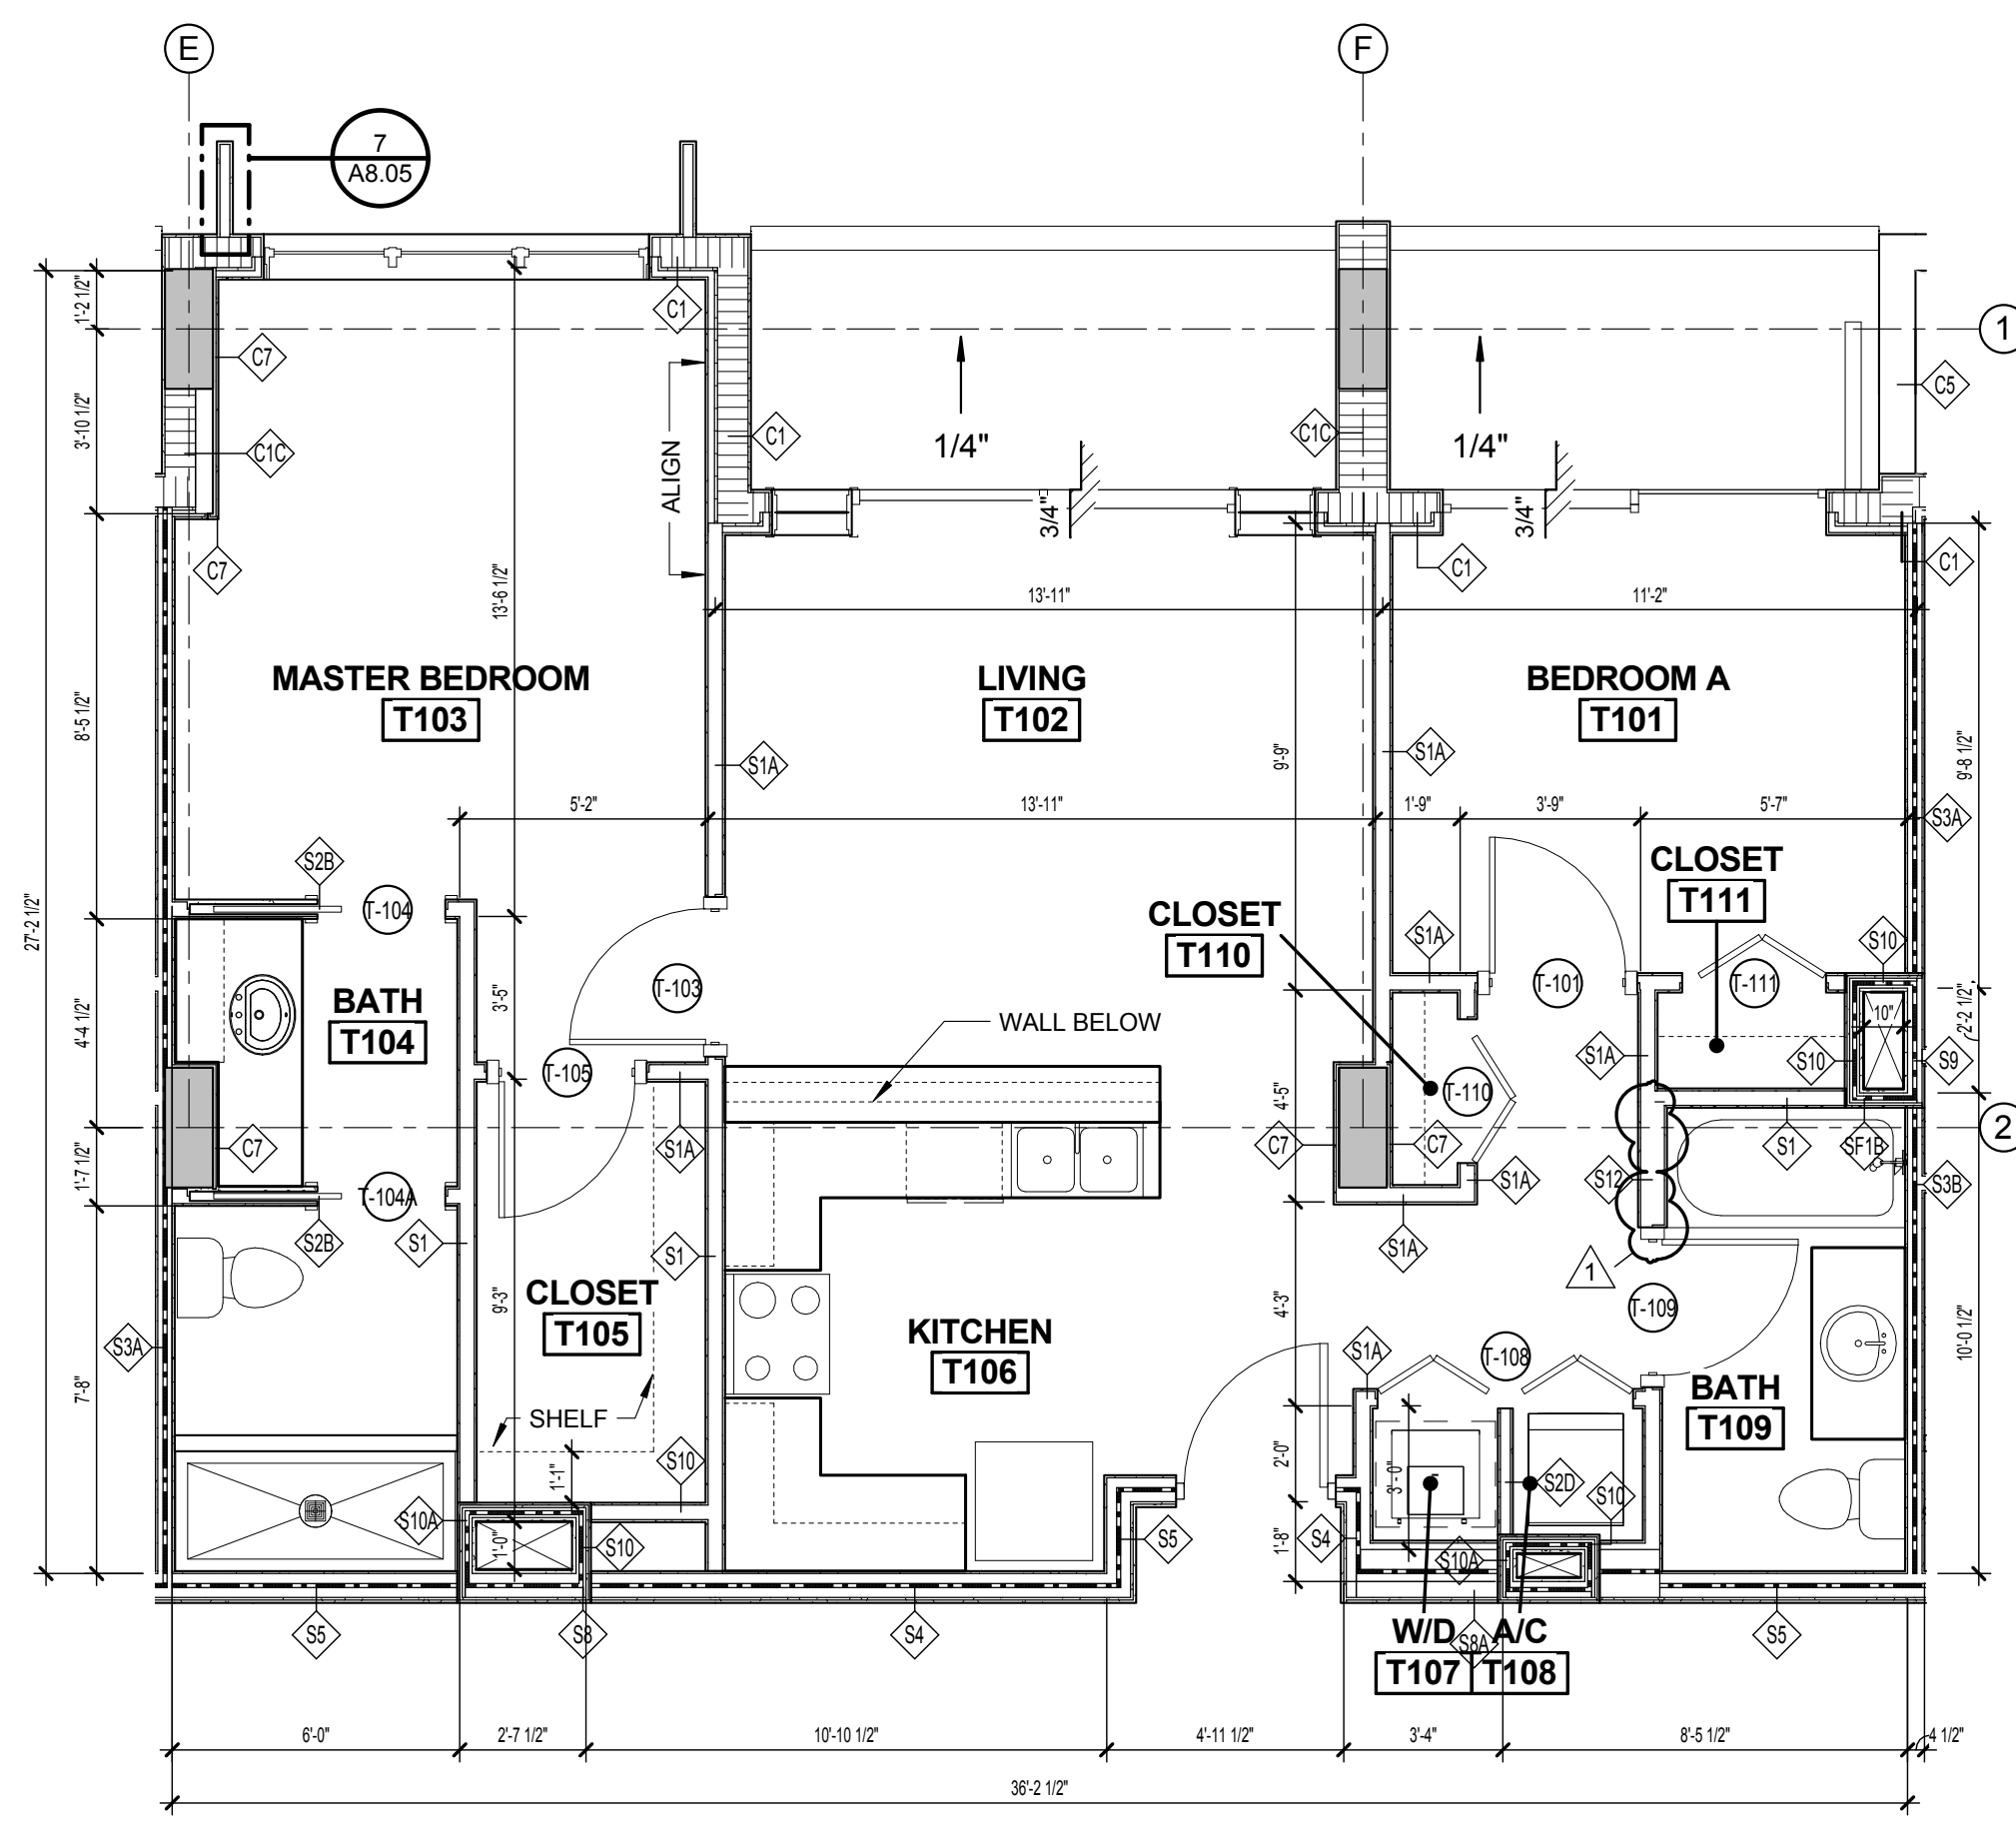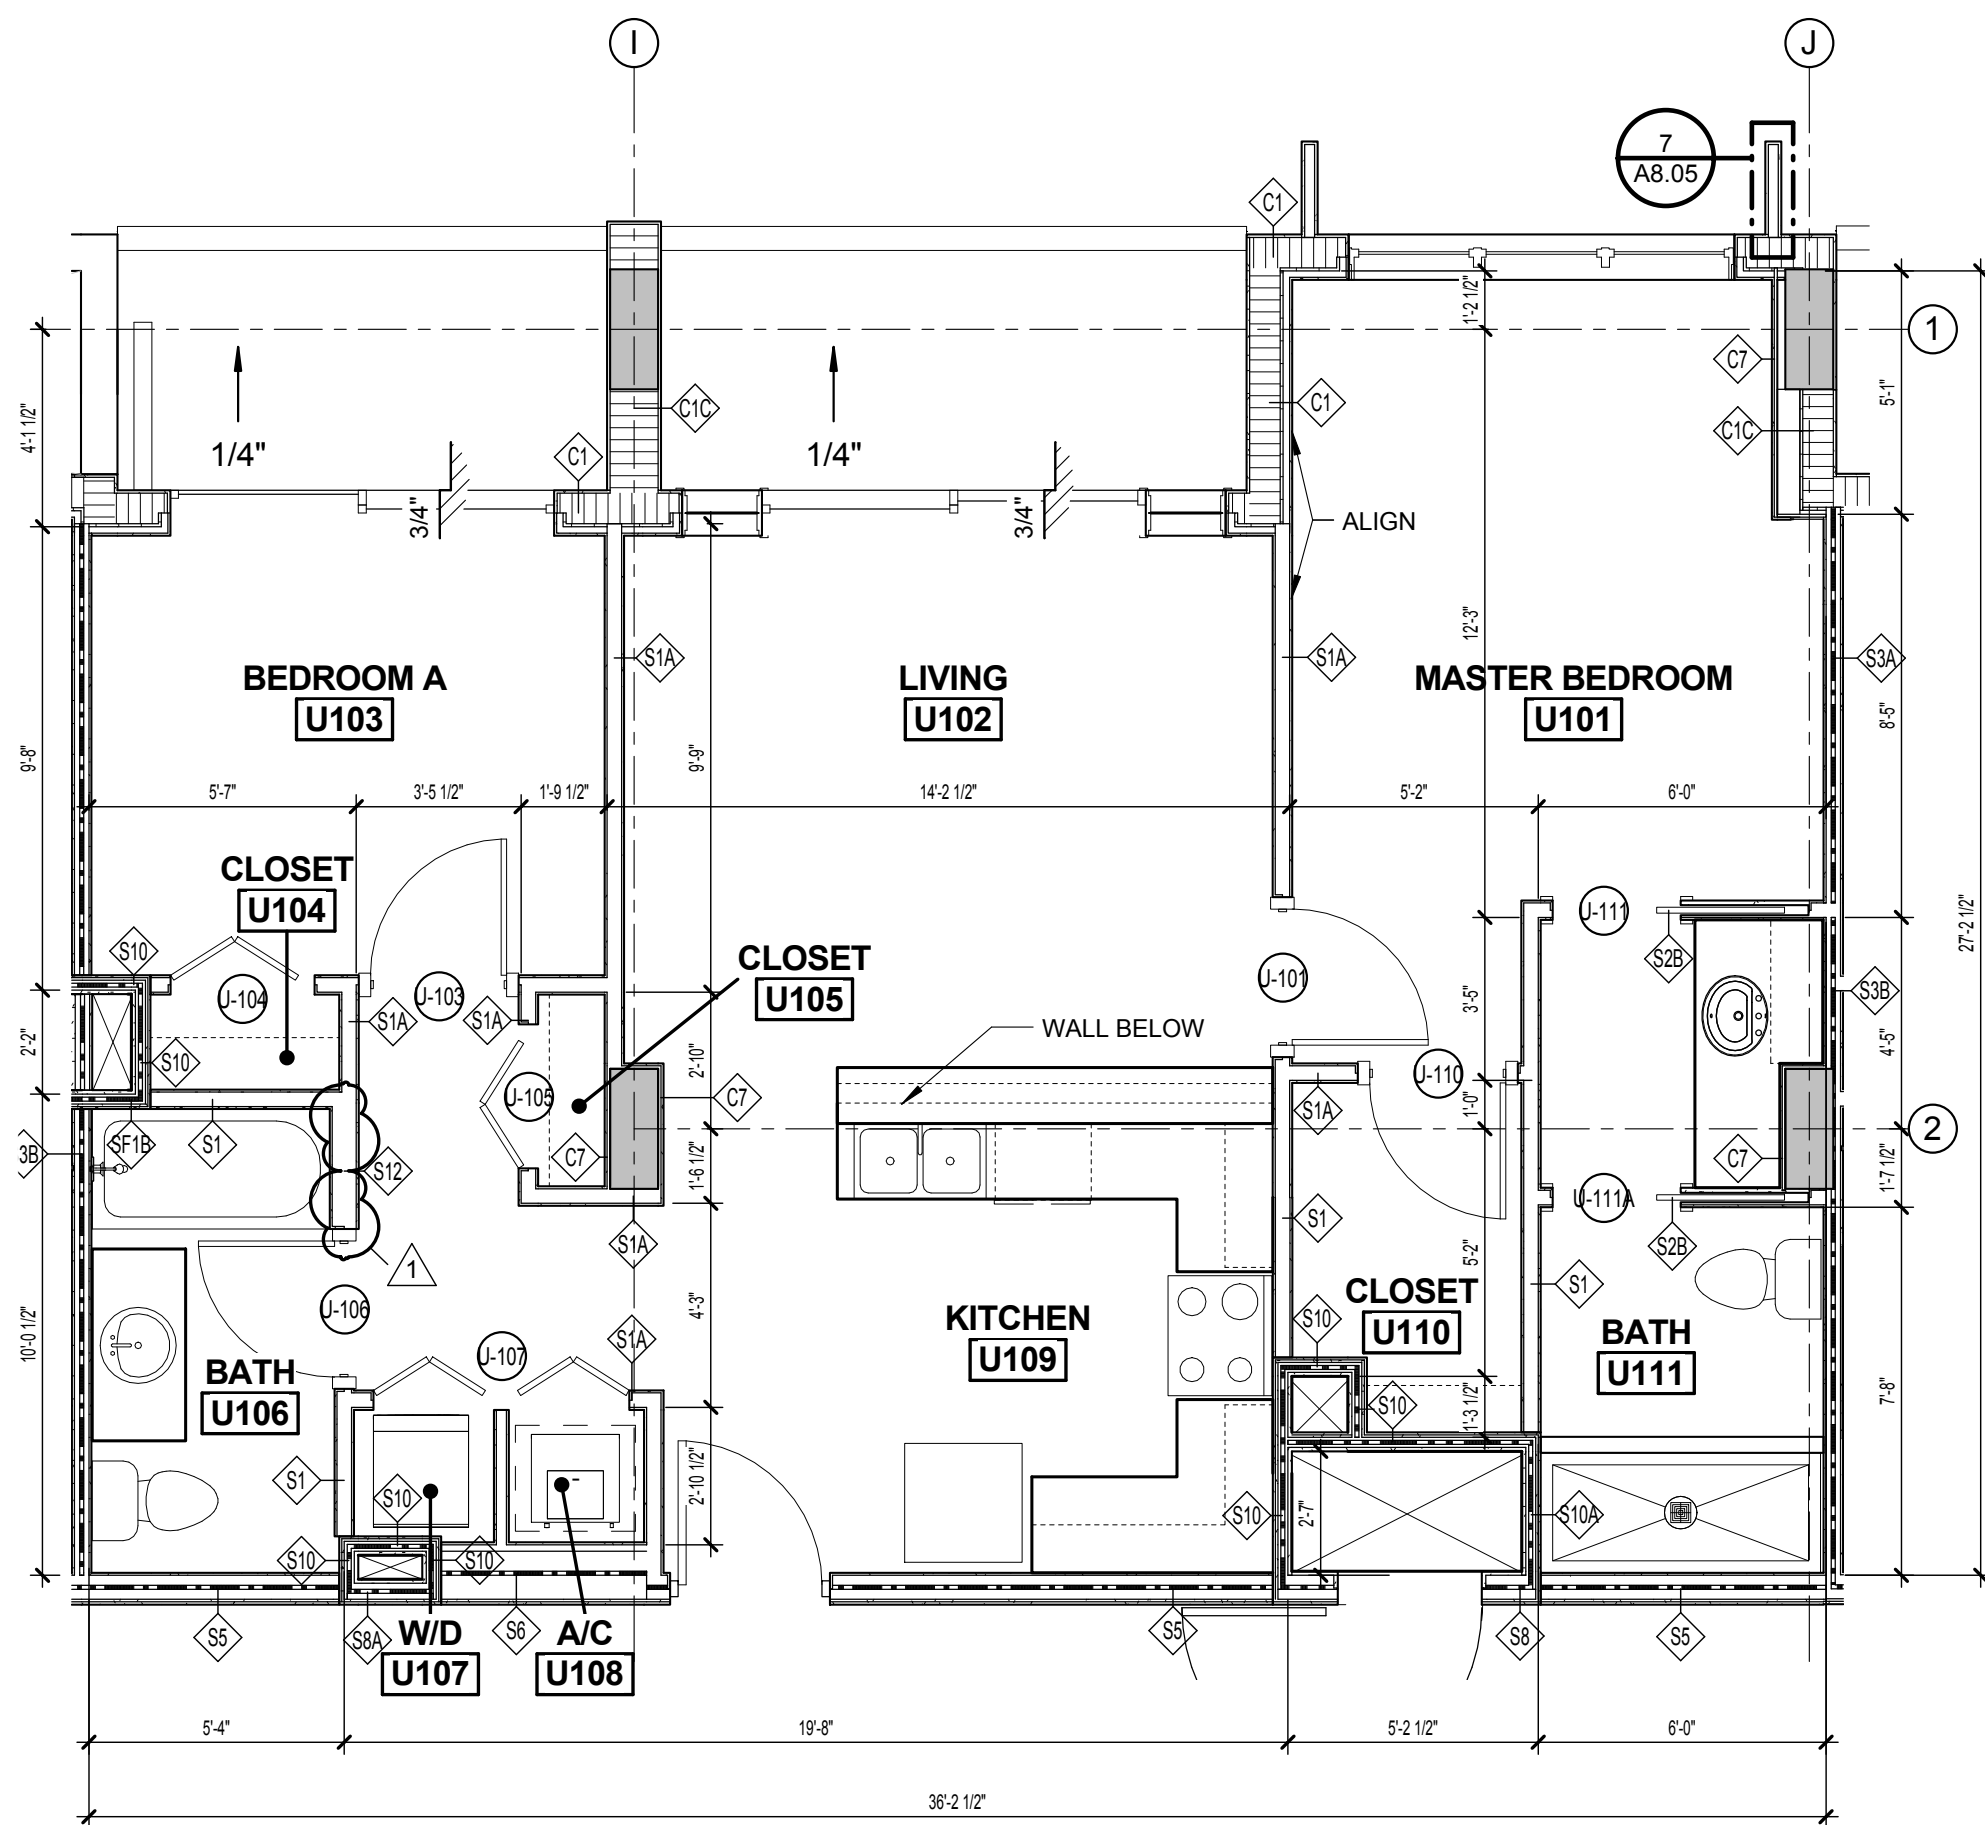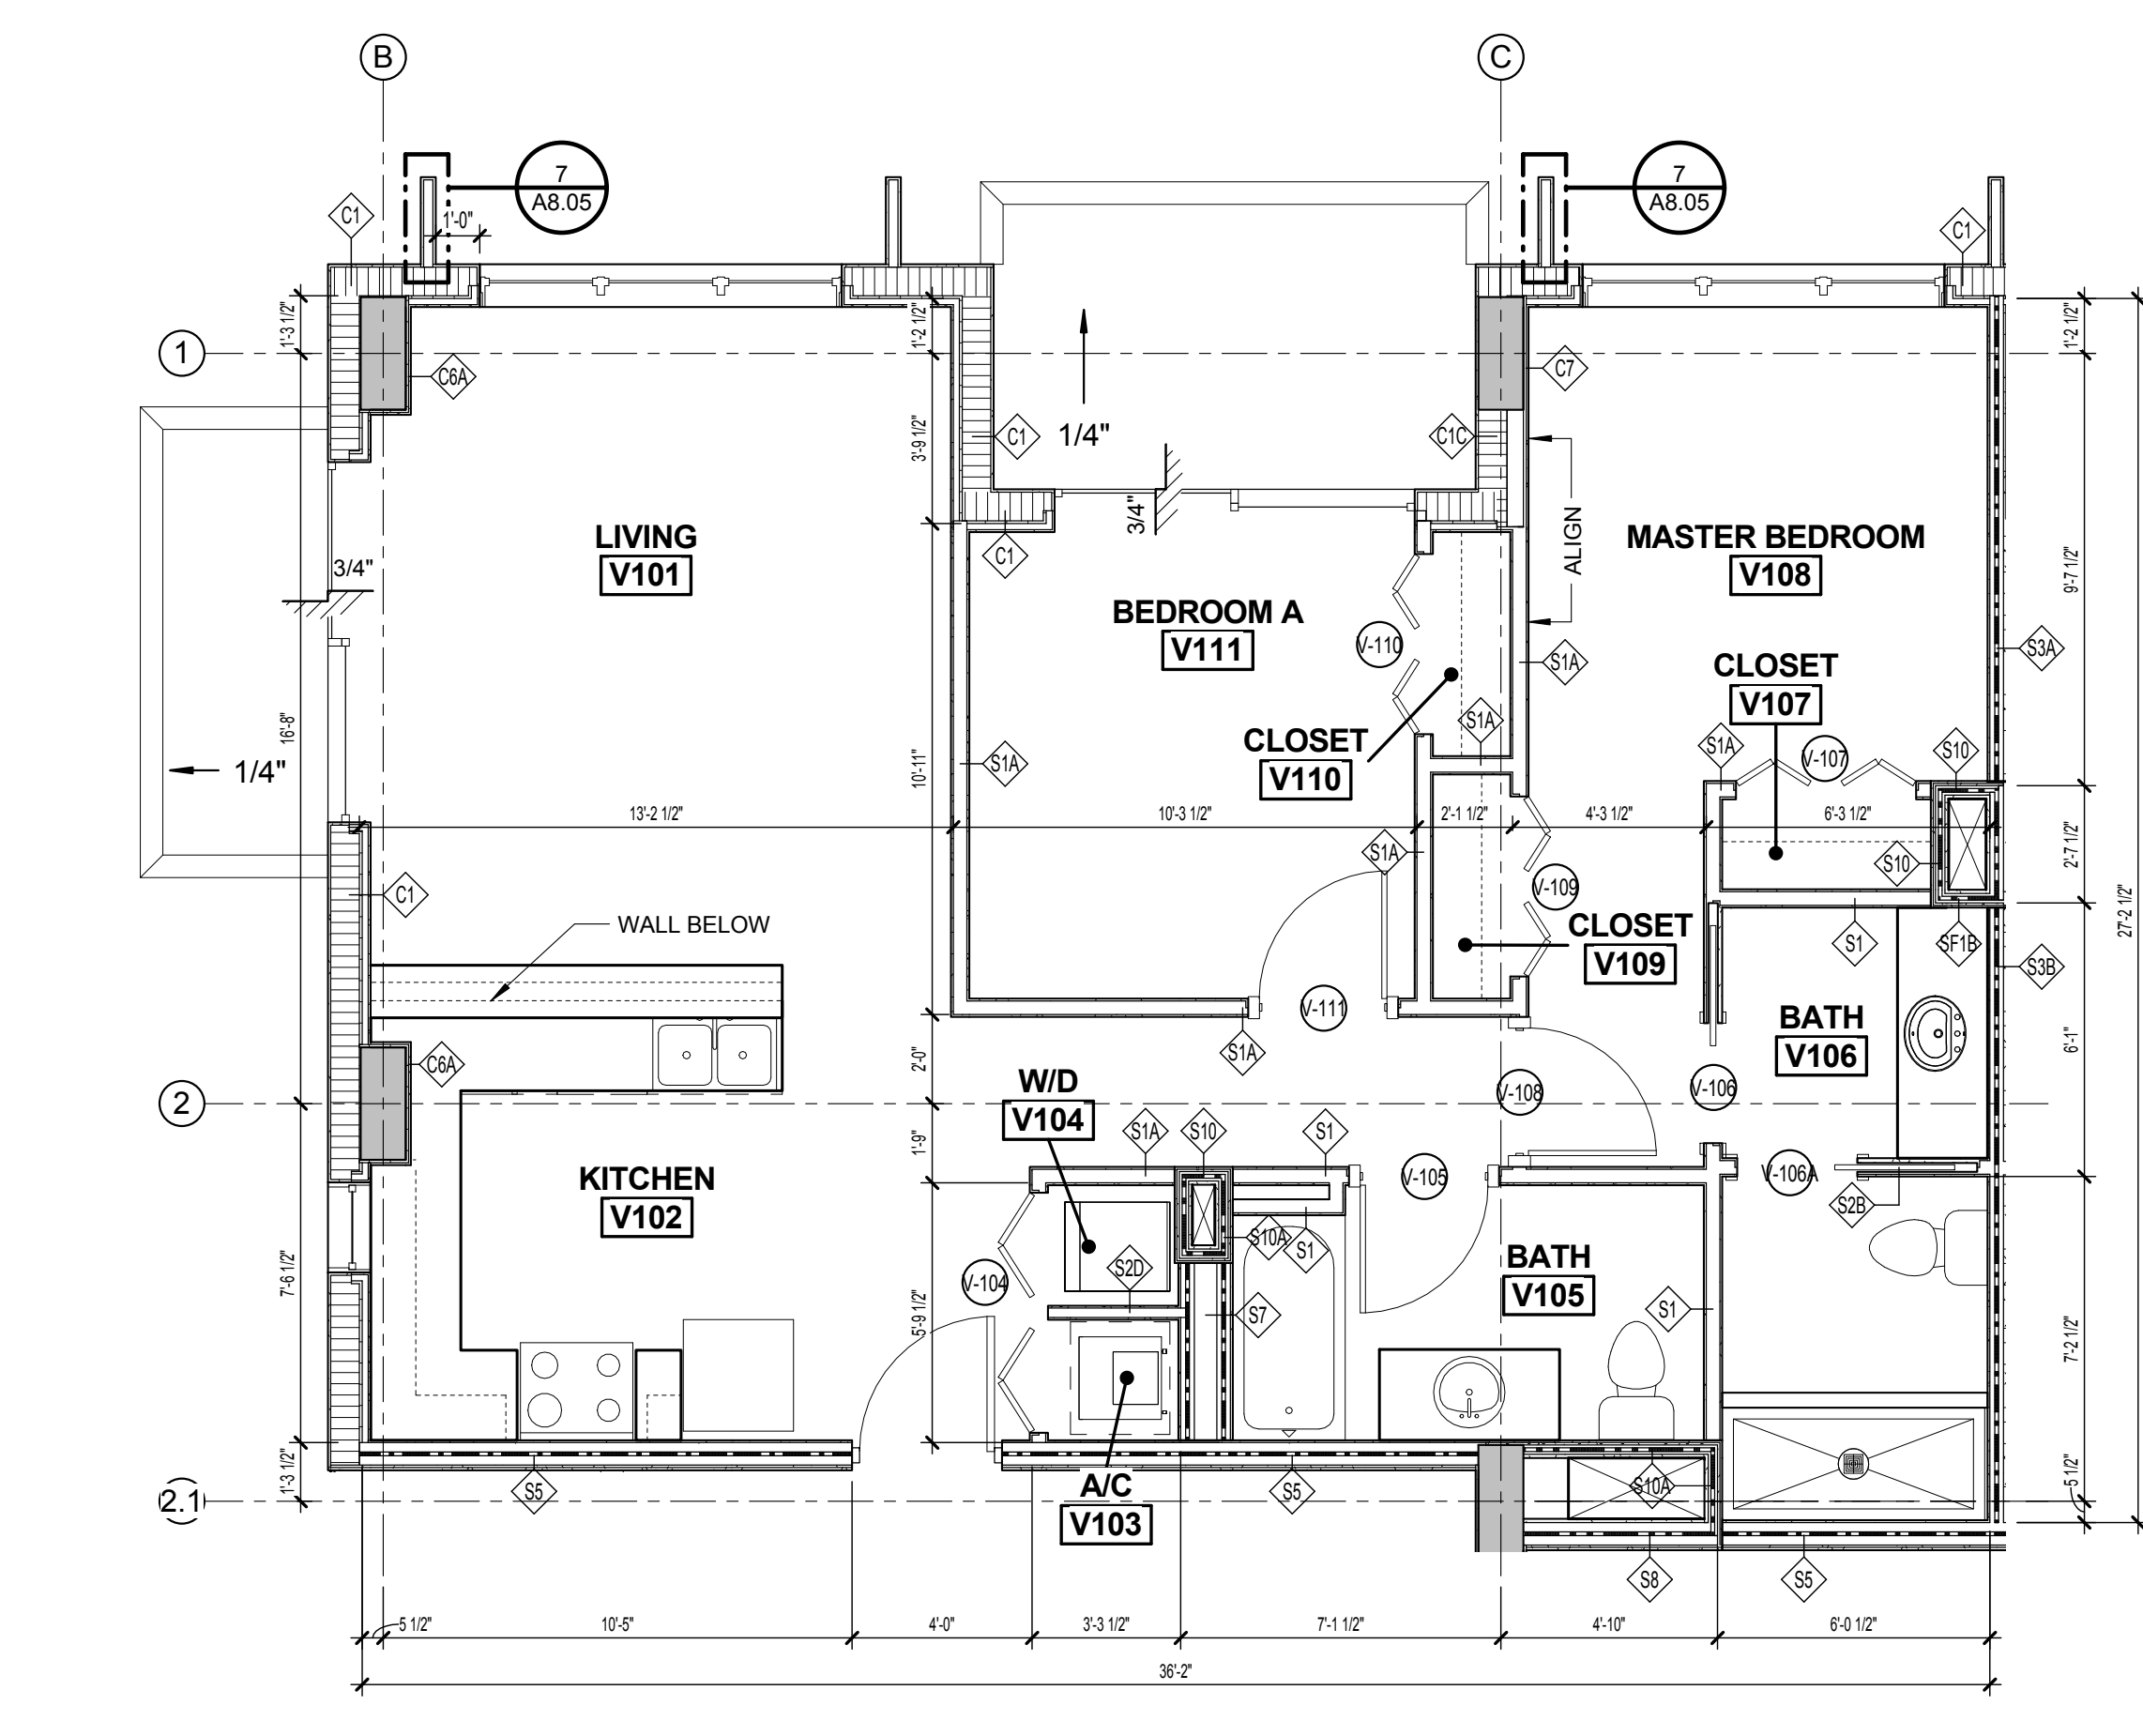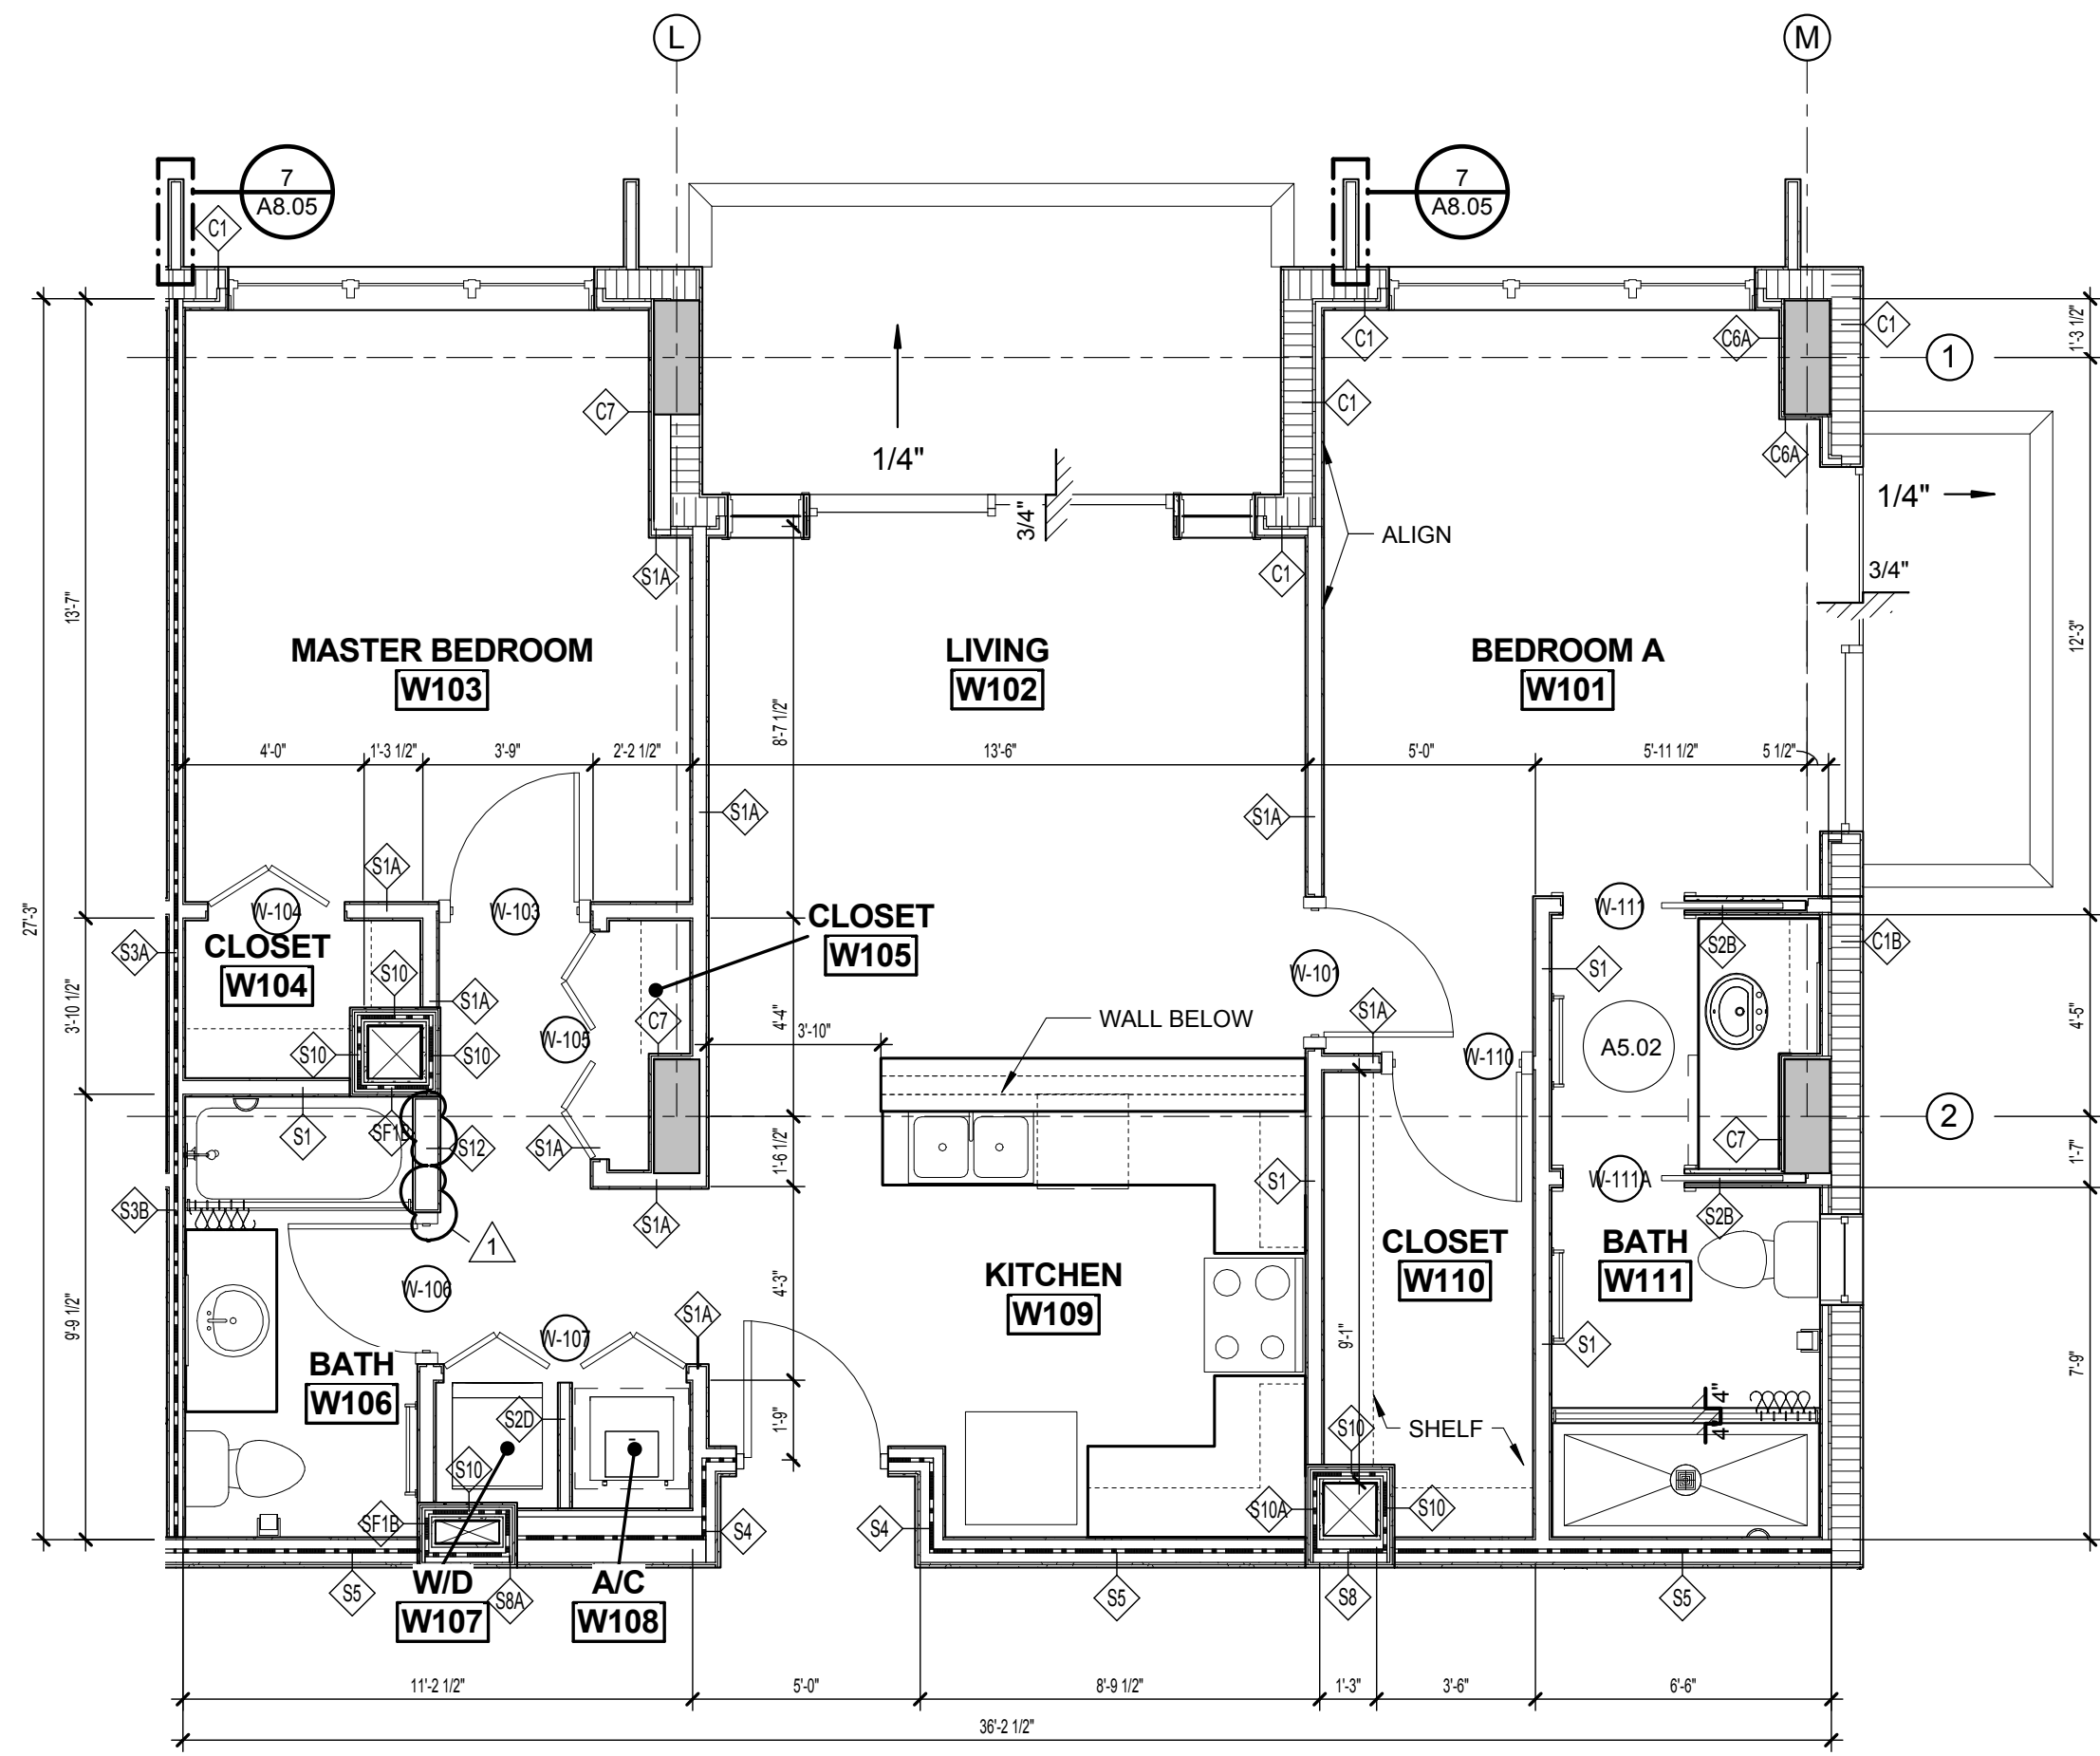

ISSUED FOR :

BIDS
PERMIT
CONSTRUCTION
SEAL

PROJECT TITLE
UPTOWN
ATLANTIC - 800
BLOCK

W. ATLANTIC AVE., DELRAY
BEACH, FL

REVISIONS

THESE DRAWINGS ARE PREPARED
PER ESTABLISHED INDUSTRY
STANDARDS AND REPRESENT THE
ARCHITECT AND ENGINEERS DESIGN
CONCEPT. THEY ARE NOT INTENDED
TO PROVIDE EVERY DETAIL OR
CONDITION REQUIRED TO
CONSTRUCT THE BUILDING. THE
CONTRACTOR THROUGH SUBMITTALS
AND OTHER COORDINATION EFFORTS
IS FULLY RESPONSIBLE FOR
PROVIDING A COMPLETE AND
OPERATIONAL BUILDING WHETHER
INDICATED ON THE PLANS OR NOT.
FILE NUMBER


DRAWING TITLE
ENLARGED UNIT
PLANS

DRAWING NUMBER
121108

A4.04


ABBREVIATIONS / FIXTURE LEGEND	
F.B.C.	FIXED BASED CABINET
B.T.	PRINCETON 60"x30" INTEGRAL APRON TUB BY AMERICAN STANDARD
LAV.	OHIO OVAL COUNTERTOP SINK BY AMERICAN STANDARD
W.C.	CONCEALED TRAPWAY CADET 3 FLOWISE RIGHT HEIGHT ELONGATED TOILET BY AMERICAN STANDARD
K.S.	FAIRPORT 33"x22" STAINLESS STEEL KITCHEN SINK BY AMERICAN STANDARD
D.W.	DISHWASHER, SEE SPECIFICATIONS
REF.	REFRIGERATOR, SEE SPECIFICATIONS
R.G.	RANGE, SEE SPECIFICATIONS
S.H.	FLUENT SHOWER SYSTEM T186.508 BY AMERICAN STANDARD OR EQUAL
PED.	BOULEVARD PEDESTAL SINK BY AMERICAN STANDARD

- GENERAL NOTES:
- ACCESSIBLE CLEAR FLOOR AREAS
'A' 48"x36" CLEAR FLOOR SPACE
'B' 30"x48" CLEAR FLOOR SPACE
'C' 60" DIA. TURNING CIRCLE
 - PROVIDE WALL AREAS FOR FUTURE INSTALLATION OF GRAB BARS AROUND TOILET AND BATHTUB
 - HAVE SWITCHES, OUTLETS, AND CONTROLS IN ACCESSIBLE LOCATIONS.
 - PROVIDE FRONT OR SIDE MOUNTED CONTROLS FOR RANGES.
 - COUNTER TOP TO BE STANDARD 36" HIGH.
 - ALL UNITS HAVE "TYPE A" FAIR HOUSING BATHROOMS. ALL FIXTURES IN THOSE BATHROOMS MUST BE USABLE.

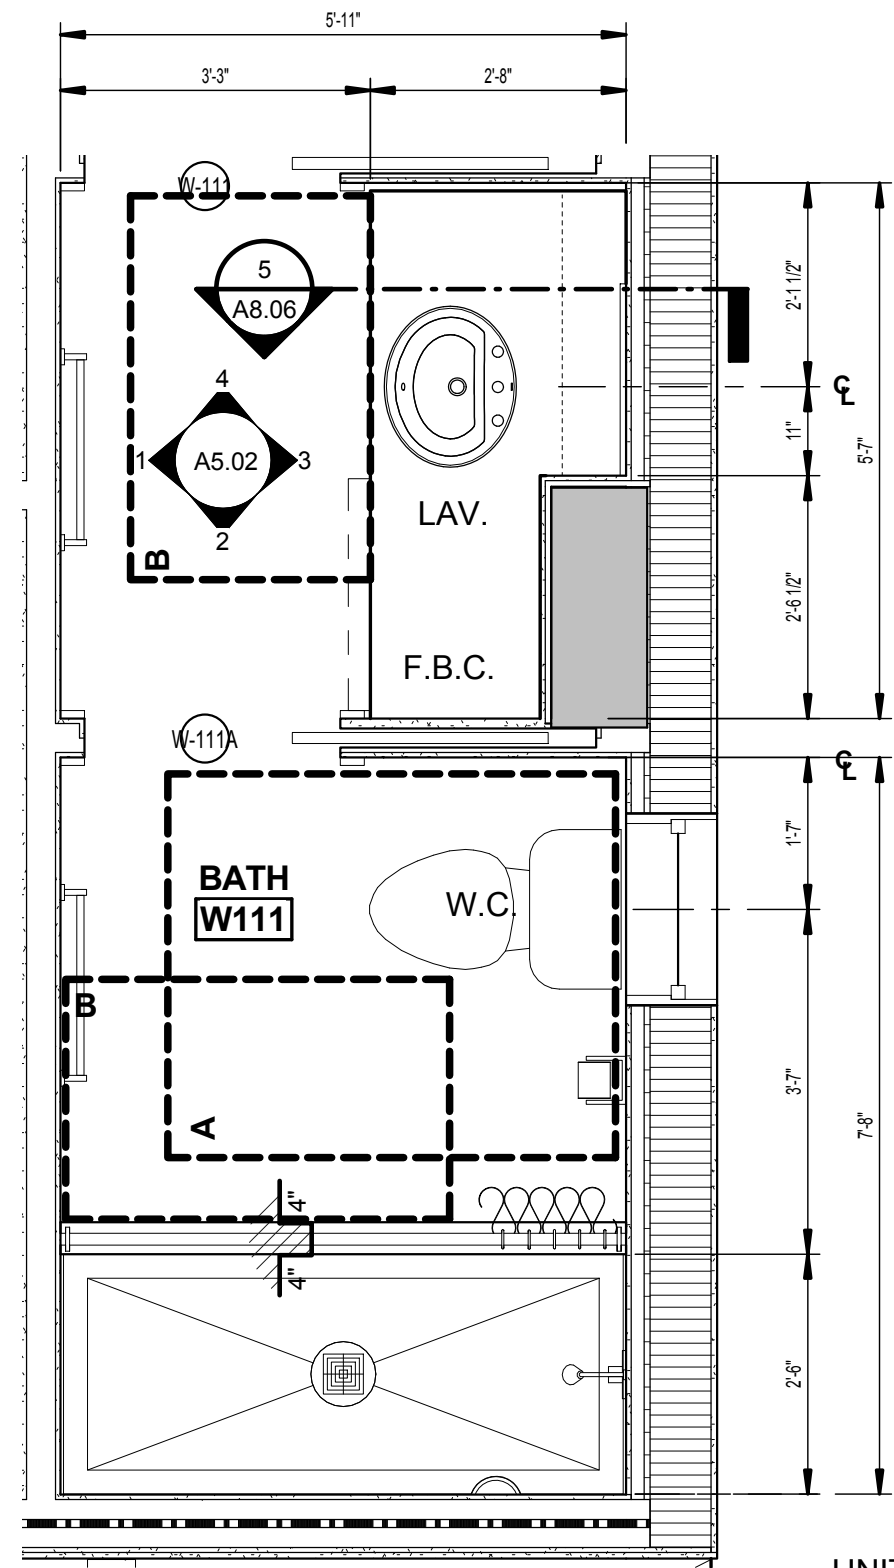


UNITS C104, G111, M111, P104, T104, U111 AND W111

8 TYPICAL ENLARGED BATHROOM
A4.05 1/2" = 1'-0"

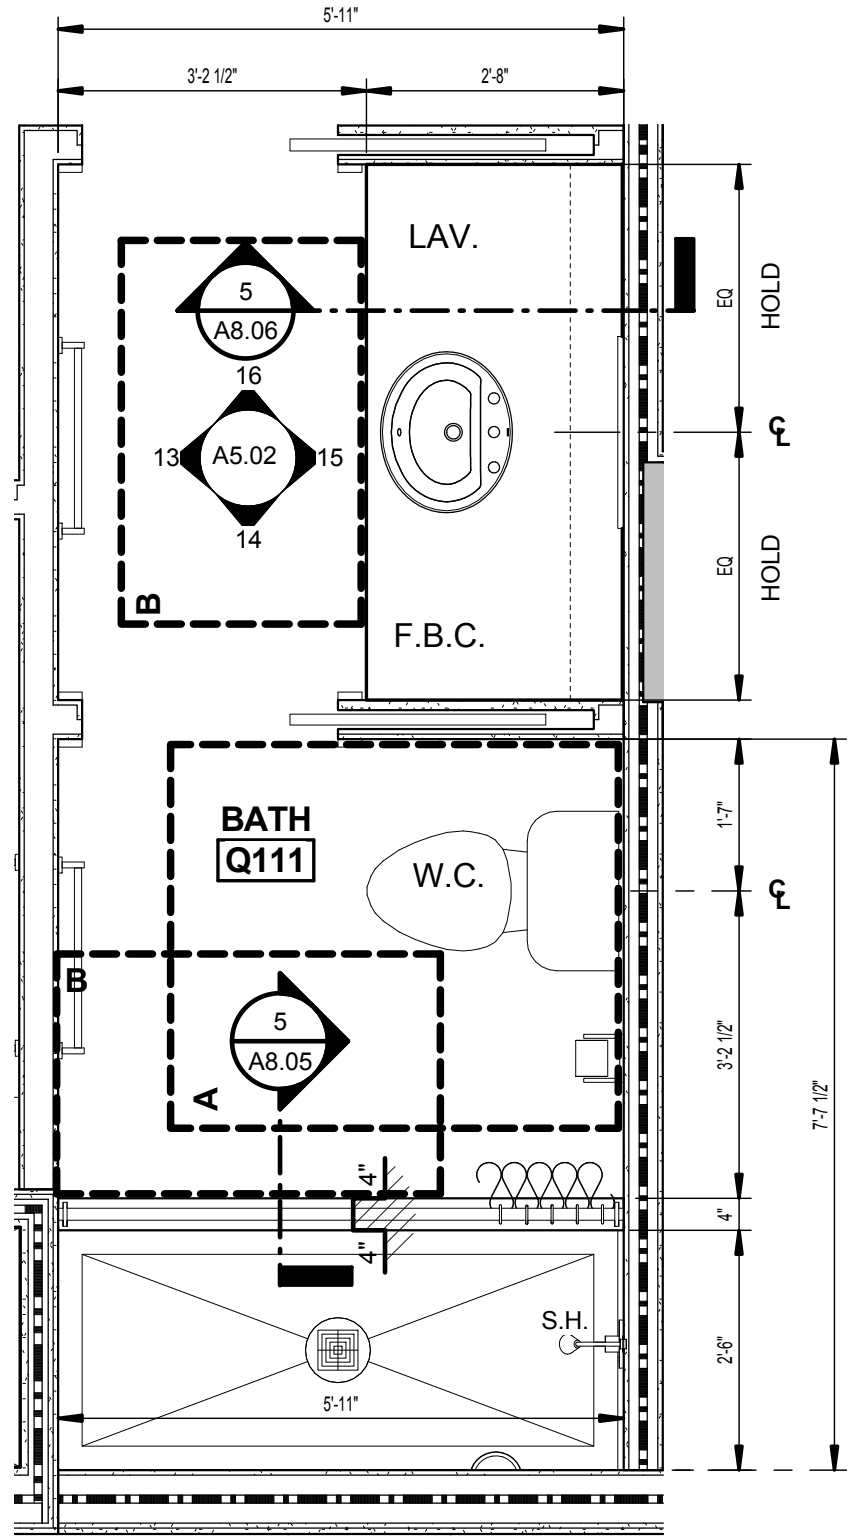


UNITS A108, B104, D104, E111, F11, Q111 & V106


4 TYPICAL ENLARGED BATHROOM
A4.05 1/2" = 1'-0"

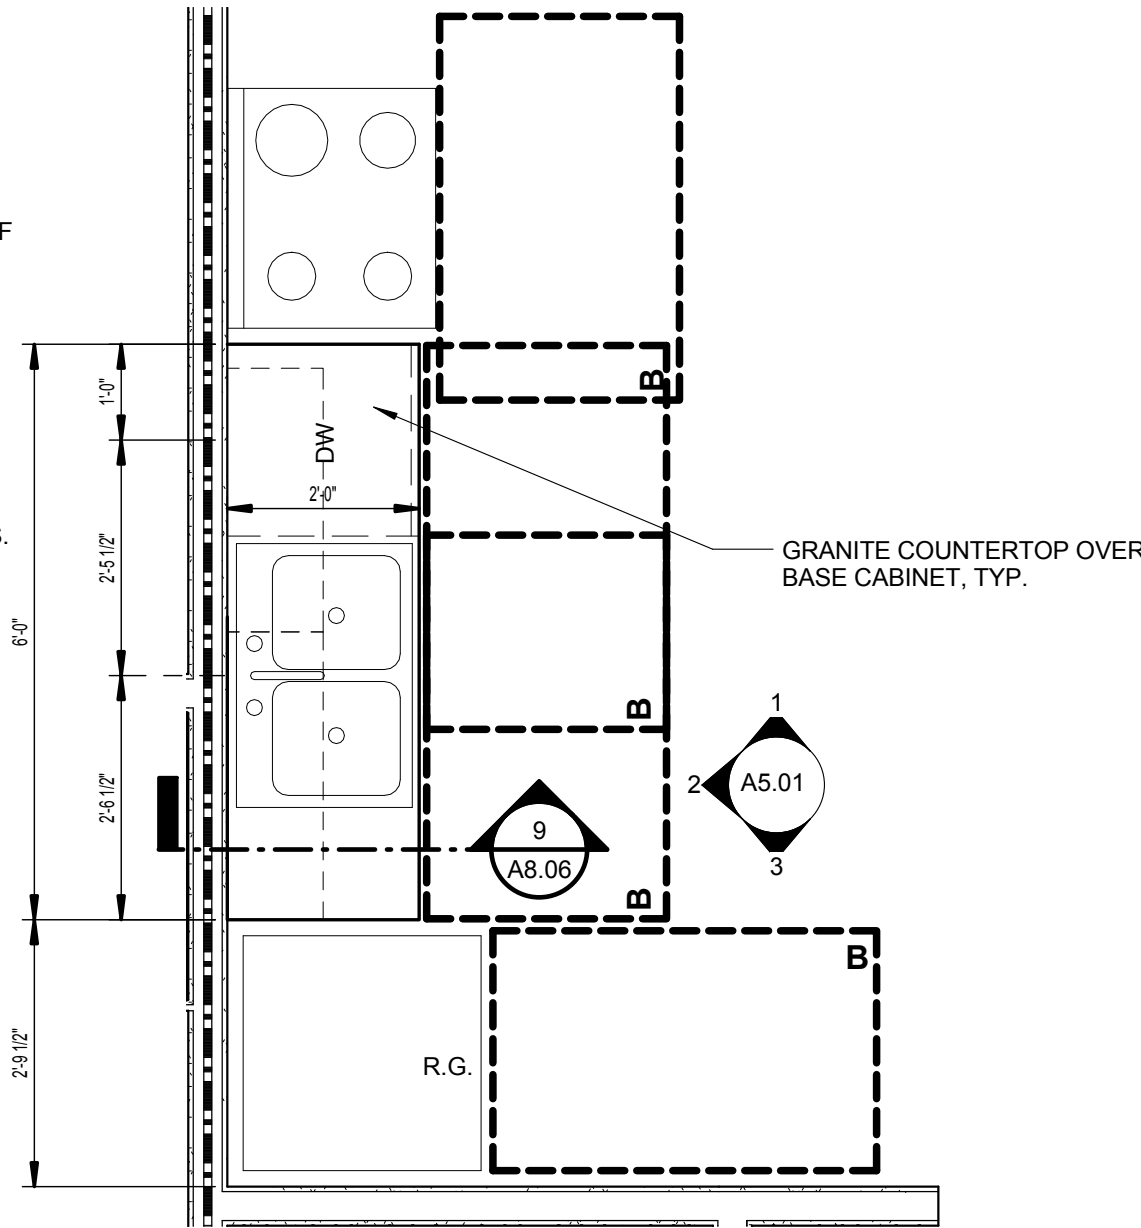

11 TYPICAL ENLARGED KITCHEN
A4.05 1/2" = 1'-0" UNITS H, J, K, L & N

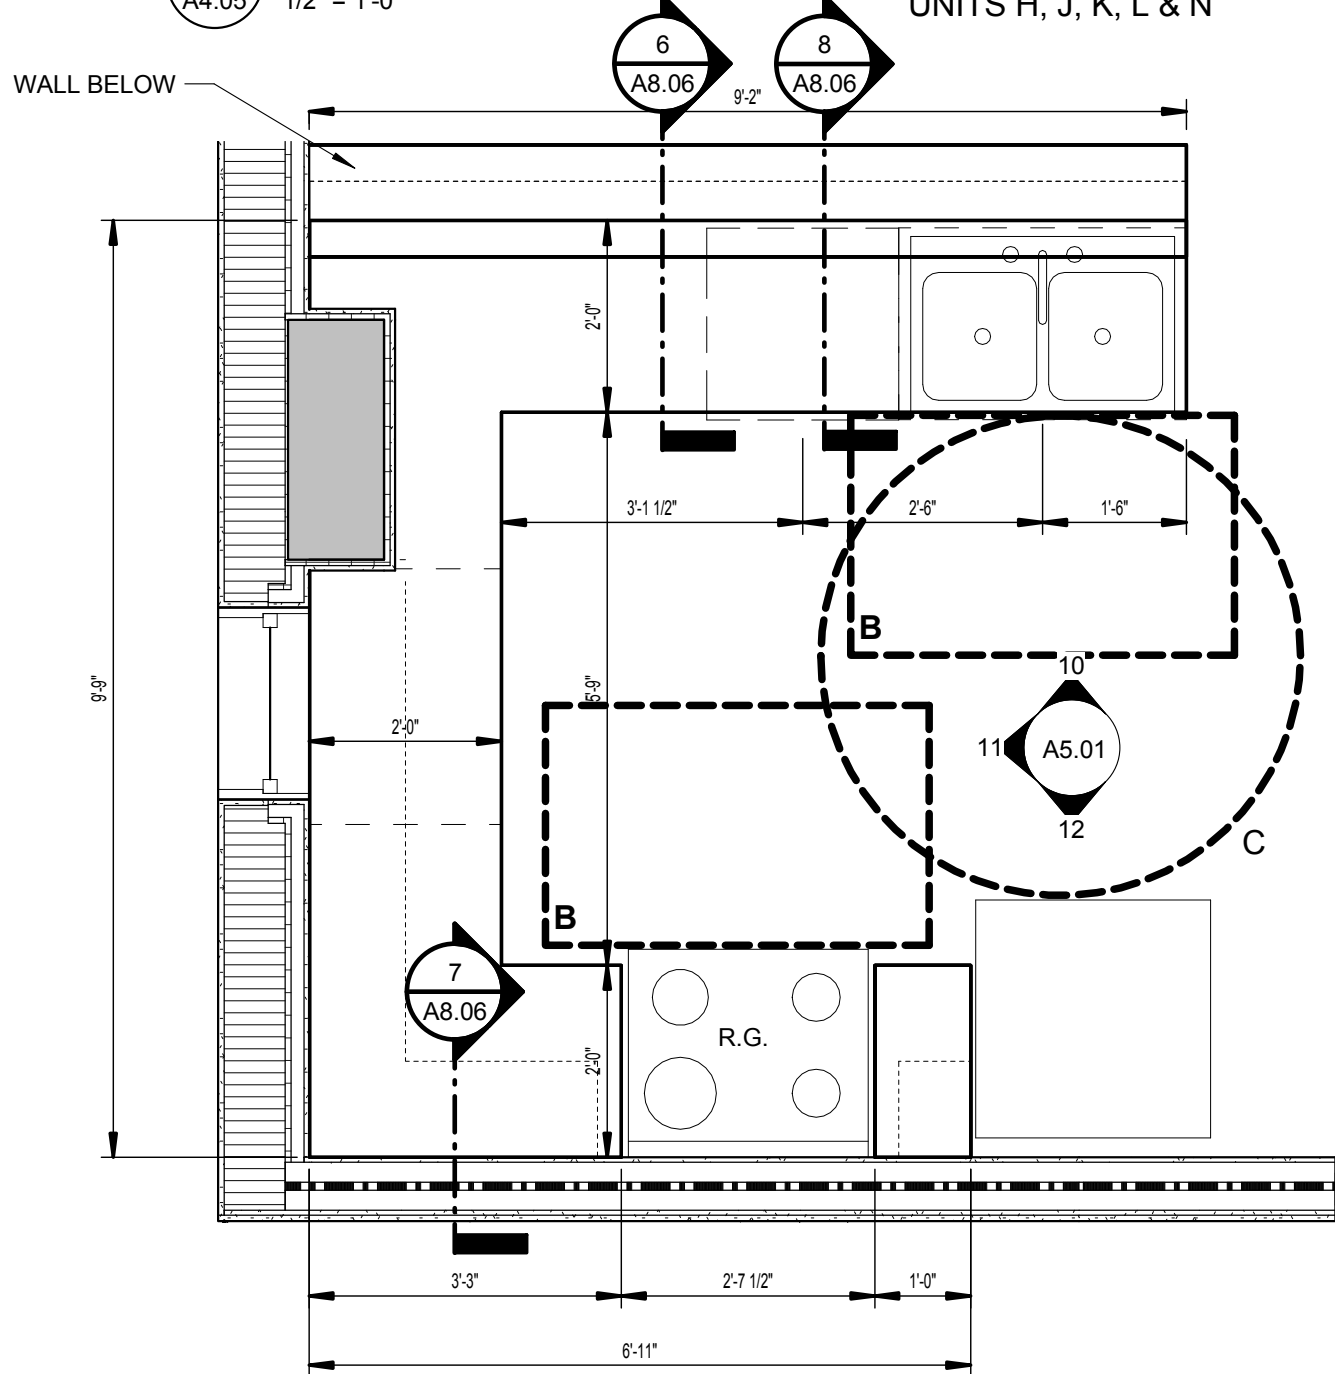


7 TYPICAL ENLARGED KITCHEN
A4.05 1/2" = 1'-0" UNITS A & V

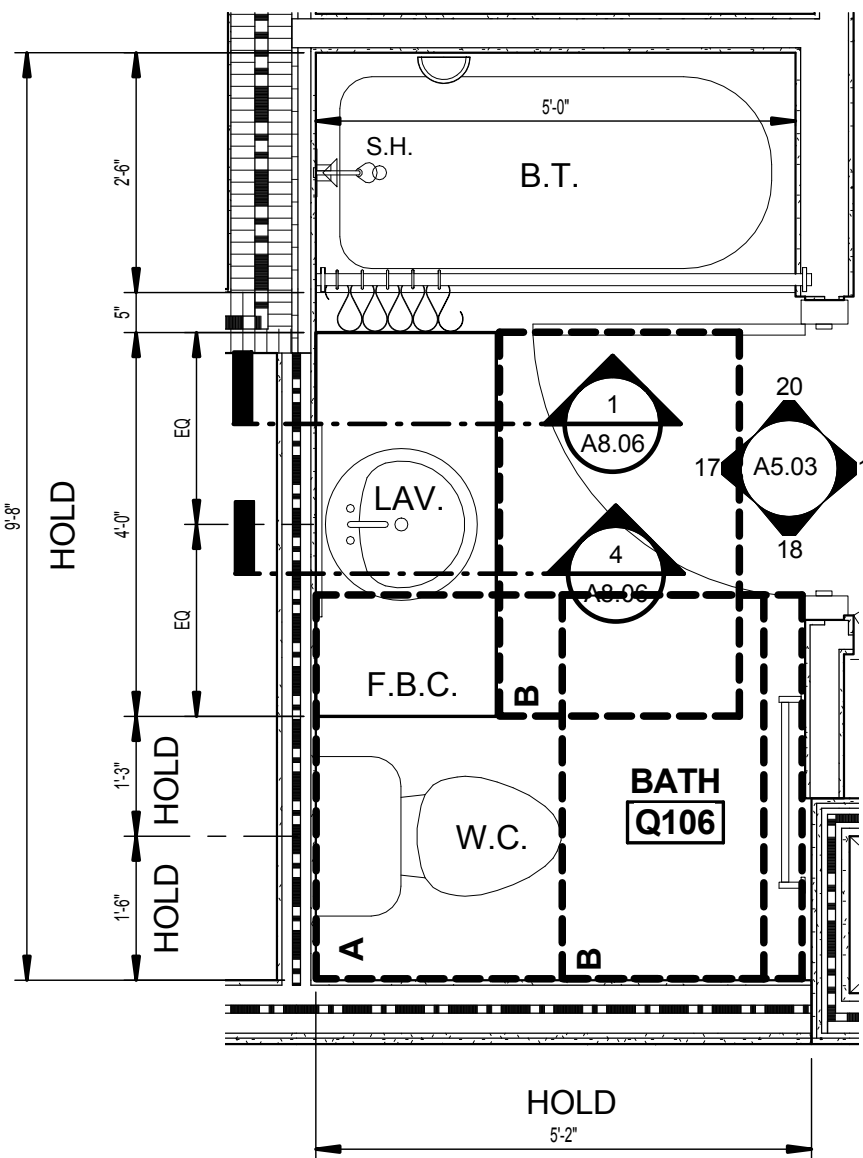


UNIT Q106

3 TYPICAL ENLARGED BATHROOM
A4.05 1/2" = 1'-0"

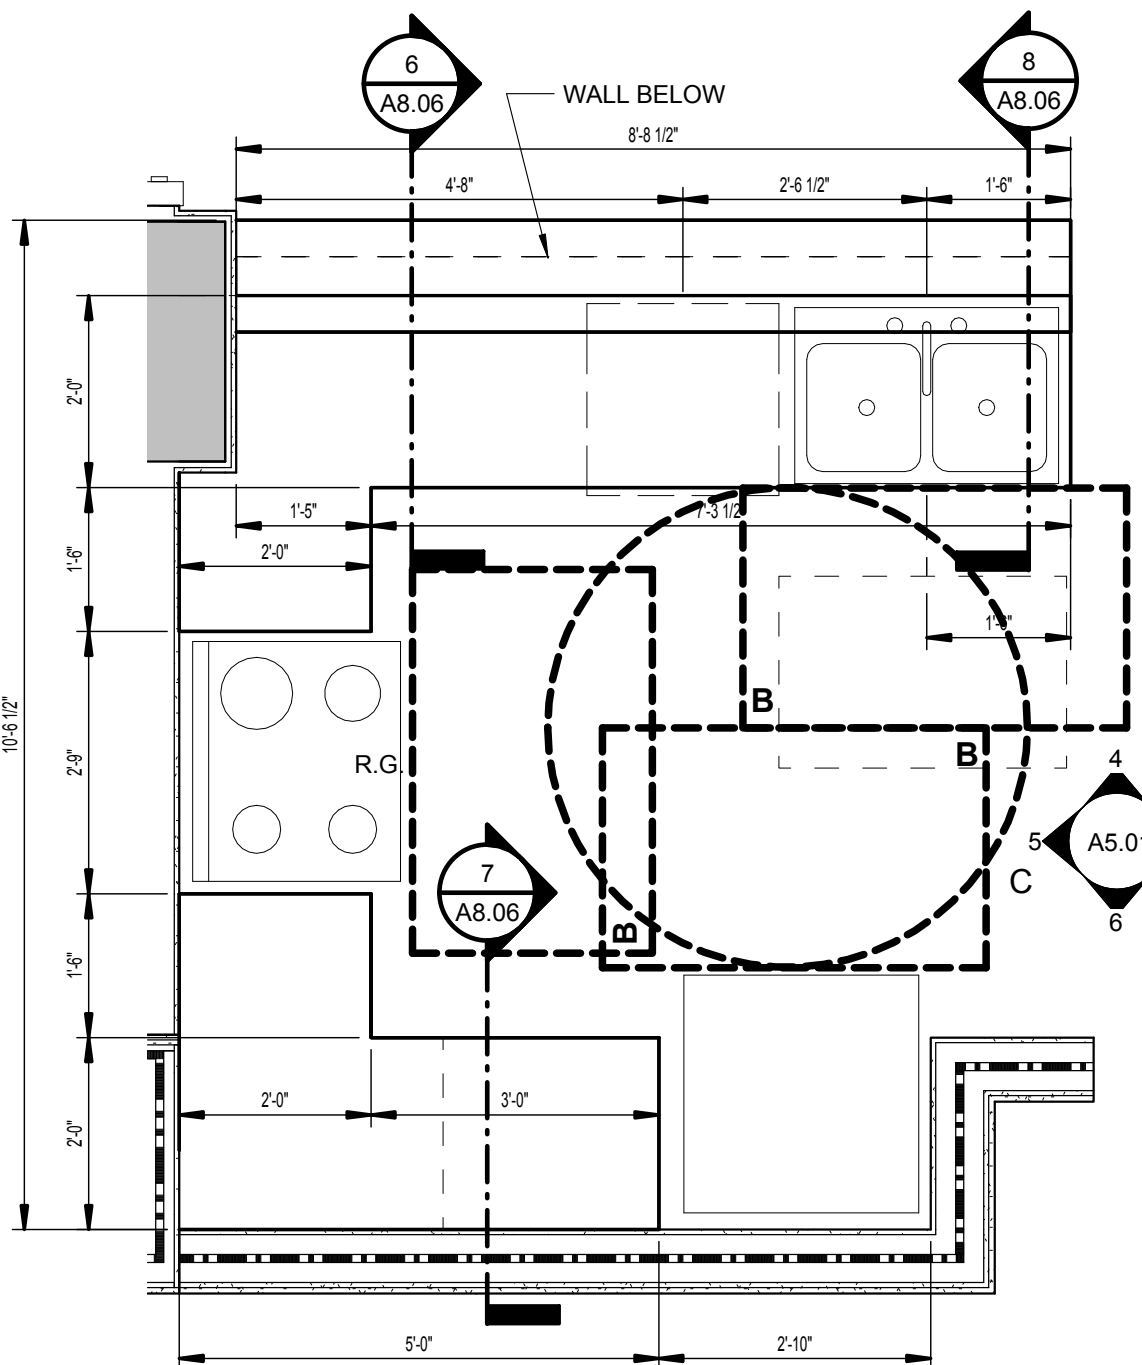


10 TYPICAL ENLARGED KITCHEN
A4.05 1/2" = 1'-0" UNIT D

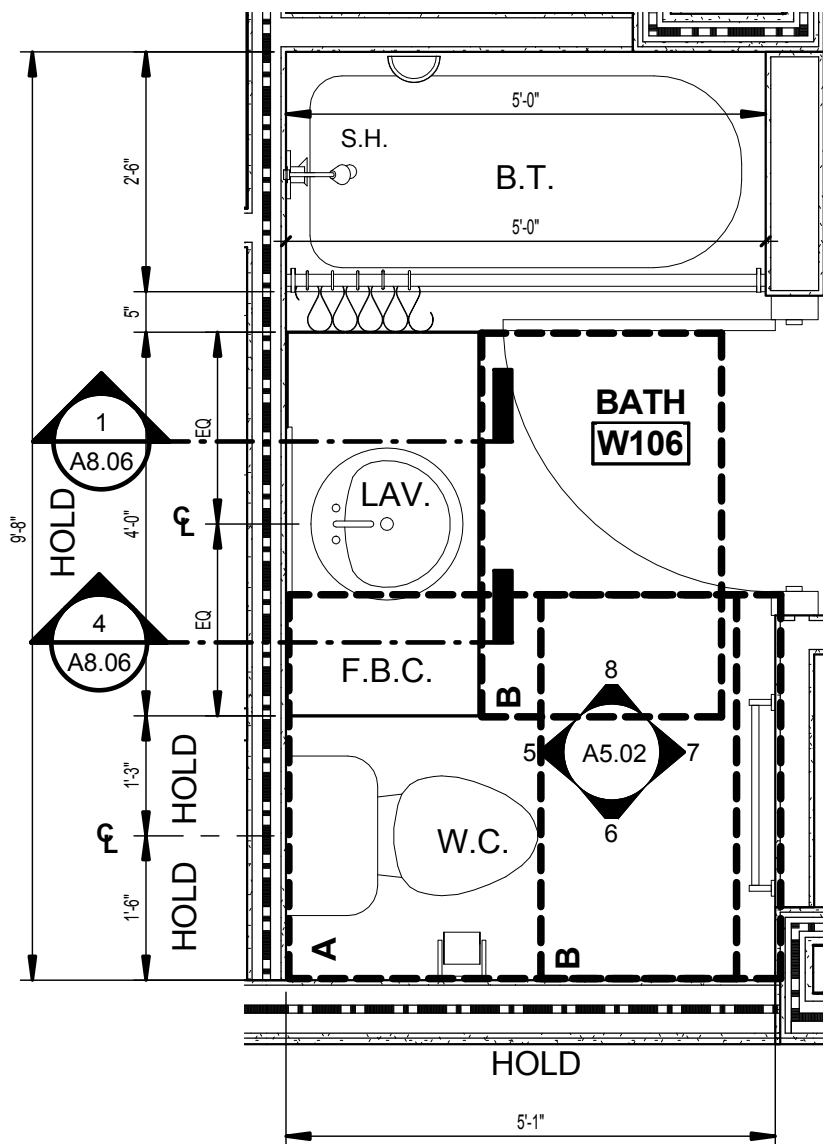


UNITS B109, C109, D109, E106, F106, G106, M106, P109, R105, S110, T109, U106 AND W106

6 TYPICAL ENLARGED BATHROOM
A4.05 1/2" = 1'-0"

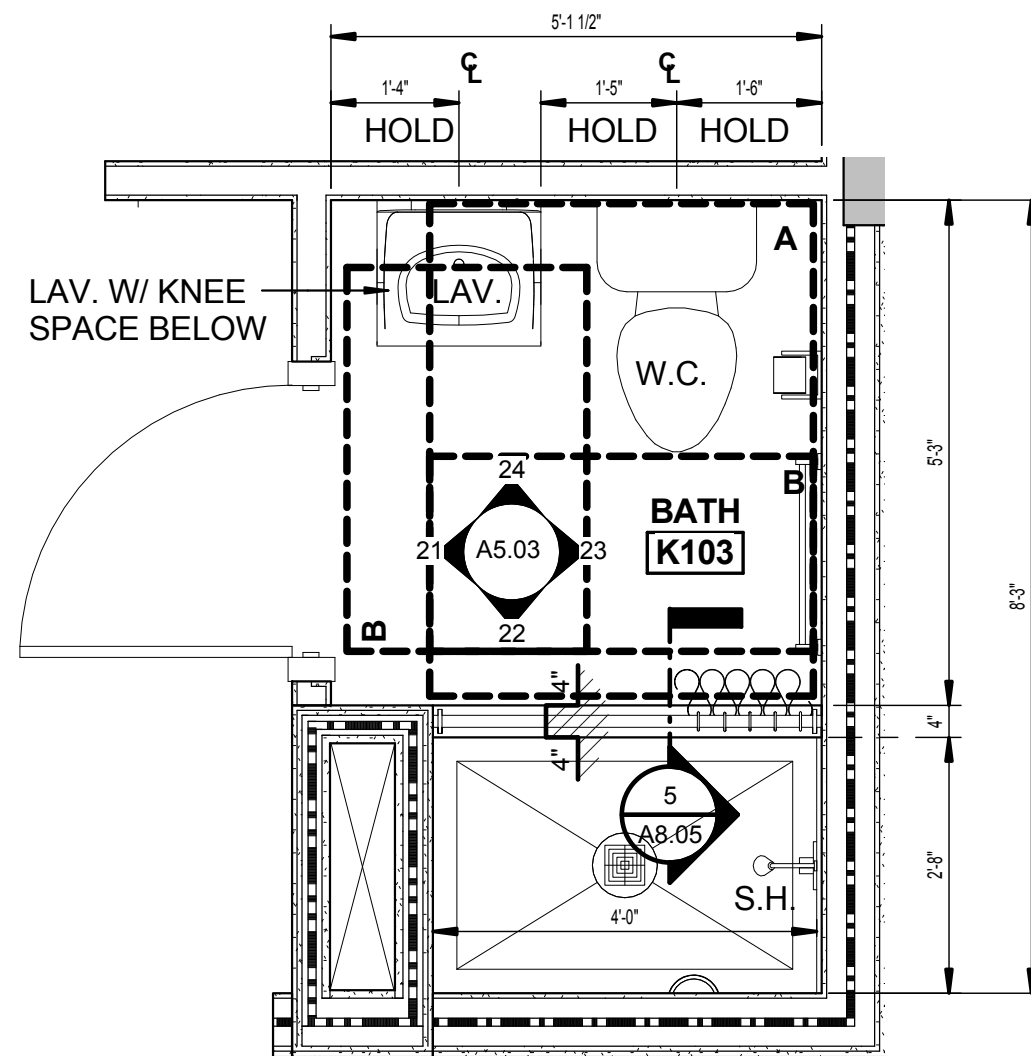


UNITS H103, J103, K103, L103 AND N103

2 TYPICAL ENLARGED BATHROOM
A4.05 1/2" = 1'-0"

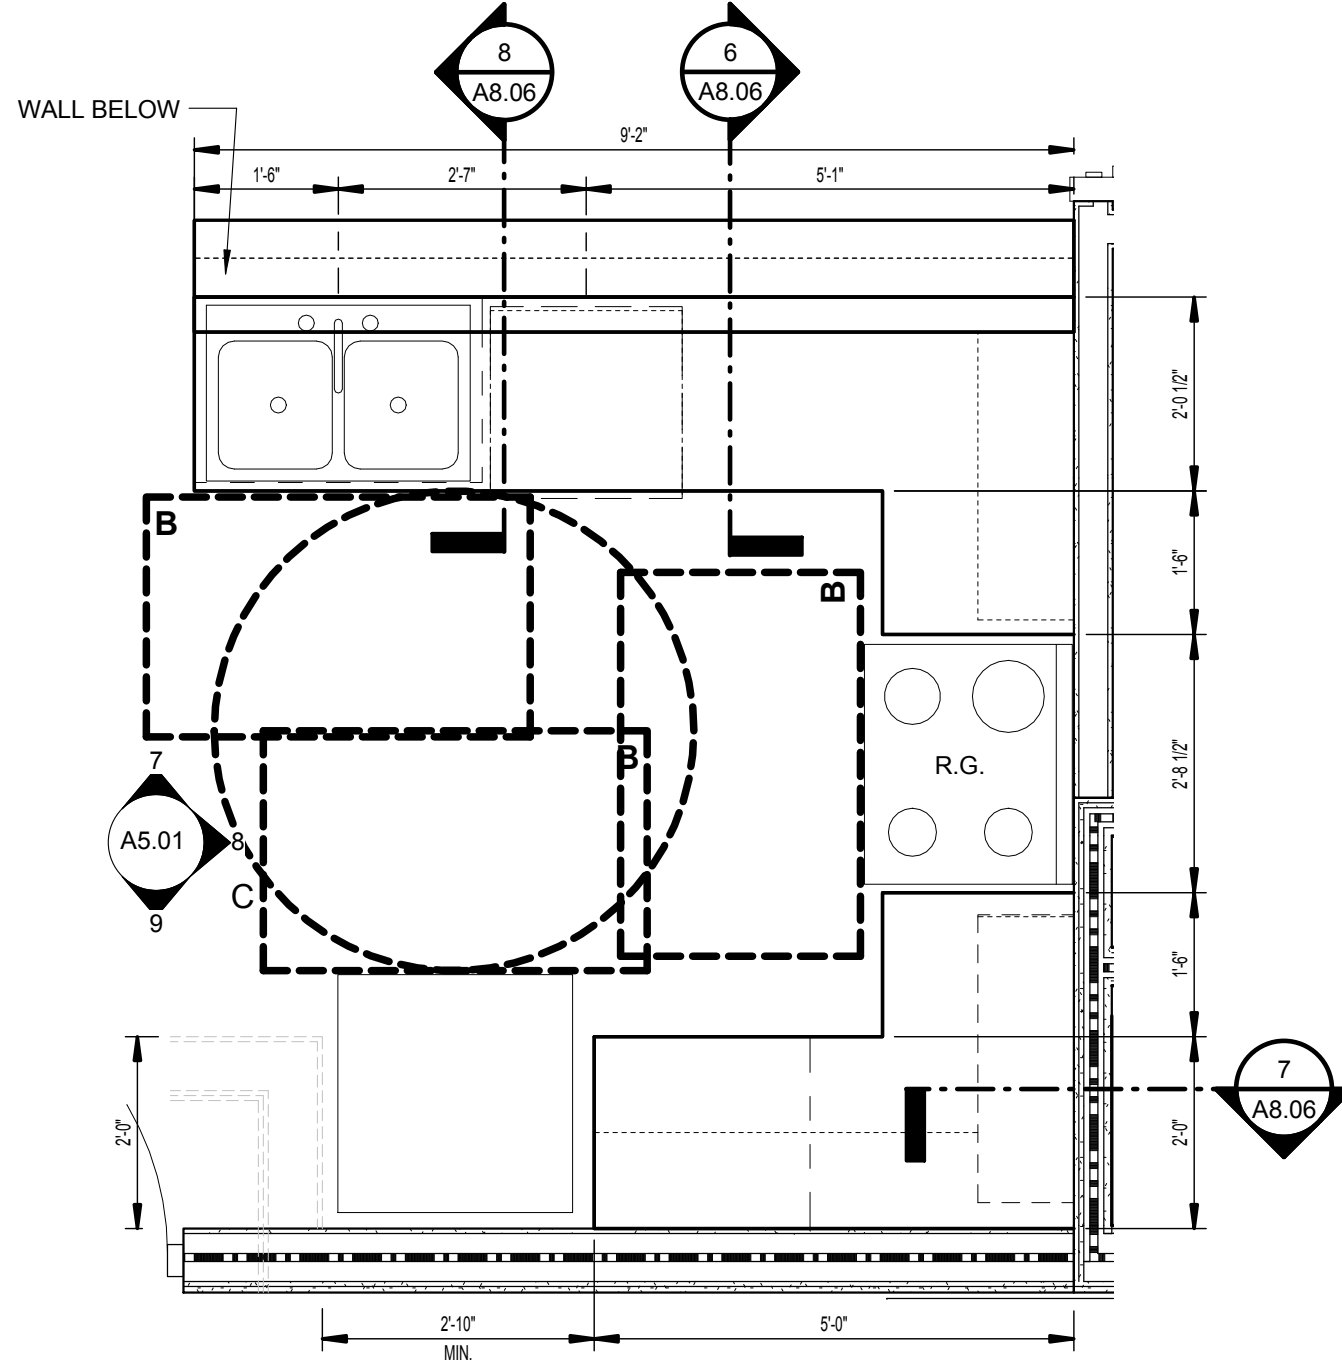


9 TYPICAL ENLARGED KITCHEN
A4.05 1/2" = 1'-0" UNITS B, C, D, E, F, G, M, P, Q, R, S, T, U, & W

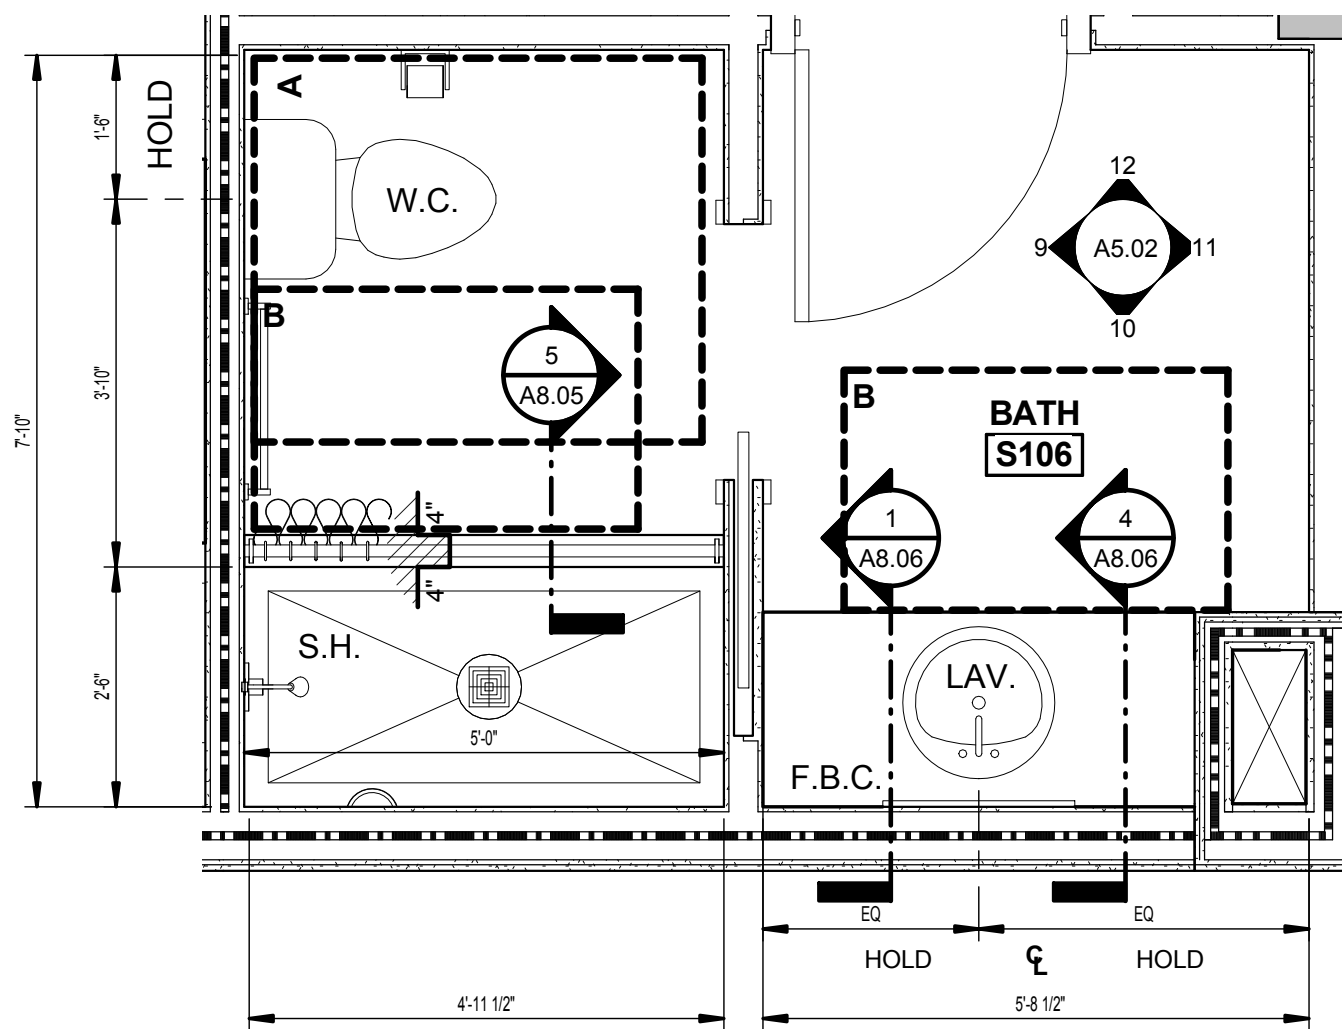

UNIT S106

5 TYPICAL ENLARGED BATHROOM
A4.05 1/2" = 1'-0"

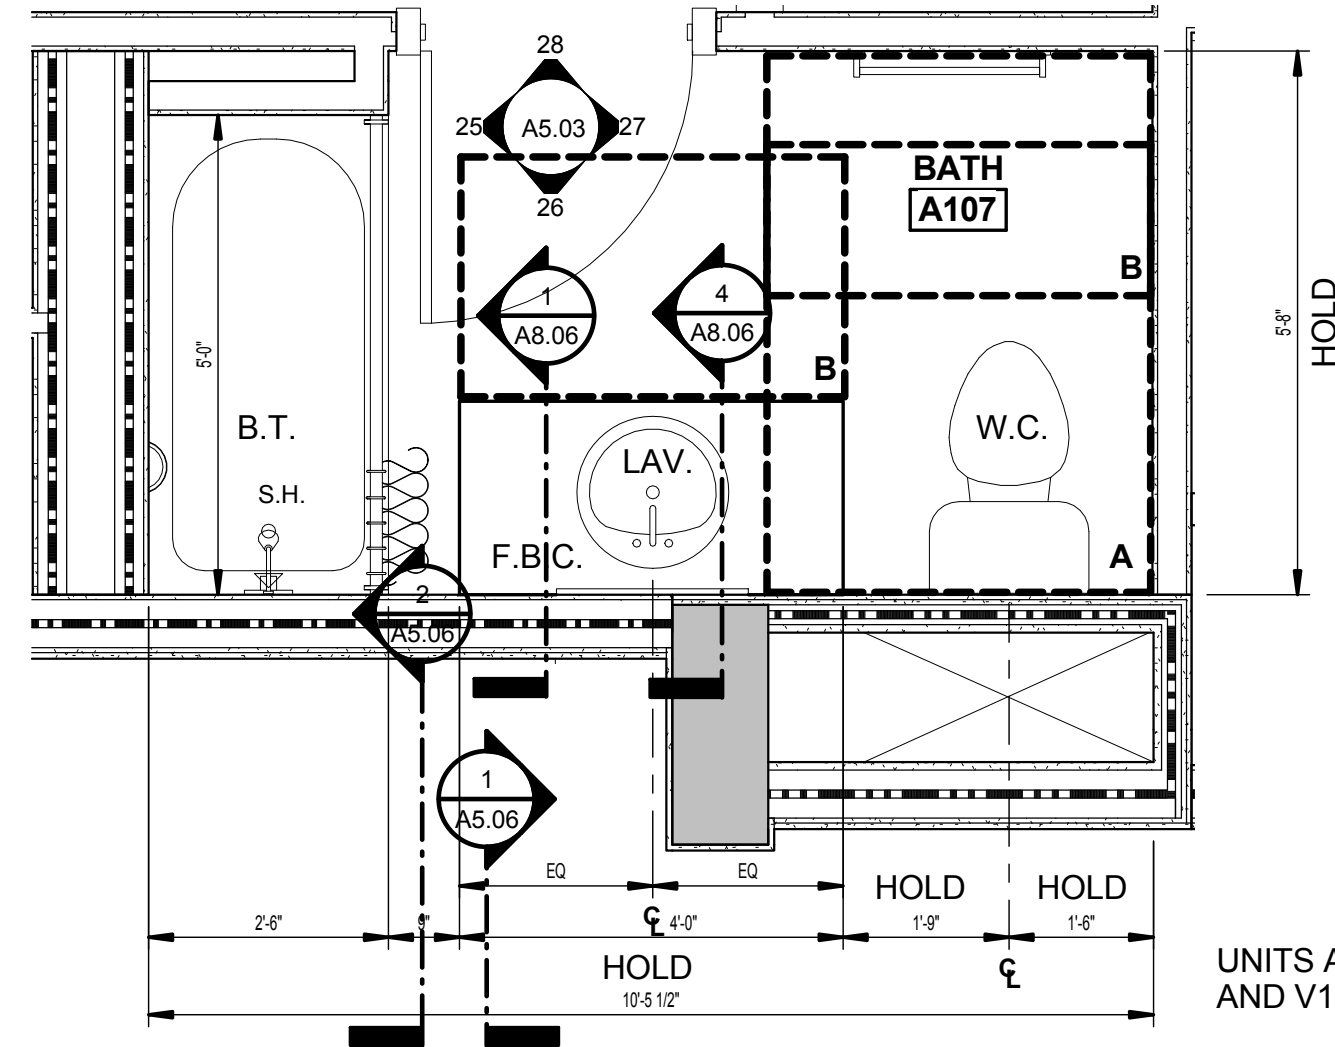

UNITS A107 AND V105

1 TYPICAL ENLARGED BATHROOM
A4.05 1/2" = 1'-0"

ISSUED FOR :

BIDS

PERMIT

CONSTRUCTION

SEAL

PROJECT TITLE

UPTOWN ATLANTIC - 800 BLOCK

W. ATLANTIC AVE., DELRAY BEACH, FL

REVISIONS		
NUM.	DESCRIPTION	DATE

THESE DRAWINGS ARE PREPARED PER ESTABLISHED INDUSTRY STANDARDS AND REPRESENT THE ARCHITECT AND ENGINEERS DESIGN CONCEPT. THEY ARE NOT INTENDED TO PROVIDE EVERY DETAIL OR CONDITION REQUIRED TO CONSTRUCT THE BUILDING. THE CONTRACTOR THROUGH SUBMITTALS AND OTHER COORDINATION EFFORTS IS FULLY RESPONSIBLE FOR PROVIDING A COMPLETE AND OPERATIONAL BUILDING WHETHER INDICATED ON THE PLANS OR NOT.

FILE NUMBER

DRAWING TITLE

ENLARGED KITCHEN AND BATHROOM PLANS

DATE


DRAWN BY

JOB NUMBER

121108


DRAWING NUMBER

A4.05

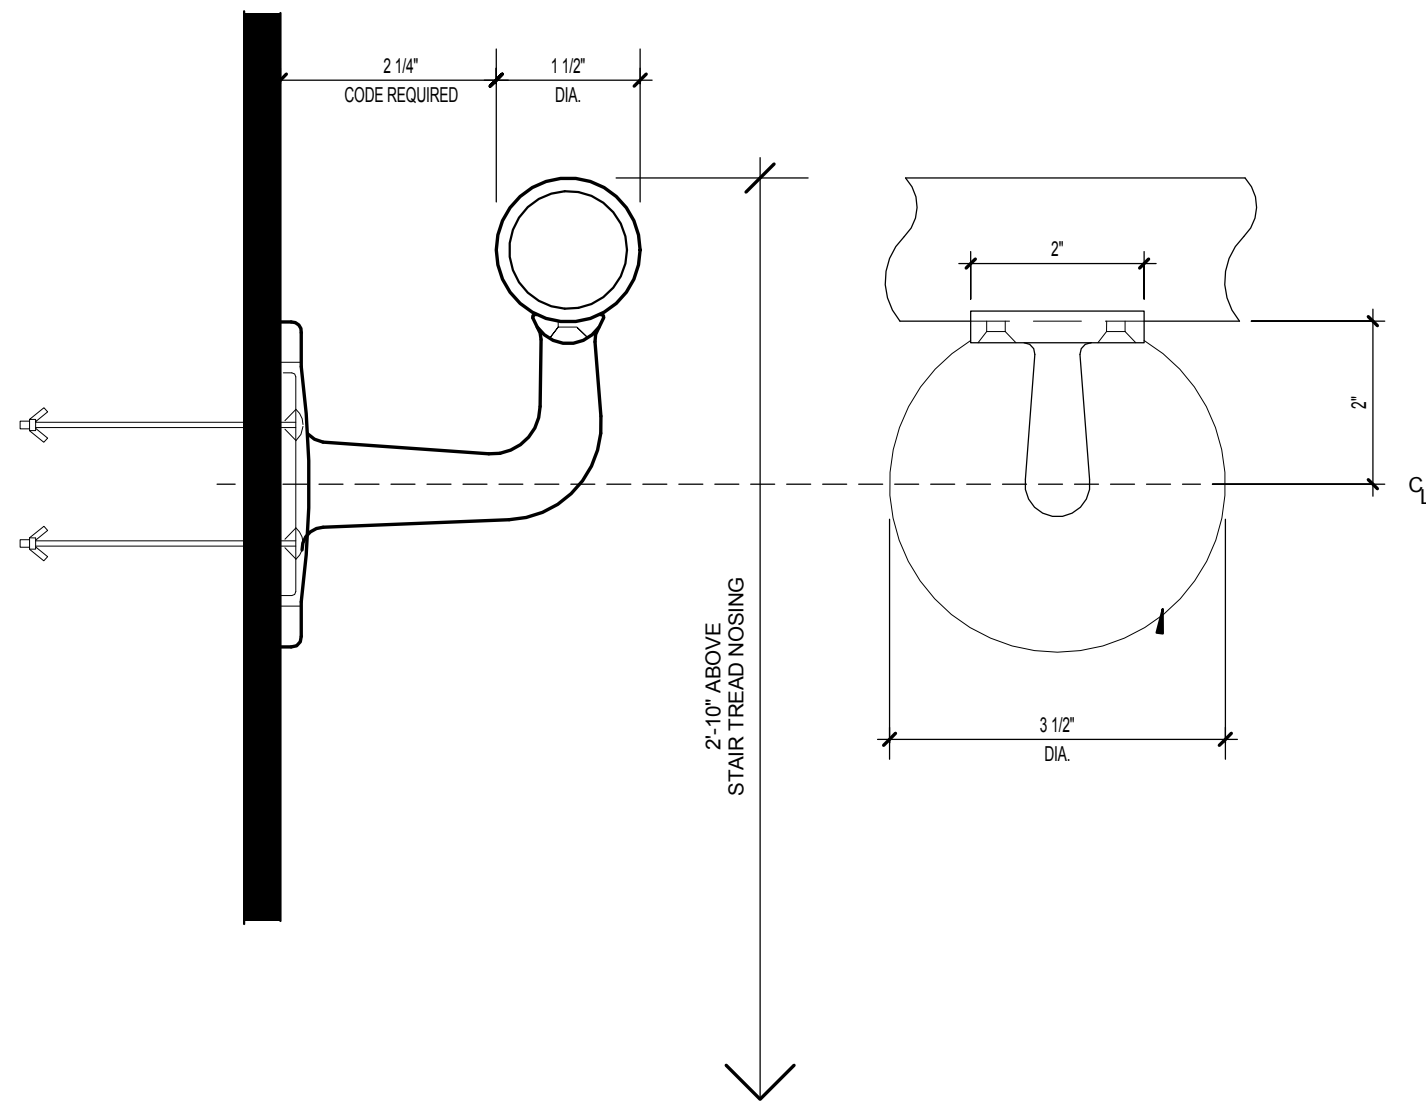


8 HANDRAIL
A4.06 6" = 1'-0"

WOOSTER PRODUCTS @231-BF CONCRETE STAIR NOSING, TYPICAL AT ALL CONCRETE STAIRS

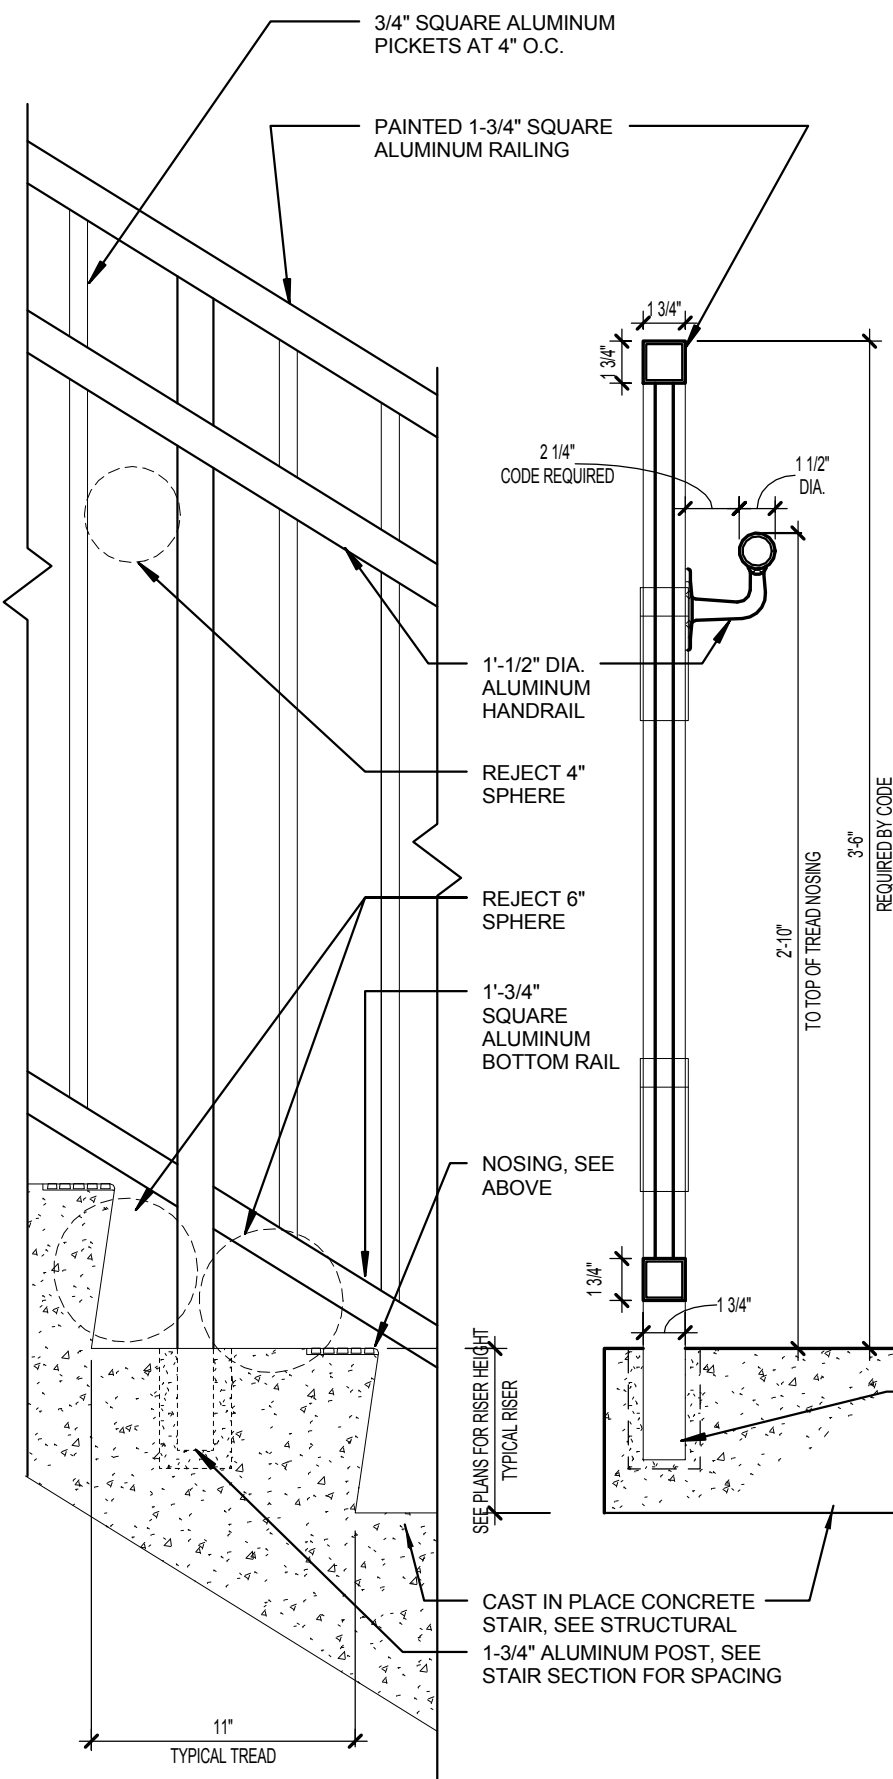

7 GUARDRAIL
A4.06 1 1/2" = 1'-0"

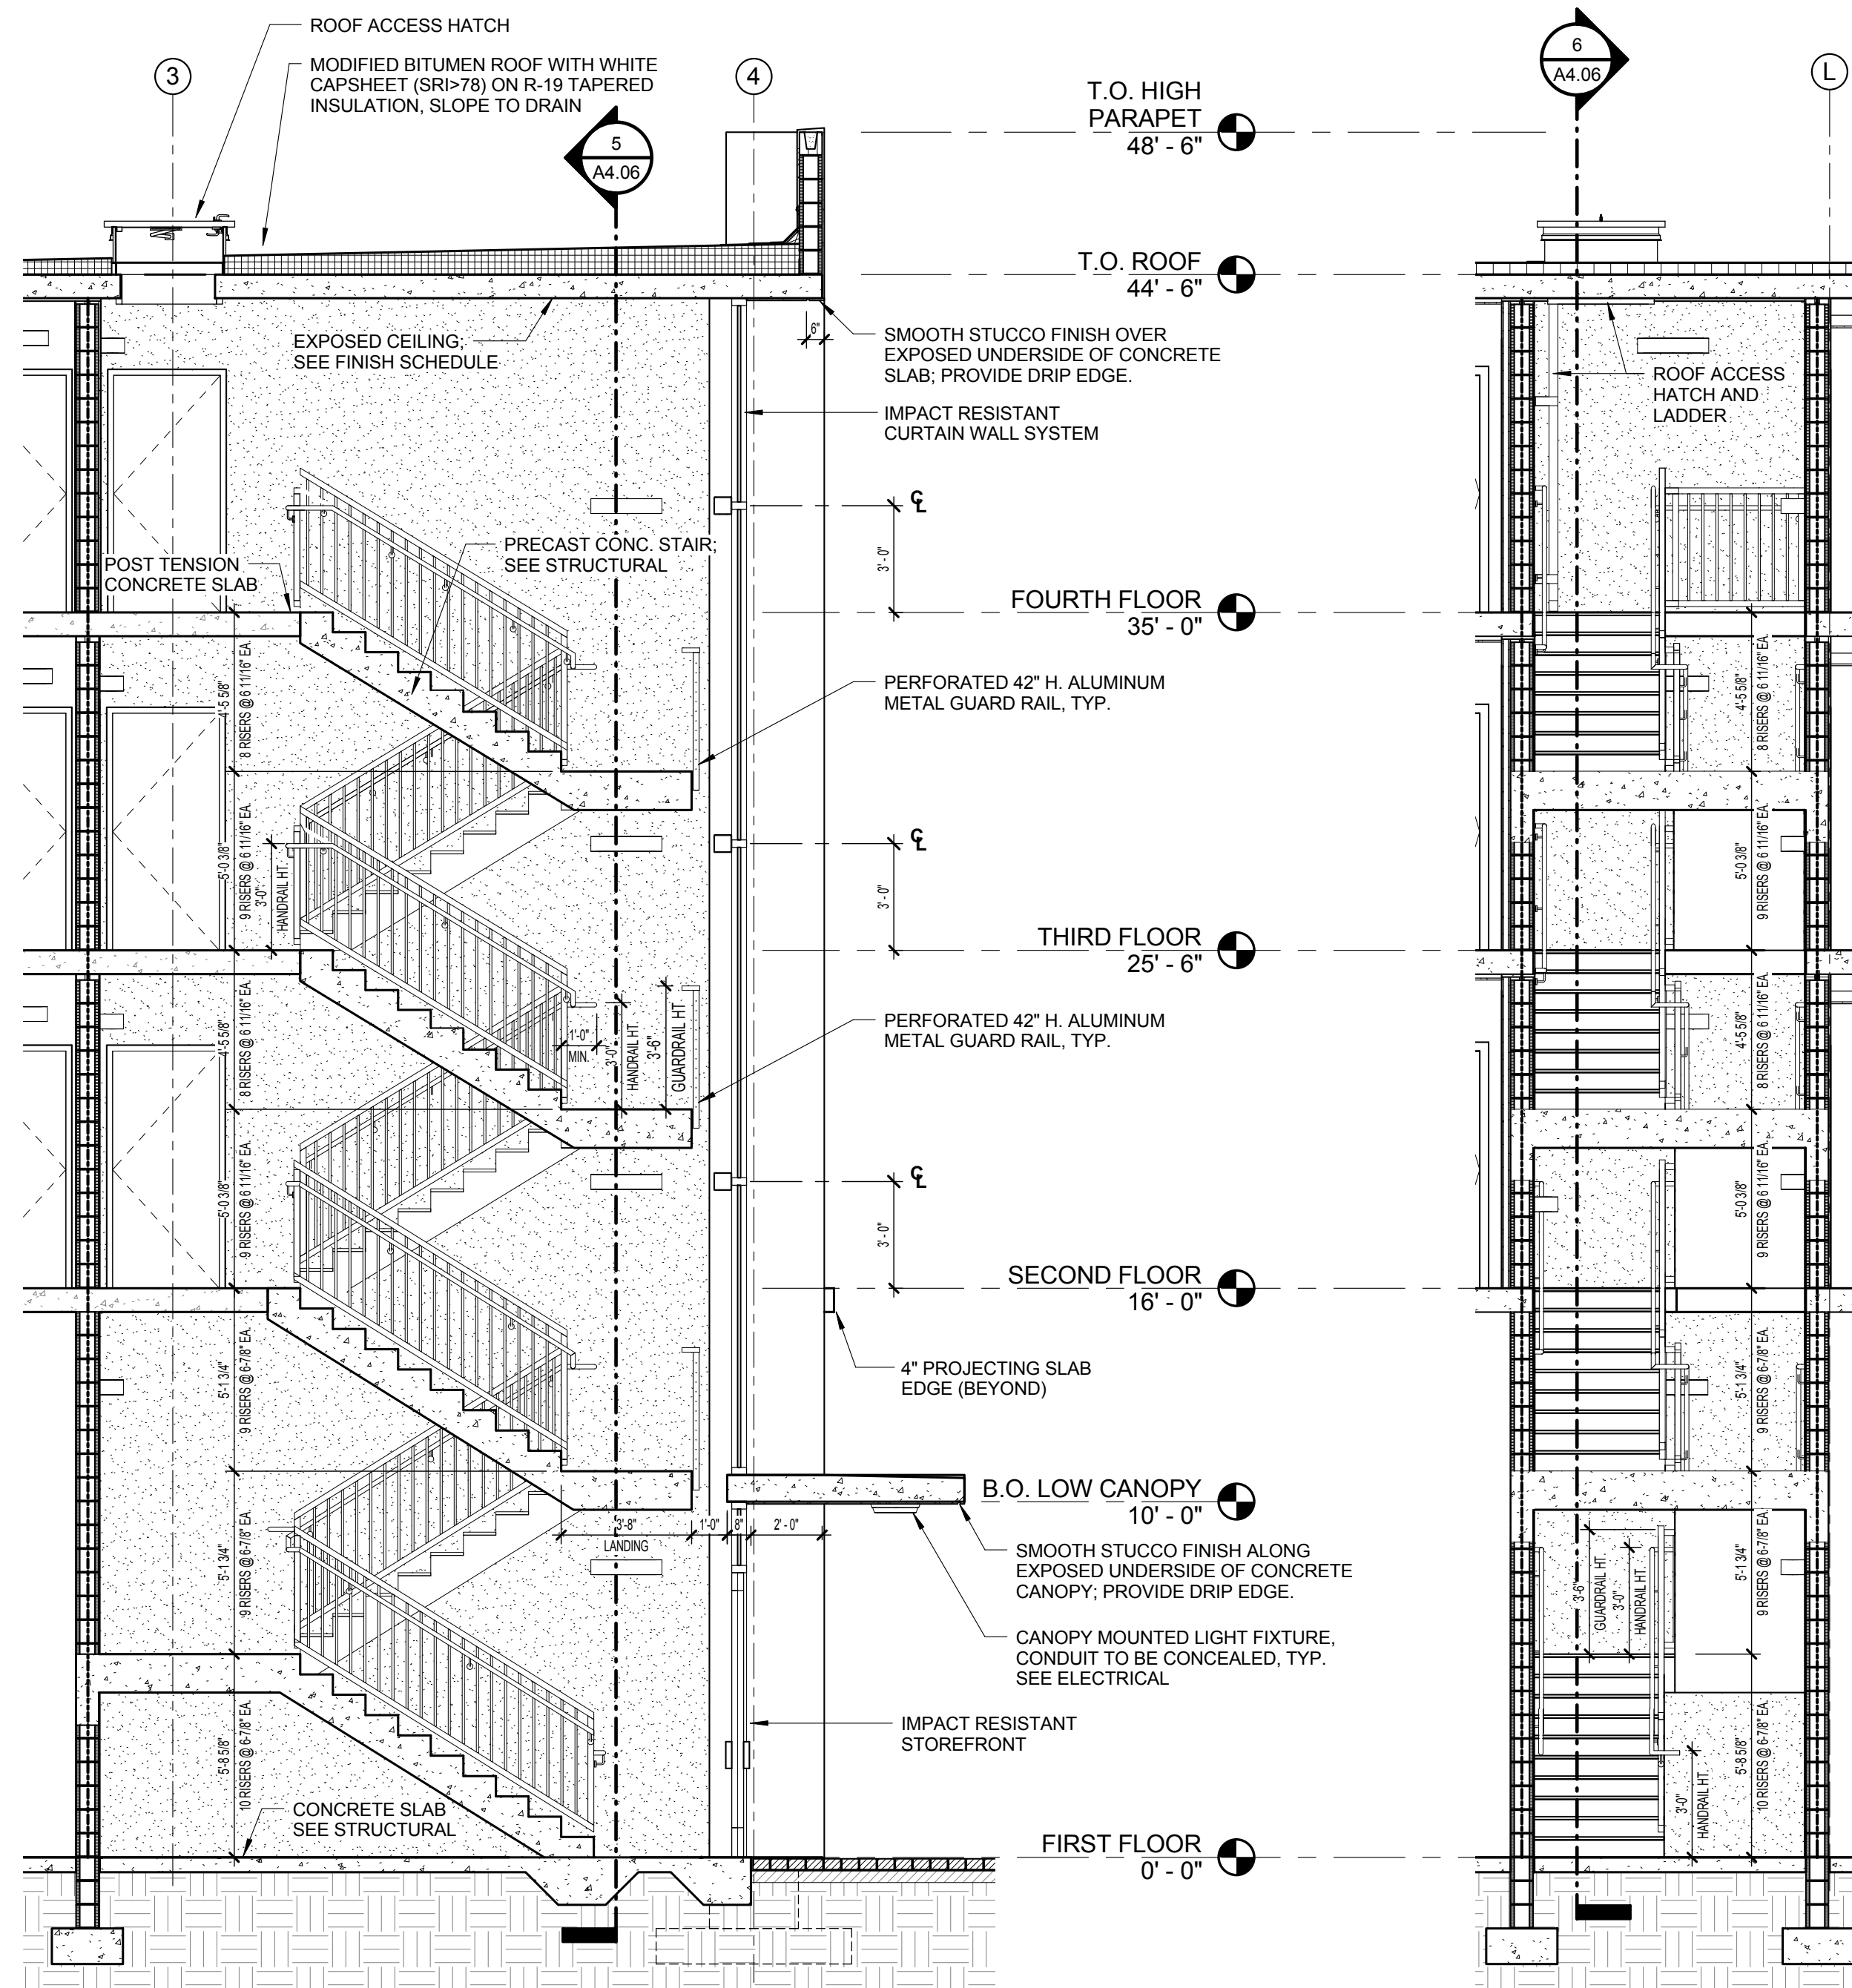


6 EAST STAIR LONG SECTION
A4.06 1/4" = 1'-0"


5 EAST STAIR SHORT SECTION
A4.06 1/4" = 1'-0"

STAIR GENERAL NOTES:


- HANDRAIL AND GUARDS, INCLUDING GLASS HANDRAIL AND GUARD ASSEMBLIES, SHALL BE DESIGNED TO RESIST A LOAD OF 50 POUNDS PER LINEAR FOOT (PLF) APPLIED IN ANY DIRECTION AT THE TOP AND TO TRANSFER THIS LOAD THROUGH THE SUPPORTS TO THE STRUCTURE.
- HANDRAILS AND GUARDS SHALL BE ABLE TO RESIST A SINGLE CONCENTRATED LOAD OF 200 POUNDS, APPLIED IN ANY DIRECTION AT ANY POINT ALONG THE TOP, AND TO TRANSFER THIS LOAD THROUGH THE SUPPORTS TO THE STRUCTURE.
- GUARDS SHALL NOT HAVE OPENINGS WHICH ALLOW PASAGE OF A SPHERE 4 INCHES IN DIAMETER FROM THE WALKING SURFACE TO THE REQUIRED GUARD HEIGHT.
- THE TRIANGULAR OPENING AT THE OPEN SIDES OF A STAIR, FORMED BY THE RISER, TREAD AND BOTTOM RAIL SHALL NOT ALLOW PASSAGE OF A SPHERE 6 INCH IN DIAMETER

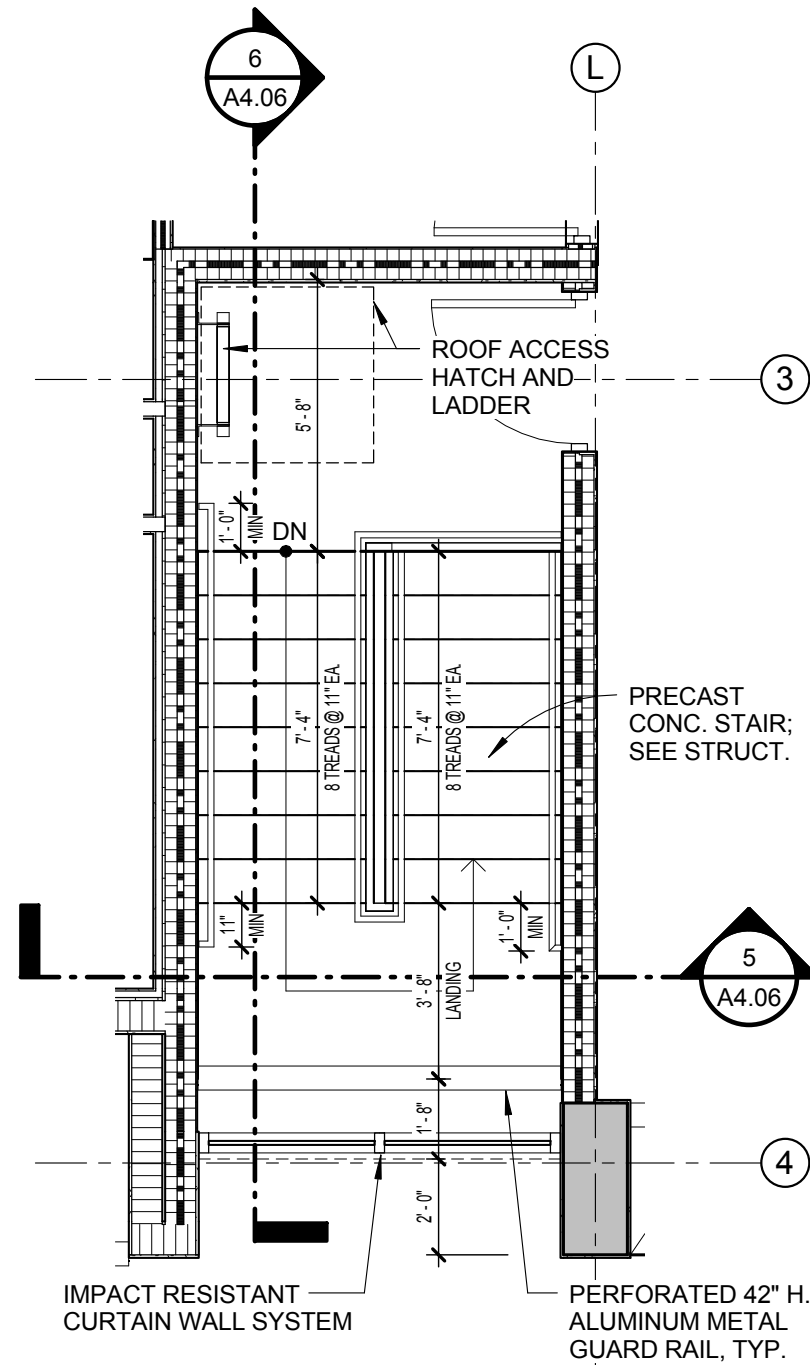


4 FOURTH FLOOR
A4.06 1/4" = 1'-0"

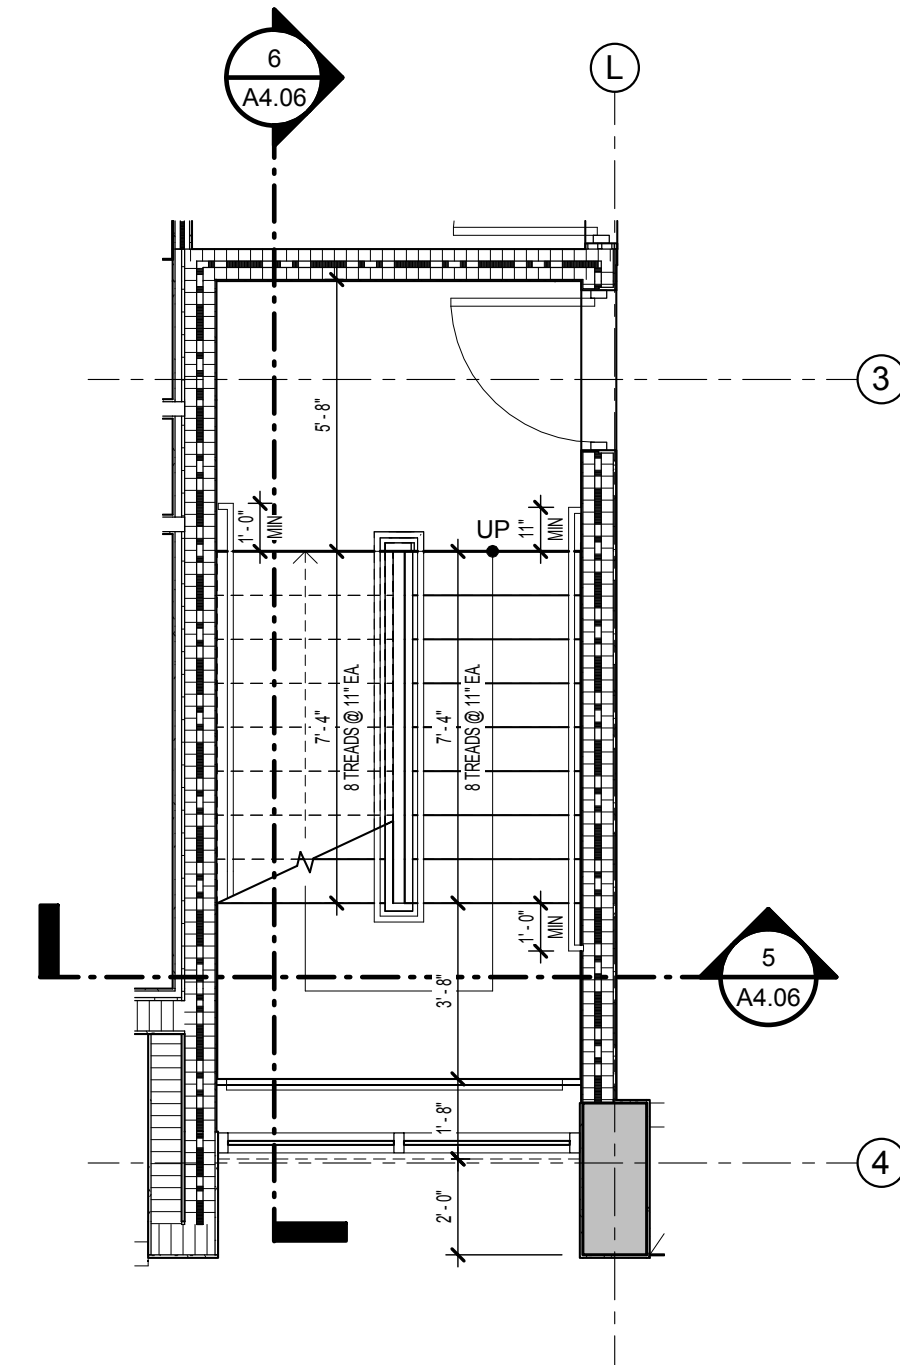

3 THIRD FLOOR PLAN
A4.06 1/4" = 1'-0"

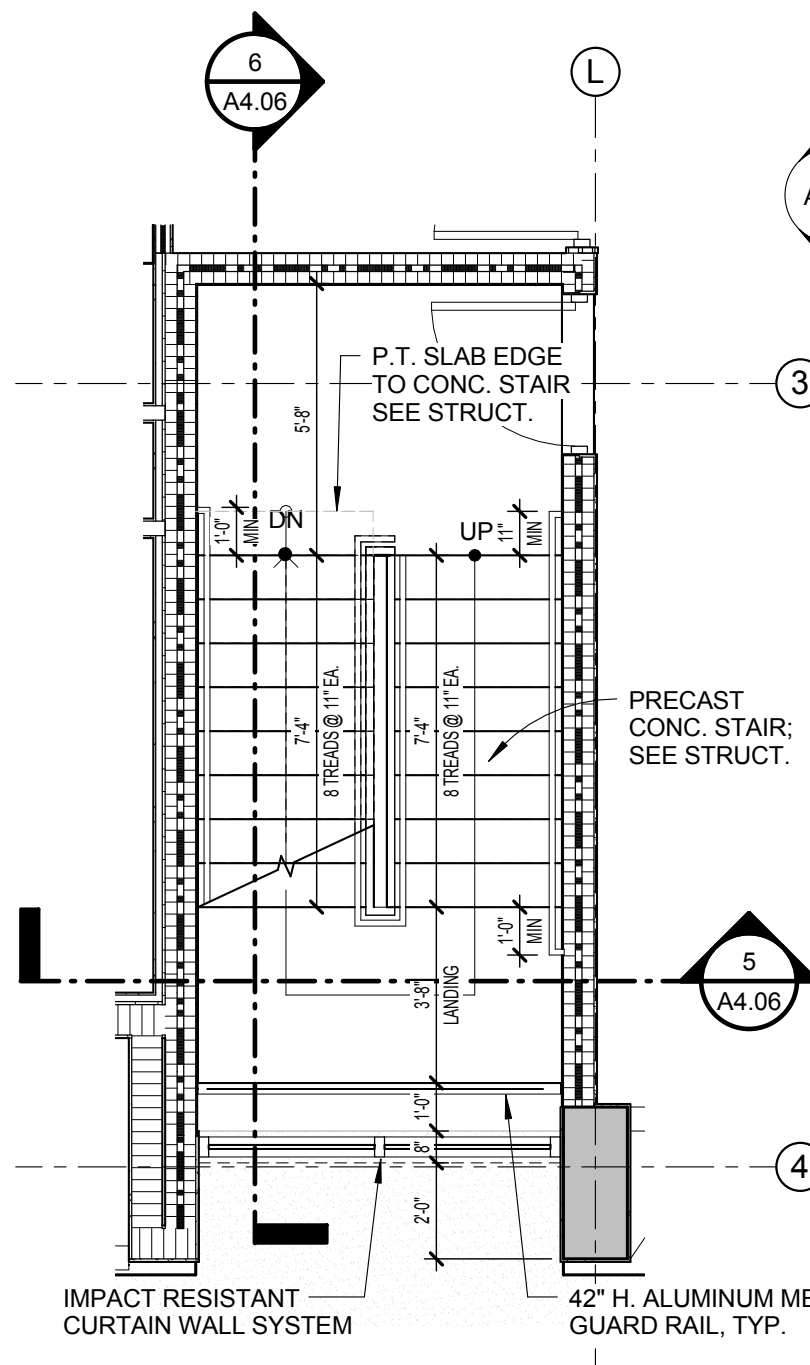

2 SECOND FLOOR PLAN
A4.06 1/4" = 1'-0"

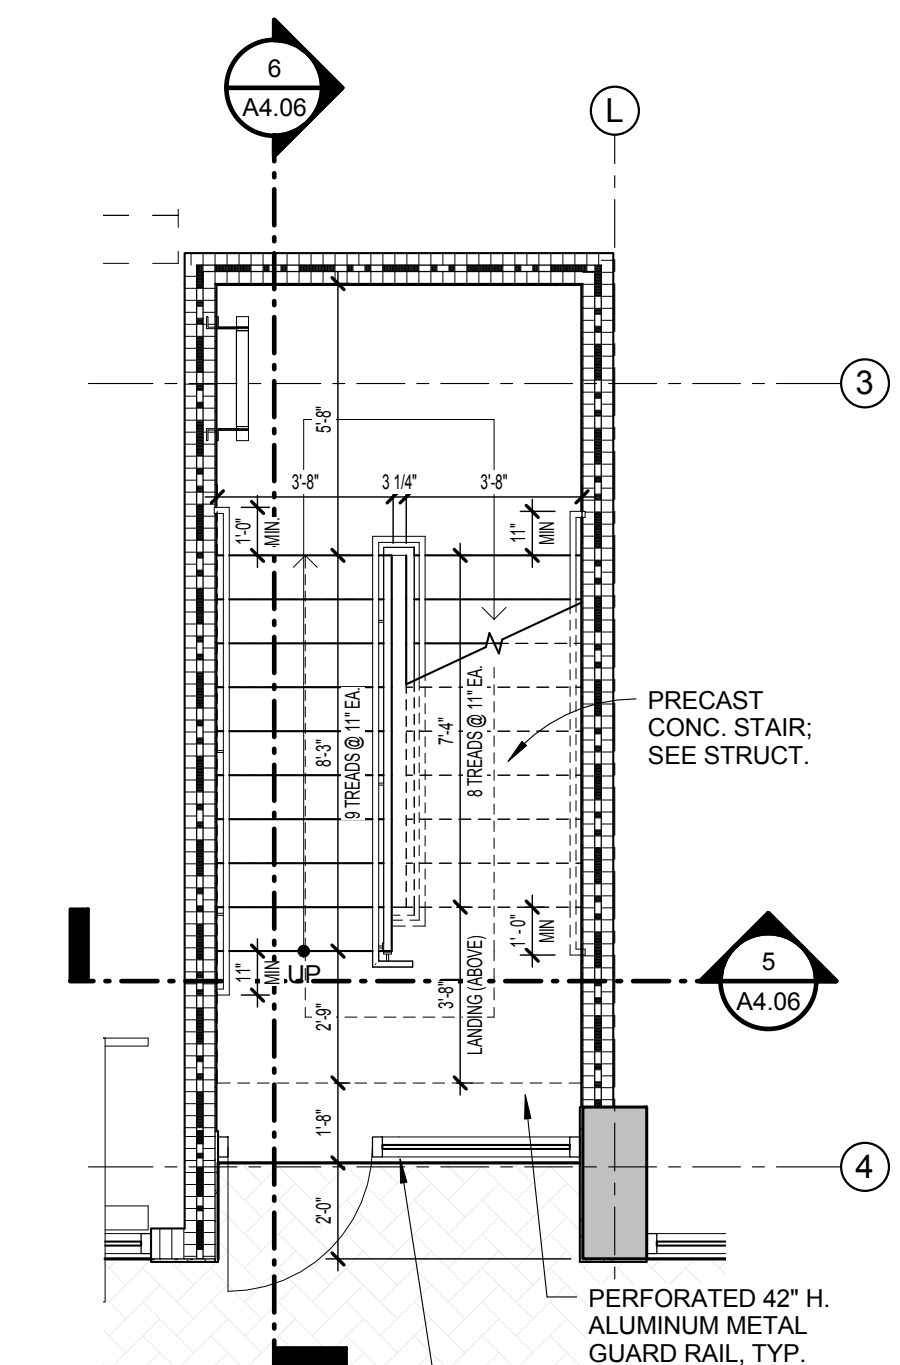

1 FIRST FLOOR PLAN
A4.06 1/4" = 1'-0"

ISSUED FOR :

BIDS
PERMIT
CONSTRUCTION
SEAL

PROJECT TITLE
**UPTOWN
ATLANTIC - 800
BLOCK**

W. ATLANTIC AVE., DELRAY
BEACH, FL


REVISIONS		
NUM.	DESCRIPTION	DATE

THESE DRAWINGS ARE PREPARED PER ESTABLISHED INDUSTRY STANDARDS AND REPRESENT THE ARCHITECT AND ENGINEERS DESIGN CONCEPT. THEY ARE NOT INTENDED TO PROVIDE EVERY DETAIL OR CONDITION REQUIRED TO CONSTRUCT THE BUILDING. THE CONTRACTOR THROUGH SUBMITTALS AND OTHER COORDINATION EFFORTS IS FULLY RESPONSIBLE FOR PROVIDING A COMPLETE AND OPERATIONAL BUILDING WHETHER INDICATED ON THE PLANS OR NOT.

DRAWING TITLE
**ENLARGED
CIRCULATION
PLAN**


DATE
JOB NUMBER
121108
DRAWING NUMBER

A4.06

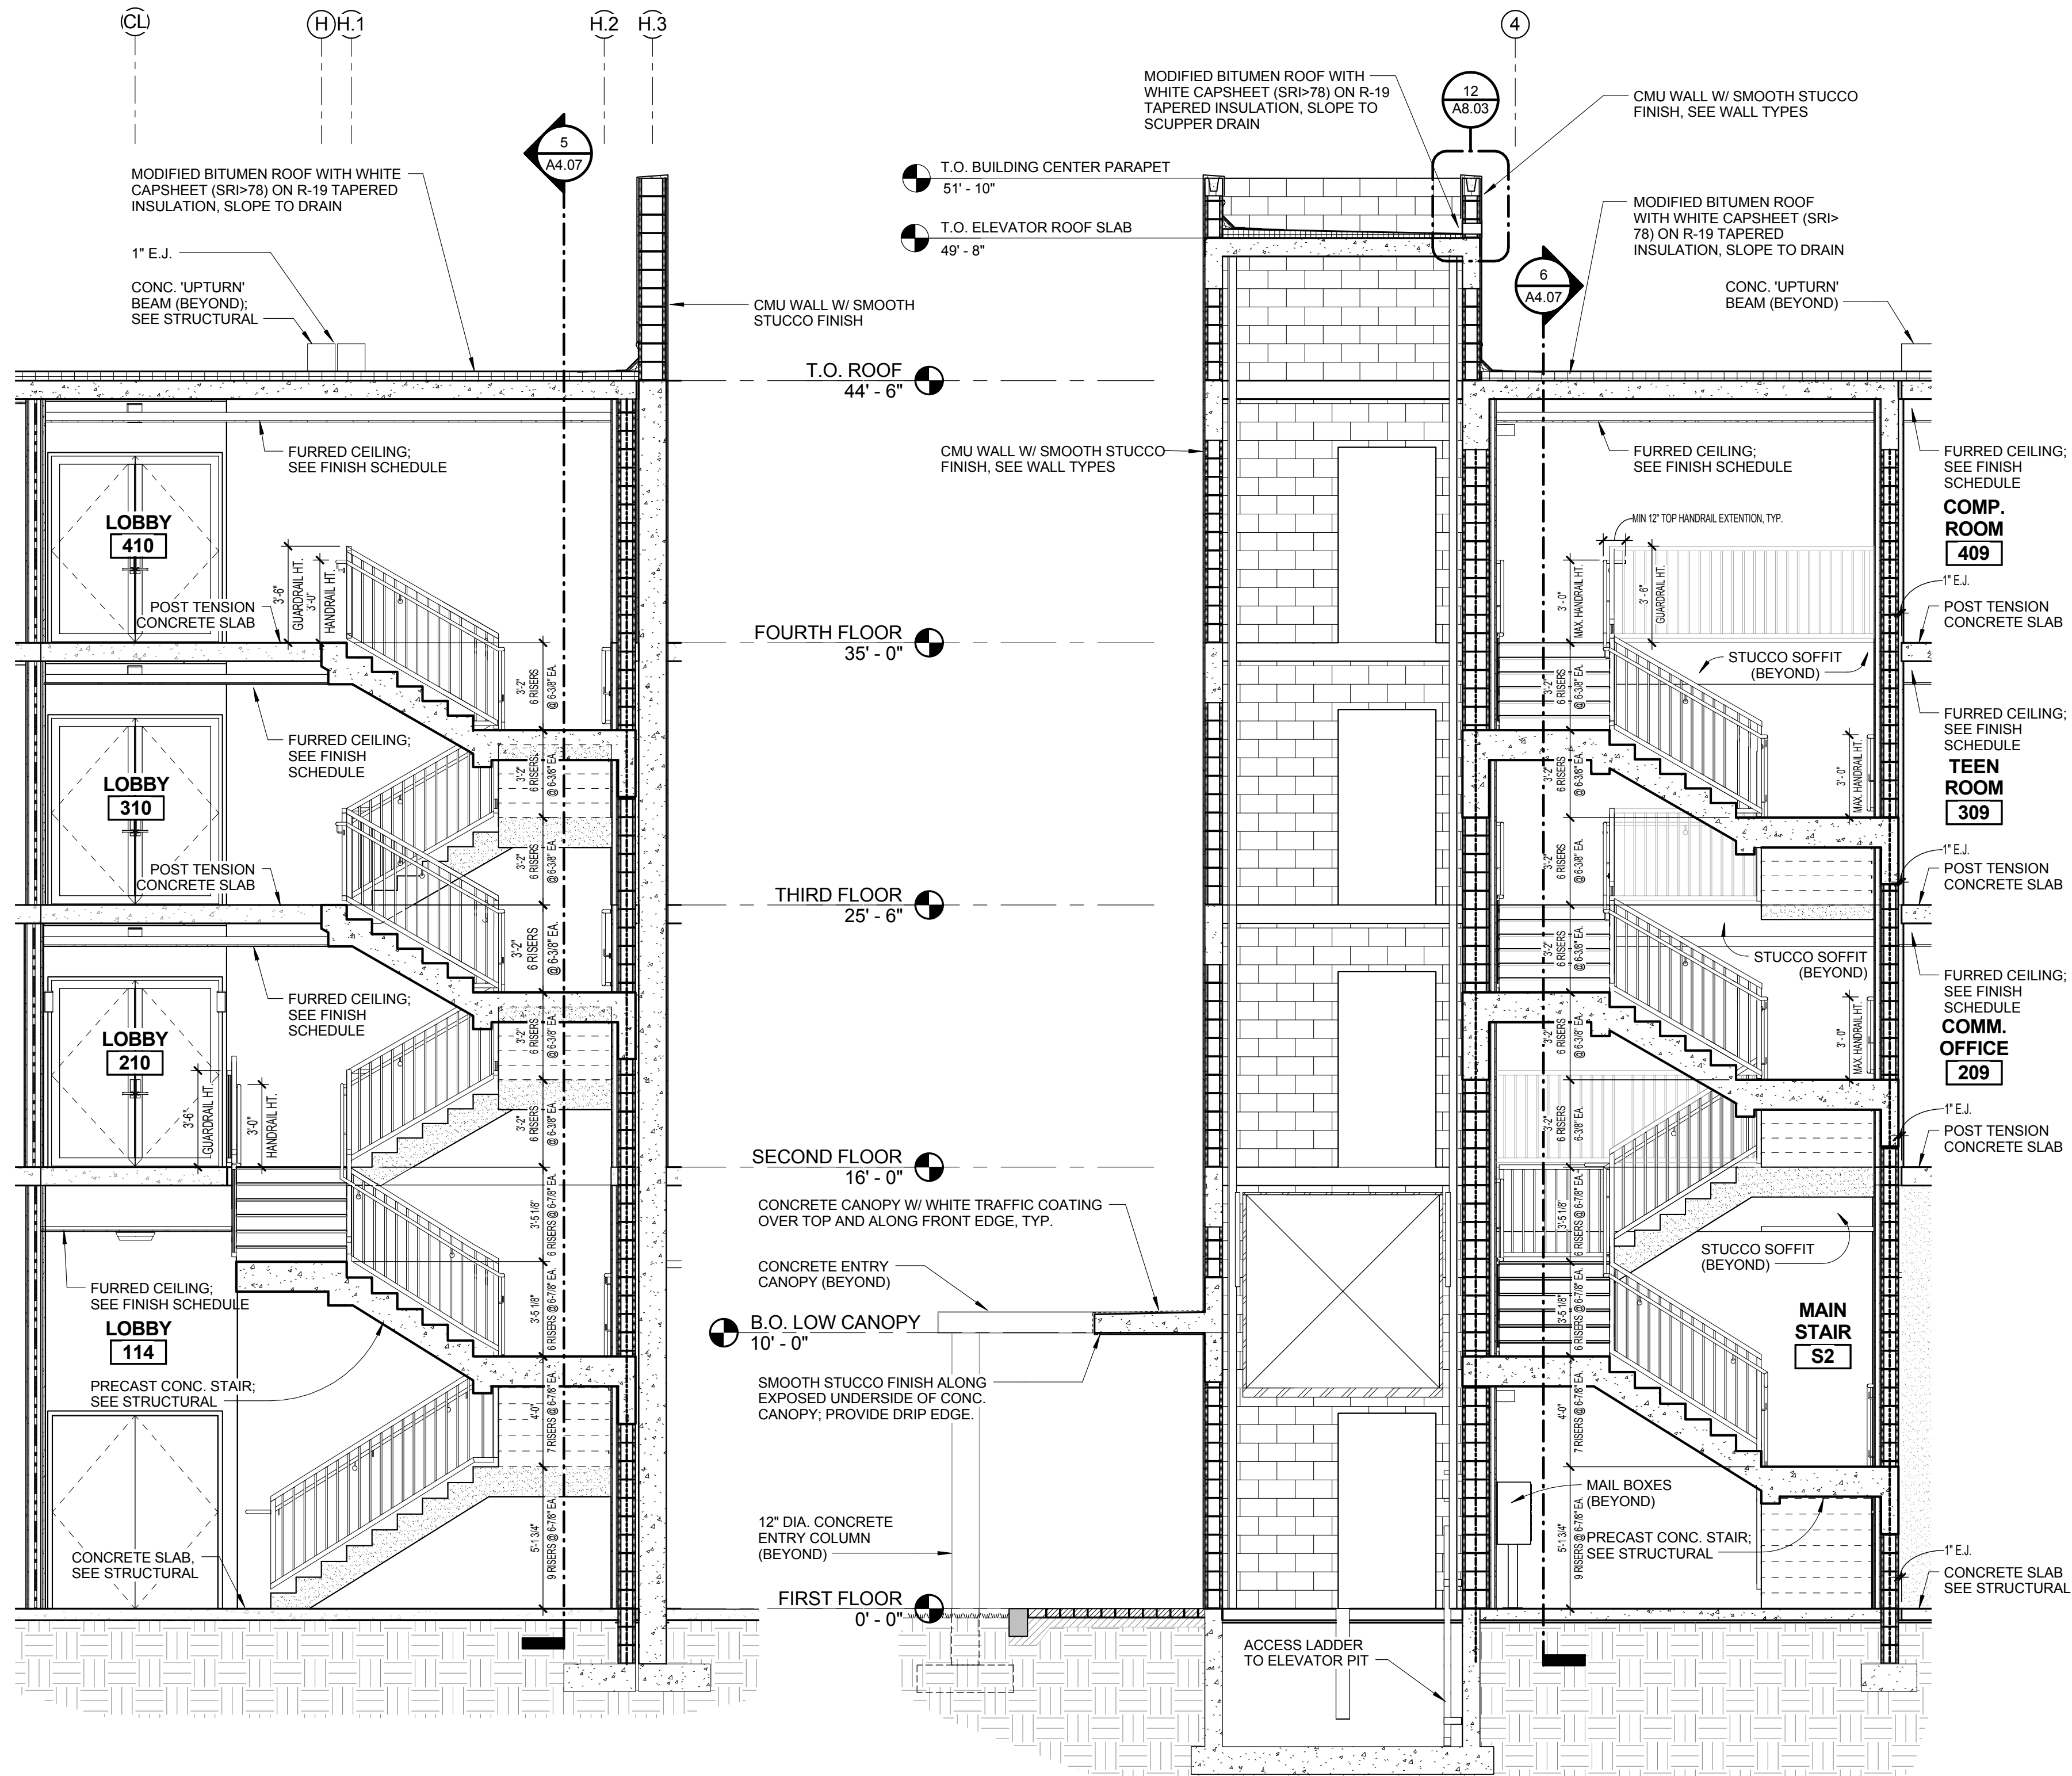


6 MAIN STAIR SECTION (EW)
A4.07 1/4" = 1'-0"


5 MAIN STAIR / ELEVATOR SECTION (N/S)
A4.07 1/4" = 1'-0"

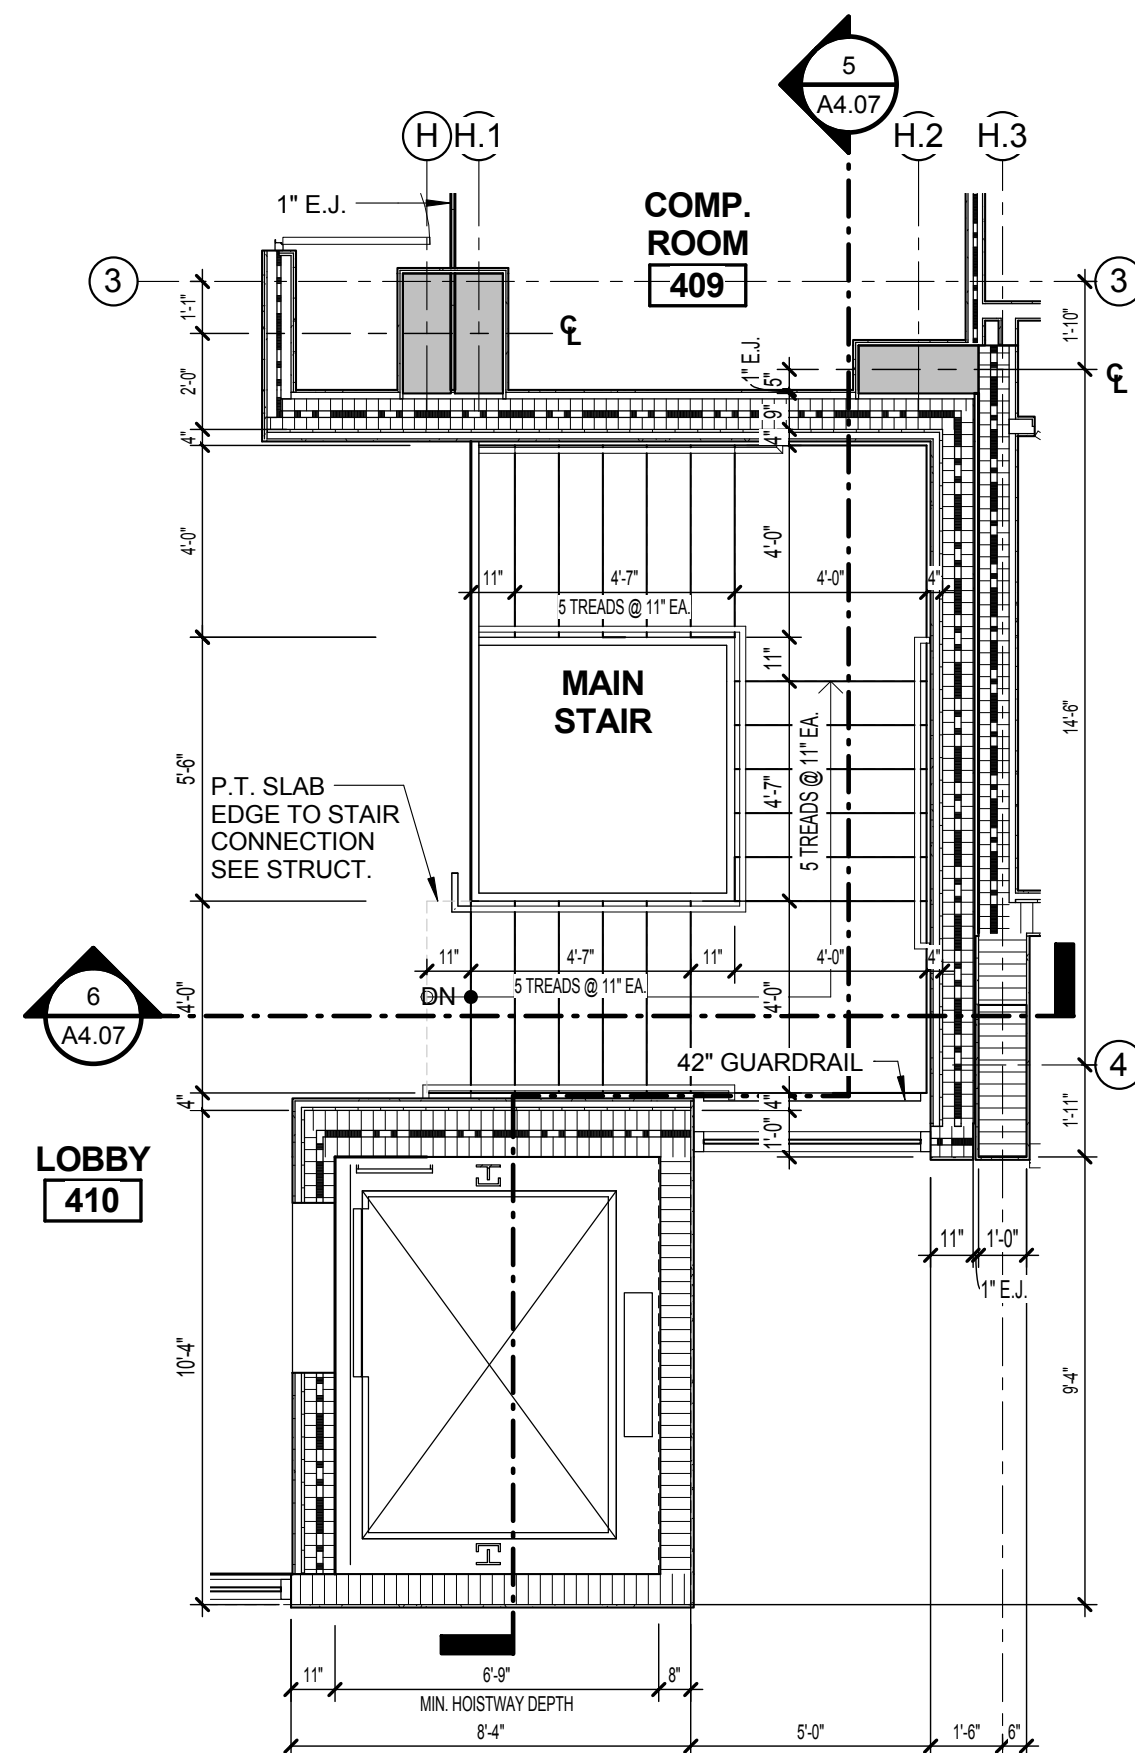


4 FOURTH FLOOR
A4.07 1/4" = 1'-0"

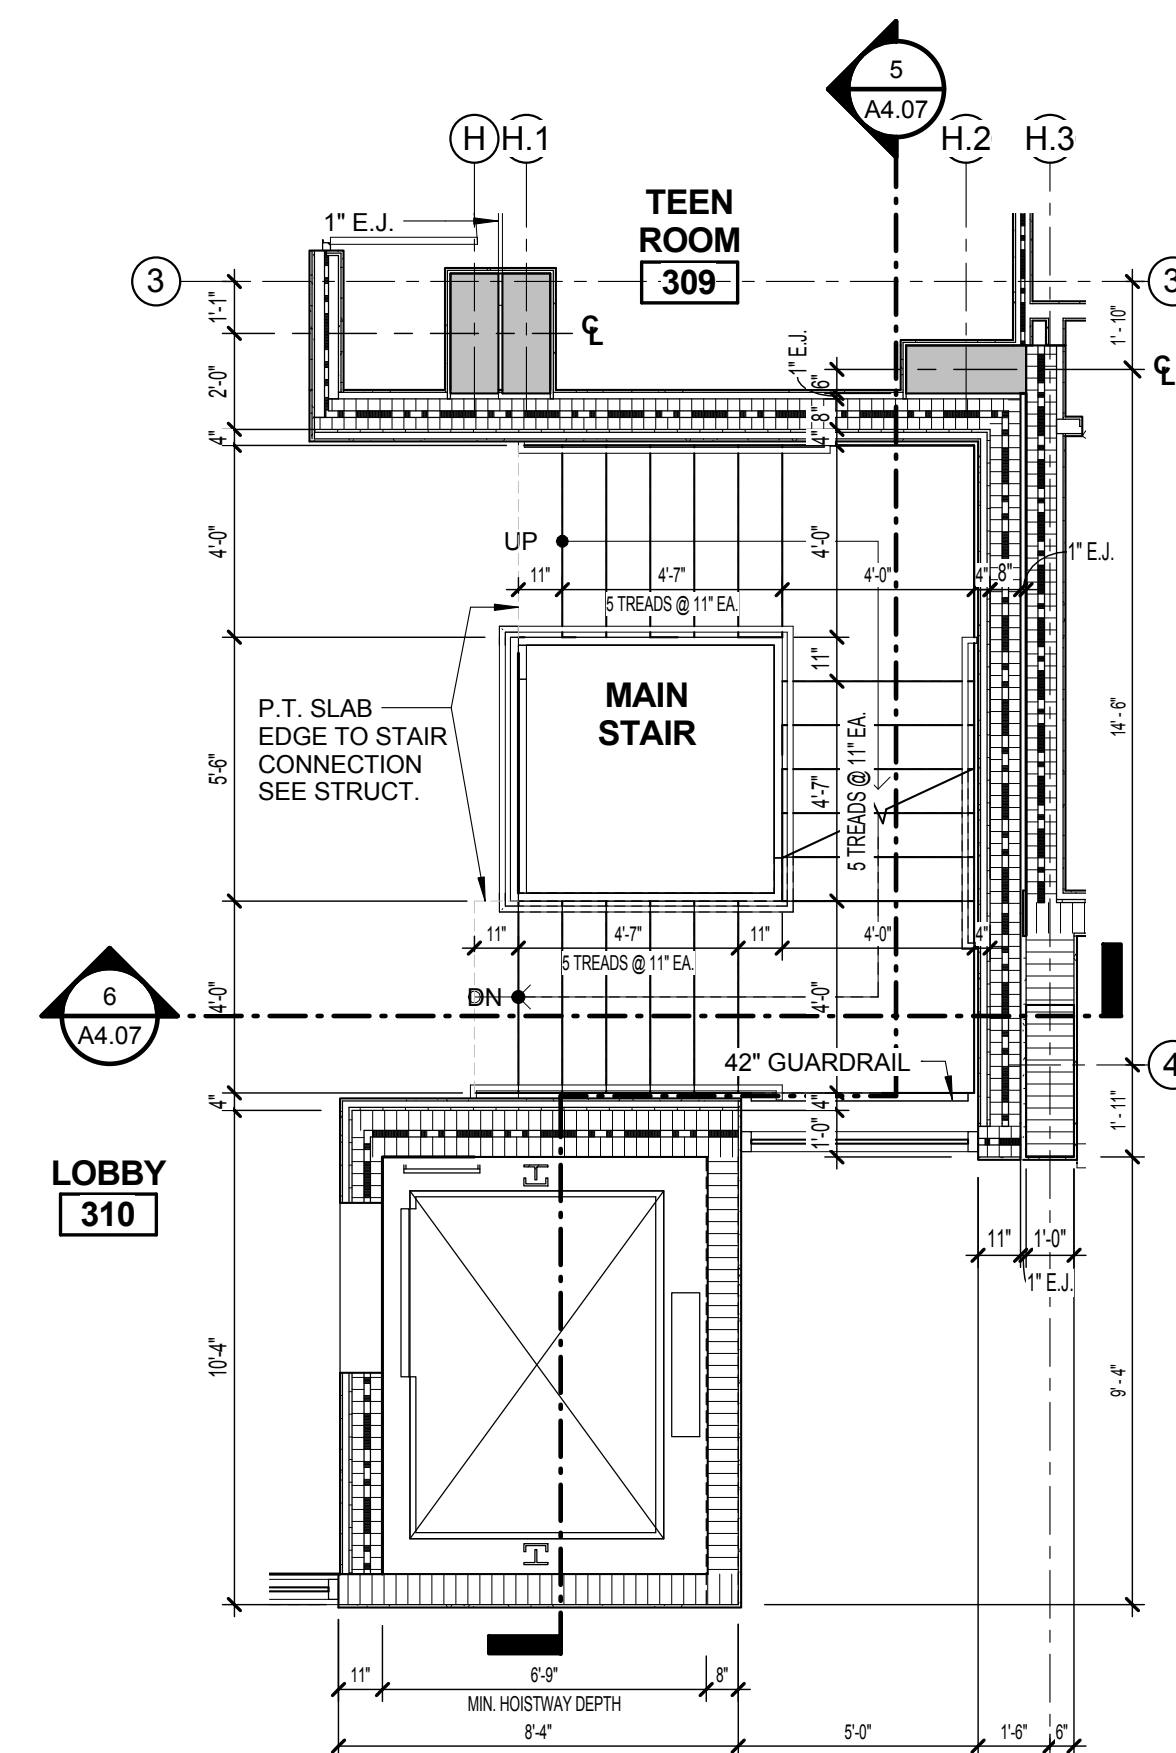

3 THIRD FLOOR PLAN
A4.07 1/4" = 1'-0"

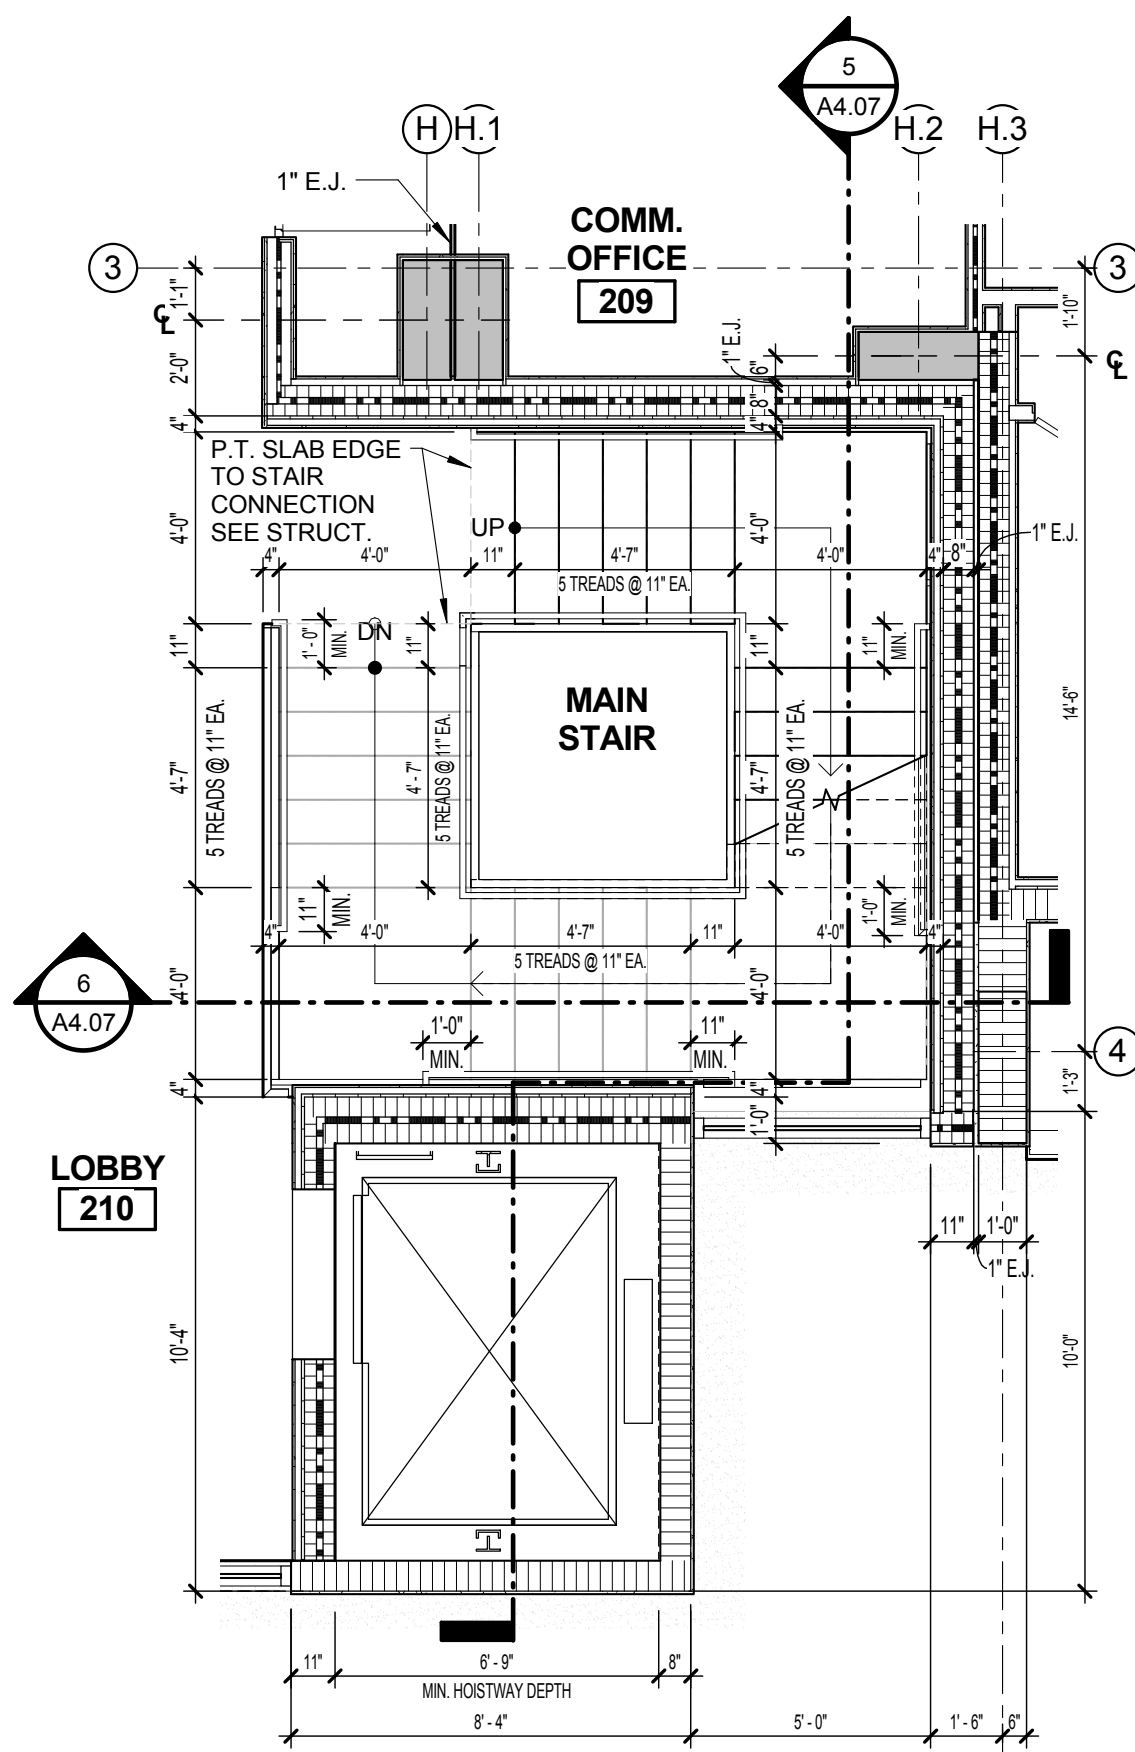

2 SECOND FLOOR PLAN
A4.07 1/4" = 1'-0"

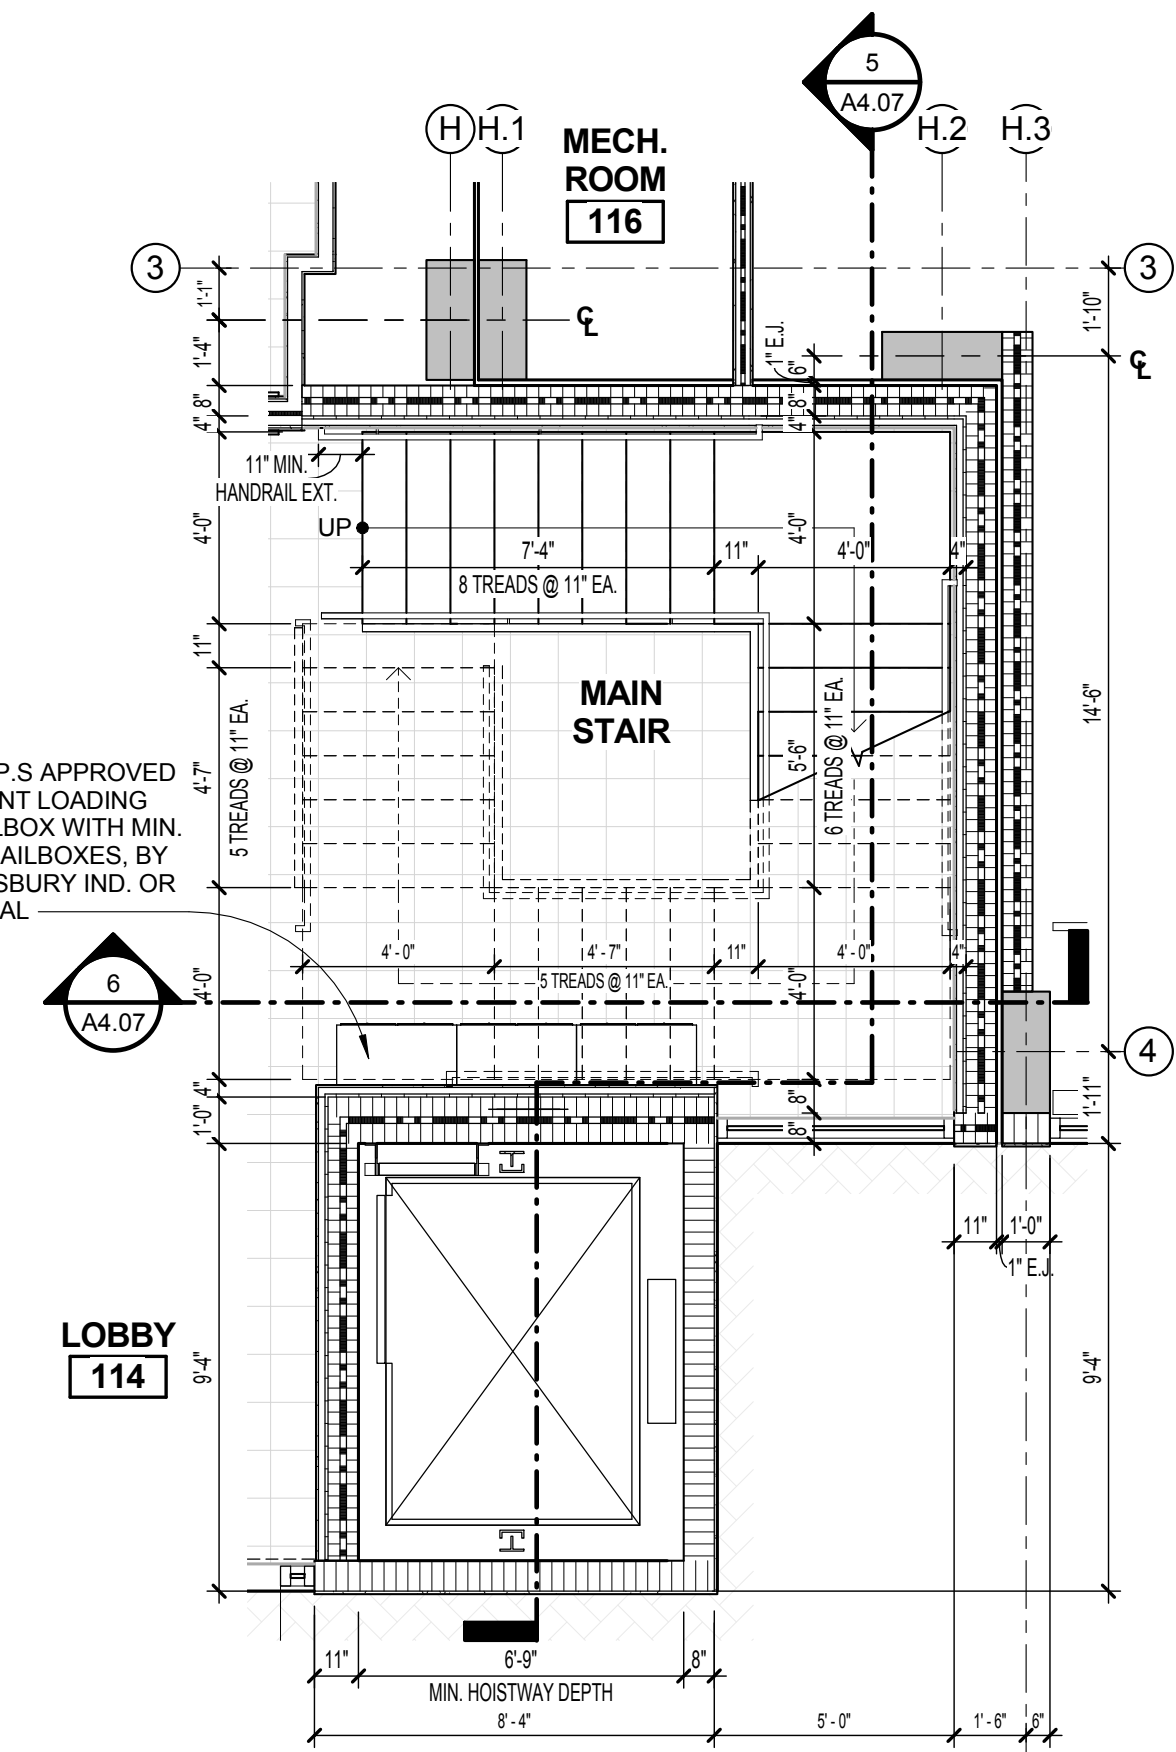

1 FIRST FLOOR PLAN
A4.07 1/4" = 1'-0"

ISSUED FOR :
BIDS
PERMIT
CONSTRUCTION
SEAL

PROJECT TITLE
UPTOWN
ATLANTIC - 800
BLOCK

W. ATLANTIC AVE., DELRAY
BEACH, FL


REVISIONS
NUM. DESCRIPTION DATE

THESE DRAWINGS ARE PREPARED
PER ESTABLISHED INDUSTRY
STANDARDS AND REPRESENT THE
ARCHITECT AND ENGINEERS DESIGN
CONCEPT. THEY ARE NOT INTENDED
TO PROVIDE EVERY DETAIL OR
CONDITION REQUIRED TO
CONSTRUCT THE BUILDING. THE
CONTRACTOR THROUGH SUBMITTALS
AND OTHER COORDINATION EFFORTS
IS FULLY RESPONSIBLE FOR
PROVIDING A COMPLETE AND
OPERATIONAL BUILDING WHETHER
INDICATED ON THE PLANS OR NOT.
FILE NUMBER


DRAWING TITLE
ENLARGED
CIRCULATION
PLANS @ MAIN
STAIR

DATE
DRAWN BY
JOB NUMBER
121108
DRAWING NUMBER


A4.07

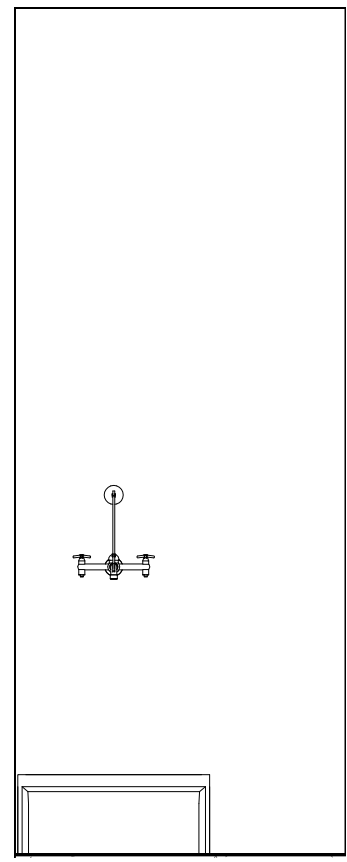


7 JAN CLOSET - 221
A4.08 1/2" = 1'-0"

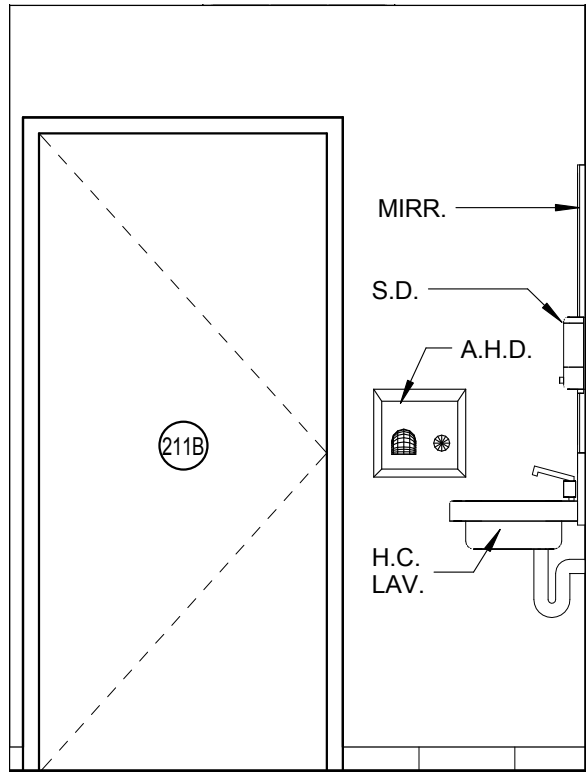


6 GYM 211 RESTROOM - WEST
A4.08 1/2" = 1'-0"

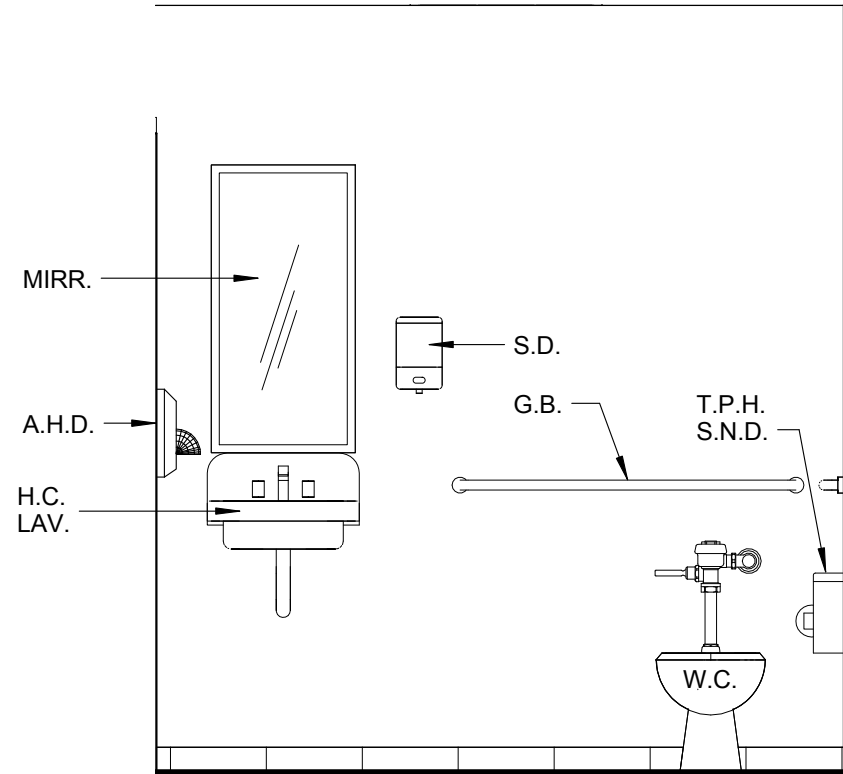


5 GYM 211 RESTROOM - NORTH
A4.08 1/2" = 1'-0"

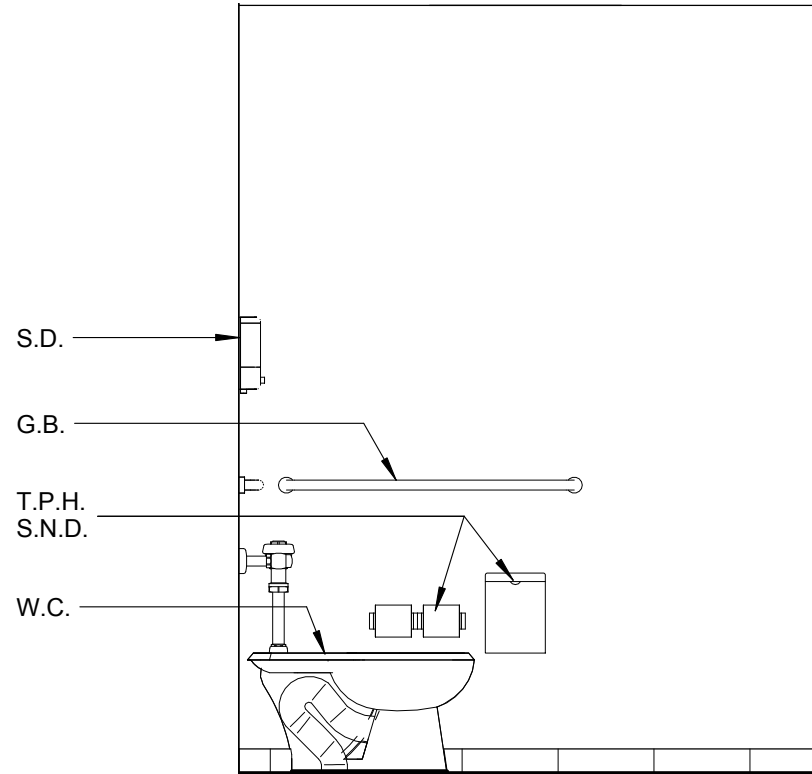

4 GYM 211 RESTROOM - EAST
A4.08 1/2" = 1'-0"

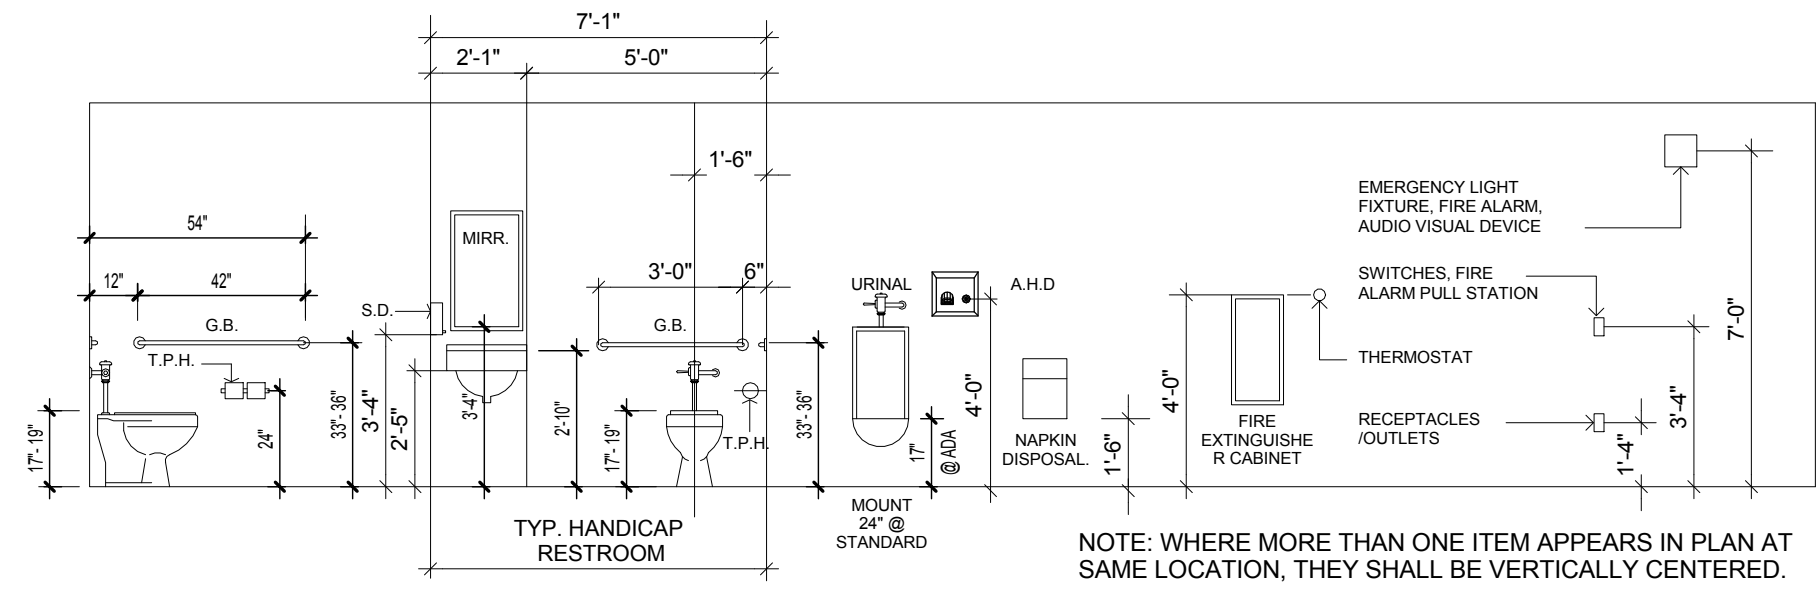

FIXTURE MOUNTING HTS

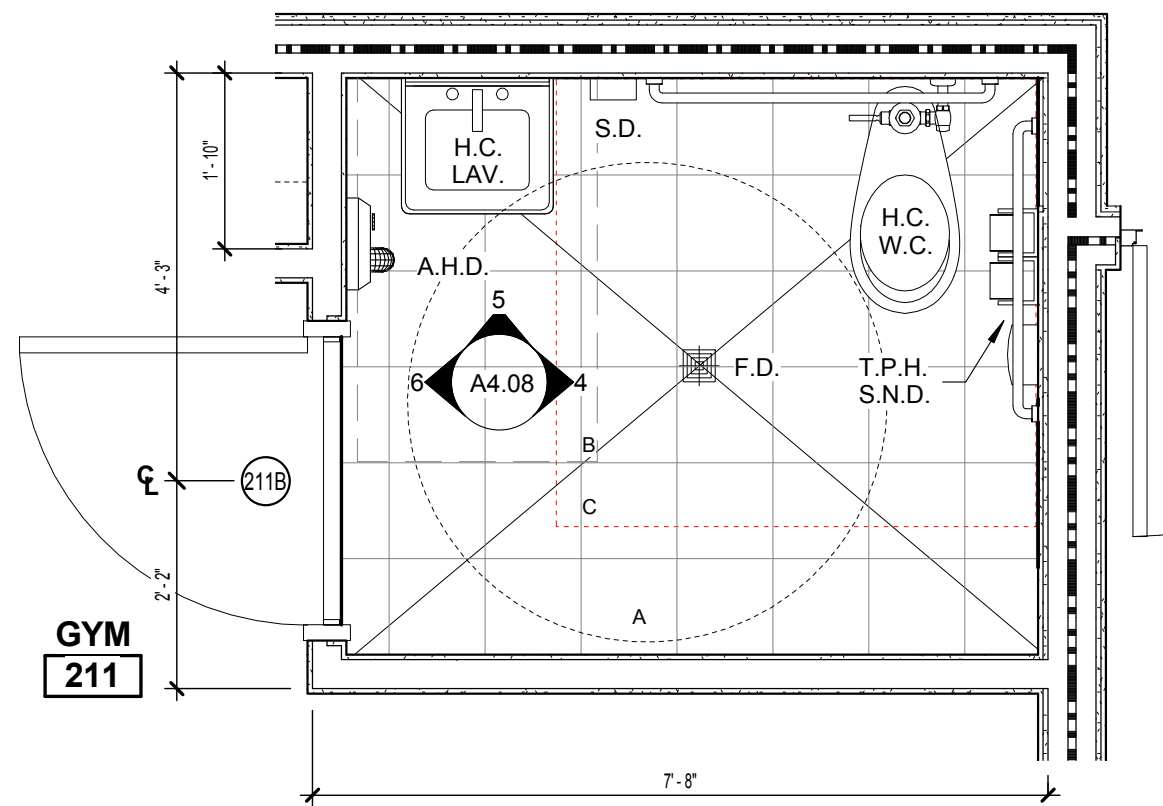


3 ENLARGED RESTOOM PLAN @ GYM
A4.08 1/2" = 1'-0"


ABBREVIATIONS / FIXTURE LEGEND	
S.D.	SOAP DISPENSER - BOBRICK B-2012 AUTO SYSTEM
H.C.	HANDICAP
G.B.	GRAB BAR
T.P.H.	TOILET PAPER HOLDER - BOBRICK B-274
A.H.D.	AIR HAND DRYER
MIRR.	MIRROR - BOBRICK B-165 1830
F.D.	FLOOR DRAIN
LAV.	LAVATORY
W.C.	WATER CLOSET
S.B.	A.D.A. SHOWER BENCH
CUR.	SHOWER CURTAIN
S.U.	A.D.A. HAND HELD SHOWER SPRAY UNIT
S.N.D.	SANITARY NAPKIN DISPOSAL
R.H.	ROBE HOOK
W.S.D.	WALL MOUNTED SOAP DISH

GENERAL NOTES:

- ACCESSIBLE CLEAR FLOOR AREAS
"A" 60" DIA. CLEAR FLOOR TURNAROUND
"B" 30"x48" CLEAR FLOOR AREA
- ALL TOILET ACCESSORIES TO BE ADA COMPLIANT AND INSTALLED PER MANUFACTURER'S PUBLISHED INSTRUCTIONS
- ACCESSORY MOUNTING HEIGHTS SHALL BE 15" A.F.F. MIN AND 48" A.F.F. MAX UNLESS NOTED OTHERWISE.
- SEE FINISH PLANS FOR ROOM FINISH

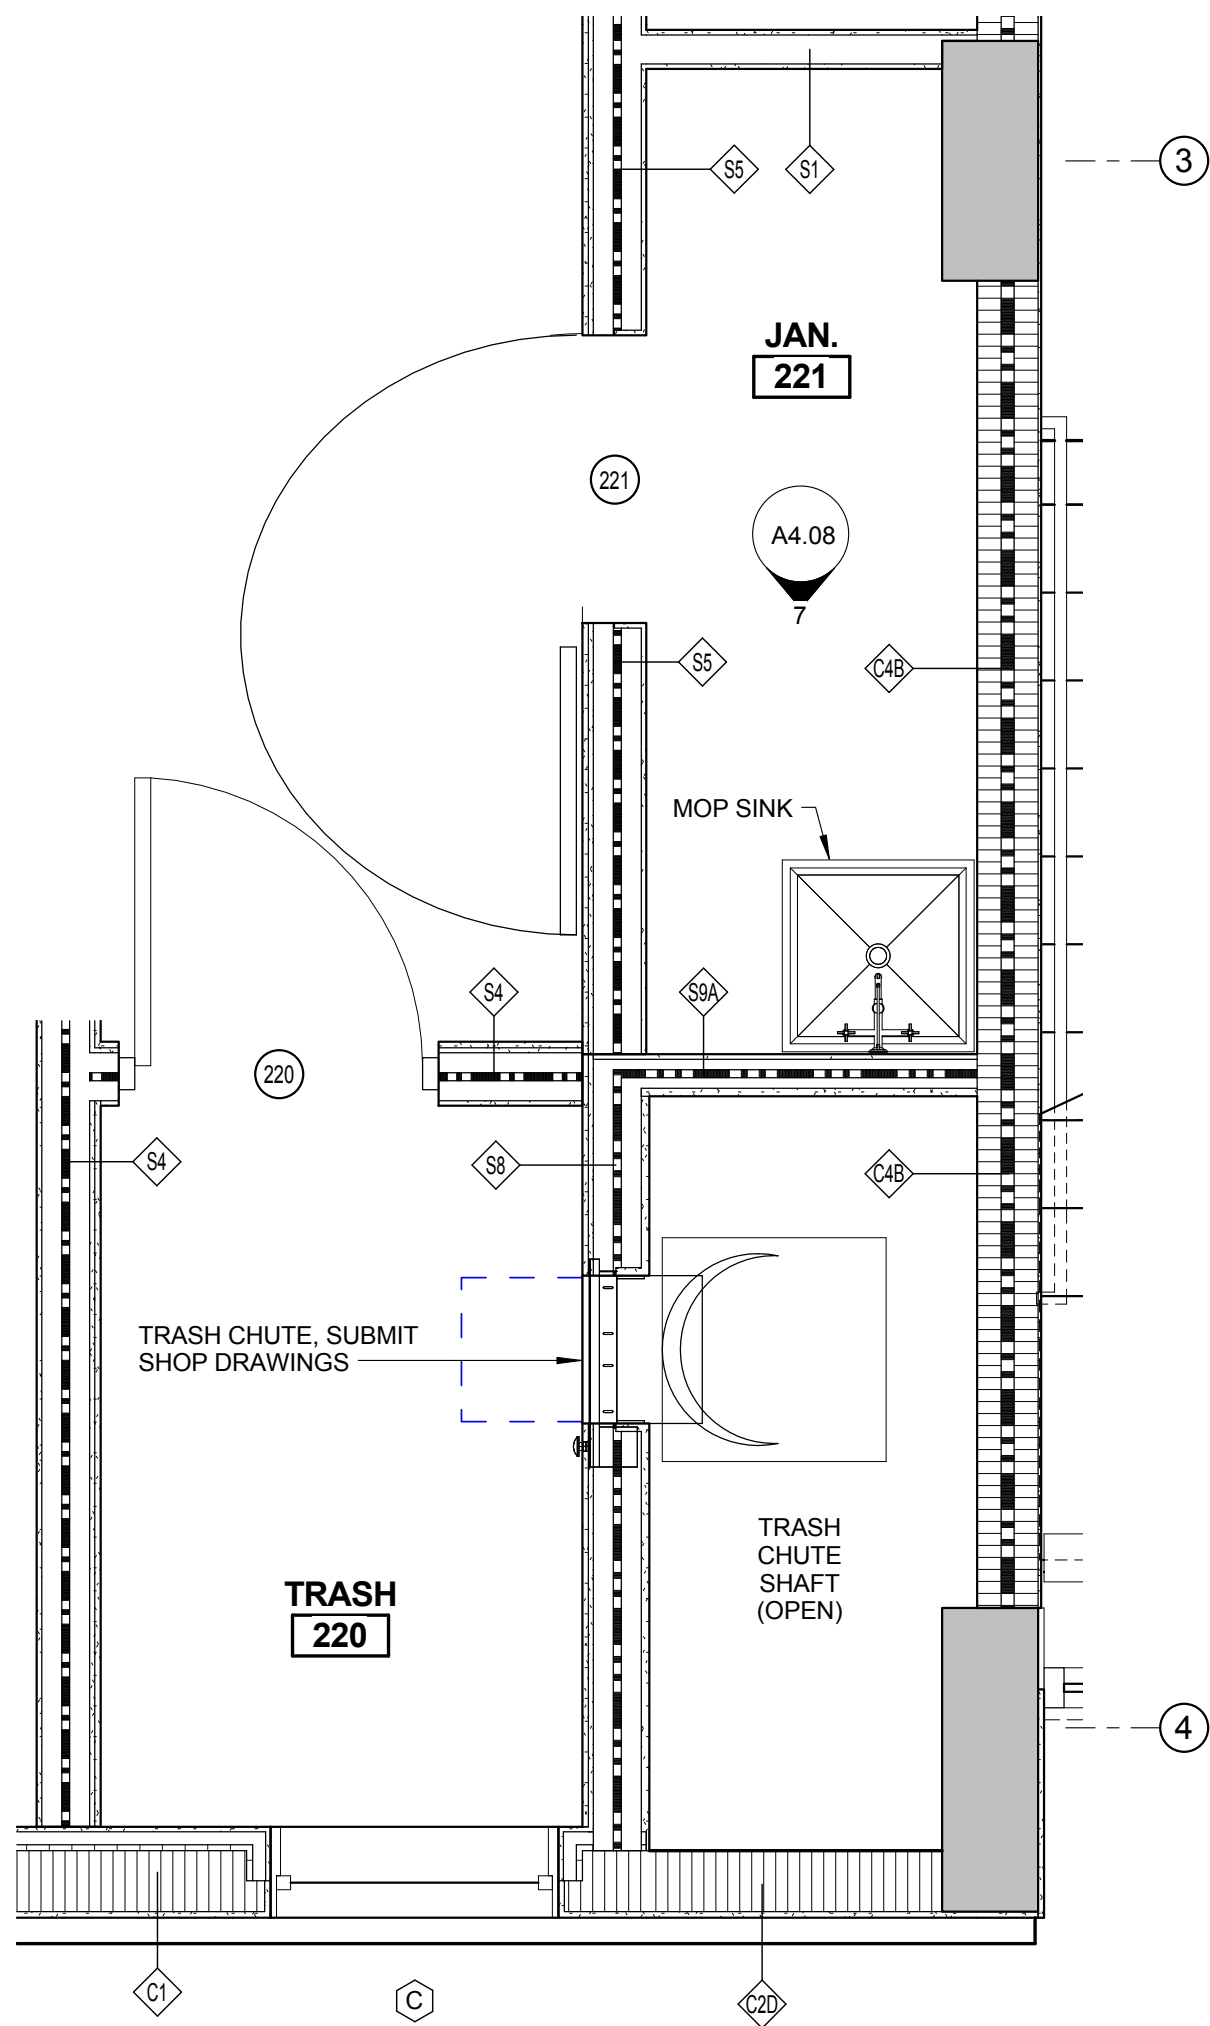

2 ENLARGED TRASH ROOM AND JANITOR CLOSET PLAN
A4.08 1/2" = 1'-0"

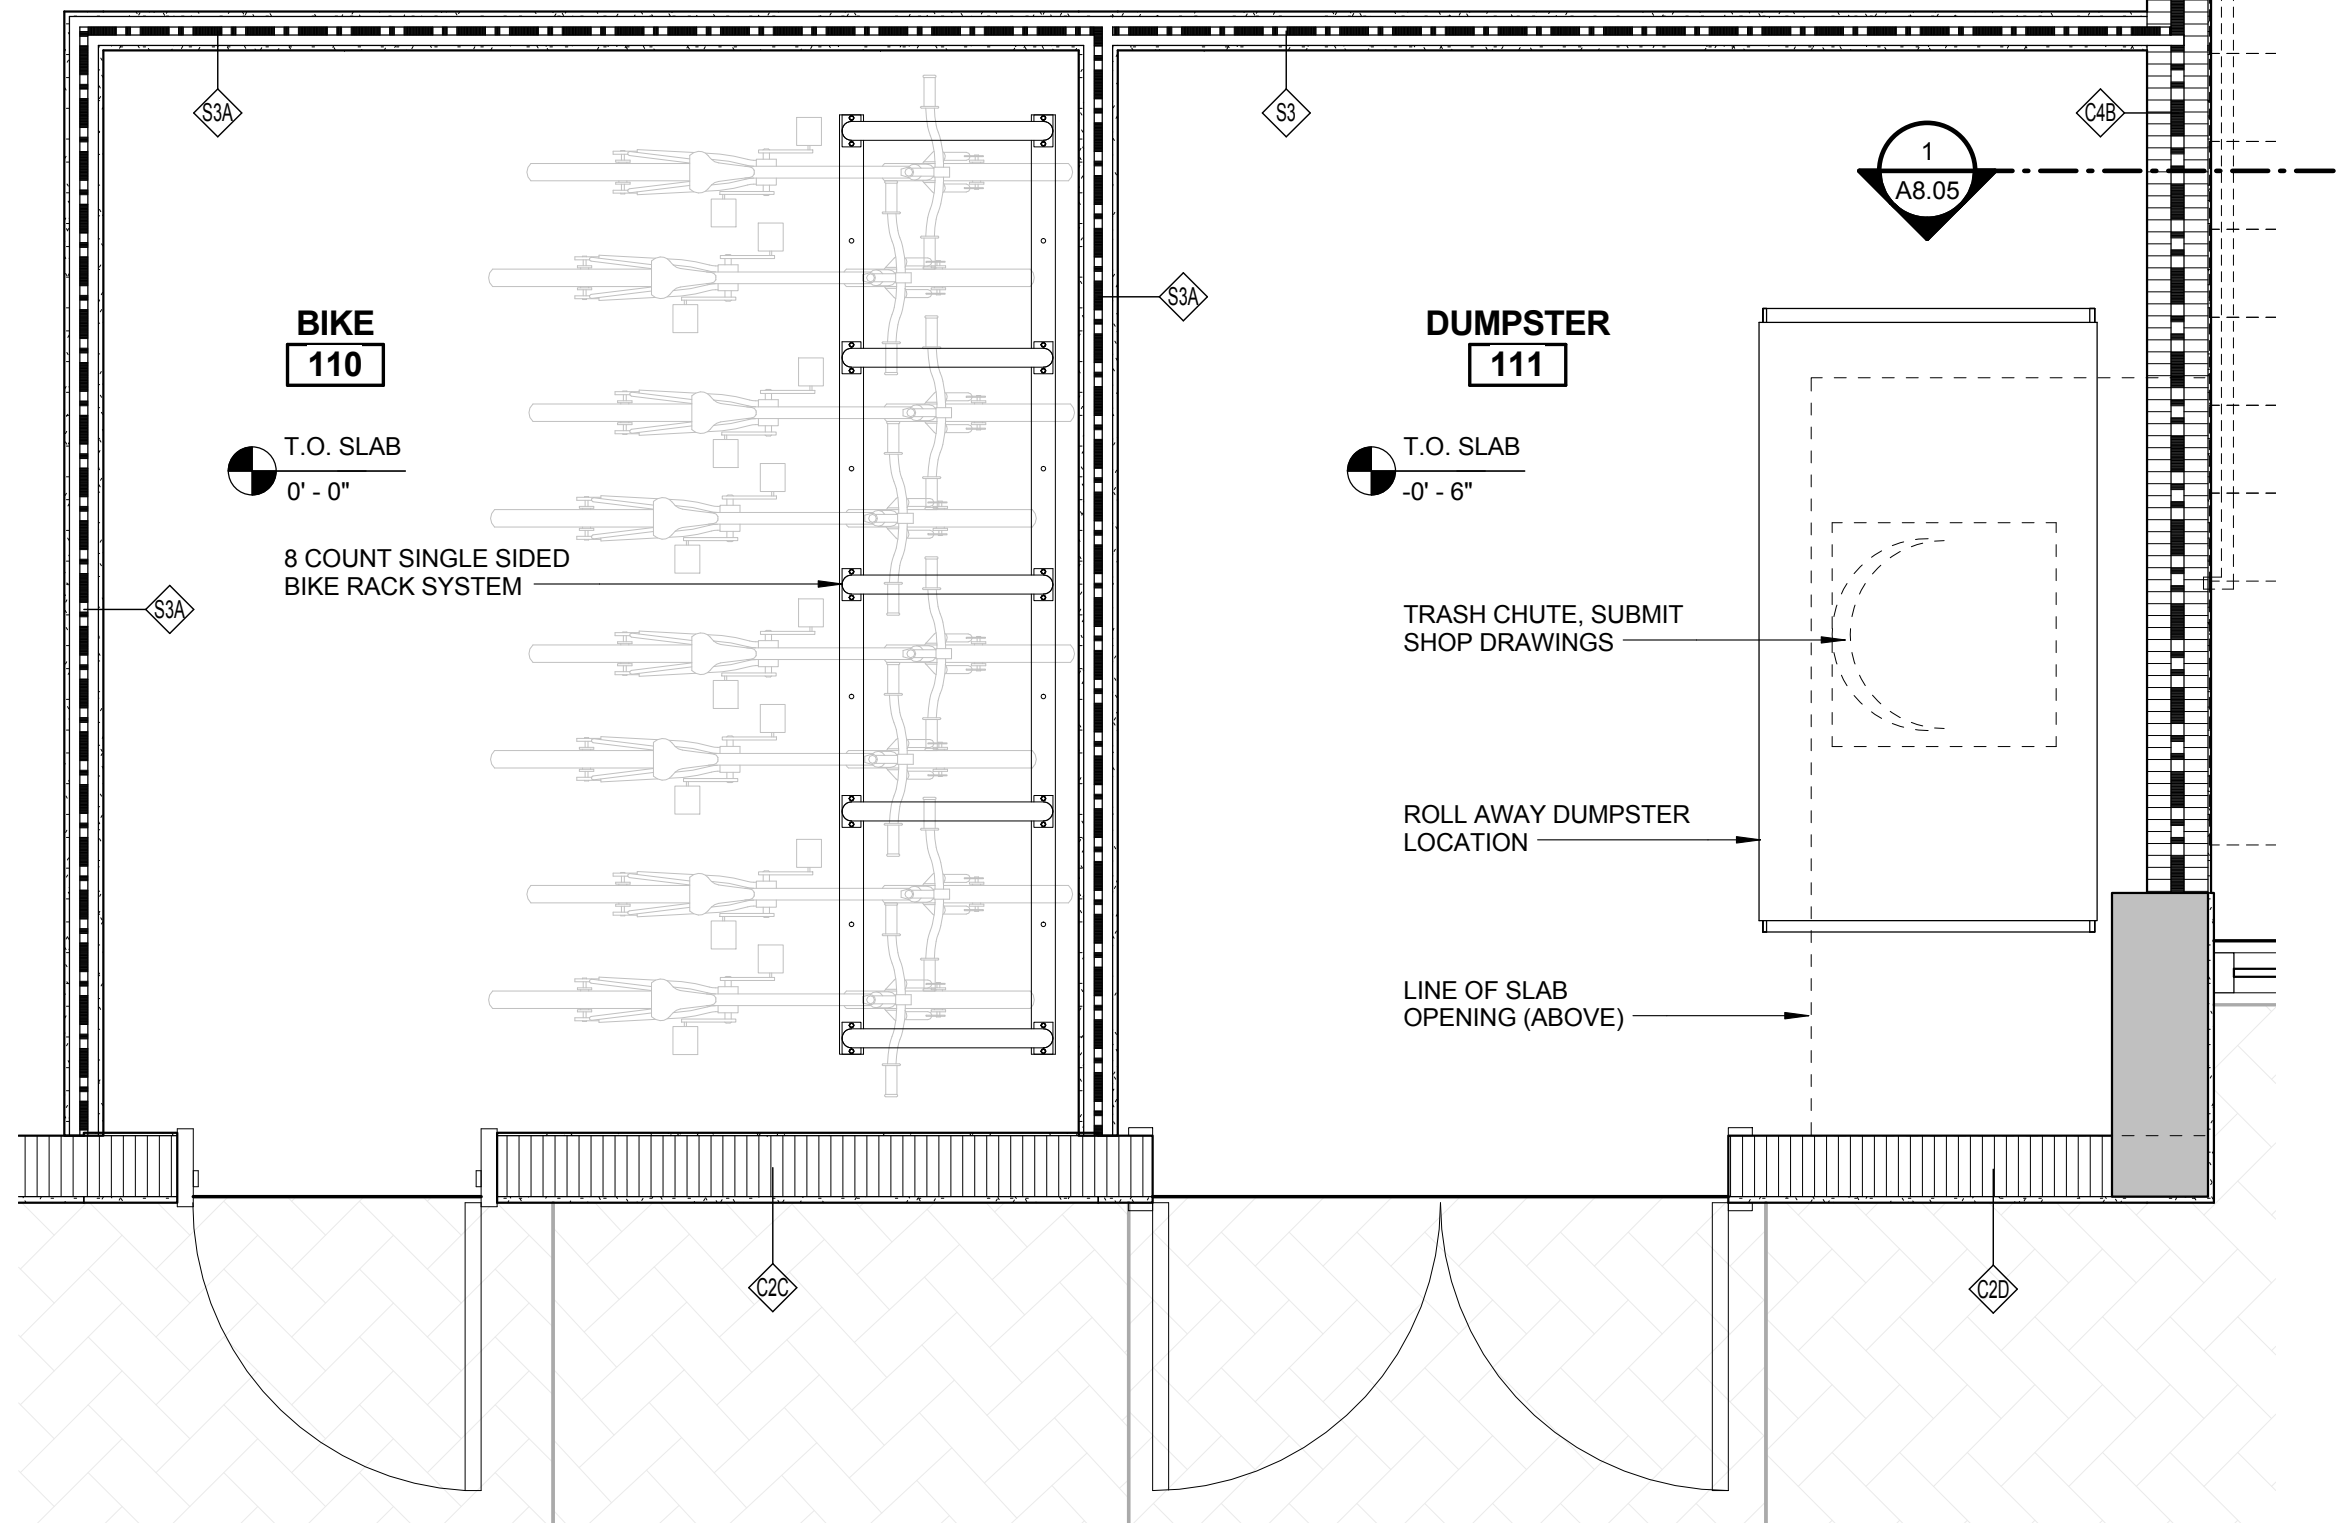

1 ENLARGED BIKE AND TRASH ROOM PLAN
A4.08 1/2" = 1'-0"

ISSUED FOR :

BIDS

PERMIT

CONSTRUCTION

SEAL

PROJECT TITLE

UPTOWN
ATLANTIC - 800
BLOCK

W. ATLANTIC AVE., DELRAY
BEACH, FL

REVISIONS

THESE DRAWINGS ARE PREPARED PER ESTABLISHED INDUSTRY STANDARDS AND REPRESENT THE ARCHITECT AND ENGINEERS DESIGN CONCEPT. THEY ARE NOT INTENDED TO PROVIDE EVERY DETAIL OR CONDITION REQUIRED TO CONSTRUCT THE BUILDING. THE CONTRACTOR THROUGH SUBMITTALS AND OTHER COORDINATION EFFORTS IS FULLY RESPONSIBLE FOR PROVIDING A COMPLETE AND OPERATIONAL BUILDING WHETHER INDICATED ON THE PLANS OR NOT.

DRAWING TITLE

ENLARGED
BATHROOM PLAN

DATE


DRAWN BY

JOB NUMBER


121108

DRAWING NUMBER


A4.08

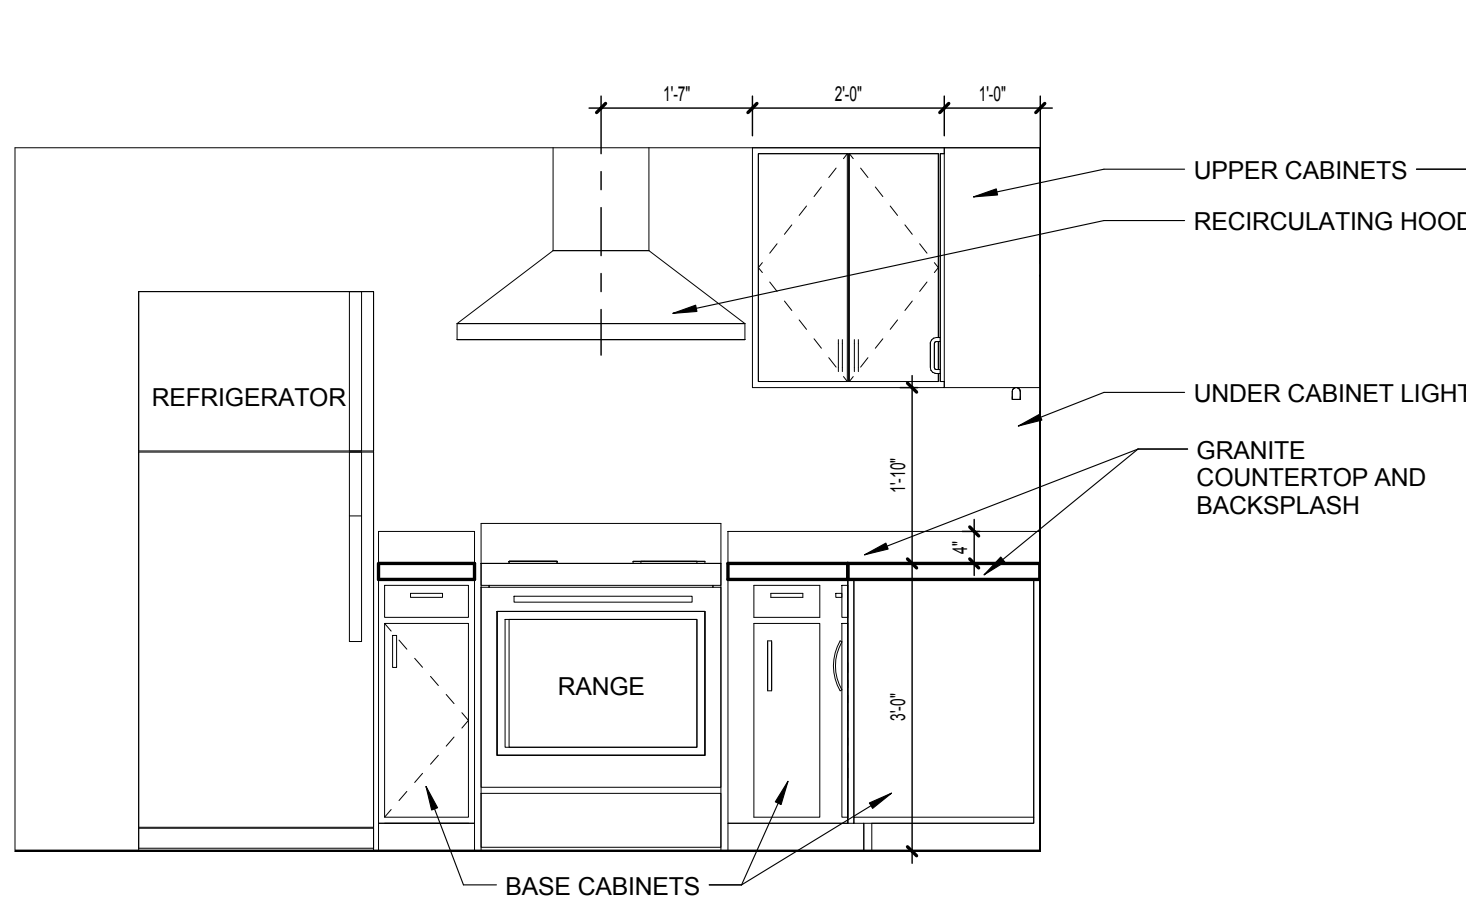


12 INTER. ELEVATION 12
A5.01 1/2" = 1'-0" **UNITS A & V**

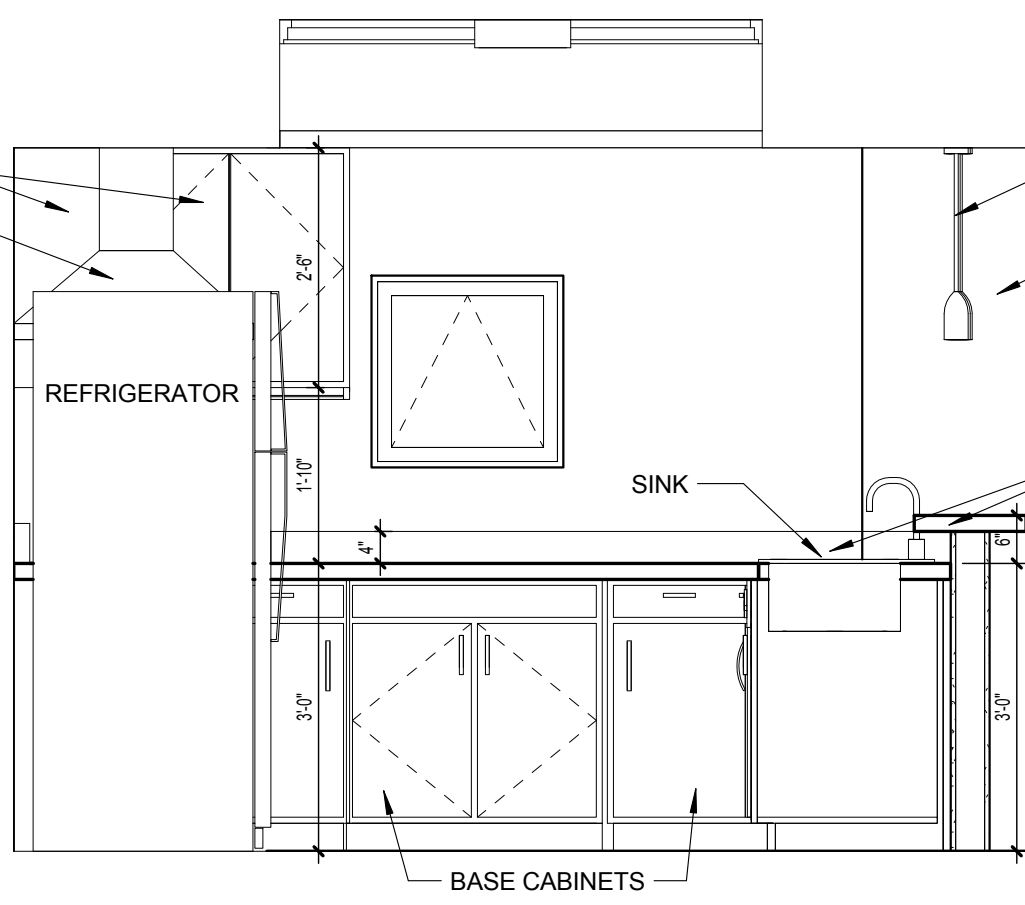


11 INTER. ELEVATION 11
A5.01 1/2" = 1'-0" **UNITS A & V**

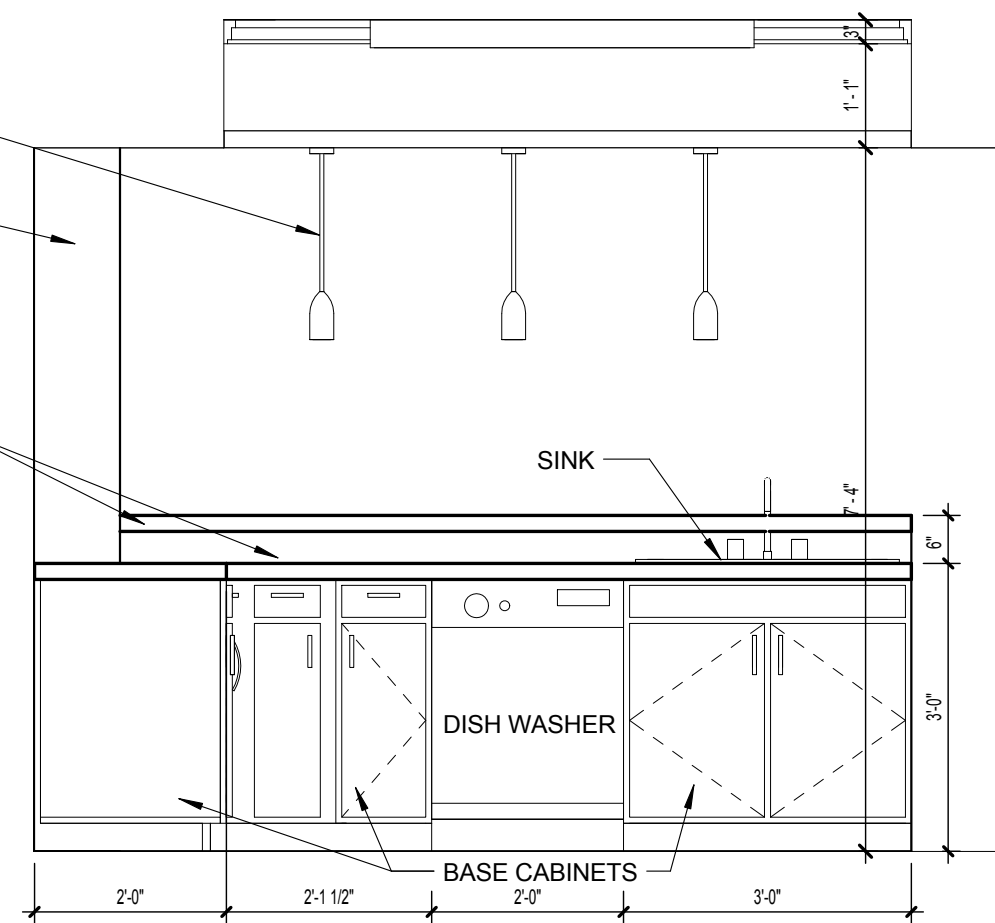


10 INTER. ELEVATION 10
A5.01 1/2" = 1'-0" **UNITS A & V**

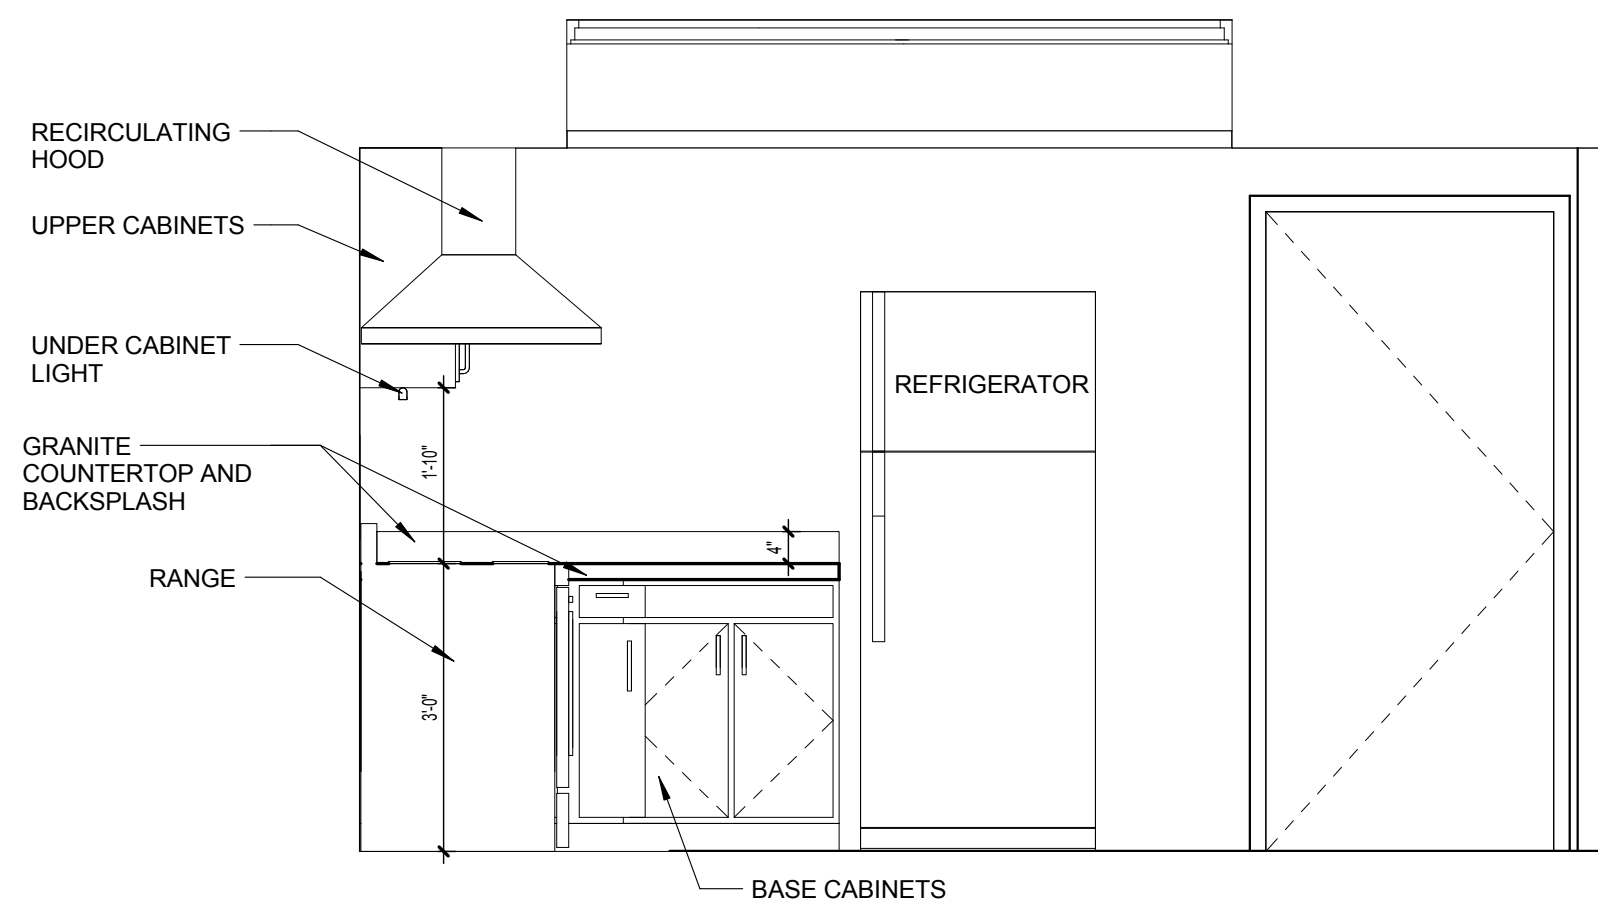


9 INTER. ELEVATION 9
A5.01 1/2" = 1'-0" **UNITS B, C, D, E, F, G, M, P, Q, R, S, T, U & W**

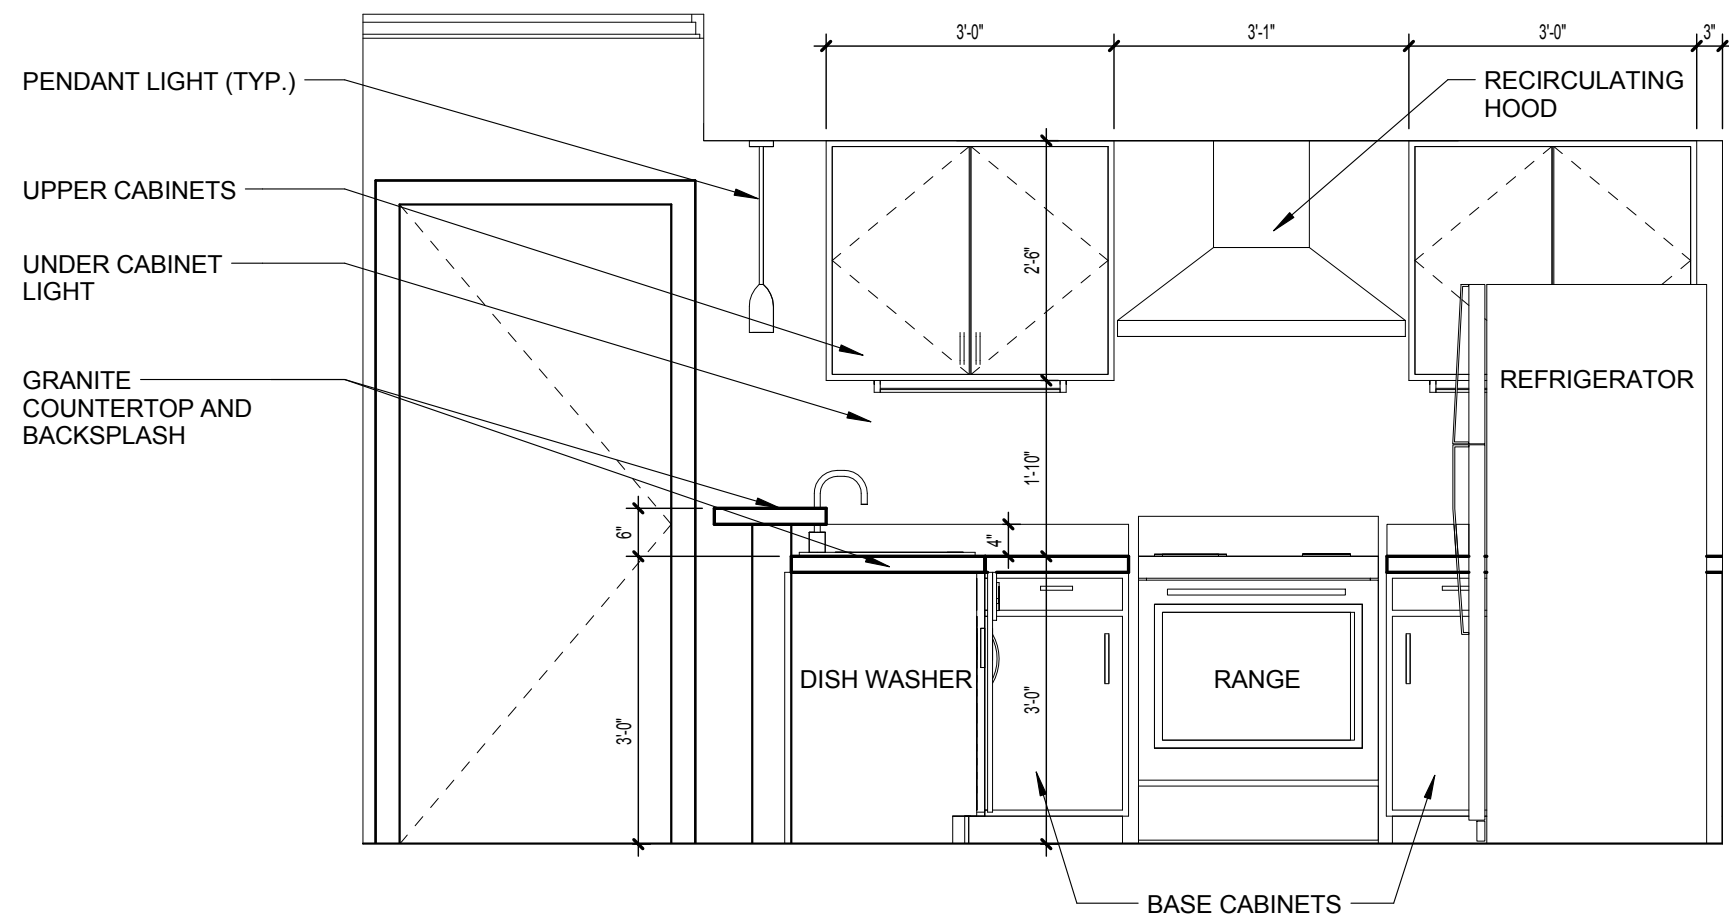


8 INTER. ELEVATION 8
A5.01 1/2" = 1'-0" **UNITS B, C, D, E, F, G, M, P, Q, R, S, T, U & W**

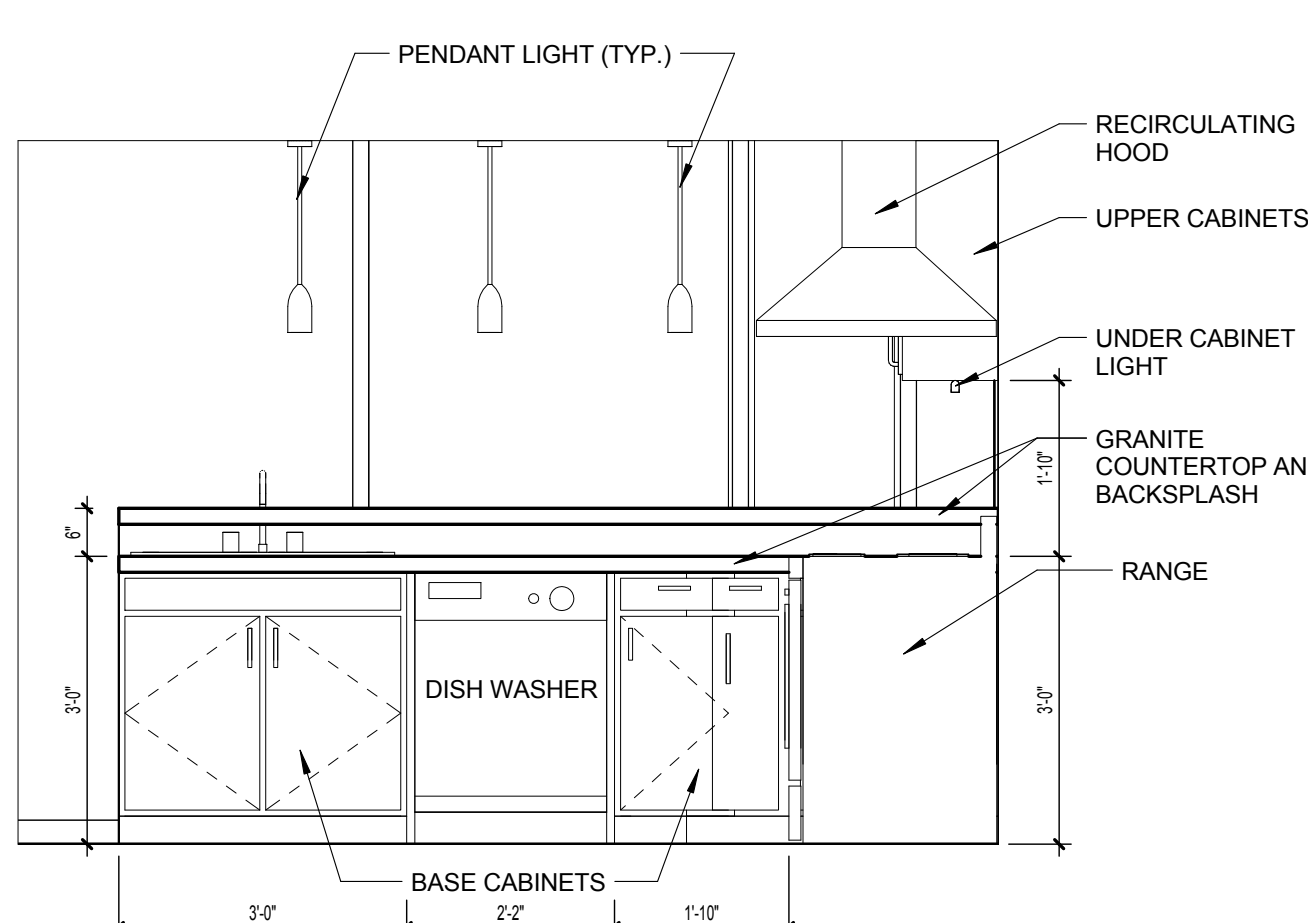


7 INTER. ELEVATION 7
A5.01 1/2" = 1'-0" **UNITS B, C, D, E, F, G, M, P, Q, R, S, T, U & W**

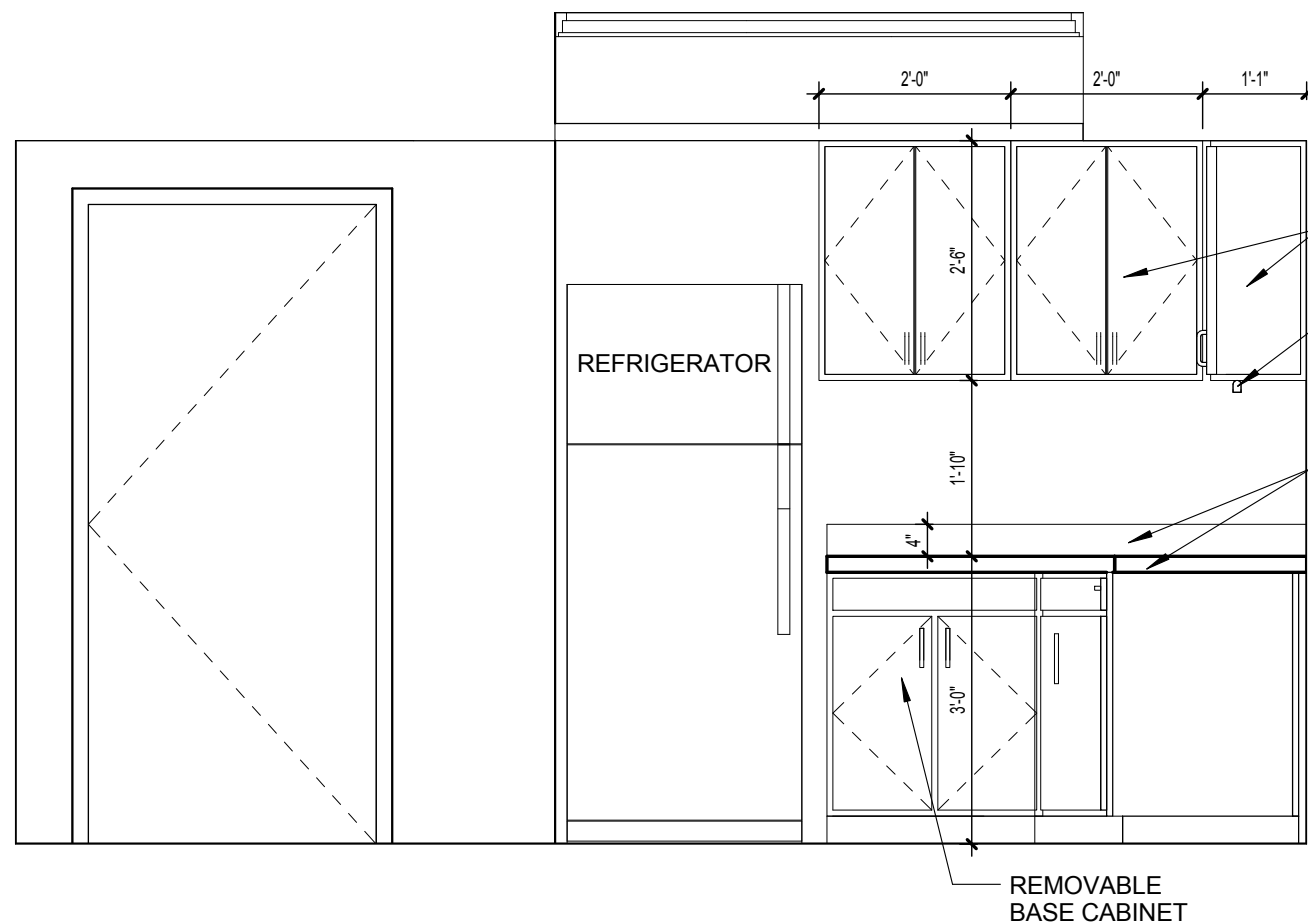


6 INTER. ELEVATION 6
A5.01 1/2" = 1'-0" **UNIT D**

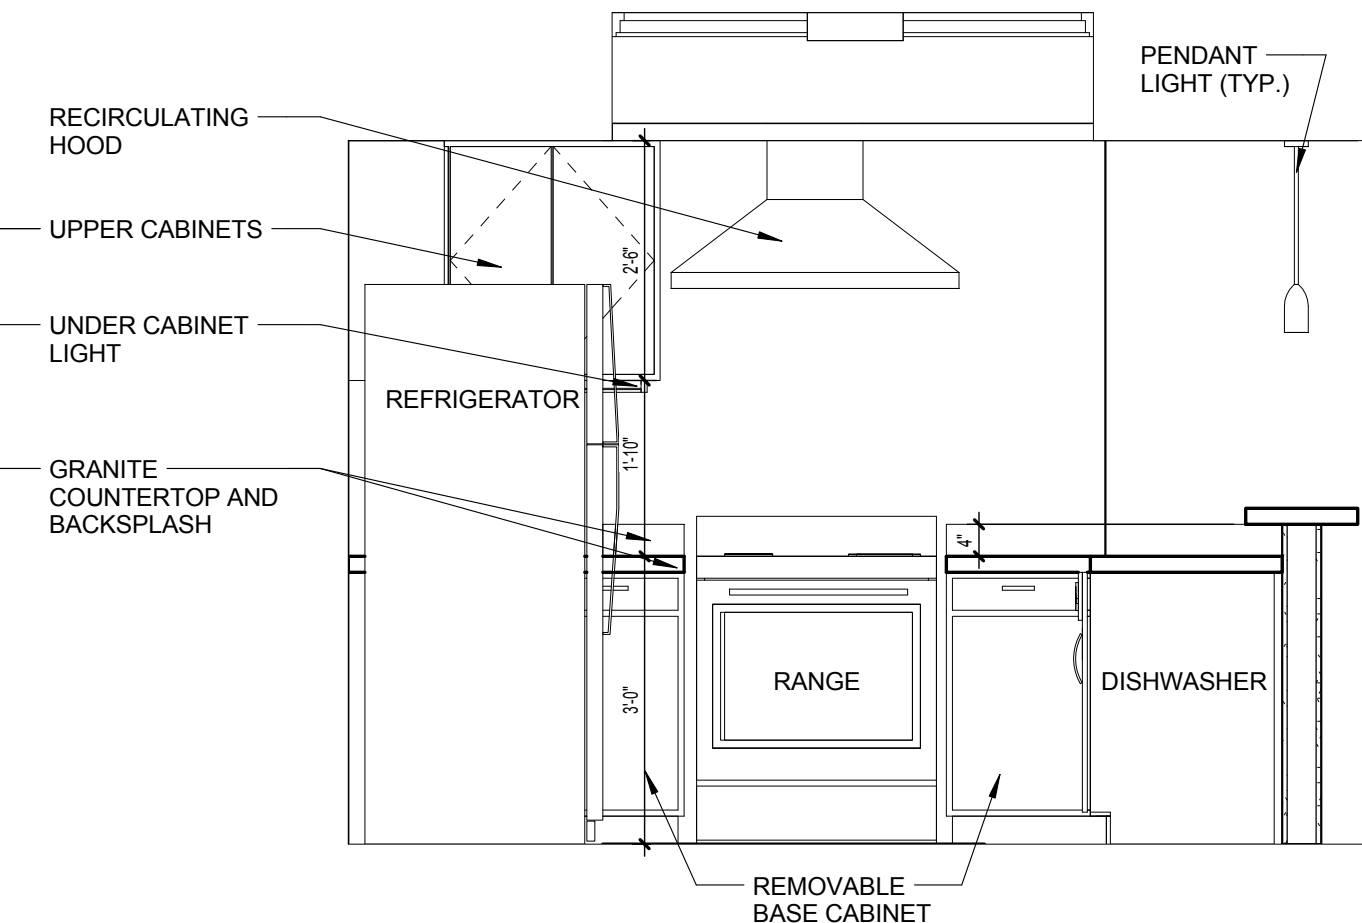


5 INTER. ELEVATION 5
A5.01 1/2" = 1'-0" **UNIT D**

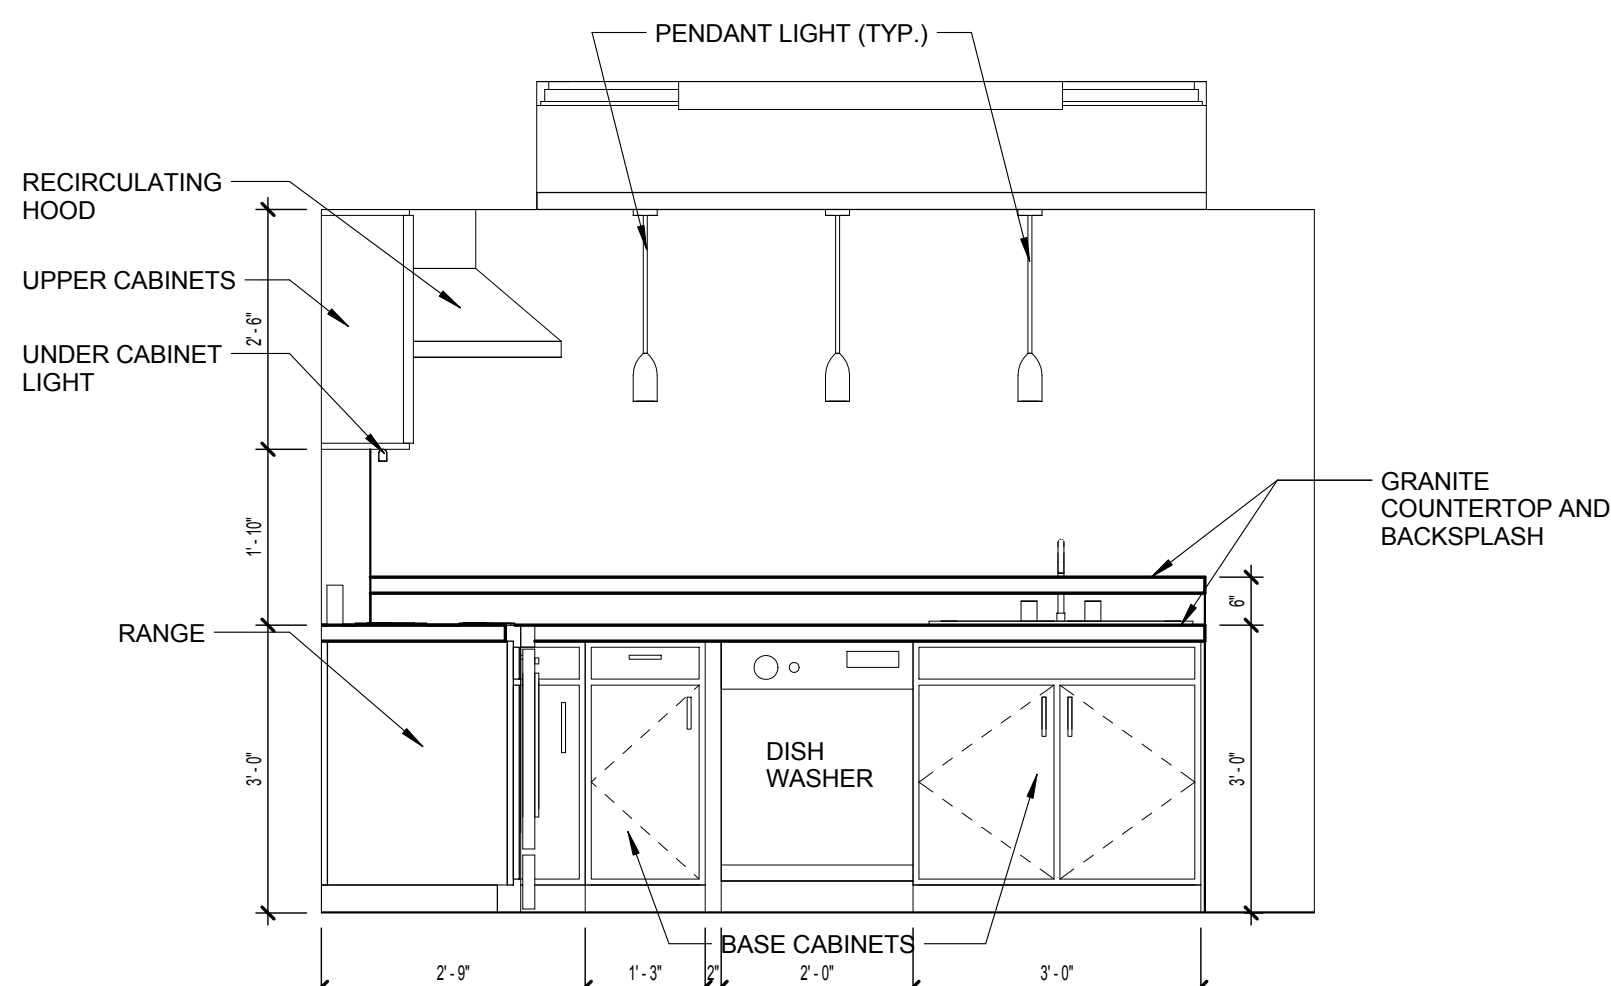


4 INTER. ELEVATION 4
A5.01 1/2" = 1'-0" **UNIT D**

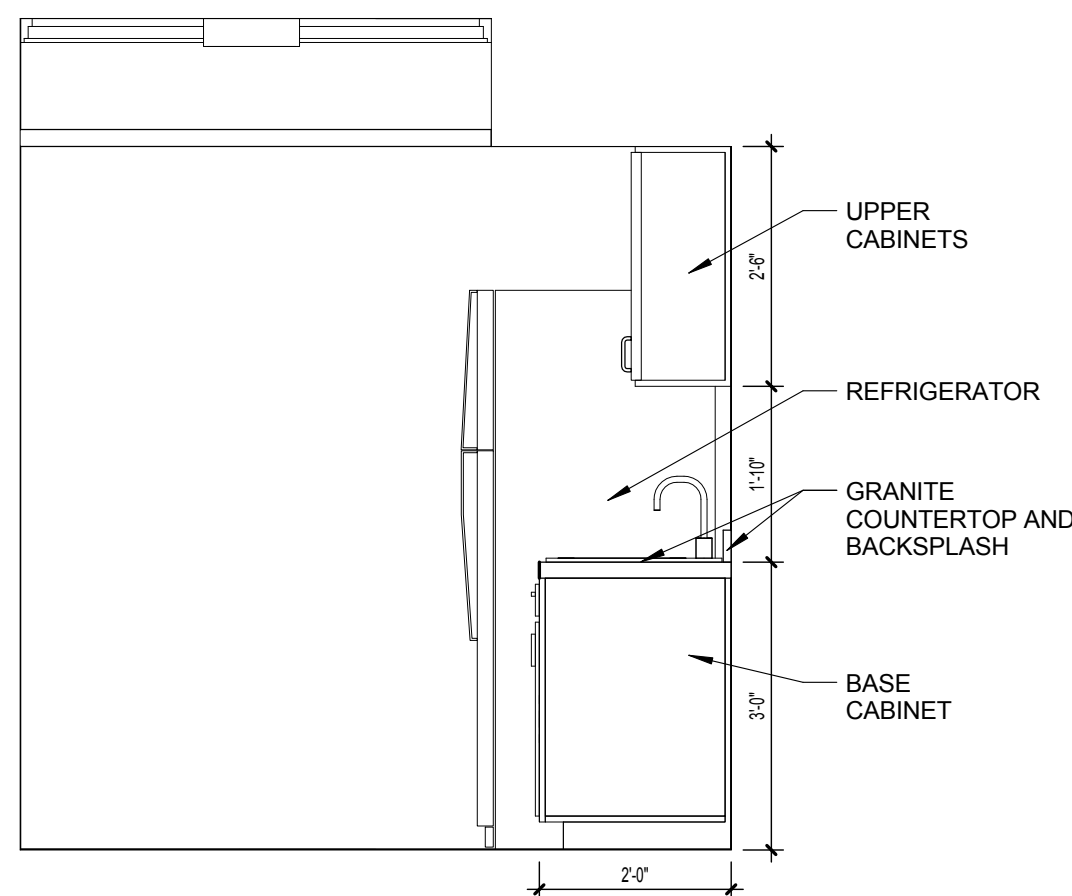

3 INTER. ELEVATION 3
A5.01 1/2" = 1'-0" **UNITS H, J, K, L & N**

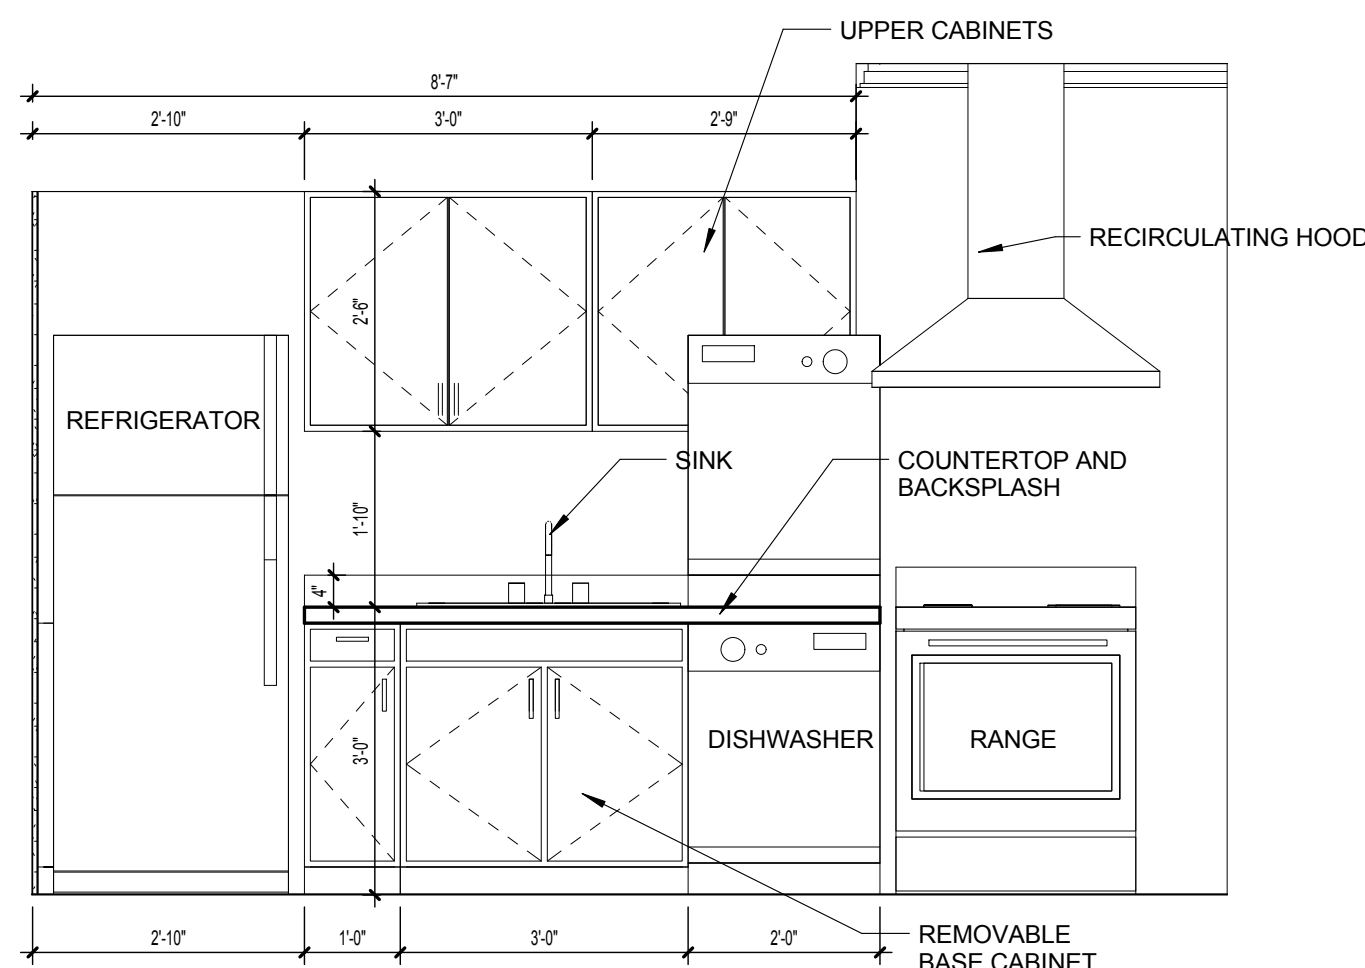

2 INTER. ELEVATION 2
A5.01 1/2" = 1'-0" **UNITS H, J, K, L & N**

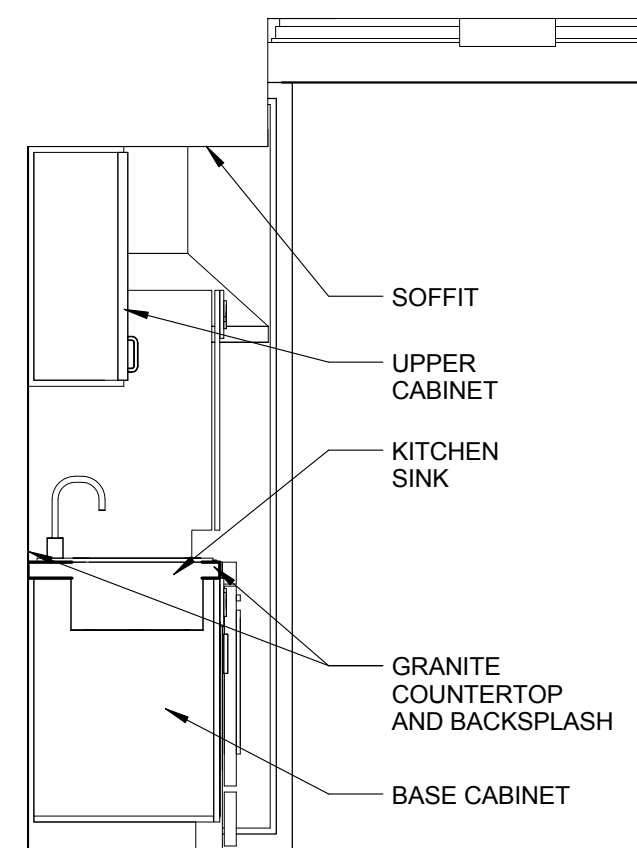

1 INTER. ELEVATION 1
A5.01 1/2" = 1'-0" **UNITS H, J, K, L & N**

ISSUED FOR :
BIDS
PERMIT
CONSTRUCTION
SEAL

PROJECT TITLE
**UPTOWN
ATLANTIC - 800
BLOCK**

W. ATLANTIC AVE., DELRAY
BEACH, FL


REVISIONS

THESE DRAWINGS ARE PREPARED
PER ESTABLISHED INDUSTRY
STANDARDS AND REPRESENT THE
ARCHITECT AND ENGINEERS DESIGN
CONCEPT. THEY ARE NOT INTENDED
TO PROVIDE EVERY DETAIL OR
CONDITION REQUIRED TO
CONSTRUCT THE BUILDING. THE
CONTRACTOR THROUGH SUBMITTALS
AND OTHER COORDINATION EFFORTS
IS FULLY RESPONSIBLE FOR
PROVIDING A COMPLETE AND
OPERATIONAL BUILDING WHETHER
INDICATED ON THE PLANS OR NOT.
FILE NUMBER

DRAWING TITLE
**INTERIOR
ELEVATIONS**

DATE
JOB NUMBER
121108
DRAWING NUMBER

A5.01

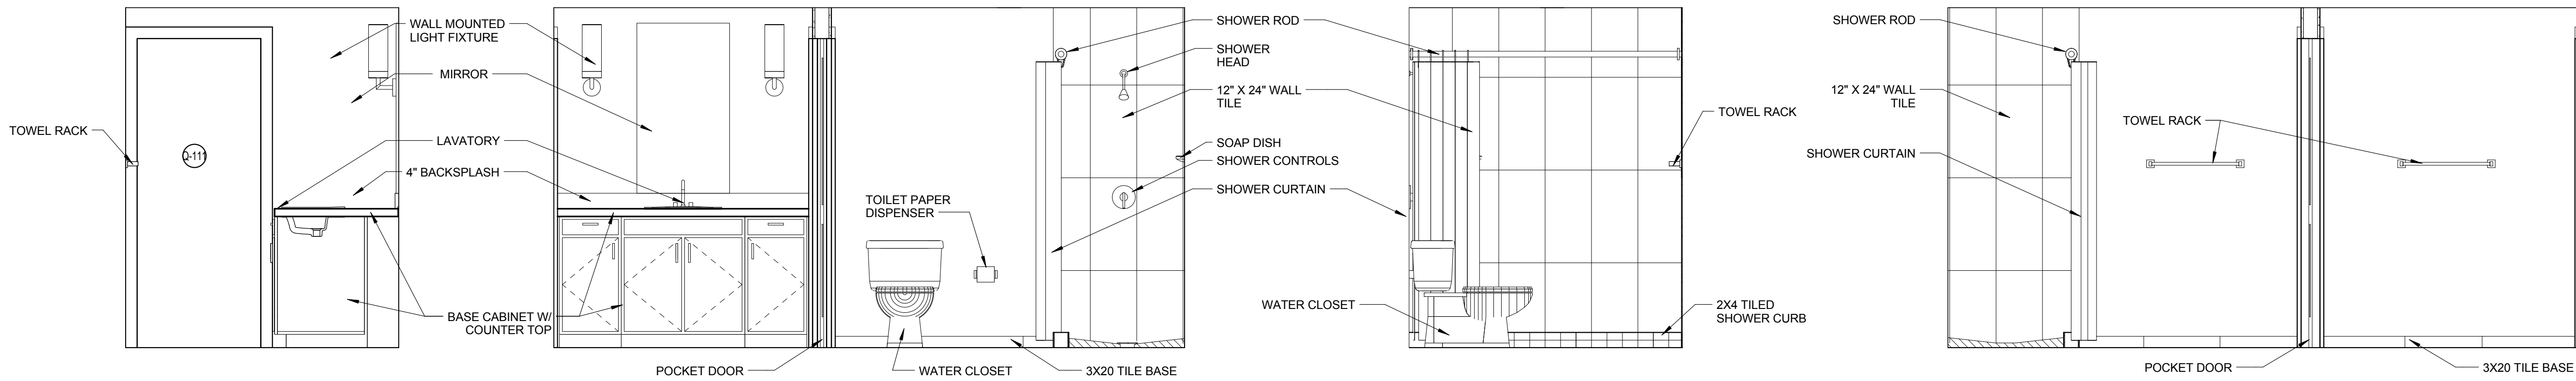

16 TYPICAL BATHROOM ELEVATION 16
A5.02 / 1/2" = 1'-0"

BATHROOMS A108, B104, D104,
E111, F11, Q111 & V108

15 TYPICAL BATHROOM ELEVATION 15
A5.02 / 1/2" = 1'-0"


BATHROOMS A108, B104, D104,
E111, F11, Q111 & V108

14 TYPICAL BATHROOM ELEVATION 14
A5.02 / 1/2" = 1'-0"

BATHROOMS A108, B104, D104,
E111, F11, Q111 & V108


13 TYPICAL BATHROOM ELEVATION 13
A5.02 / 1/2" = 1'-0"

BATHROOMS A108, B104, D104,
E111, F11, Q111 & V108

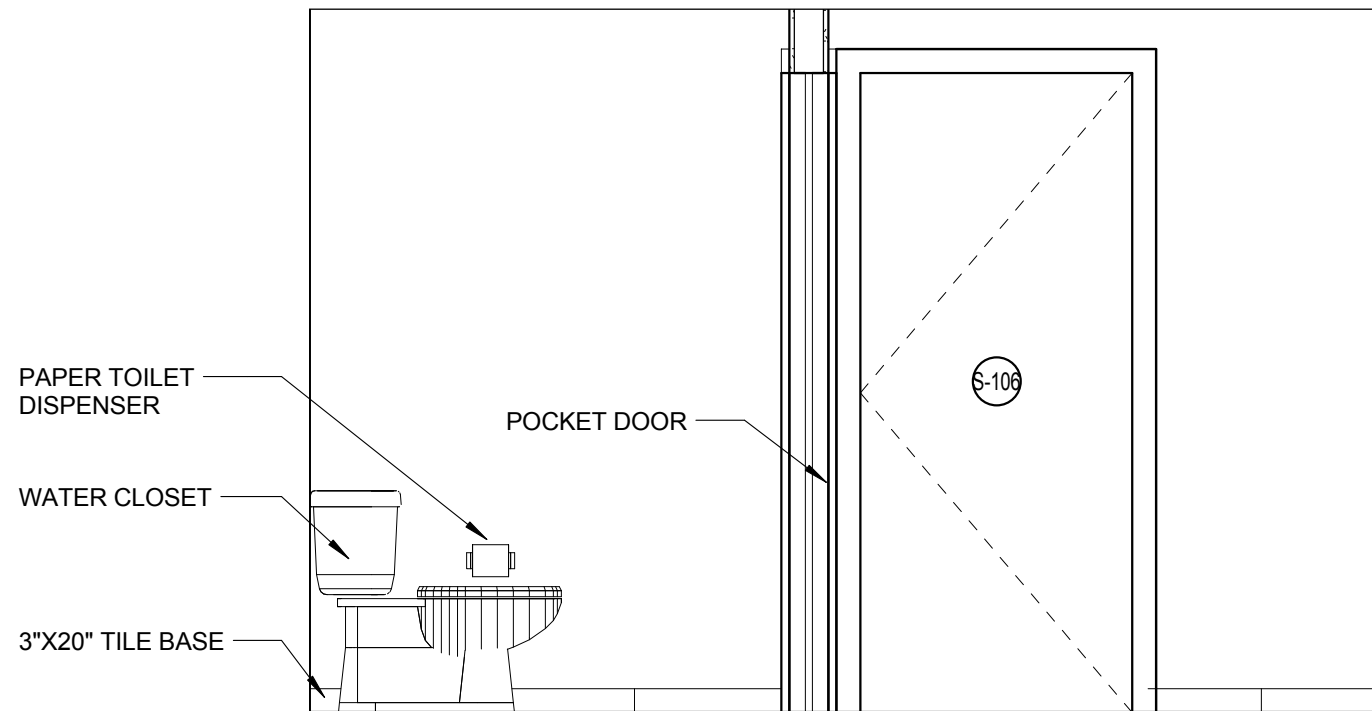


12 TYPICAL BATHROOM ELEVATION 12
A5.02 / 1/2" = 1'-0"

BATHROOM S106

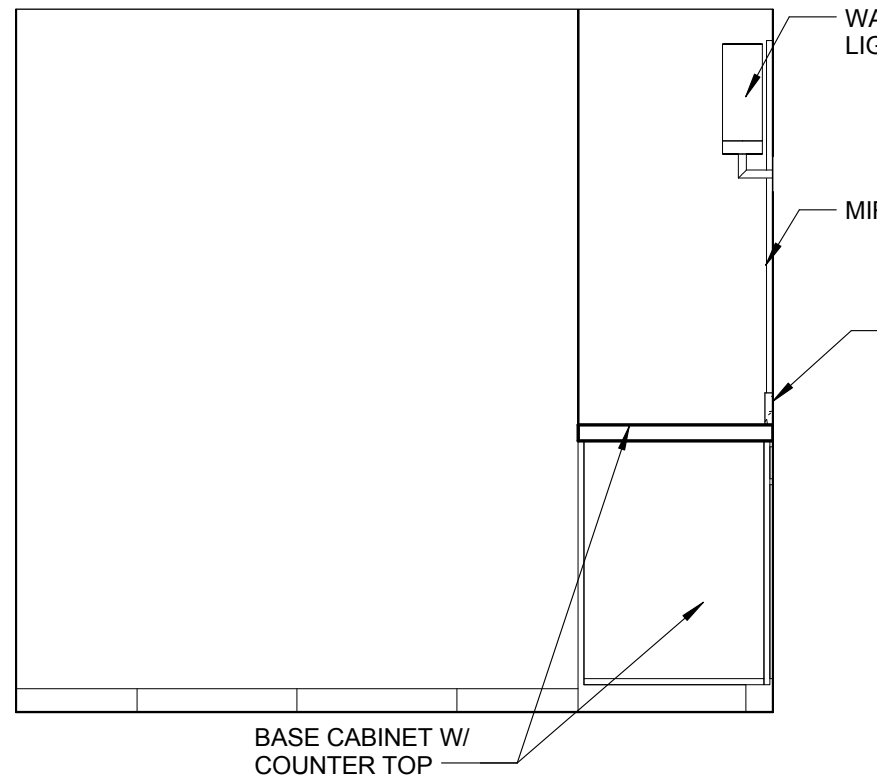


11 TYPICAL BATHROOM ELEVATION 11
A5.02 / 1/2" = 1'-0"

BATHROOM S106

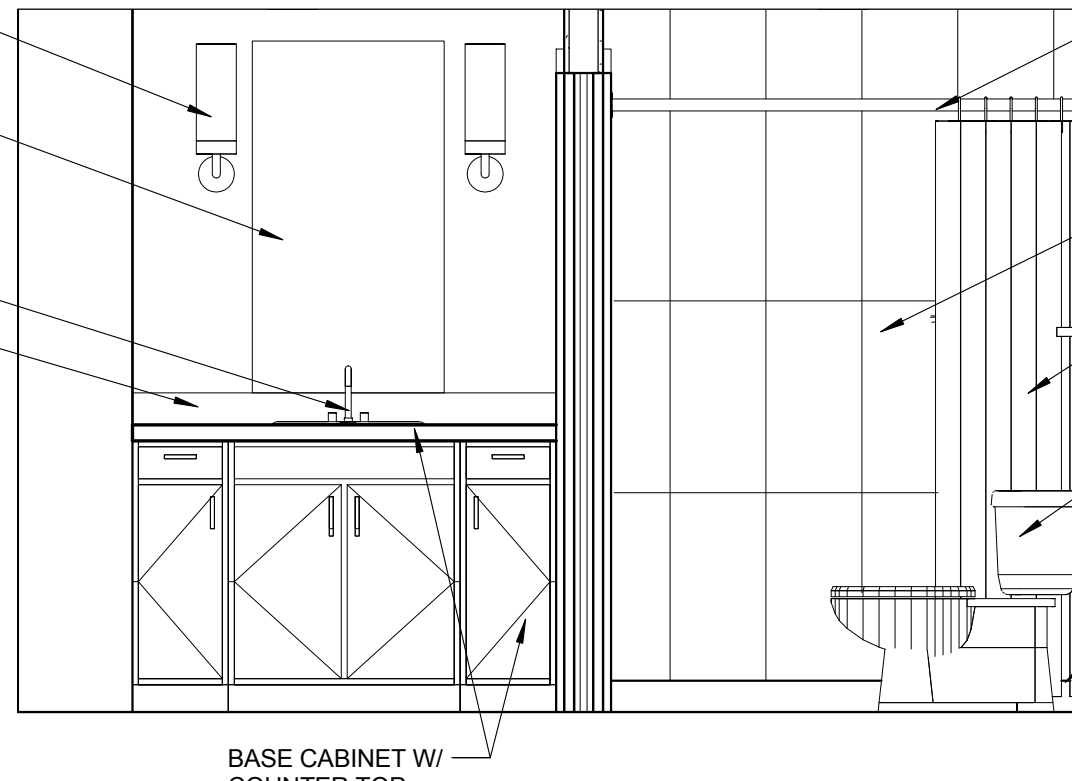


10 TYPICAL BATHROOM ELEVATION 10
A5.02 / 1/2" = 1'-0"

BATHROOM S106

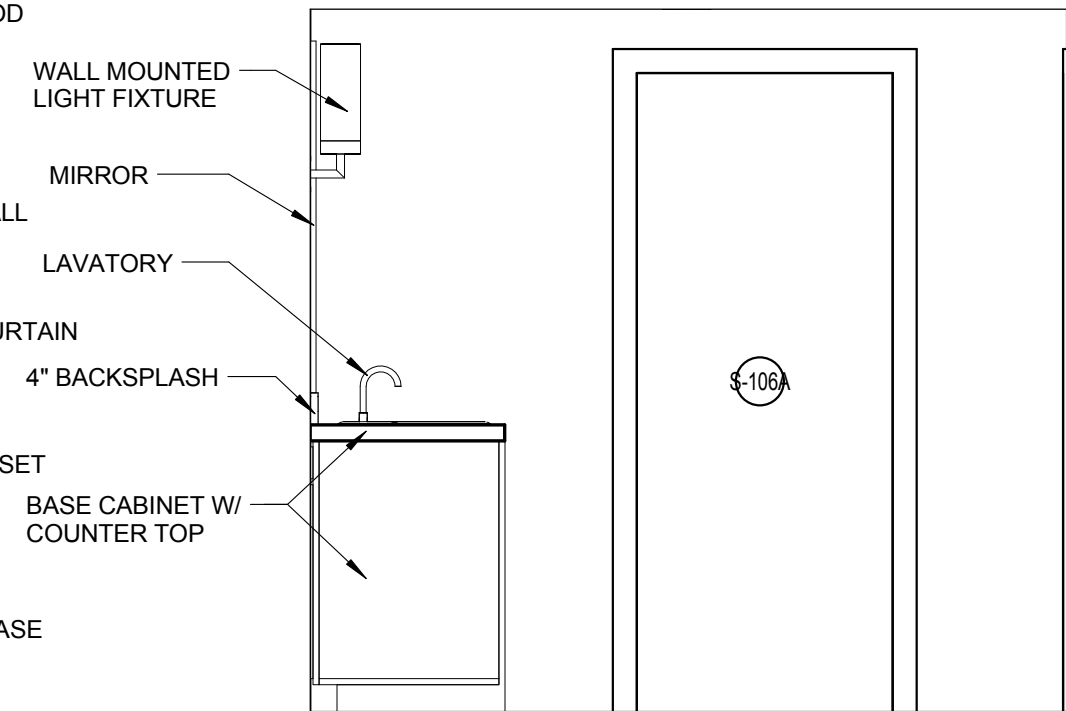


9 TYPICAL BATHROOM ELEVATION 9
A5.02 / 1/2" = 1'-0"

BATHROOM S106

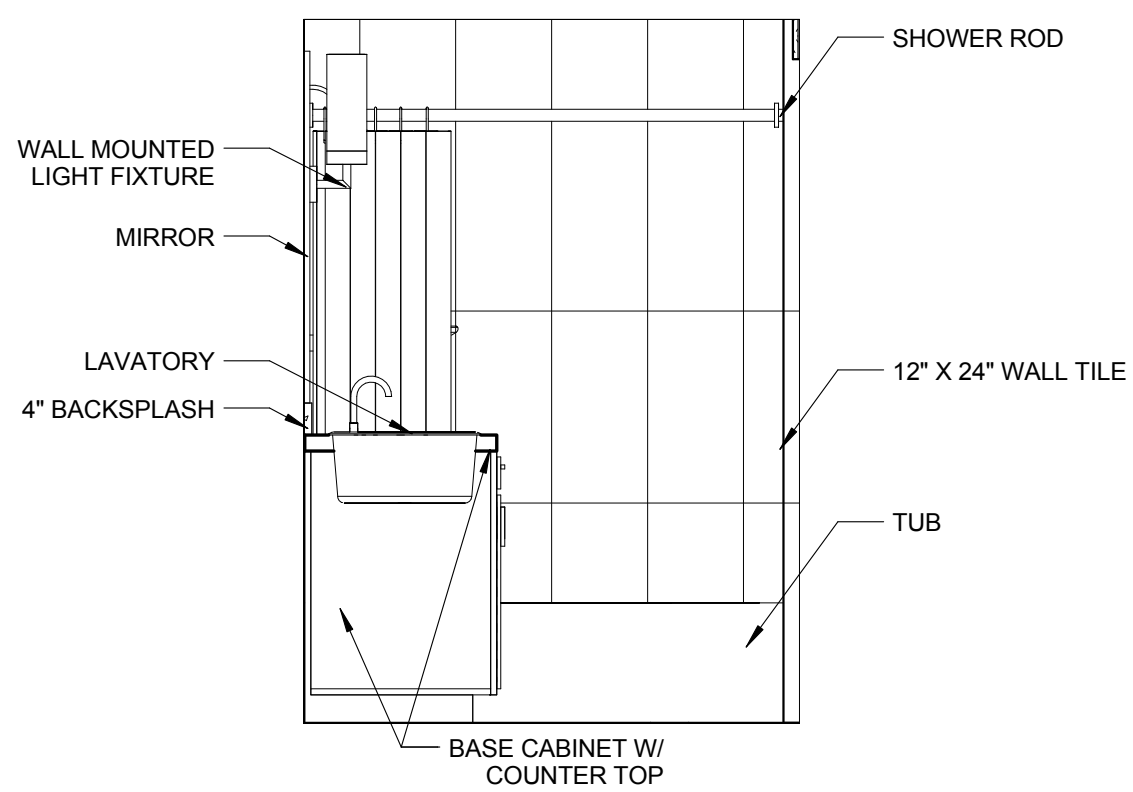


8 TYPICAL BATHROOM ELEVATION 8
A5.02 / 1/2" = 1'-0"

BATHROOMS B109, C109, D109, E106, F106, G106,
M106, P109, R105, S110, T109, U106 AND W106

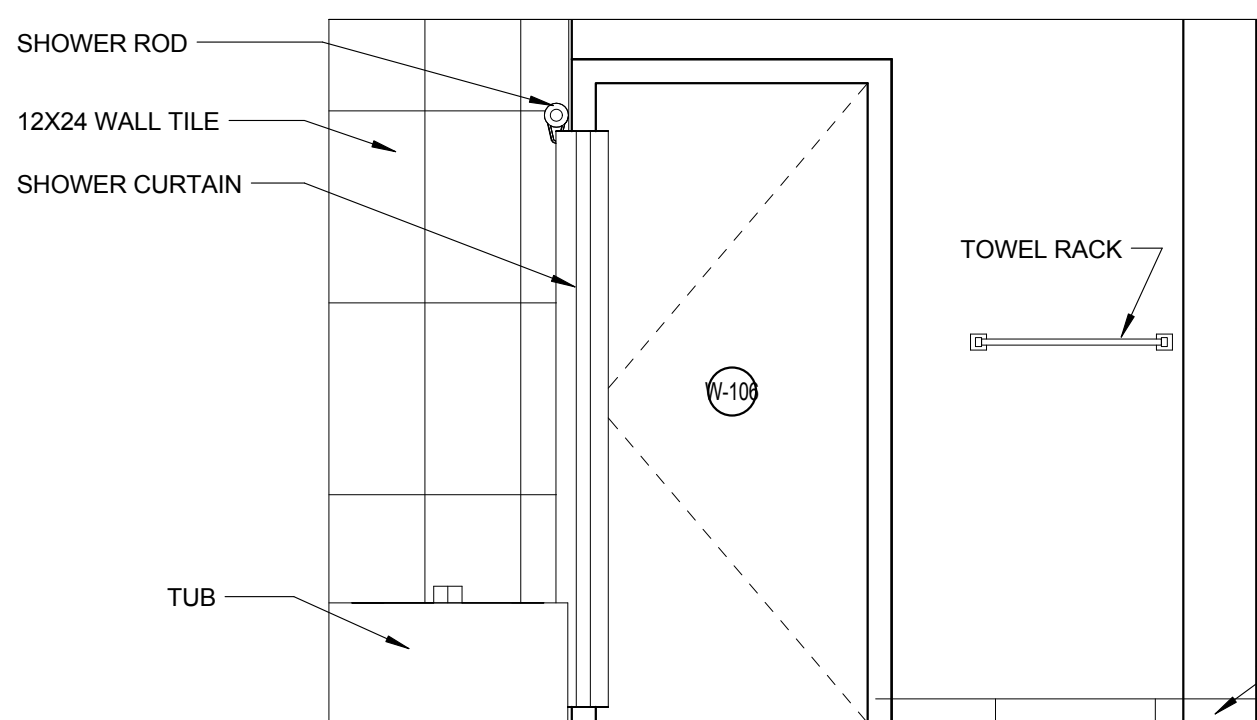


7 TYPICAL BATHROOM ELEVATION 7
A5.02 / 1/2" = 1'-0"

BATHROOMS B109, C109, D109, E106, F106, G106,
M106, P109, R105, S110, T109, U106 AND W108

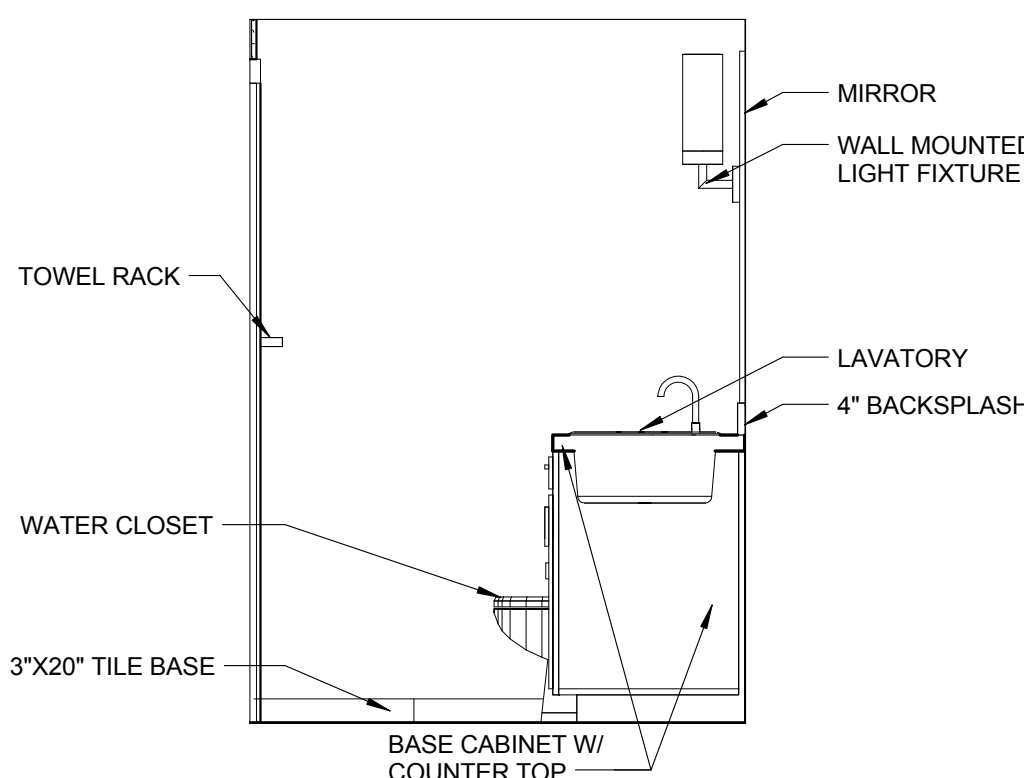


6 TYPICAL BATHROOM ELEVATION 6
A5.02 / 1/2" = 1'-0"

BATHROOMS B109, C109, D109, E106, F106, G106,
M106, P109, R105, S110, T109, U106 AND W108

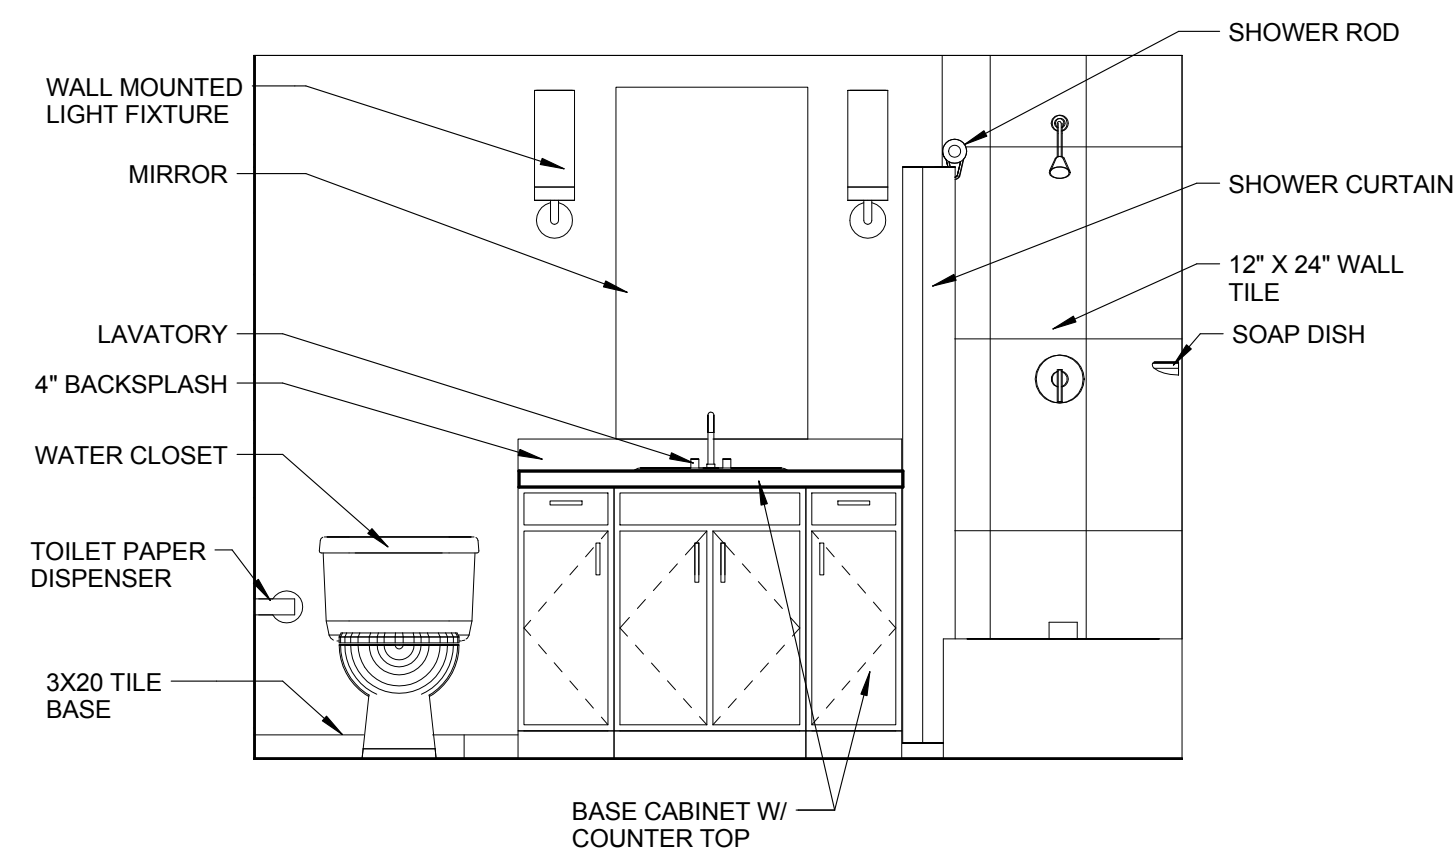


5 TYPICAL BATHROOM ELEVATION 5
A5.02 / 1/2" = 1'-0"

BATHROOMS B109, C109, D109, E106, F106, G106,
M106, P109, R105, S110, T109, U106 AND W106

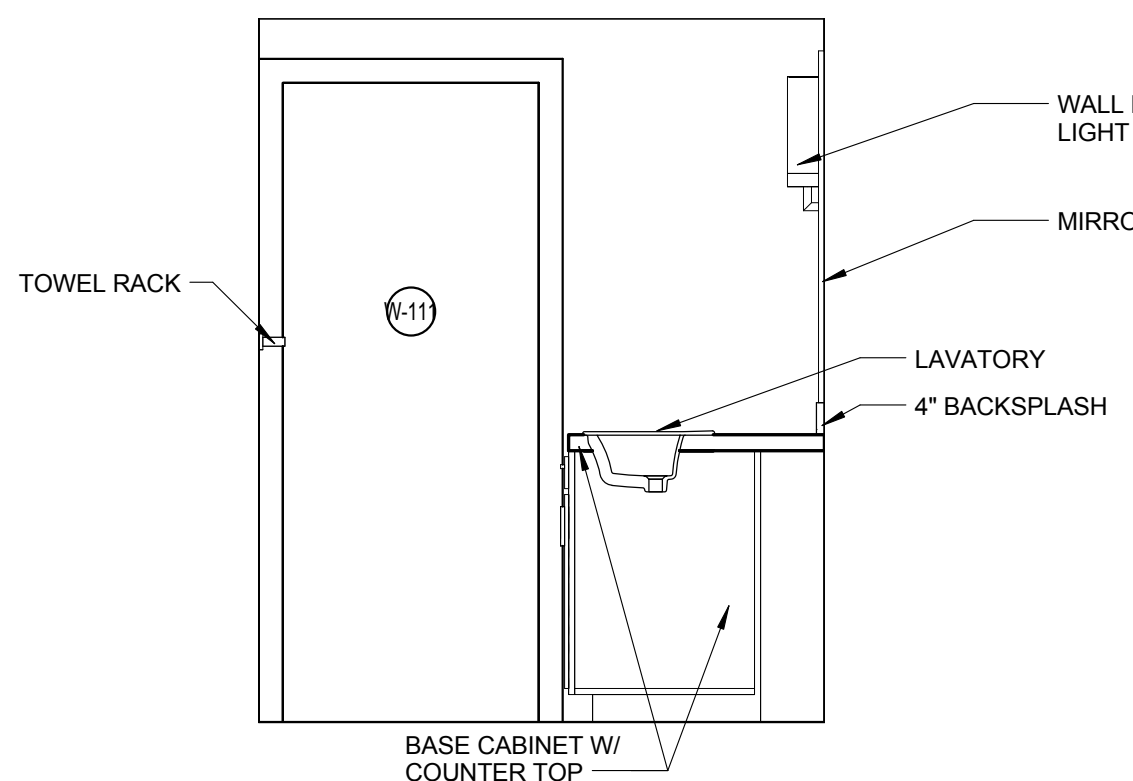


4 TYPICAL BATHROOM ELEVATION 4
A5.02 / 1/2" = 1'-0"

BATHROOMS C104, G111, M111,
P104, T104, U111 AND W111

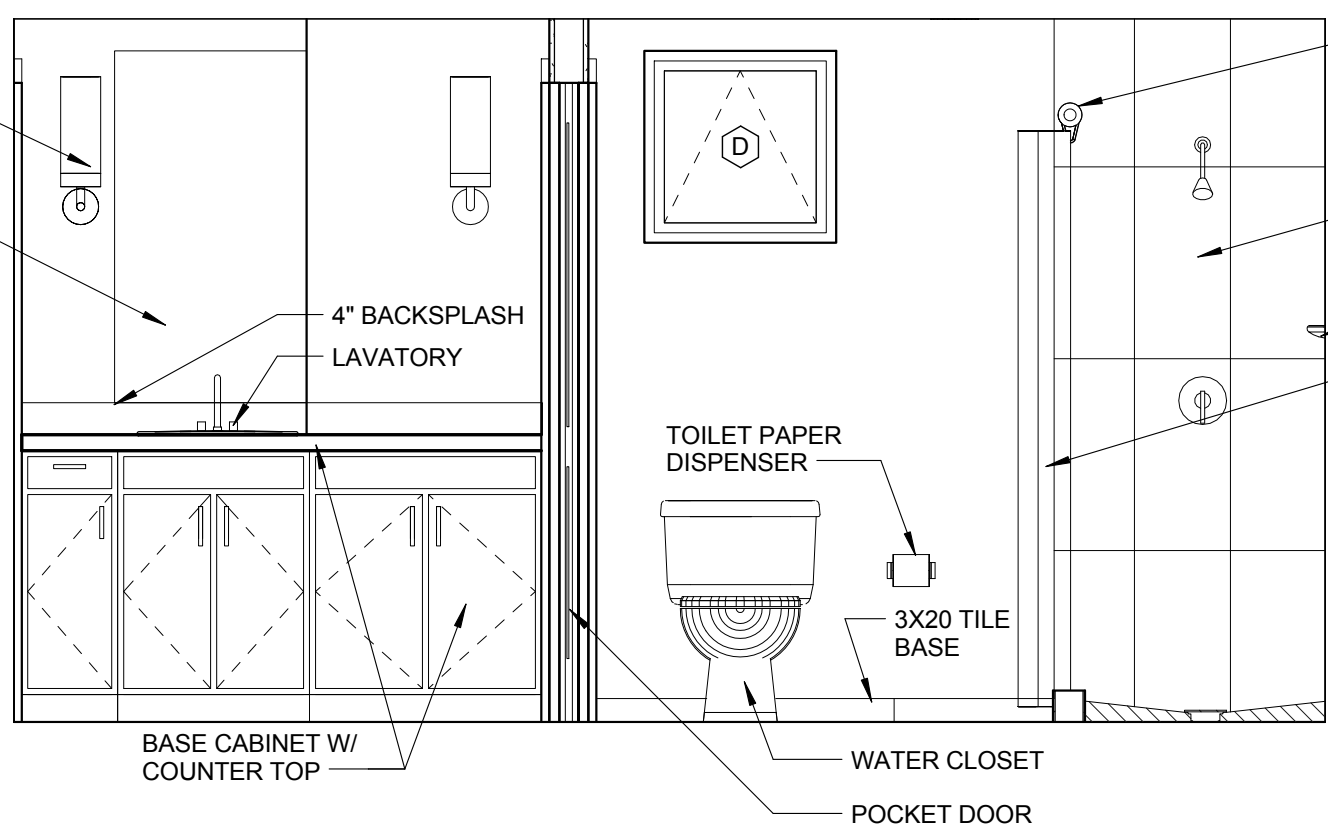


3 TYPICAL BATHROOM ELEVATION 3
A5.02 / 1/2" = 1'-0"

BATHROOMS C104, G111, M111,
P104, T104, U111 AND W111

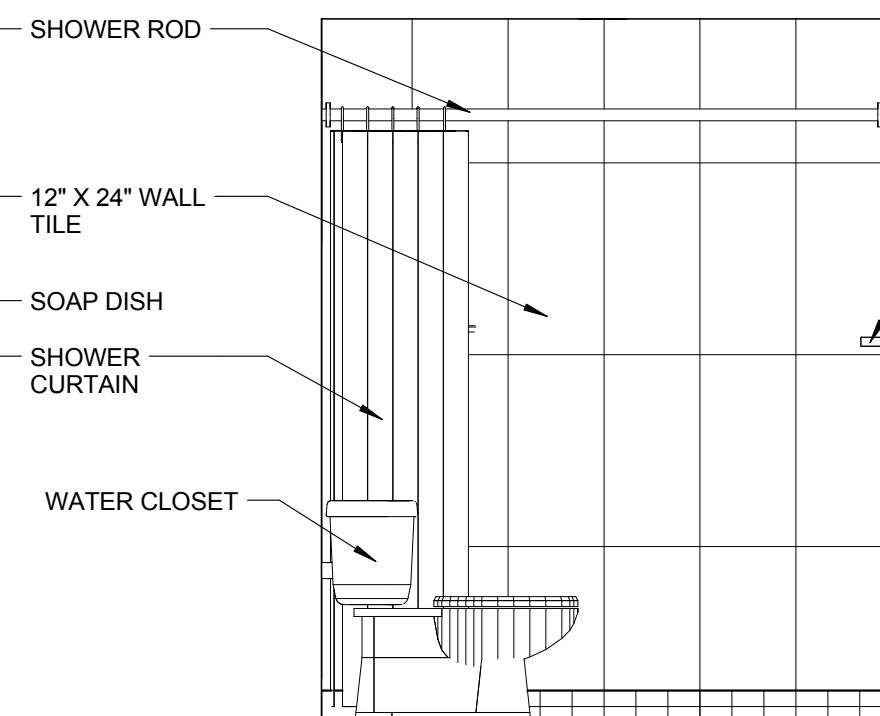

2 TYPICAL BATHROOM ELEVATION 2
A5.02 / 1/2" = 1'-0"

BATHROOMS C104, G111, M111,
P104, T104, U111 AND W111

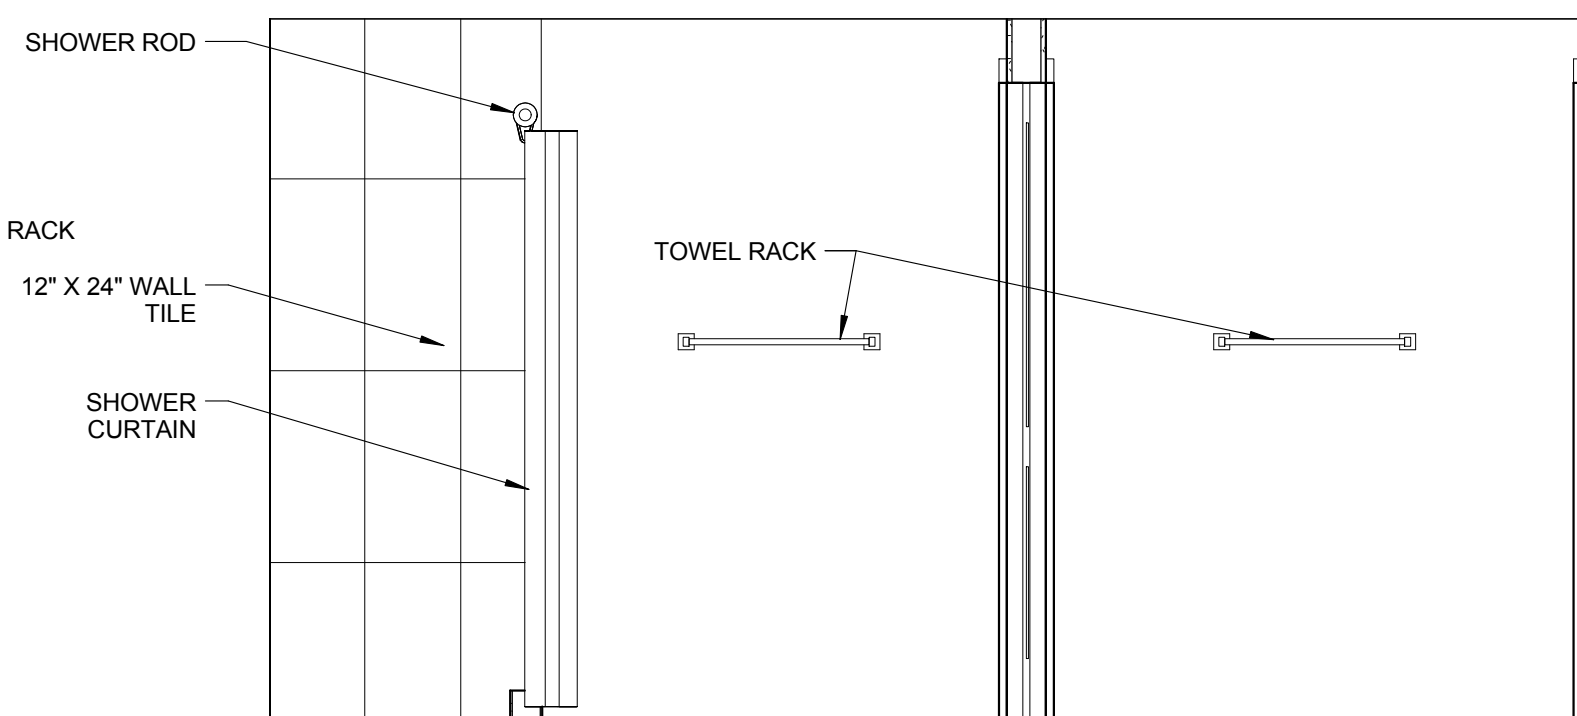

1 TYPICAL BATHROOM ELEVATION 1
A5.02 / 1/2" = 1'-0"

BATHROOMS C104, G111, M111,
P104, T104, U111 AND W111

ISSUED FOR :

BIDS

PERMIT

CONSTRUCTION

SEAL

PROJECT TITLE

UPTOWN
ATLANTIC - 800
BLOCK

W. ATLANTIC AVE., DELRAY
BEACH, FL

REVISIONS

THESE DRAWINGS ARE PREPARED
PER ESTABLISHED INDUSTRY
STANDARDS AND REPRESENT THE
ARCHITECT AND ENGINEERS DESIGN
CONCEPT. THEY ARE NOT INTENDED
TO PROVIDE EVERY DETAIL OR
CONDITION REQUIRED TO
CONSTRUCT THE BUILDING. THE
CONTRACTOR THROUGH SUBMITTALS
AND OTHER COORDINATION EFFORTS
IS FULLY RESPONSIBLE FOR
PROVIDING A COMPLETE AND
OPERATIONAL BUILDING WHETHER
INDICATED ON THE PLANS OR NOT.
FILE NUMBER

DRAWING TITLE

INTERIOR
ELEVATIONS

DATE


DRAWN BY

JOB NUMBER


121108

DRAWING NUMBER


A5.02

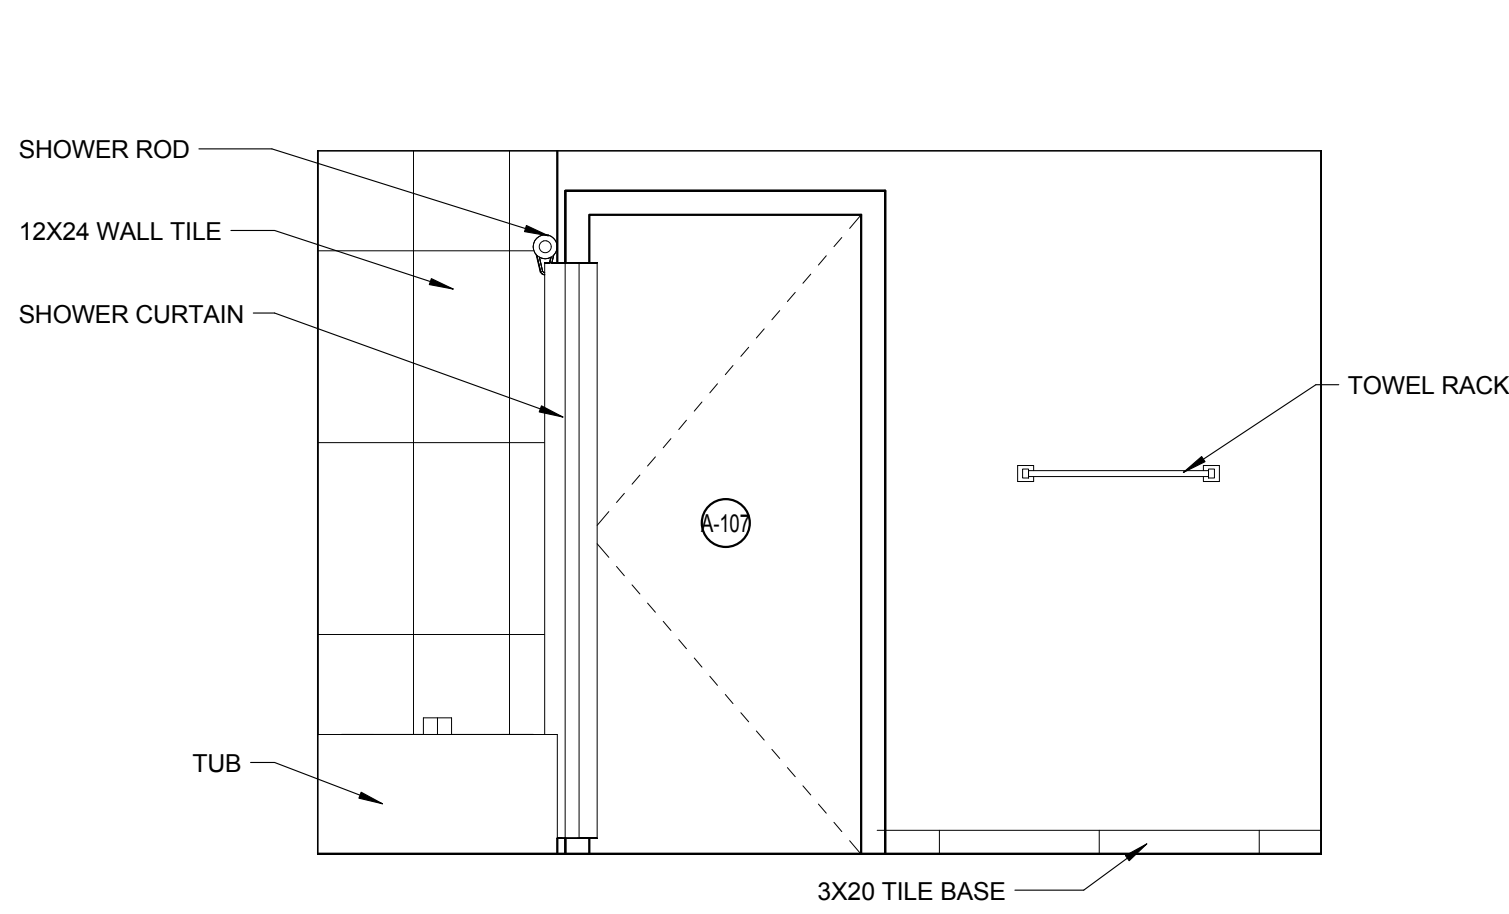


28 TYPICAL BATHROOM ELEVATION 28
A5.03 1/2" = 1'-0"

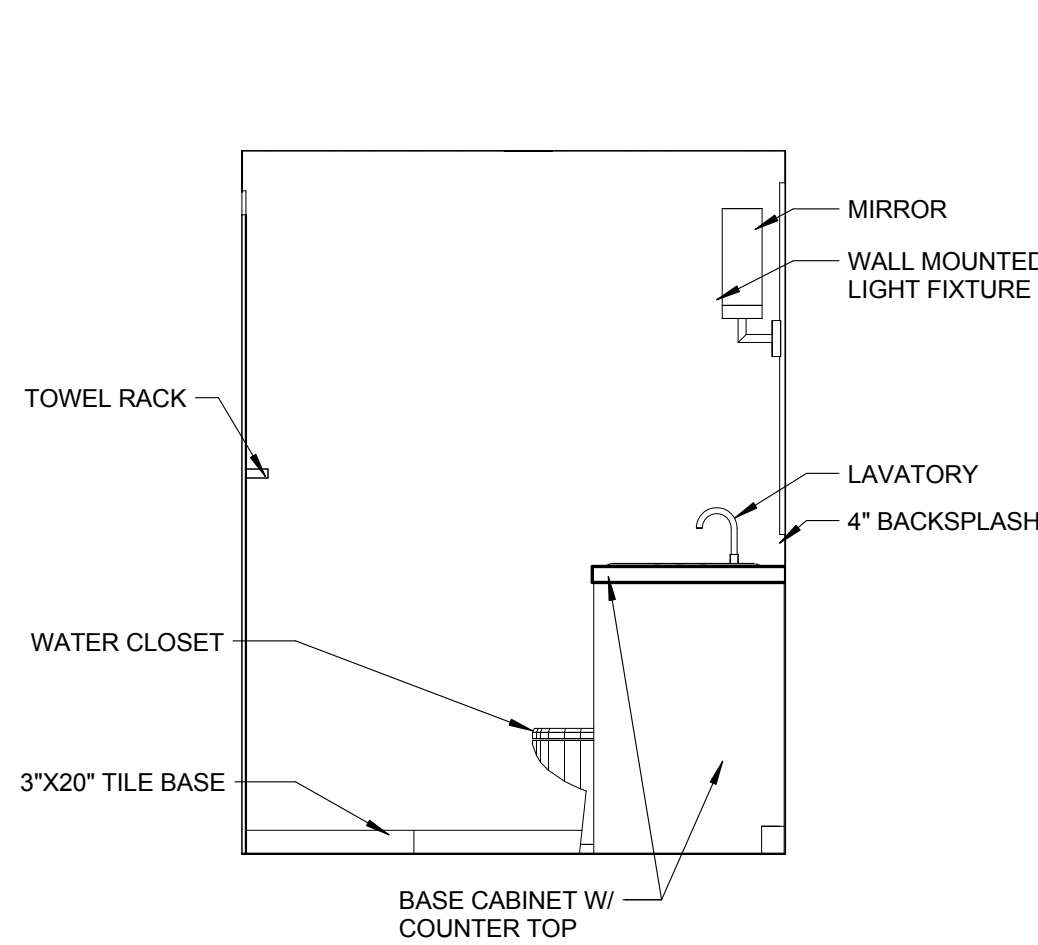


27 TYPICAL BATHROOM ELEVATION 27
A5.03 1/2" = 1'-0"

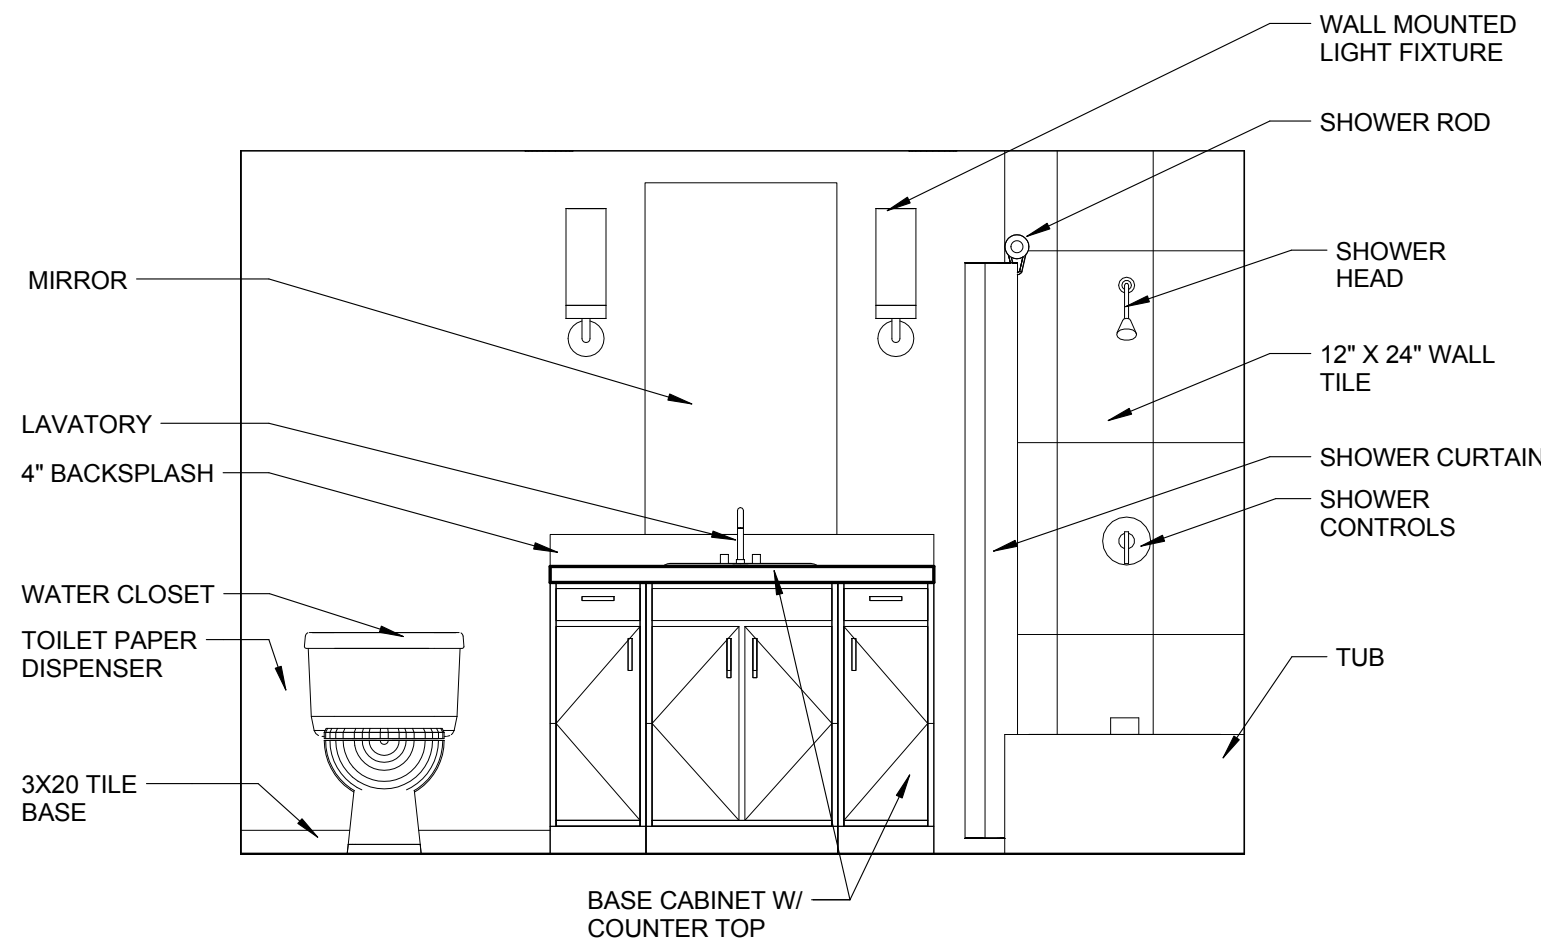


26 TYPICAL BATHROOM ELEVATION 26
A5.03 1/2" = 1'-0"

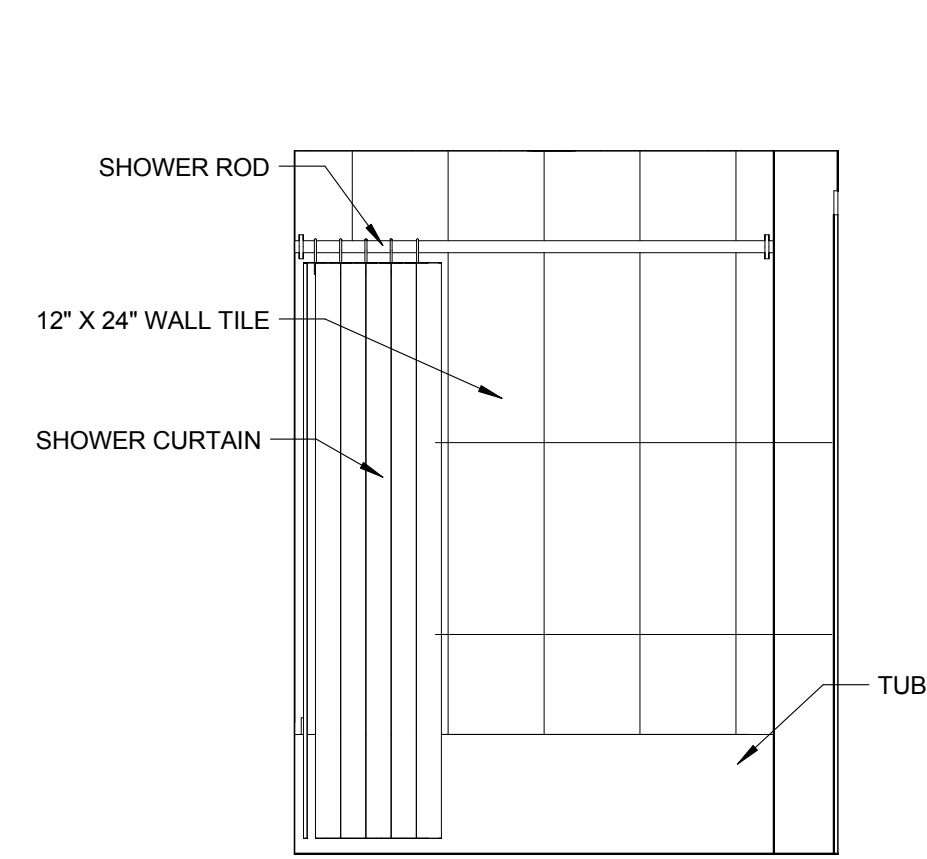


25 TYPICAL BATHROOM ELEVATION 25
A5.03 1/2" = 1'-0"

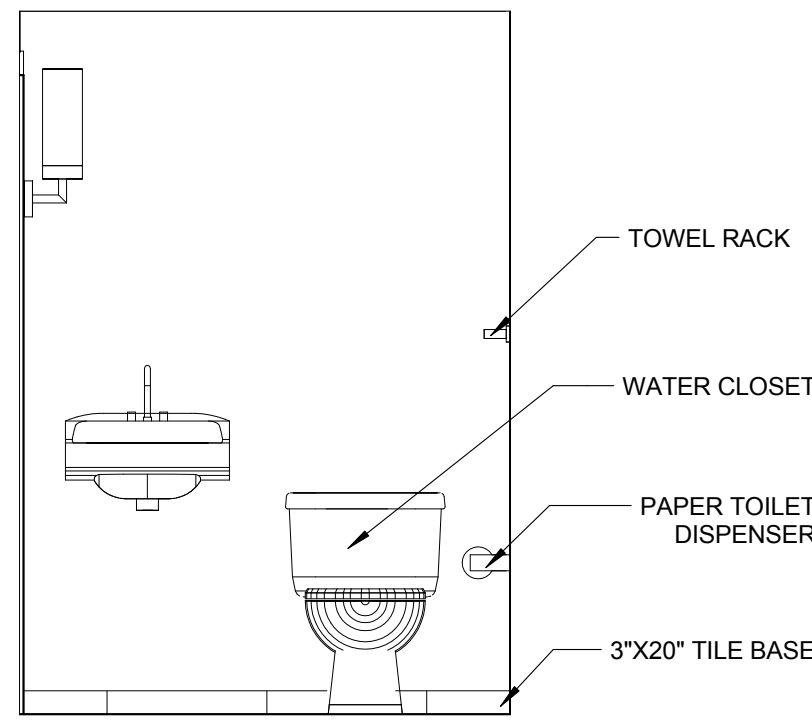


24 TYPICAL BATHROOM ELEVATION 24
A5.03 1/2" = 1'-0"

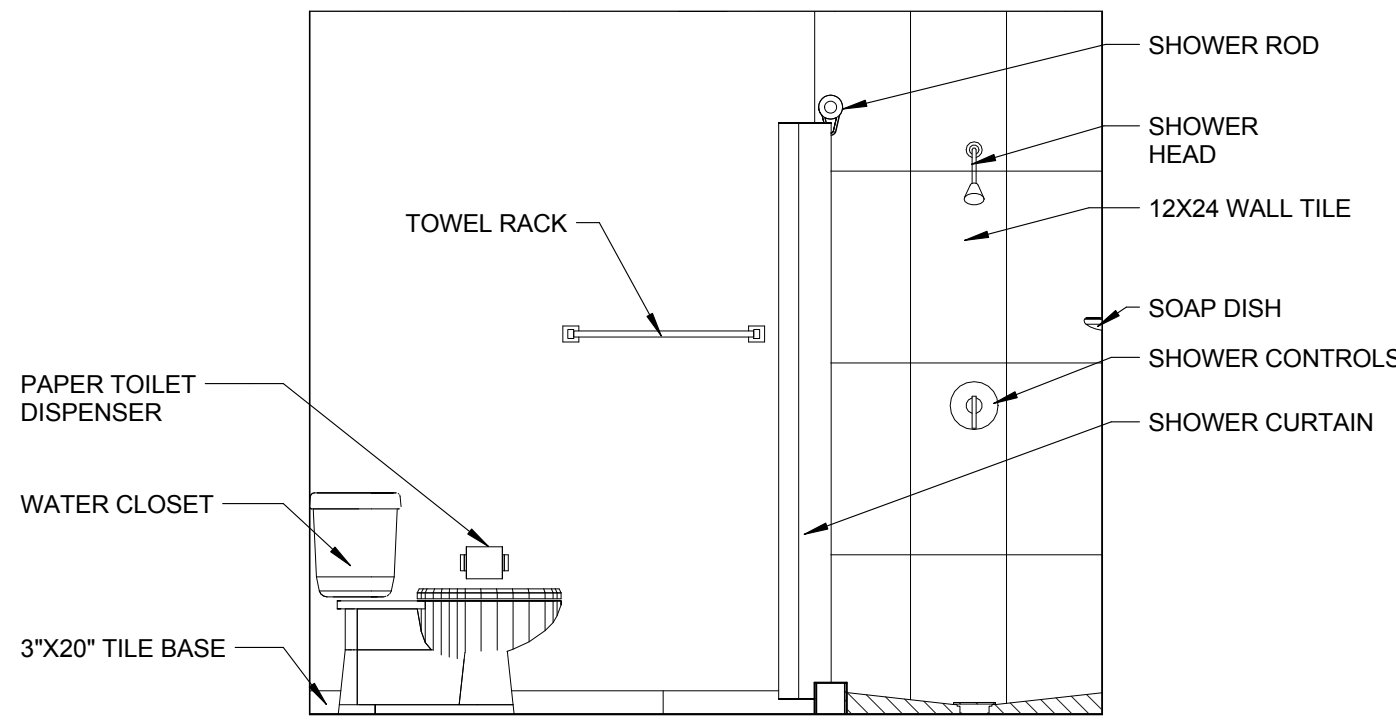


23 TYPICAL BATHROOM ELEVATION 23
A5.03 1/2" = 1'-0"

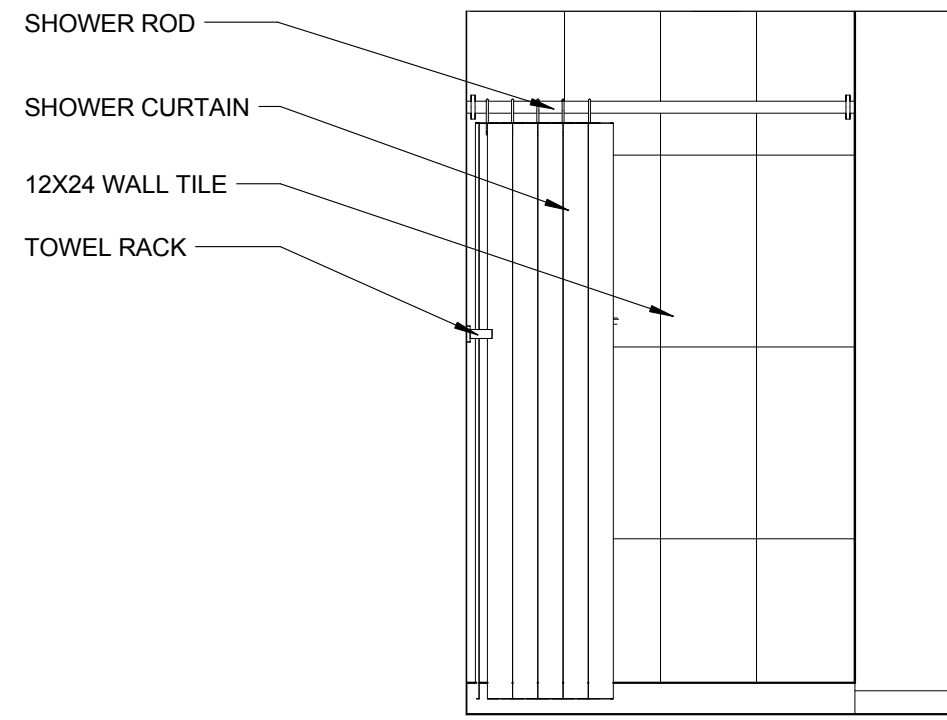


22 TYPICAL BATHROOM ELEVATION 22
A5.03 1/2" = 1'-0"

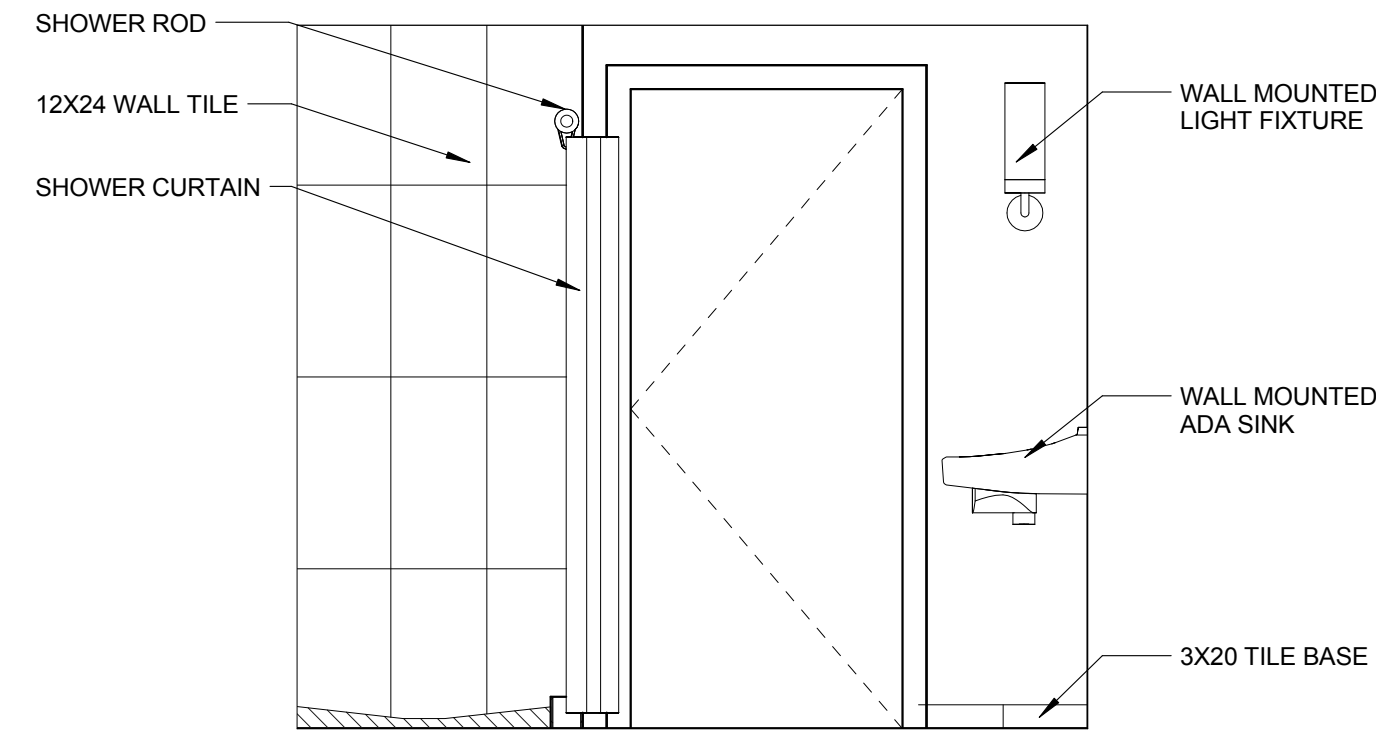


21 TYPICAL BATHROOM ELEVATION 21
A5.03 1/2" = 1'-0"

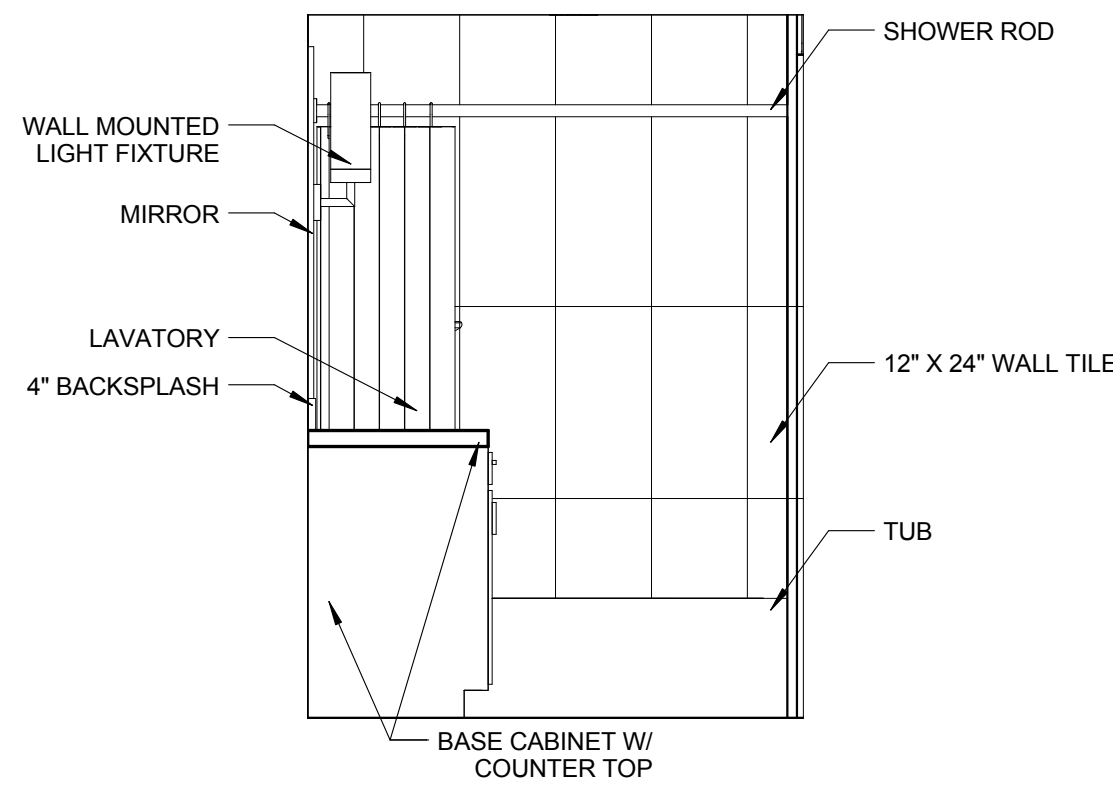


20 TYPICAL BATHROOM ELEVATION 20
A5.03 1/2" = 1'-0"

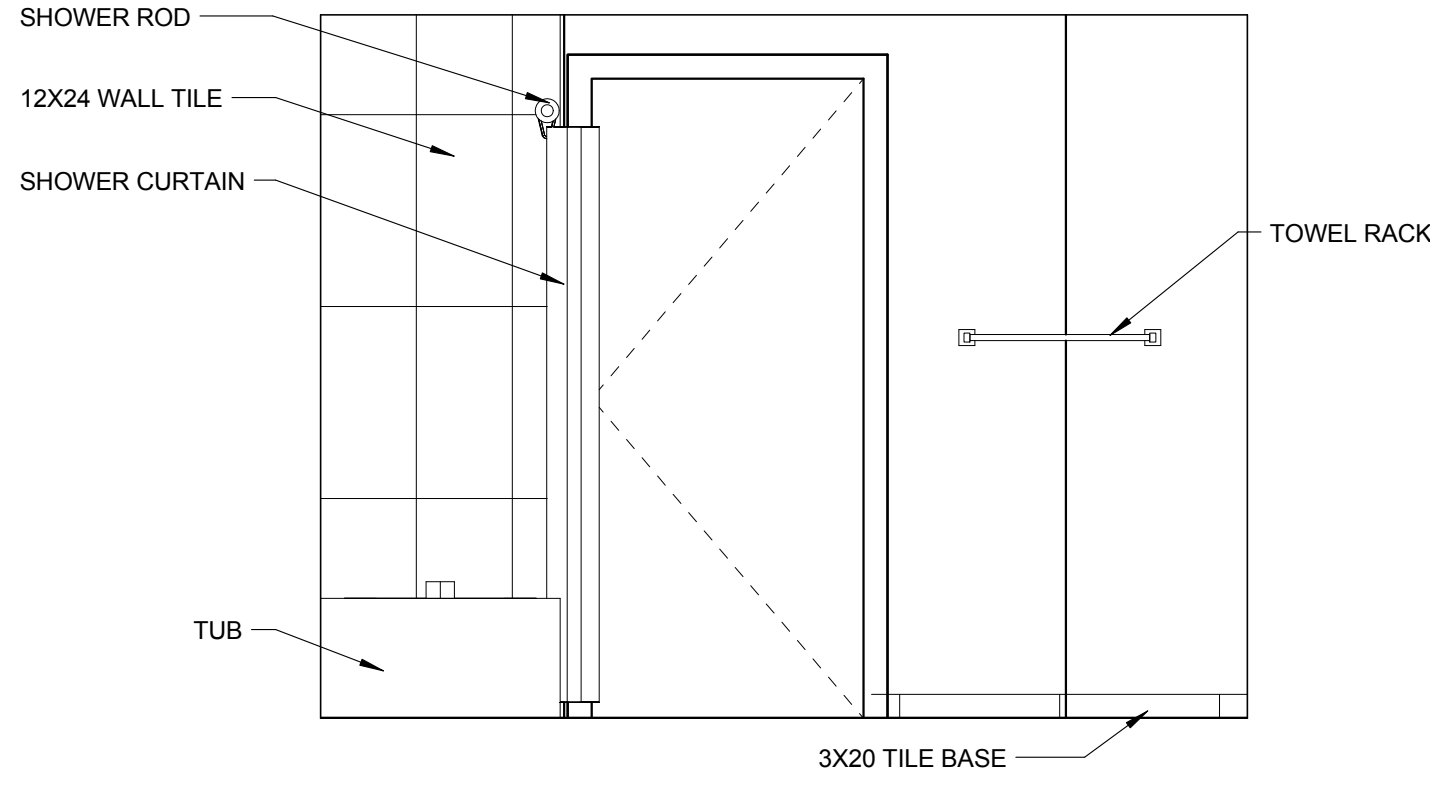

19 TYPICAL BATHROOM ELEVATION 19
A5.03 1/2" = 1'-0"

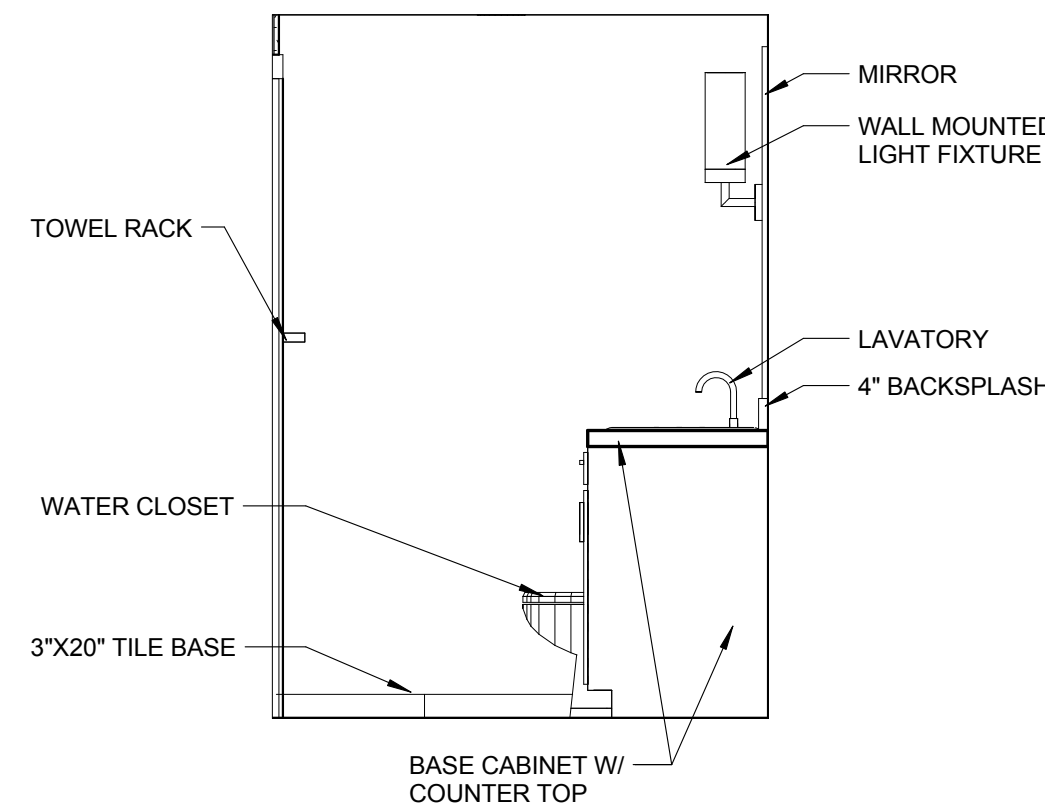

18 TYPICAL BATHROOM ELEVATION 18
A5.03 1/2" = 1'-0"

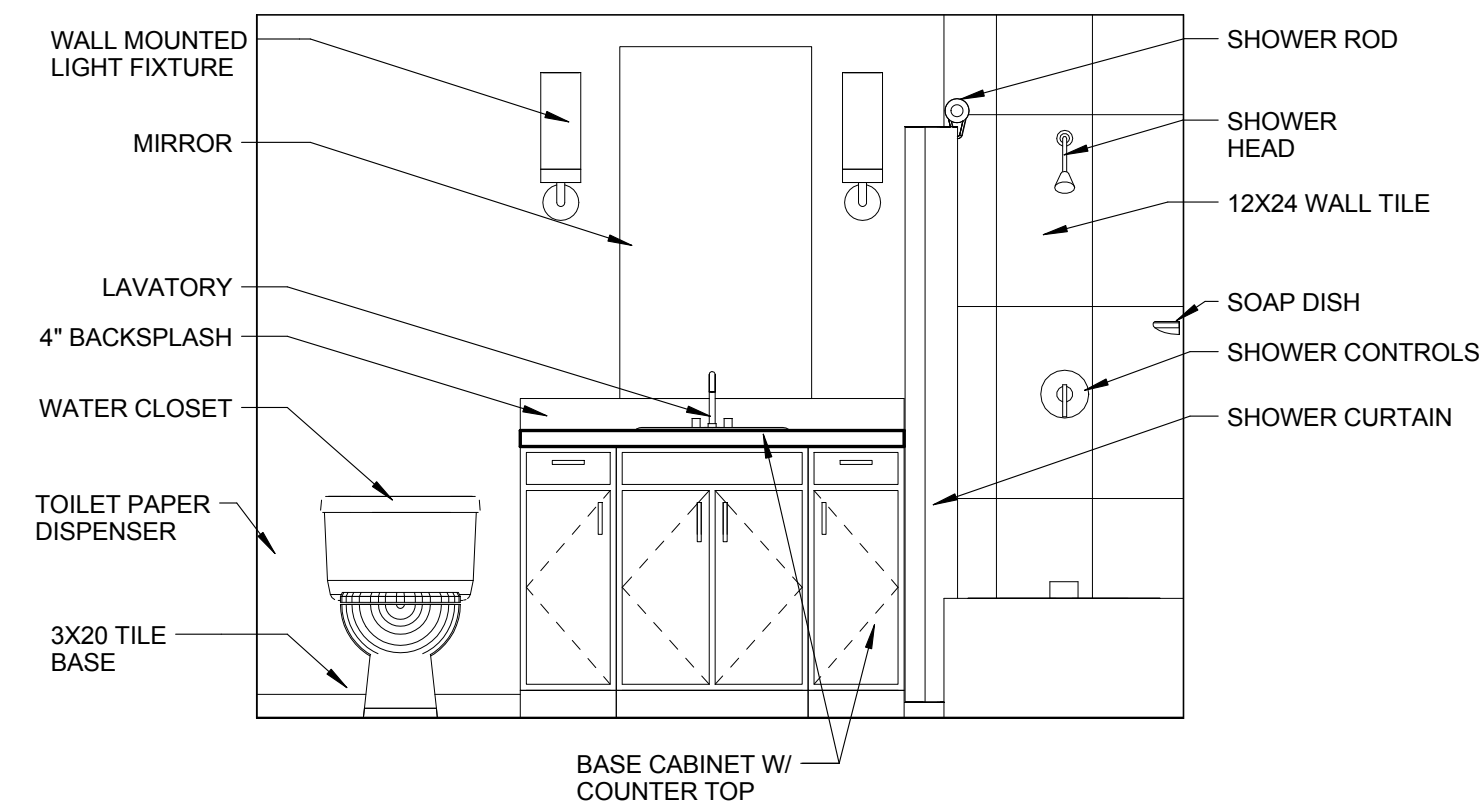

17 TYPICAL BATHROOM ELEVATION 17
A5.03 1/2" = 1'-0"

ISSUED FOR :

BIDS

PERMIT

CONSTRUCTION

SEAL

PROJECT TITLE

UPTOWN
ATLANTIC - 800
BLOCK

W. ATLANTIC AVE., DELRAY
BEACH, FL

REVISIONS

THESE DRAWINGS ARE PREPARED
PER ESTABLISHED INDUSTRY
STANDARDS AND REPRESENT THE
ARCHITECT AND ENGINEERS DESIGN
CONCEPT. THEY ARE NOT INTENDED
TO PROVIDE EVERY DETAIL OR
CONDITION REQUIRED TO
CONSTRUCT THE BUILDING. THE
CONTRACTOR THROUGH SUBMITTALS
AND OTHER COORDINATION EFFORTS
IS FULLY RESPONSIBLE FOR
PROVIDING A COMPLETE AND
OPERATIONAL BUILDING WHETHER
INDICATED ON THE PLANS OR NOT.
FILE NUMBER

DRAWING TITLE

INTERIOR
ELEVATIONS

DATE


DRAWN BY

JOB NUMBER


121108

DRAWING NUMBER

A5.03

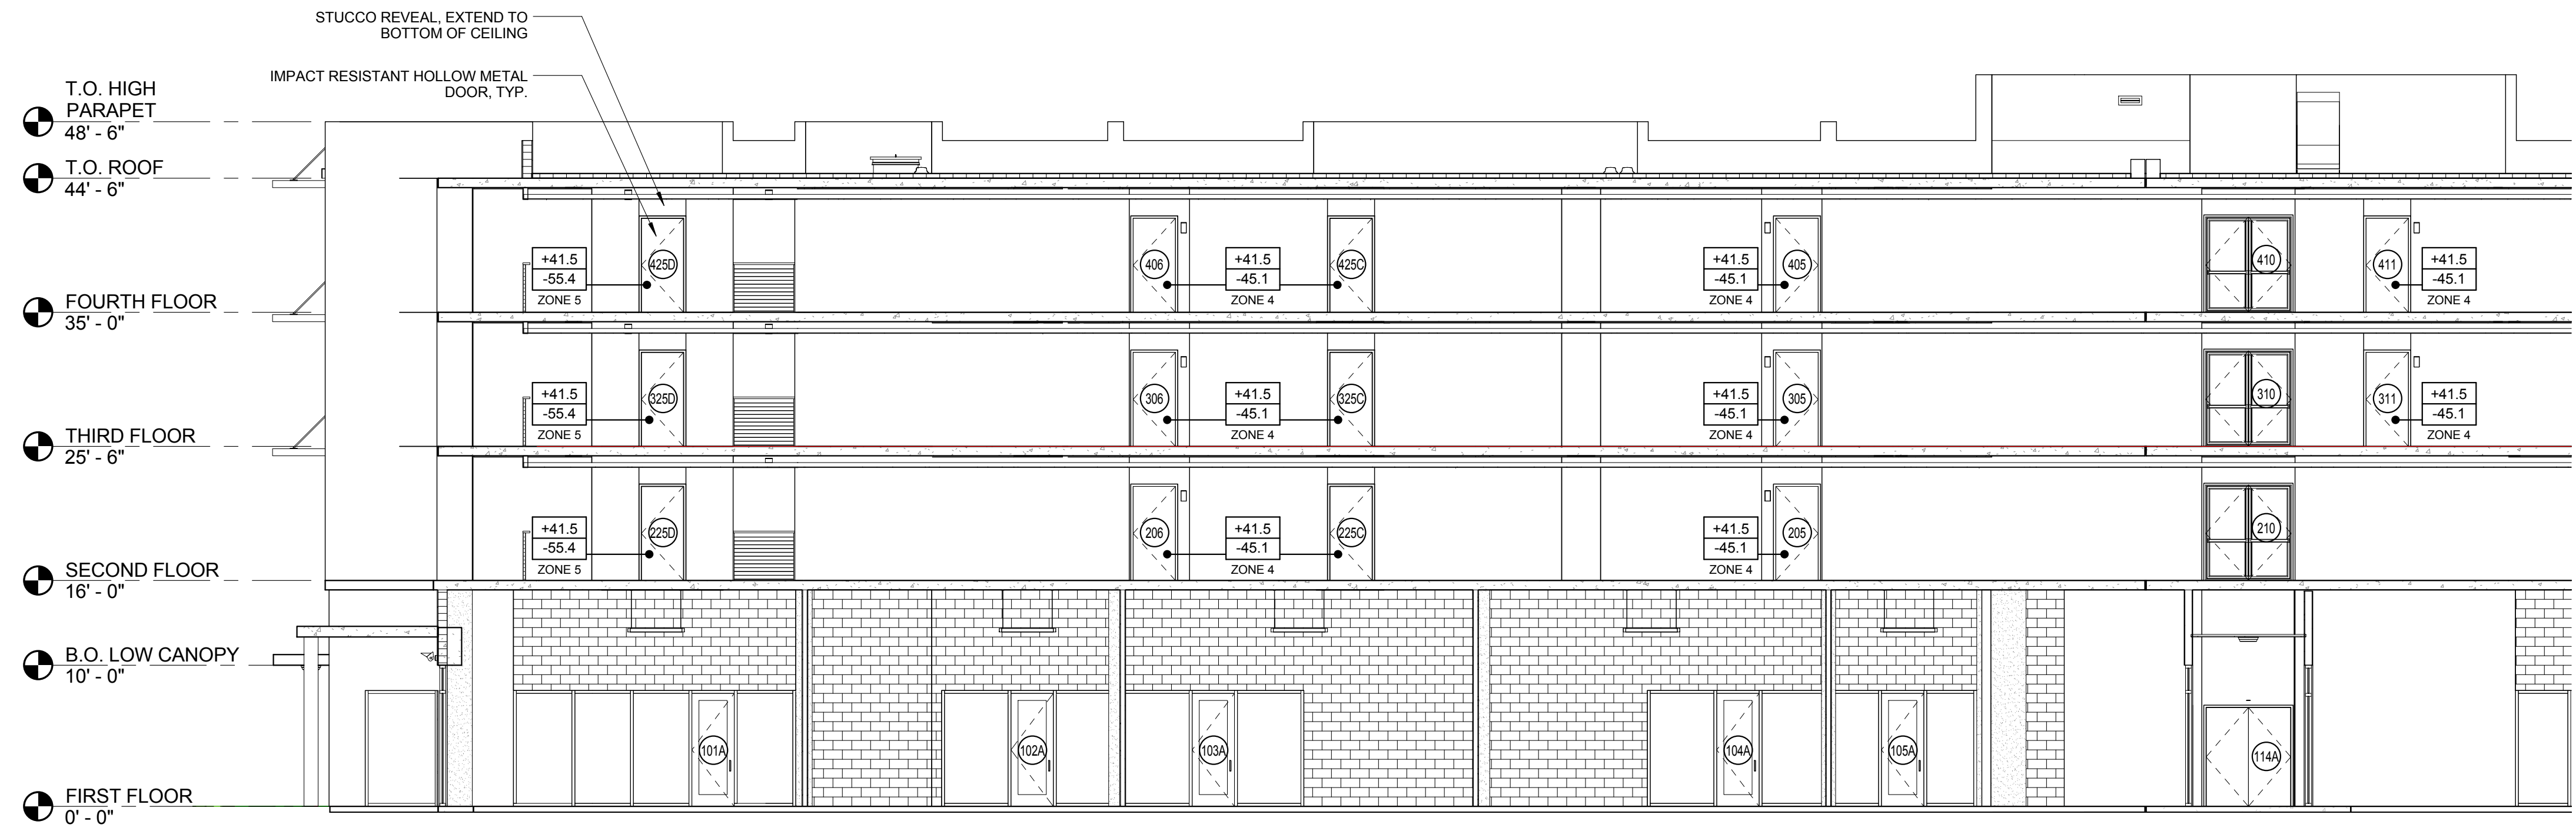

2 CORRIDOR CROSS SECTION FACING SOUTH B
A5.04 1/8" = 1'-0"

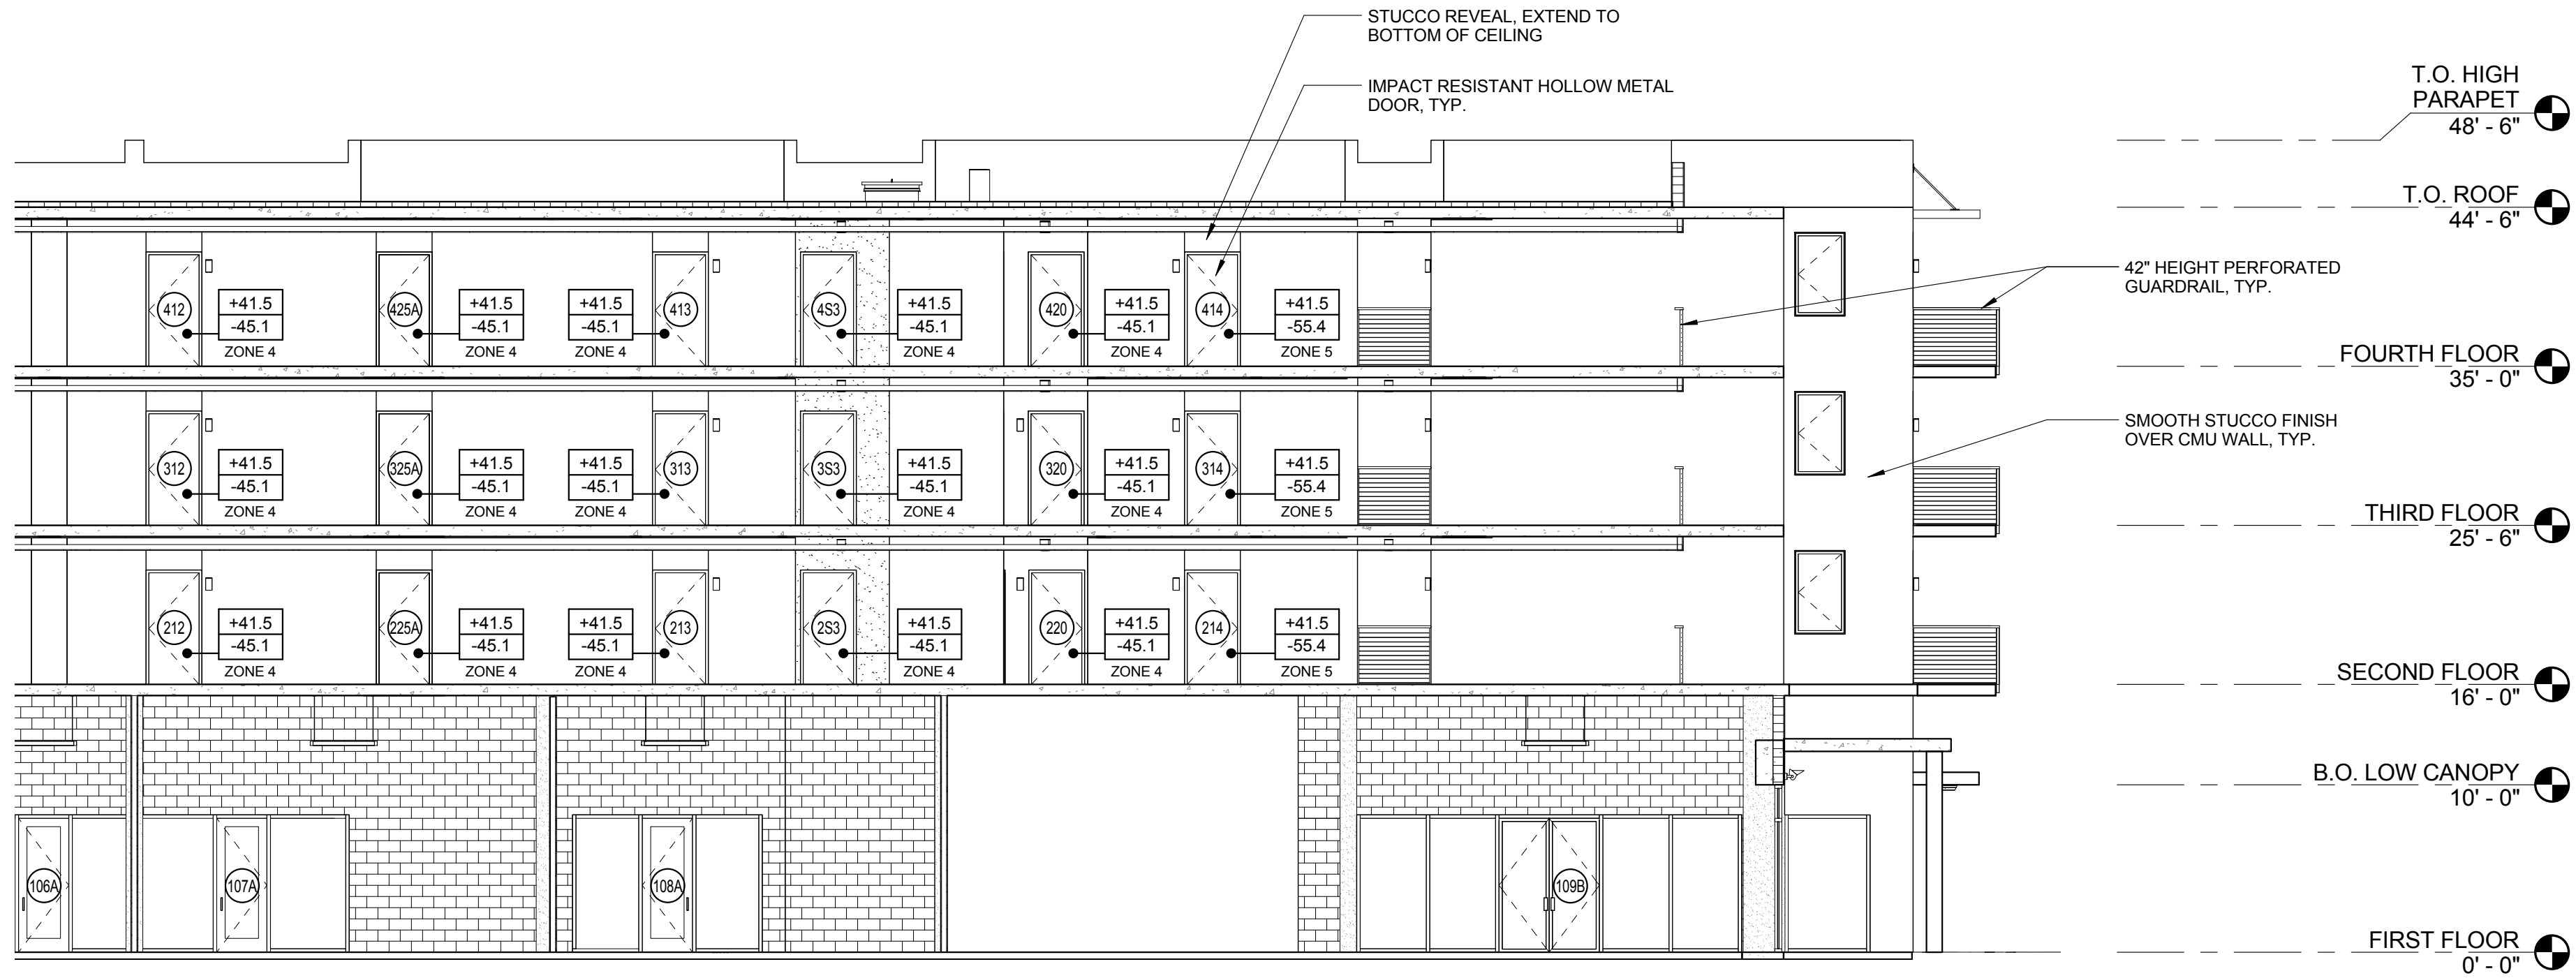

1 CORRIDOR CROSS SECTION FACING SOUTH A
A5.04 1/8" = 1'-0"

ISSUED FOR :

BIDS

PERMIT

CONSTRUCTION

SEAL

PROJECT TITLE
**UPTOWN
ATLANTIC - 800
BLOCK**

W. ATLANTIC AVE., DELRAY
BEACH, FL

REVISIONS

THESE DRAWINGS ARE PREPARED
PER ESTABLISHED INDUSTRY
STANDARDS AND REPRESENT THE
ARCHITECT AND ENGINEERS DESIGN
CONCEPT. THEY ARE NOT INTENDED
TO PROVIDE EVERY DETAIL OR
CONDITION REQUIRED TO
CONSTRUCT THE BUILDING. THE
CONTRACTOR THROUGH SUBMITTALS
AND OTHER COORDINATION EFFORTS
IS FULLY RESPONSIBLE FOR
PROVIDING A COMPLETE AND
OPERATIONAL BUILDING WHETHER
INDICATED ON THE PLANS OR NOT.
FILE NUMBER


DRAWING TITLE
**CORRIDOR
ELEVATIONS**

DATE | DRAWN BY


JOB NUMBER
121108

DRAWING NUMBER


A5.04

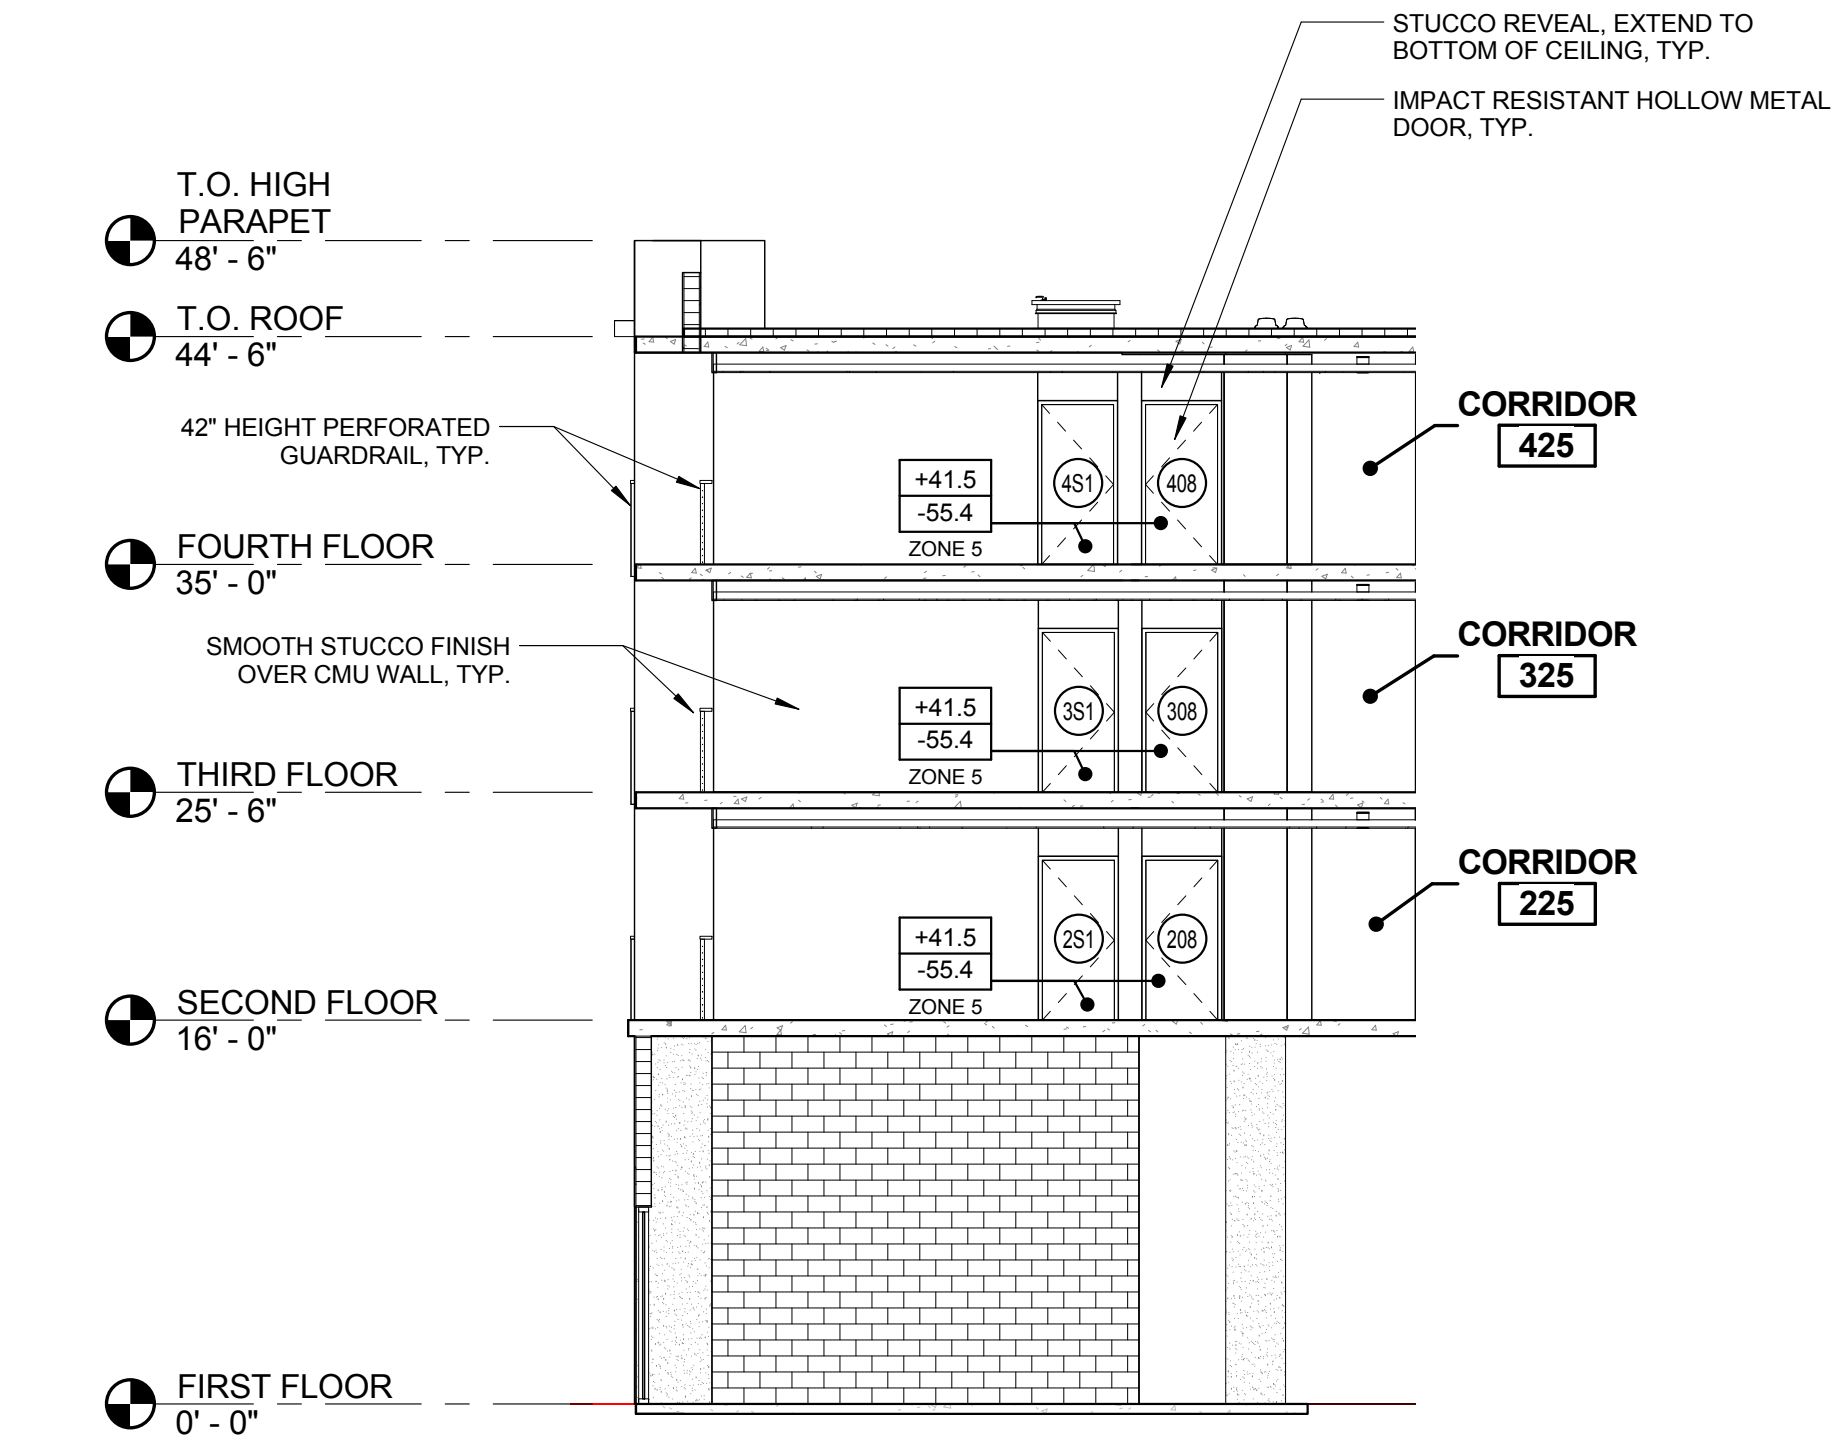


4 EAST CORRIDOR CROSS SECTION FACING EAST
A5.06 1/8" = 1'-0"

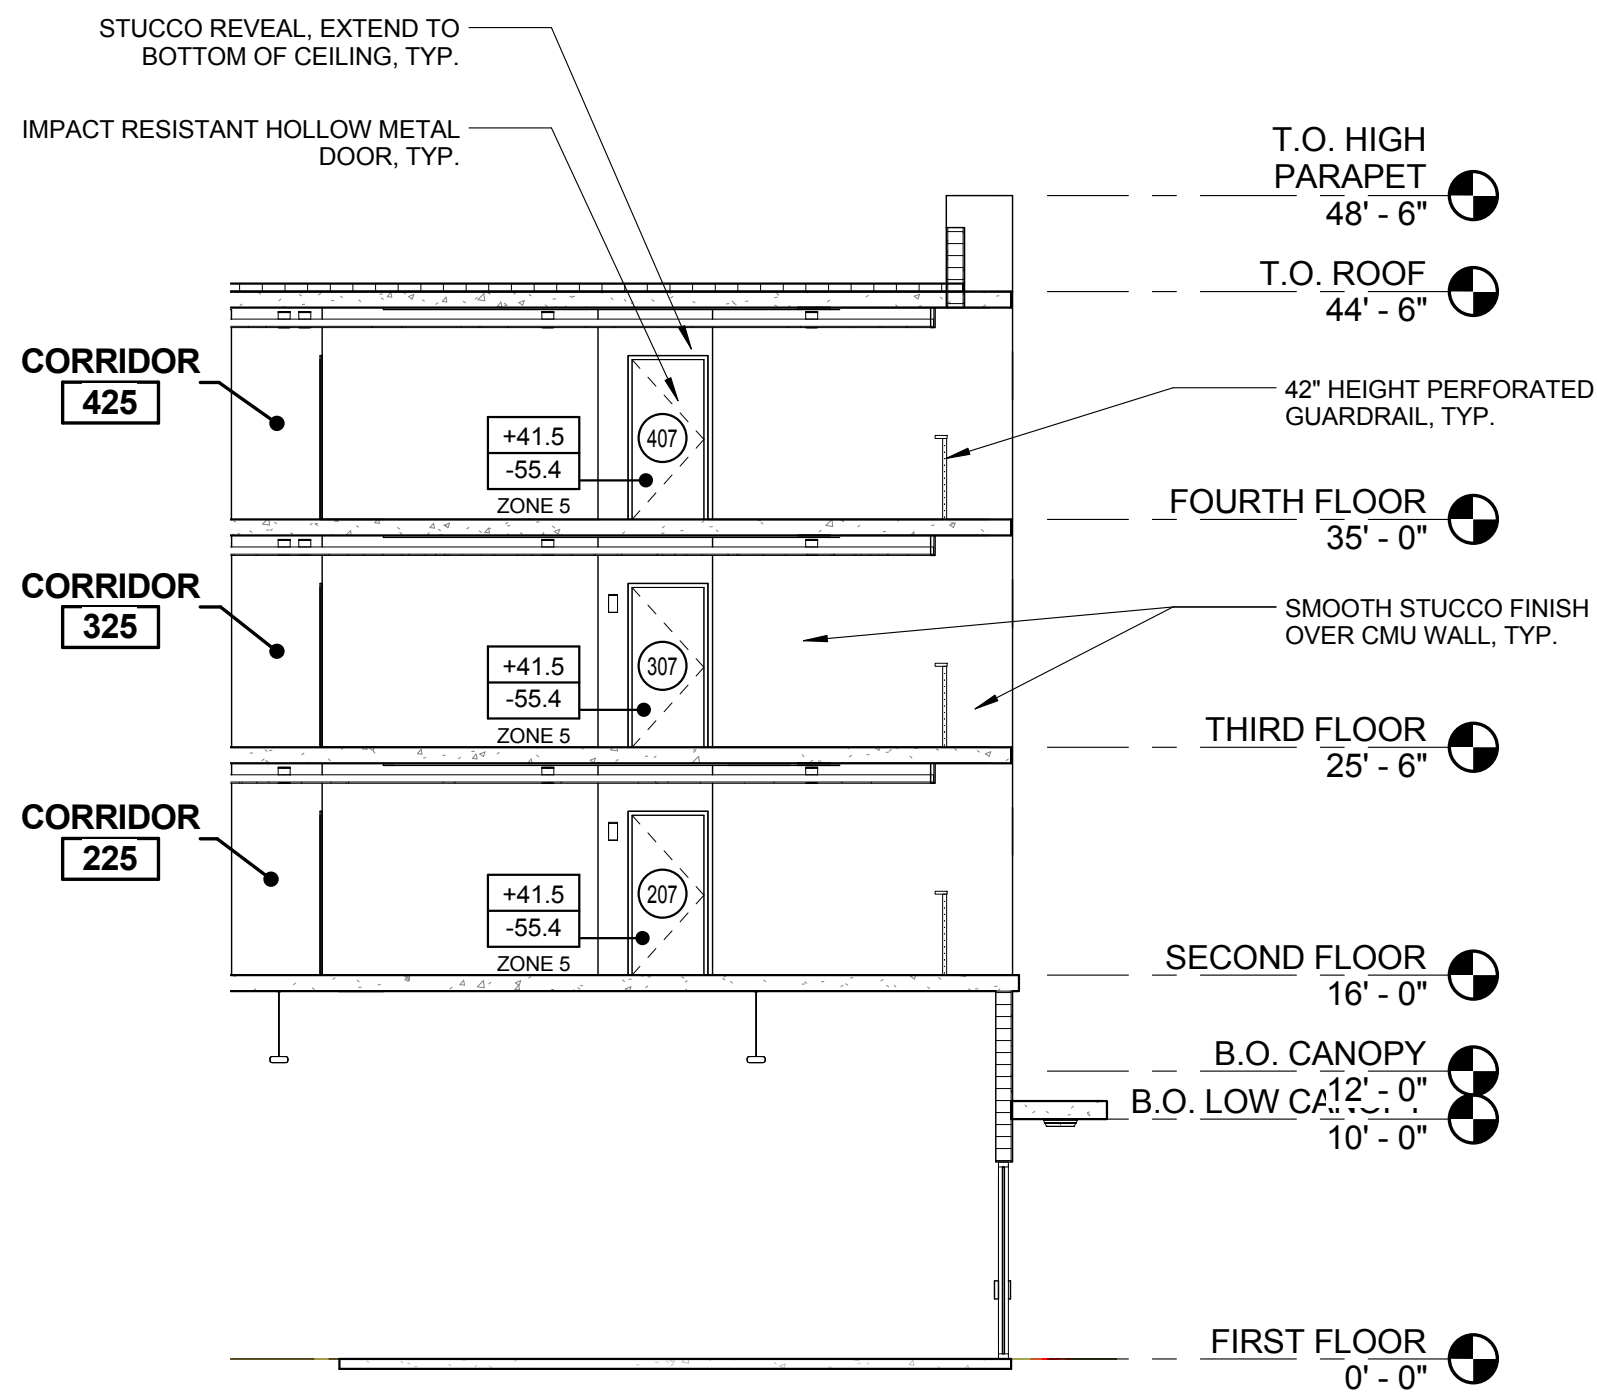

3 EAST CORRIDOR CROSS SECTION FACING WEST
A5.06 1/8" = 1'-0"

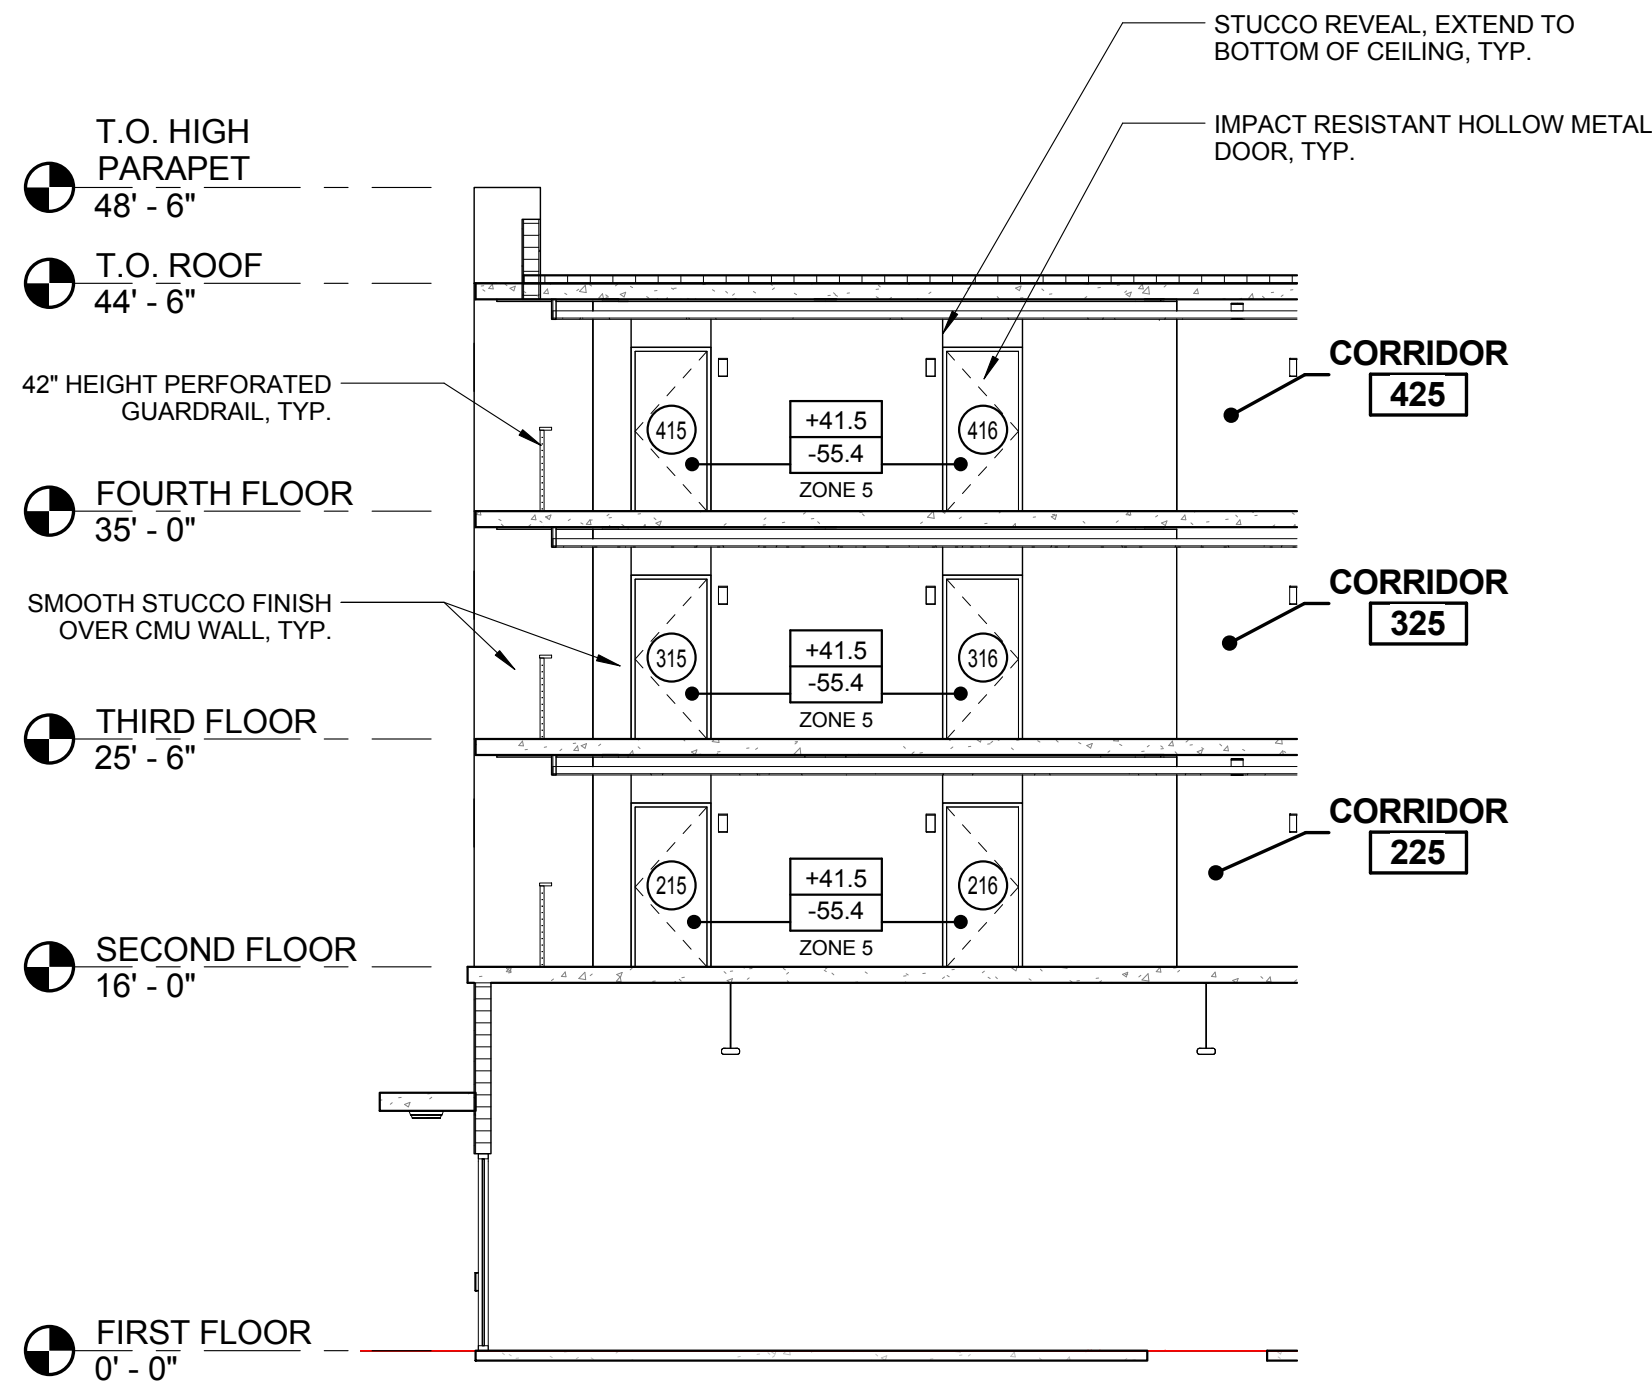

2 WEST CORRIDOR CROSS SECTION FACING WEST
A5.06 1/8" = 1'-0"

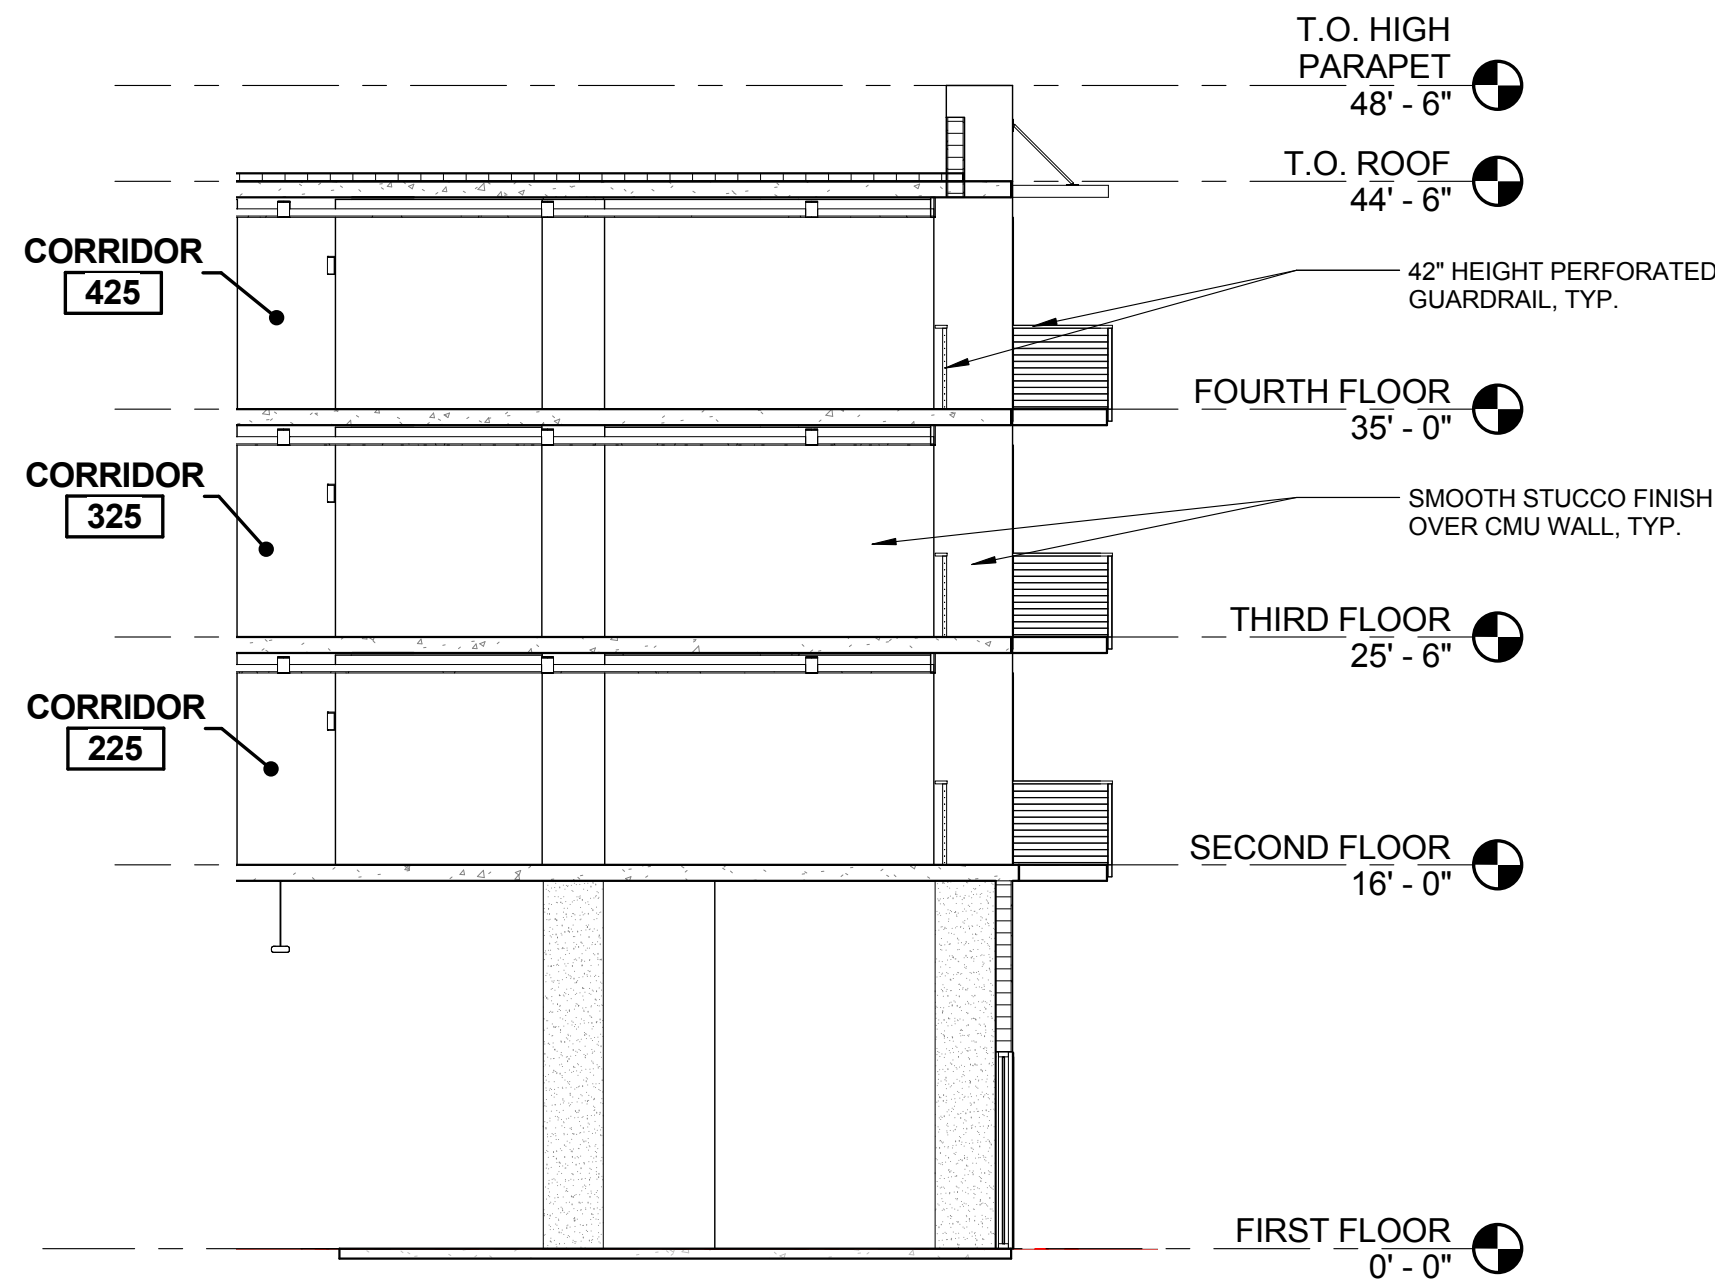

1 WEST CORRIDOR CROSS SECTION FACING EAST
A5.06 1/8" = 1'-0"

ISSUED FOR :

BIDS

PERMIT

CONSTRUCTION

SEAL

PROJECT TITLE

UPTOWN
ATLANTIC - 800
BLOCK

W. ATLANTIC AVE., DELRAY
BEACH, FL

REVISIONS

THESE DRAWINGS ARE PREPARED PER ESTABLISHED INDUSTRY STANDARDS AND REPRESENT THE ARCHITECT AND ENGINEERS DESIGN CONCEPT. THEY ARE NOT INTENDED TO PROVIDE EVERY DETAIL OR CONDITION REQUIRED TO CONSTRUCT THE BUILDING. THE CONTRACTOR THROUGH SUBMITTALS AND OTHER COORDINATION EFFORTS IS FULLY RESPONSIBLE FOR PROVIDING A COMPLETE AND OPERATIONAL BUILDING WHETHER INDICATED ON THE PLANS OR NOT.

FILE NUMBER

DRAWING TITLE



CORRIDOR
ELEVATIONS

DATE | DRAWN BY

JOB NUMBER
121108

DRAWING NUMBER

A5.06

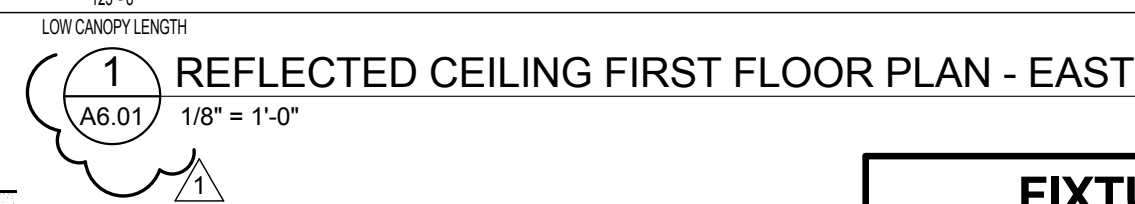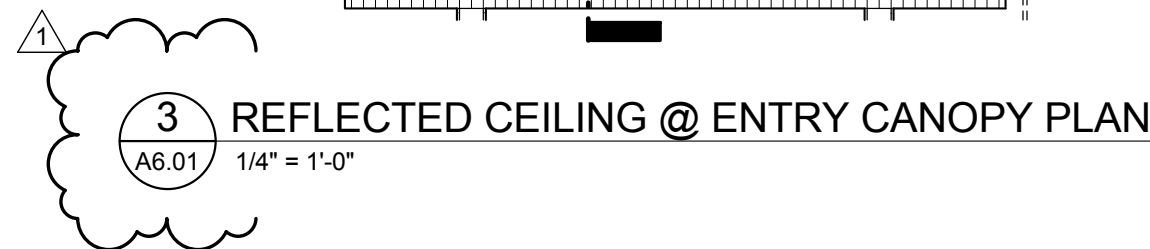



CEILING MATERIALS	
 CLG. HT. GYP.	GYPSUM BOARD PAINTED
 CLG. HT. ACT. 2X2'	ACOUSTICAL TILE 2X2' ARMSTRONG CLEAN ROOM VL
 CLG. HT. EXP. CON.	EXPOSED CONCRETE, PAINTED
 VARIES EXPOSED	EXPOSED STRUCTURE
 CLG. HT. STUCCO	STUCCO


GENERAL NOTES:

1. ALL PRODUCTS TO BE INSTALLED PER MANUFACTURER'S WRITTEN INSTRUCTIONS.
2. PRODUCTS & EQUIPMENT IN ACCESSIBLE AREAS TO BE INSTALLED PER ADA STANDARDS.
3. G.C. TO COORDINATE LOCATION OF ALL EQUIPMENT PRIOR TO INSTALLATION TO AVOID CONFLICTS.

DATE	DRAWN BY
JOB NUMBER	
121108	
DRAWING NUMBER	

A6.01

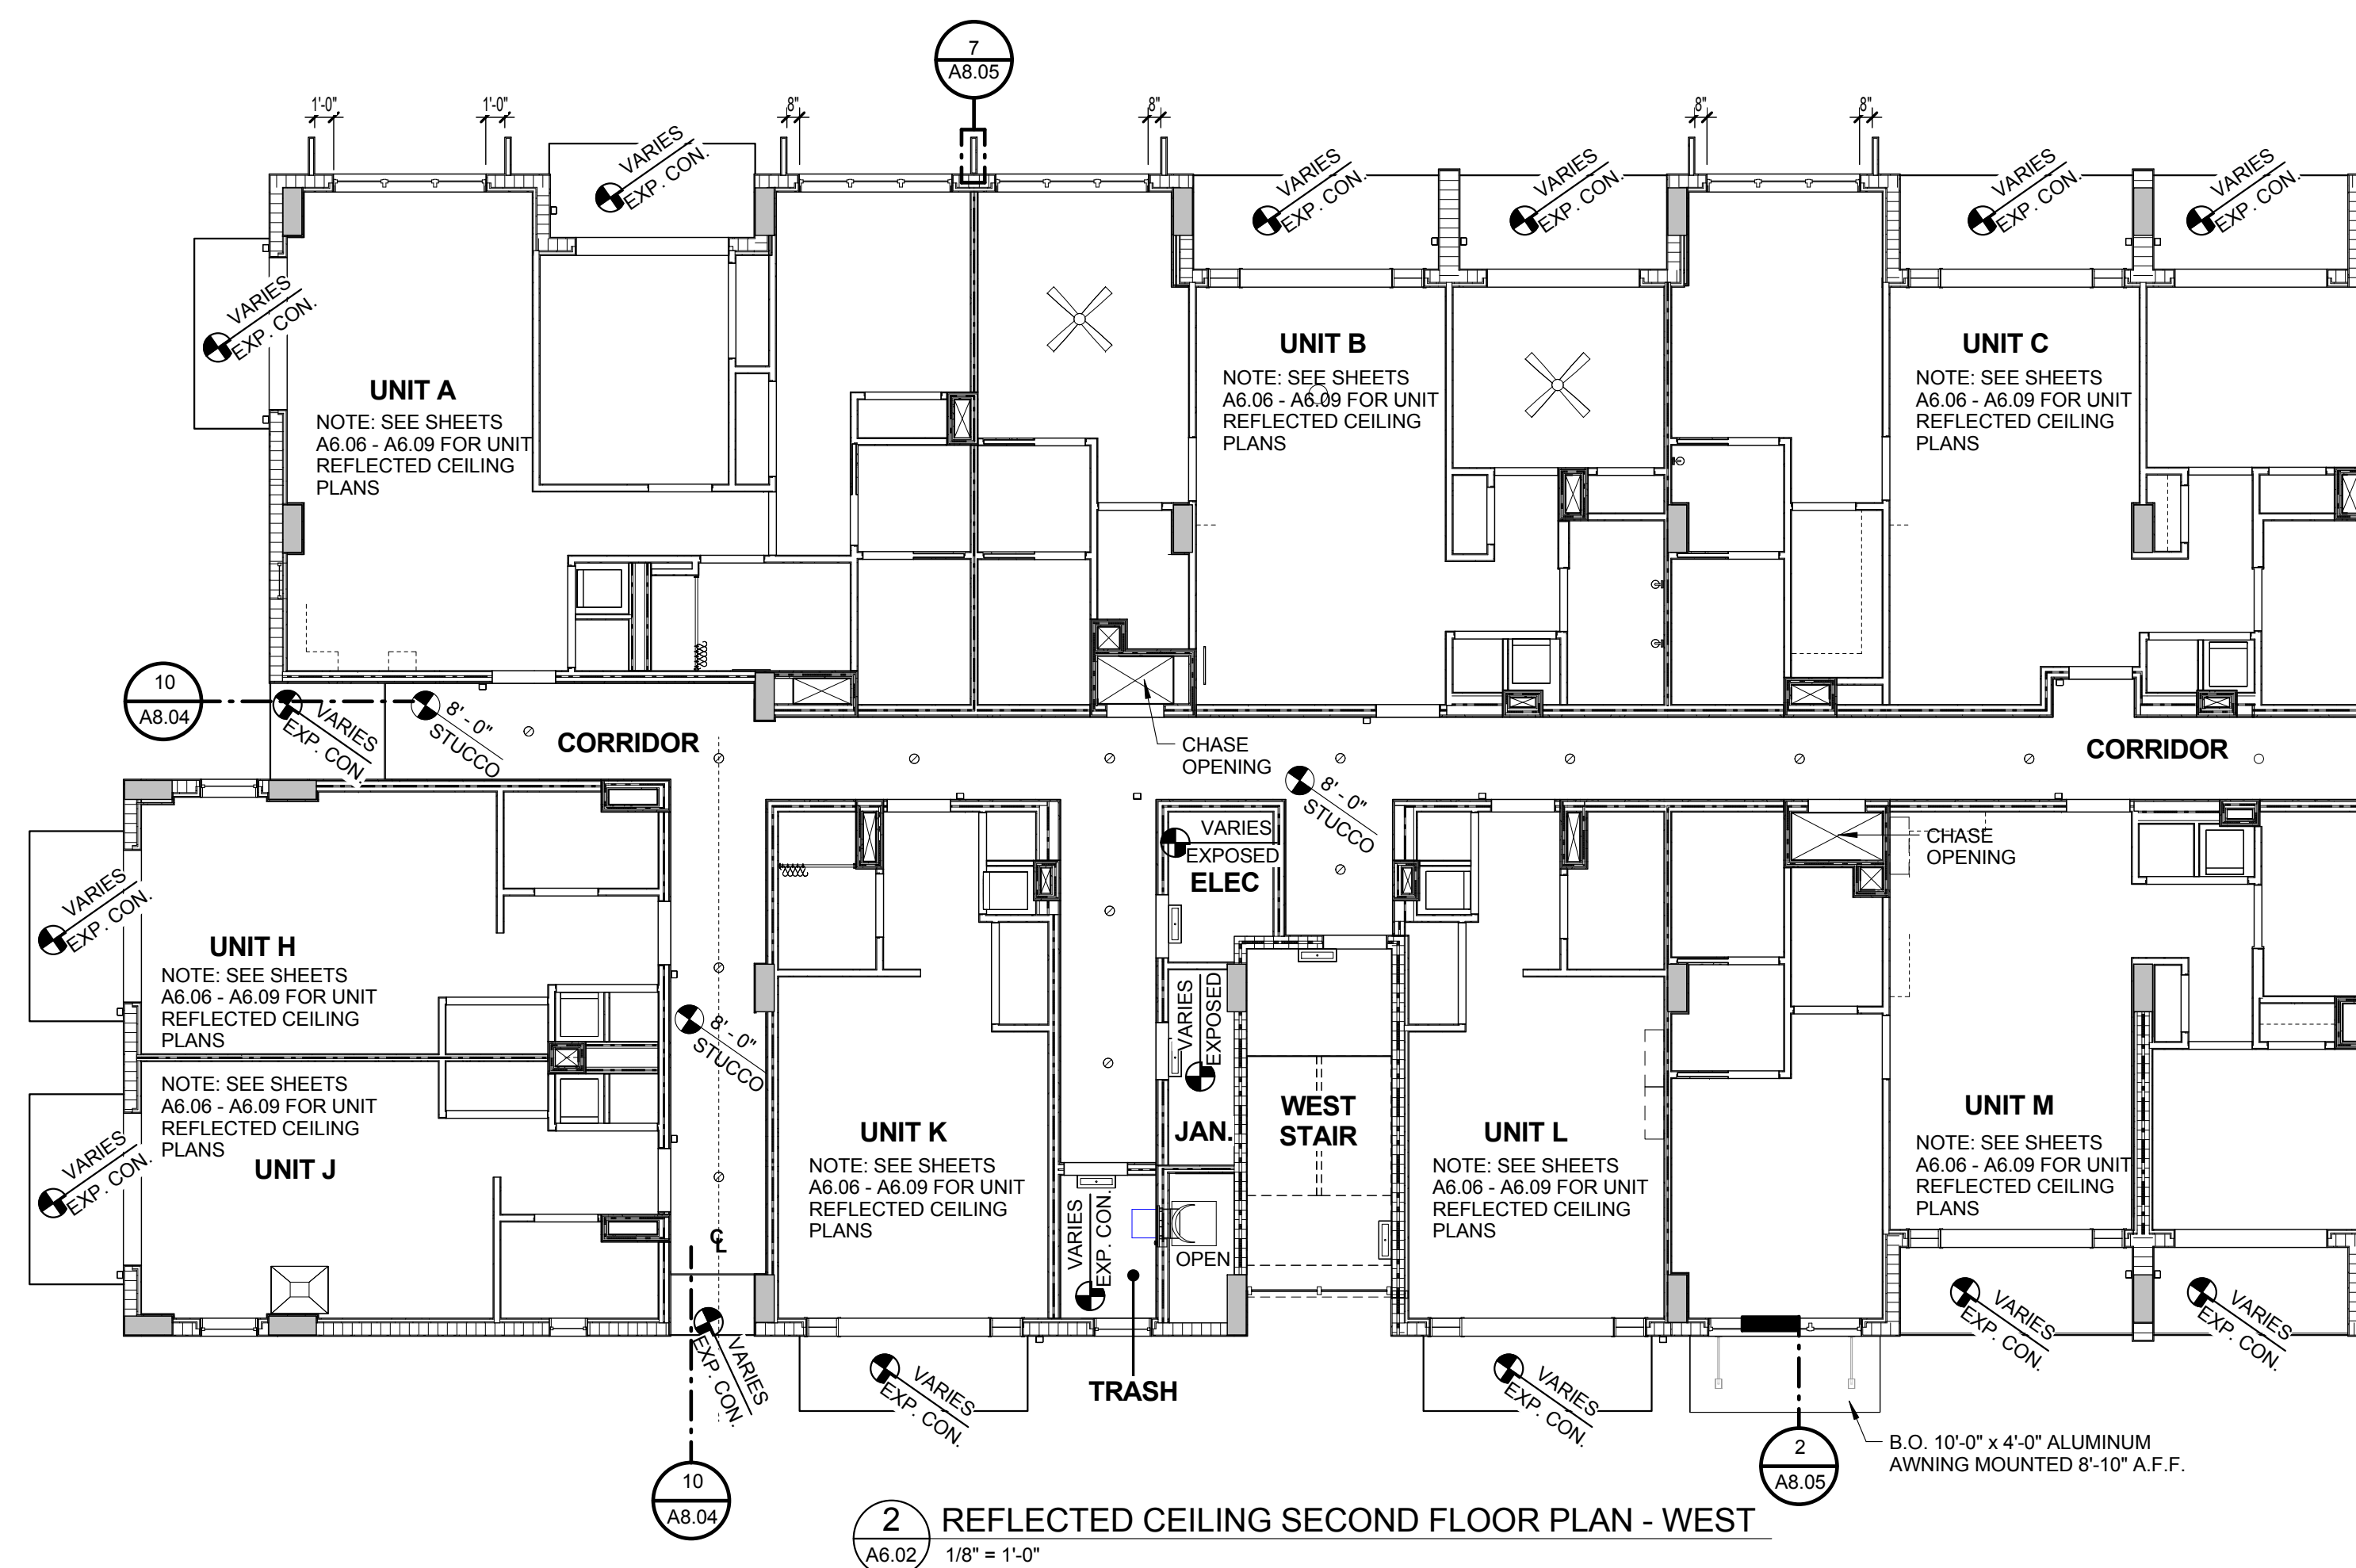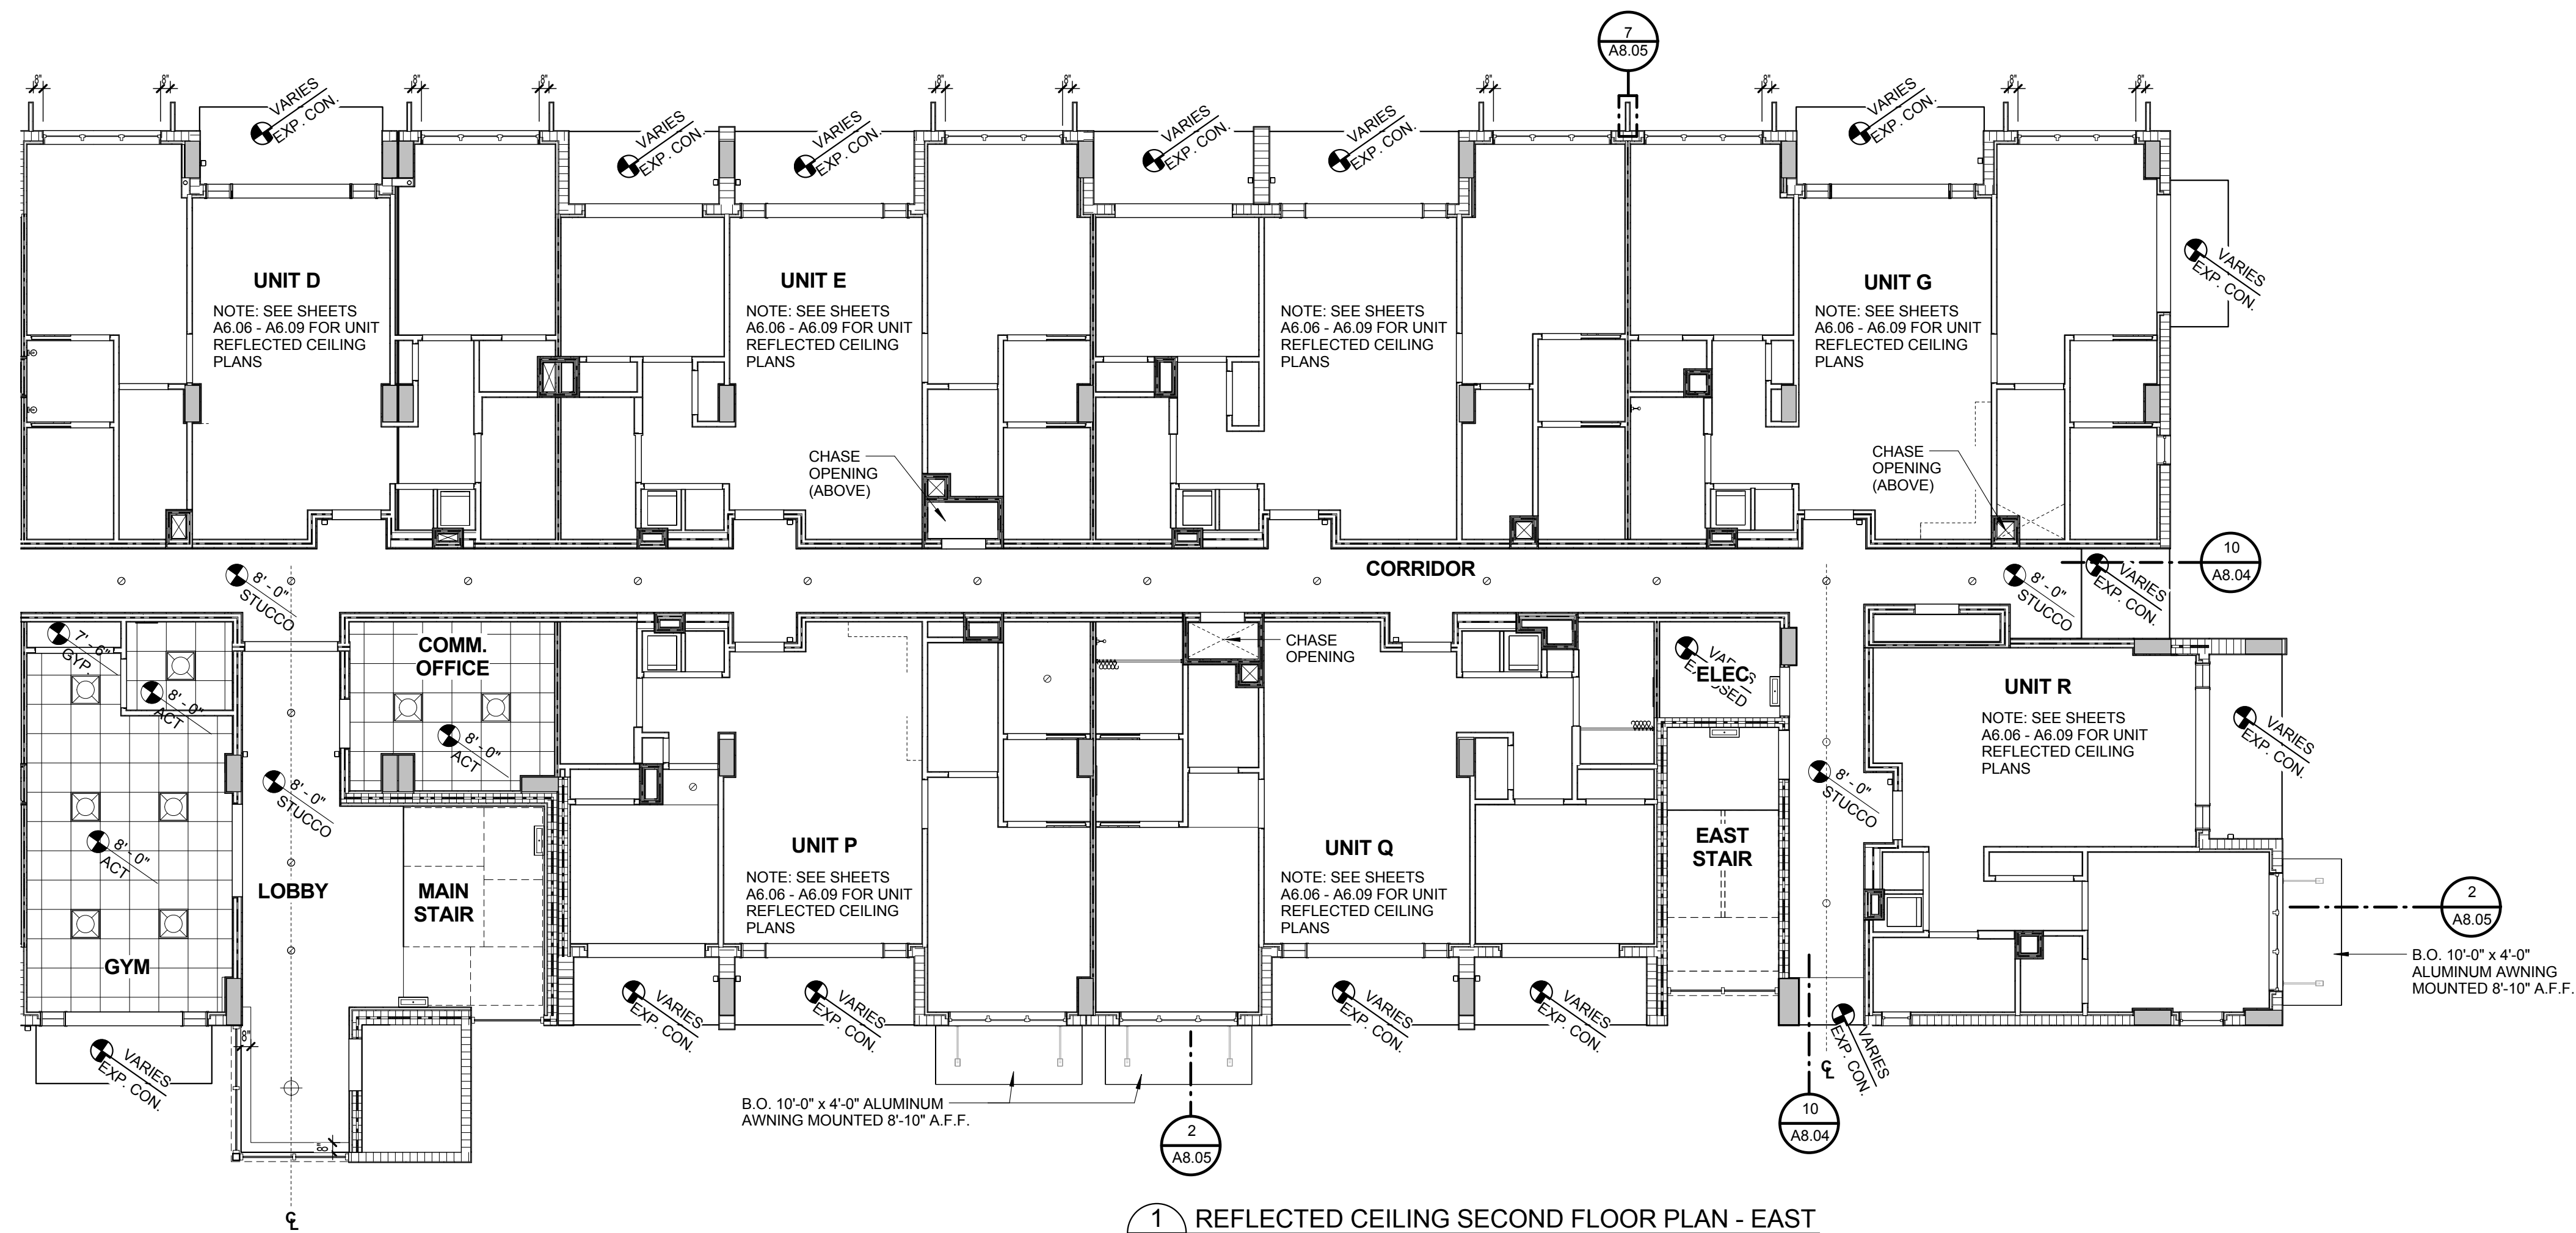

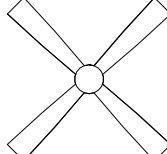FIXTURE LEGEND	
	EXTERIOR WALL SCONCE
	ENTRY LIGHT
	PENDANT LIGHT
	CEILING LIGHT
	RECESSED LIGHT
	SUSPENDED LIGHT
	LAY IN 2x2
	SUPPLY DIFFUSER
	CEILING MOUNTED FAN
	CEILING FIXTURE
	MEDIUM PENDANT FIXTURE
	LARGE PENDANT FIXTURE
	SUSPENDED 4 LINEAR DIRECT LIGHT

CEILING MATERIALS	
 CLG. HT. GYF.	GYPSUM BOARD PAINTED
 CLG. HT. ACT. 2'X2'	ACOUSTICAL TILE 2'X2' ARMSTRONG CLEAN ROOM VL
 CLG. HT. EXP. CON.	EXPOSED CONCRETE, PAINTED
 VARIES EXPOSED	EXPOSED STRUCTURE
 CLG. HT. STUCCO	STUCCO

GENERAL NOTES:

1. ALL PRODUCTS TO BE INSTALLED PER MANUFACTURERS WRITTEN INSTRUCTIONS.
2. PRODUCTS & EQUIPMENT IN ACCESSIBLE AREAS TO BE INSTALLED PER ADA STANDARDS.
3. G.C. TO COORDINATE LOCATION OF ALL EQUIPMENT PRIOR TO INSTALLATION TO AVOID CONFLICTS.

ISSUED FOR :

IDS

ERMIT

CONSTRUCTION

REAL

PROJECT TITLE

UPTOWN
ATLANTIC - 800
BLOCK

W. ATLANTIC AVE., DELRAY
BEACH, FL

REVISIONS

UM.	DESCRIPTION	DATE
-----	-------------	------

THESE DRAWINGS ARE PREPARED
PER ESTABLISHED INDUSTRY
STANDARDS AND REPRESENT THE
ARCHITECT AND ENGINEERS DESIGN
CONCEPT. THEY ARE NOT INTENDED
TO PROVIDE EVERY DETAIL OR
CONDITION REQUIRED TO
CONSTRUCT THE BUILDING. THE
CONTRACTOR THROUGH SUBMITTALS
AND OTHER COORDINATION EFFORTS
IS FULLY RESPONSIBLE FOR
PROVIDING A COMPLETE AND
OPERATIONAL BUILDING WHETHER
INDICATED ON THE PLANS OR NOT.

DRAWING TITLE

SECOND FLOOR REFLECTED CEILING PLAN

ATE


DRAWN BY

JOB NUMBER


121108

RAWING NUMBER

A6.02

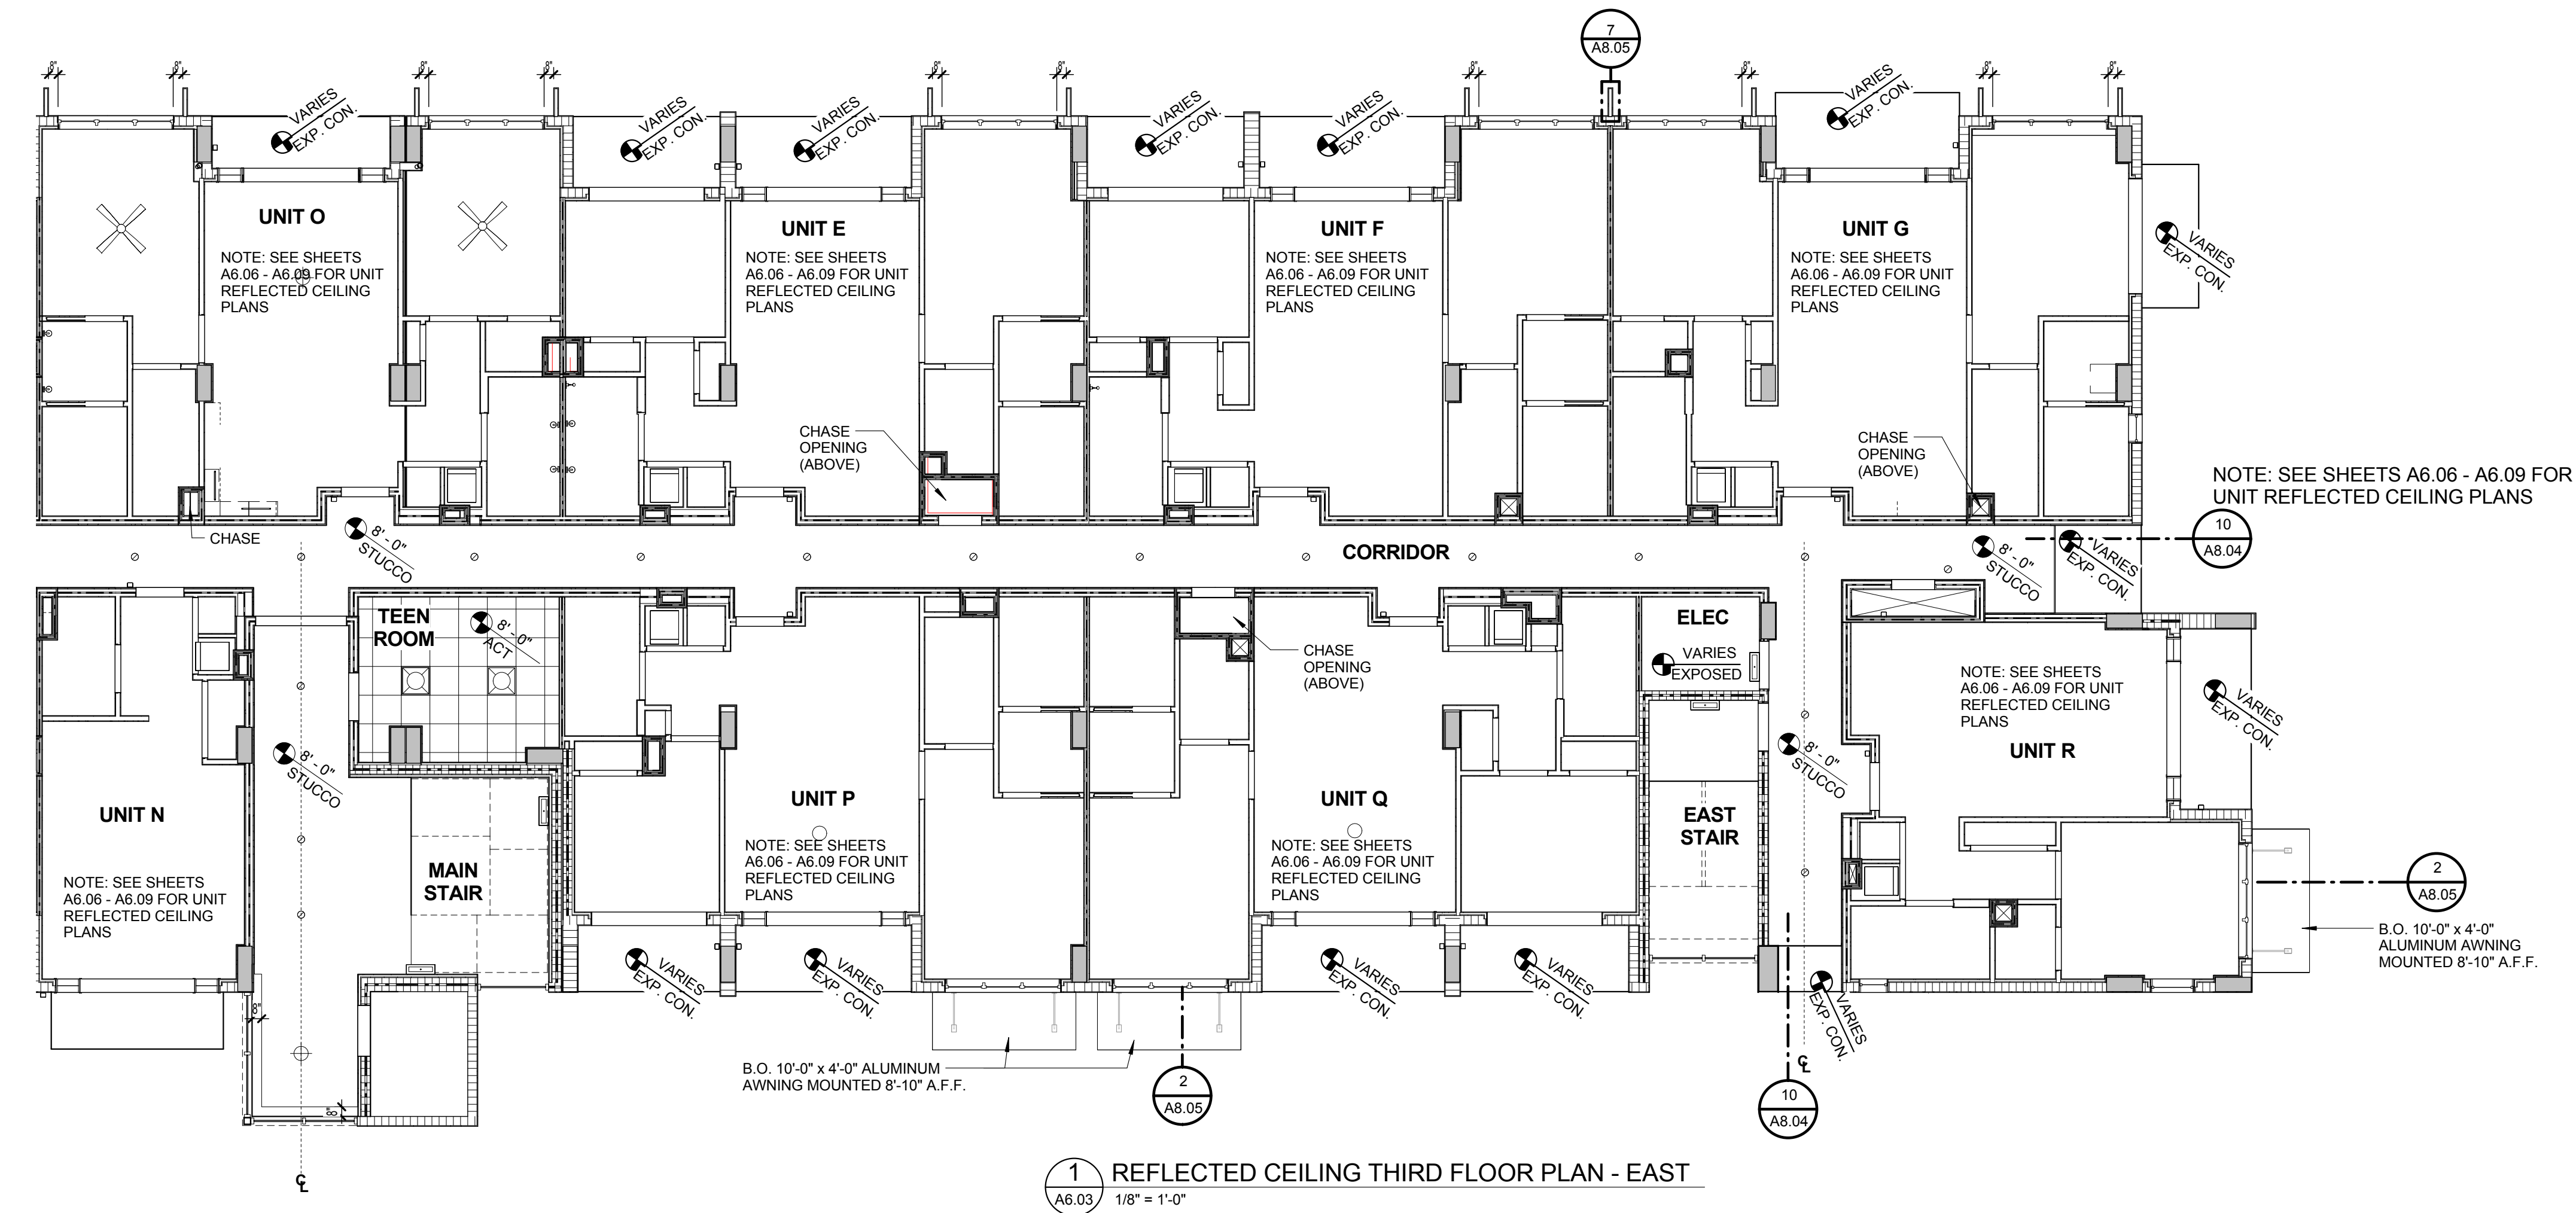

1 REFLECTED CEILING THIRD FLOOR PLAN - EAST
A6.03 1/8" = 1'-0"

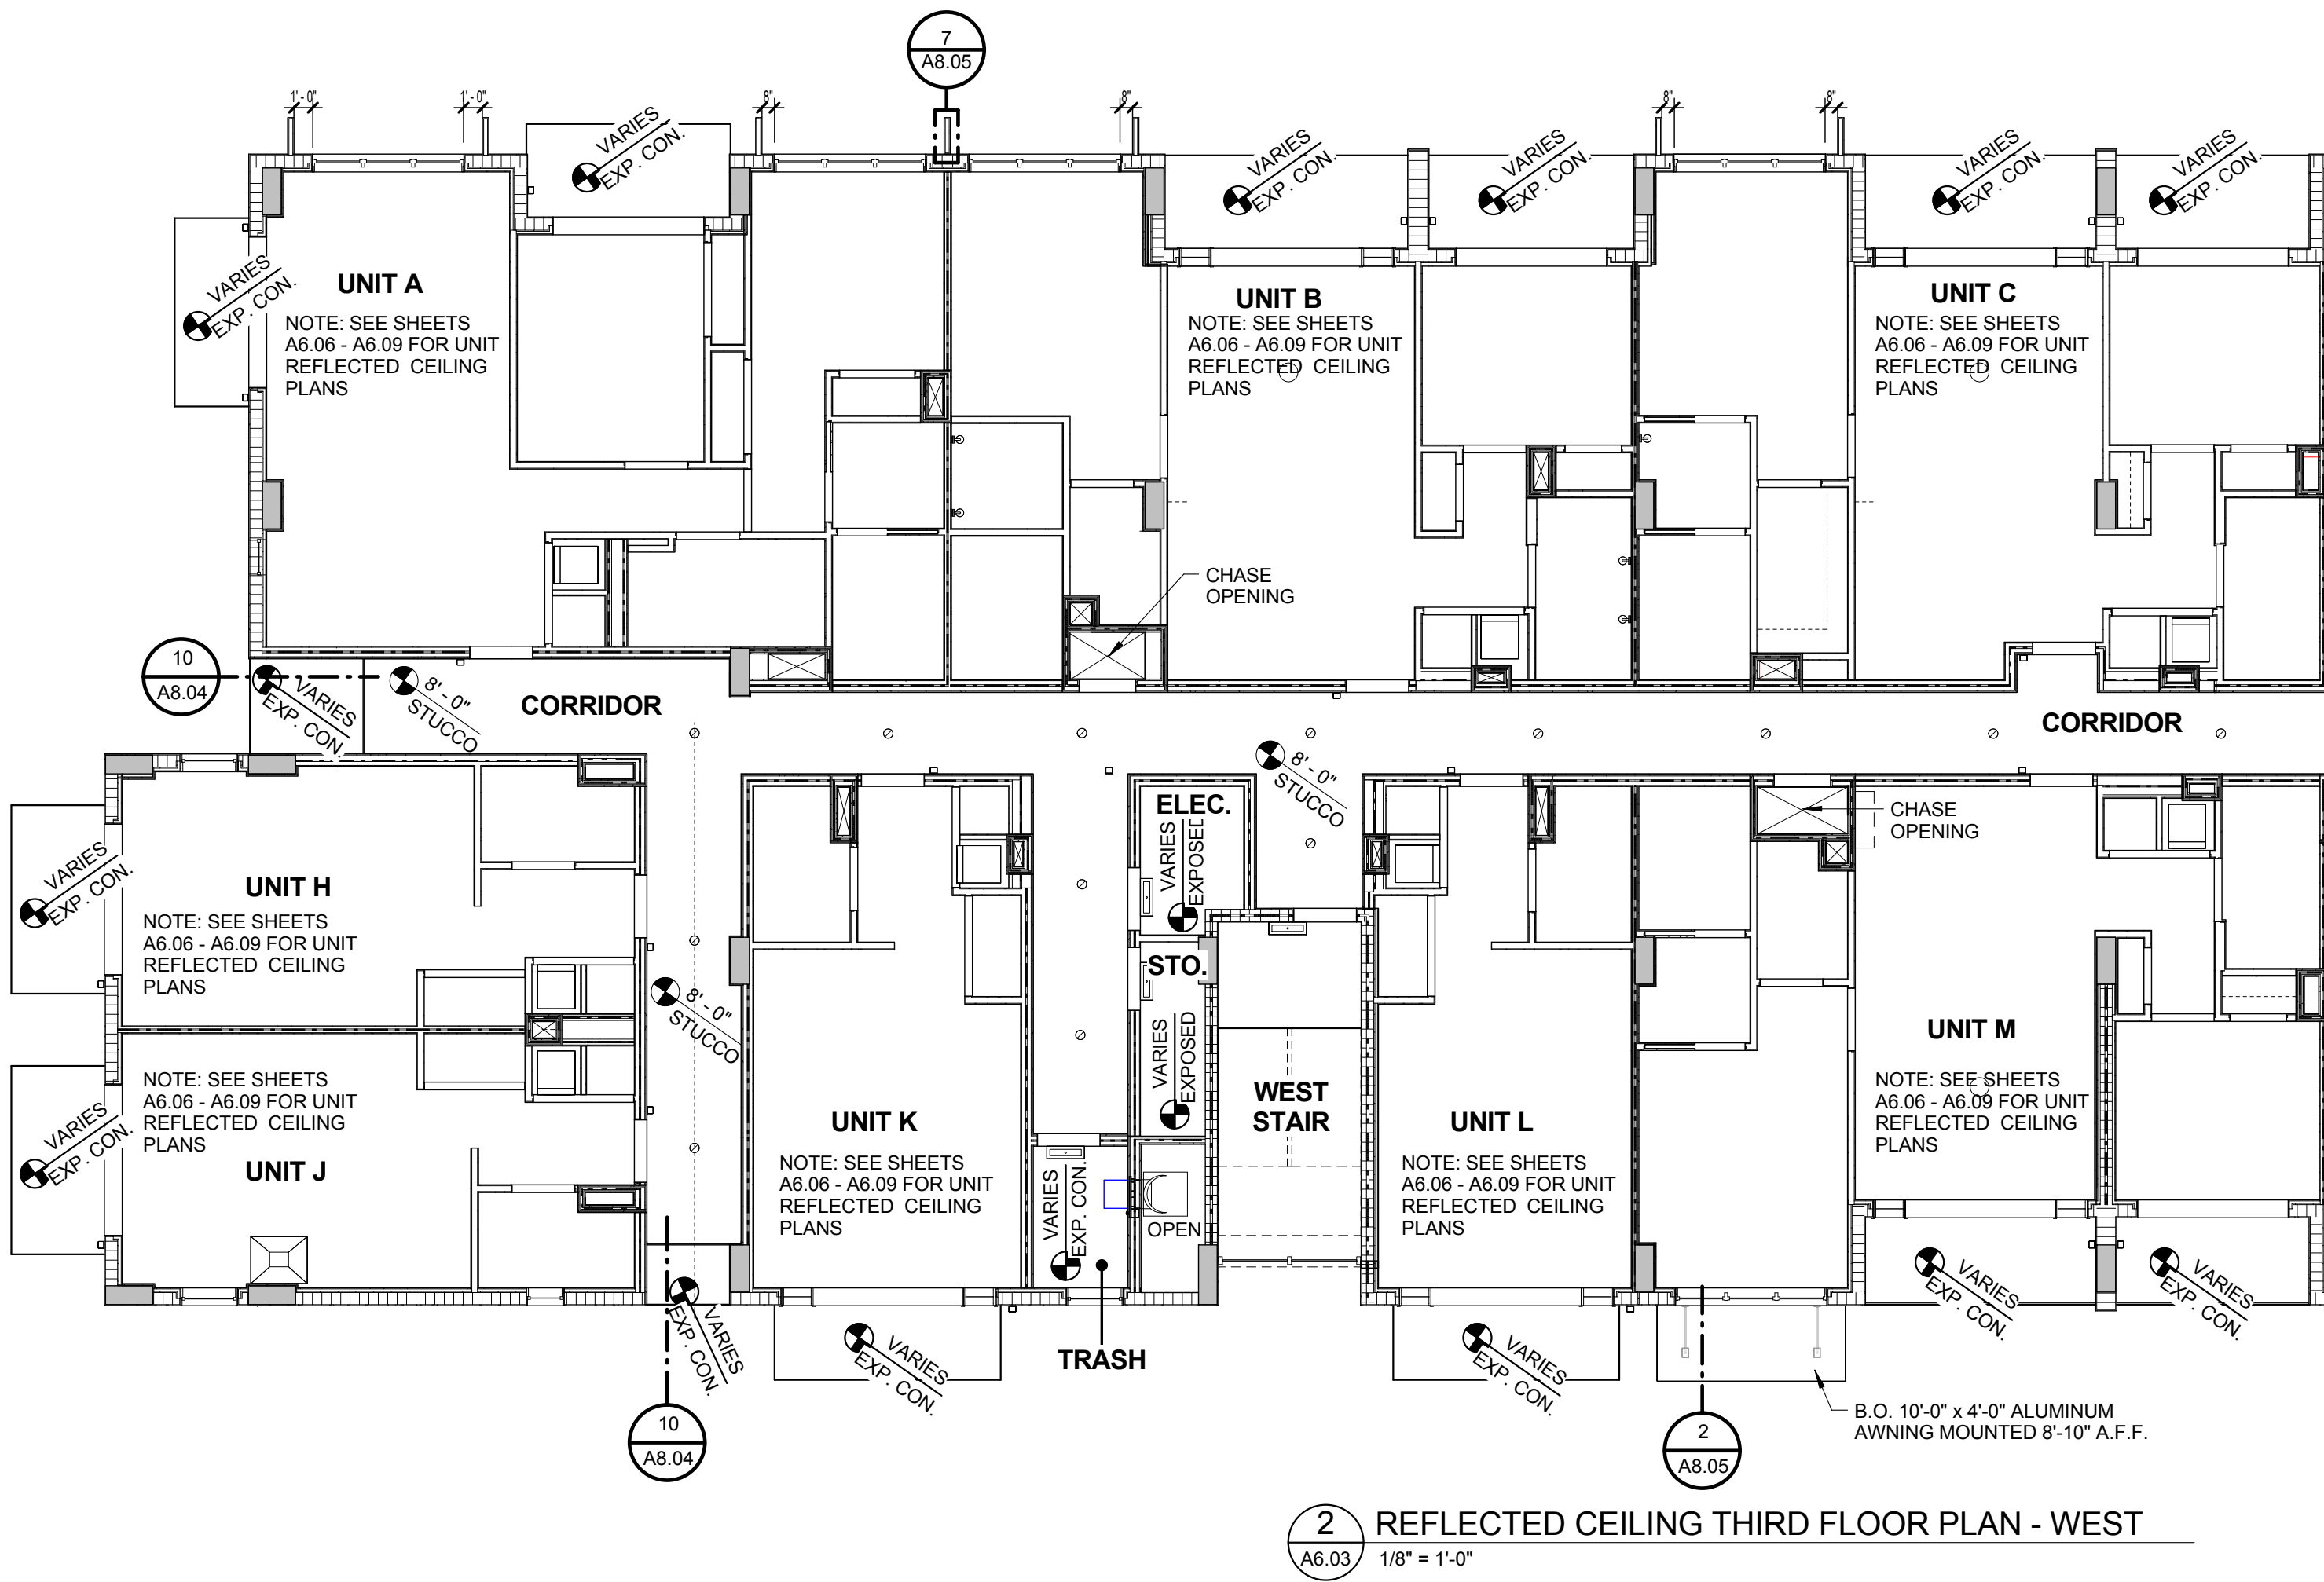

2 REFLECTED CEILING THIRD FLOOR PLAN - WEST
A6.03 1/8" = 1'-0"

FIXTURE LEGEND	
	EXTERIOR WALL SCONCE
	ENTRY LIGHT
	PENDANT LIGHT
	CEILING LIGHT
	RECESSED LIGHT
	SUSPENDED LIGHT
	LAY IN 2x2
	SUPPLY DIFFUSER
	CEILING MOUNTED FAN
	CEILING FIXTURE
	MEDIUM PENDANT FIXTURE
	LARGE PENDANT FIXTURE
	SUSPENDED 4' LINEAR DIRECT LIGHT

CEILING MATERIALS	
CLG. HT. GYP.	GYPSUM BOARD PAINTED
CLG. HT. ACT. 2'X2'	ACOUSTICAL TILE 2'X2' ARMSTRONG CLEAN ROOM VL
CLG. HT. EXP. CON.	EXPOSED CONCRETE, PAINTED
VARIES EXPOSED	EXPOSED STRUCTURE
CLG. HT. STUCCO	STUCCO

GENERAL NOTES:	
1. ALL PRODUCTS TO BE INSTALLED PER MANUFACTURER'S WRITTEN INSTRUCTIONS.	
2. PRODUCTS & EQUIPMENT IN ACCESSIBLE AREAS TO BE INSTALLED PER ADA STANDARDS.	
3. G.C. TO COORDINATE LOCATION OF ALL EQUIPMENT PRIOR TO INSTALLATION TO AVOID CONFLICTS.	

ISSUED FOR :

BIDS

PERMIT

CONSTRUCTION

SEAL

PROJECT TITLE
UPTOWN
ATLANTIC - 800
BLOCK

W. ATLANTIC AVE., DELRAY
BEACH, FL

REVISIONS		
NUM.	DESCRIPTION	DATE

THESE DRAWINGS ARE PREPARED PER ESTABLISHED INDUSTRY STANDARDS AND REPRESENT THE ARCHITECT AND ENGINEERS DESIGN CONCEPT. THEY ARE NOT INTENDED TO PROVIDE EVERY DETAIL OR CONDITION REQUIRED TO CONSTRUCT THE BUILDING. THE CONTRACTOR THROUGH SUBMITTALS AND OTHER COORDINATION EFFORTS IS FULLY RESPONSIBLE FOR PROVIDING A COMPLETE AND OPERATIONAL BUILDING WHETHER INDICATED ON THE PLANS OR NOT.


DRAWING TITLE
THIRD FLOOR
REFLECTED
CEILING PLAN

DATE


DRAWN BY
JOB NUMBER
121108

DRAWING NUMBER

A6.03

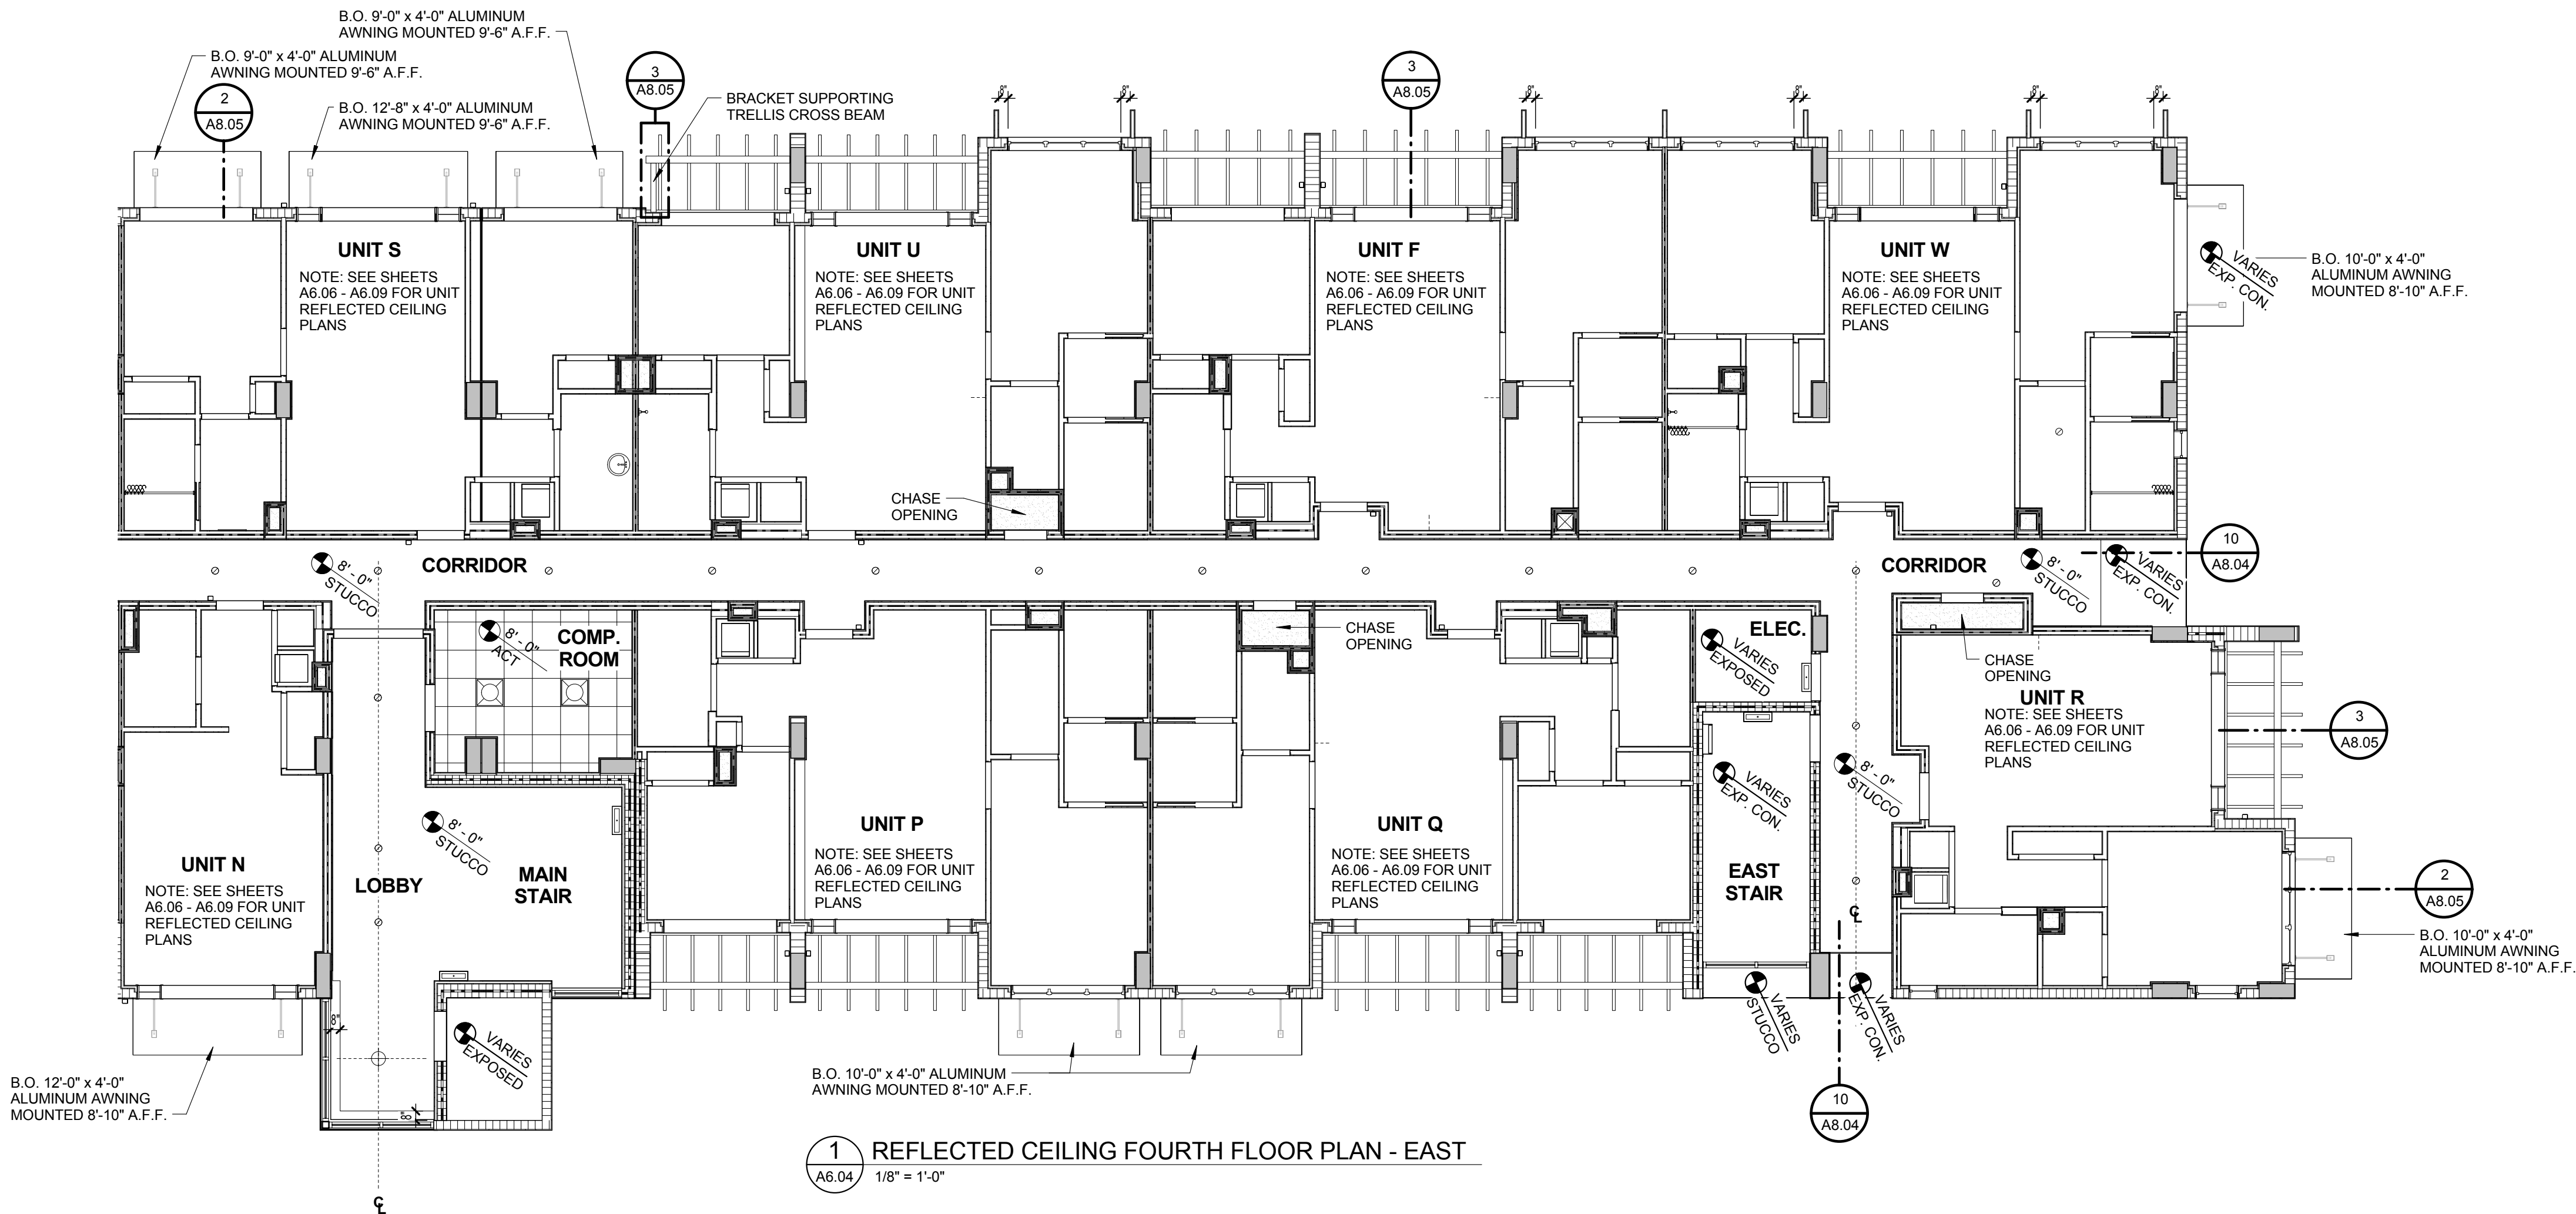

1 REFLECTED CEILING FOURTH FLOOR PLAN - EAST
A6.04 1/8" = 1'-0"

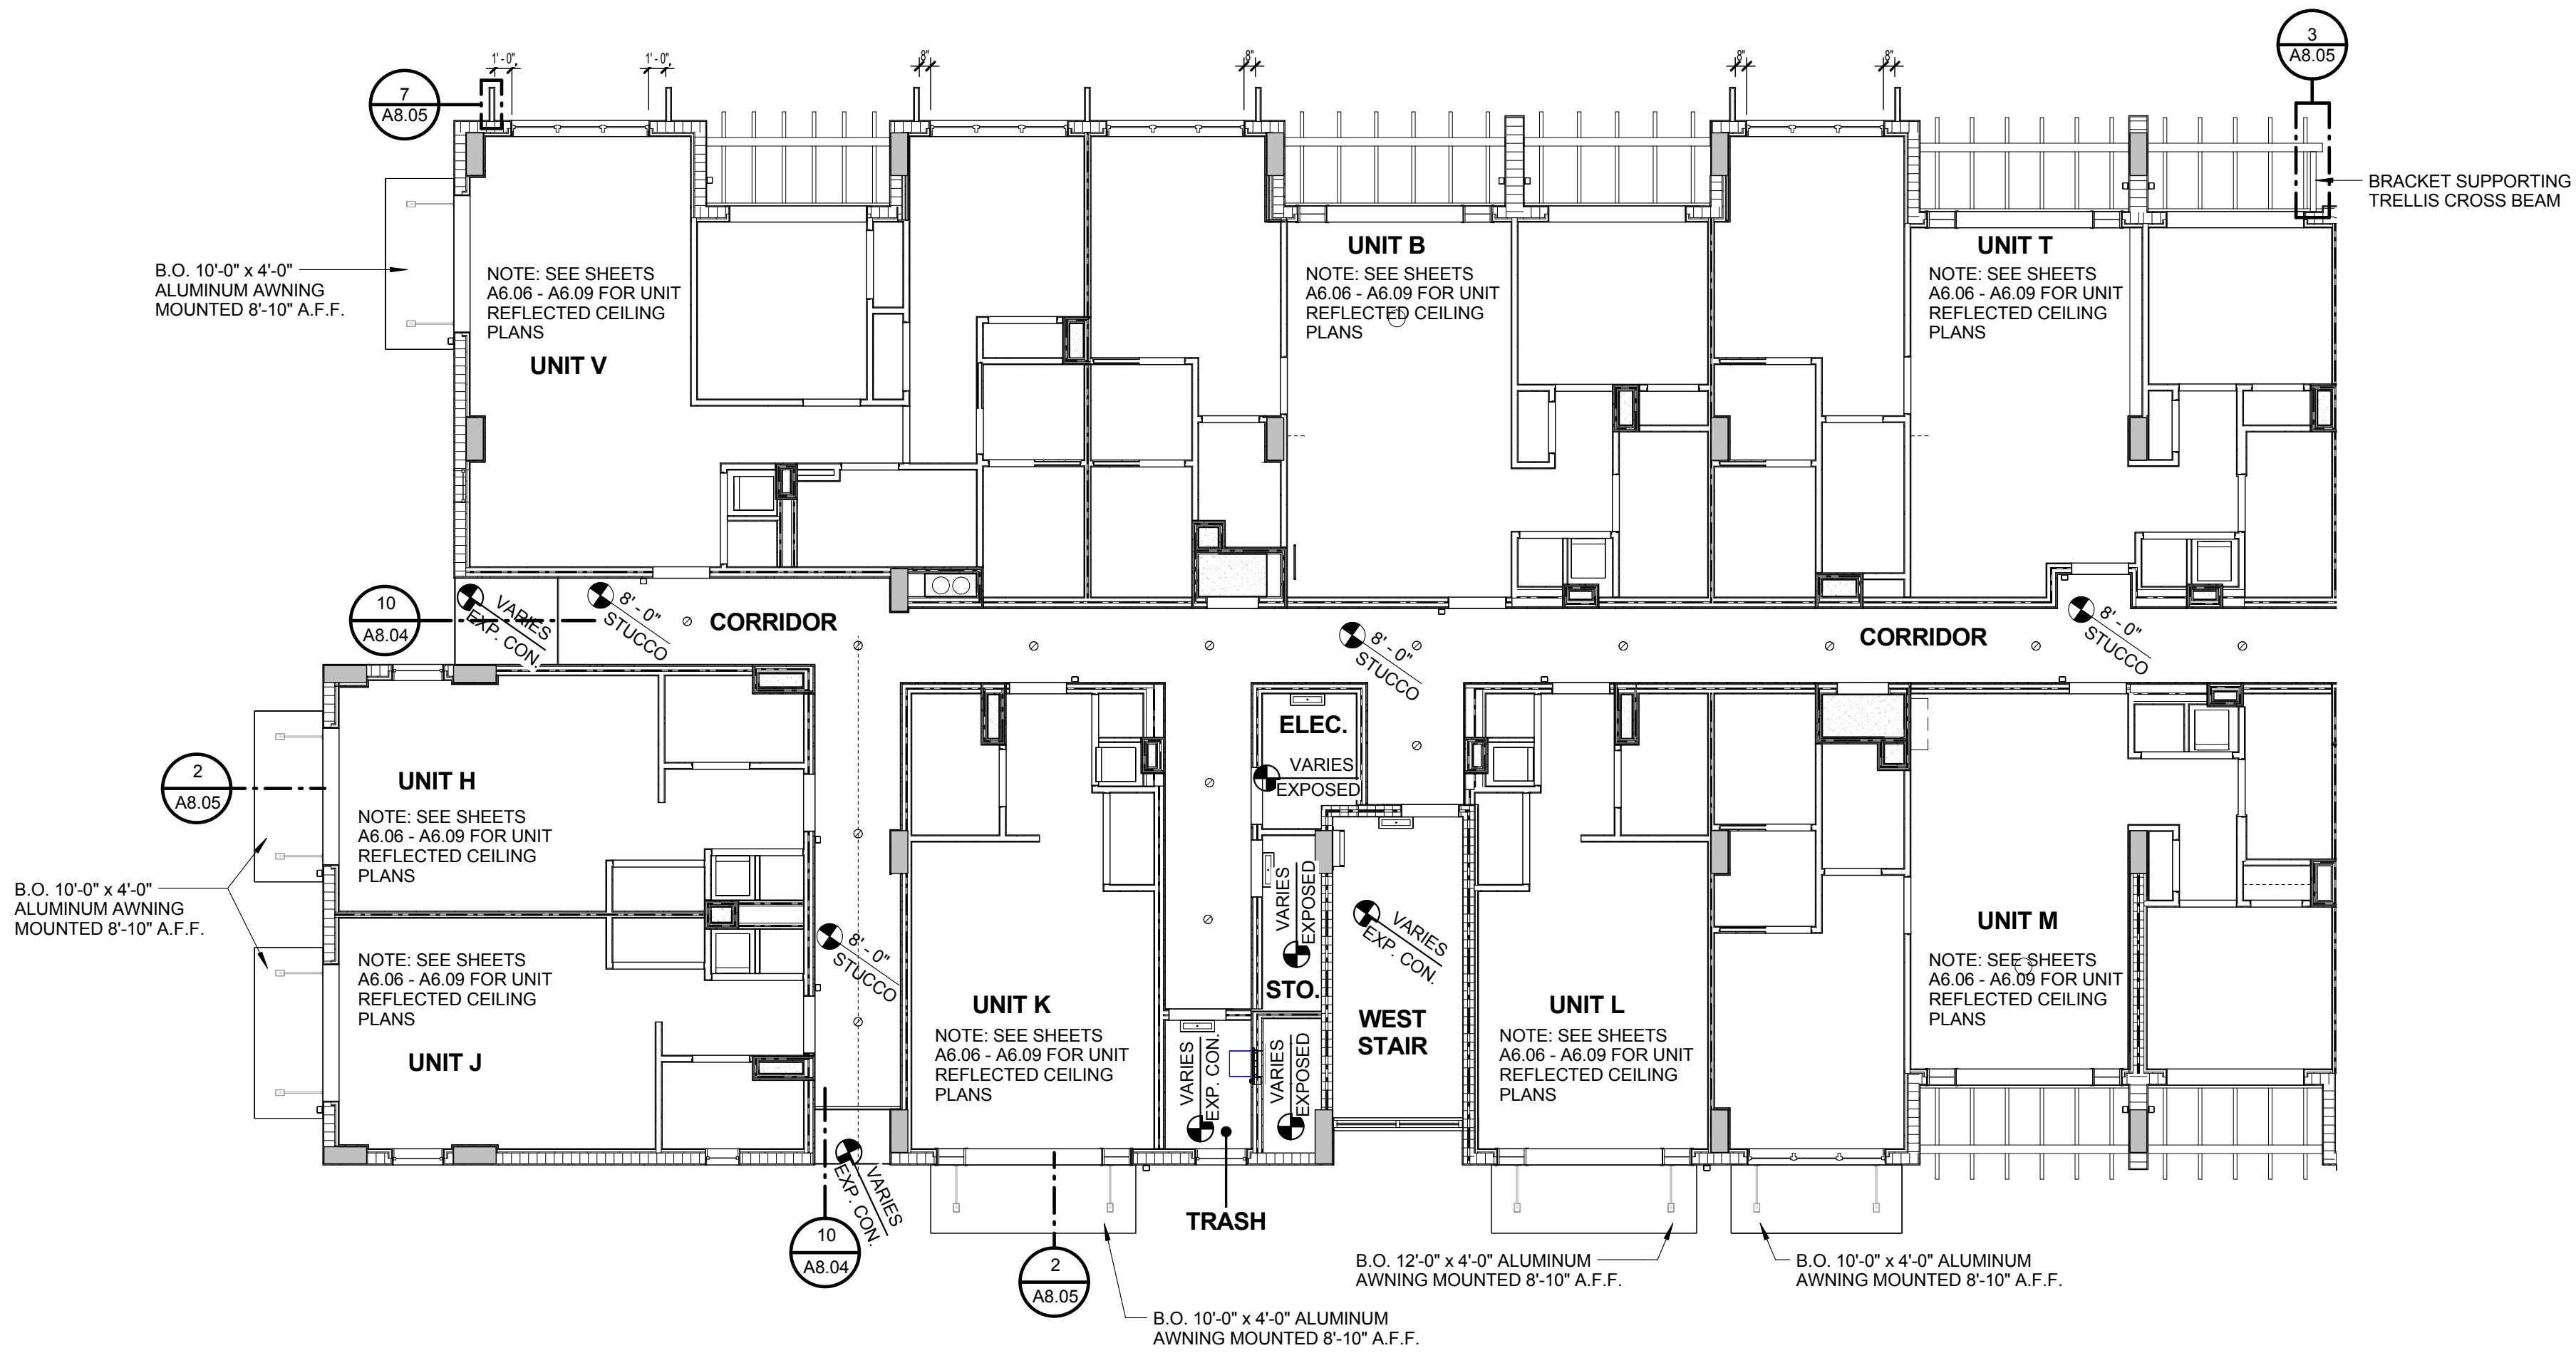

2 REFLECTED CEILING FOURTH FLOOR PLAN - WEST
A6.04 1/8" = 1'-0"

FIXTURE LEGEND	
	EXTERIOR WALL SCONCE
	ENTRY LIGHT
	PENDANT LIGHT
	CEILING LIGHT
	RECESSED LIGHT
	SUSPENDE LIGHT
	LAY IN 2x2
	SUPPLY DIFFUSER
	CEILING MOUNTED FAN
	CEILING FIXTURE
	MEDIUM PENDANT FIXTURE
	LARGE PENDANT FIXTURE
	SUSPENDE 4' LINEAR DIRECT LIGHT

CEILING MATERIALS	
CLG. HT. GYP.	GYPSUM BOARD PAINTED
CLG. HT. ACT. 2X2	ACOUSTICAL TILE 2X2 ARMSTRONG CLEAN ROOM VL
CLG. HT. EXP. CON.	EXPOSED CONCRETE, PAINTED
VARIES EXPOSED	EXPOSED STRUCTURE
CLG. HT. STUCCO	STUCCO

GENERAL NOTES:	
1. ALL PRODUCTS TO BE INSTALLED PER MANUFACTURER'S WRITTEN INSTRUCTIONS.	
2. PRODUCTS & EQUIPMENT IN ACCESSIBLE AREAS TO BE INSTALLED PER ADA STANDARDS.	
3. G.C. TO COORDINATE LOCATION OF ALL EQUIPMENT PRIOR TO INSTALLATION TO AVOID CONFLICTS.	

ISSUED FOR :

BIDS
PERMIT
CONSTRUCTION
SEAL

PROJECT TITLE
UPTOWN
ATLANTIC - 800
BLOCK

W. ATLANTIC AVE., DELRAY
BEACH, FL


REVISIONS		
NUM.	DESCRIPTION	DATE

THESE DRAWINGS ARE PREPARED PER ESTABLISHED INDUSTRY STANDARDS AND REPRESENT THE ARCHITECT AND ENGINEERS DESIGN CONCEPT. THEY ARE NOT INTENDED TO PROVIDE EVERY DETAIL OR CONDITION REQUIRED TO CONSTRUCT THE BUILDING. THE CONTRACTOR THROUGH SUBMITTALS AND OTHER COORDINATION EFFORTS IS FULLY RESPONSIBLE FOR PROVIDING A COMPLETE AND OPERATIONAL BUILDING WHETHER INDICATED ON THE PLANS OR NOT.


DRAWING TITLE
FOURTH FLOOR
REFLECTED
CEILING PLAN

DATE
DRAWN BY
JOB NUMBER
121108
DRAWING NUMBER


A6.04

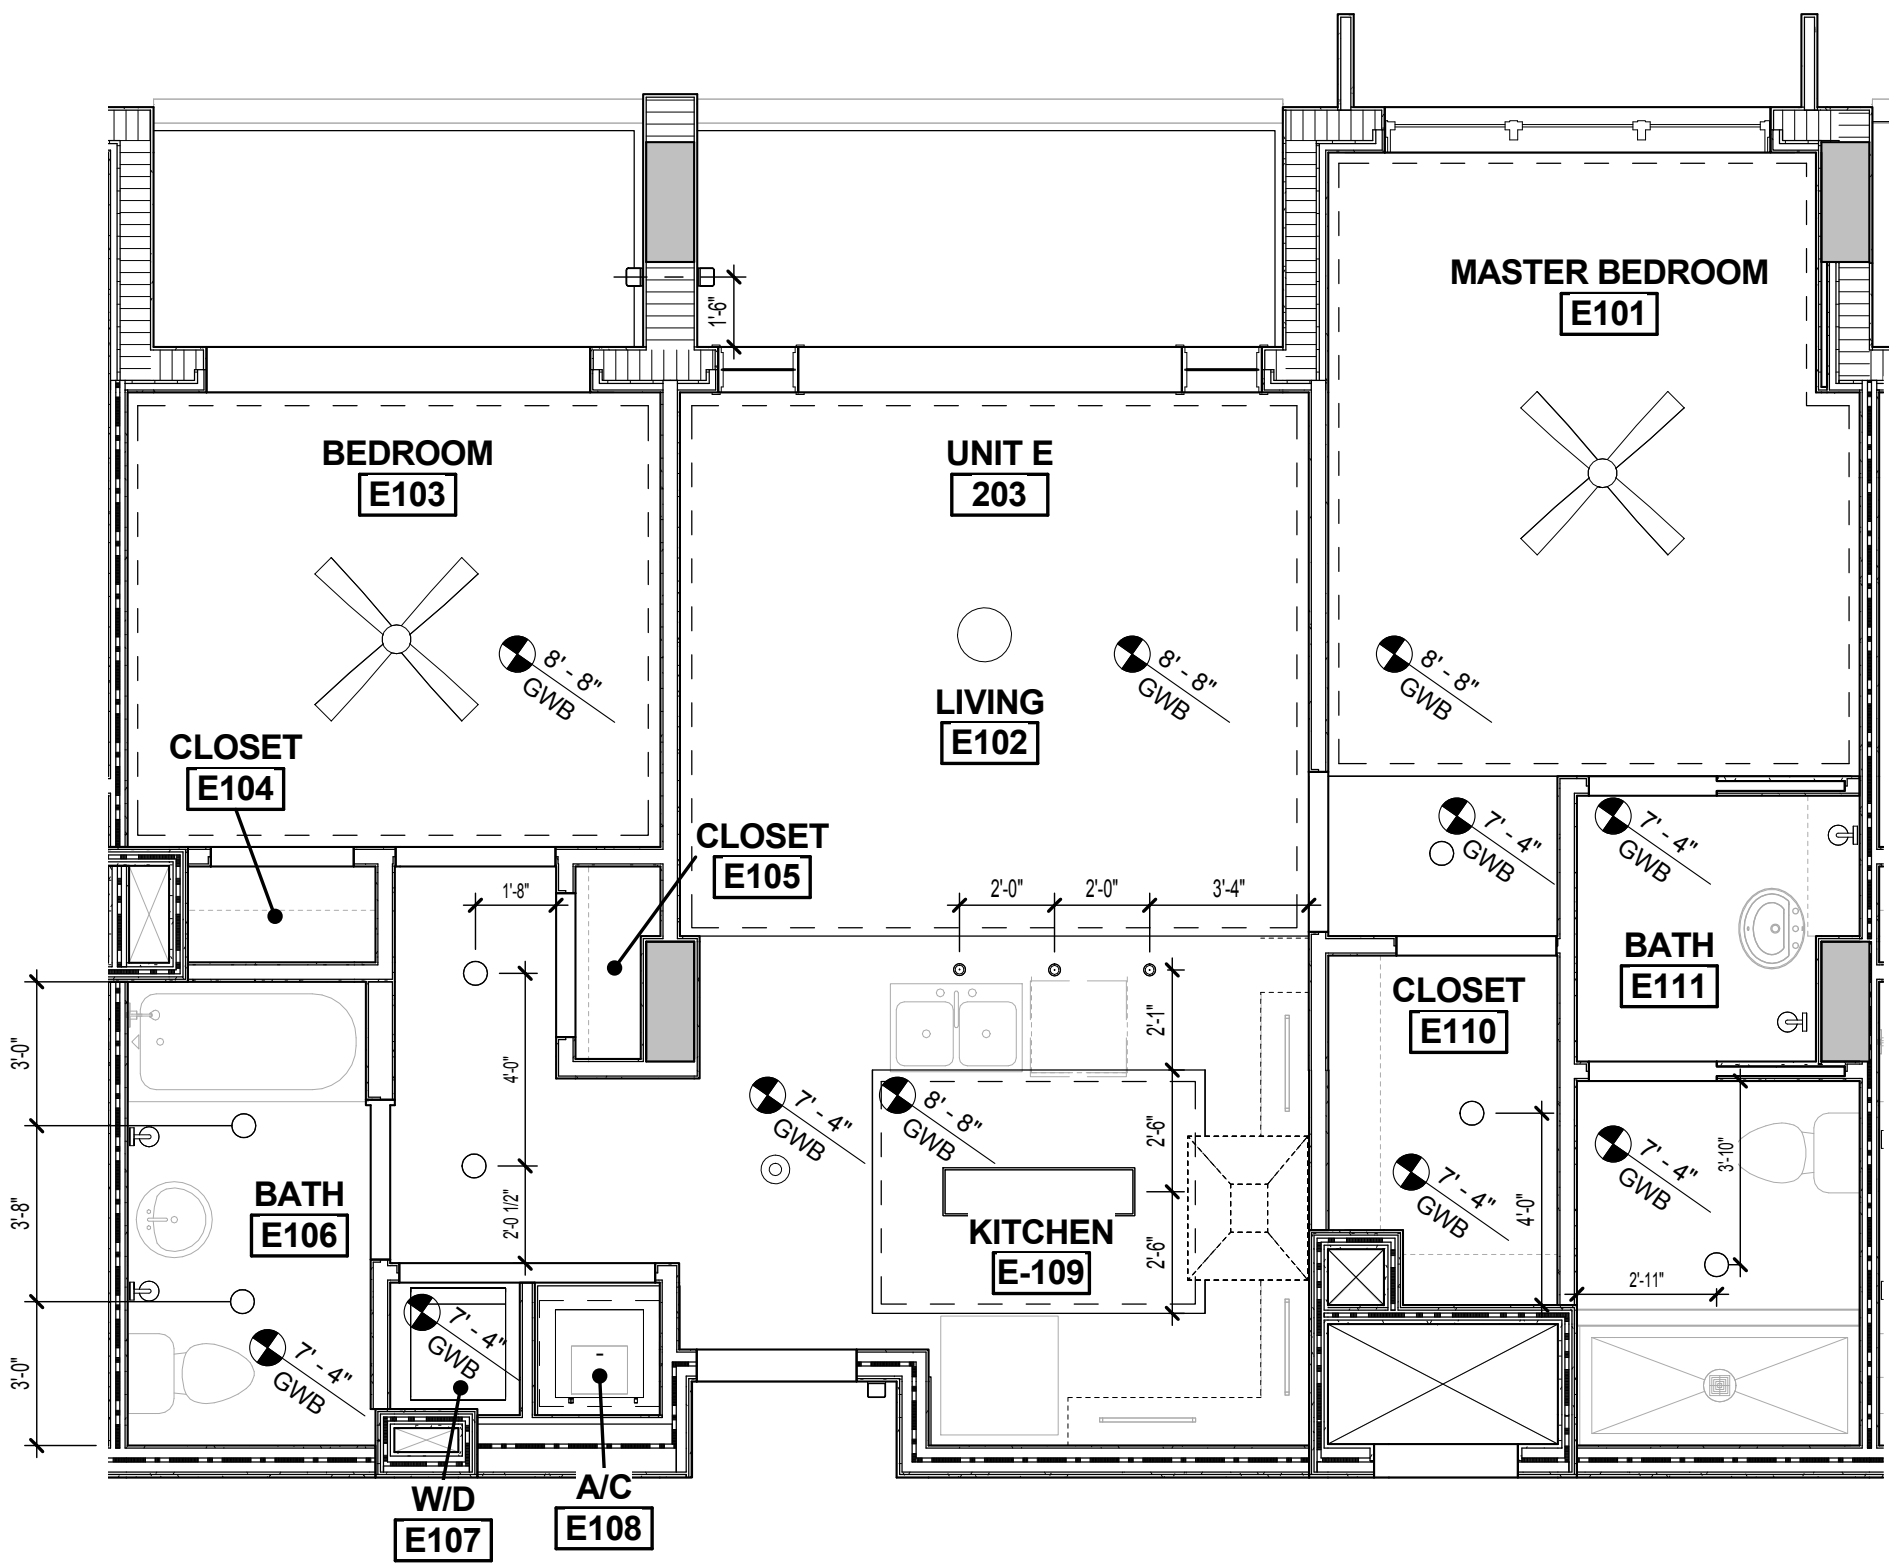


5 UNIT E
A6.05 1/4" = 1'-0"

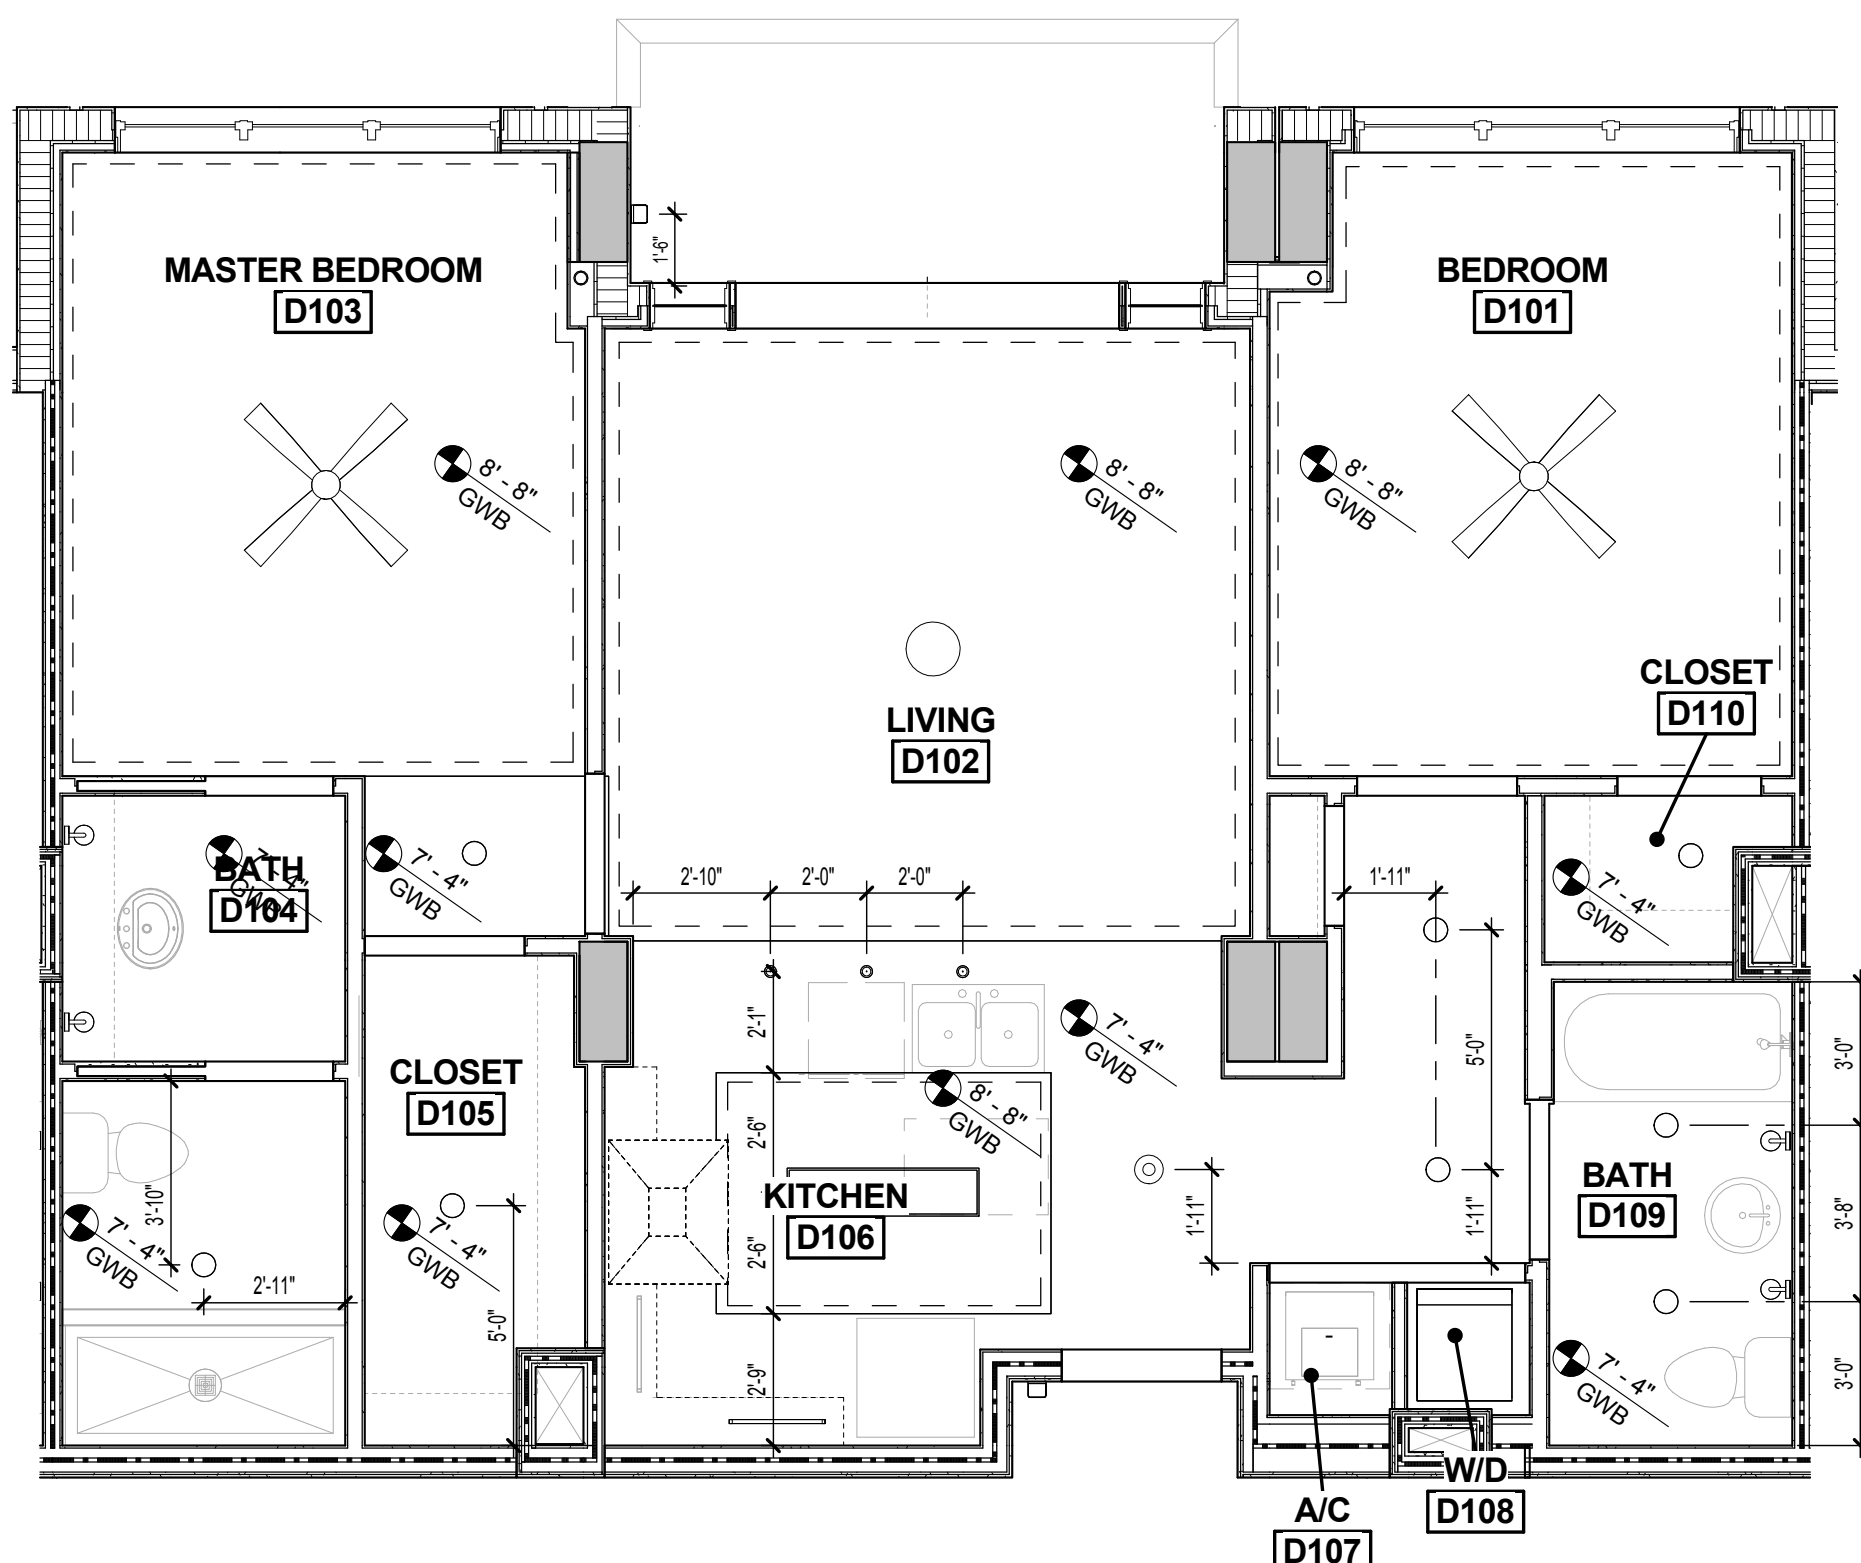


3 UNIT D & UNIT O
A6.05 1/4" = 1'-0"

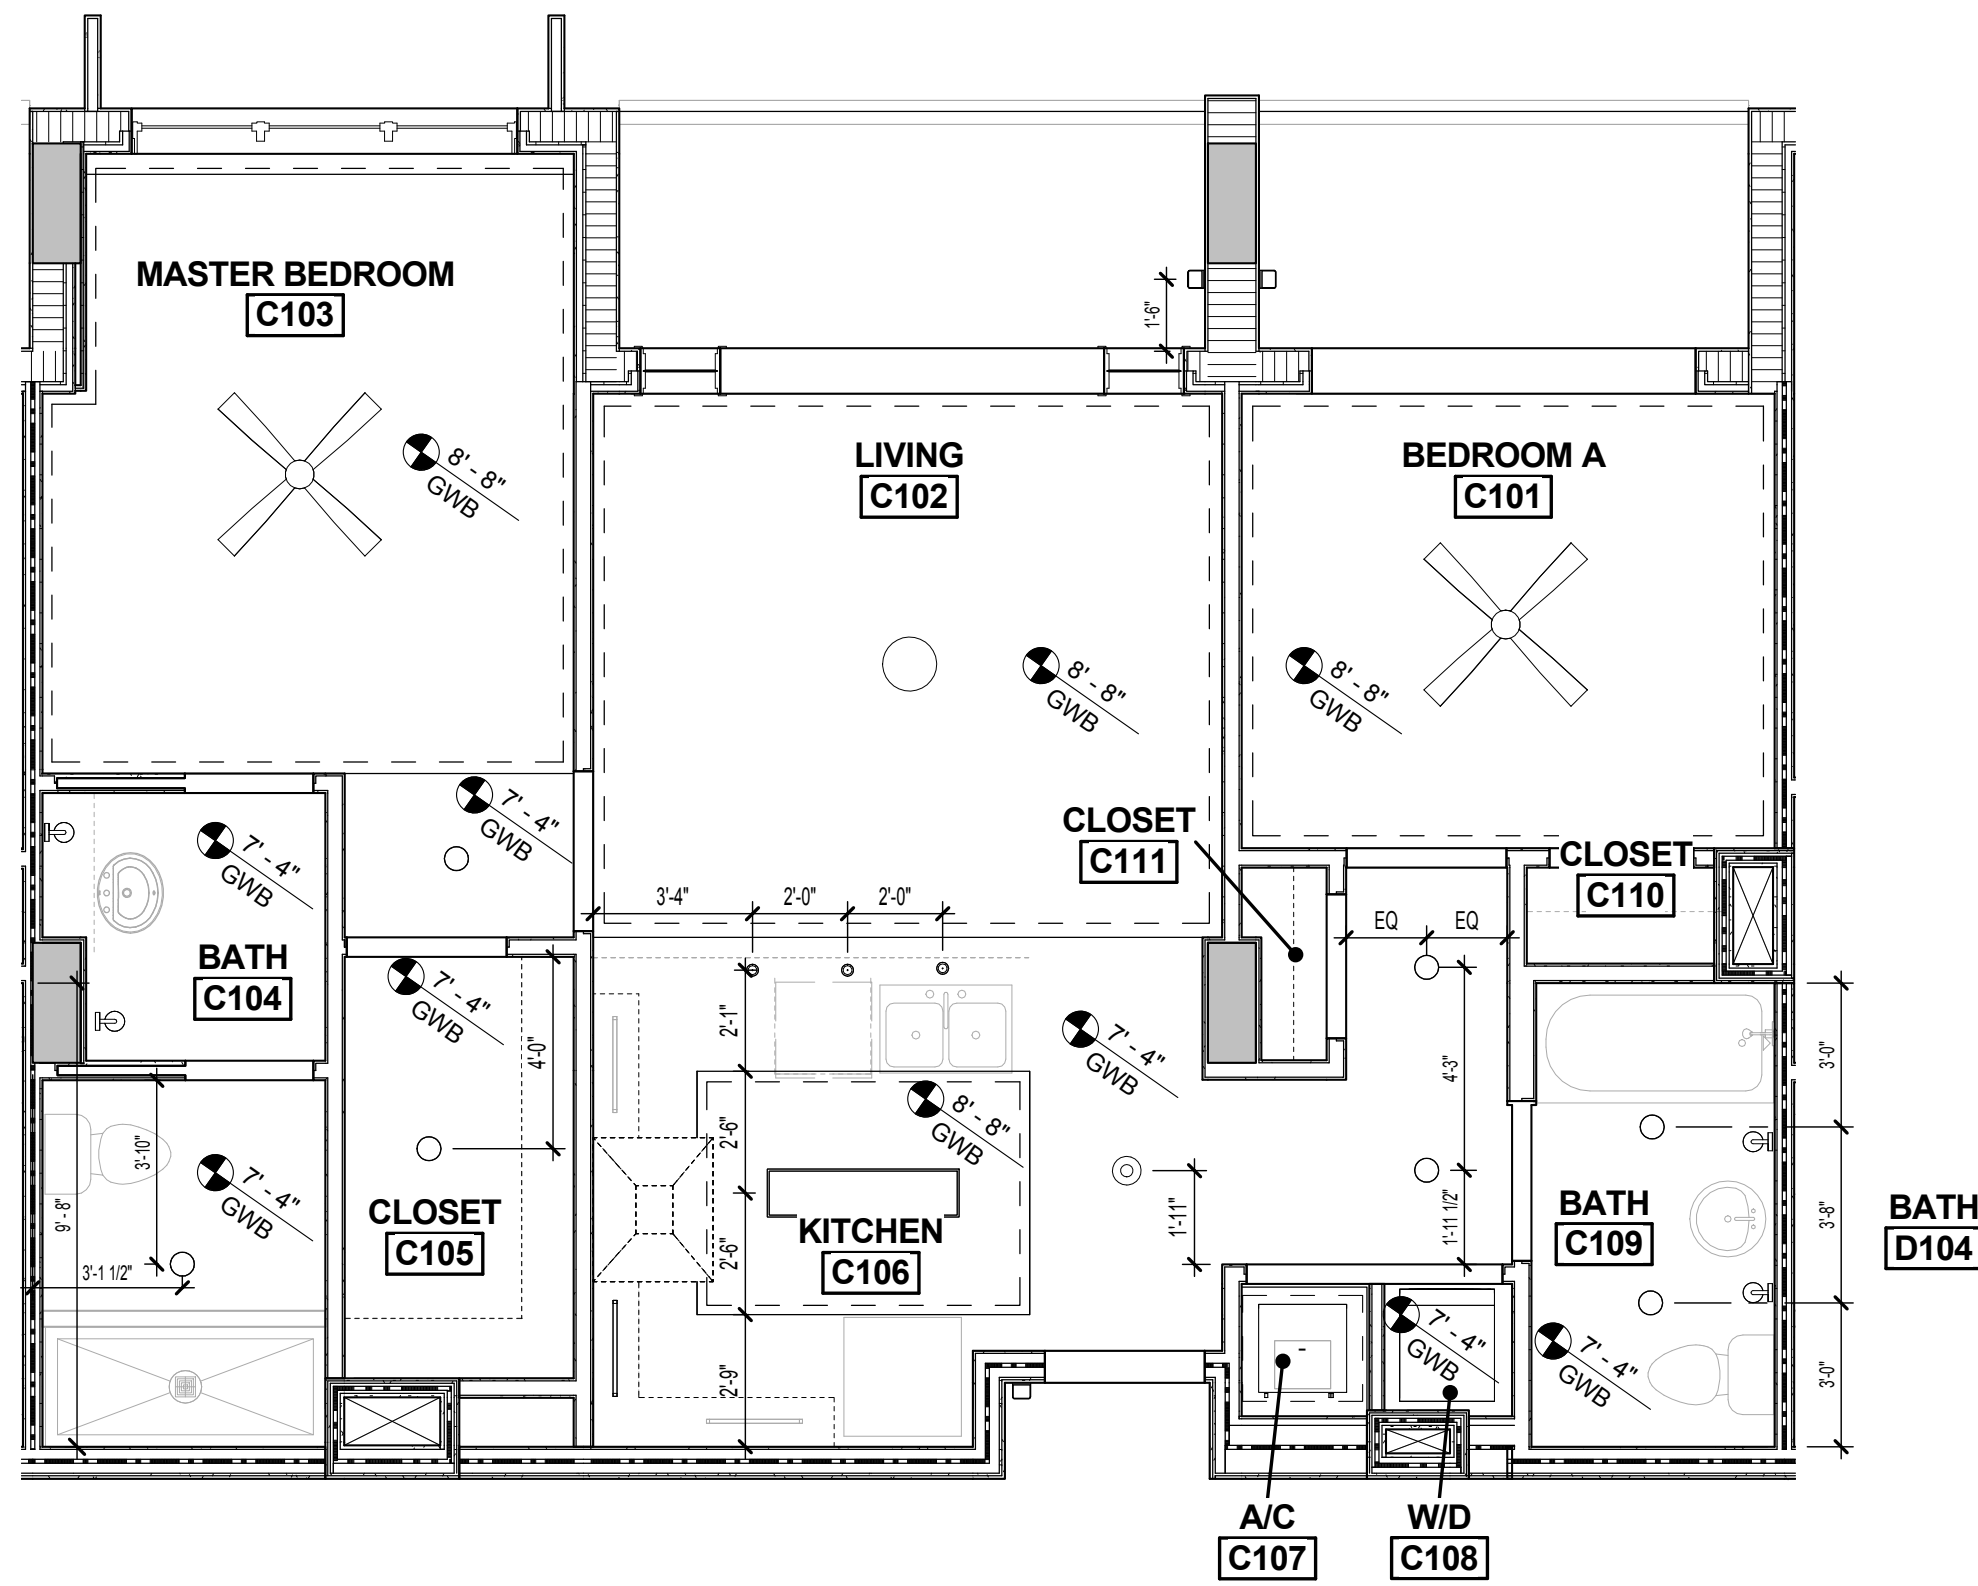


2 UNIT C
A6.05 1/4" = 1'-0"

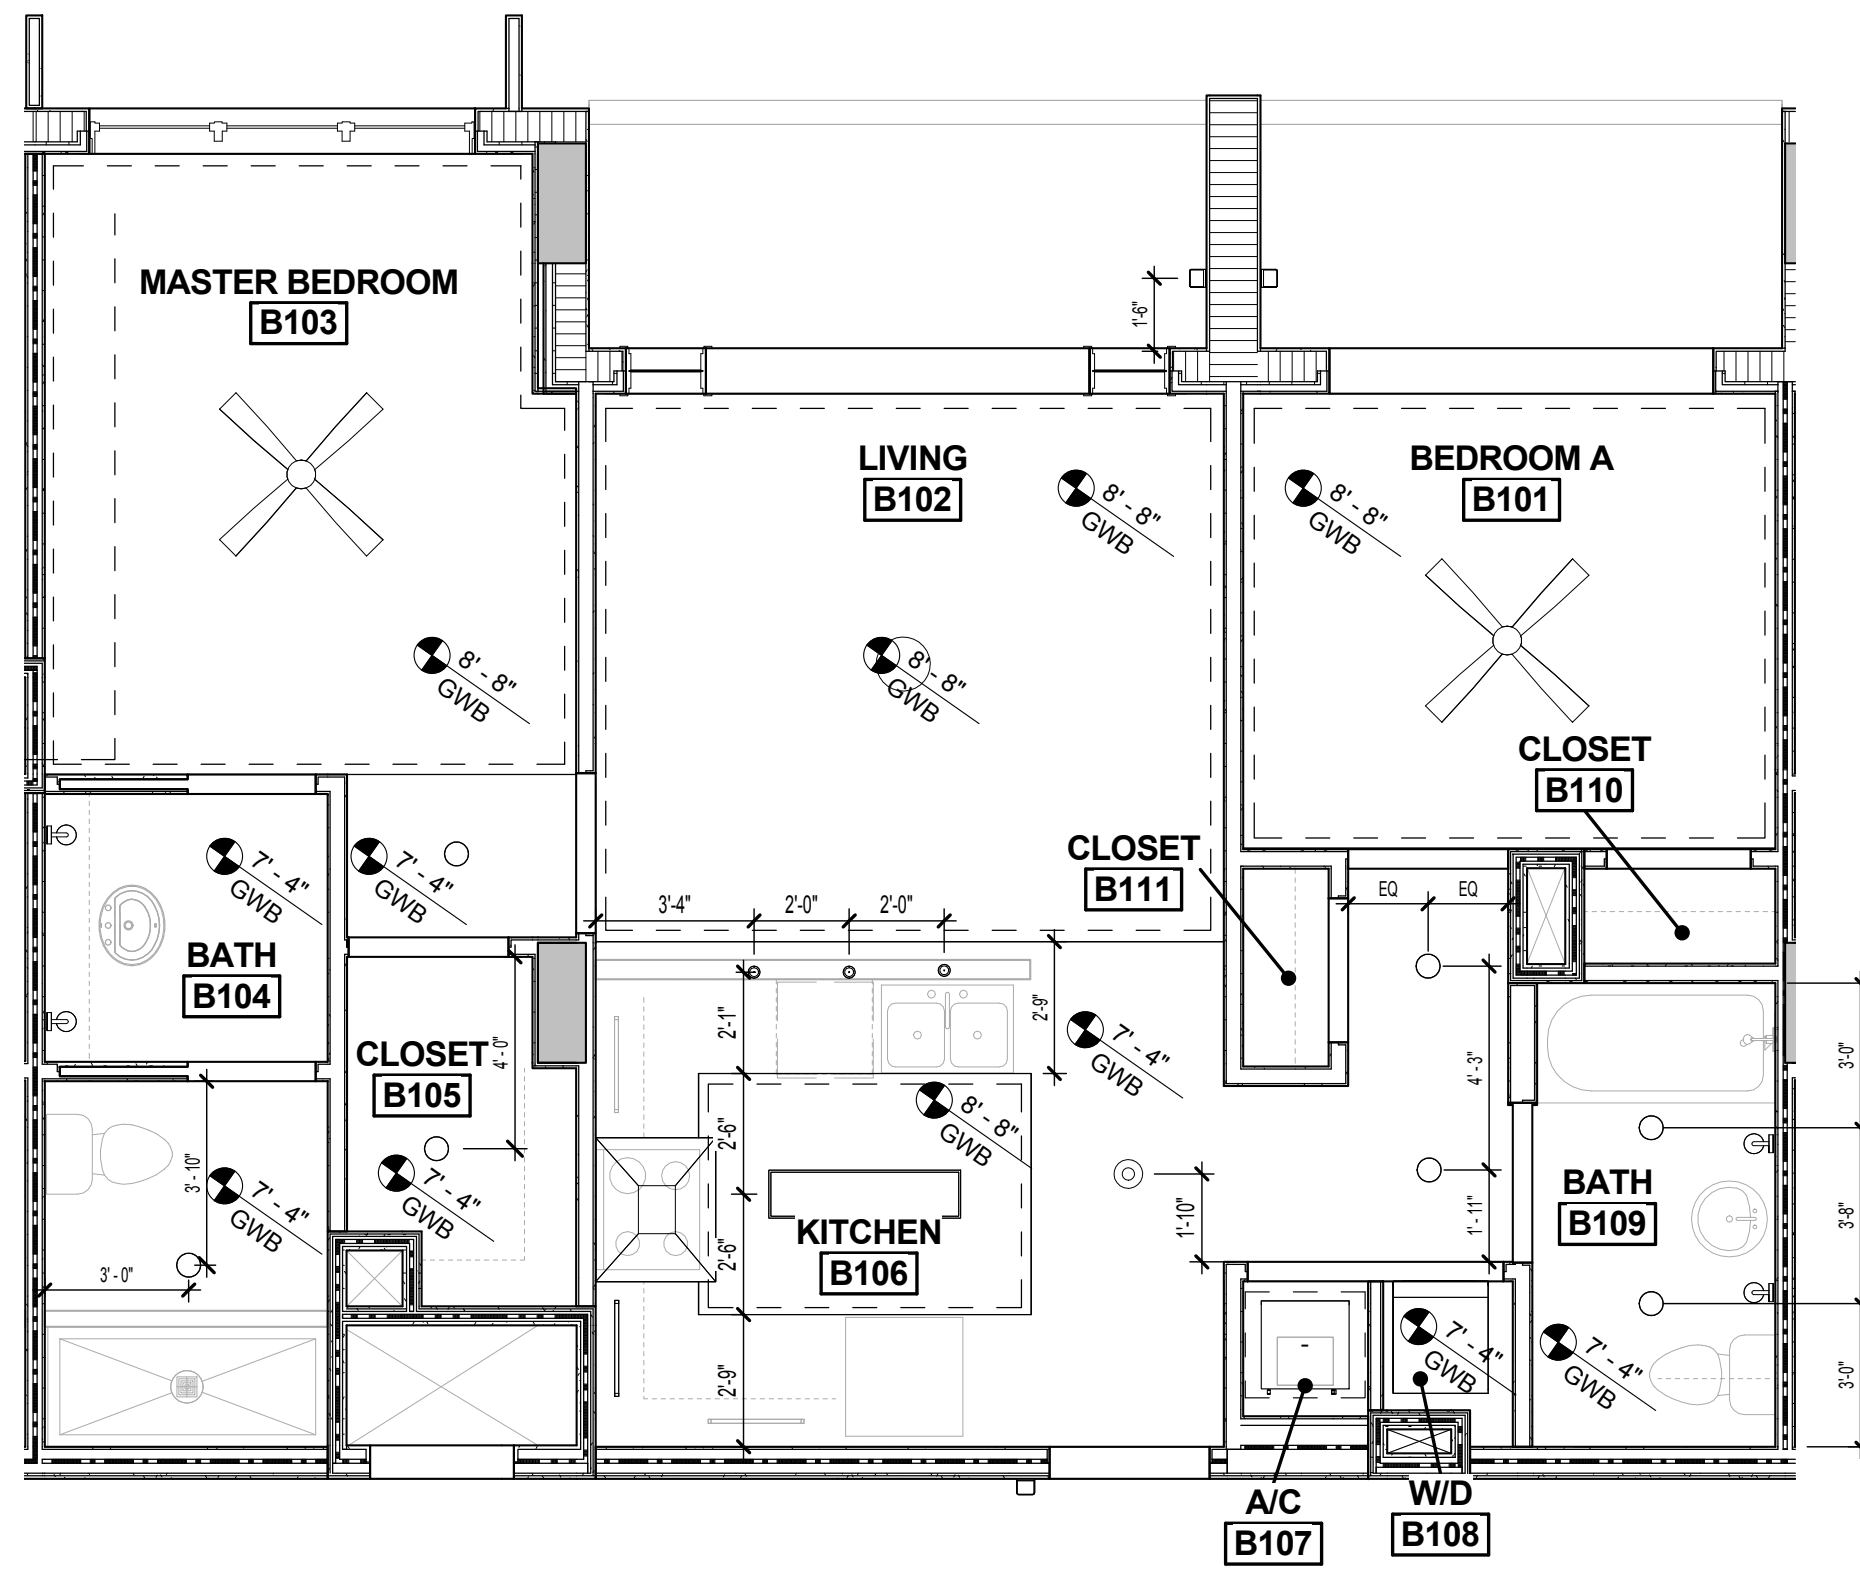

4 UNIT B
A6.05 1/4" = 1'-0"

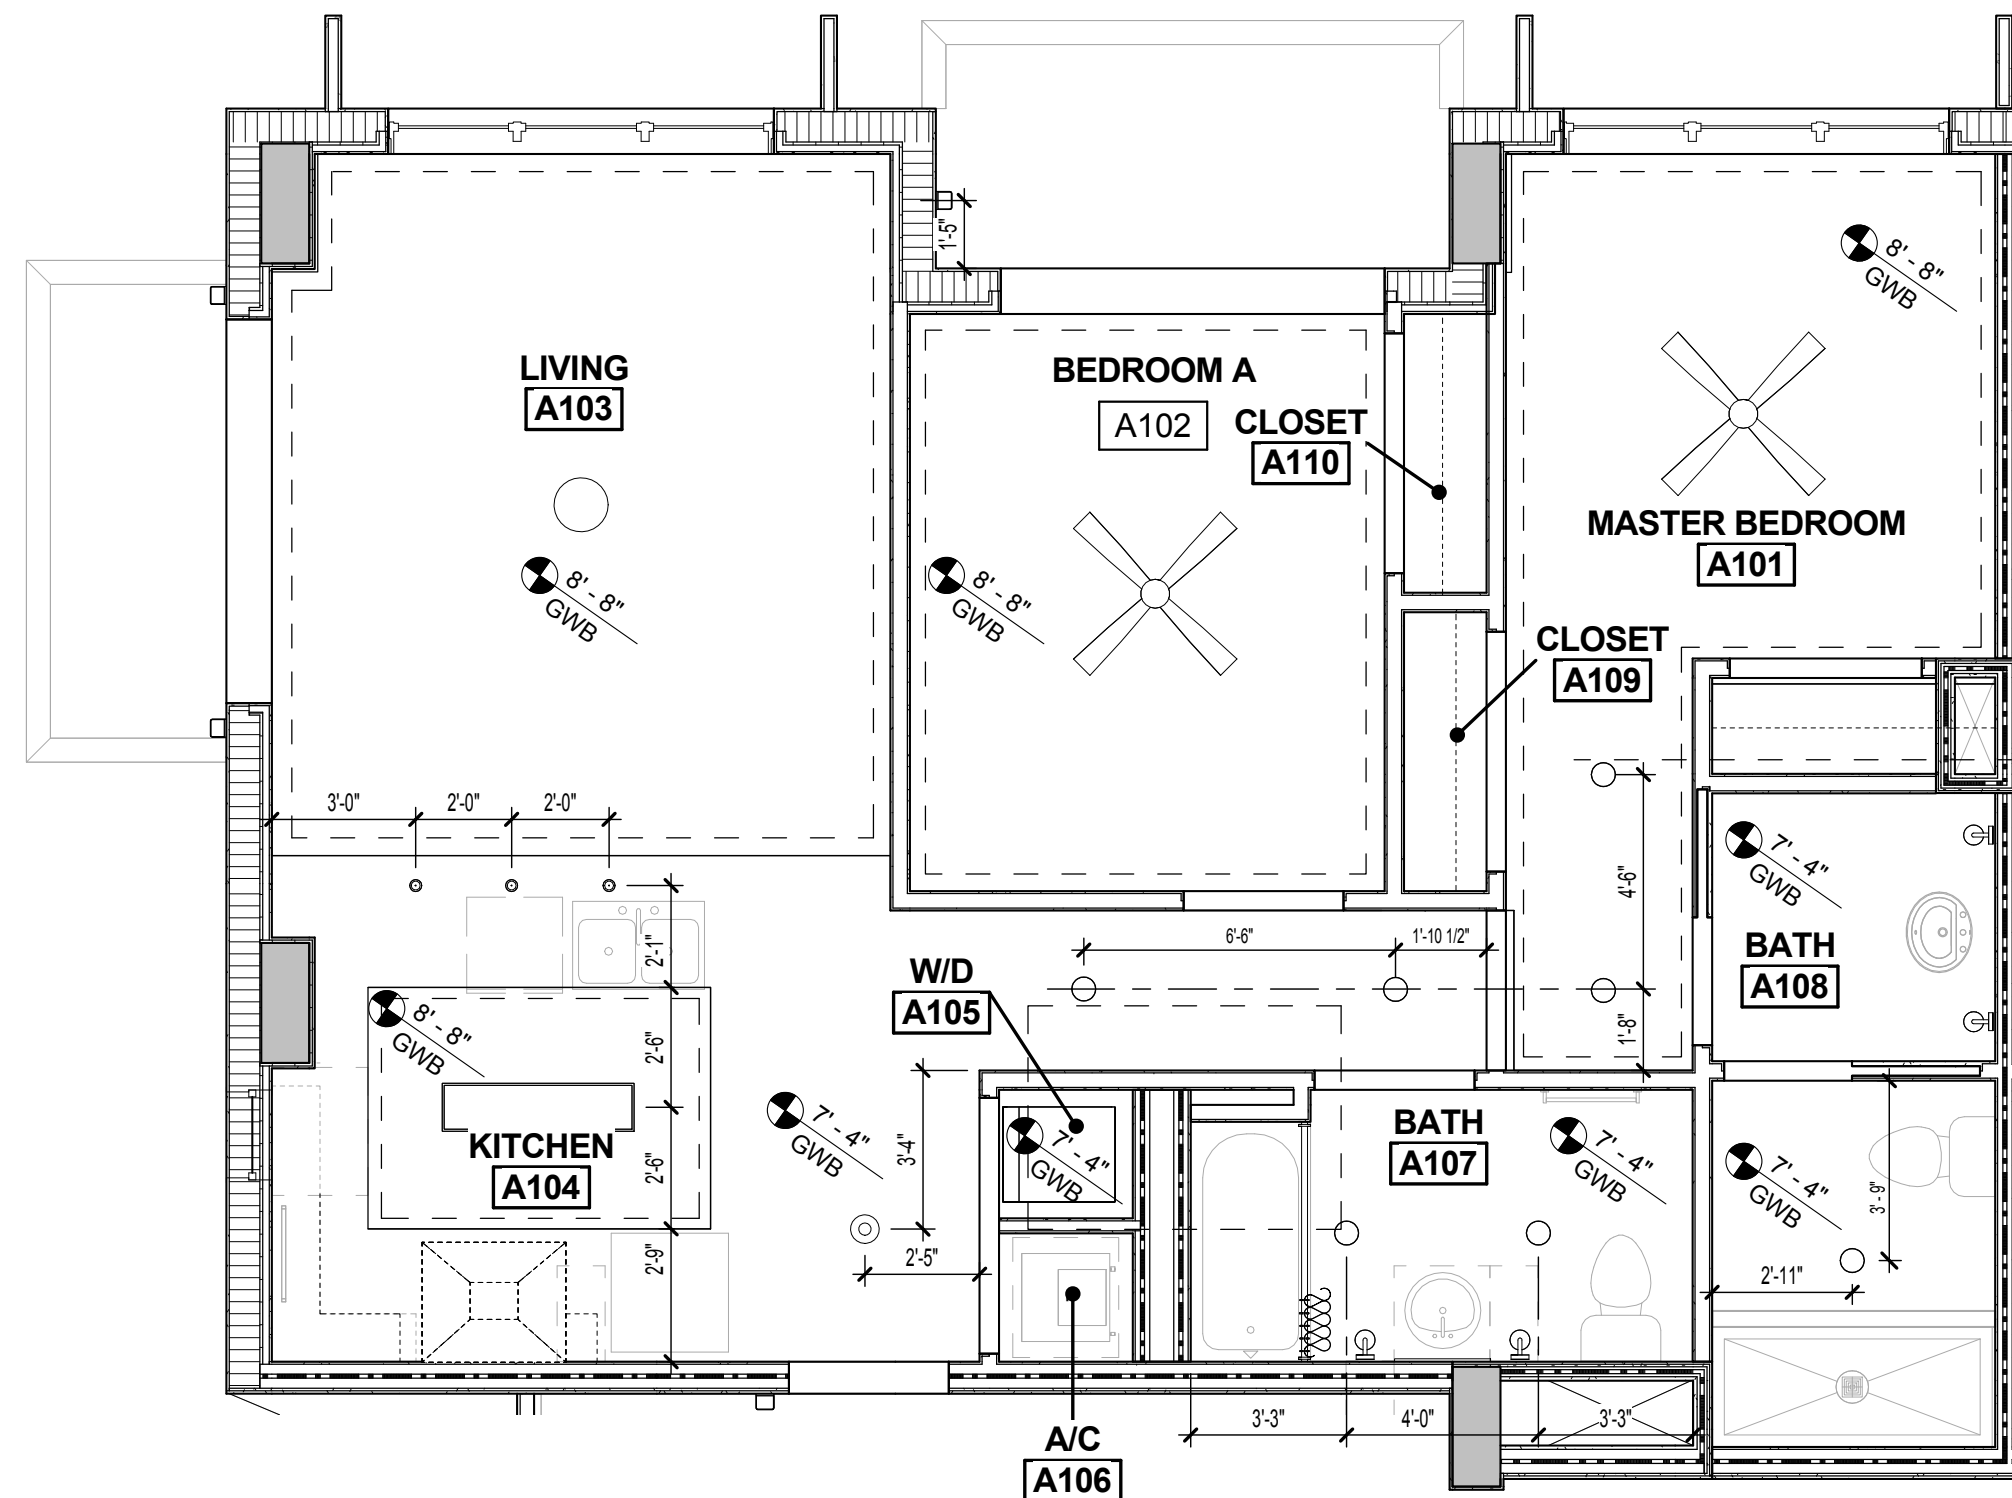

1 UNIT A
A6.05 1/4" = 1'-0"

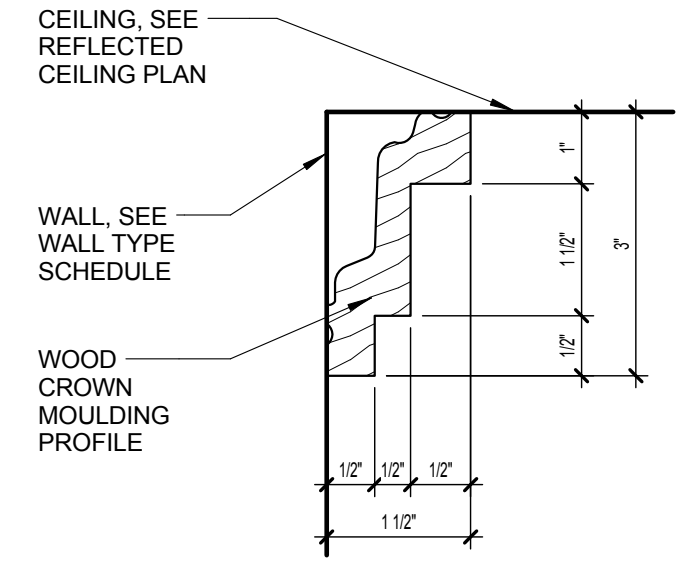

6 TYP. CROWN MOULDING DETAIL
A6.05 6" = 1'-0"

FIXTURE LEGEND	
	EXTERIOR WALL SCONCE
	ENTRY LIGHT
	PENDANT LIGHT
	CEILING LIGHT
	RECESSED LIGHT
	SUSPENDED LIGHT
	LAY IN 2x2
	SUPPLY DIFFUSER
	CEILING MOUNTED FAN
	CEILING FIXTURE
	MEDIUM PENDANT FIXTURE
	LARGE PENDANT FIXTURE
	SUSPENDED 4' LINEAR DIRECT LIGHT

CEILING MATERIALS	
	CLG. HT. GYP. GYPSUM BOARD PAINTED
	CLG. HT. ACT. 2'x2' ACOUSTICAL TILE 2'x2' ARMSTRONG CLEAN ROOM VL
	CLG. HT. EXP. CON. EXPOSED CONCRETE, PAINTED
	VARIES EXPOSED EXPOSED STRUCTURE
	CLG. HT. STUCCO STUCCO
GENERAL NOTES:	
1. ALL PRODUCTS TO BE INSTALLED PER MANUFACTURER'S WRITTEN INSTRUCTIONS.	
2. PRODUCTS & EQUIPMENT IN ACCESSIBLE AREAS TO BE INSTALLED PER ADA STANDARDS.	
3. G.C. TO COORDINATE LOCATION OF ALL EQUIPMENT PRIOR TO INSTALLATION TO AVOID CONFLICTS.	

ISSUED FOR :

BIDS

PERMIT

CONSTRUCTION

SEAL

PROJECT TITLE
**UPTOWN
ATLANTIC - 800
BLOCK**

W. ATLANTIC AVE., DELRAY
BEACH, FL

REVISIONS


THESE DRAWINGS ARE PREPARED PER ESTABLISHED INDUSTRY STANDARDS AND REPRESENT THE ARCHITECT AND ENGINEERS DESIGN CONCEPT. THEY ARE NOT INTENDED TO PROVIDE EVERY DETAIL OR CONDITION REQUIRED TO CONSTRUCT THE BUILDING. THE CONTRACTOR THROUGH SUBMITTALS AND OTHER COORDINATION EFFORTS IS FULLY RESPONSIBLE FOR PROVIDING A COMPLETE AND OPERATIONAL BUILDING WHETHER INDICATED ON THE PLANS OR NOT.

DRAWING TITLE
**ENLARGED UNIT
REFLECTED
CEILING PLANS**


DRAWN BY

JOB NUMBER
121108
DRAWING NUMBER

A6.05

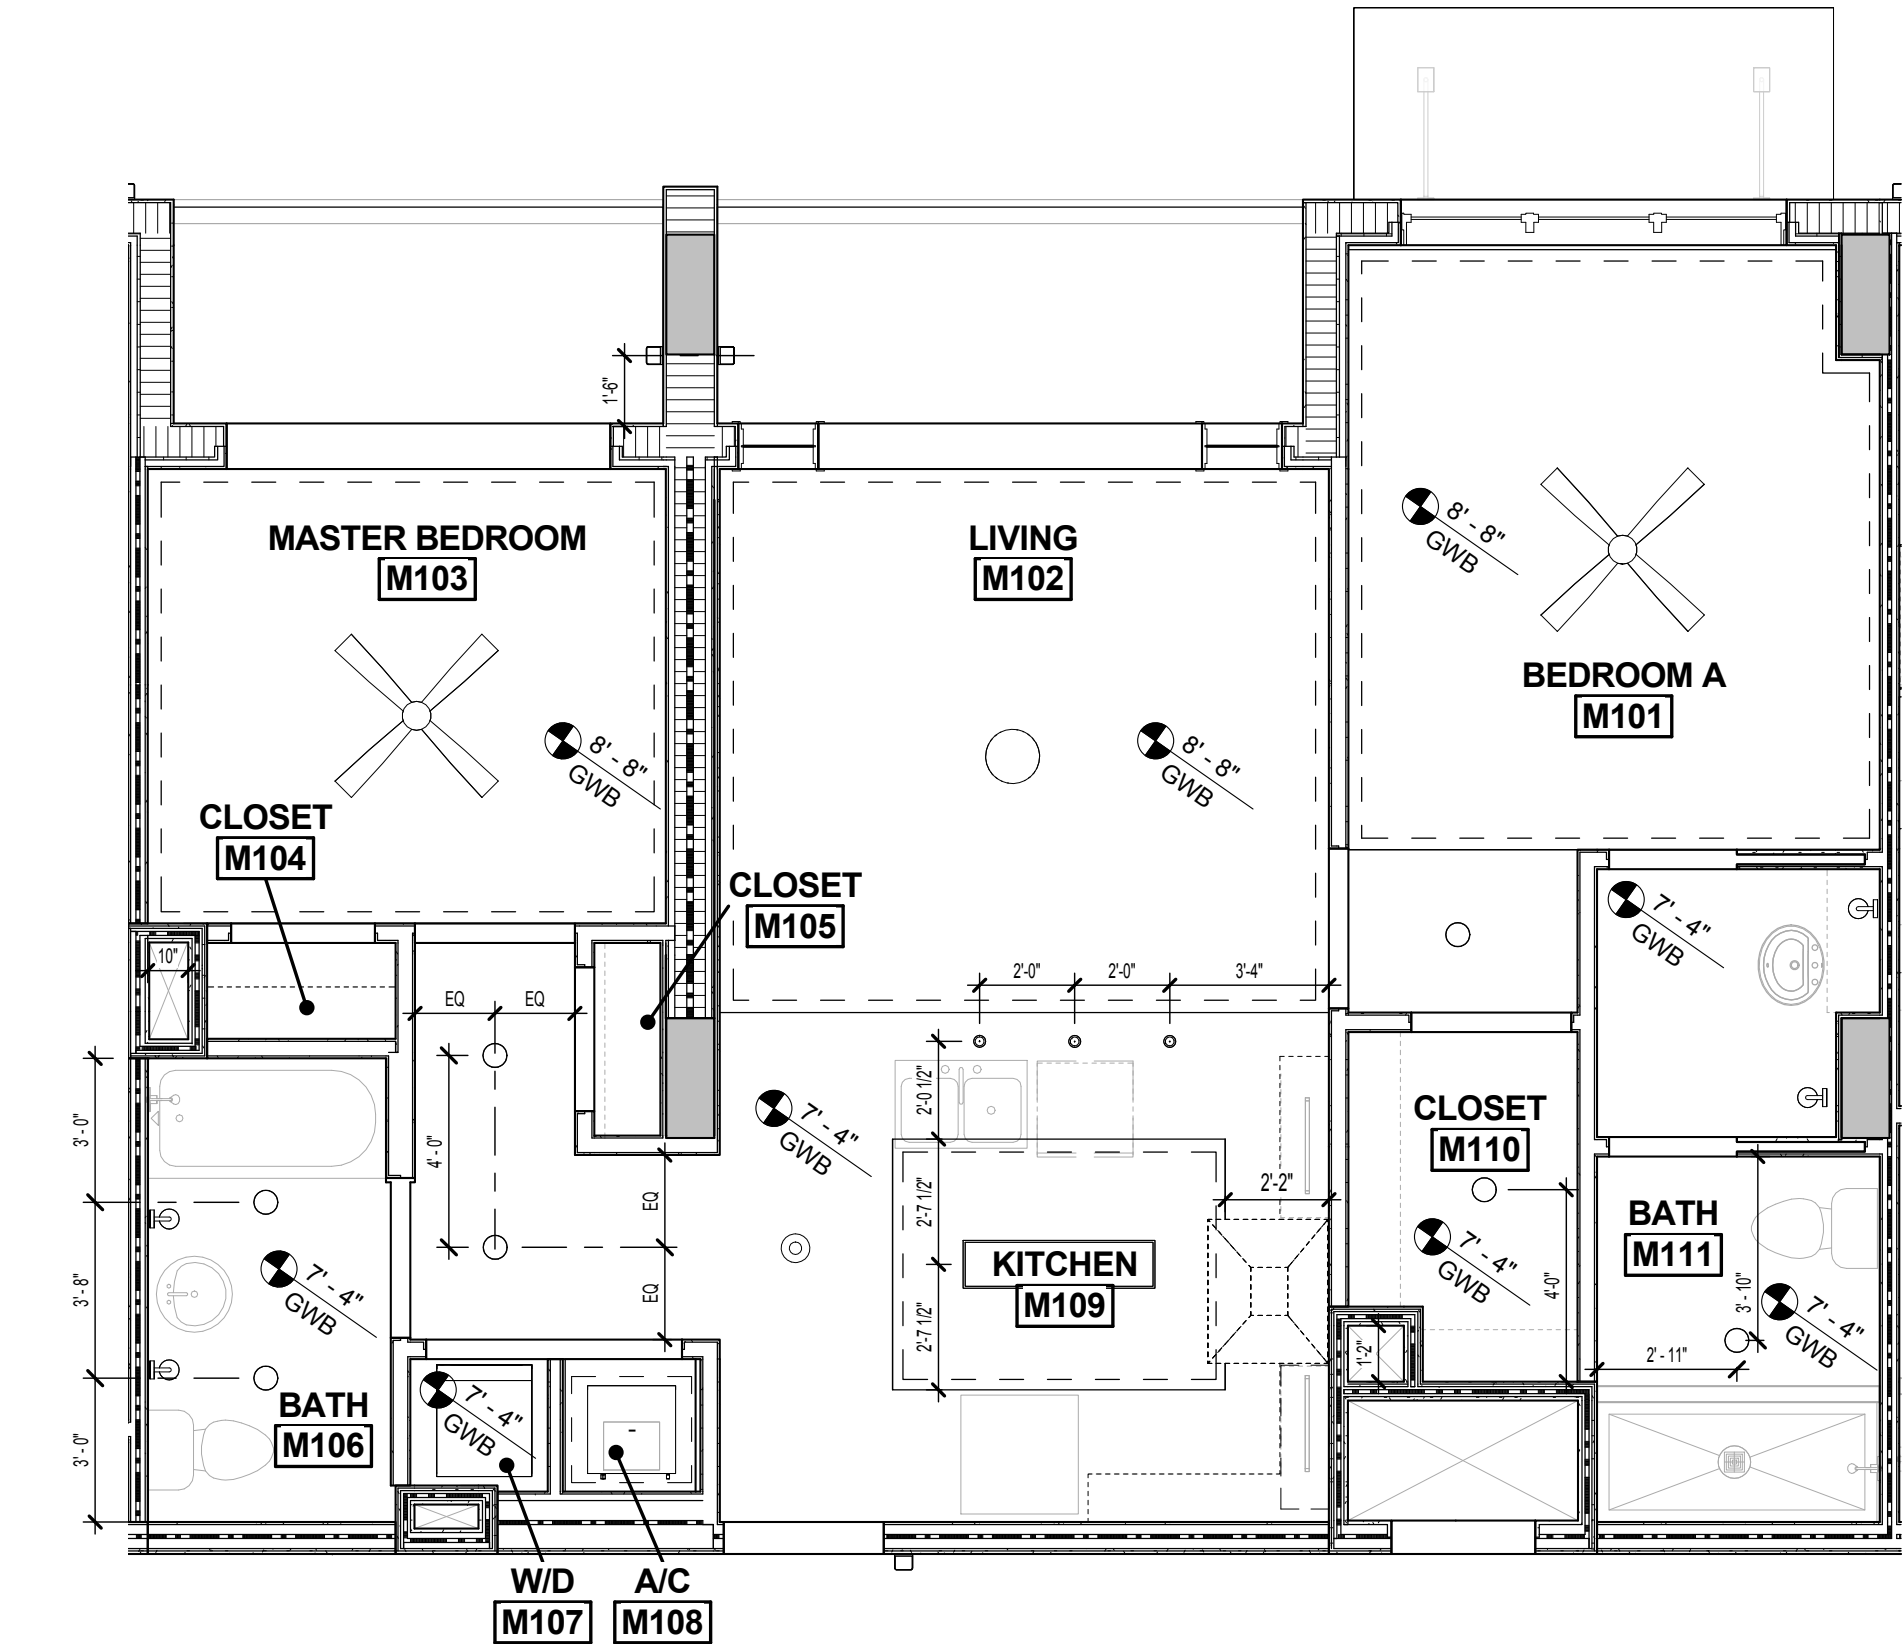

3 UNIT M
A6.06 1/4" = 1'-0"

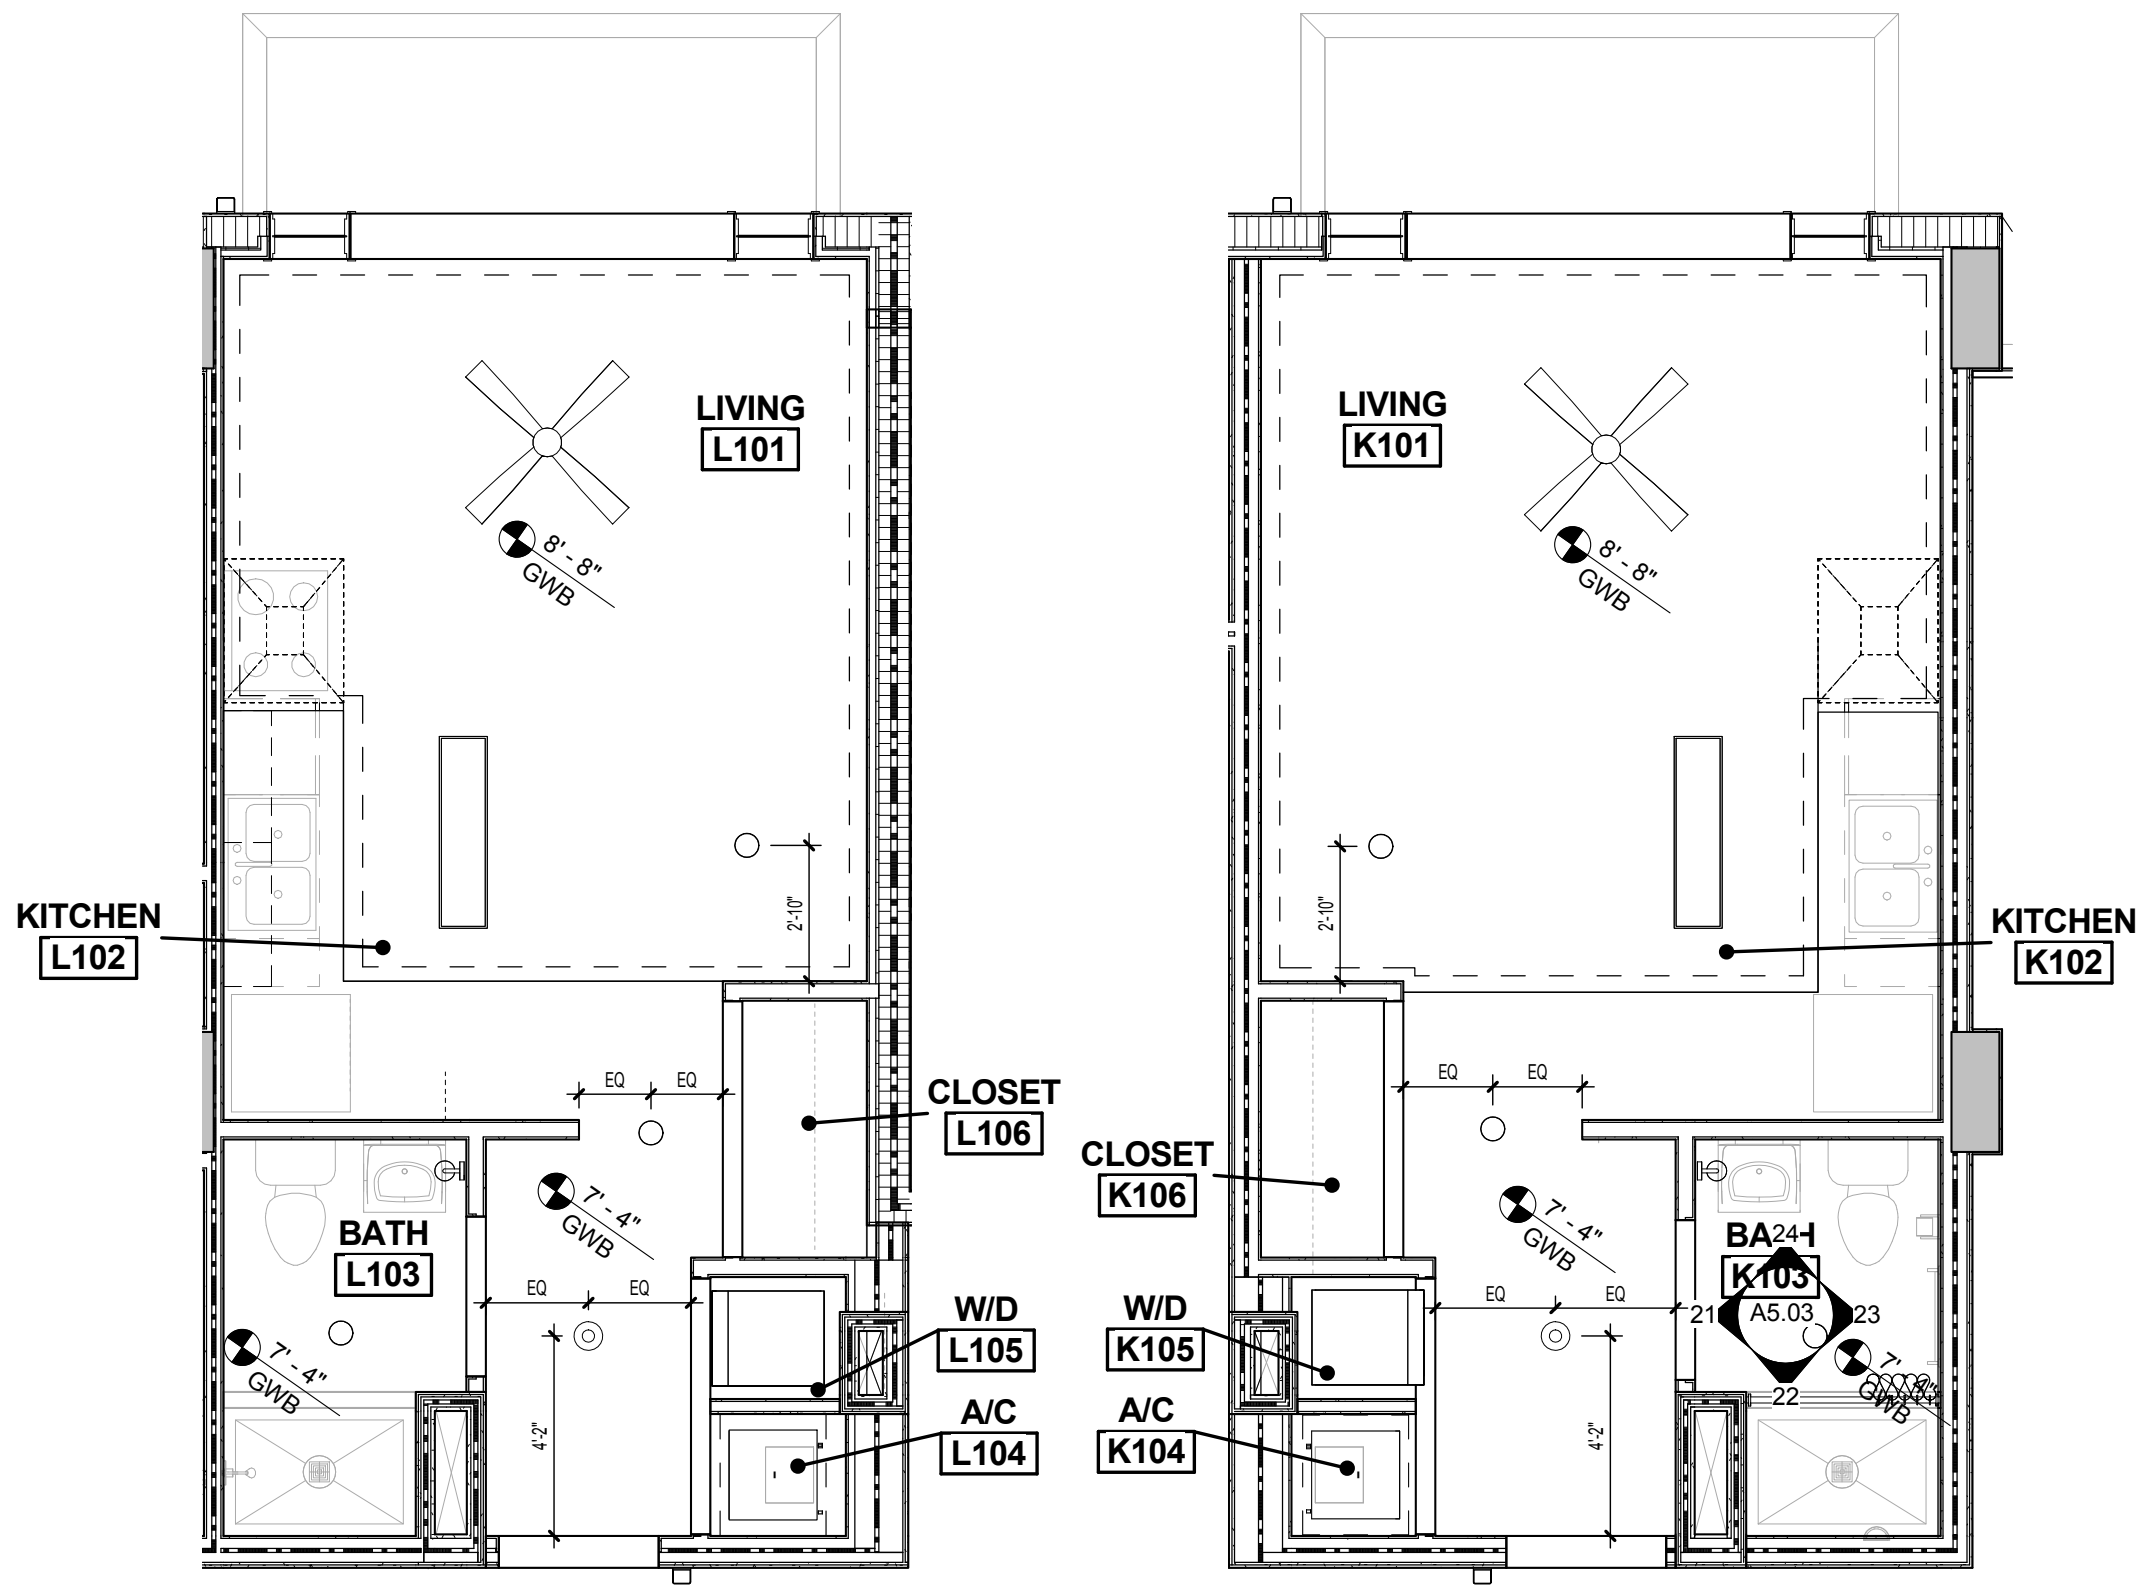

6 UNIT L
A6.06 1/4" = 1'-0"

4 UNIT K
A6.06 1/4" = 1'-0"

FIXTURE LEGEND	
	EXTERIOR WALL SCONCE
	ENTRY LIGHT
	PENDANT LIGHT
	CEILING LIGHT
	RECESSED LIGHT
	SUSPENDED LIGHT
	LAY IN 2x2
	SUPPLY DIFFUSER
	CEILING MOUNTED FAN
	CEILING FIXTURE
	MEDIUM PENDANT FIXTURE
	LARGE PENDANT FIXTURE
	SUSPENDED 4' LINEAR DIRECT LIGHT
CEILING MATERIALS	
	CLG. HT. GYP. GYPSUM BOARD PAINTED
	CLG. HT. ACT. 2'X2' ACOUSTICAL TILE 2'X2' ARMSTRONG CLEAN ROOM VL
	CLG. HT. EXP. CON. EXPOSED CONCRETE, PAINTED
	VARIES EXPOSED EXPOSED STRUCTURE
	CLG. HT. STUCCO STUCCO
GENERAL NOTES:	
1. ALL PRODUCTS TO BE INSTALLED PER MANUFACTURER'S WRITTEN INSTRUCTIONS.	
2. PRODUCTS & EQUIPMENT IN ACCESSIBLE AREAS TO BE INSTALLED PER ADA STANDARDS.	
3. & C. TO COORDINATE LOCATION OF ALL EQUIPMENT PRIOR TO INSTALLATION TO AVOID CONFLICTS.	

ISSUED FOR :

BIDS

PERMIT

CONSTRUCTION

SEAL

PROJECT TITLE
UPTOWN
ATLANTIC - 800
BLOCK

W. ATLANTIC AVE., DELRAY
BEACH, FL


REVISIONS		
NUM.	DESCRIPTION	DATE

THESE DRAWINGS ARE PREPARED PER ESTABLISHED INDUSTRY STANDARDS AND REPRESENT THE ARCHITECT AND ENGINEERS DESIGN CONCEPT. THEY ARE NOT INTENDED TO PROVIDE EVERY DETAIL OR CONDITION REQUIRED TO CONSTRUCT THE BUILDING. THE CONTRACTOR THROUGH SUBMITTALS AND OTHER COORDINATION EFFORTS IS FULLY RESPONSIBLE FOR PROVIDING A COMPLETE AND OPERATIONAL BUILDING WHETHER INDICATED ON THE PLANS OR NOT.

DRAWING TITLE
ENLARGED UNIT
REFLECTED
CEILING PLANS


DATE
DRAWN BY
JOB NUMBER
121108
DRAWING NUMBER

A6.06

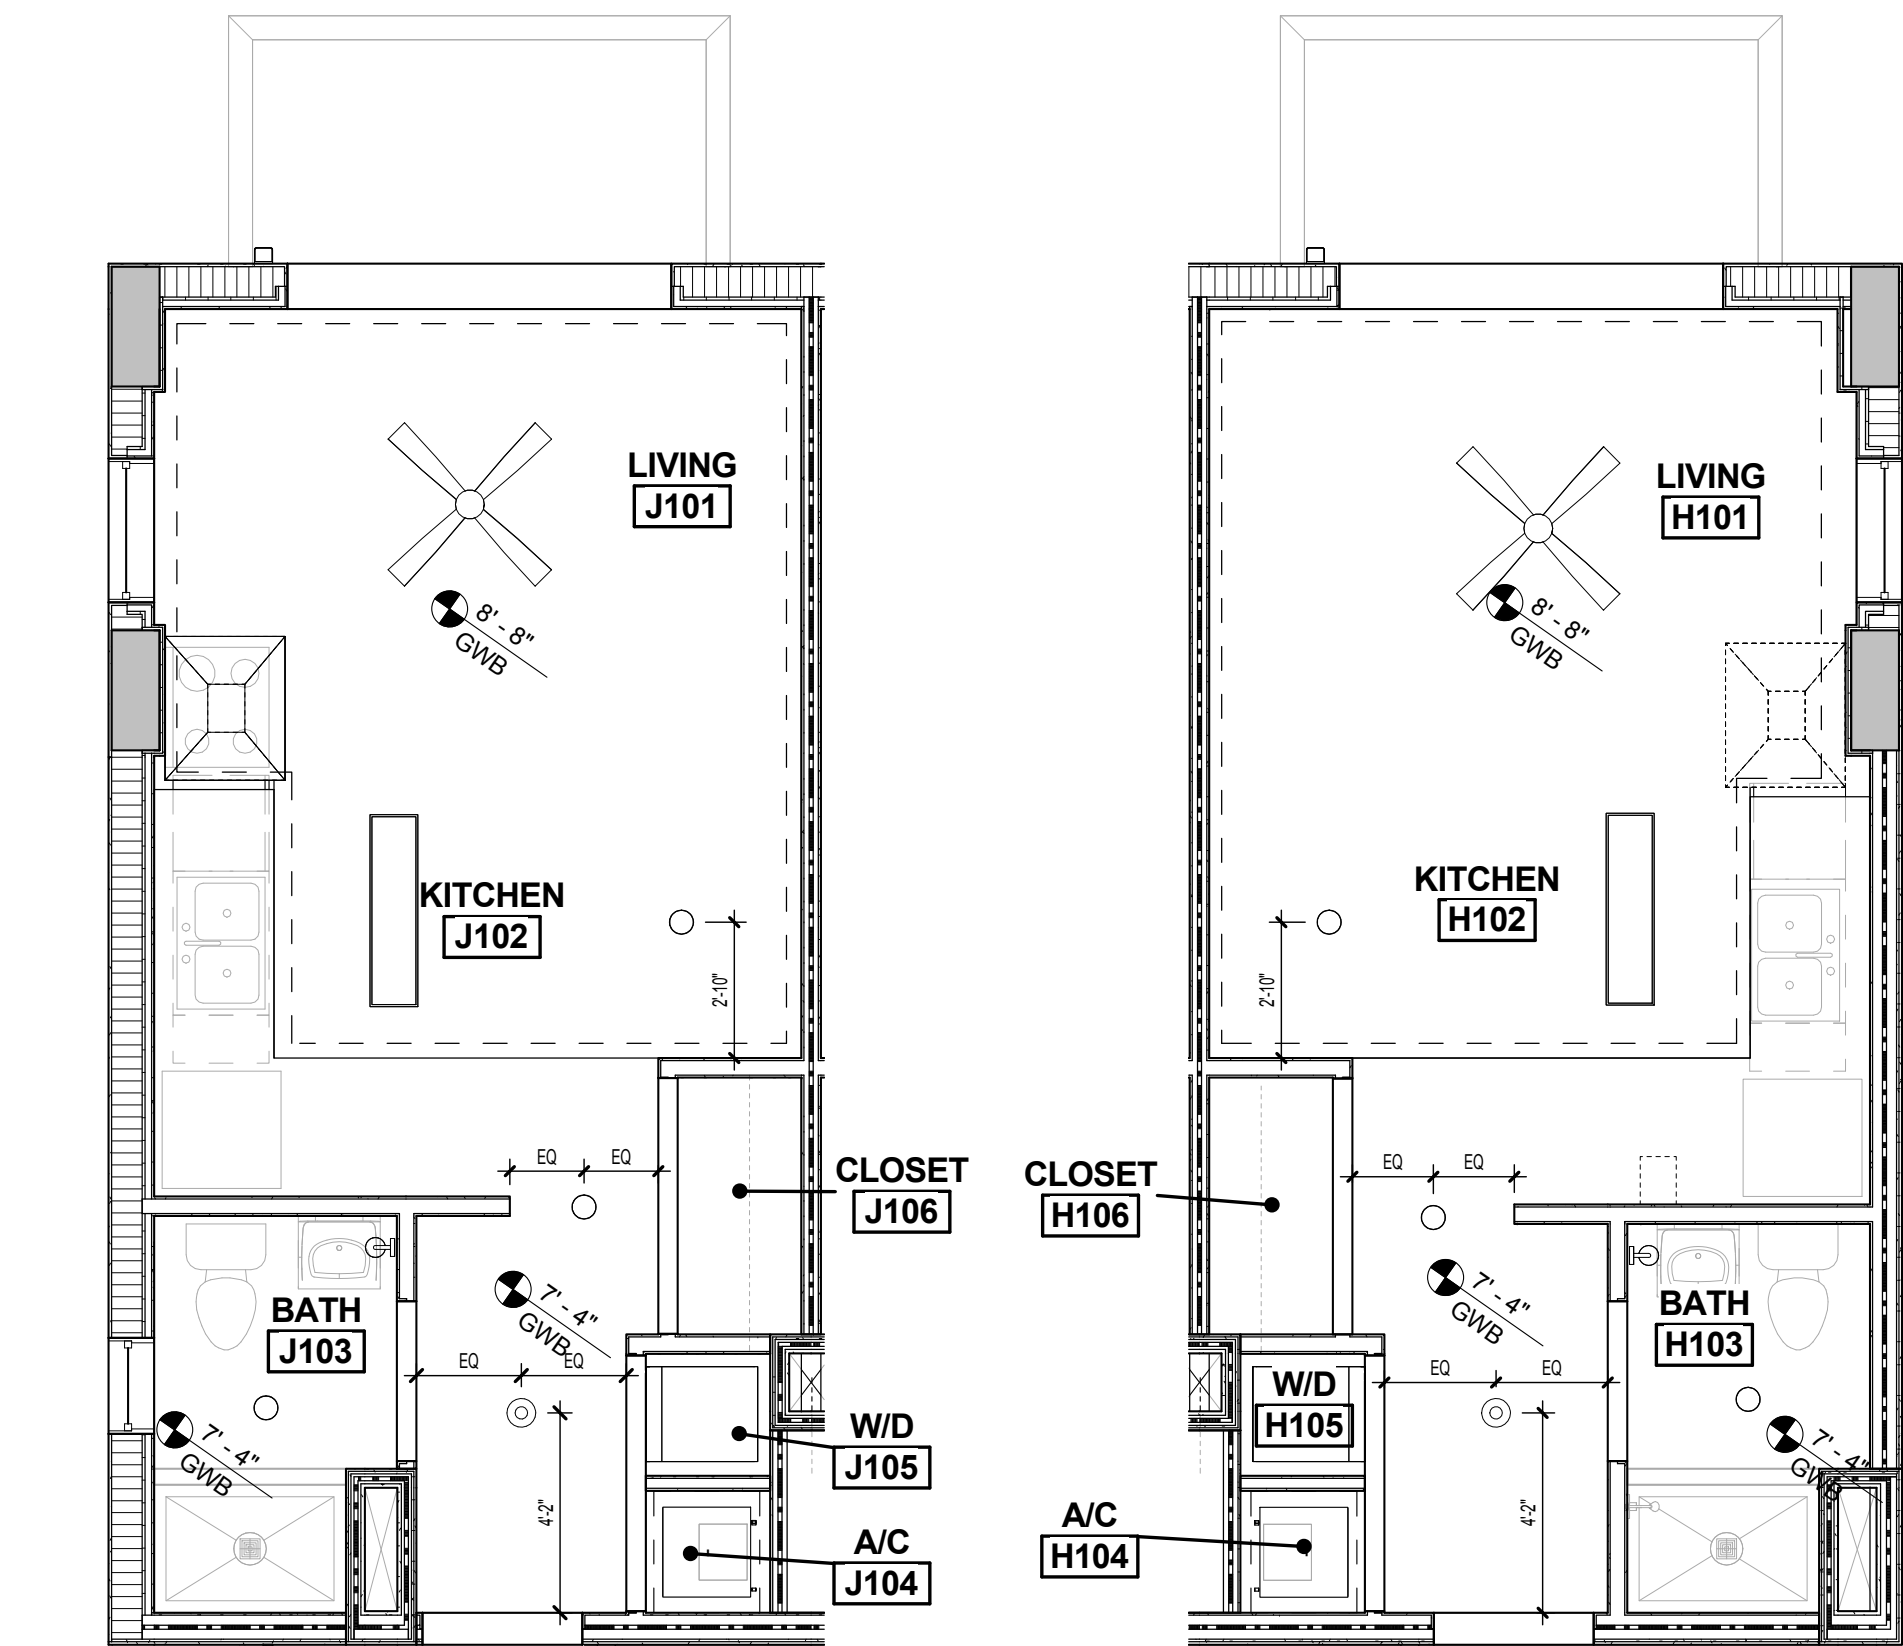


5 UNIT J
A6.06 1/4" = 1'-0"

1 UNIT H
A6.06 1/4" = 1'-0"

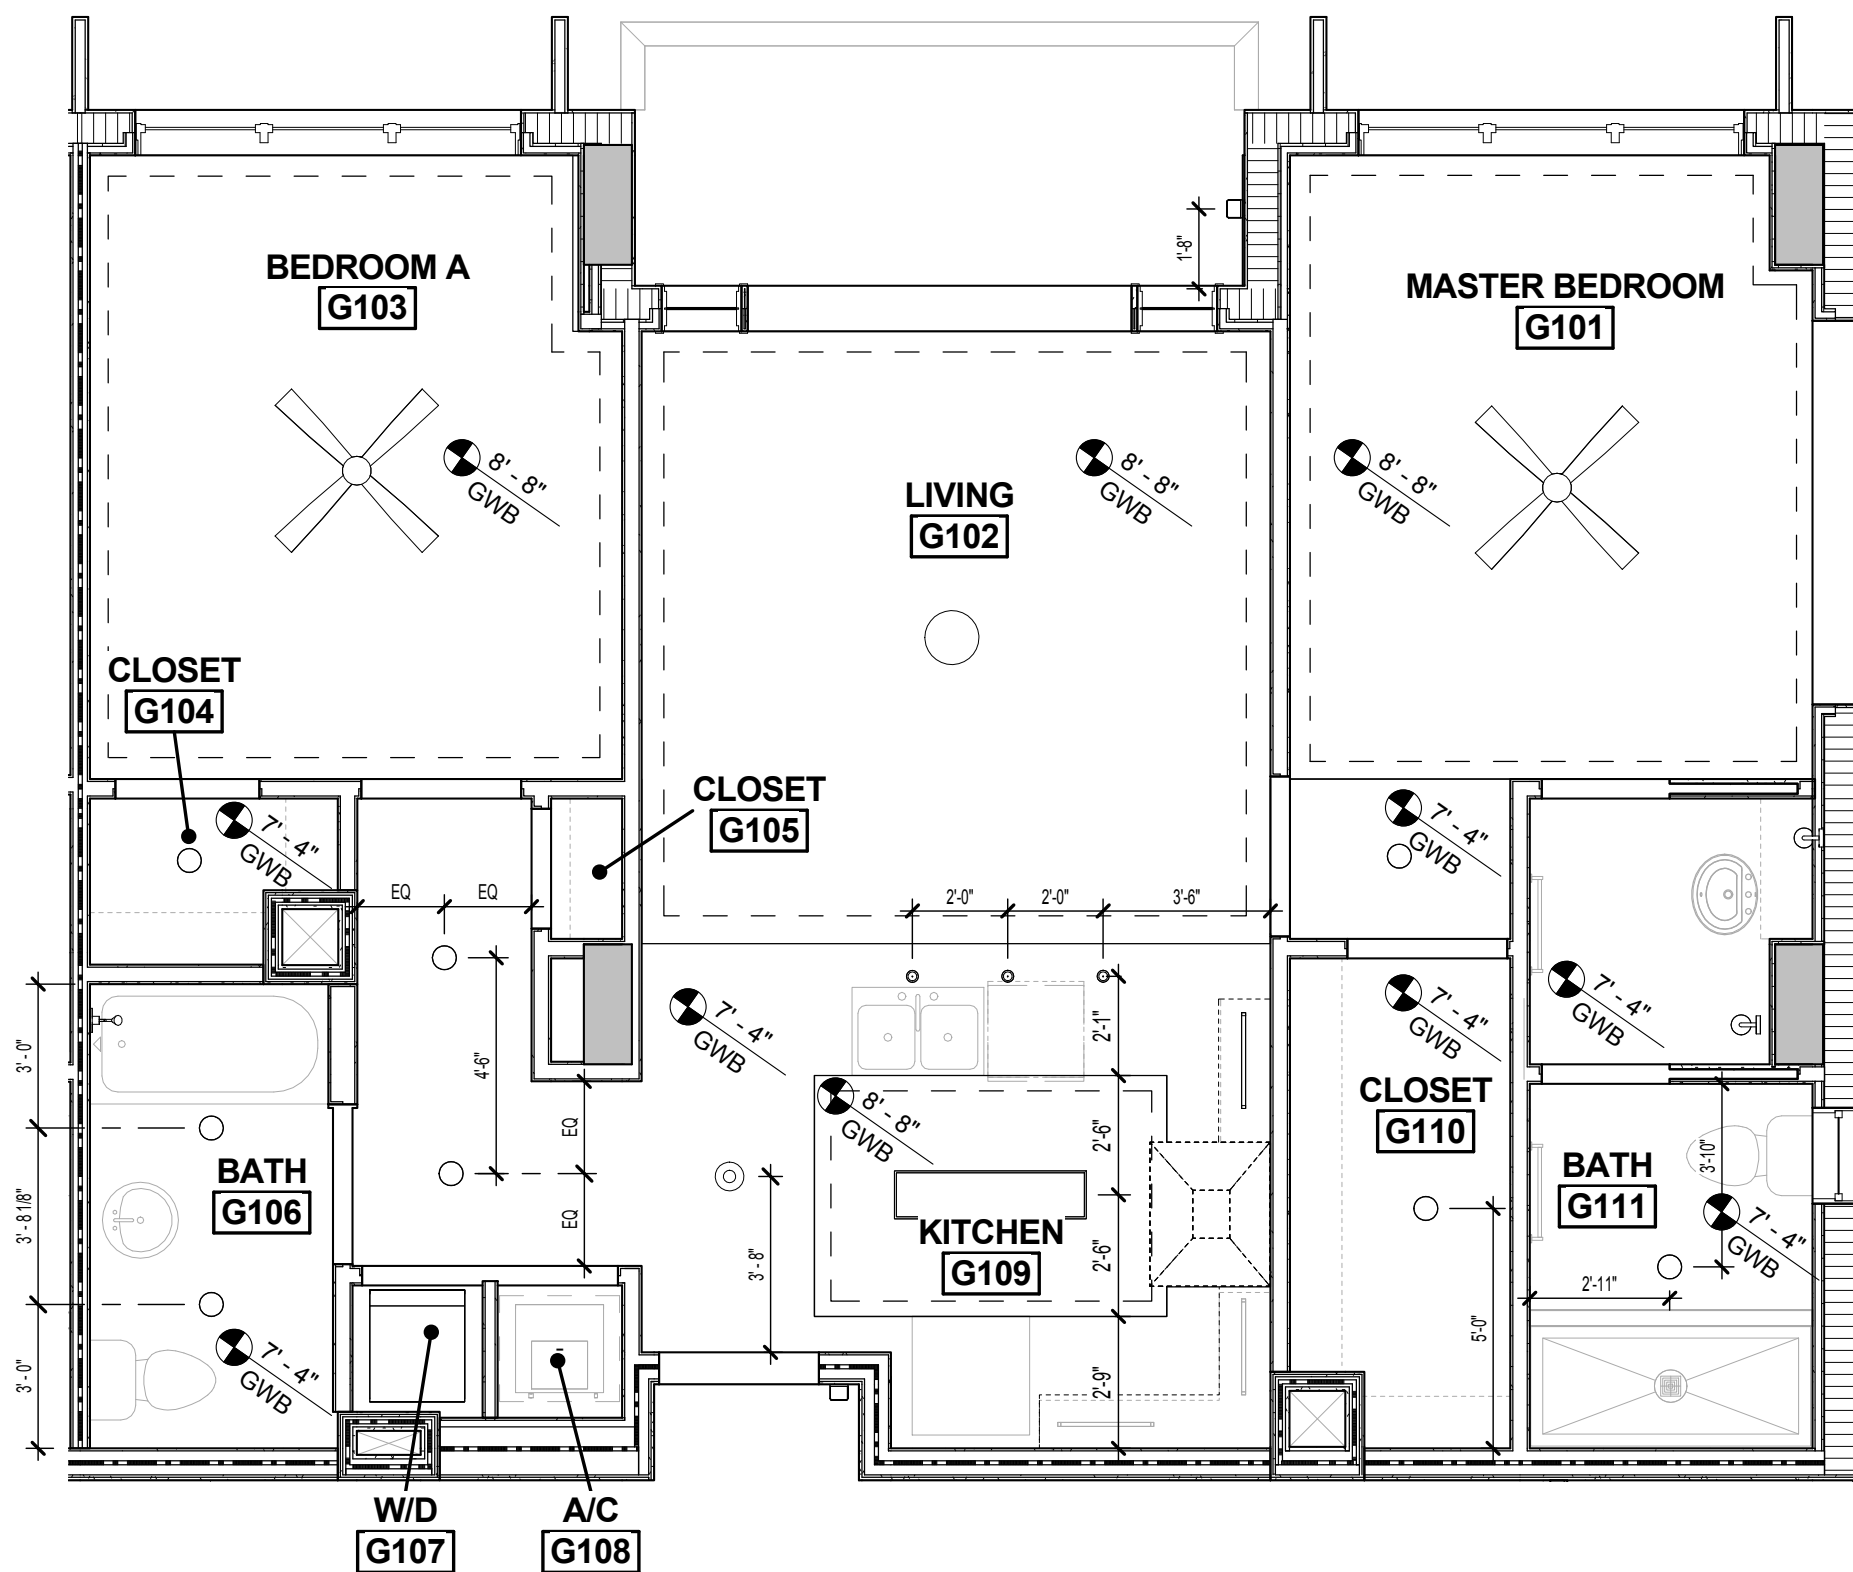

2 UNIT G
A6.06 1/4" = 1'-0"

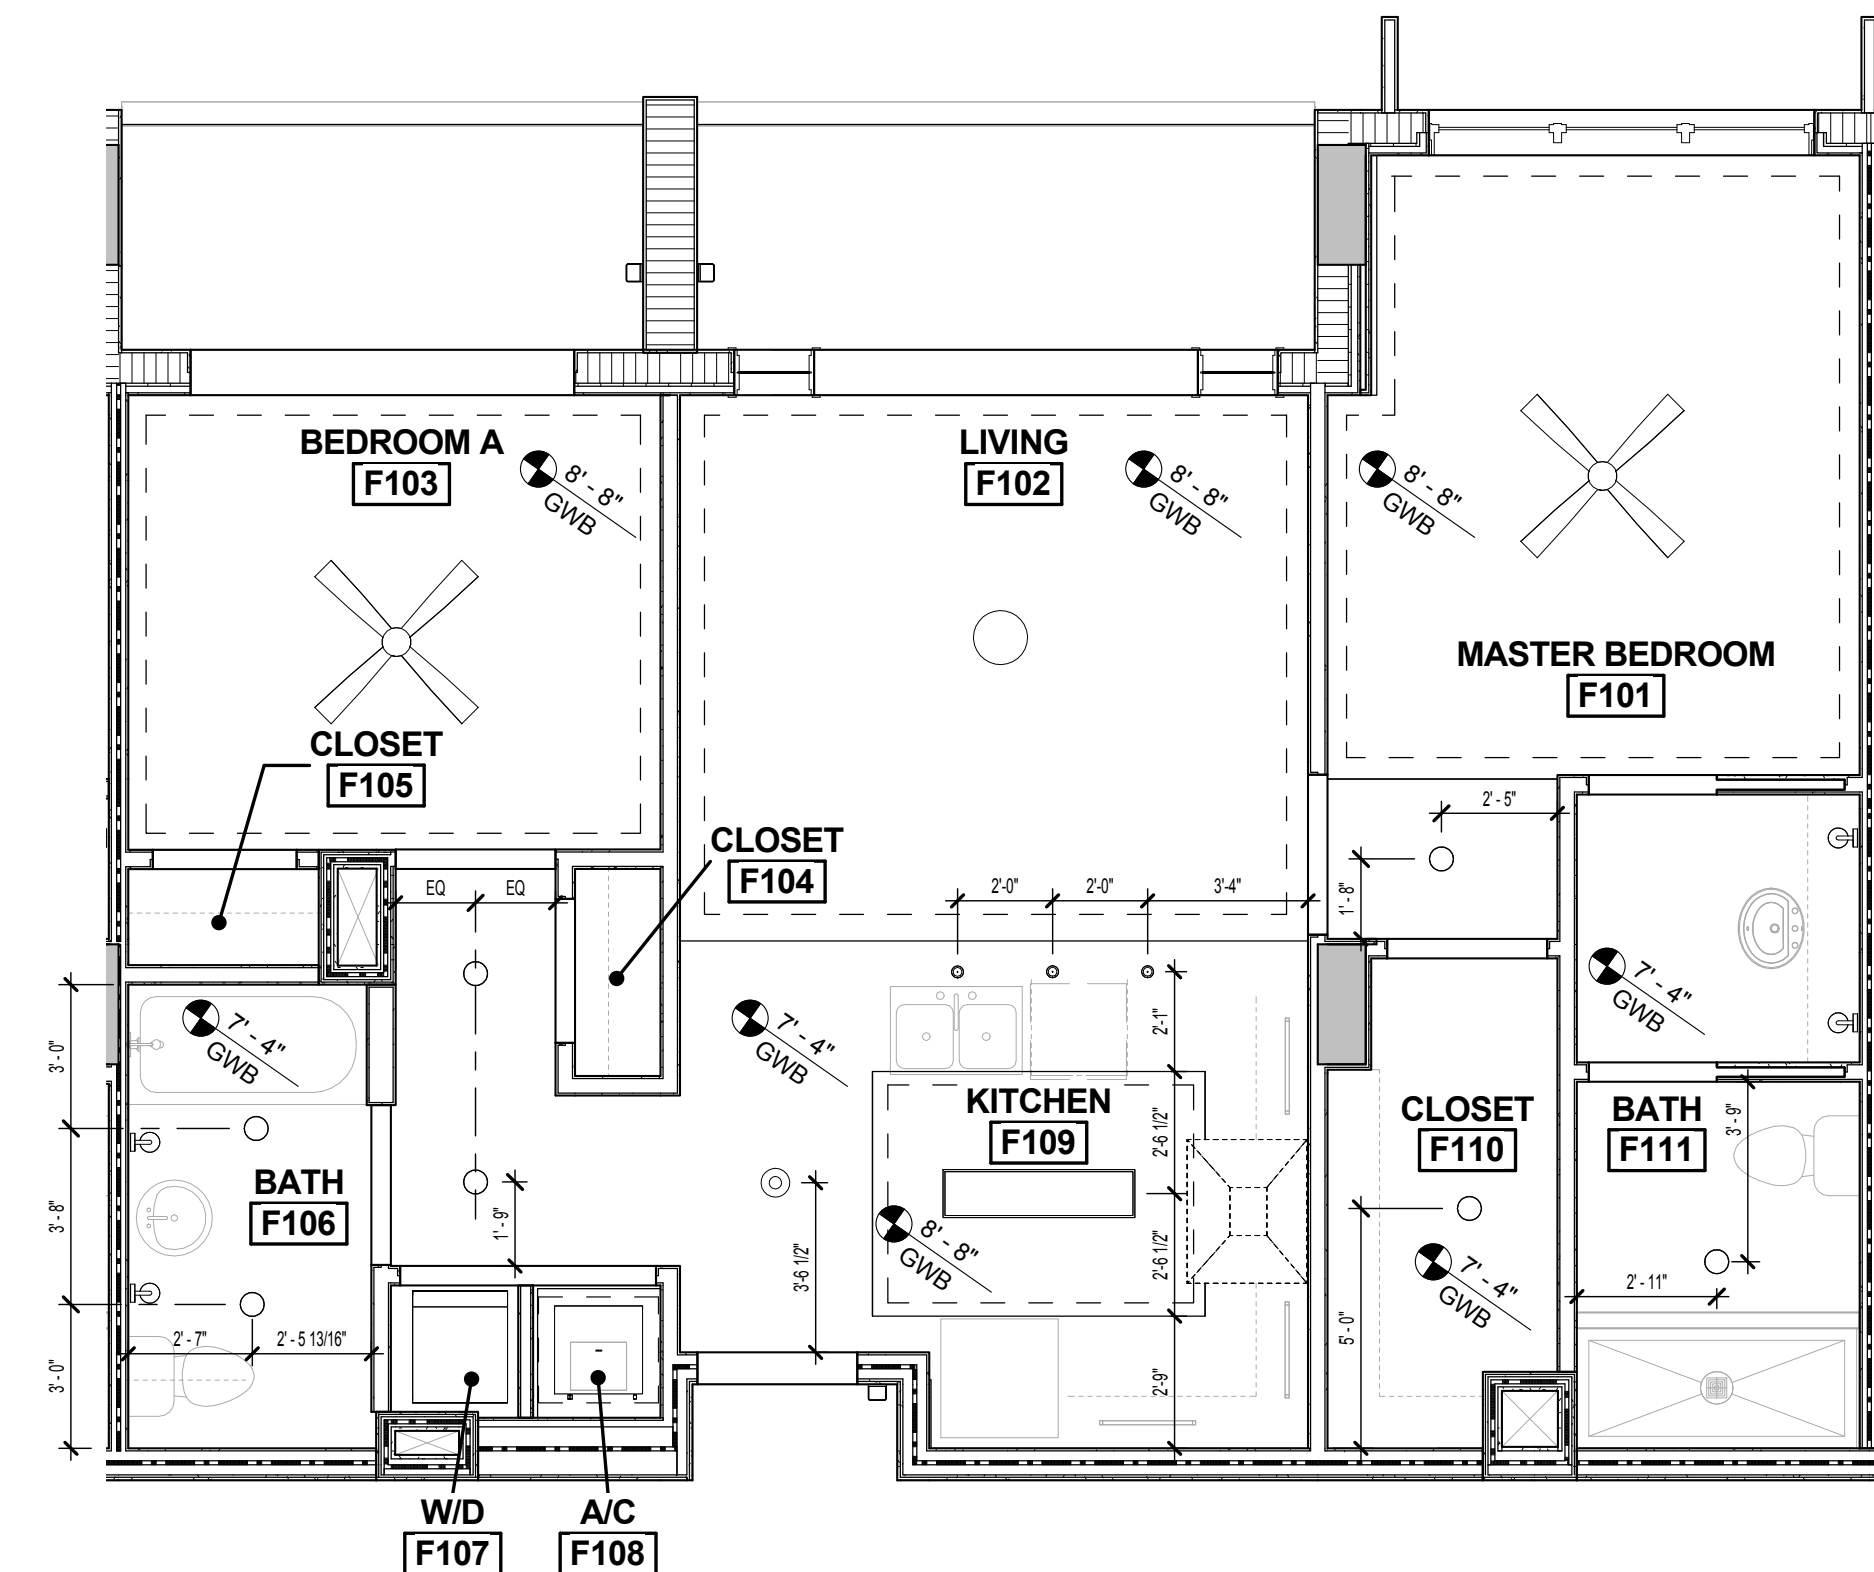

7 UNIT F
A6.06 1/4" = 1'-0"

FIXTURE LEGEND	
	EXTERIOR WALL SCONCE
	ENTRY LIGHT
	PENDANT LIGHT
	CEILING LIGHT
	RECESSED LIGHT
	SUSPENDED LIGHT
	LAY IN 2x2
	SUPPLY DIFFUSER
	CEILING MOUNTED FAN
	CEILING FIXTURE
	MEDIUM PENDANT FIXTURE
	LARGE PENDANT FIXTURE
	SUSPENDED 4' LINEAR DIRECT LIGHT
CEILING MATERIALS	
	GYPSUM BOARD PAINTED
	ACOUSTICAL TILE 2'X2' ARMSTRONG CLEAN ROOM VL
	EXPOSED CONCRETE, PAINTED
	EXPOSED STRUCTURE
	STUCCO
GENERAL NOTES:	
1. ALL PRODUCTS TO BE INSTALLED PER MANUFACTURER'S WRITTEN INSTRUCTIONS.	
2. PRODUCTS & EQUIPMENT IN ACCESSIBLE AREAS TO BE INSTALLED PER ADA STANDARDS.	
3. G.C. TO COORDINATE LOCATION OF ALL EQUIPMENT PRIOR TO INSTALLATION TO AVOID CONFLICTS.	

ISSUED FOR :

BIDS

PERMIT

CONSTRUCTION

SEAL

PROJECT TITLE

UPTOWN ATLANTIC - 800 BLOCK

W. ATLANTIC AVE., DELRAY BEACH, FL

REVISIONS		
NUM.	DESCRIPTION	DATE

THESE DRAWINGS ARE PREPARED PER ESTABLISHED INDUSTRY STANDARDS AND REPRESENT THE ARCHITECT AND ENGINEERS DESIGN CONCEPT. THEY ARE NOT INTENDED TO PROVIDE EVERY DETAIL OR CONDITION REQUIRED TO CONSTRUCT THE BUILDING. THE CONTRACTOR THROUGH SUBMITTALS AND OTHER COORDINATION EFFORTS IS FULLY RESPONSIBLE FOR PROVIDING A COMPLETE AND OPERATIONAL BUILDING WHETHER INDICATED ON THE PLANS OR NOT.

FILE NUMBER

DRAWING TITLE

ENLARGED UNIT REFLECTED CEILING PLANS

DATE


DRAWN BY

JOB NUMBER

121108


DRAWING NUMBER

A6.07

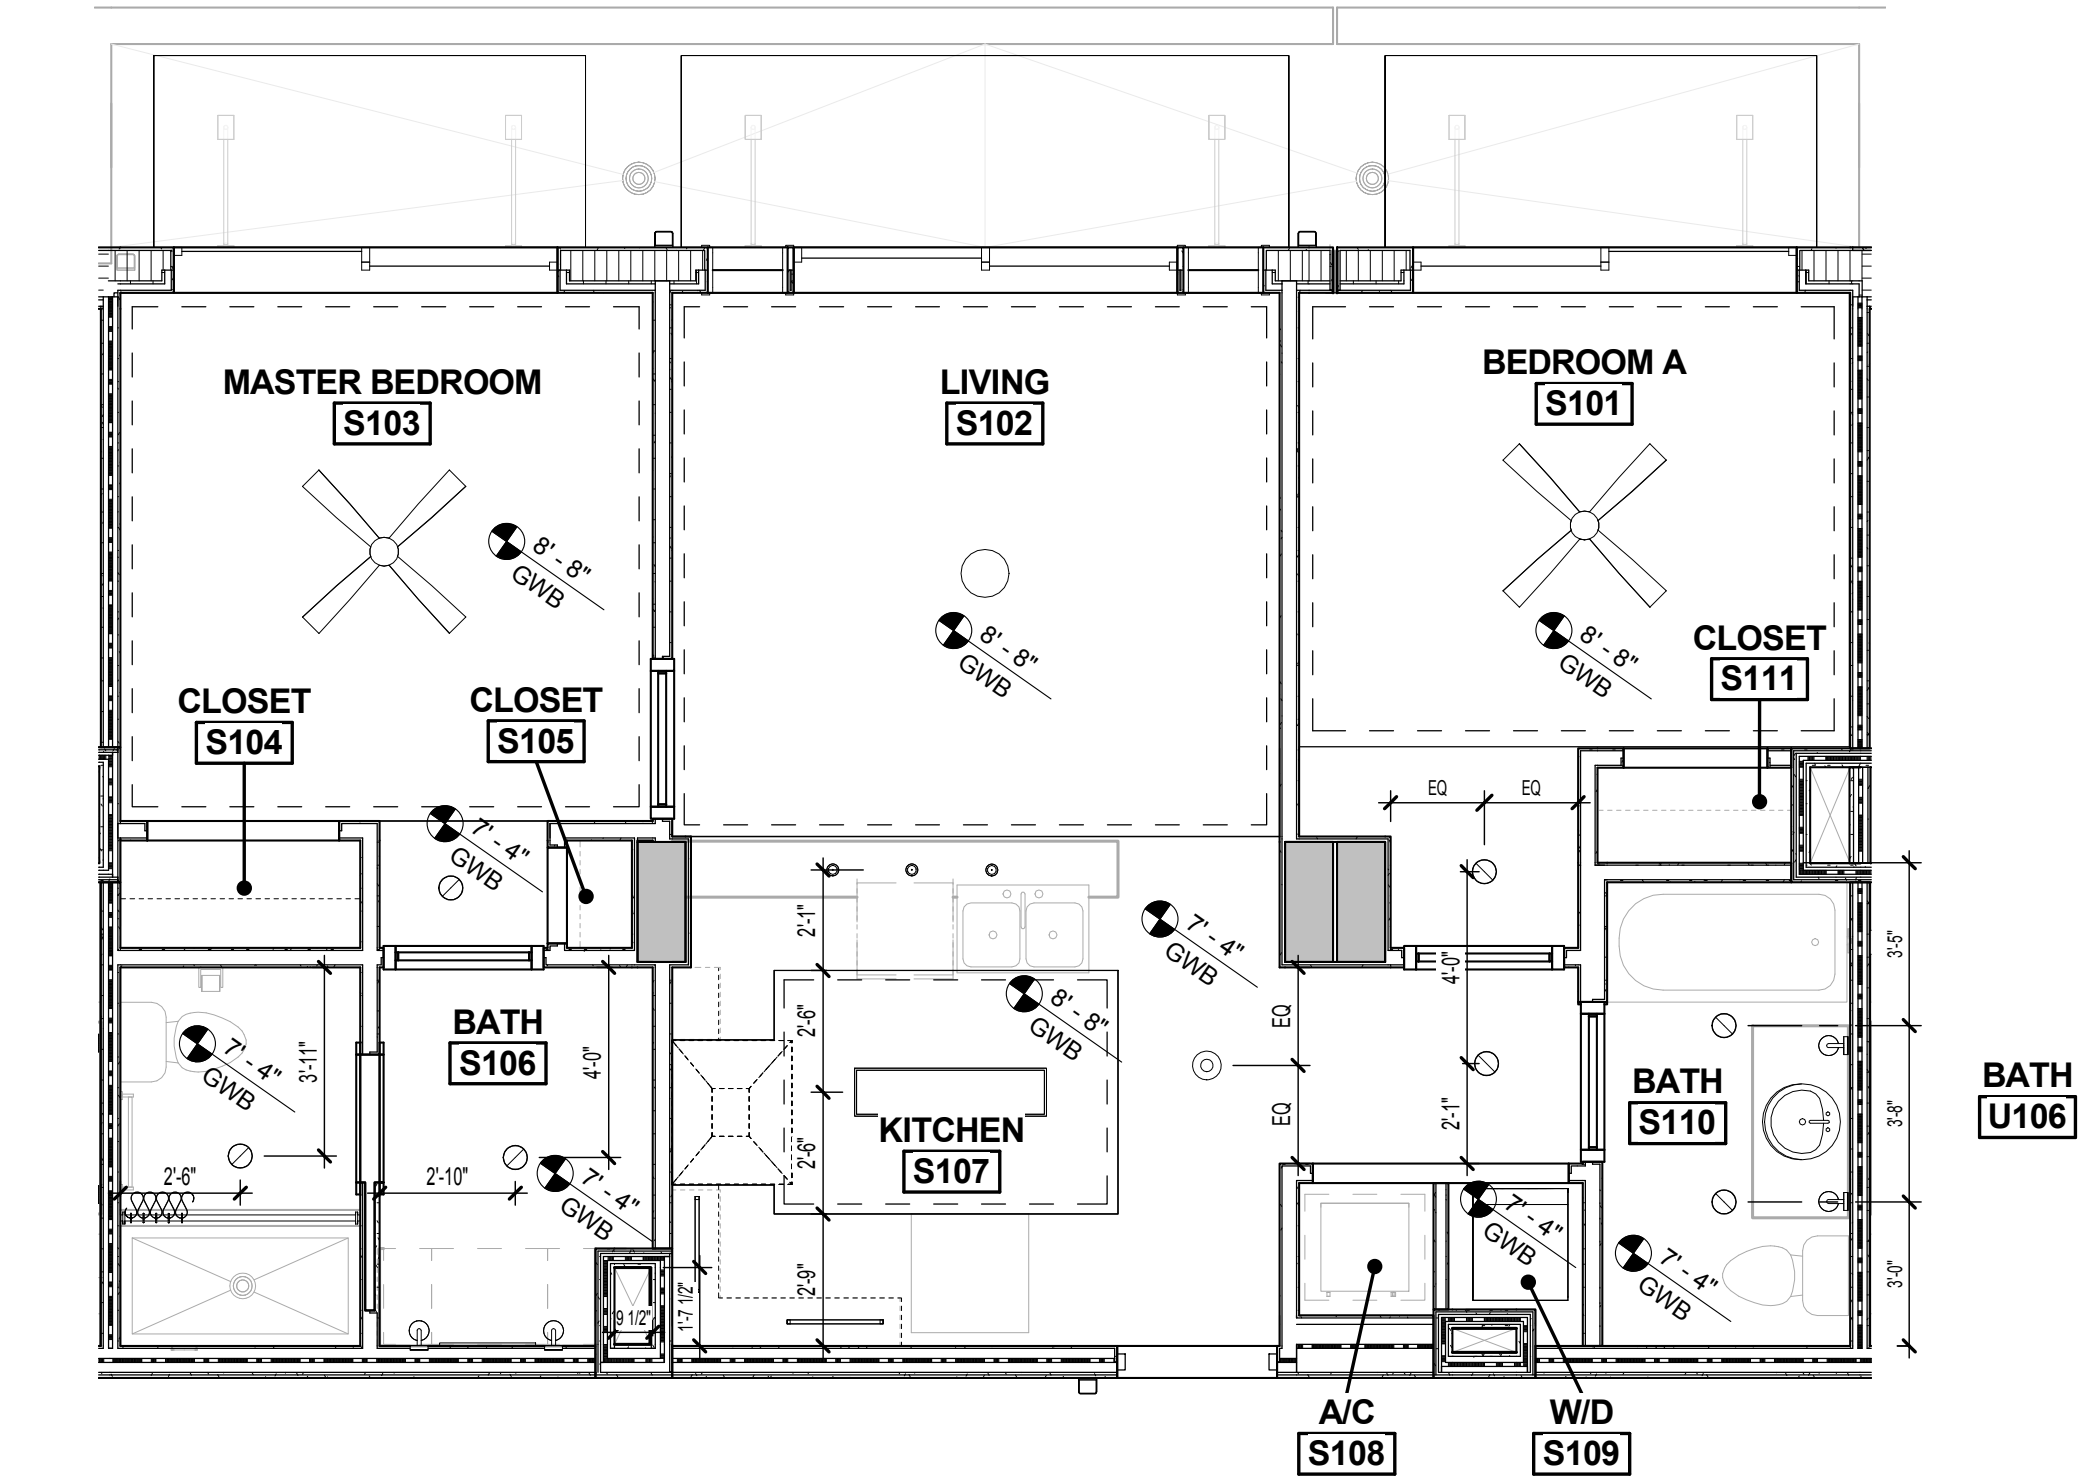


1 UNIT S

A6.07 1/4" = 1'-0"

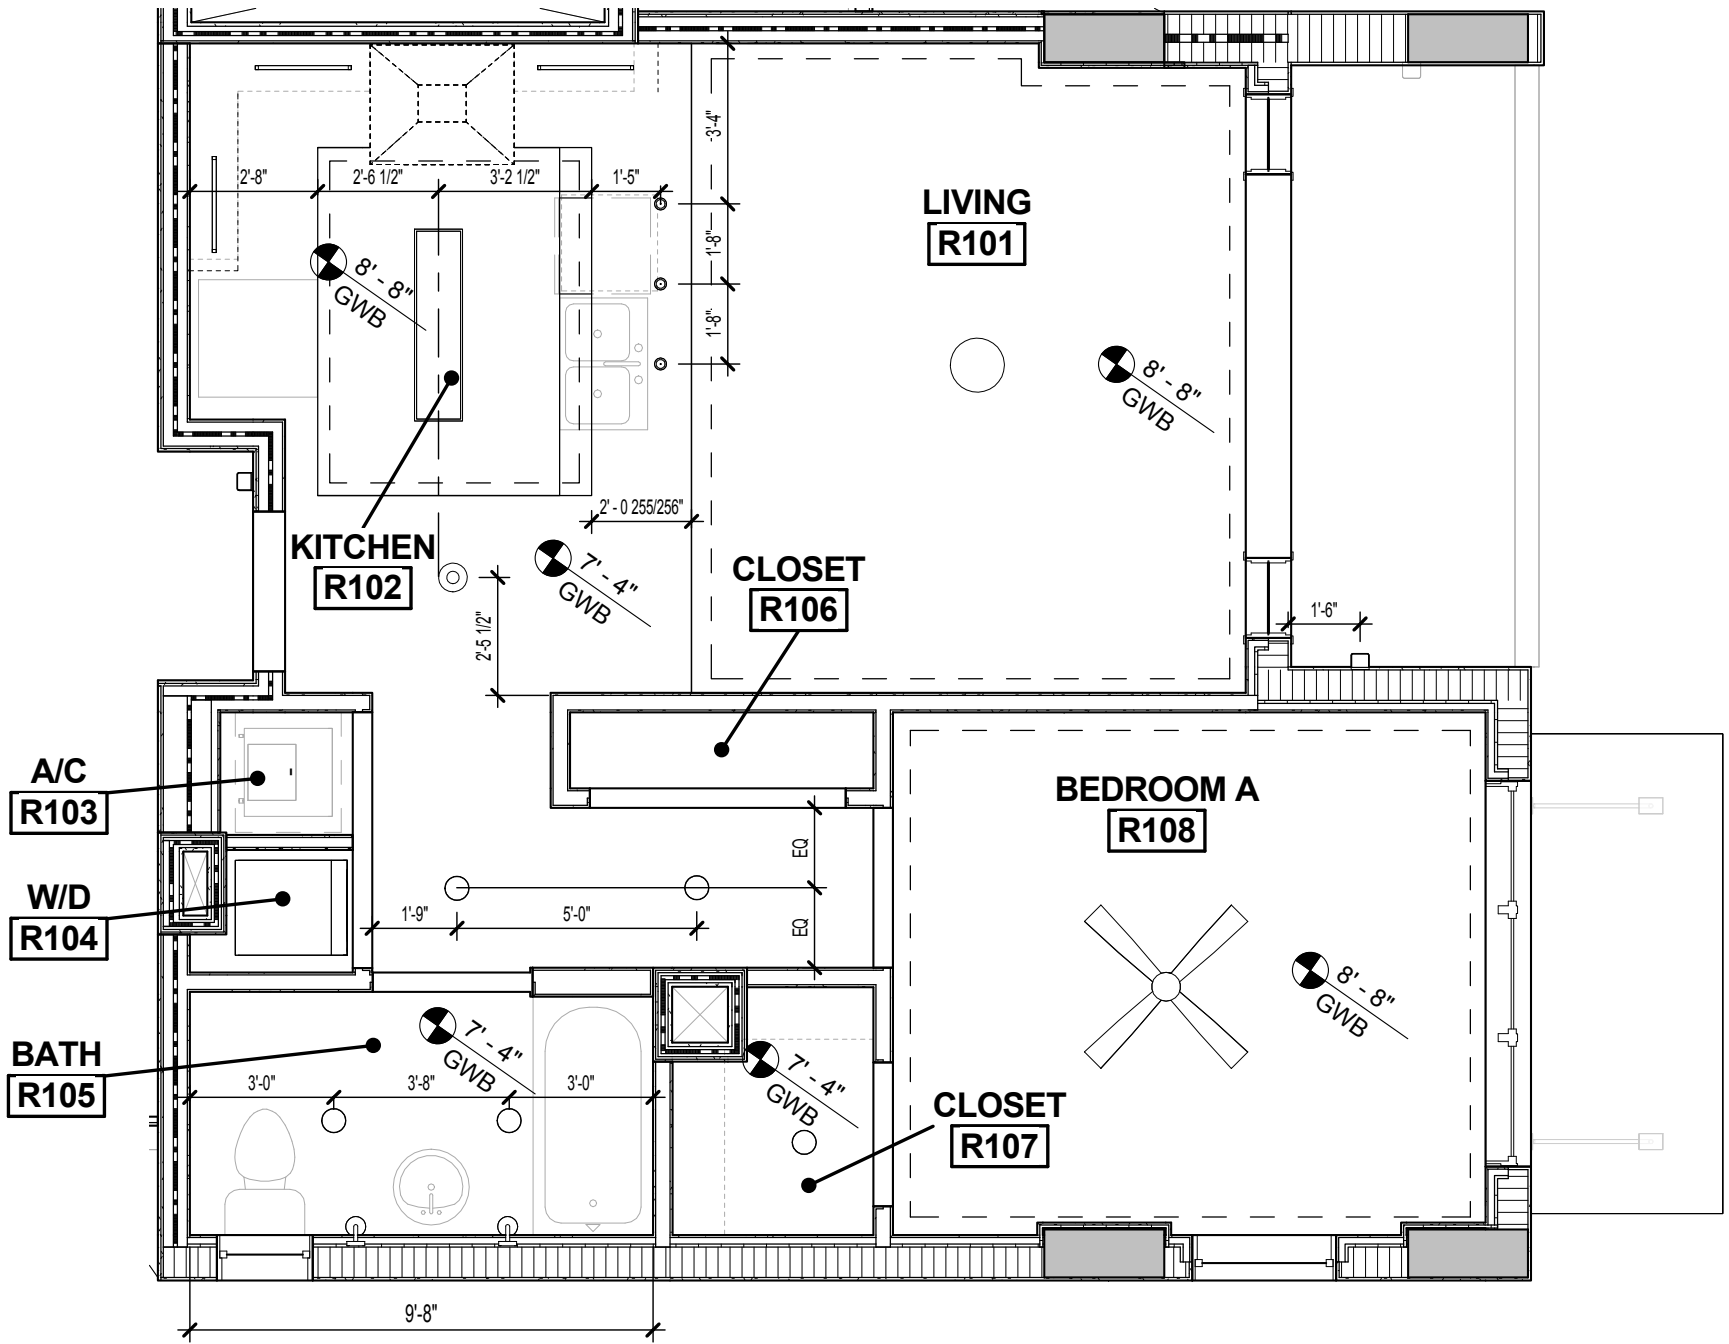


4 UNIT R

A6.07 1/4" = 1'-0"

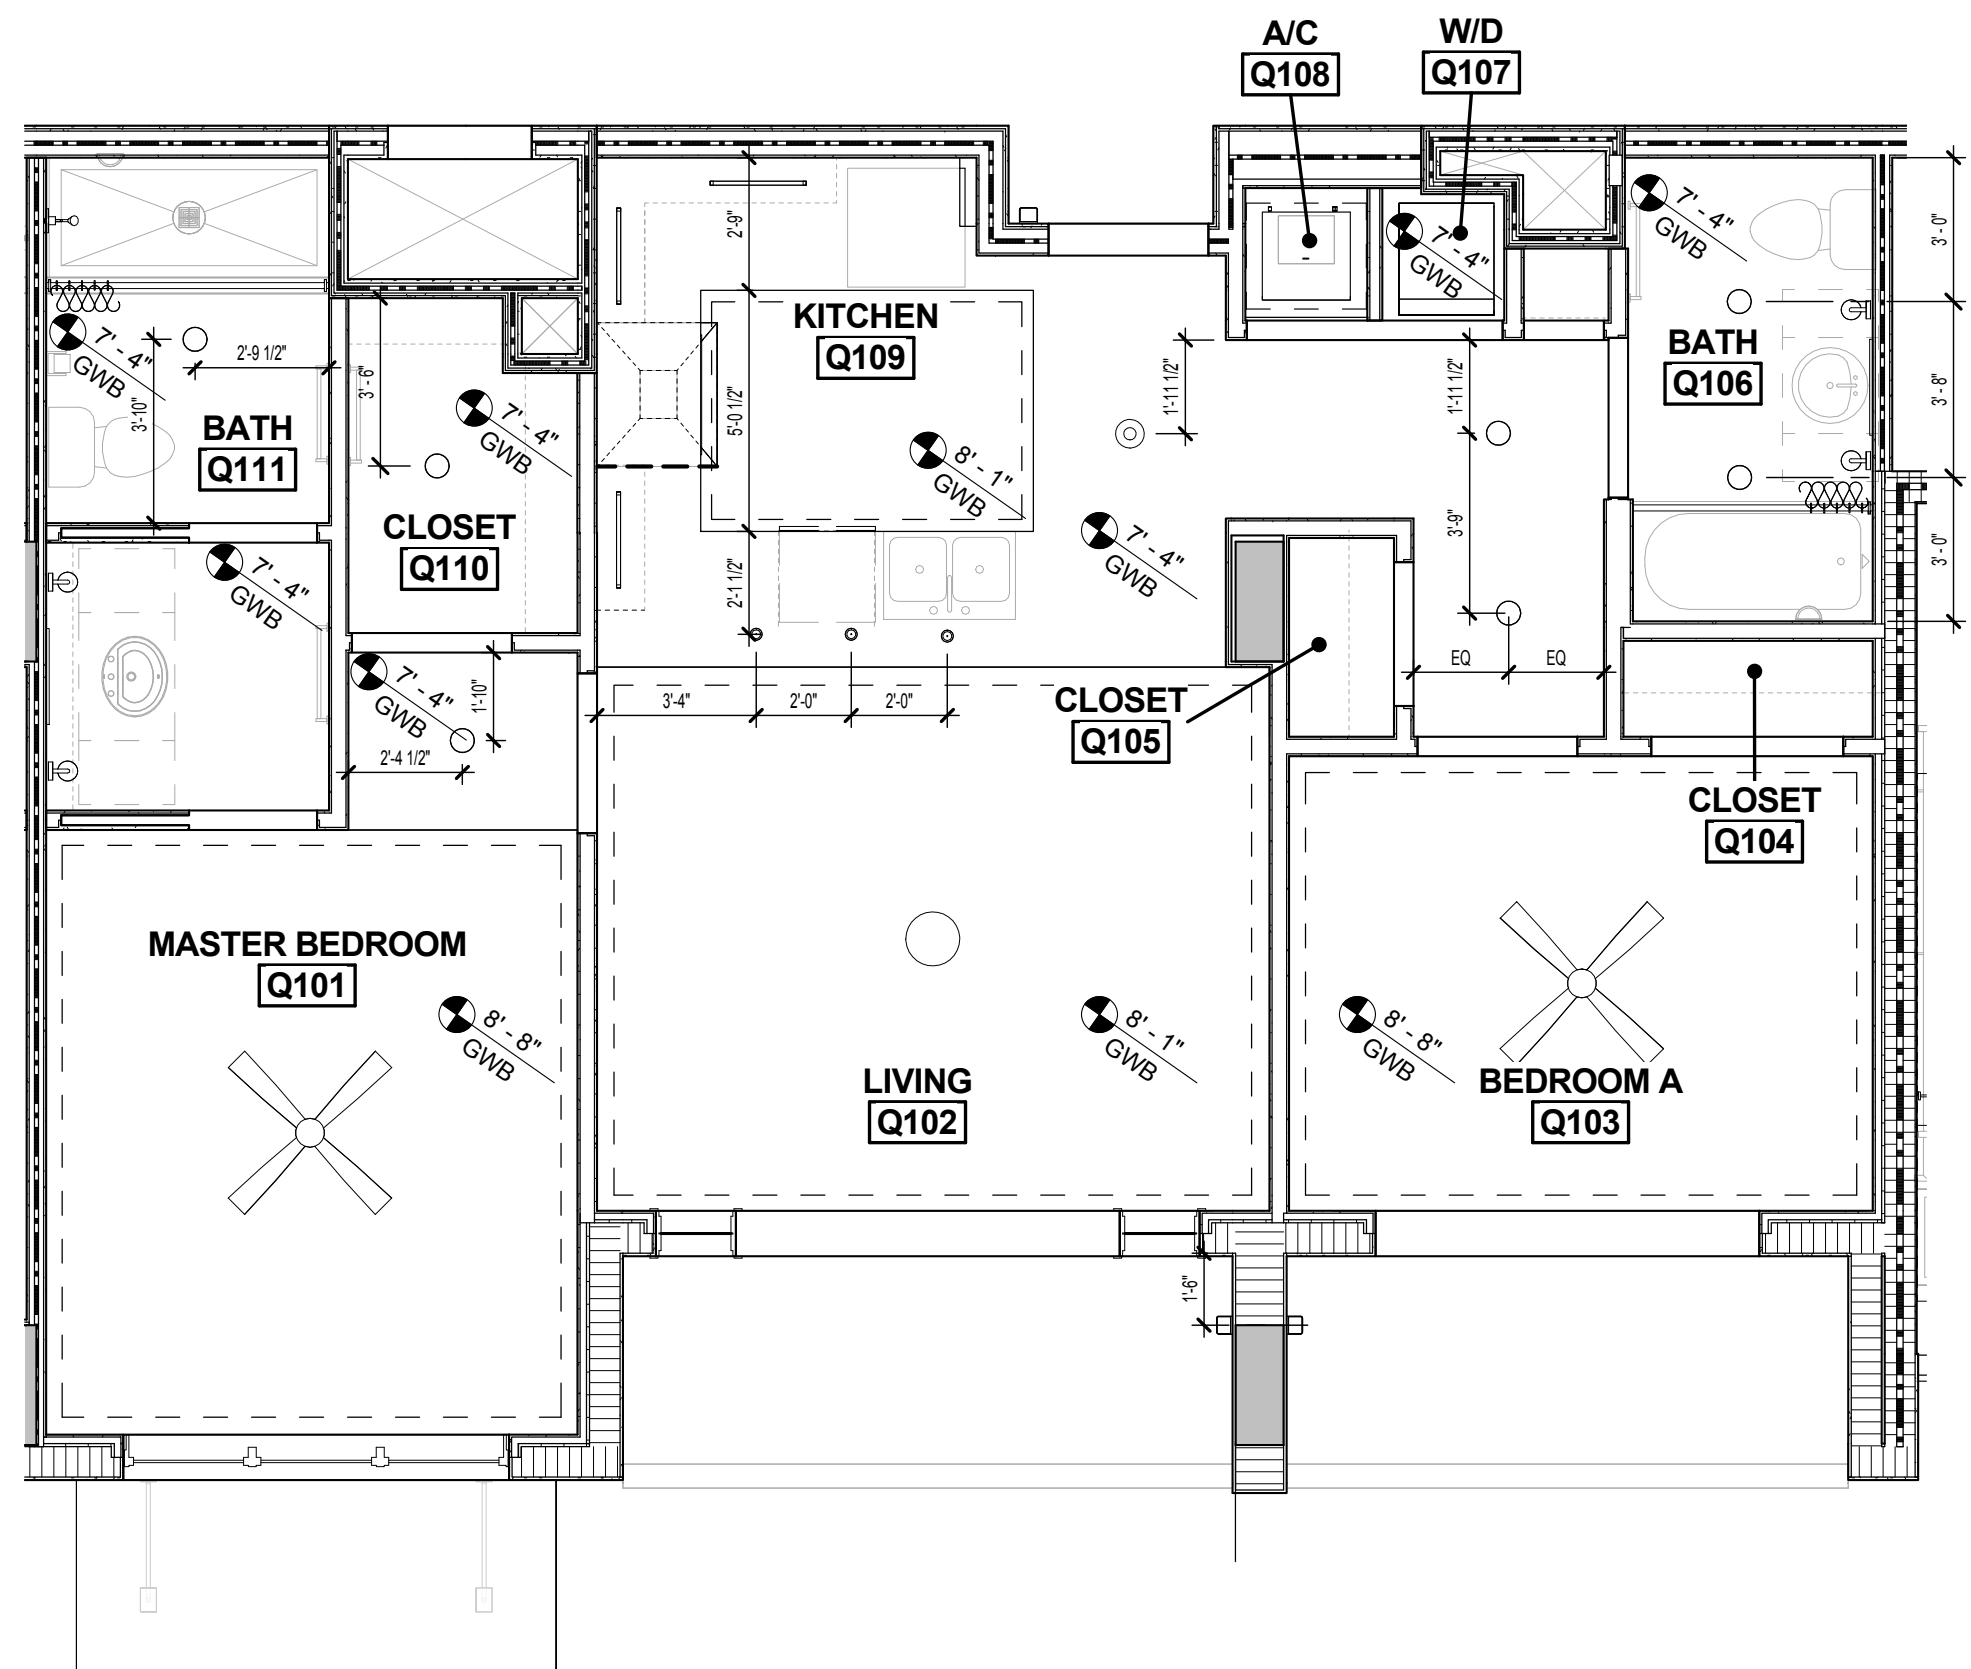


2 UNIT Q

A6.07 1/4" = 1'-0"

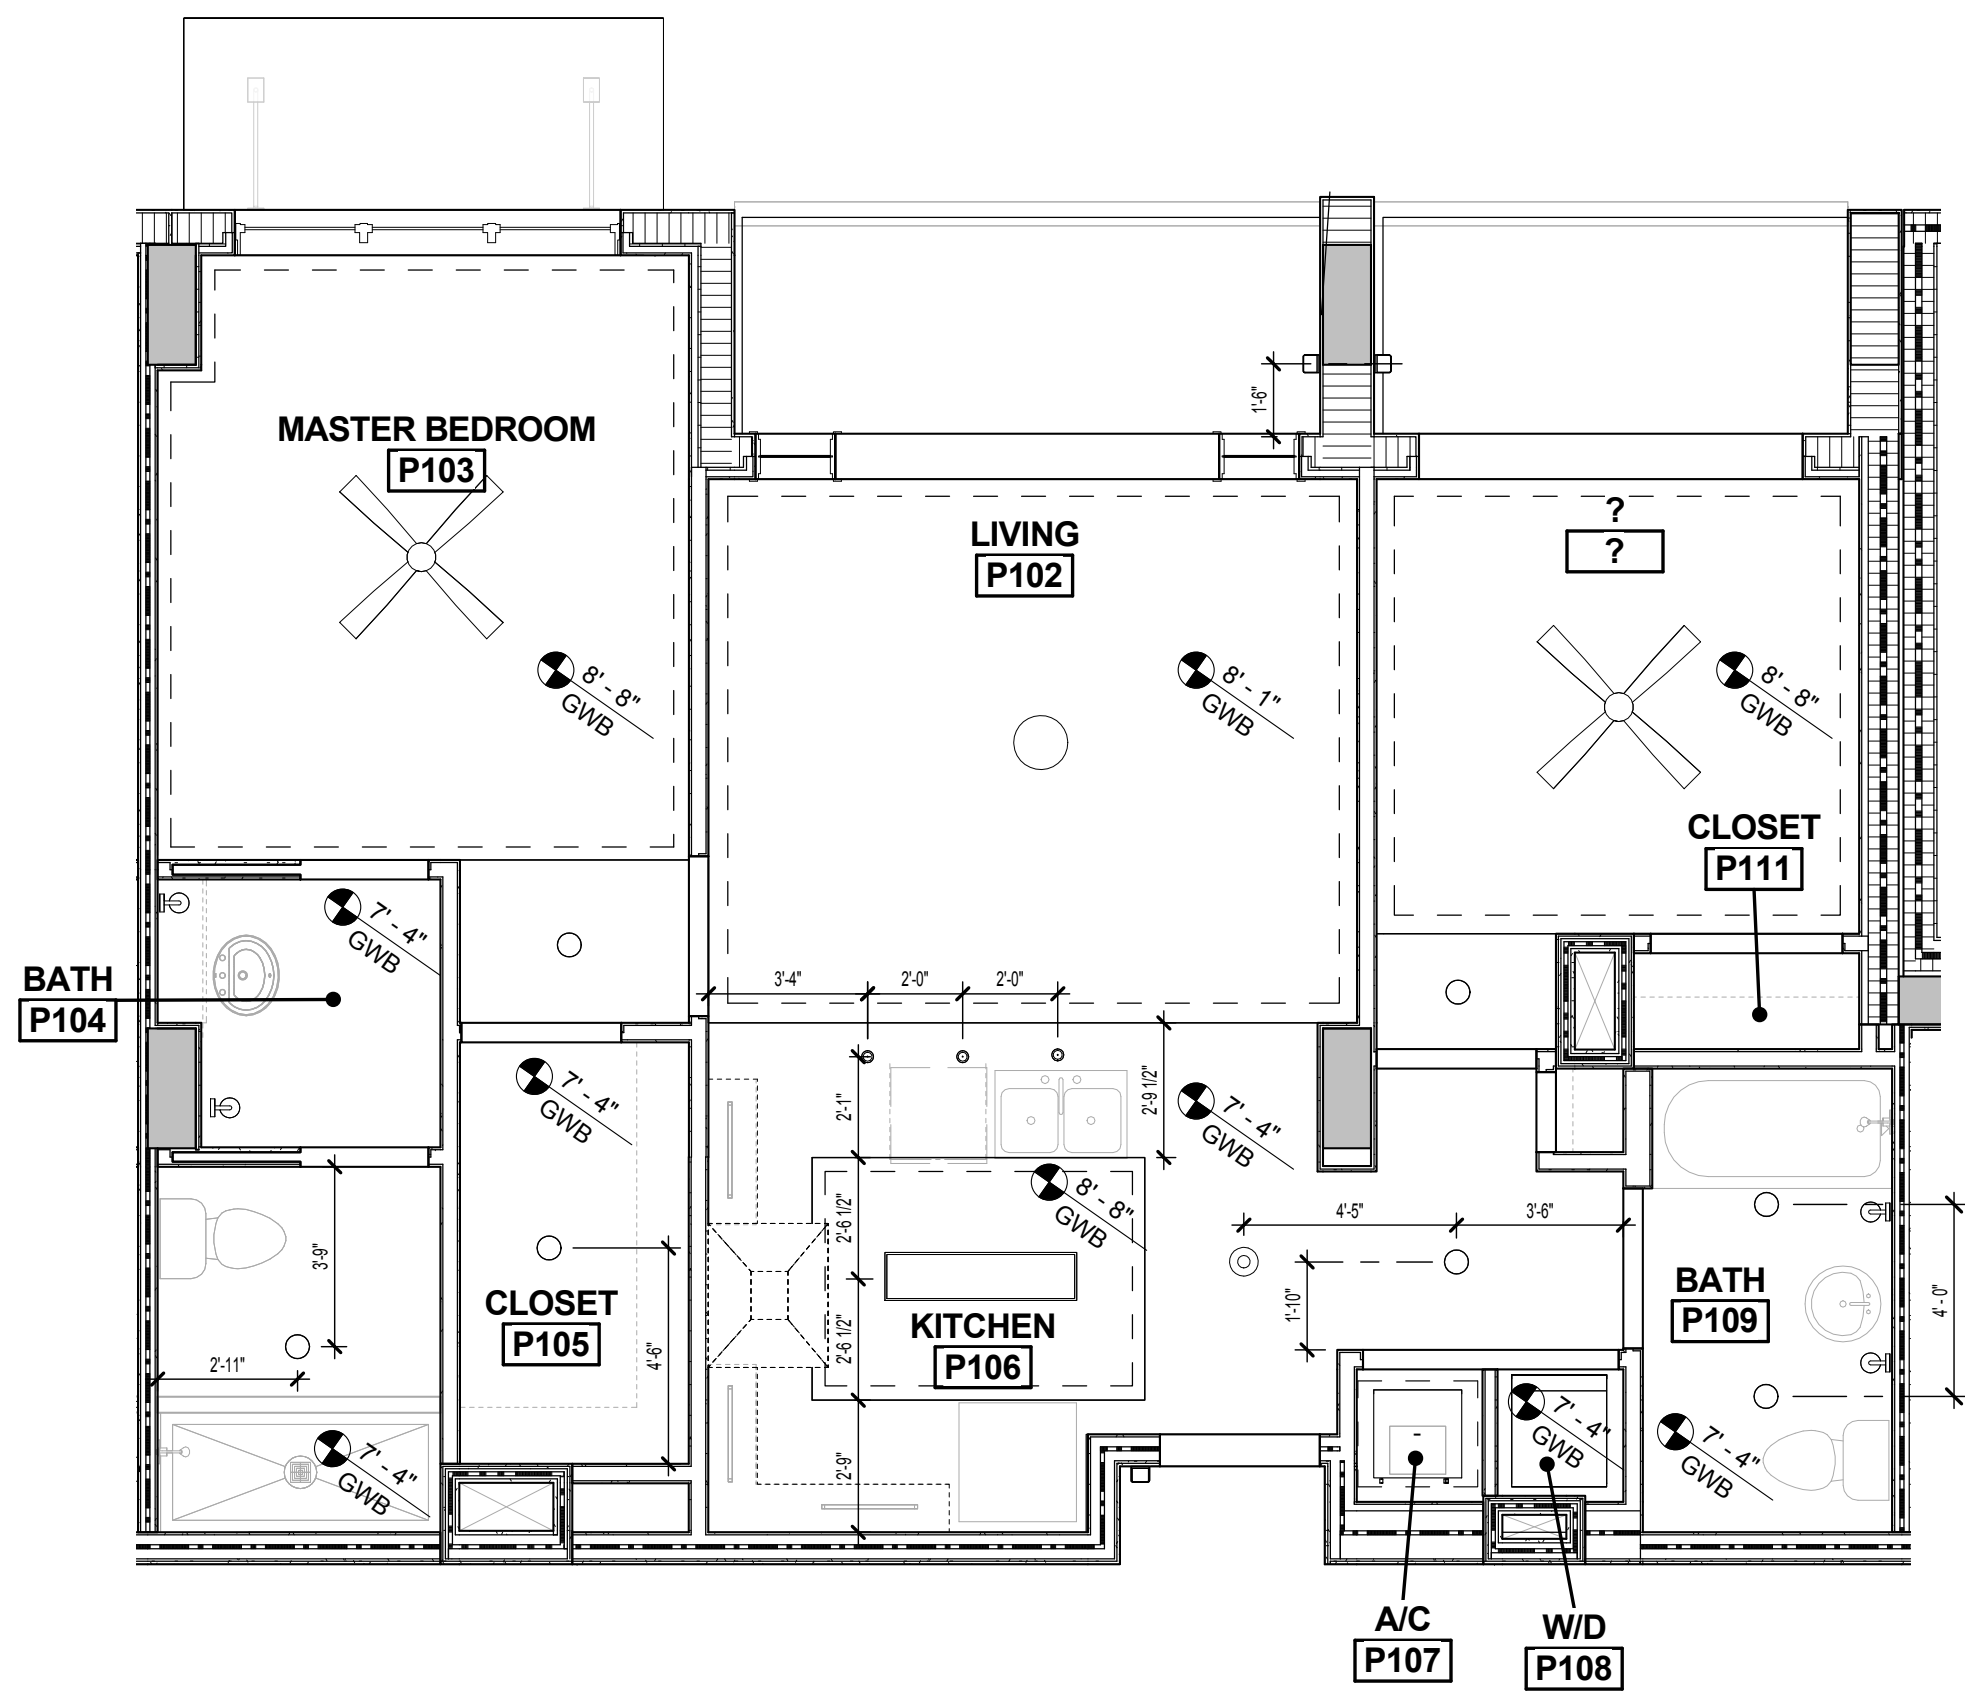


5 UNIT P

A6.07 1/4" = 1'-0"

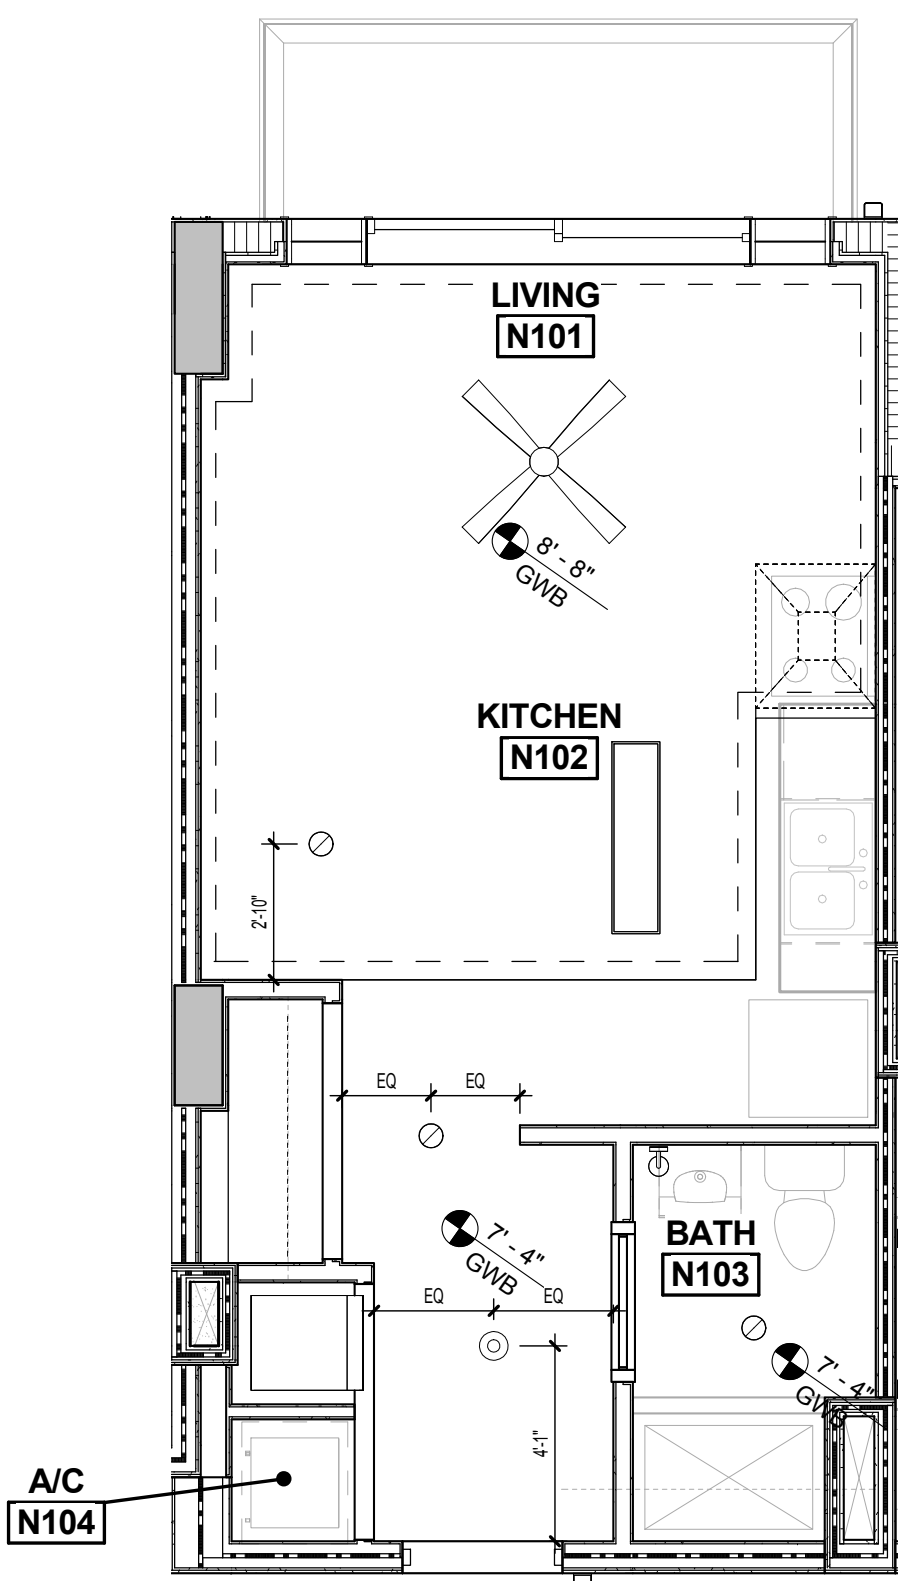


3 UNIT N


A6.07 1/4" = 1'-0"

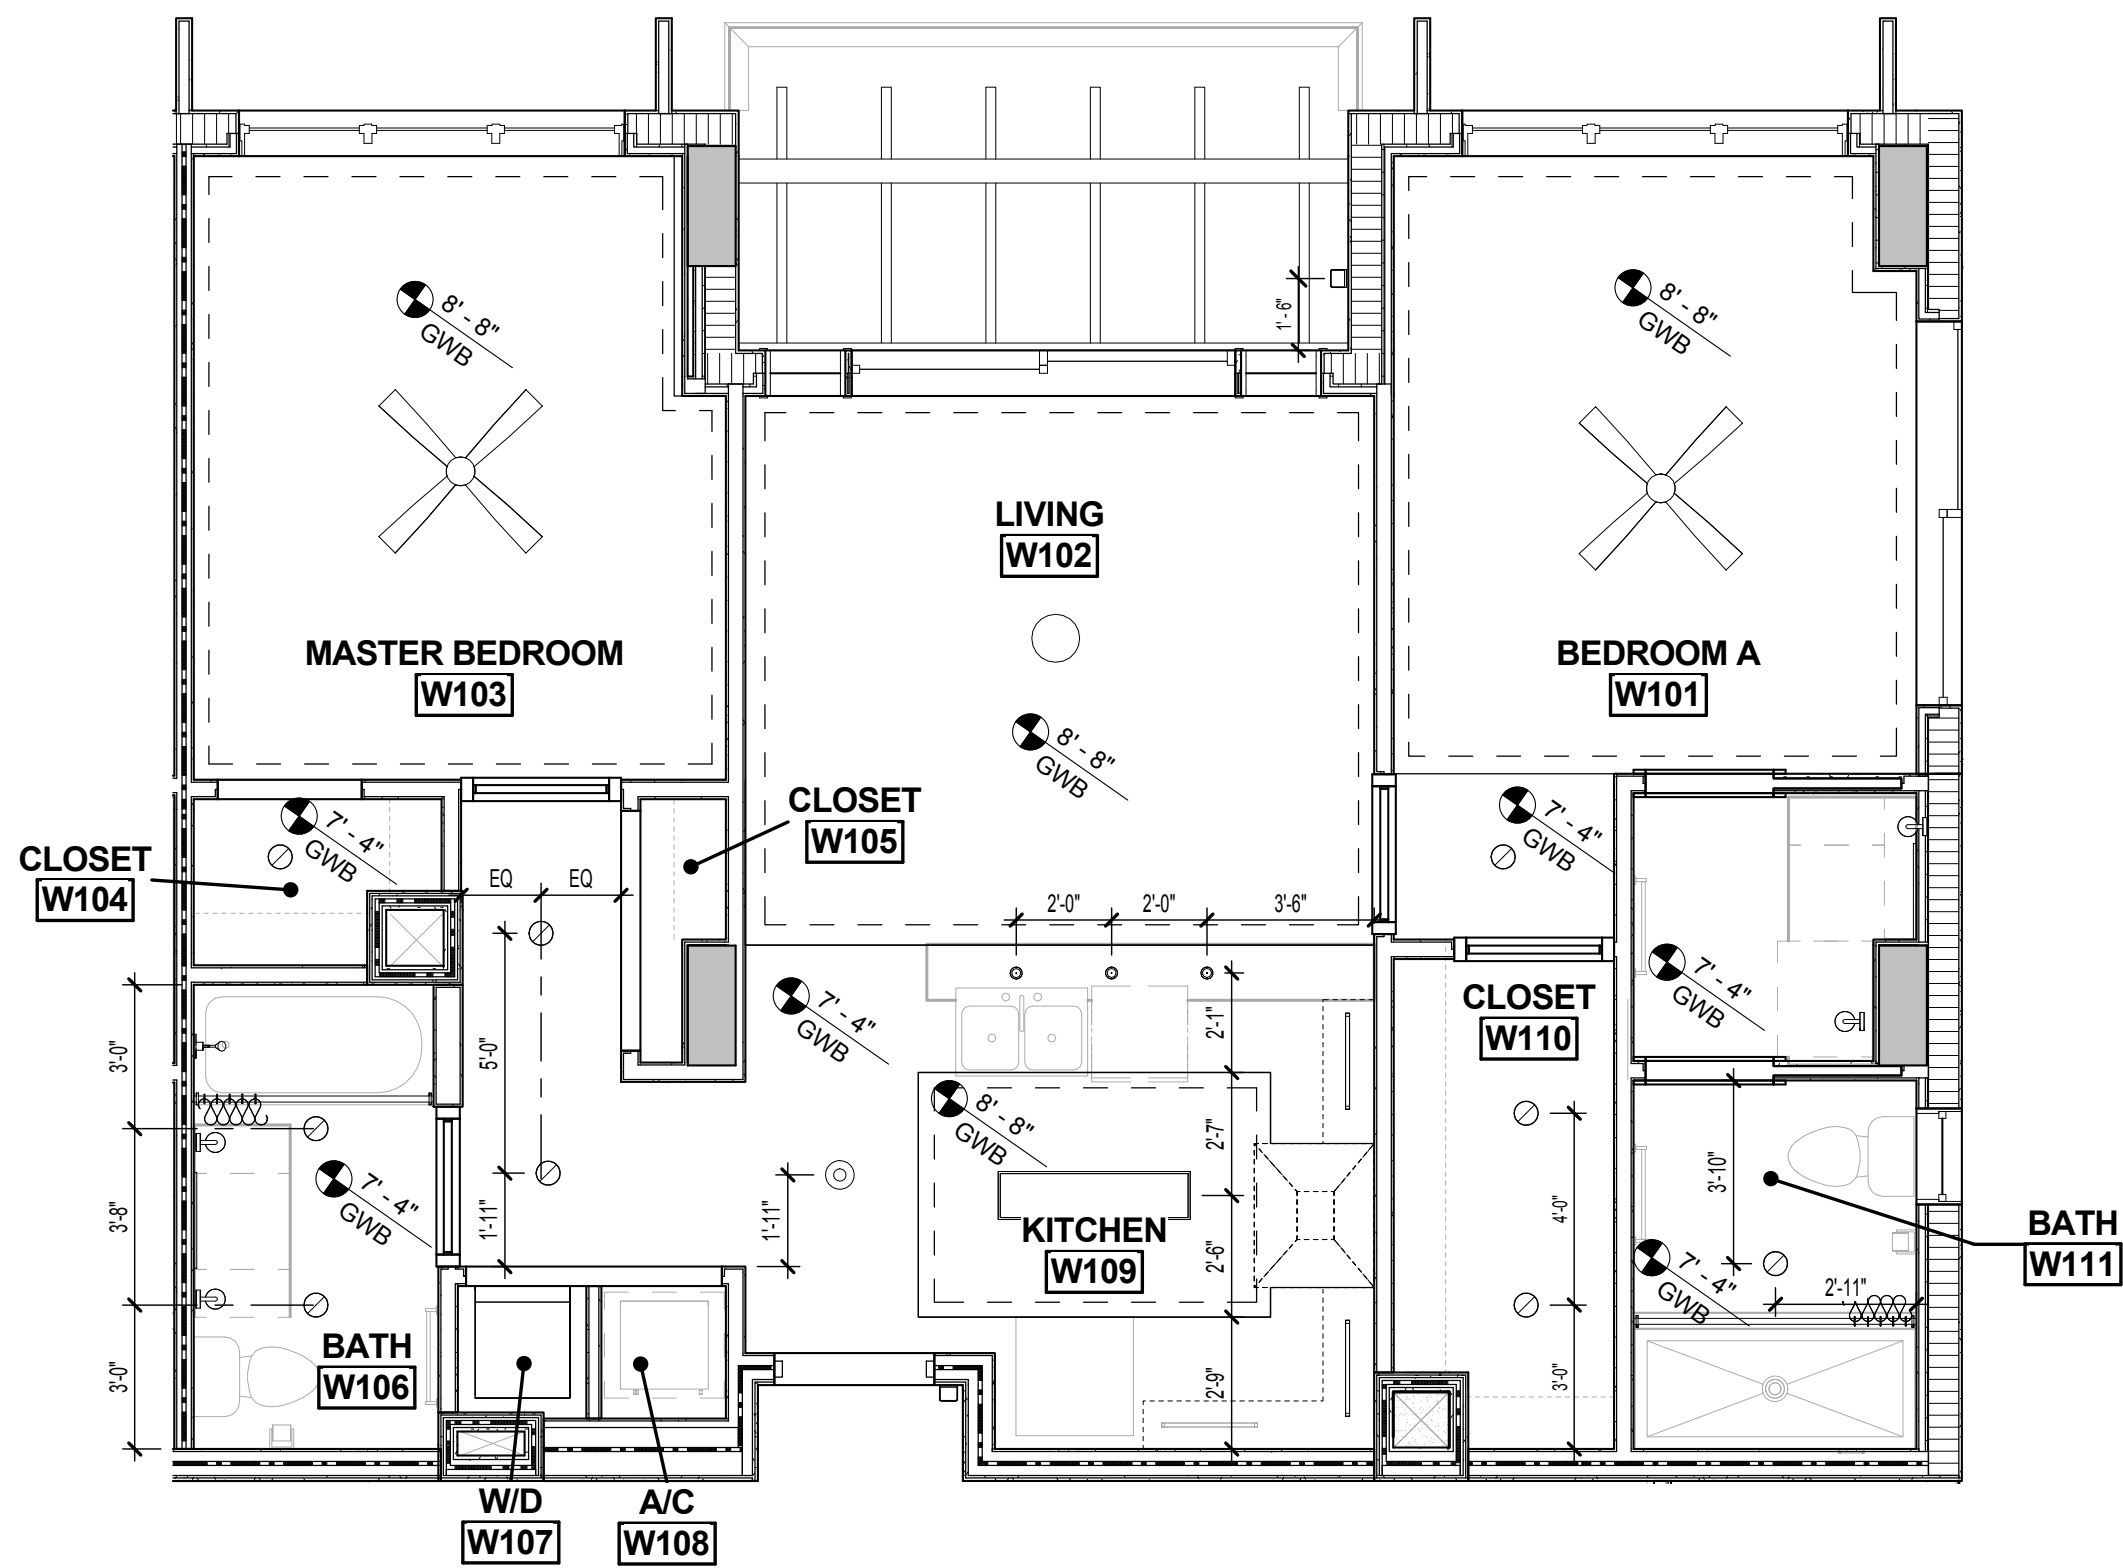


4 UNIT W
A6.08 1/4" = 1'-0"

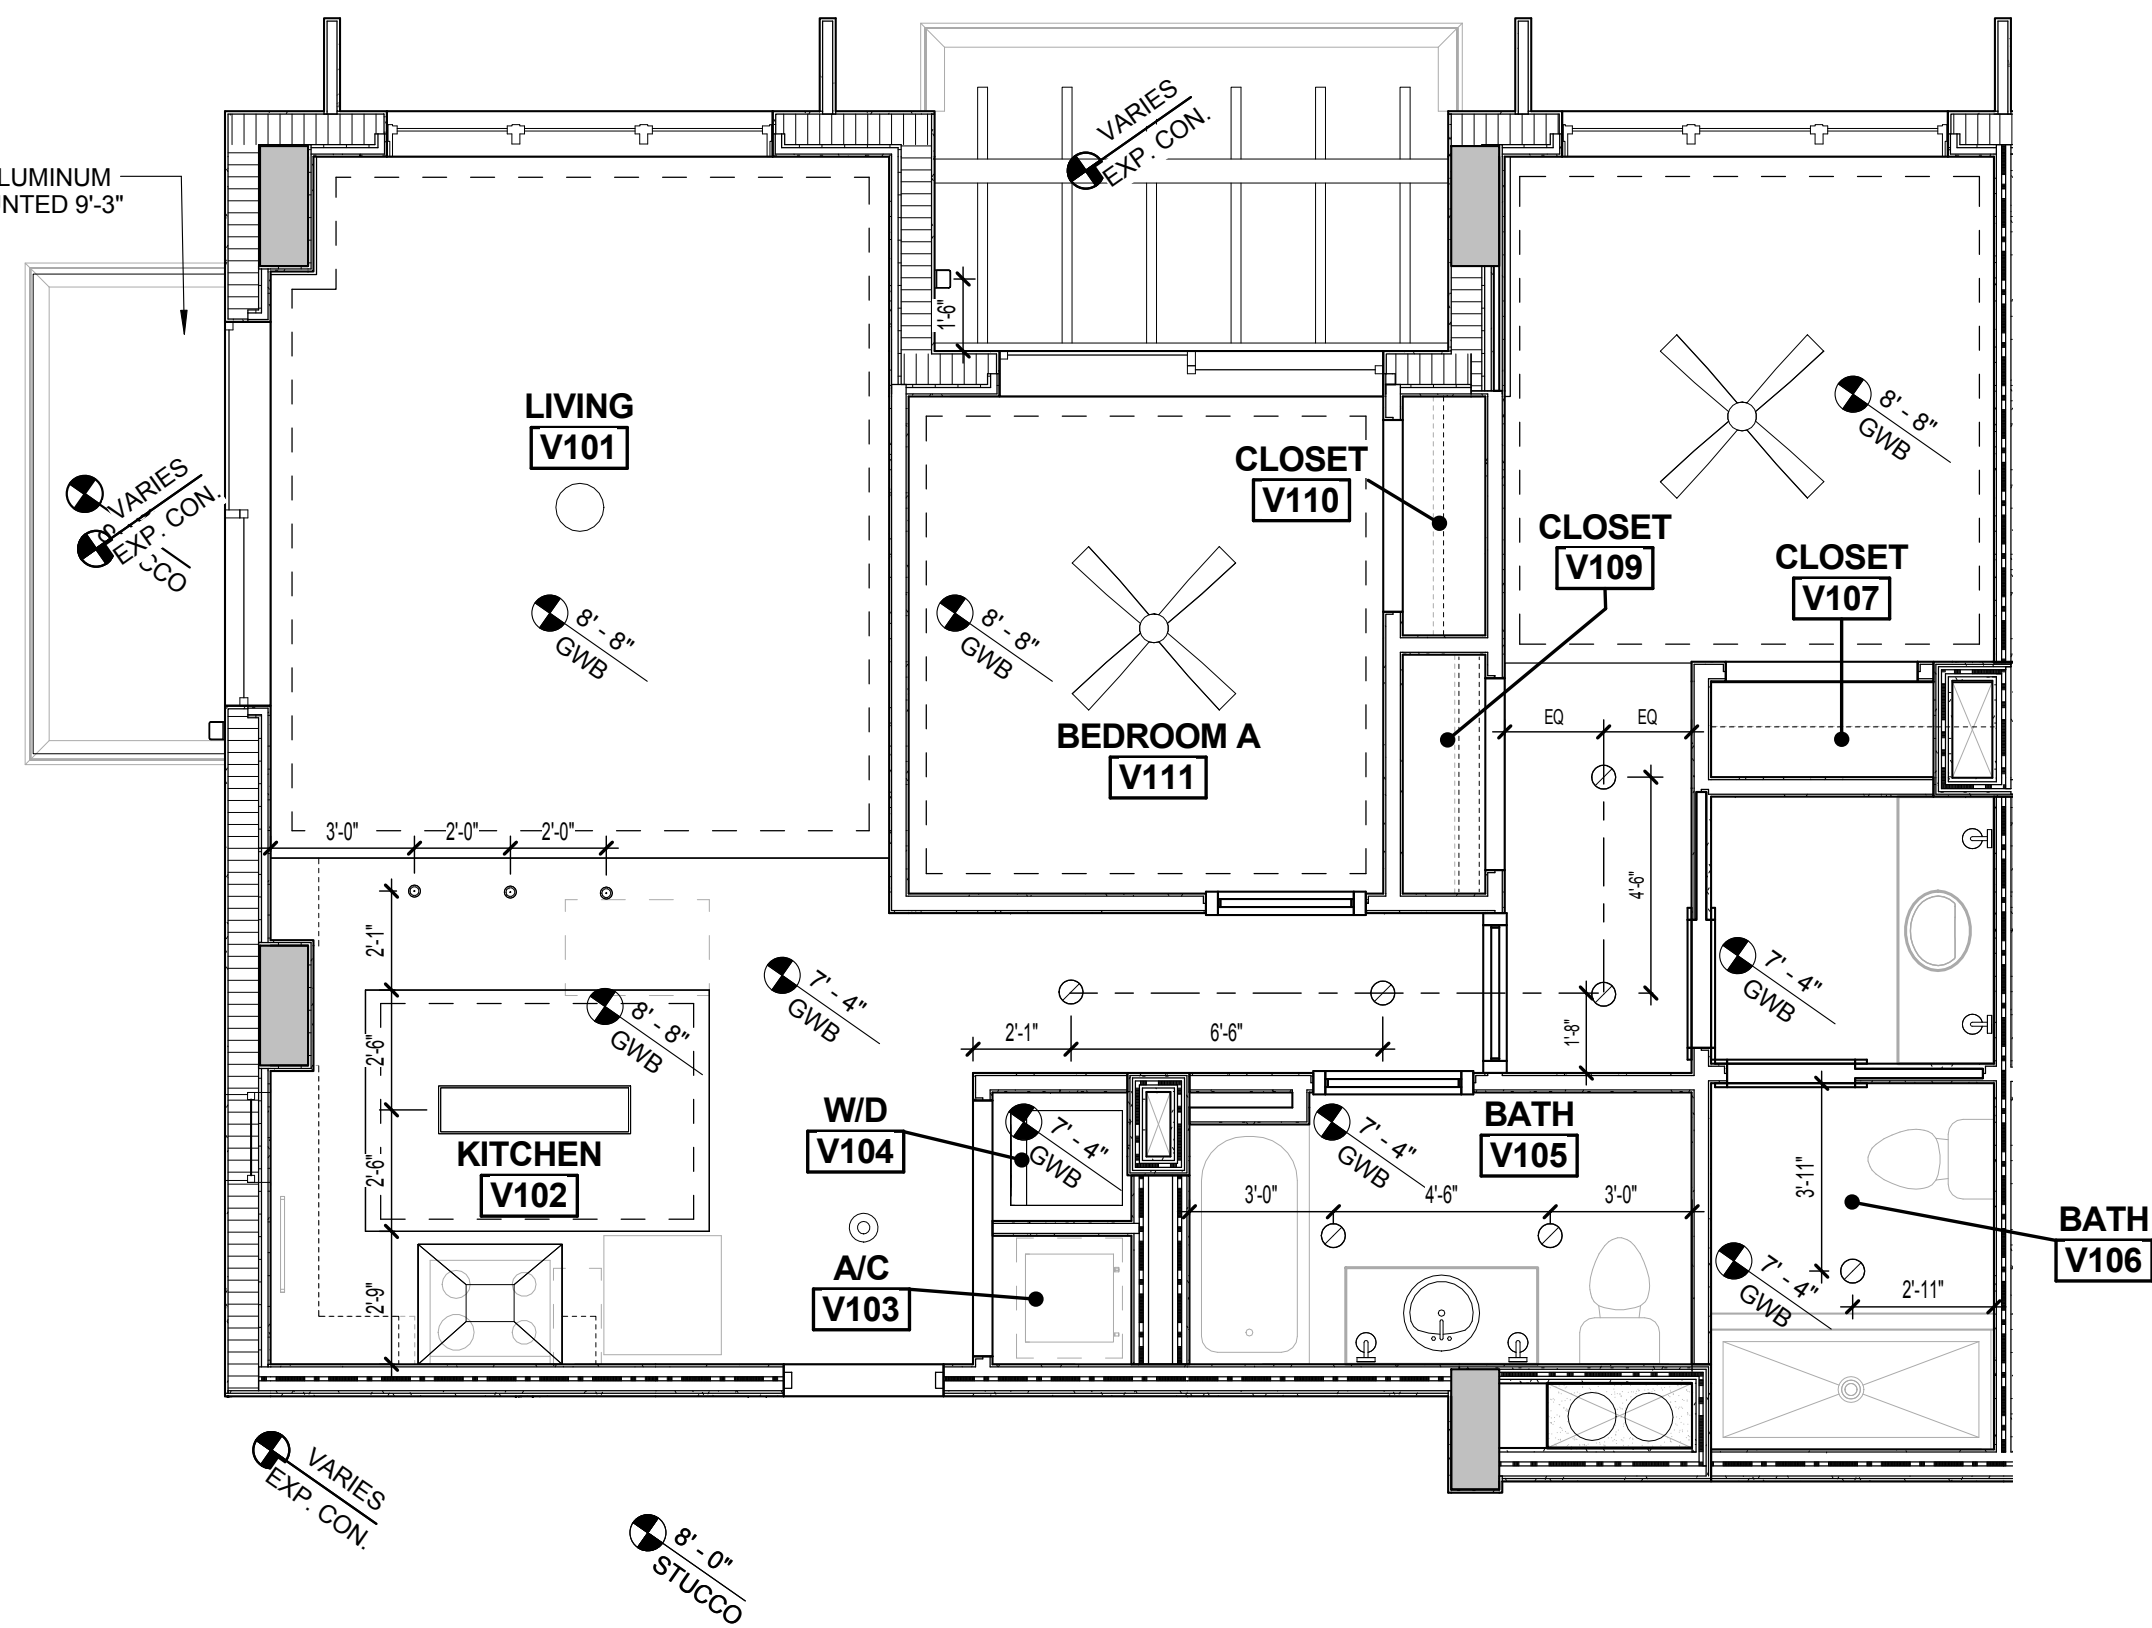

3 UNIT V
A6.08 1/4" = 1'-0"

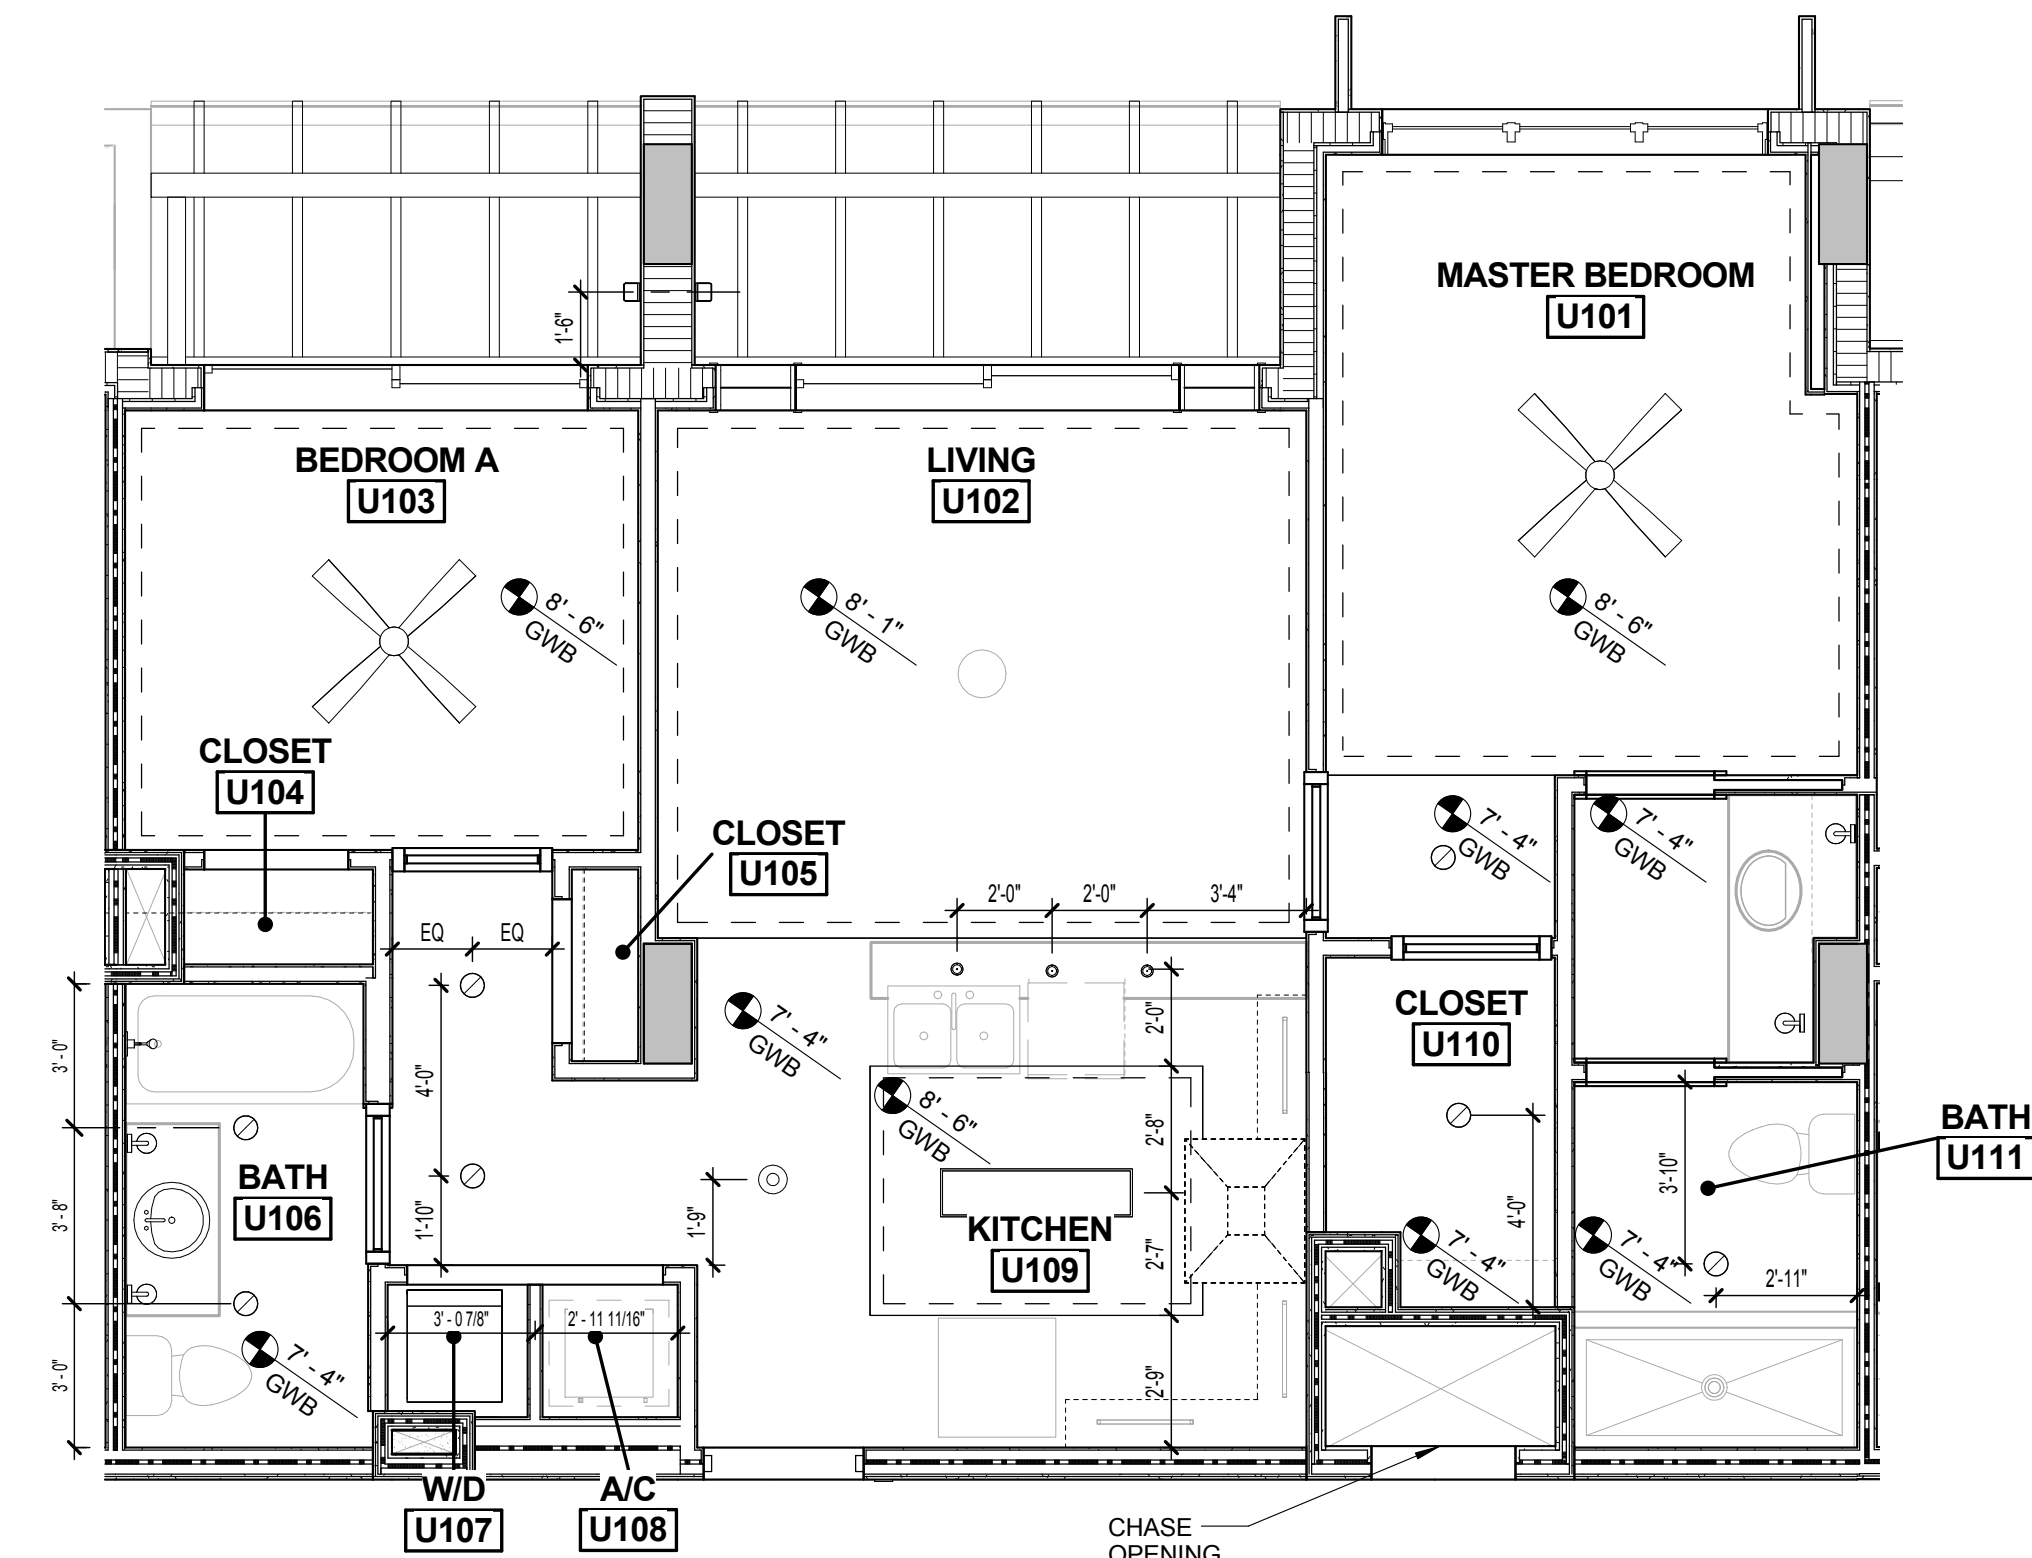

2 UNIT U
A6.08 1/4" = 1'-0"

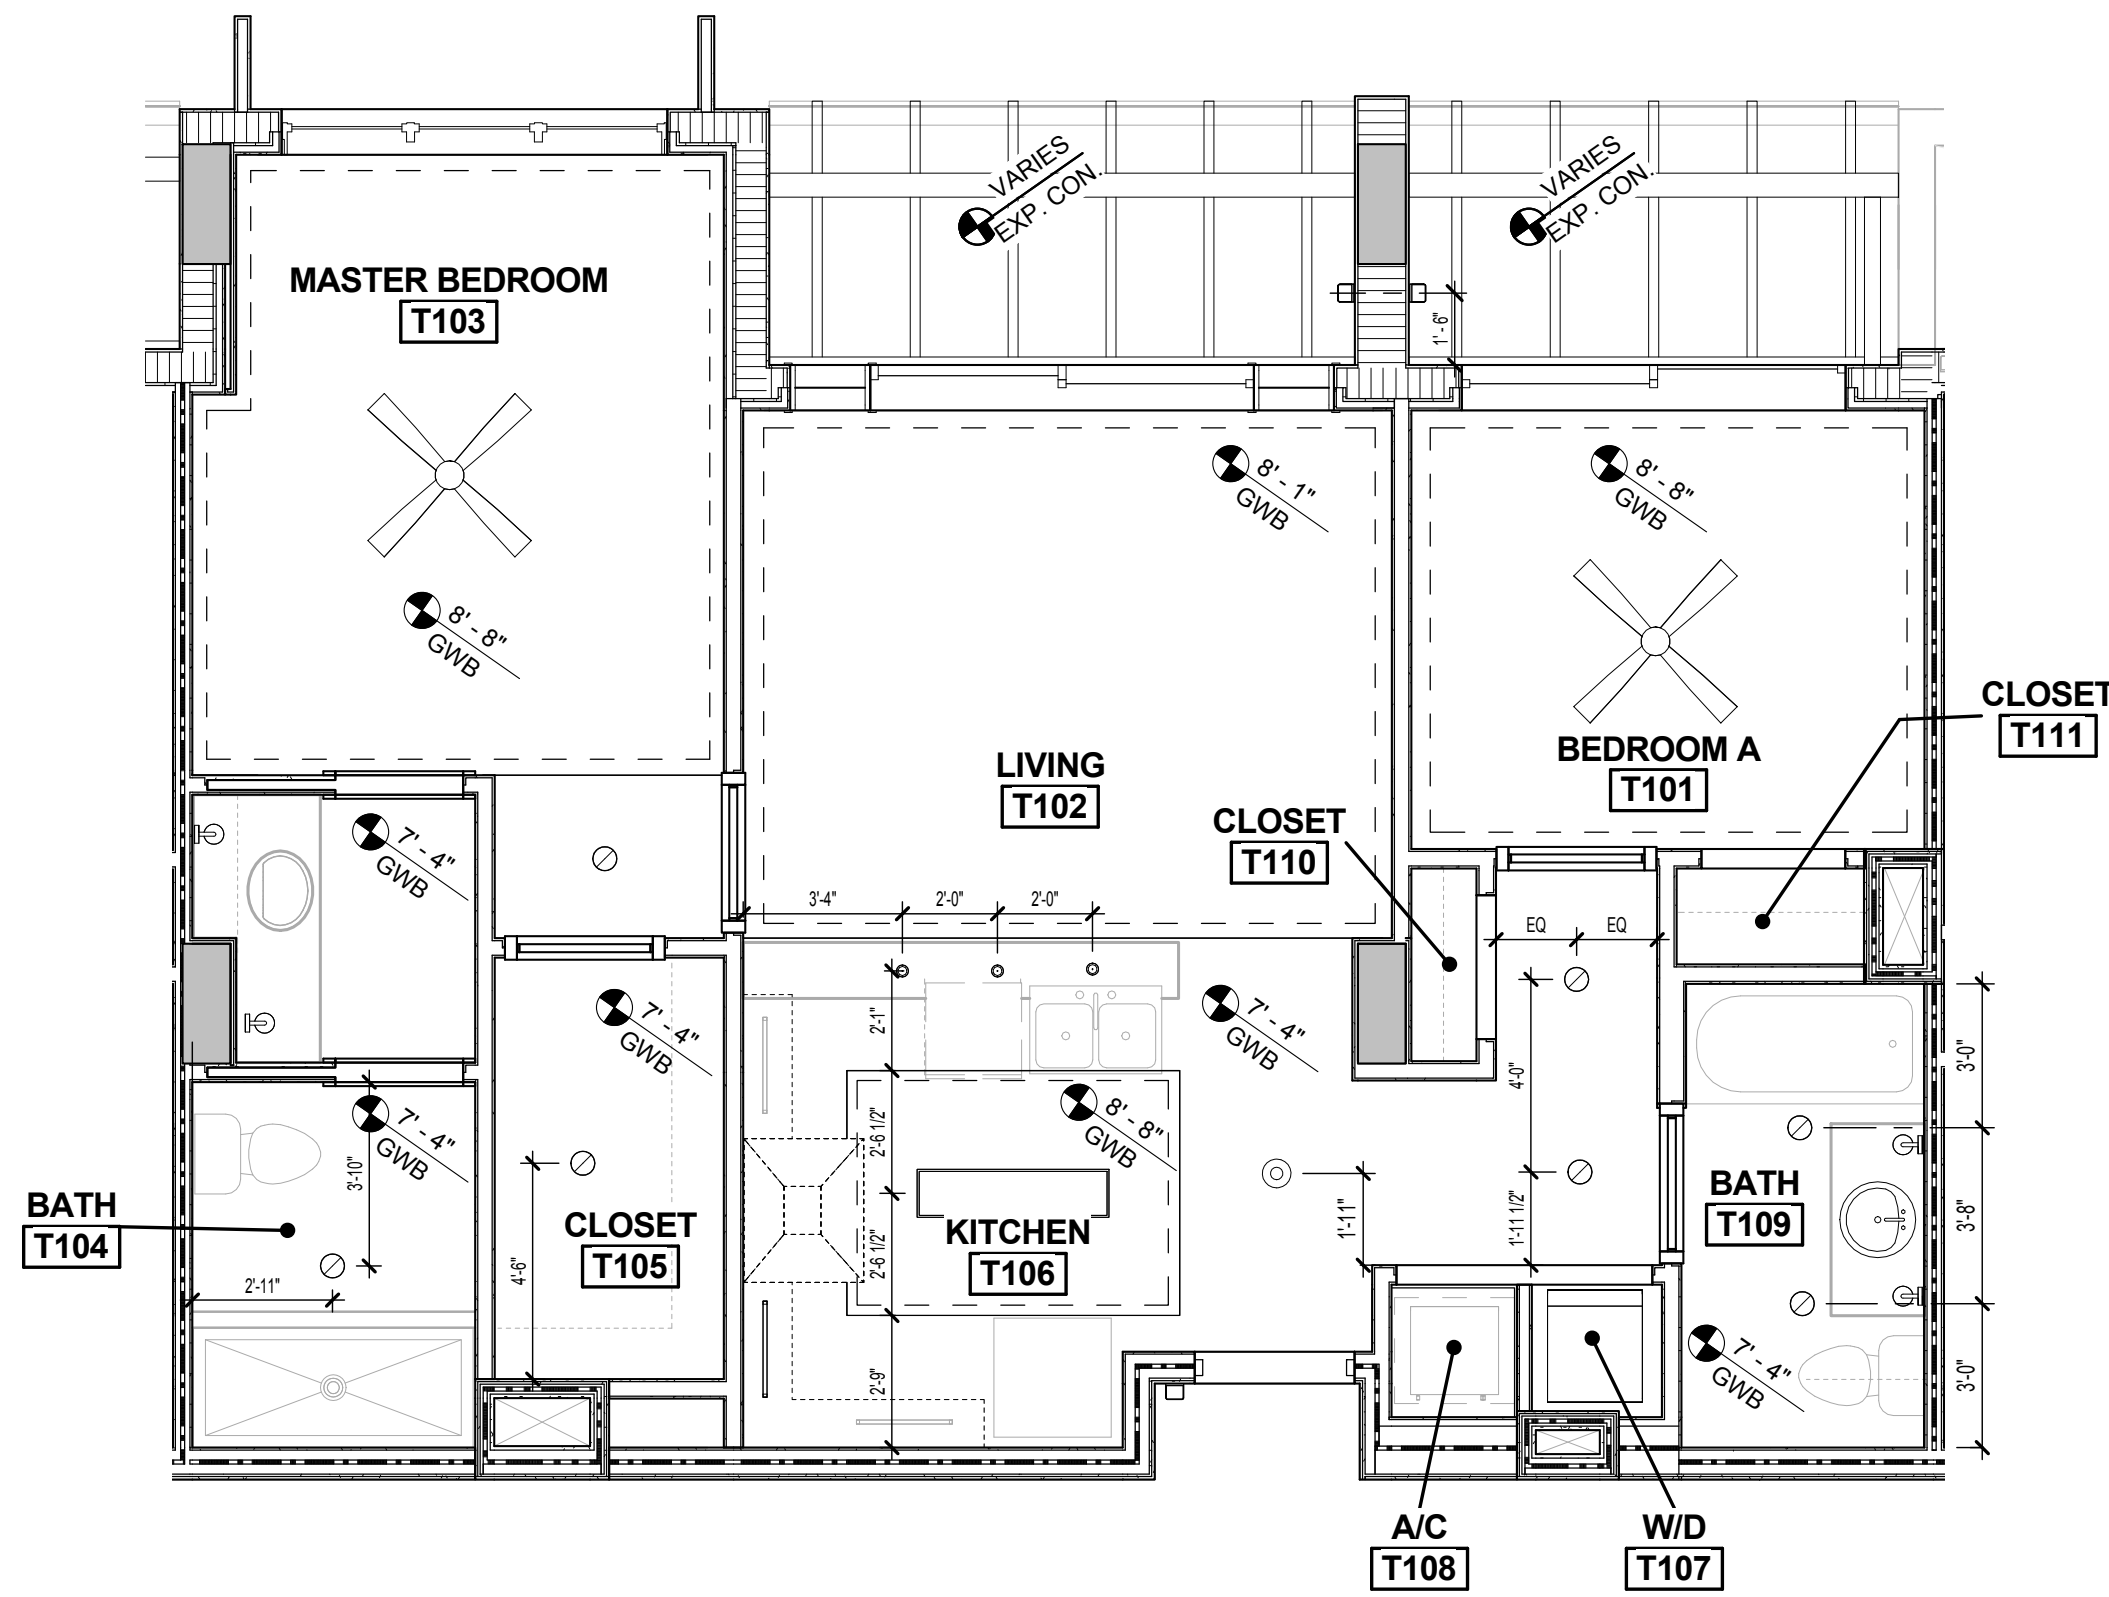

1 UNIT T
A6.08 1/4" = 1'-0"

FIXTURE LEGEND	
	EXTERIOR WALL SCONCE
	ENTRY LIGHT
	PENDANT LIGHT
	CEILING LIGHT
	RECESSED LIGHT
	SUSPENDED LIGHT
	LAY IN 2x2
	SUPPLY DIFFUSER
	CEILING MOUNTED FAN
	CEILING FIXTURE
	MEDIUM PENDANT FIXTURE
	LARGE PENDANT FIXTURE
	SUSPENDED 4' LINEAR DIRECT LIGHT
CEILING MATERIALS	
	CLG. HT. GYP. GYPSUM BOARD PAINTED
	CLG. HT. ACT. 2'X2' ACOUSTICAL TILE 2'X2' ARMSTRONG CLEAN ROOM VL
	CLG. HT. EXP. CON. EXPOSED CONCRETE, PAINTED
	VARIES EXPOSED EXPOSED STRUCTURE
	CLG. HT. STUCCO STUCCO
GENERAL NOTES:	
1. ALL PRODUCTS TO BE INSTALLED PER MANUFACTURER'S WRITTEN INSTRUCTIONS.	
2. PRODUCTS & EQUIPMENT IN ACCESSIBLE AREAS TO BE INSTALLED PER ADA STANDARDS.	
3. G.C. TO COORDINATE LOCATION OF ALL EQUIPMENT PRIOR TO INSTALLATION TO AVOID CONFLICTS.	

ISSUED FOR :

BIDS
PERMIT
CONSTRUCTION
SEAL

PROJECT TITLE
UPTOWN
ATLANTIC - 800
BLOCK

W. ATLANTIC AVE., DELRAY
BEACH, FL




REVISIONS		
NUM.	DESCRIPTION	DATE

THESE DRAWINGS ARE PREPARED PER ESTABLISHED INDUSTRY STANDARDS AND REPRESENT THE ARCHITECT AND ENGINEERS DESIGN CONCEPT. THEY ARE NOT INTENDED TO PROVIDE EVERY DETAIL OR CONDITION REQUIRED TO CONSTRUCT THE BUILDING. THE CONTRACTOR THROUGH SUBMITTALS AND OTHER COORDINATION EFFORTS IS FULLY RESPONSIBLE FOR PROVIDING A COMPLETE AND OPERATIONAL BUILDING WHETHER INDICATED ON THE PLANS OR NOT.

DRAWING TITLE
ENLARGED UNIT
REFLECTED
CEILING PLANS

DATE
DRAWN BY
JOB NUMBER
121108
DRAWING NUMBER

A6.08

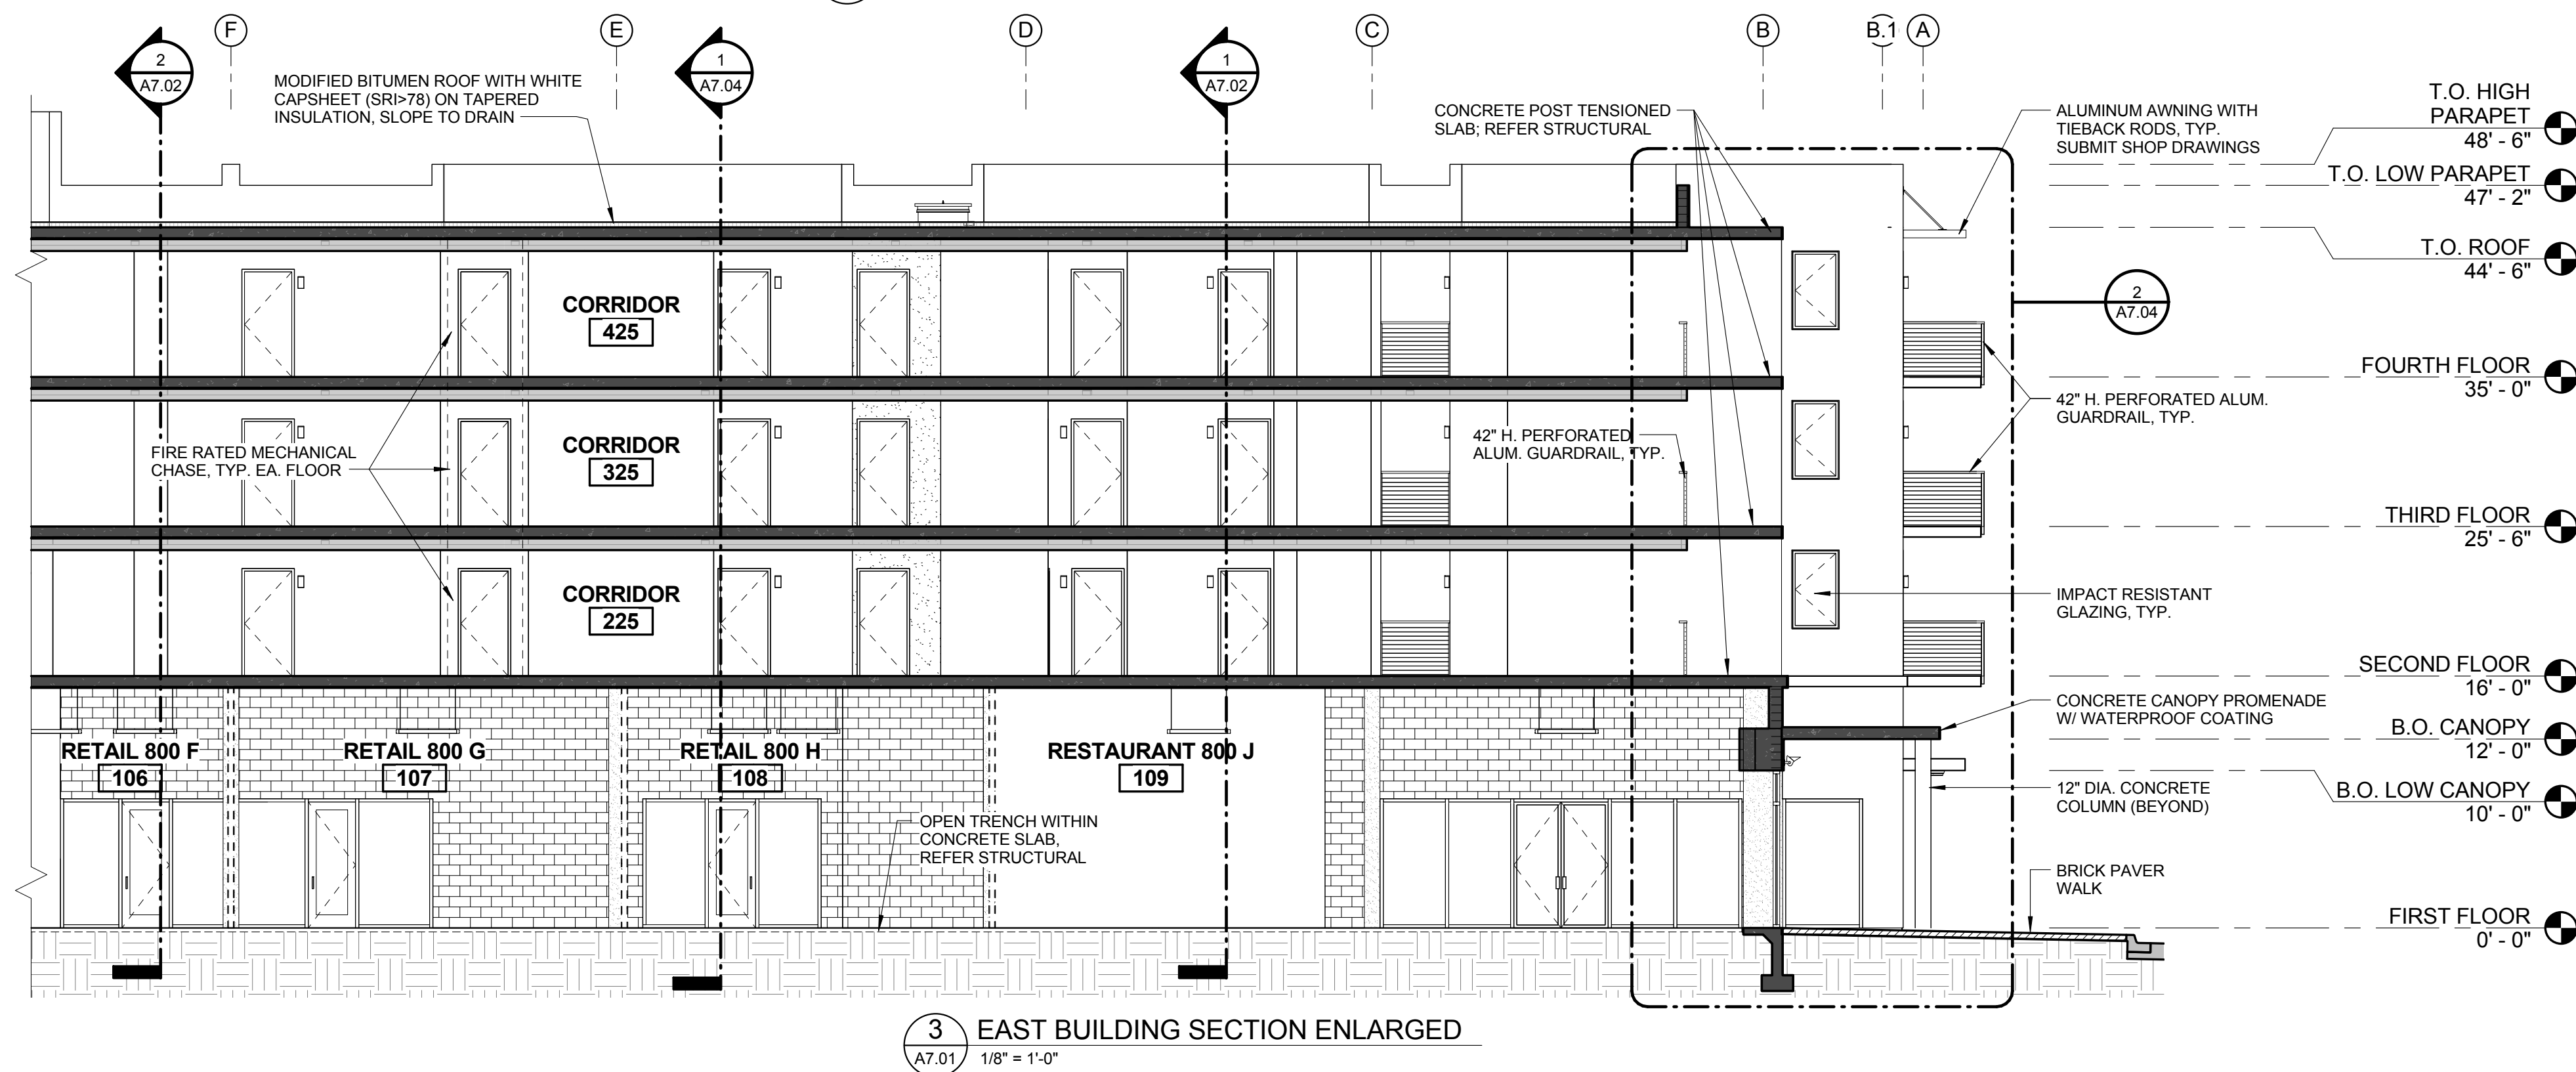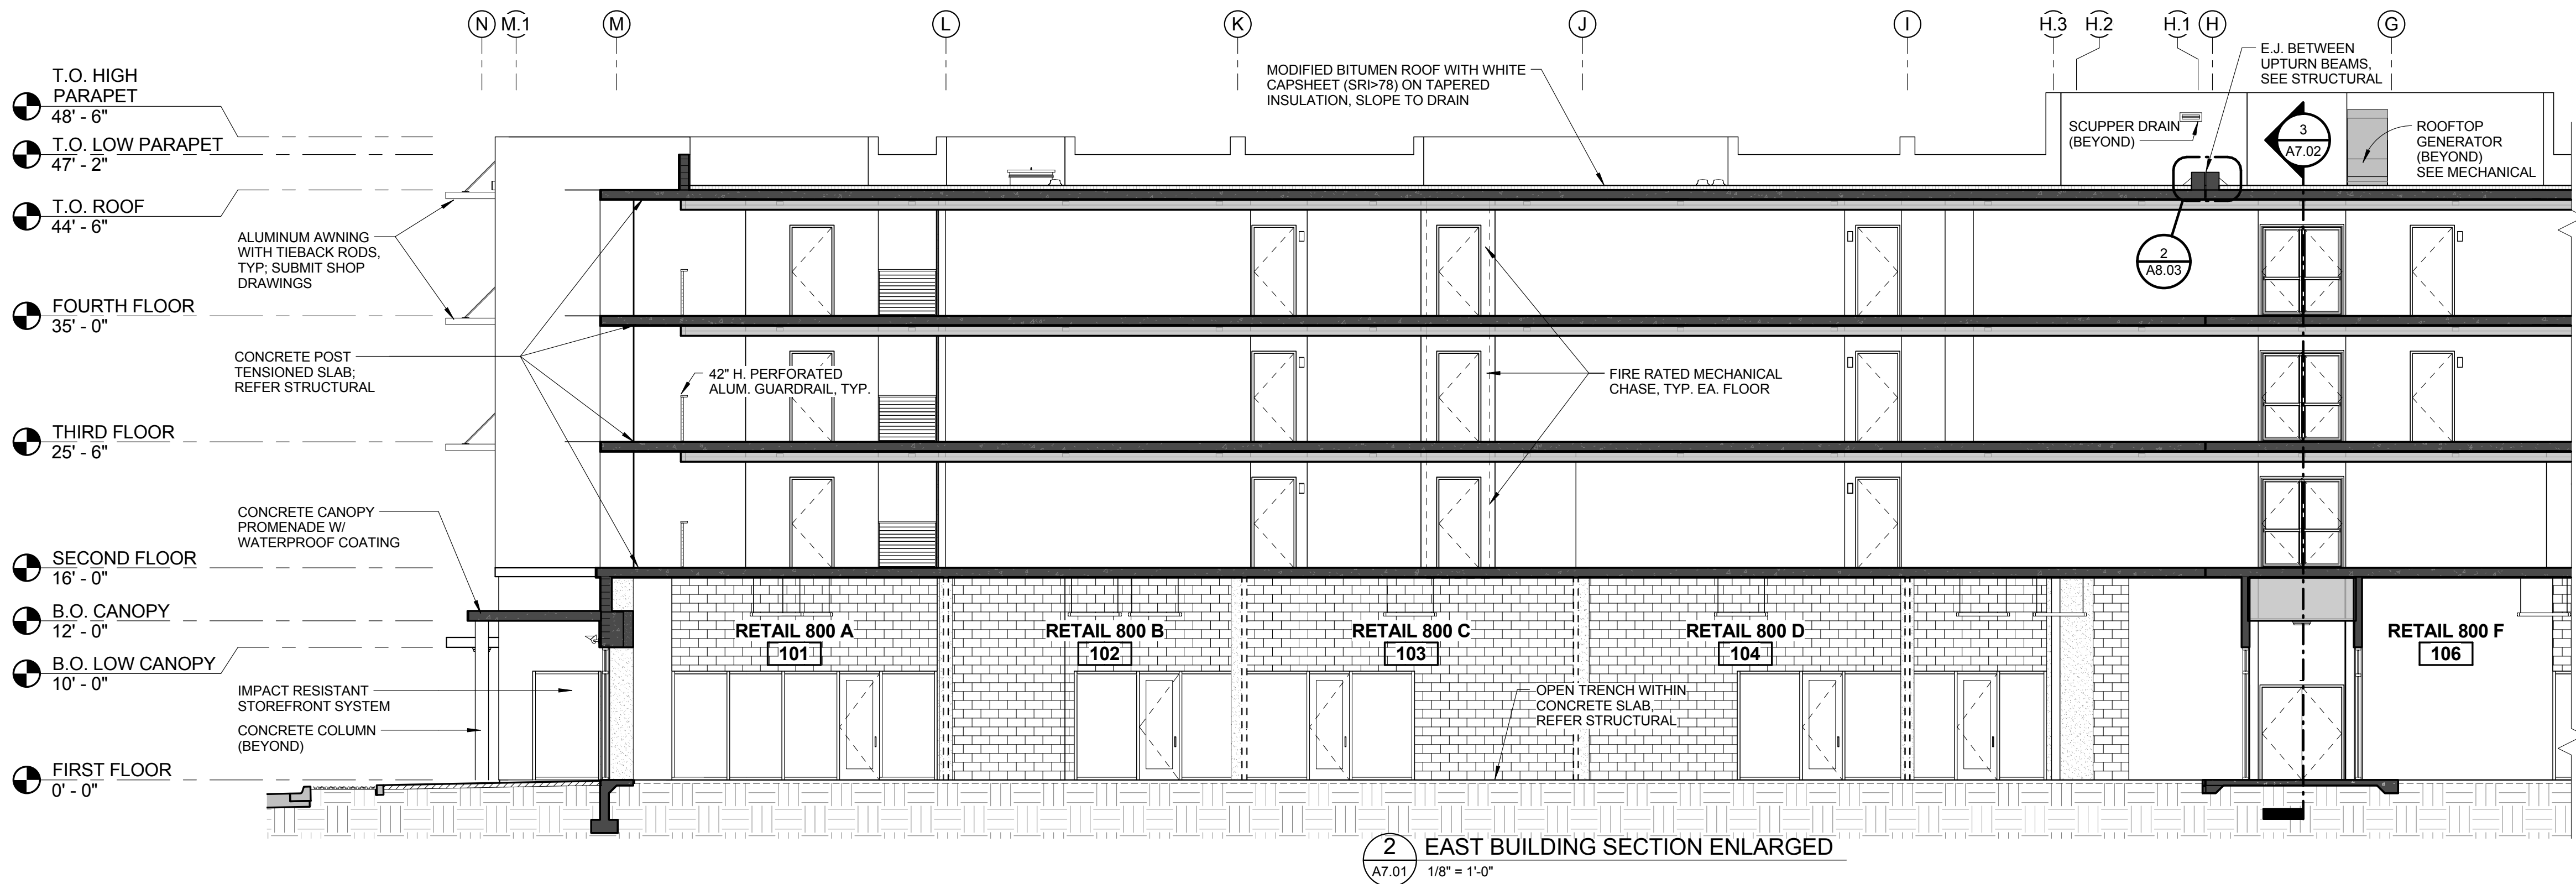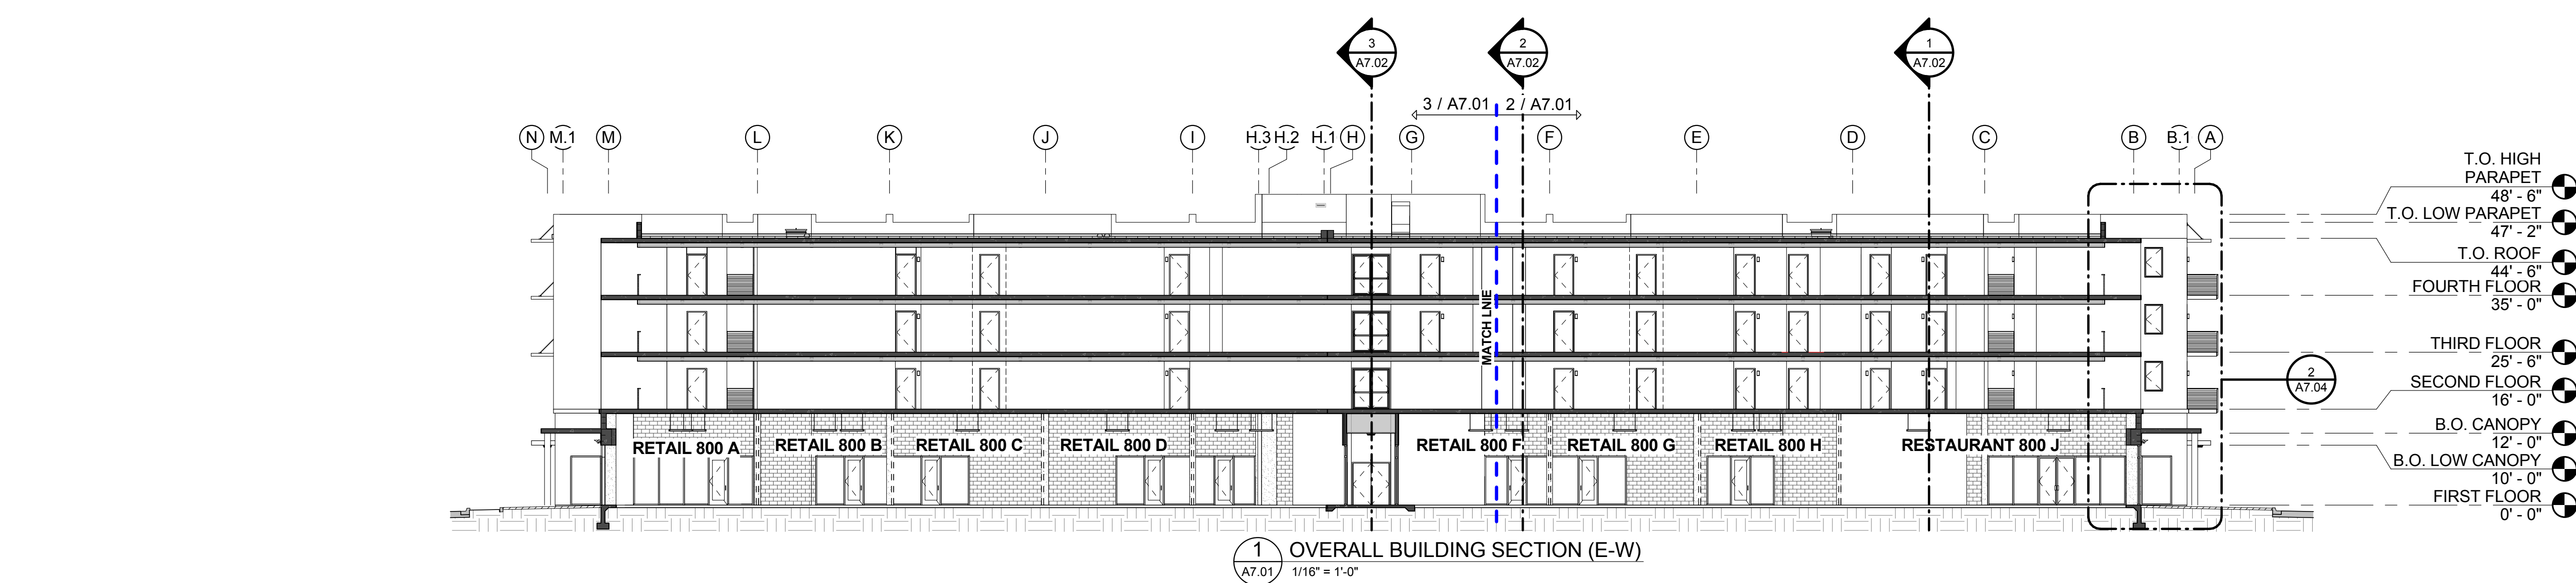

ISSUED FOR :

BIDS

PERMIT

CONSTRUCTION

SEAL

PROJECT TITLE
UPTOWN
ATLANTIC - 800
BLOCK

W. ATLANTIC AVE., DELRAY
BEACH, FL

REVISIONS		
NUM.	DESCRIPTION	DATE

THESE DRAWINGS ARE PREPARED PER ESTABLISHED INDUSTRY STANDARDS AND REPRESENT THE ARCHITECT AND ENGINEERS DESIGN CONCEPT. THEY ARE NOT INTENDED TO PROVIDE EVERY DETAIL OR CONDITION REQUIRED TO CONSTRUCT THE BUILDING. THE CONTRACTOR THROUGH SUBMITTALS AND OTHER COORDINATION EFFORTS IS FULLY RESPONSIBLE FOR PROVIDING A COMPLETE AND OPERATIONAL BUILDING WHETHER INDICATED ON THE PLANS OR NOT.

FILE NUMBER

DRAWING TITLE
BUILDING
SECTIONS


DATE

DRAWN BY


JOB NUMBER
121108

DRAWING NUMBER


A7.01

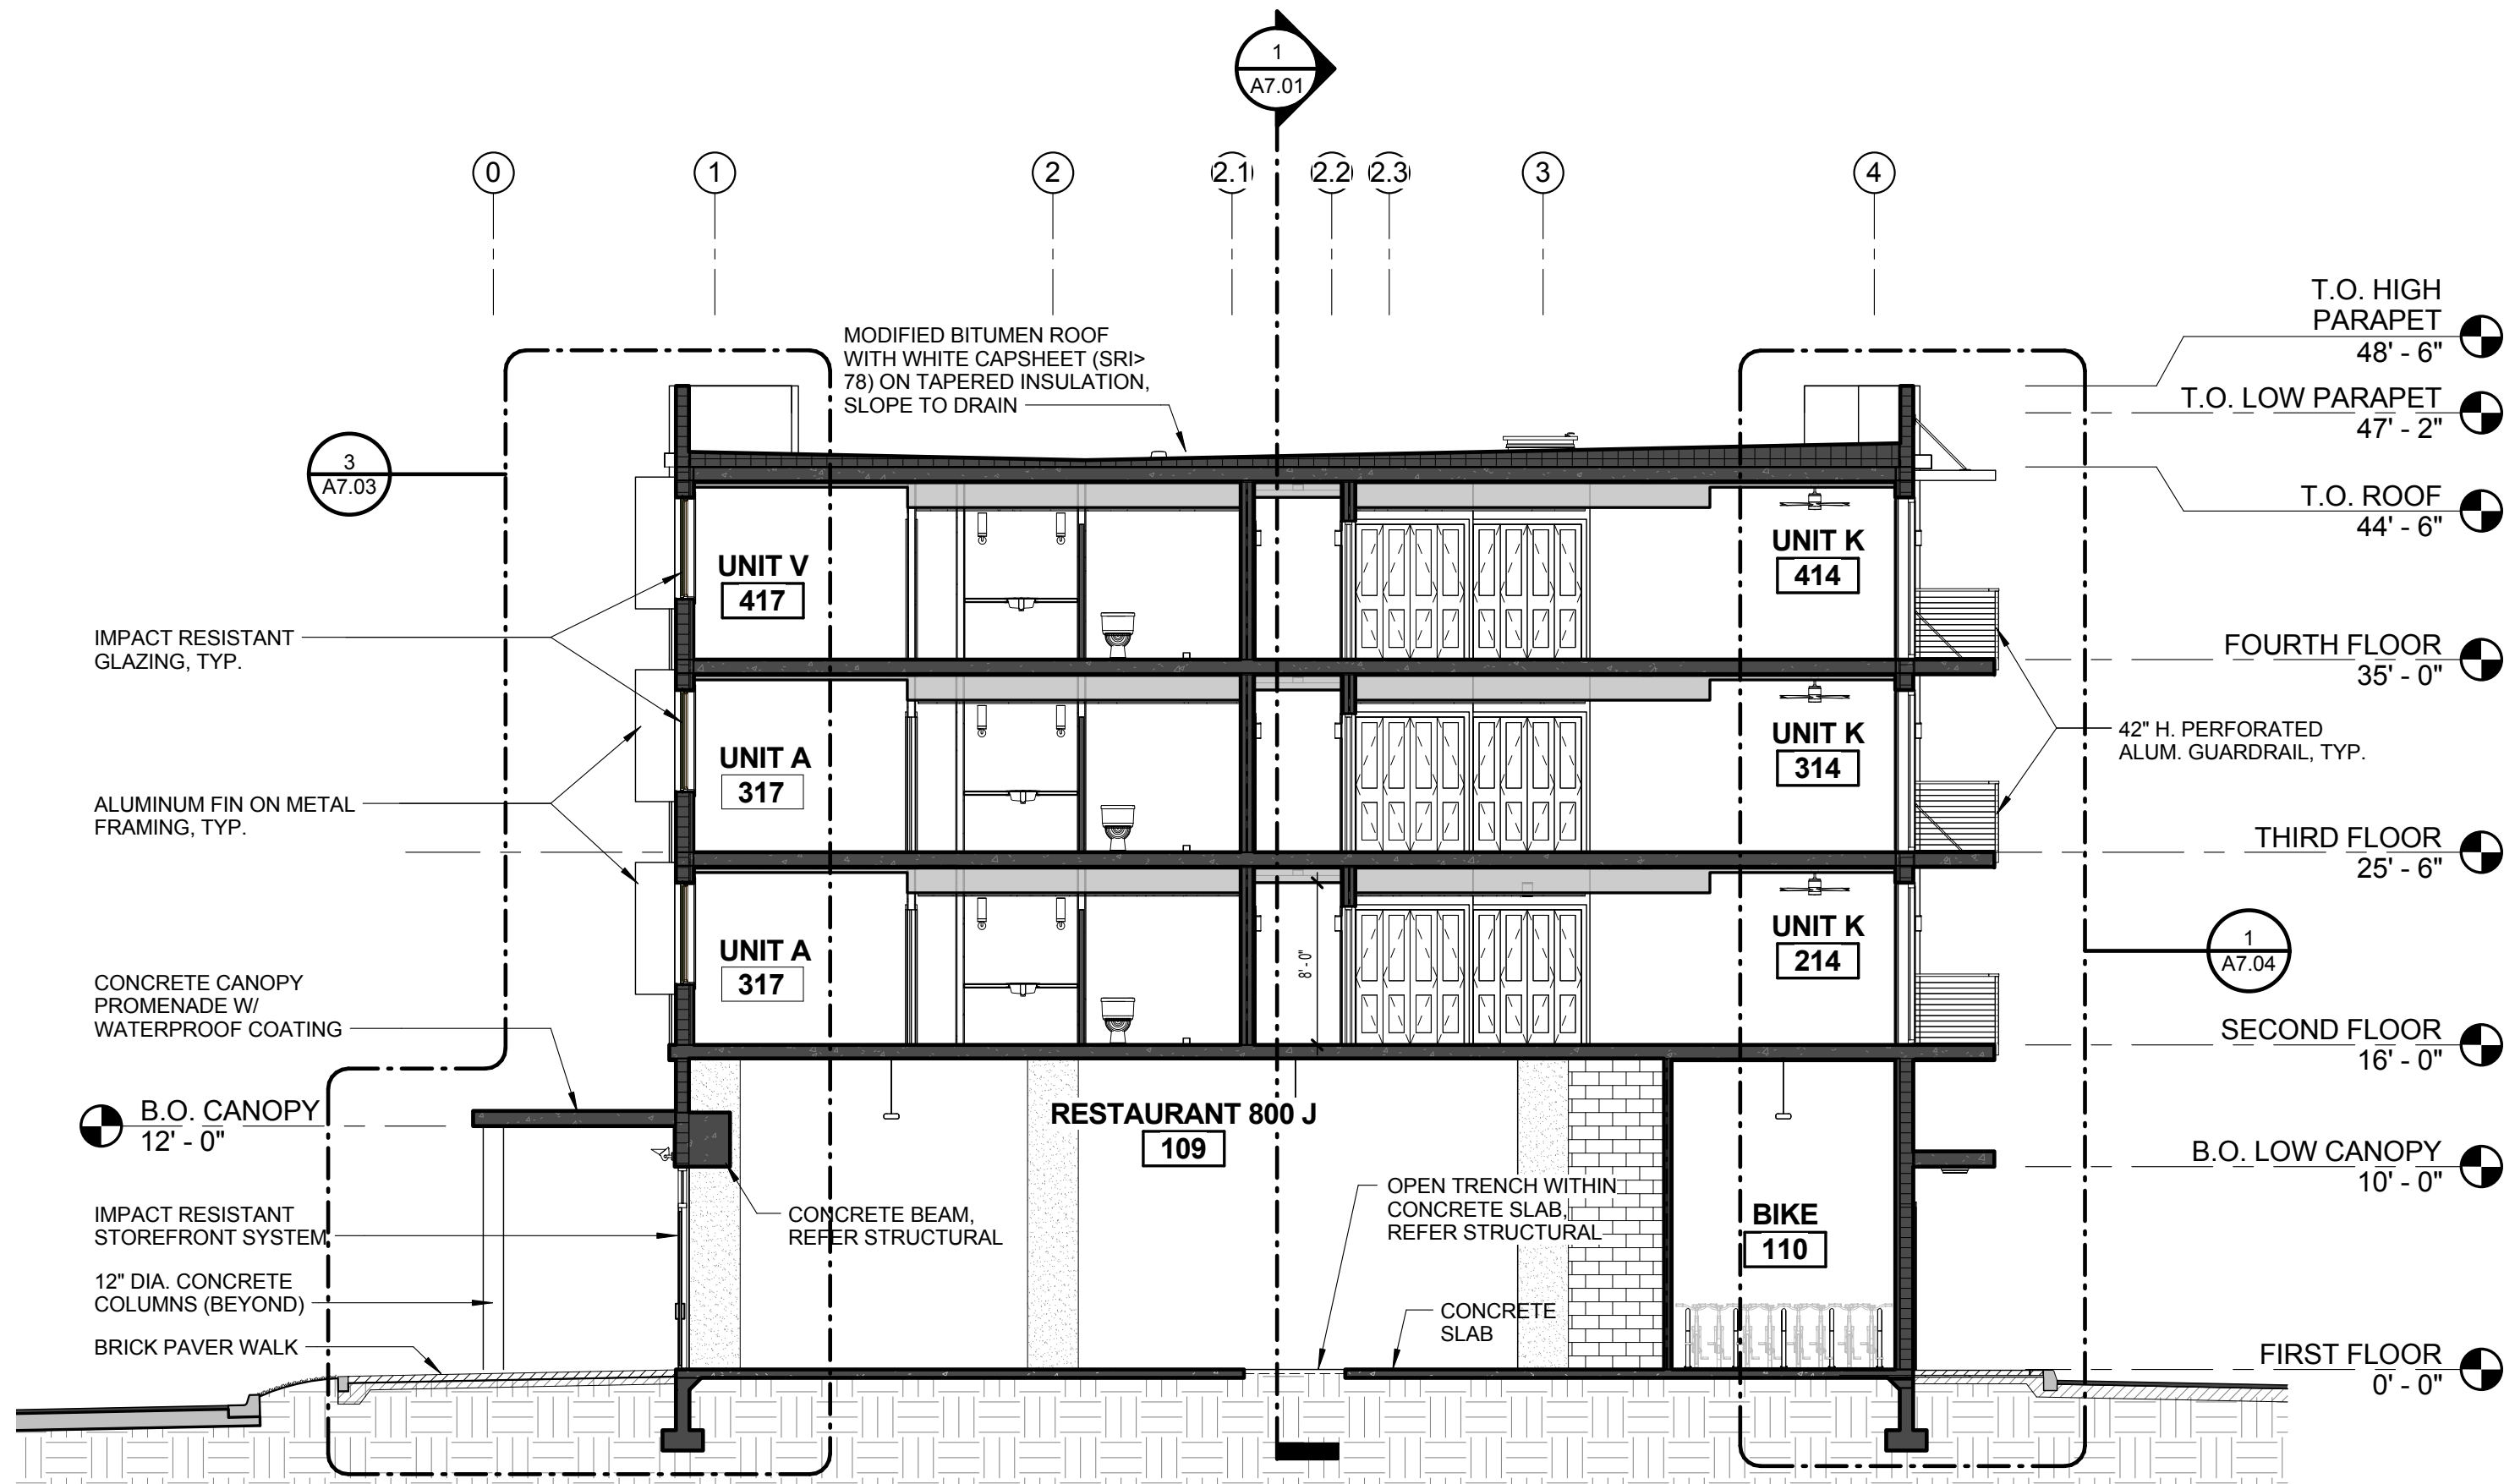

1 BUILDING CROSS SECTION (N-S) @ UNIT
A7.02 1/8" = 1'-0"

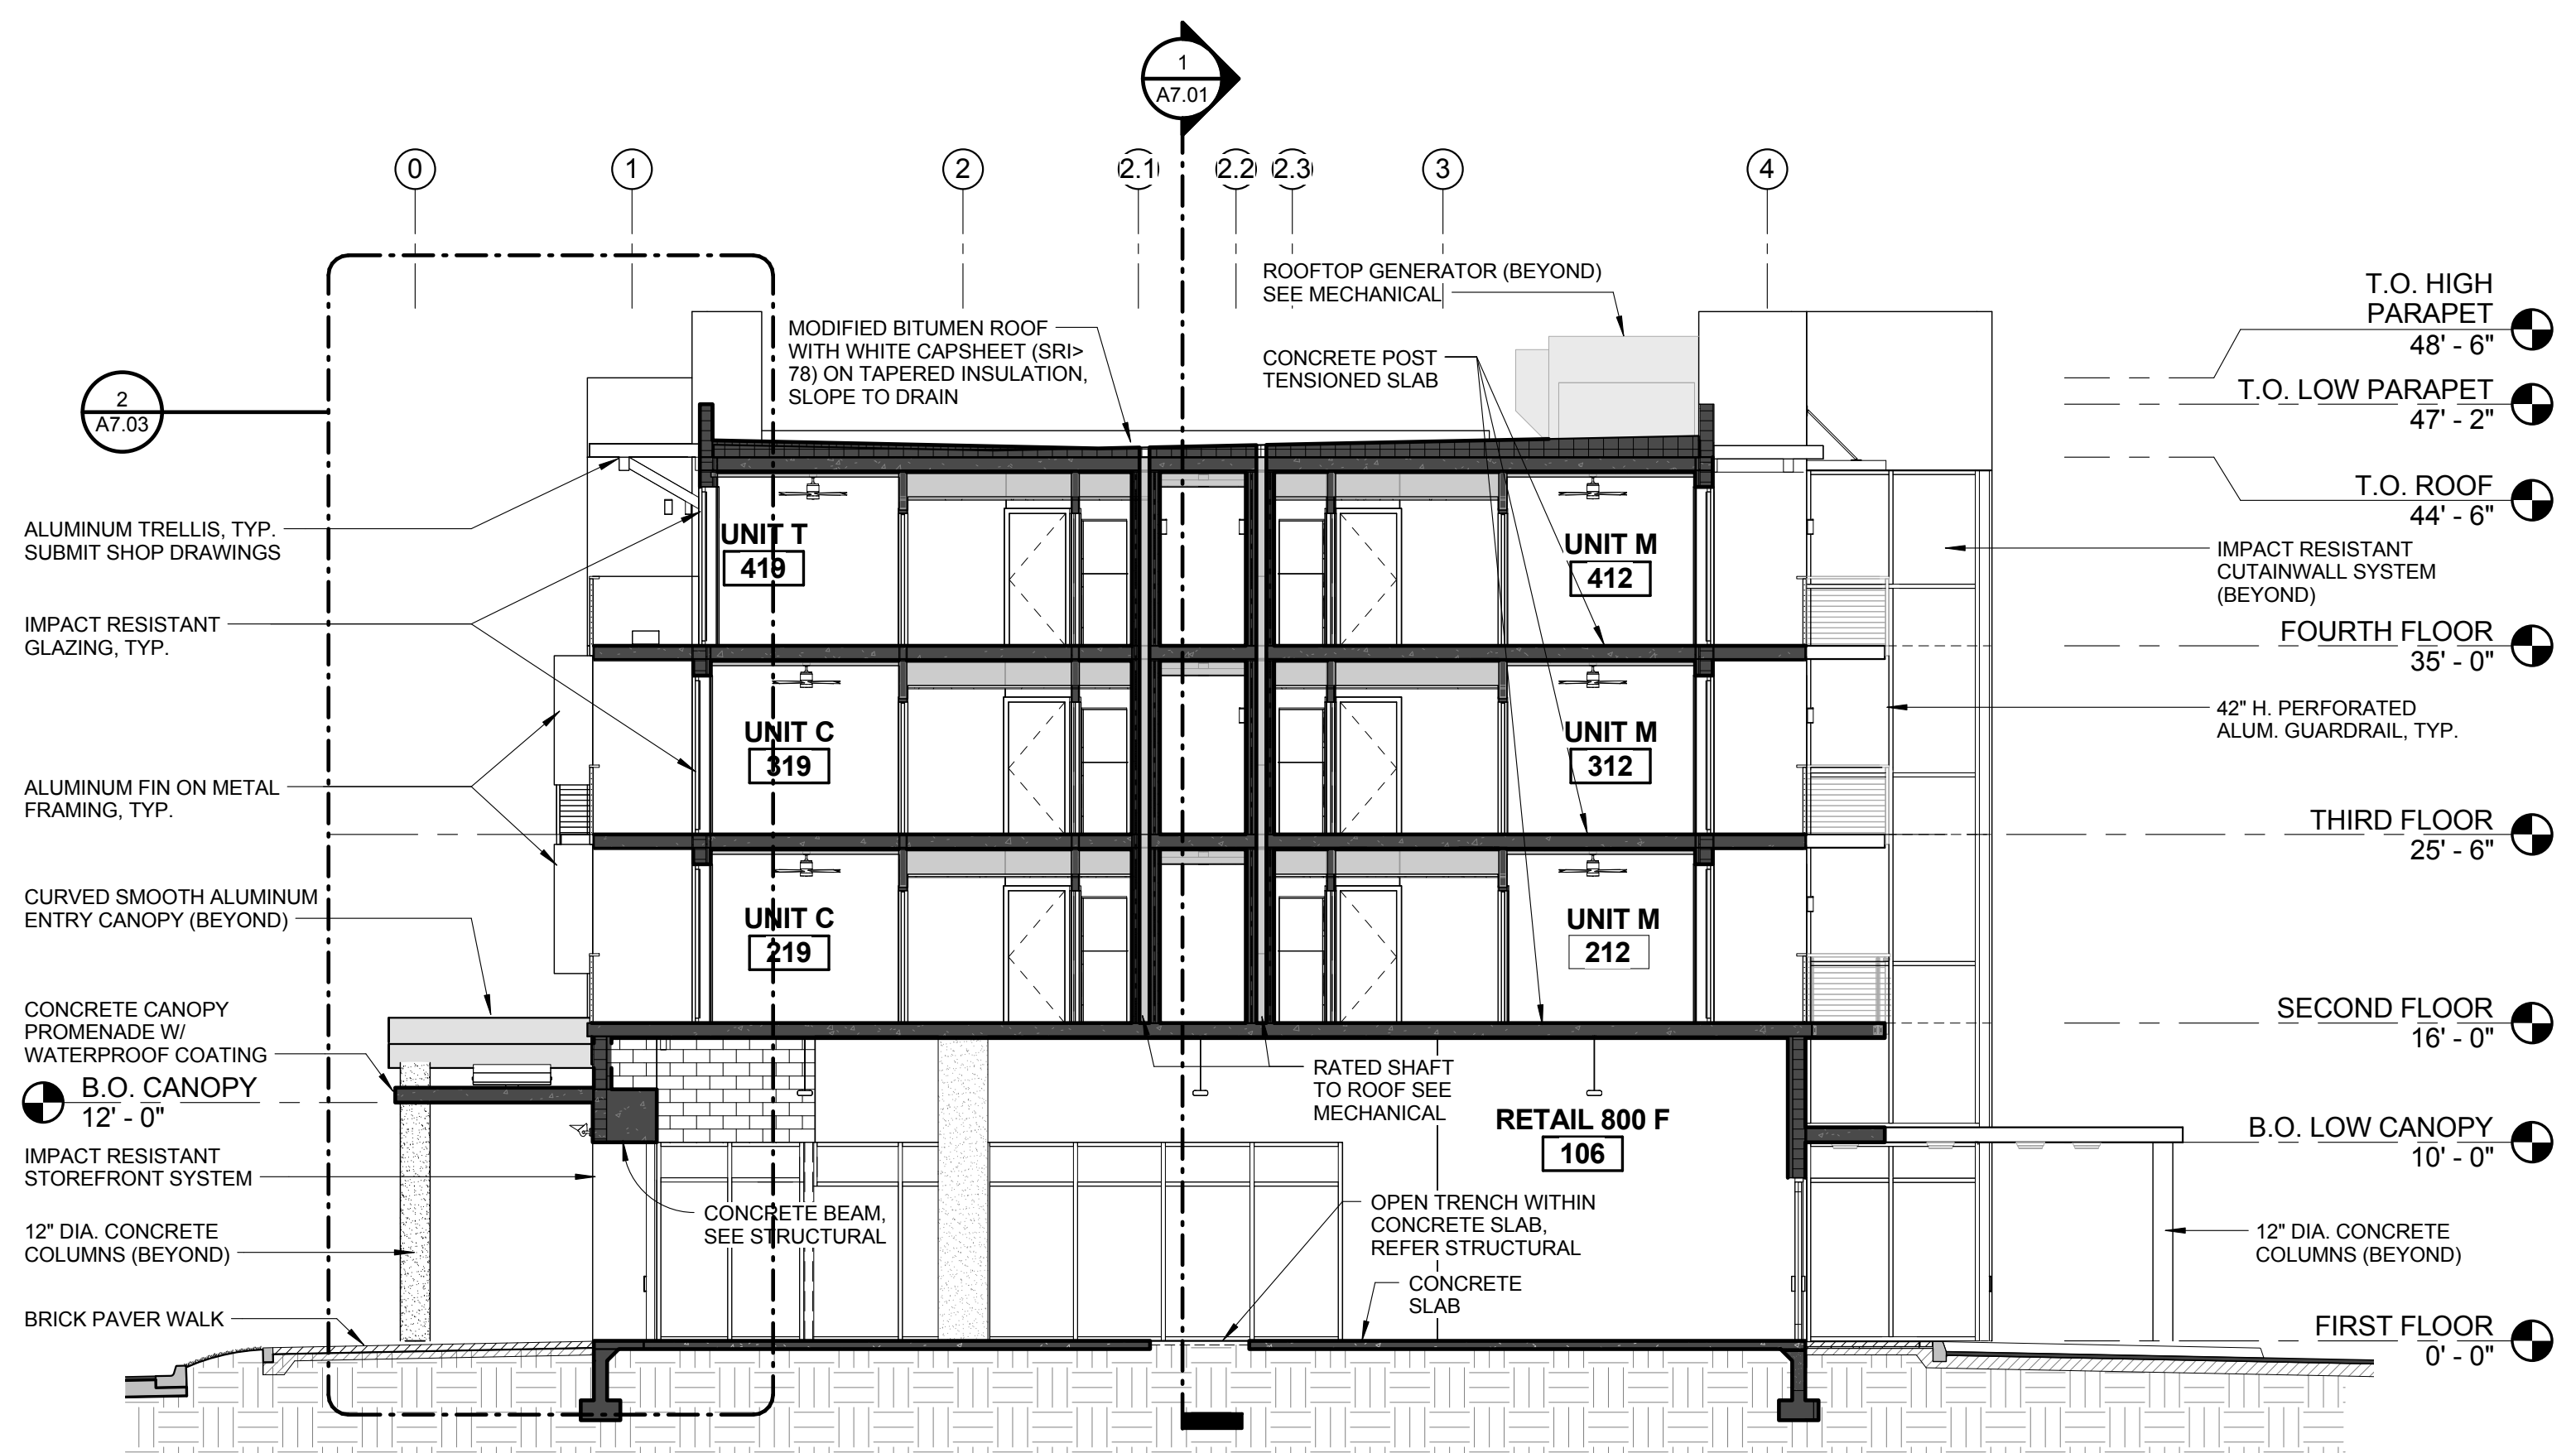

2 BUILDING CROSS SECTION (N-S) @ UNIT BALCONY
A7.02 1/8" = 1'-0"

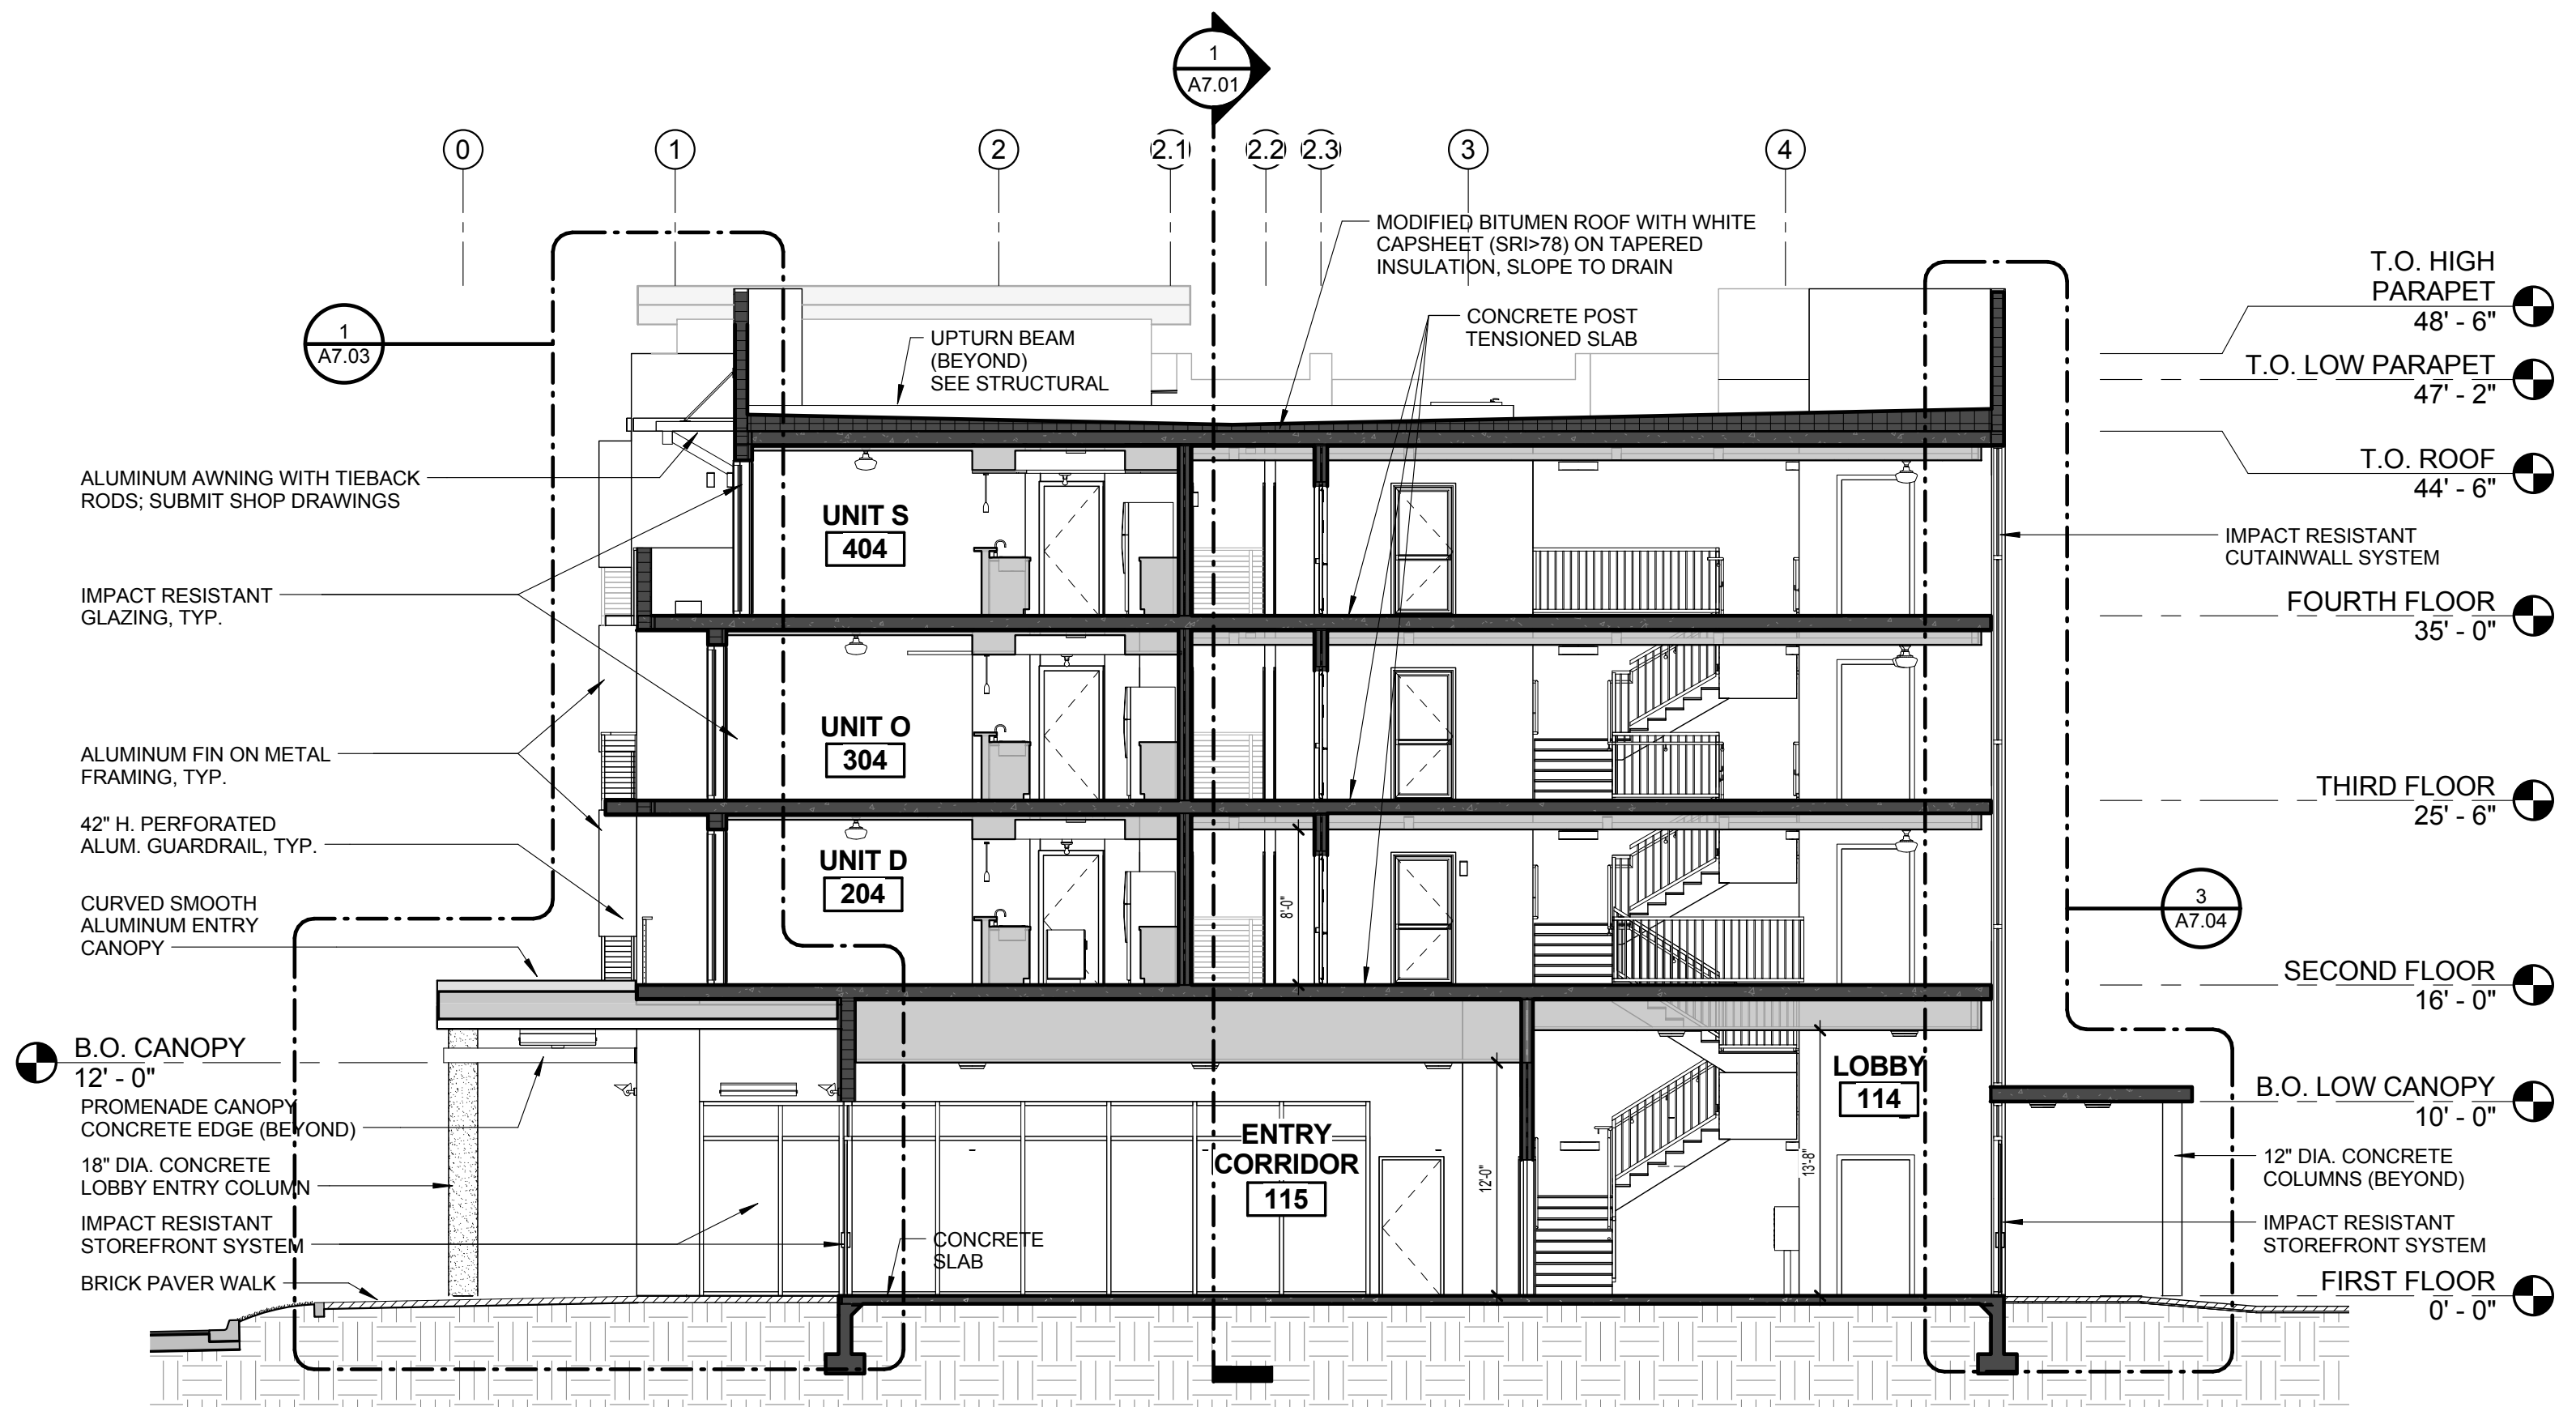

3 BUILDING CROSS SECTION (N-S) @ LOBBY ENTRY
A7.02 1/8" = 1'-0"

ISSUED FOR :

BIDS
PERMIT
CONSTRUCTION
SEAL

PROJECT TITLE
UPTOWN
ATLANTIC - 800
BLOCK

W. ATLANTIC AVE., DELRAY
BEACH, FL


REVISIONS		
NUM.	DESCRIPTION	DATE

THESE DRAWINGS ARE PREPARED PER ESTABLISHED INDUSTRY STANDARDS AND REPRESENT THE ARCHITECT AND ENGINEERS DESIGN CONCEPT. THEY ARE NOT INTENDED TO PROVIDE EVERY DETAIL OR CONDITION REQUIRED TO CONSTRUCT THE BUILDING. THE CONTRACTOR THROUGH SUBMITTALS AND OTHER COORDINATION EFFORTS IS FULLY RESPONSIBLE FOR PROVIDING A COMPLETE AND OPERATIONAL BUILDING WHETHER INDICATED ON THE PLANS OR NOT.


DRAWING TITLE
BUILDING CROSS
SECTIONS

DATE
JOB NUMBER
121108
DRAWING NUMBER


A7.02

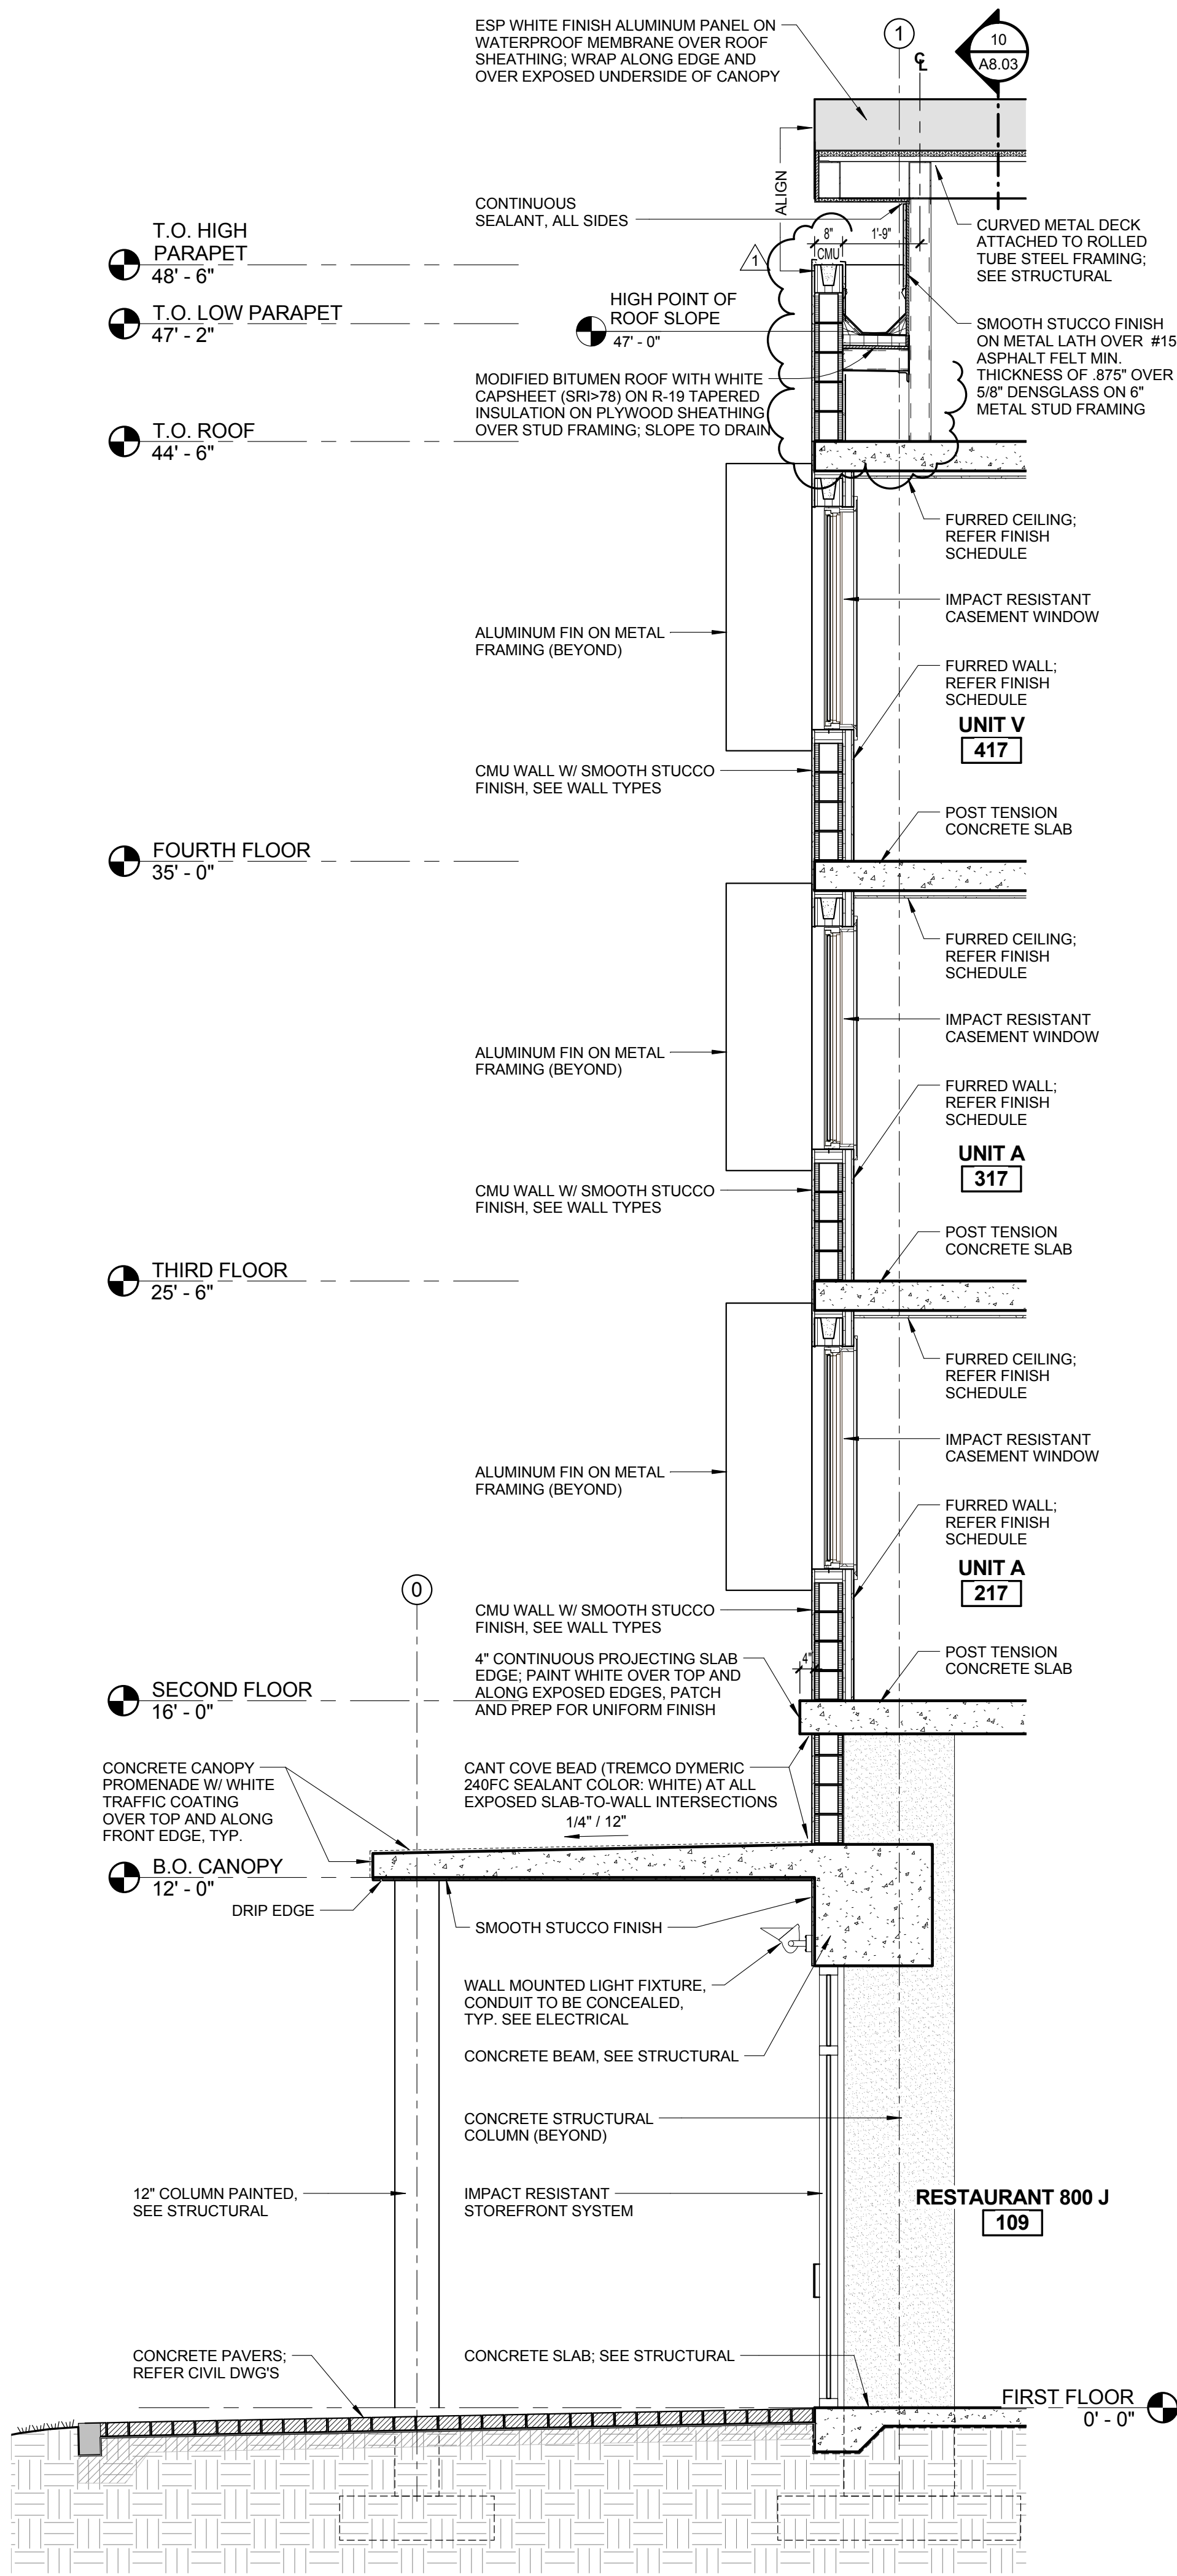

3 WALL SECTION (N-S) @ UNIT 109
A7.03 3/8" = 1'-0"

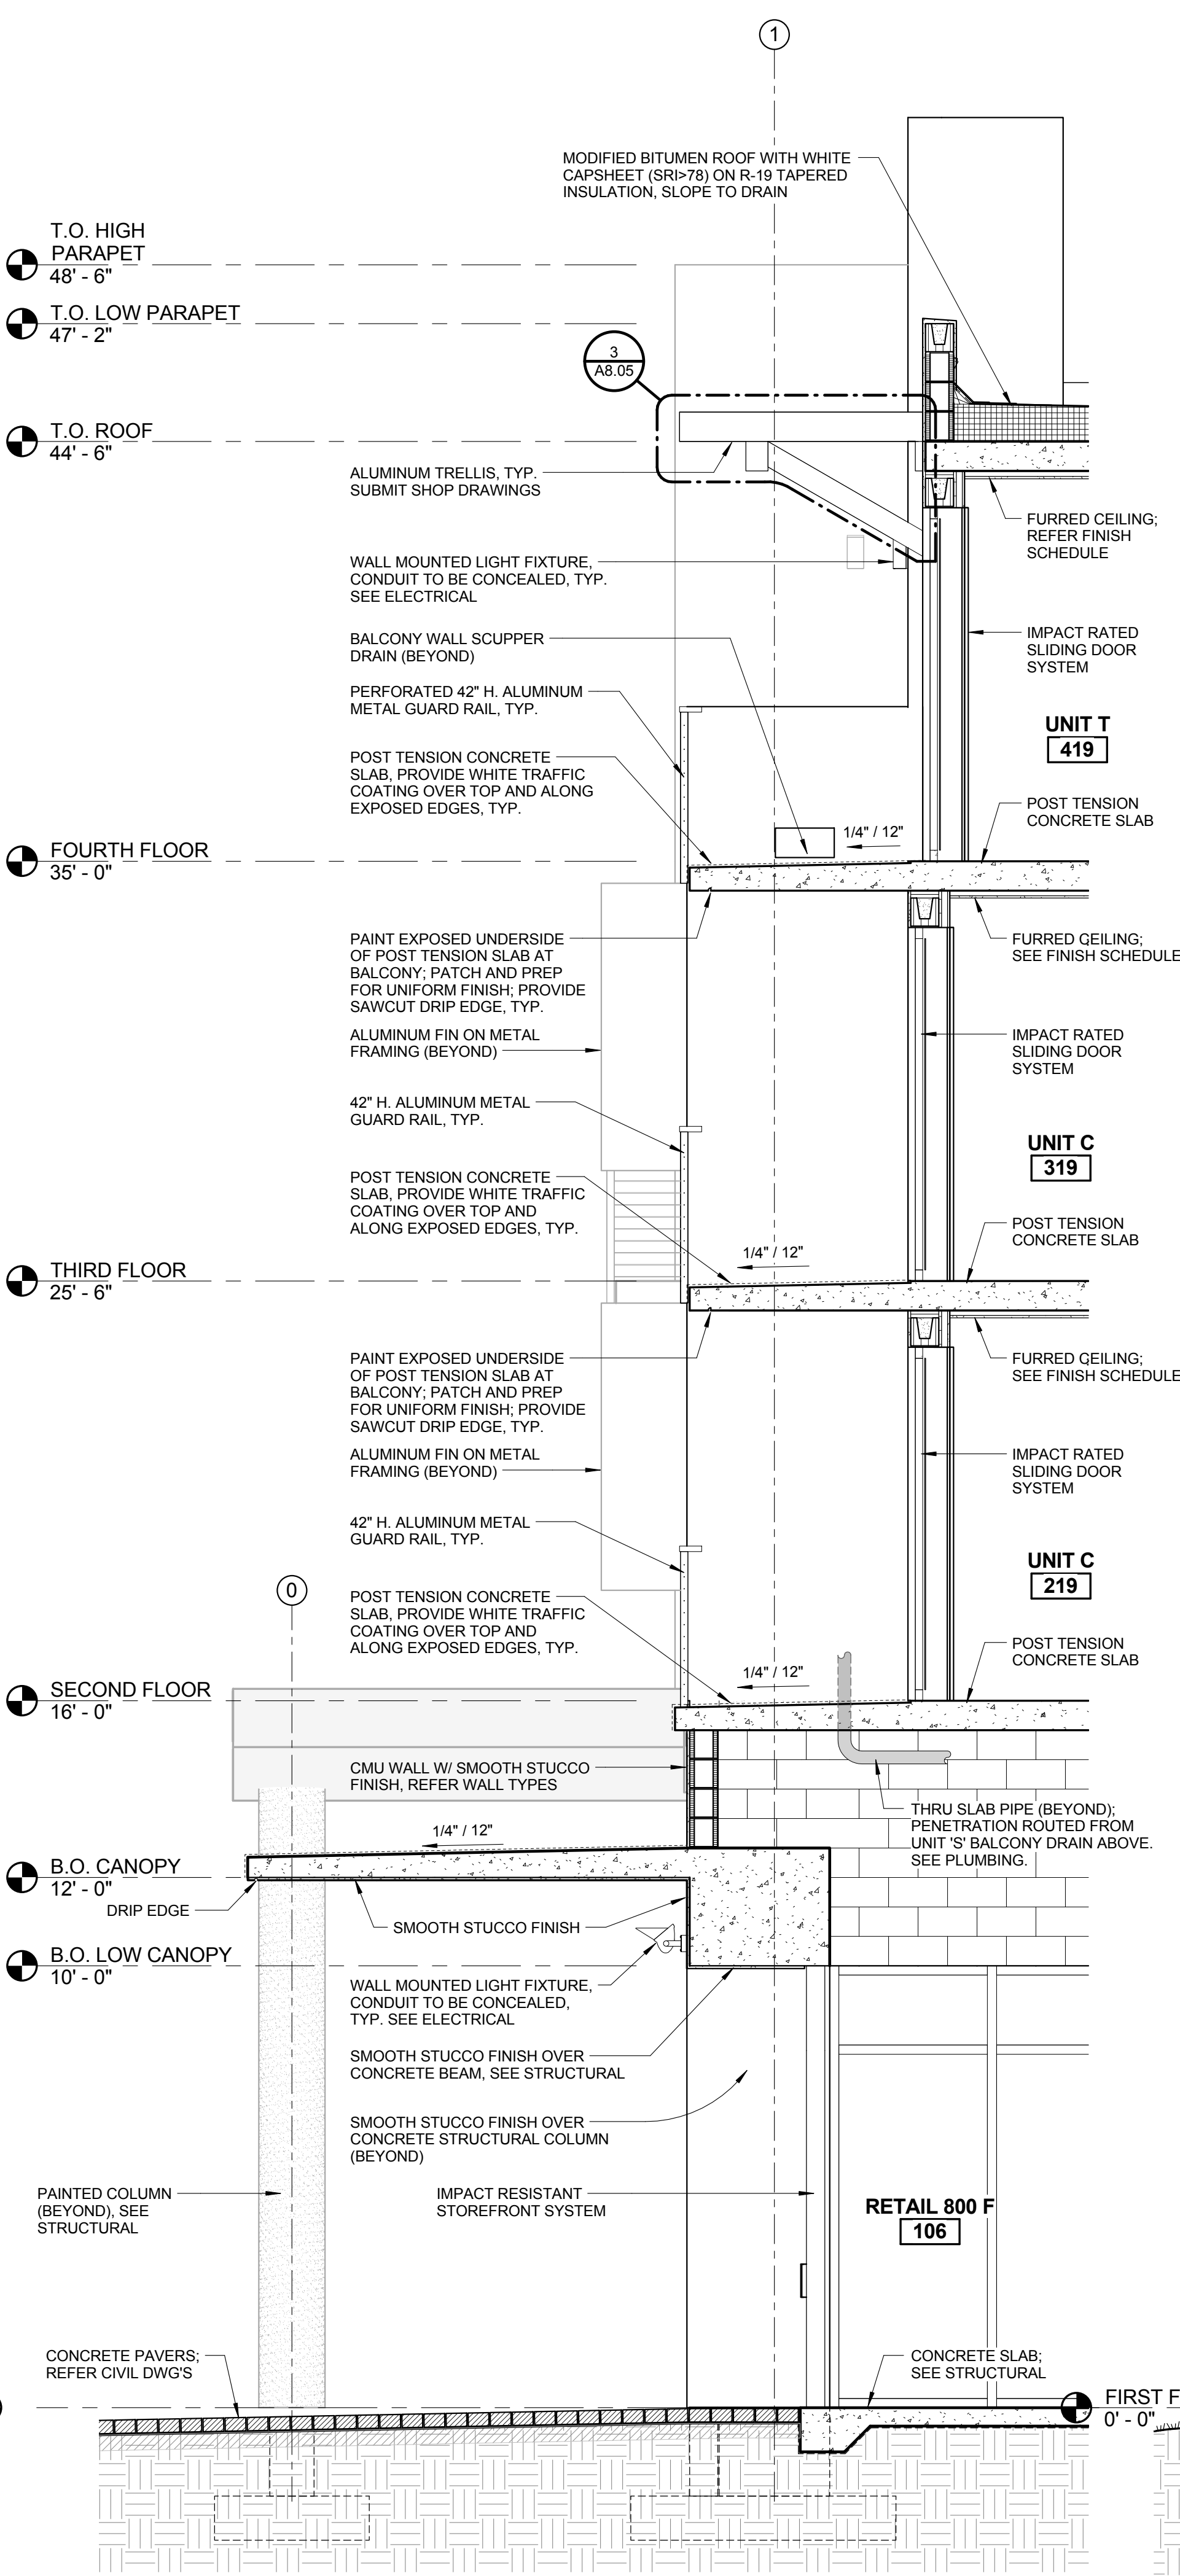

2 WALL SECTION (N-S) @ UNIT BALCONY
A7.03 3/8" = 1'-0"

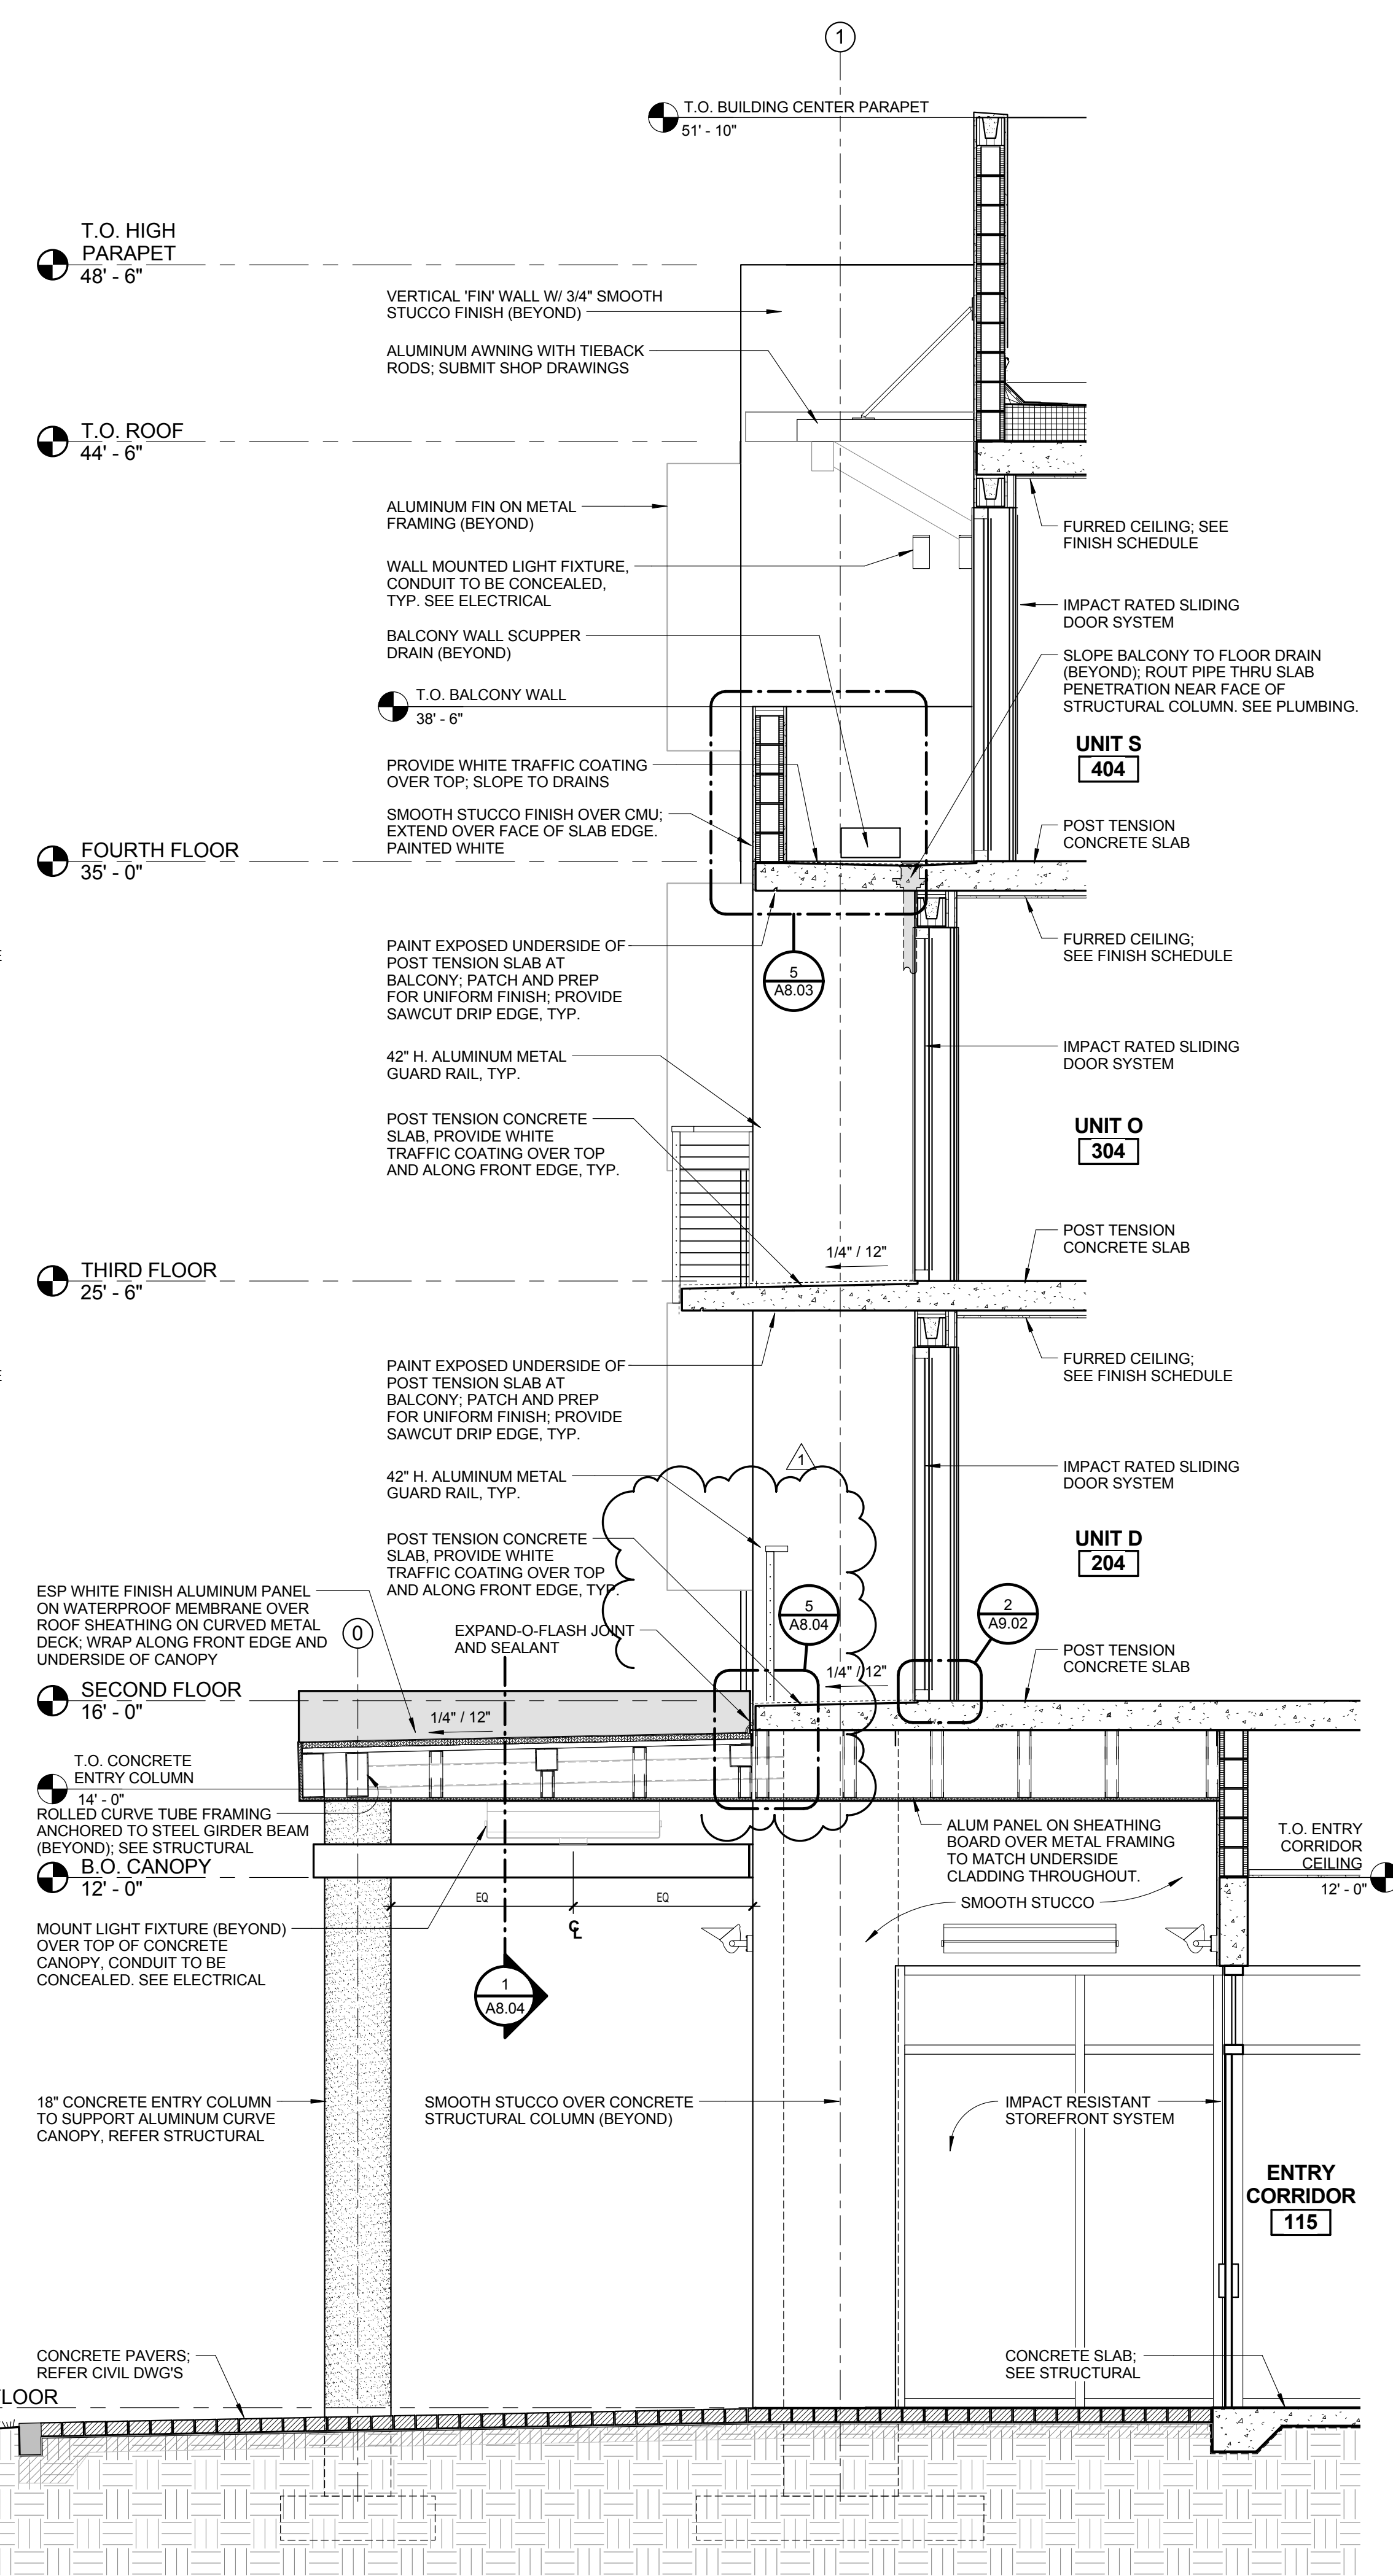

1 WALL SECTION (N-S) @ NORTH LOBBY ENTRY
A7.03 3/8" = 1'-0"

ISSUED FOR :

BIDS

PERMIT

CONSTRUCTION

SEAL

PROJECT TITLE

UPTOWN
ATLANTIC - 800
BLOCK

W. ATLANTIC AVE., DELRAY
BEACH, FL

REVISIONS

THESE DRAWINGS ARE PREPARED
PER ESTABLISHED INDUSTRY
STANDARDS AND REPRESENT THE
ARCHITECT AND ENGINEERS DESIGN
CONCEPT. THEY ARE NOT INTENDED
TO PROVIDE EVERY DETAIL OR
CONDITION REQUIRED TO
CONSTRUCT THE BUILDING. THE
CONTRACTOR THROUGH SUBMITTALS
AND OTHER COORDINATION EFFORTS
IS FULLY RESPONSIBLE FOR
PROVIDING A COMPLETE AND
OPERATIONAL BUILDING WHETHER
INDICATED ON THE PLANS OR NOT.
FILE NUMBER

DRAWING TITLE

WALL SECTIONS

DATE


DRAWN BY

JOB NUMBER


121108

DRAWING NUMBER


A7.03

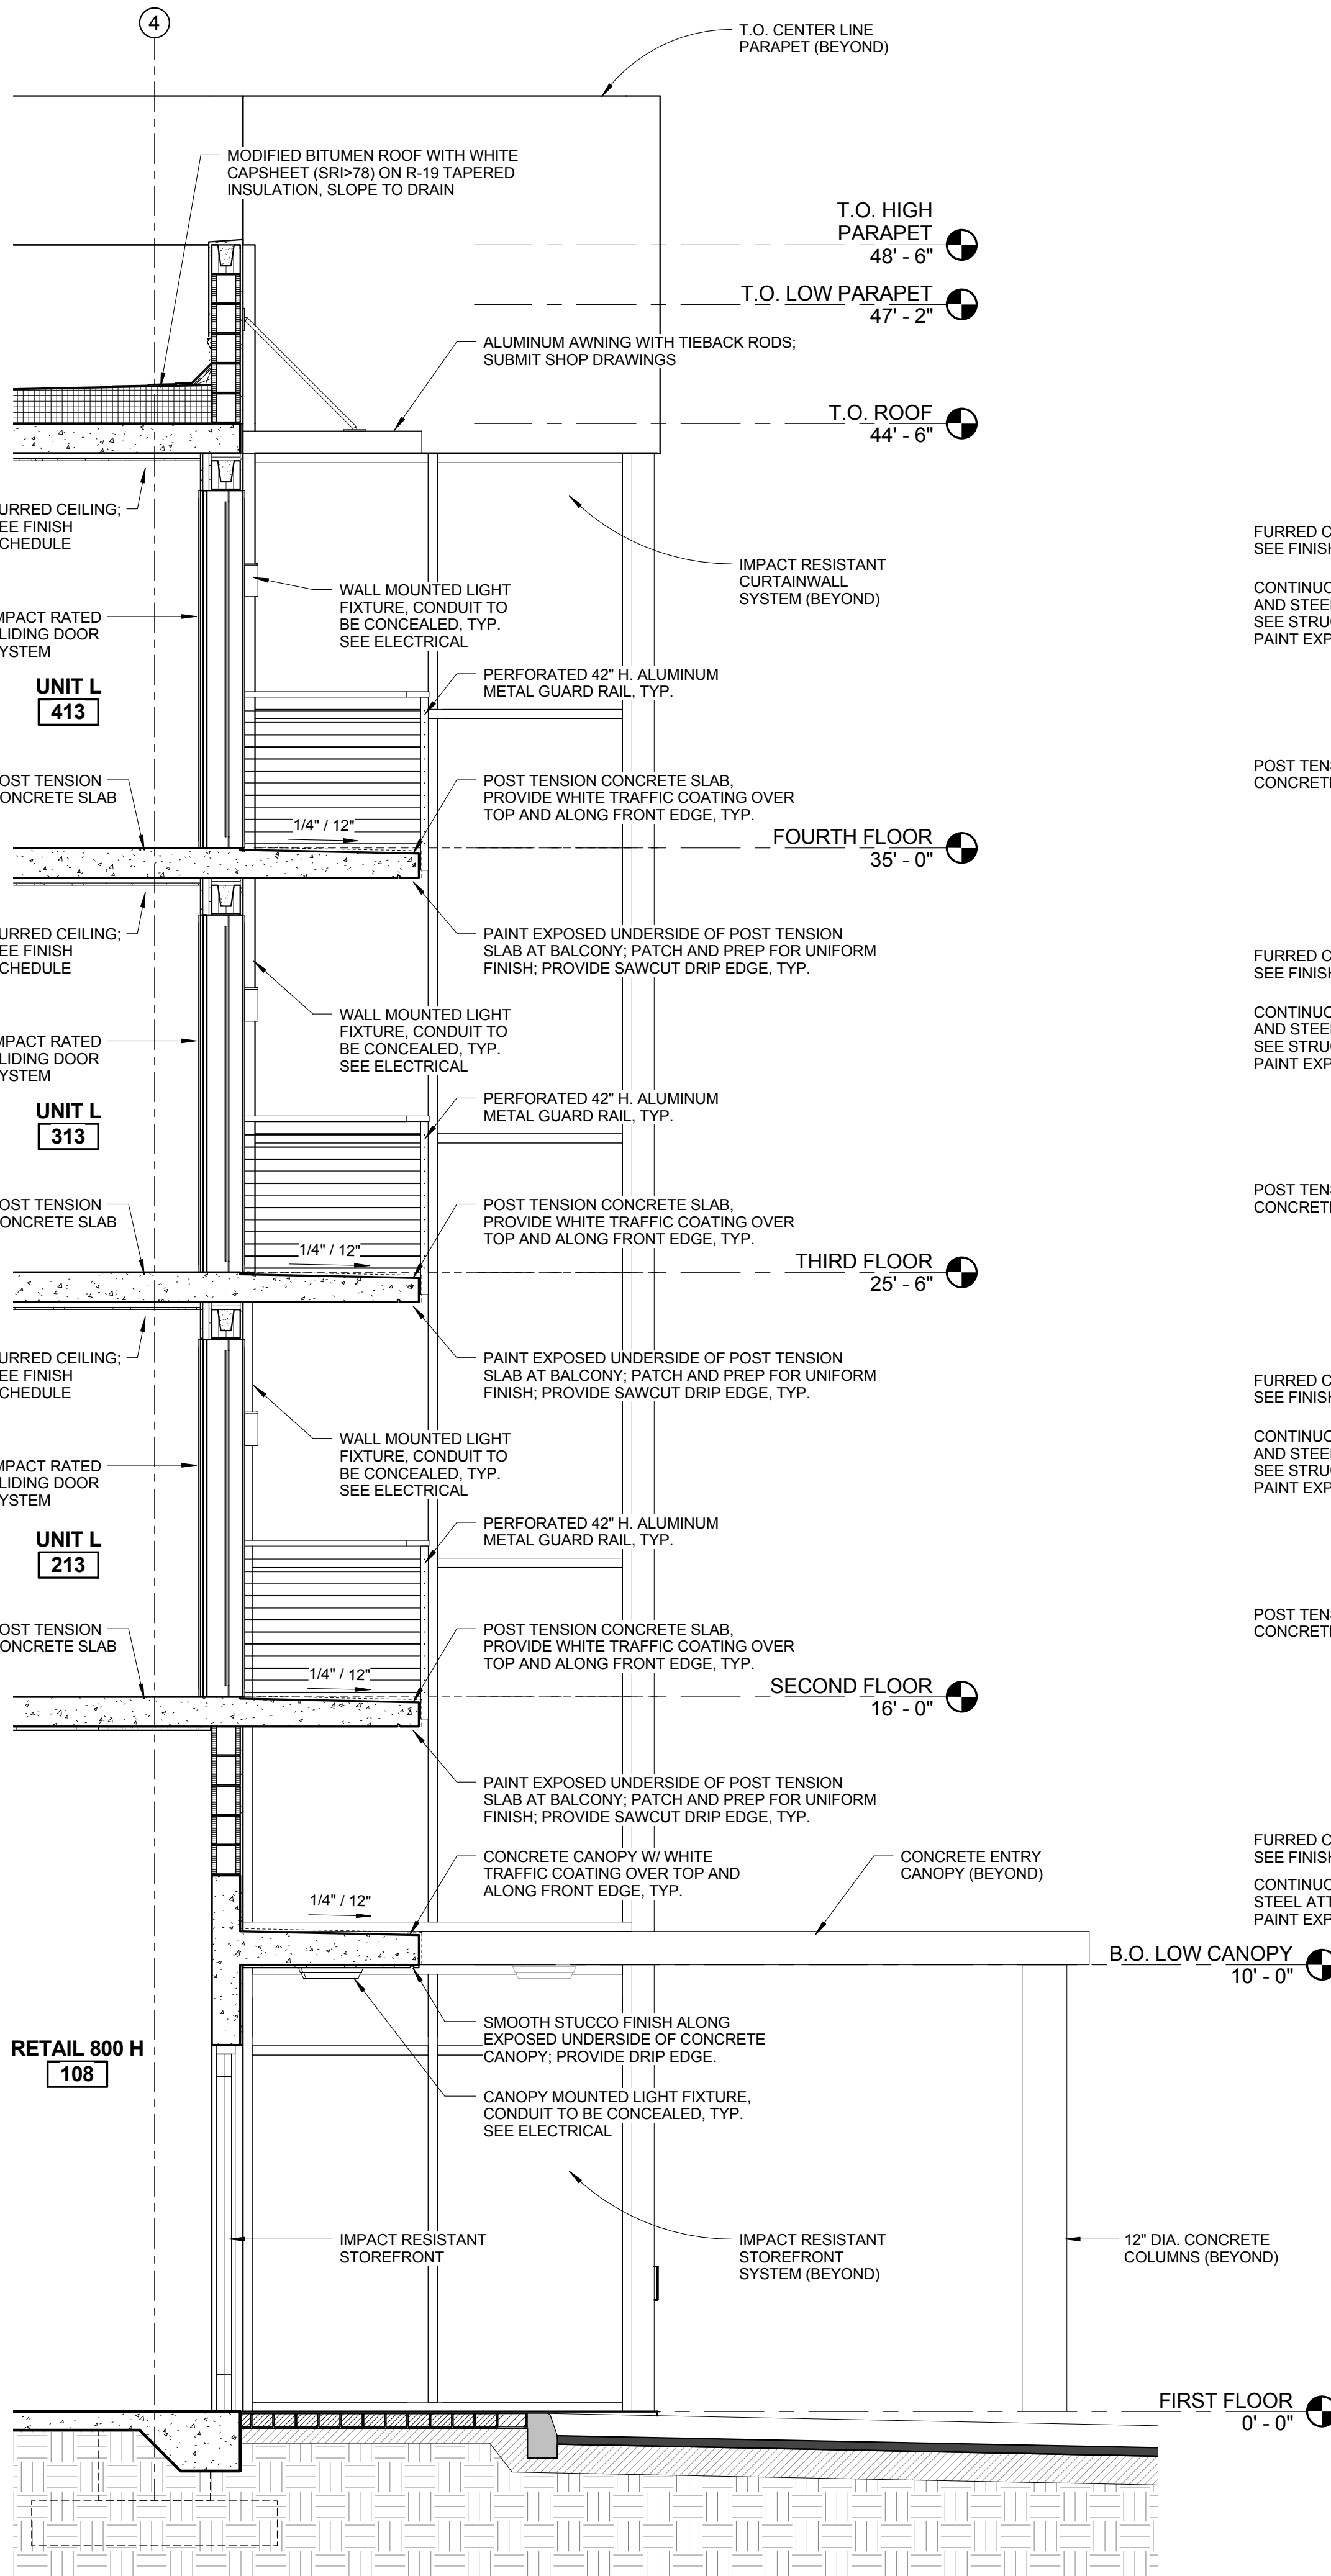

1 WALL SECTION (N-S) @ UNIT PROJECTING BALCONY
A7.04 3/8" = 1'-0"

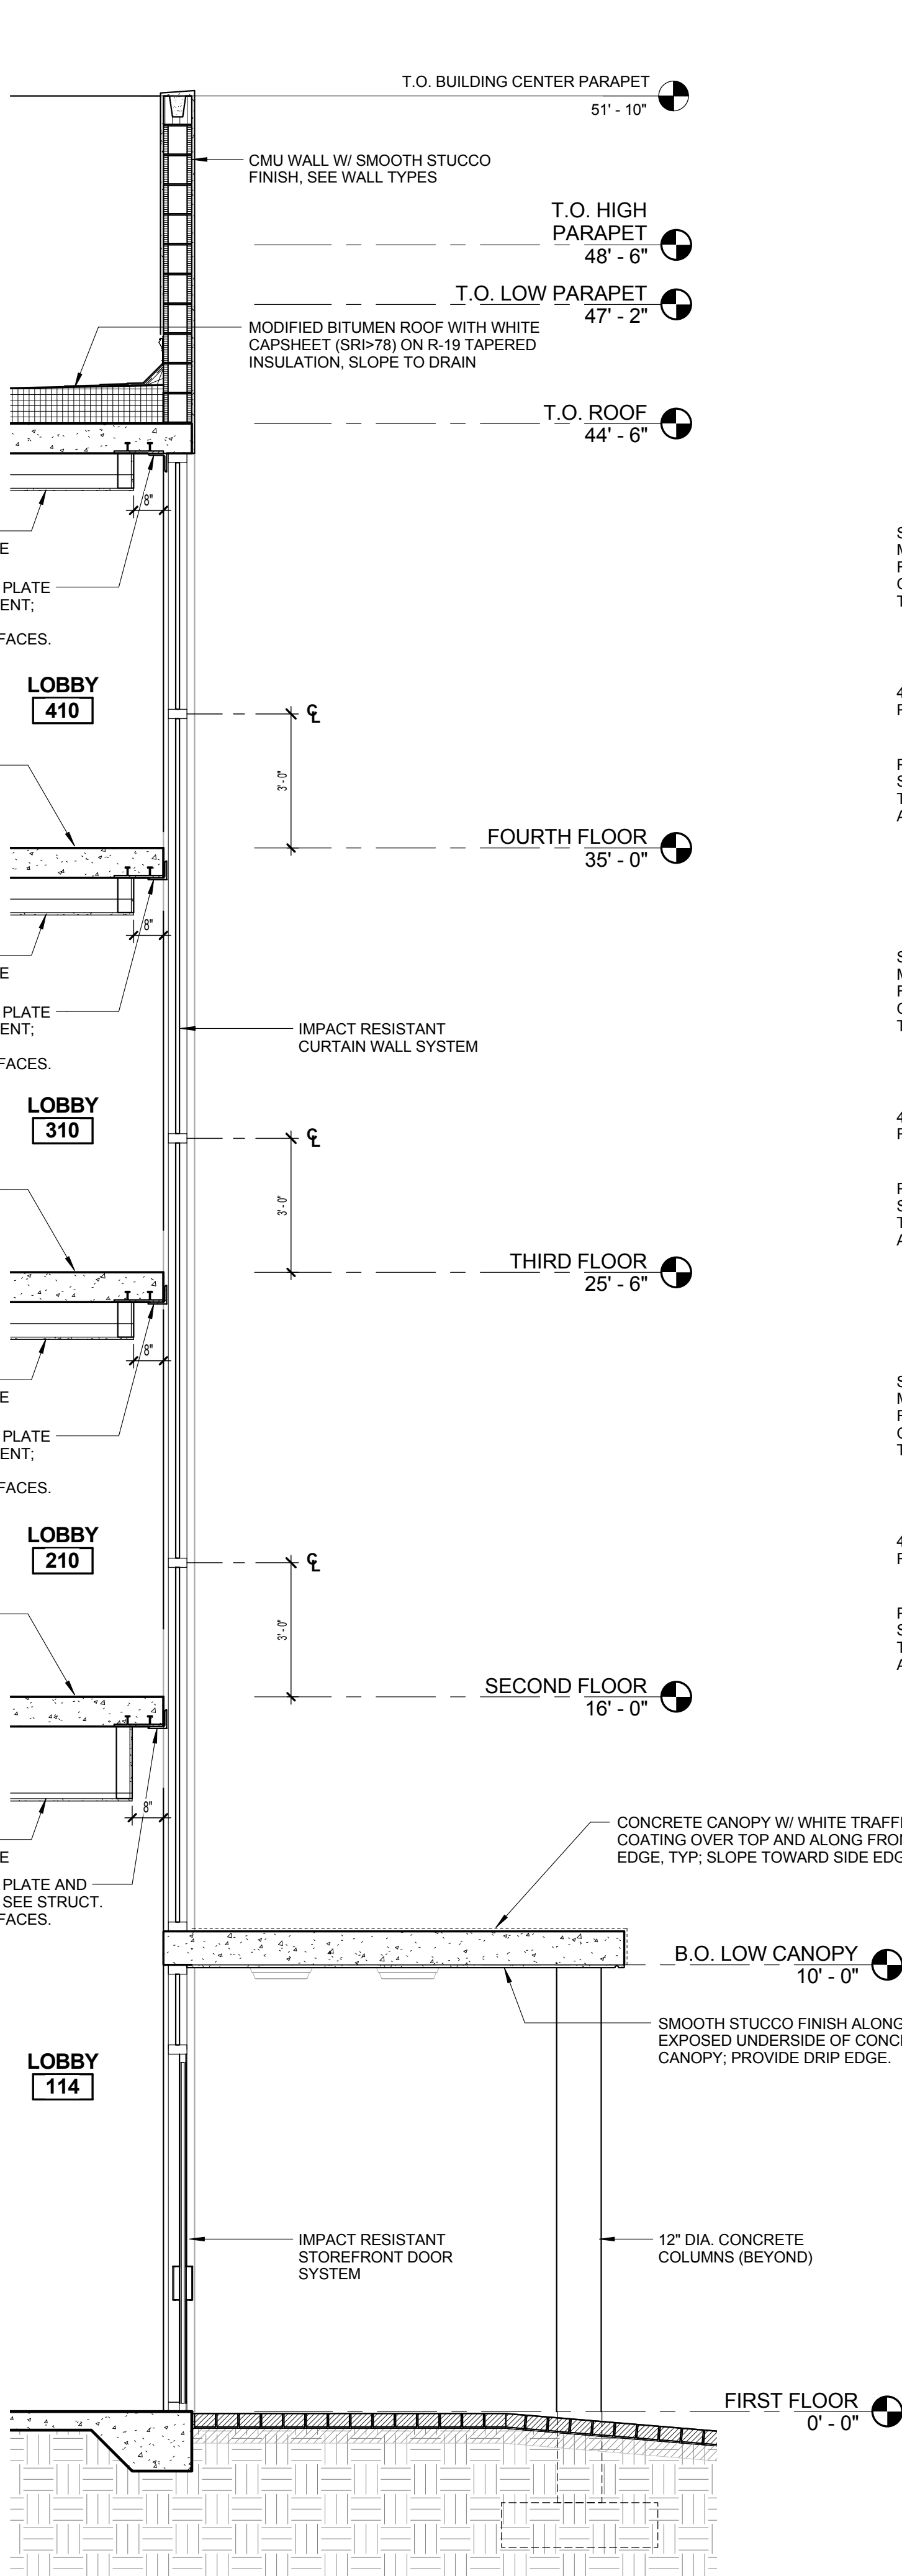

3 WALL SECTION (N-S) @ SOUTH LOBBY ENTRY
A7.04 3/8" = 1'-0"

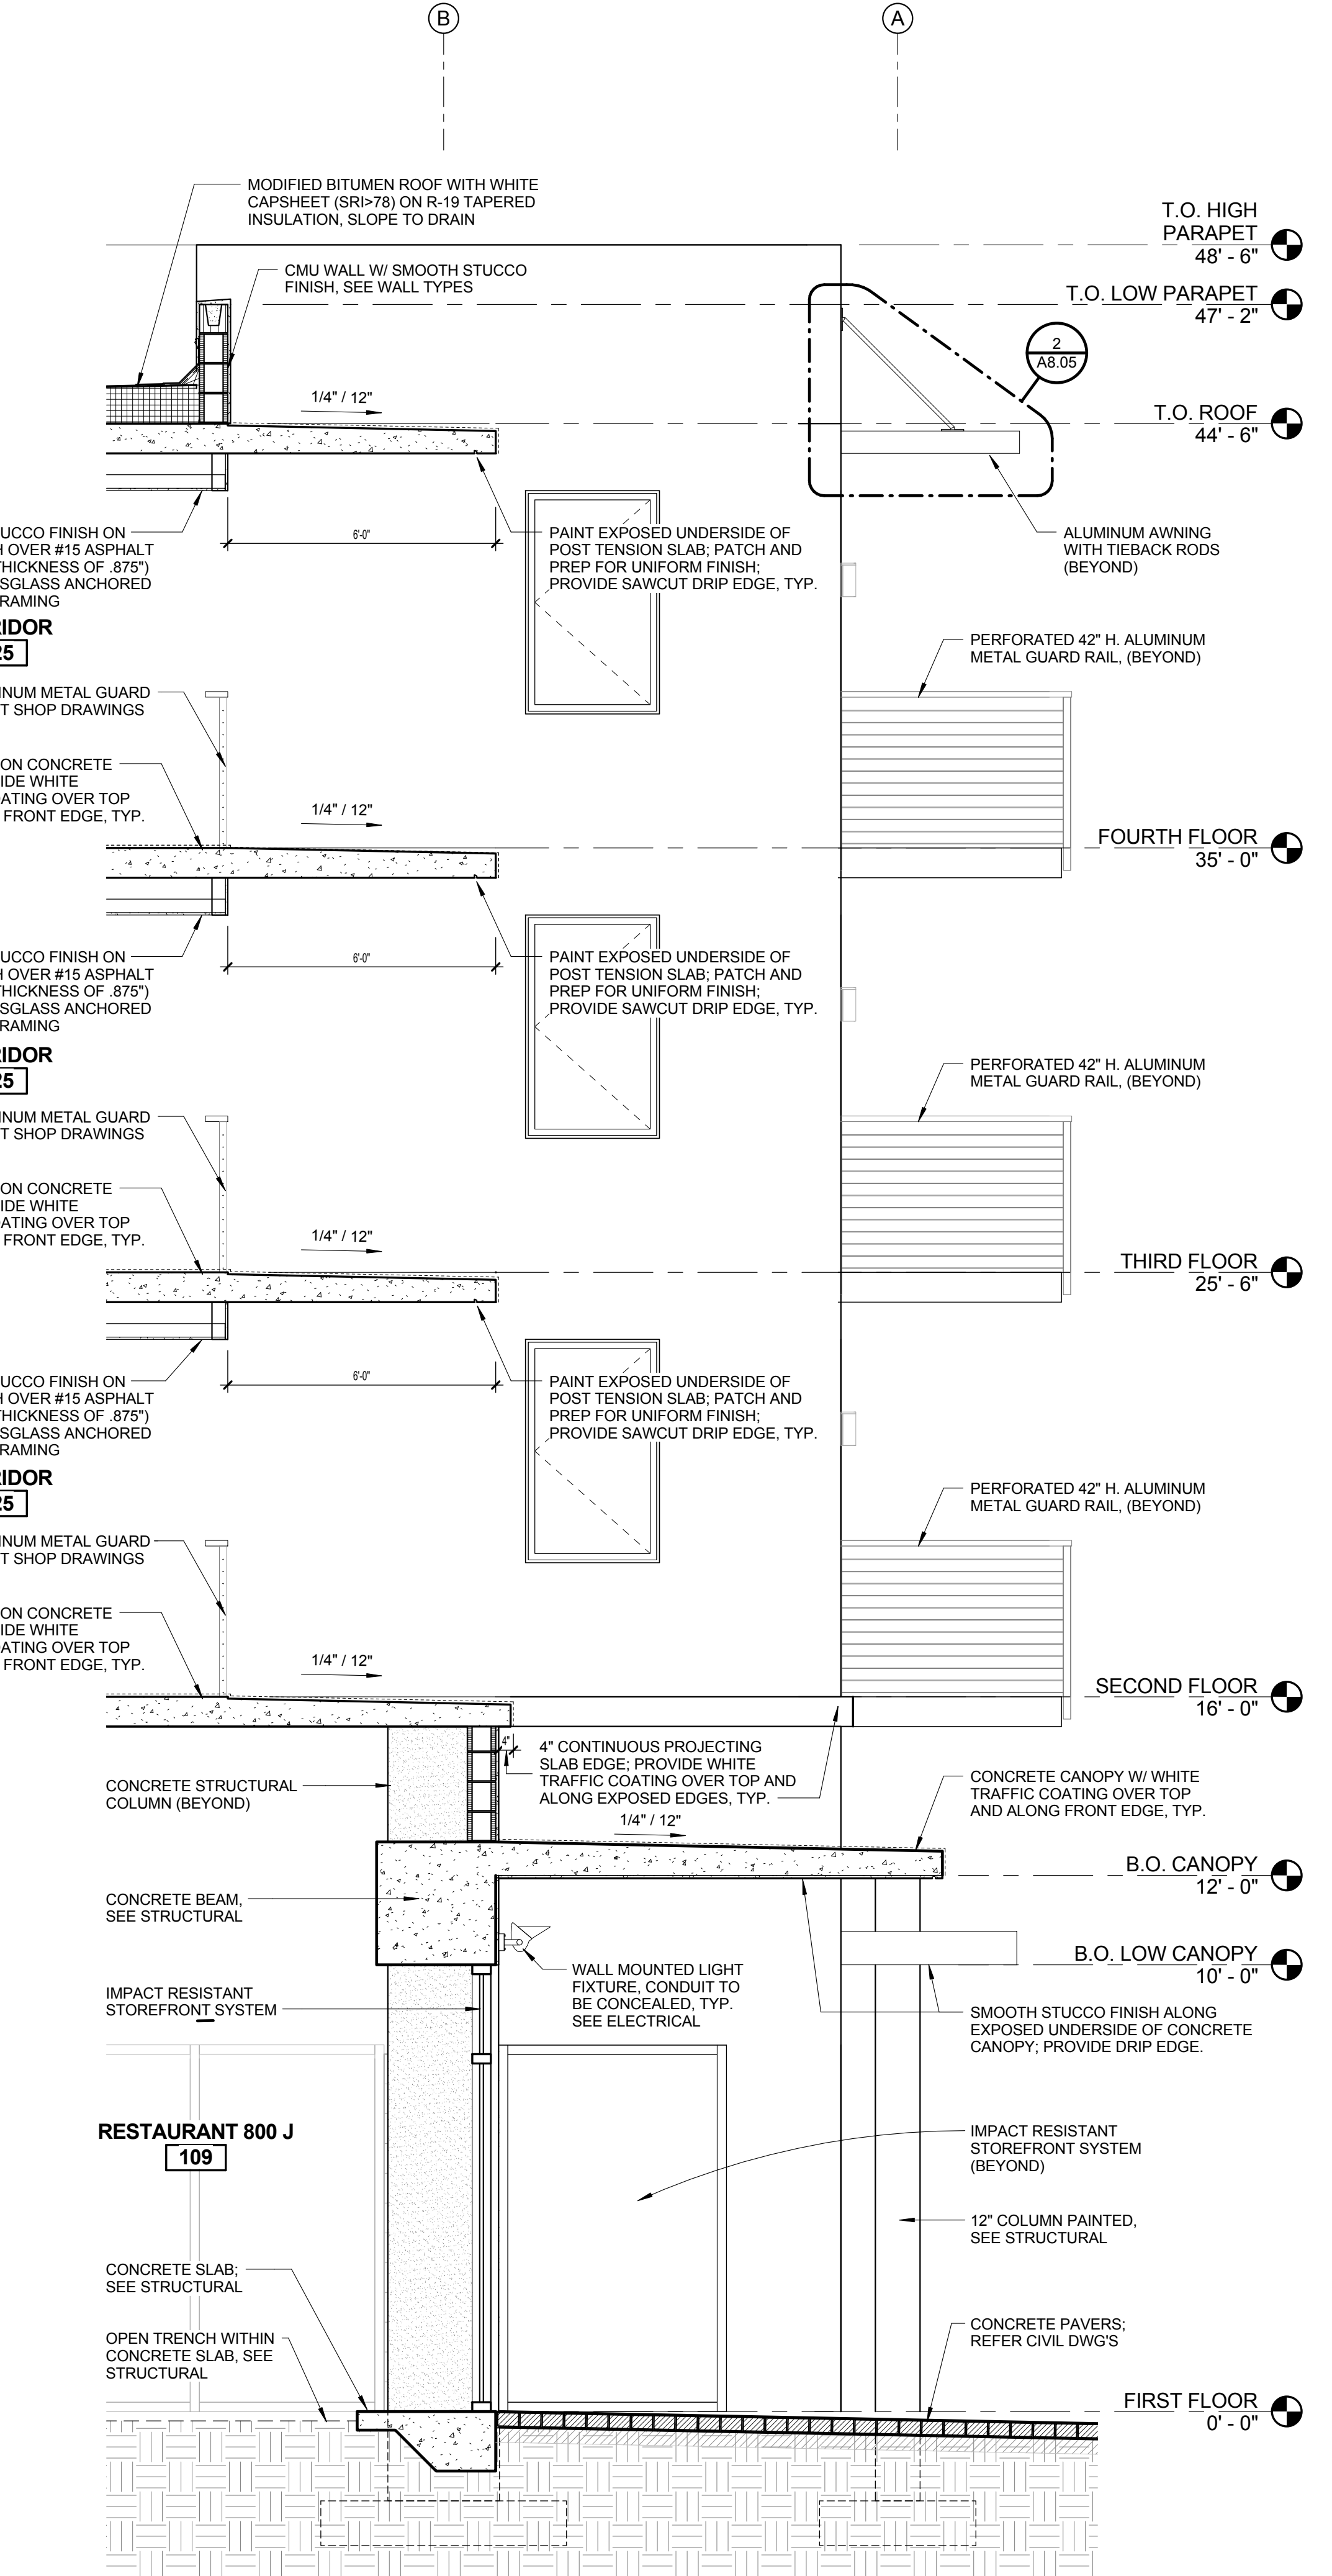

2 WALL SECTION (E-W) @ CORRIDOR
A7.04 3/8" = 1'-0"

ISSUED FOR :

BIDS
PERMIT
CONSTRUCTION
SEAL

PROJECT TITLE
UPTOWN
ATLANTIC - 800
BLOCK

W. ATLANTIC AVE., DELRAY
BEACH, FL










REVISIONS		
NUM.	DESCRIPTION	DATE

THESE DRAWINGS ARE PREPARED PER ESTABLISHED INDUSTRY STANDARDS AND REPRESENT THE ARCHITECT AND ENGINEERS DESIGN CONCEPT. THEY ARE NOT INTENDED TO PROVIDE EVERY DETAIL OR CONDITION REQUIRED TO CONSTRUCT THE BUILDING. THE CONTRACTOR THROUGH SUBMITTALS AND OTHER COORDINATION EFFORTS IS FULLY RESPONSIBLE FOR PROVIDING A COMPLETE AND OPERATIONAL BUILDING WHETHER INDICATED ON THE PLANS OR NOT.
FILE NUMBER

DRAWING TITLE
WALL SECTIONS

DATE
DRAWN BY
JOB NUMBER
121108
DRAWING NUMBER

A7.04

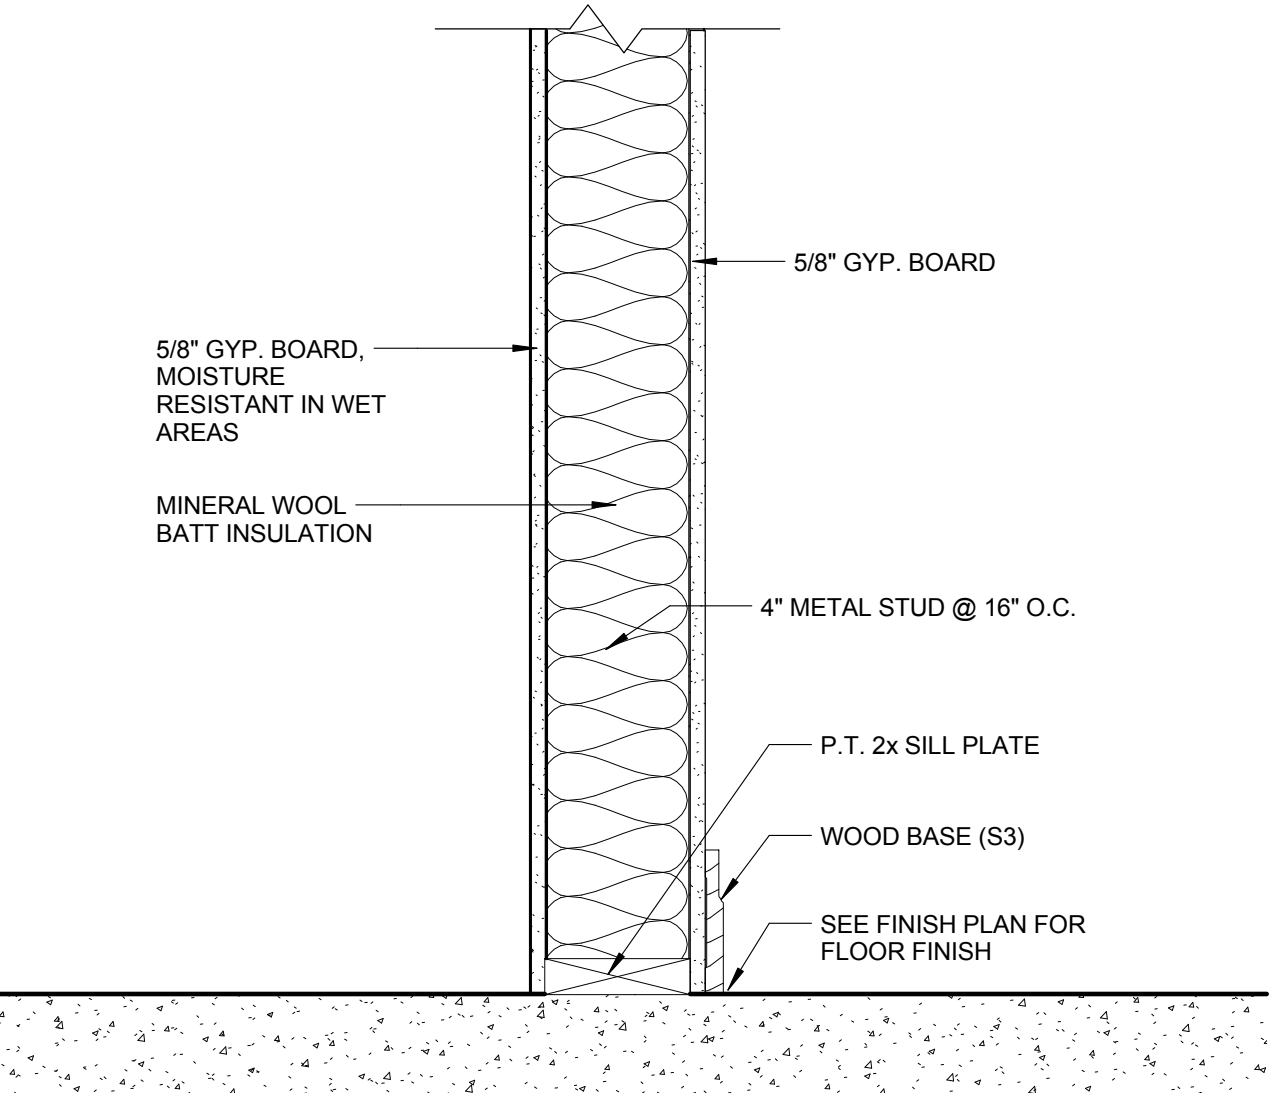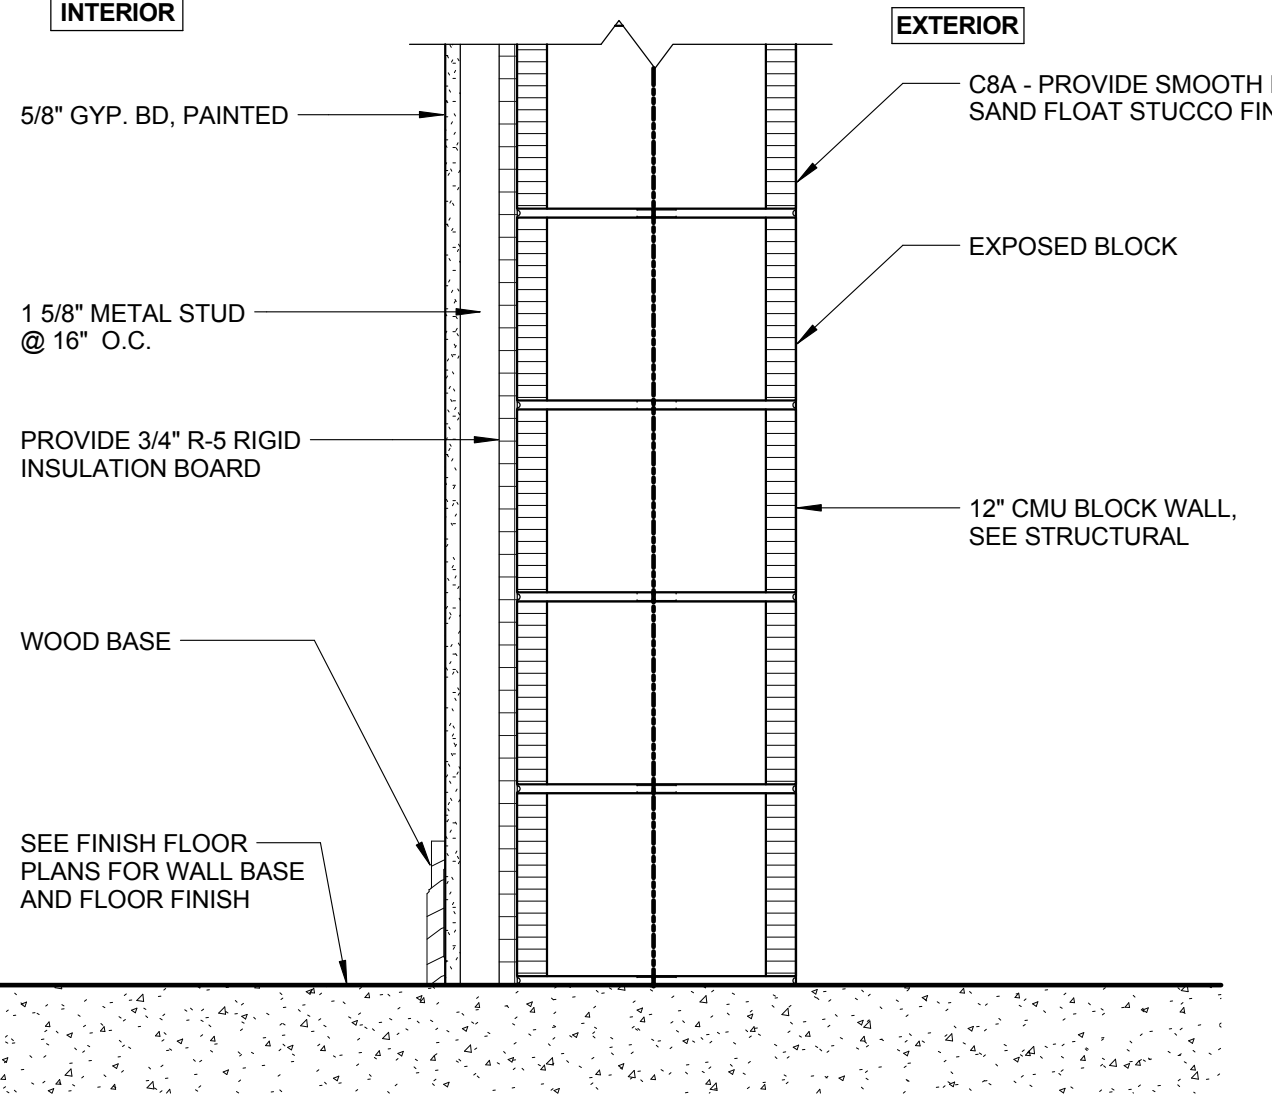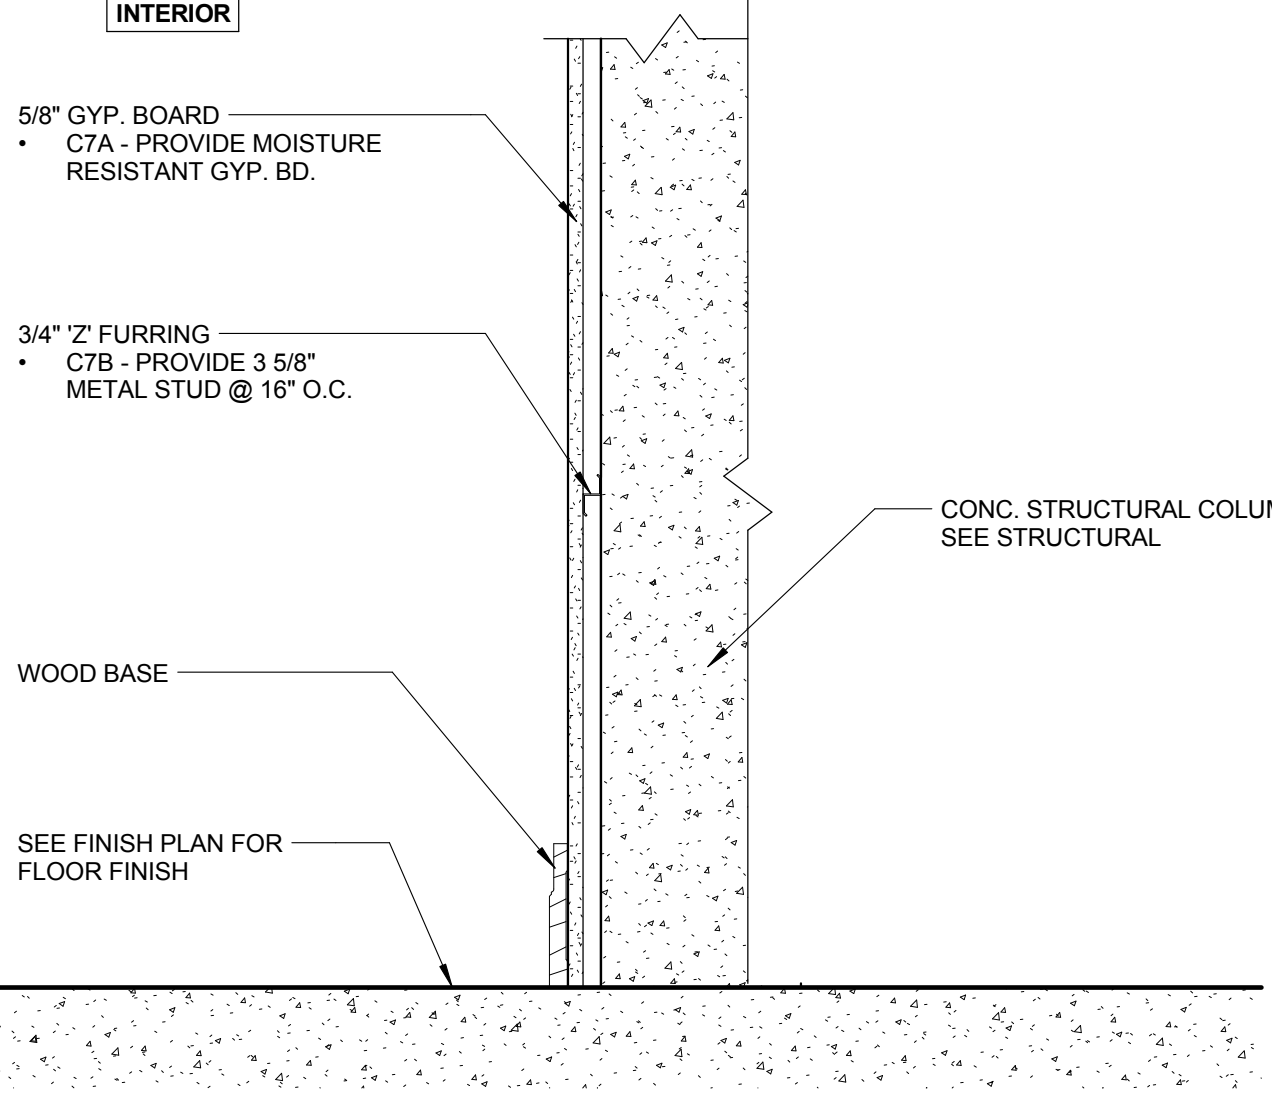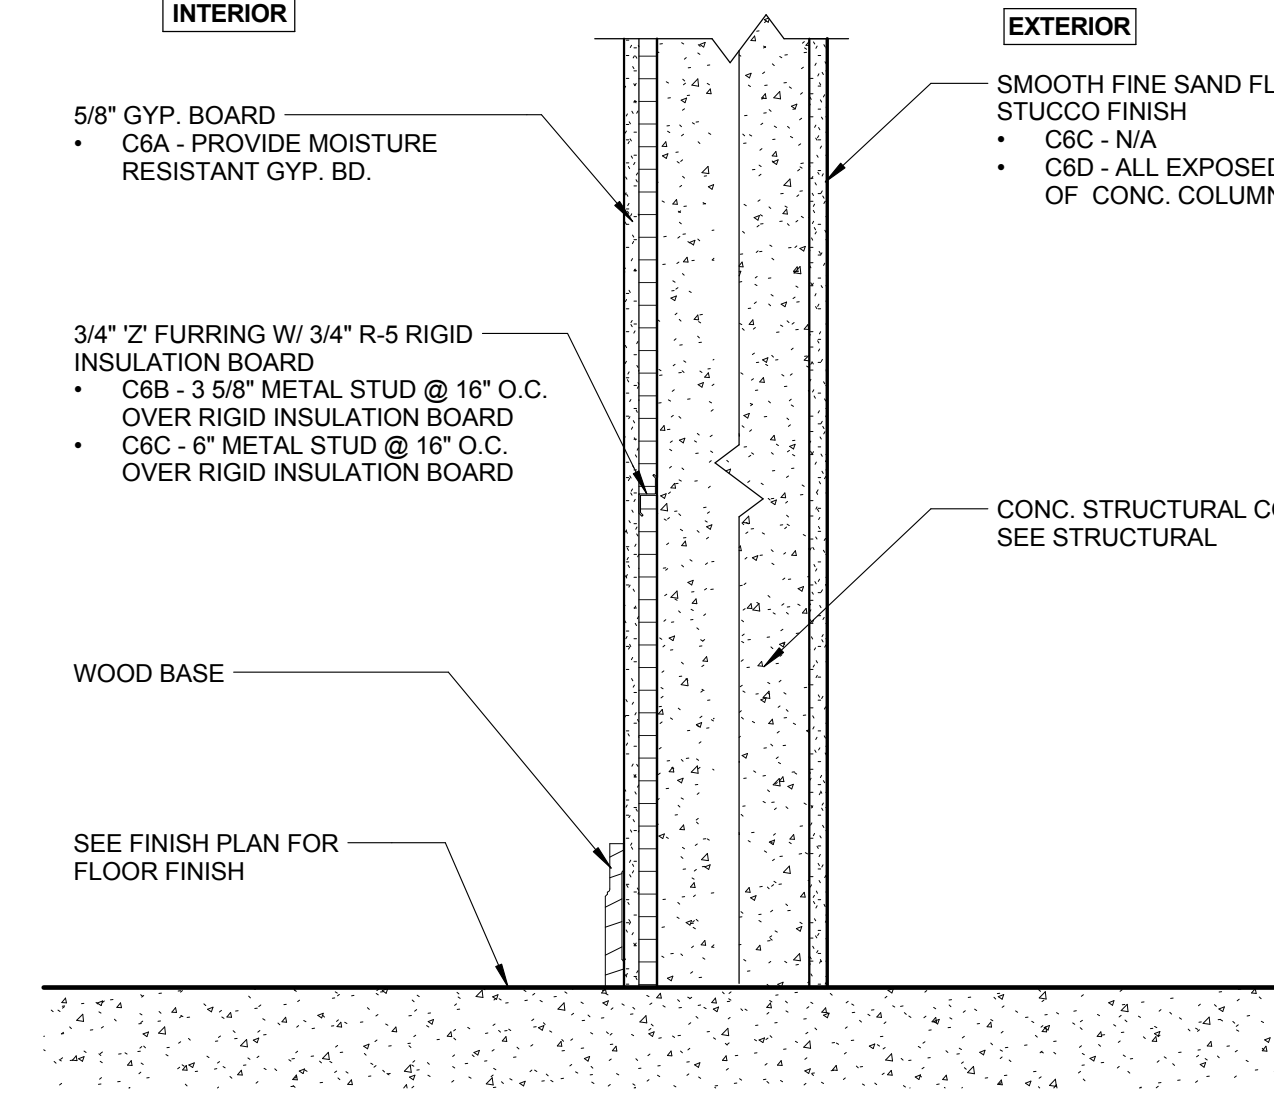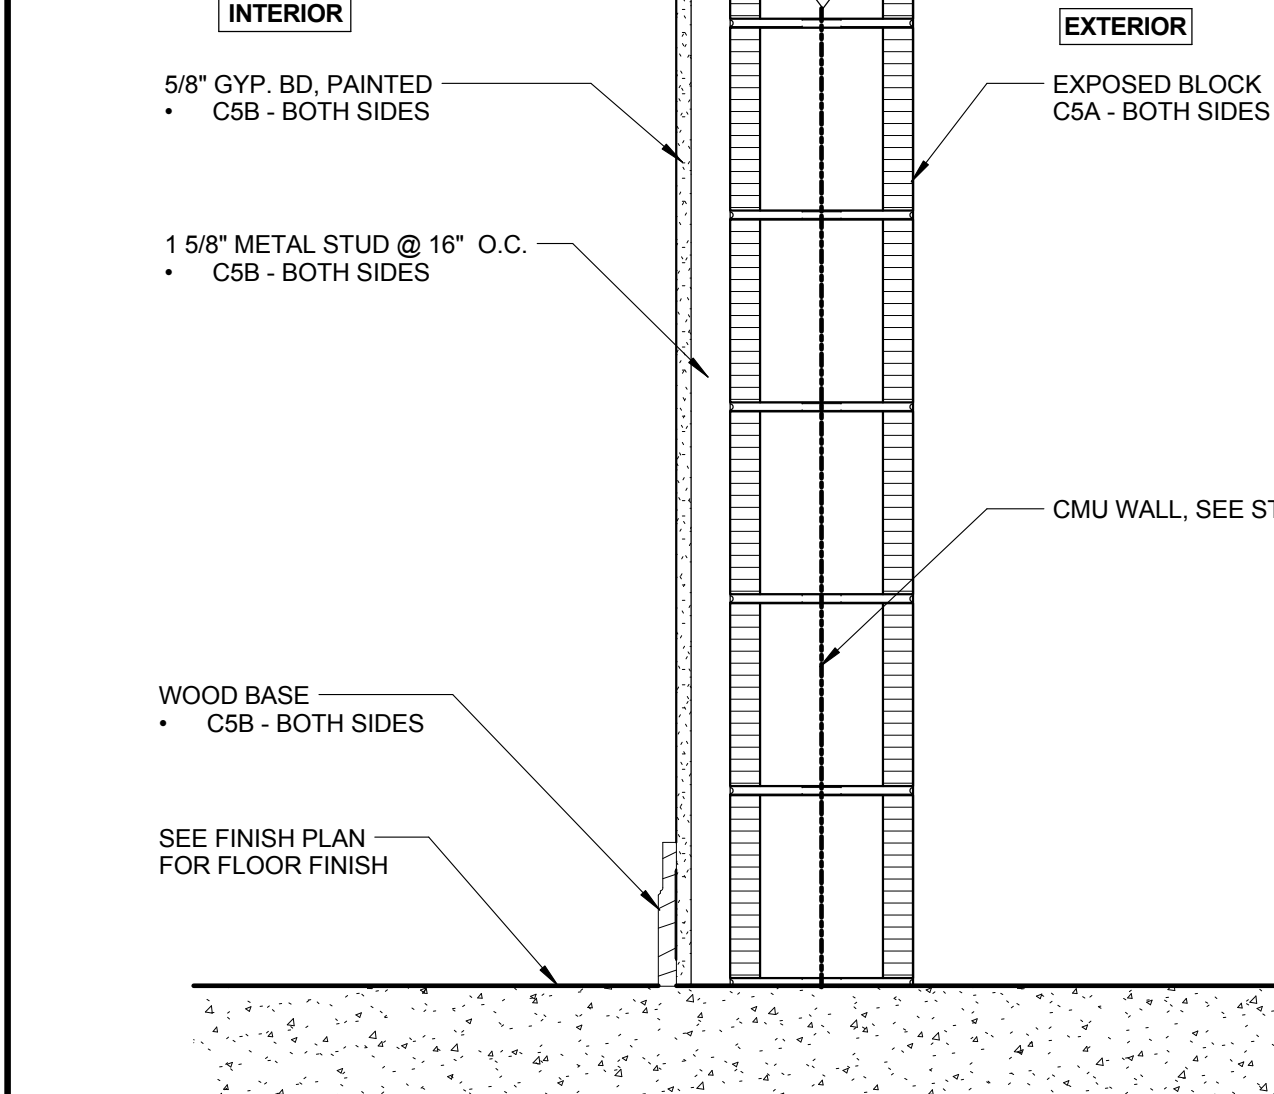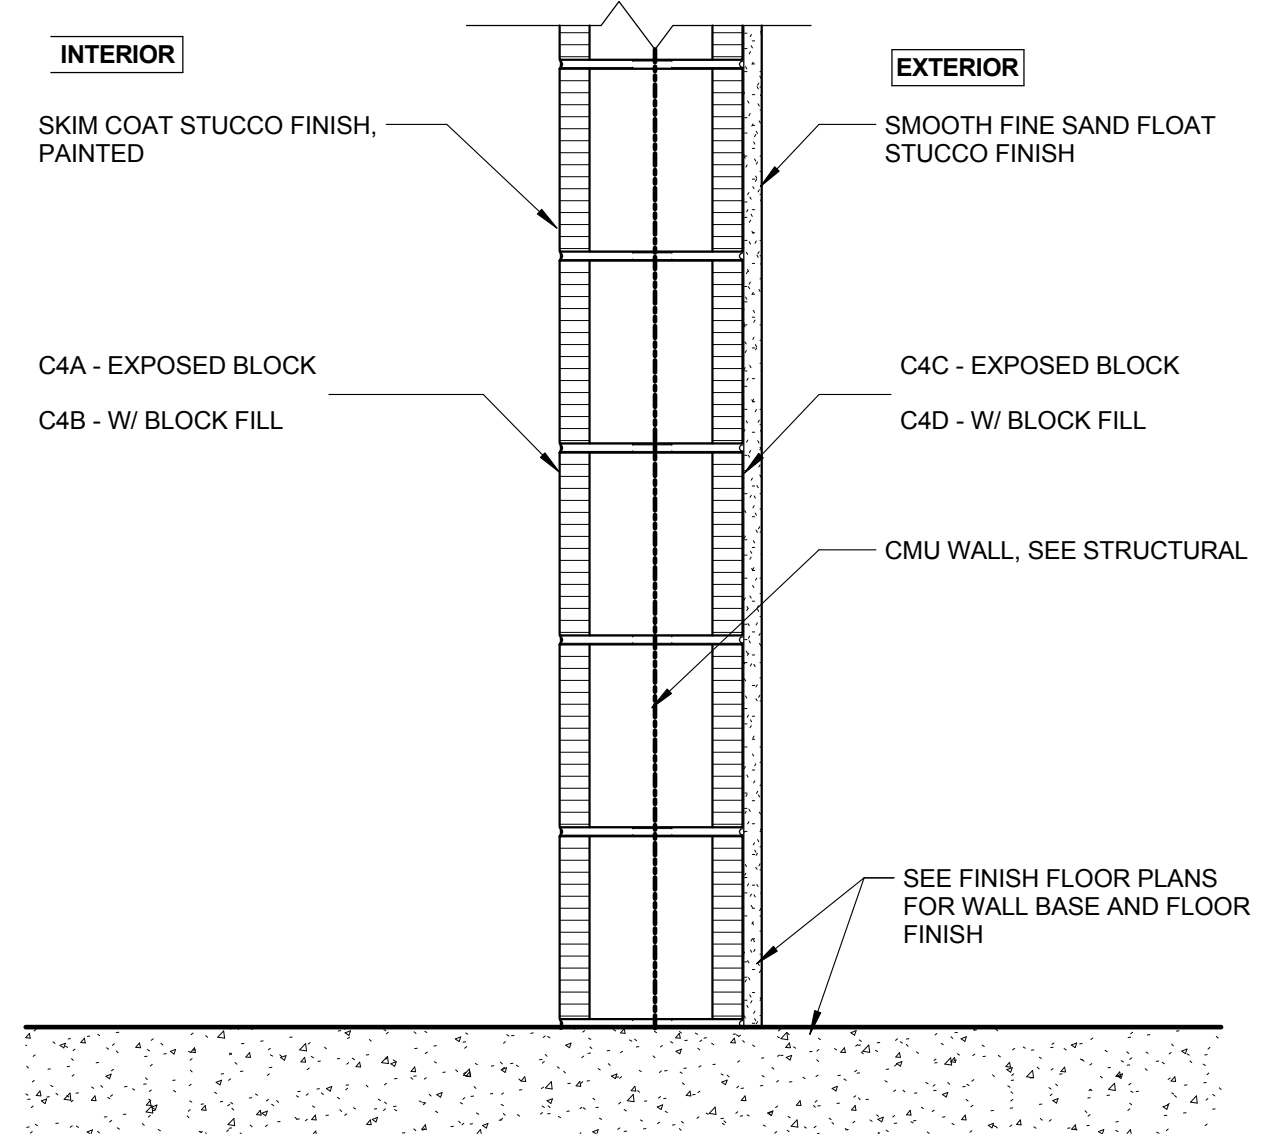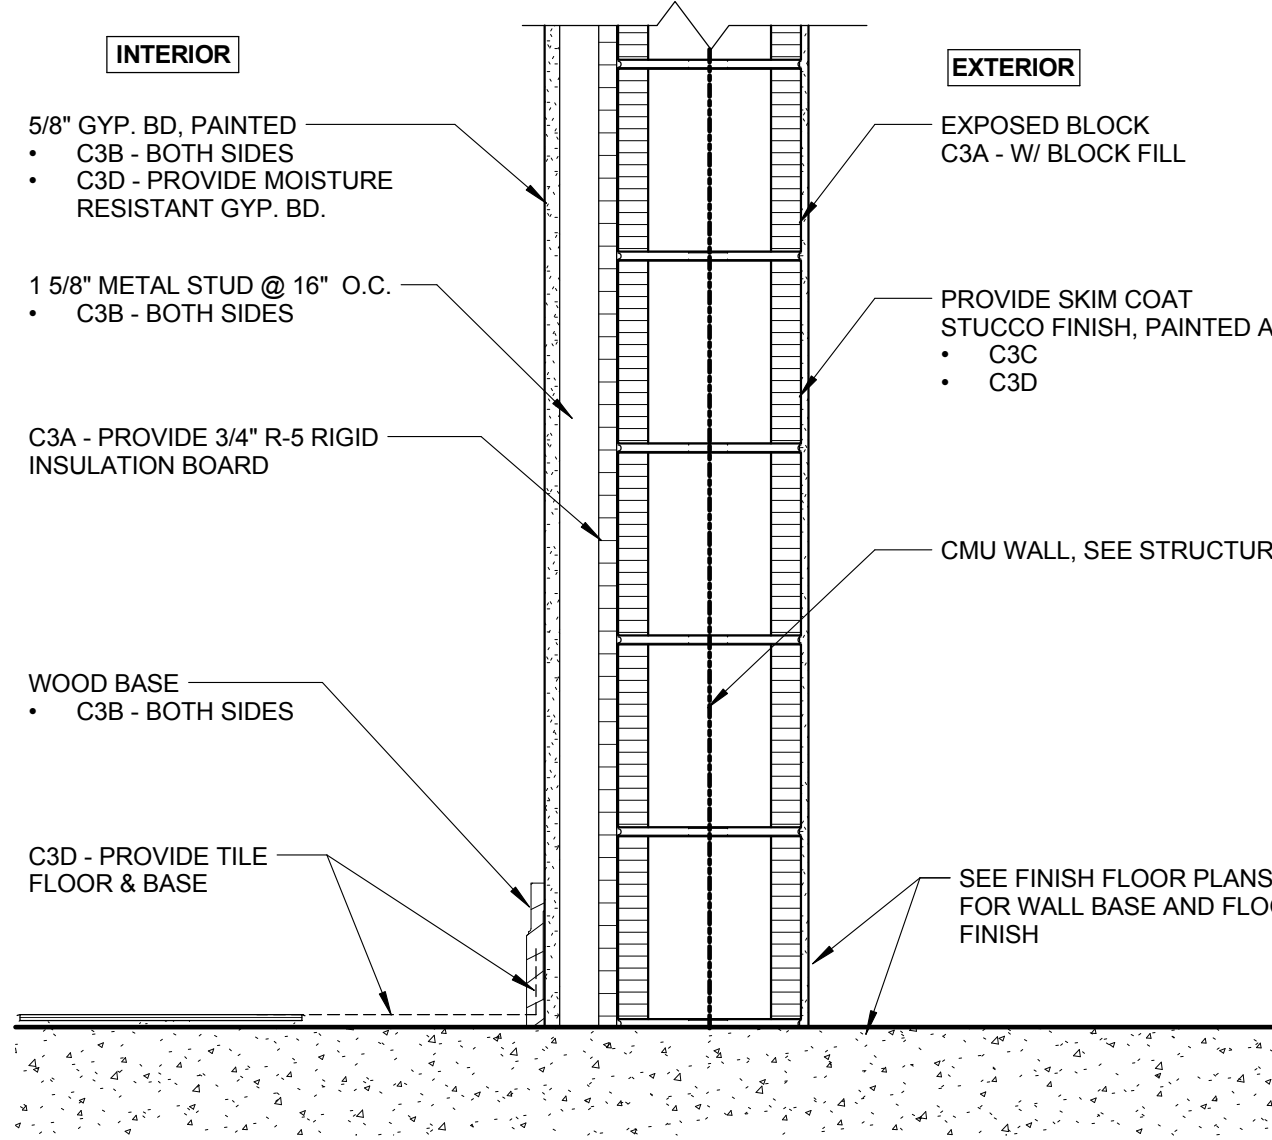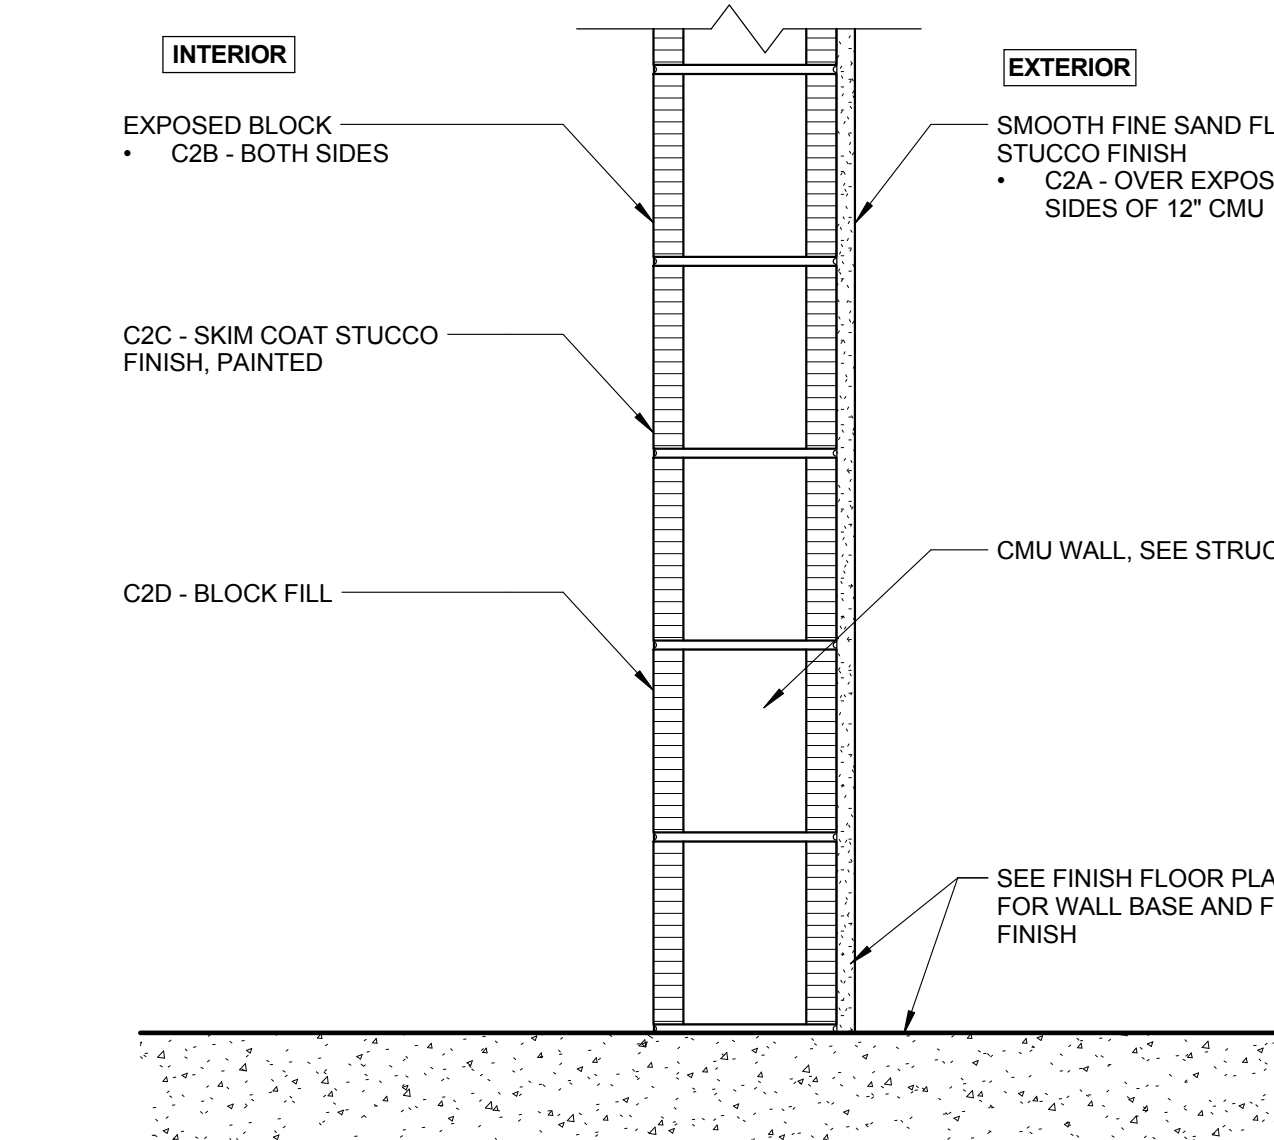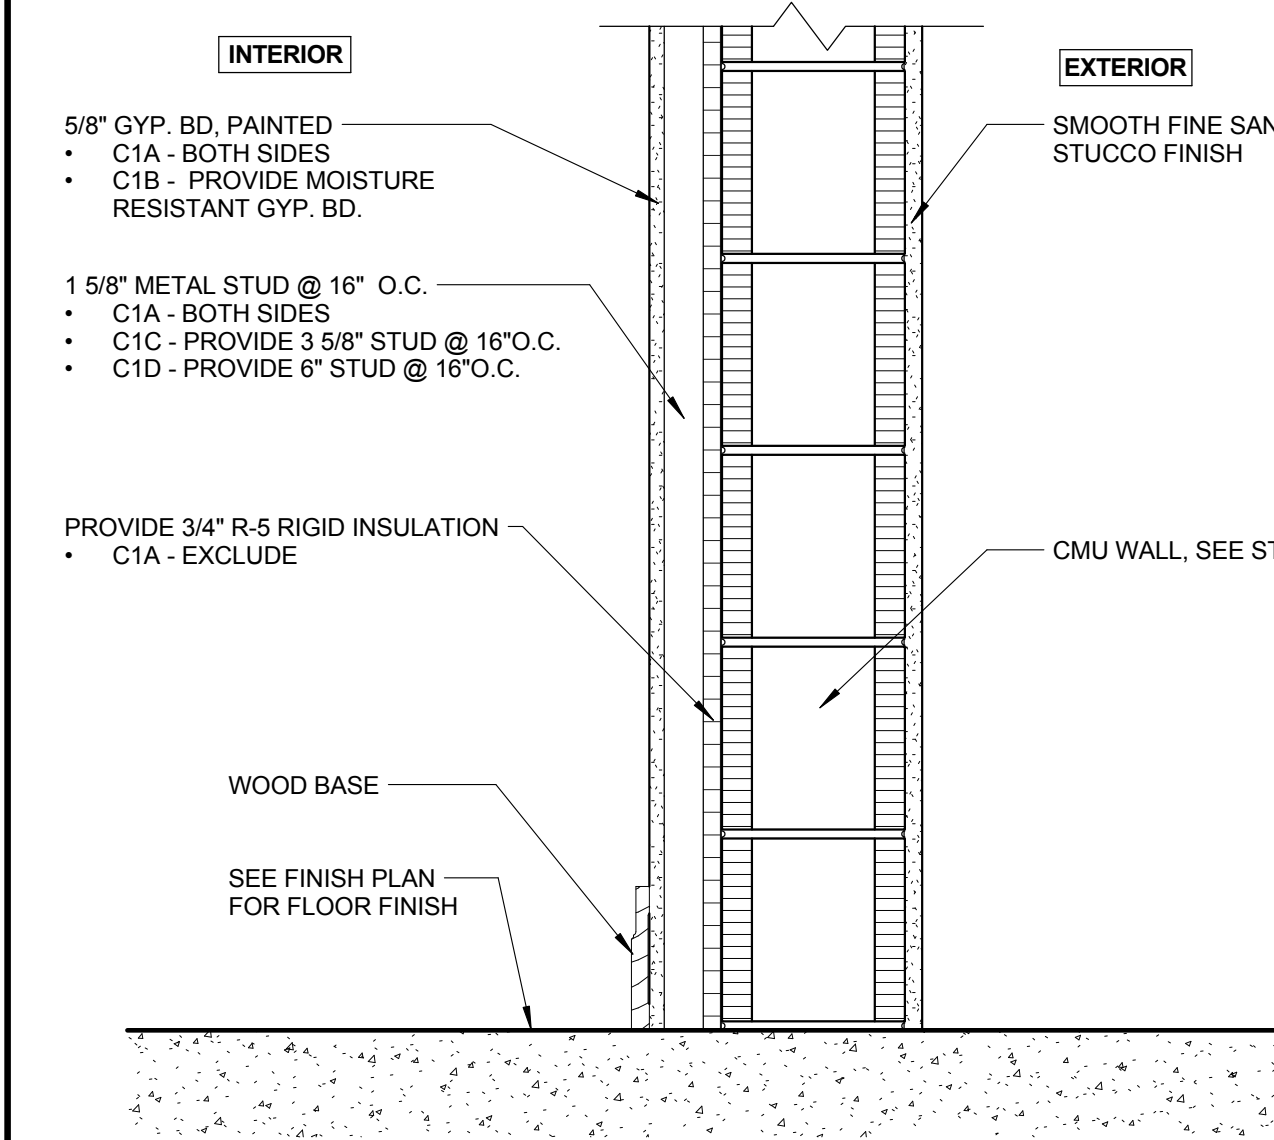			1. SEE INTERIOR ELEVATIONS & FINISH PLAN FOR PAINT & TILE LOCATIONS AND FOR TILE PATTERNS. 2. MOISTURE RESISTANT GLASS MAT FACE GYP. BD. TO BE USED IN WET LOCATIONS. 3. SEE PLAN FOR WALL TYPE CALLOUTS. 4. MASONRY DIMENSIONS LISTED ARE NOMINAL. SEE STRUCTURAL DRAWINGS FOR FURTHER INFORMATION.
WALL TYPE S12 SCALE: 1 1/2" = 1'-0"			
			
WALL TYPE C8 (A) 2 HR SCALE: 1 1/2" = 1'-0" UL# 263	WALL TYPE C7 (A) (B) SCALE: 1 1/2" = 1'-0"	WALL TYPE C6 (A) (B) (C) (D) SCALE: 1 1/2" = 1'-0"	WALL TYPE C5 (A) (B) 1 HR SCALE: 1 1/2" = 1'-0" UL# 263
			
WALL TYPE C4 (A) (B) (C) 2 HR SCALE: 1 1/2" = 1'-0" UL# 263	WALL TYPE C3 (A) (B) (C) (D) 2 HR SCALE: 1 1/2" = 1'-0" UL# 263	WALL TYPE C2 (A) (B) (C) (D) SCALE: 1 1/2" = 1'-0"	WALL TYPE C1 (A) (B) (C) (D) SCALE: 1 1/2" = 1'-0"

ISSUED FOR :

BIDS

PERMIT

CONSTRUCTION

SEAL

PROJECT TITLE

UPTOWN ATLANTIC - 800 BLOCK

W. ATLANTIC AVE., DELRAY BEACH, FL

REVISIONS		
NUM.	DESCRIPTION	DATE

THESE DRAWINGS ARE PREPARED PER ESTABLISHED INDUSTRY STANDARDS AND REPRESENT THE ARCHITECT AND ENGINEERS DESIGN CONCEPT. THEY ARE NOT INTENDED TO PROVIDE EVERY DETAIL OR CONDITION REQUIRED TO CONSTRUCT THE BUILDING. THE CONTRACTOR THROUGH SUBMITTALS AND OTHER COORDINATION EFFORTS IS FULLY RESPONSIBLE FOR PROVIDING A COMPLETE AND OPERATIONAL BUILDING WHETHER INDICATED ON THE PLANS OR NOT.

FILE NUMBER

DRAWING TITLE

WALL TYPES-MASONRY













DATE

DRAWN BY

JOB NUMBER

121108

DRAWING NUMBER

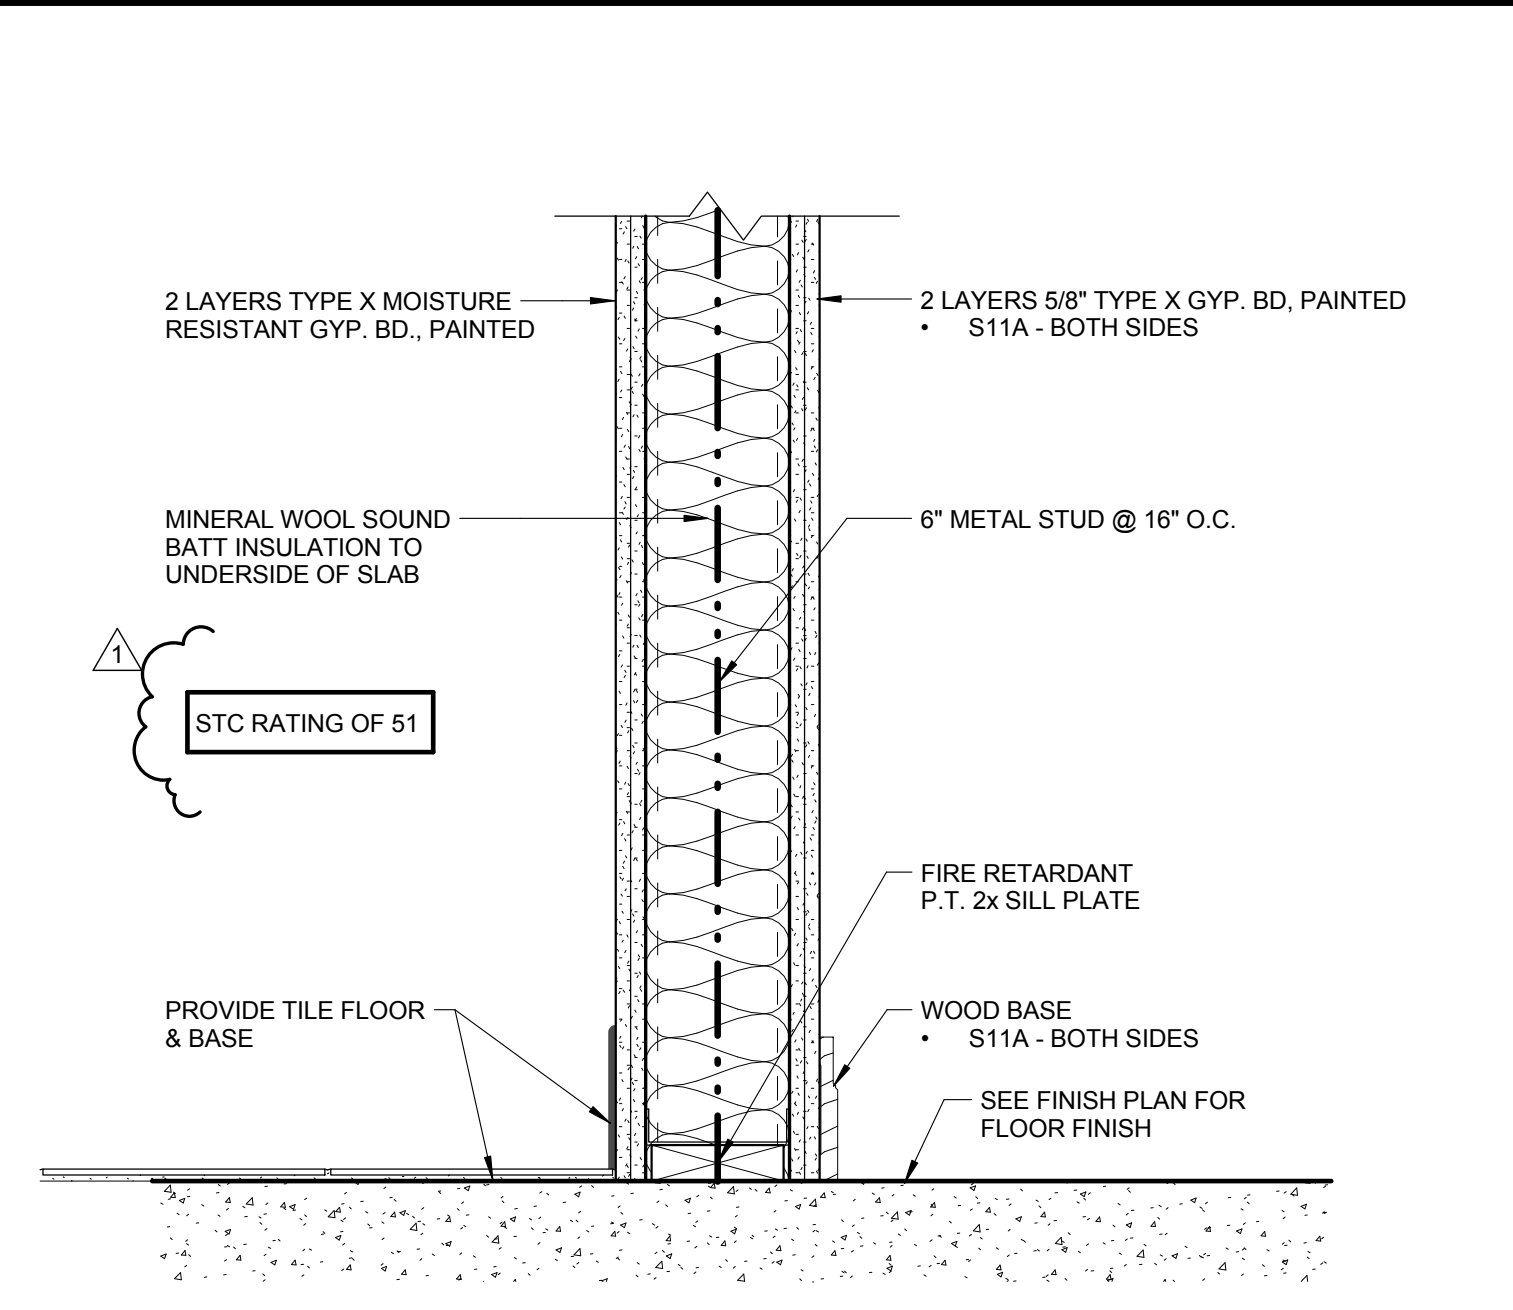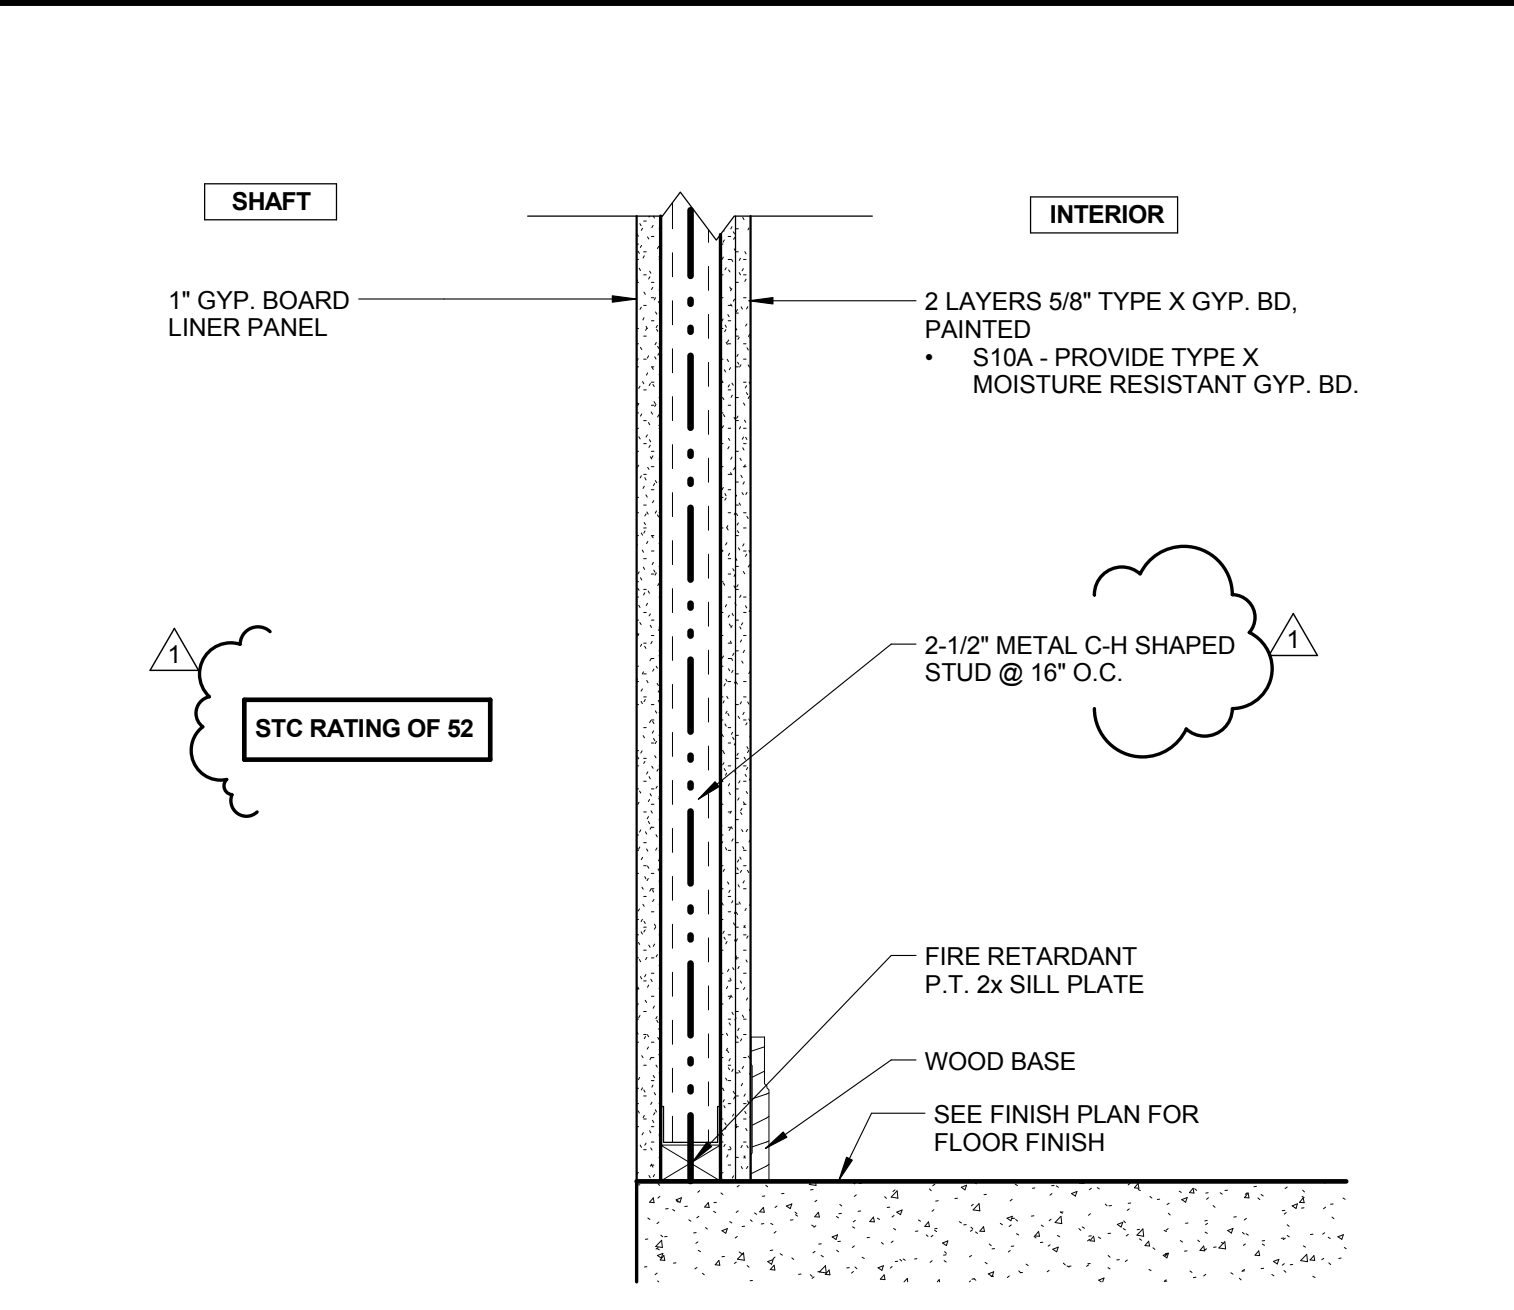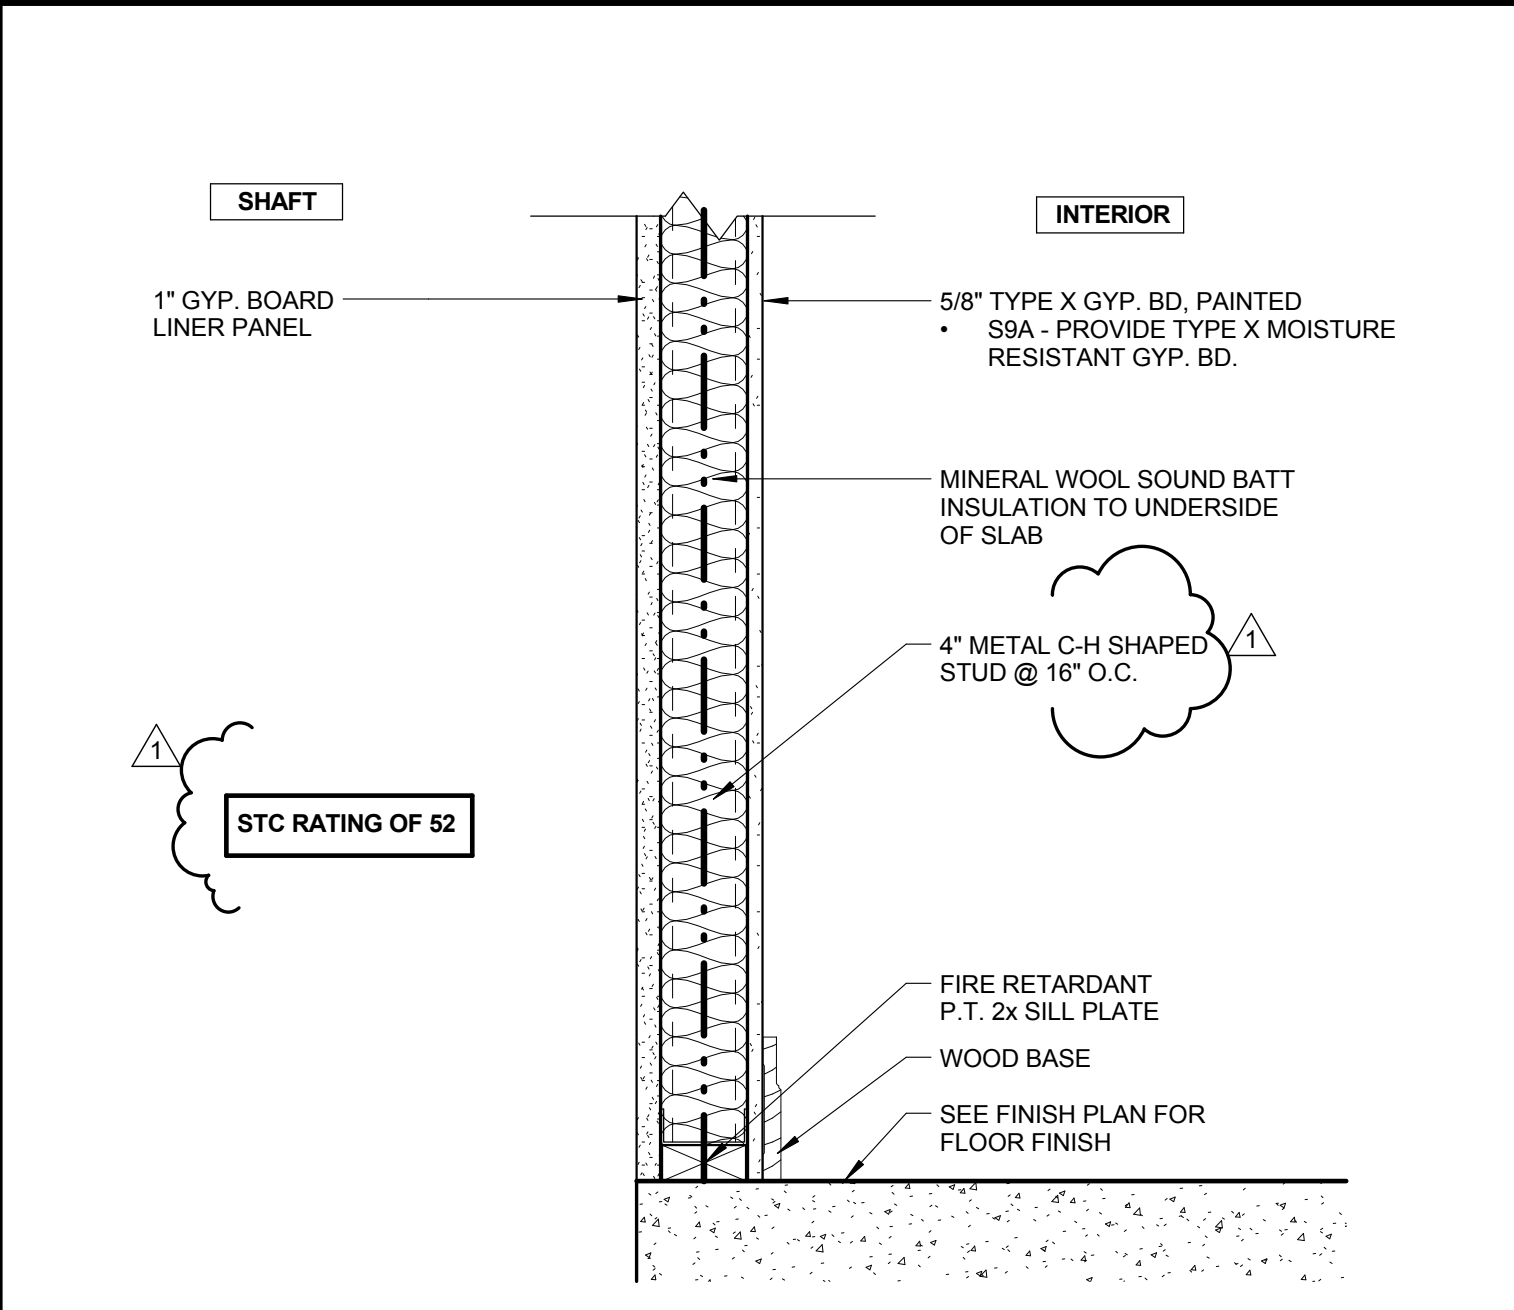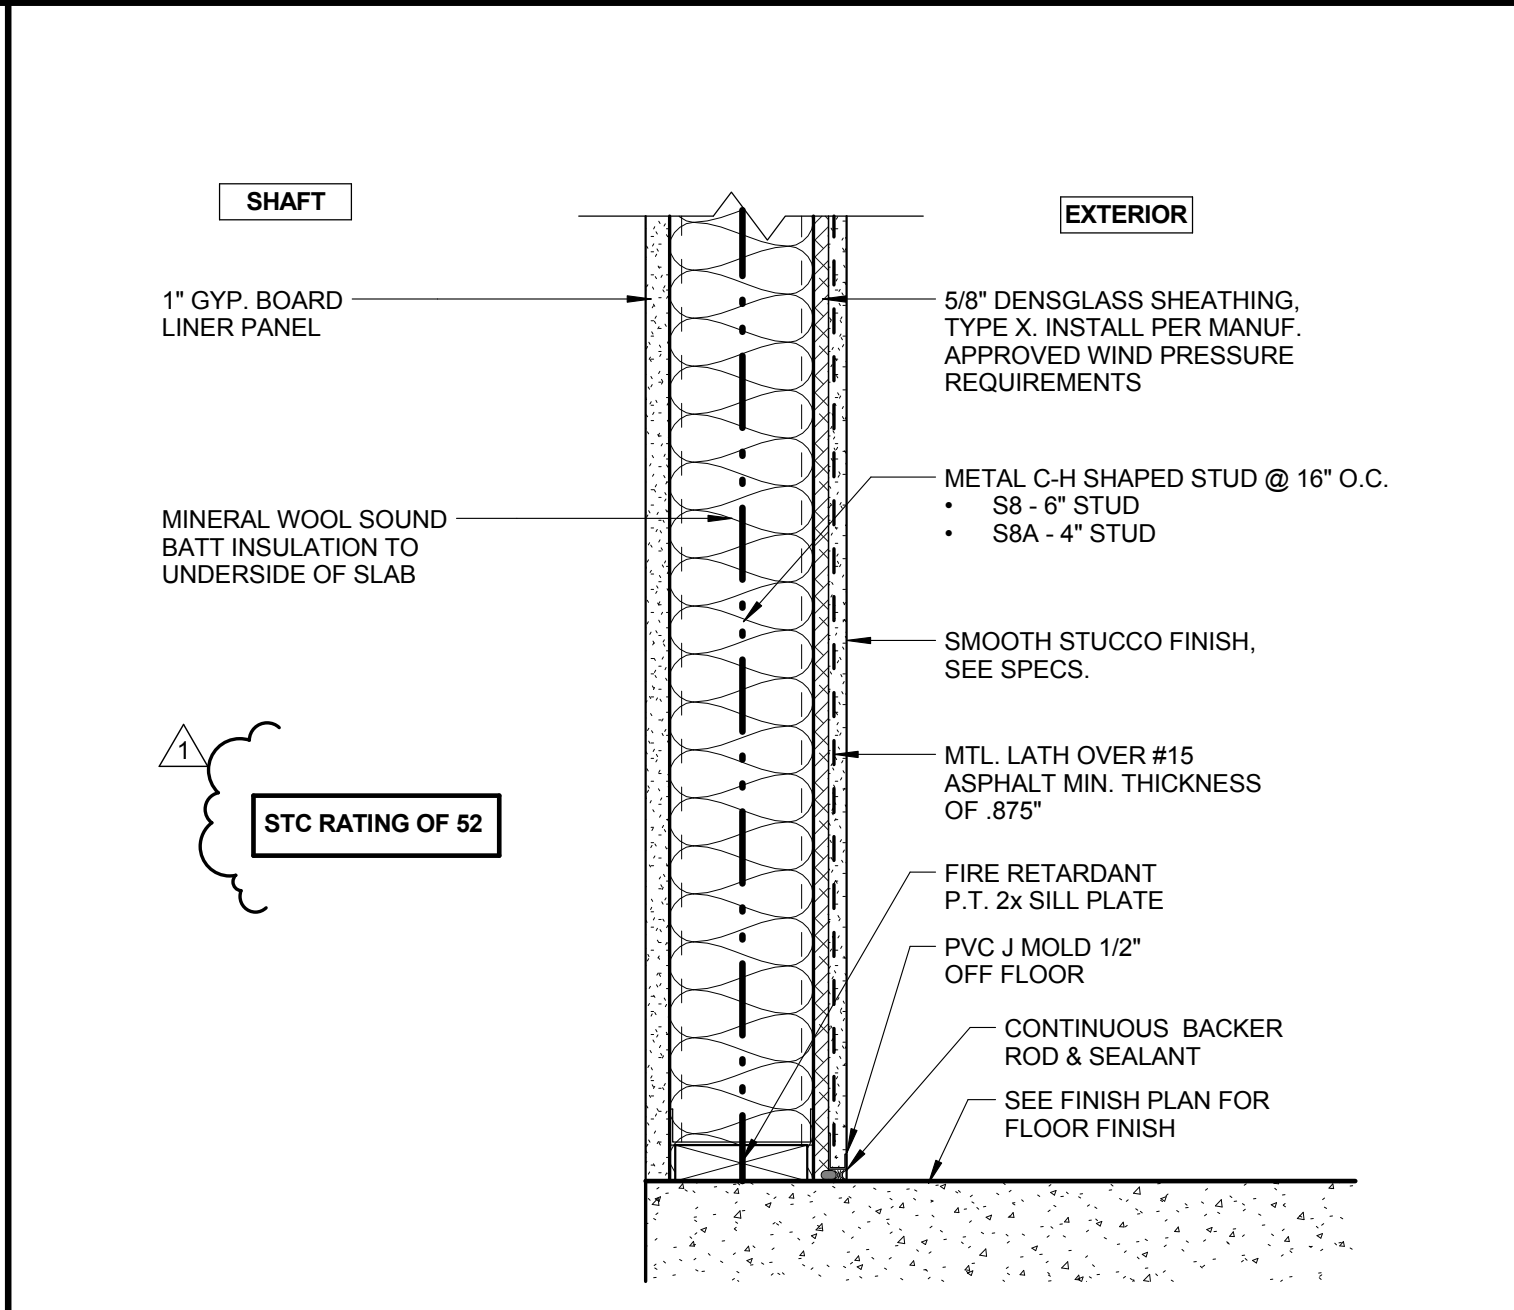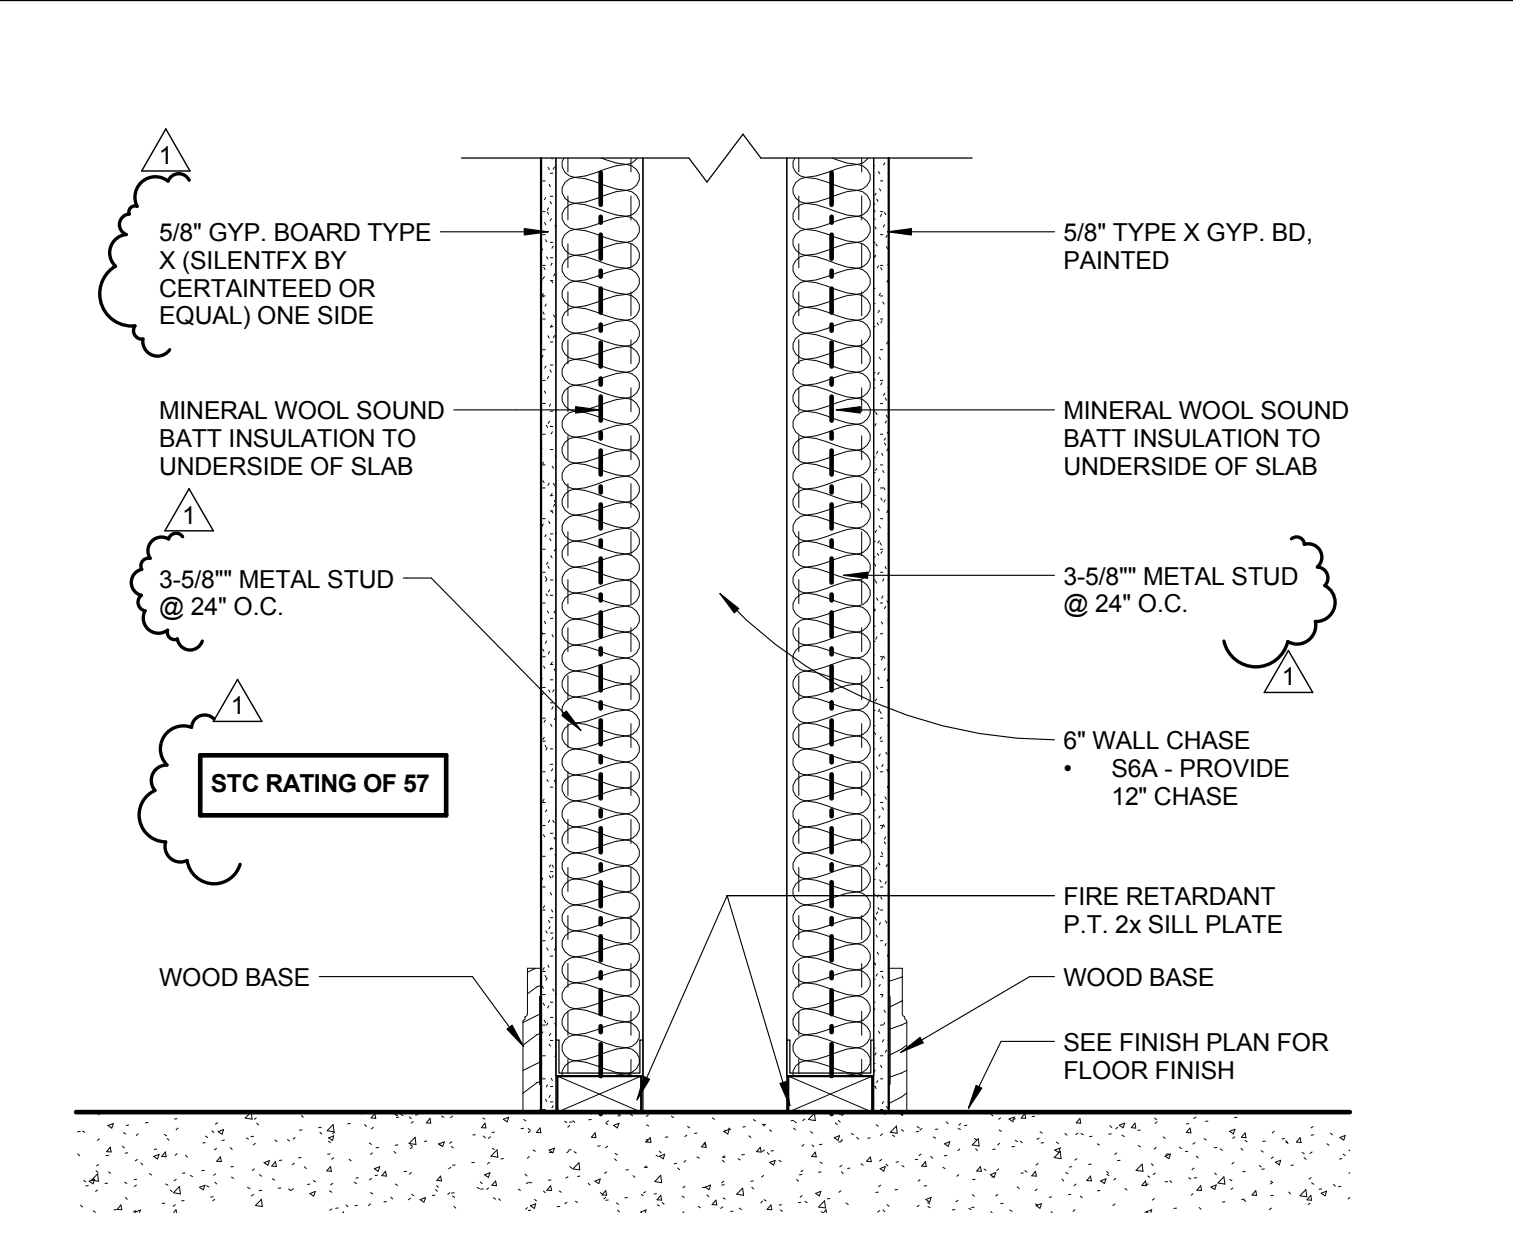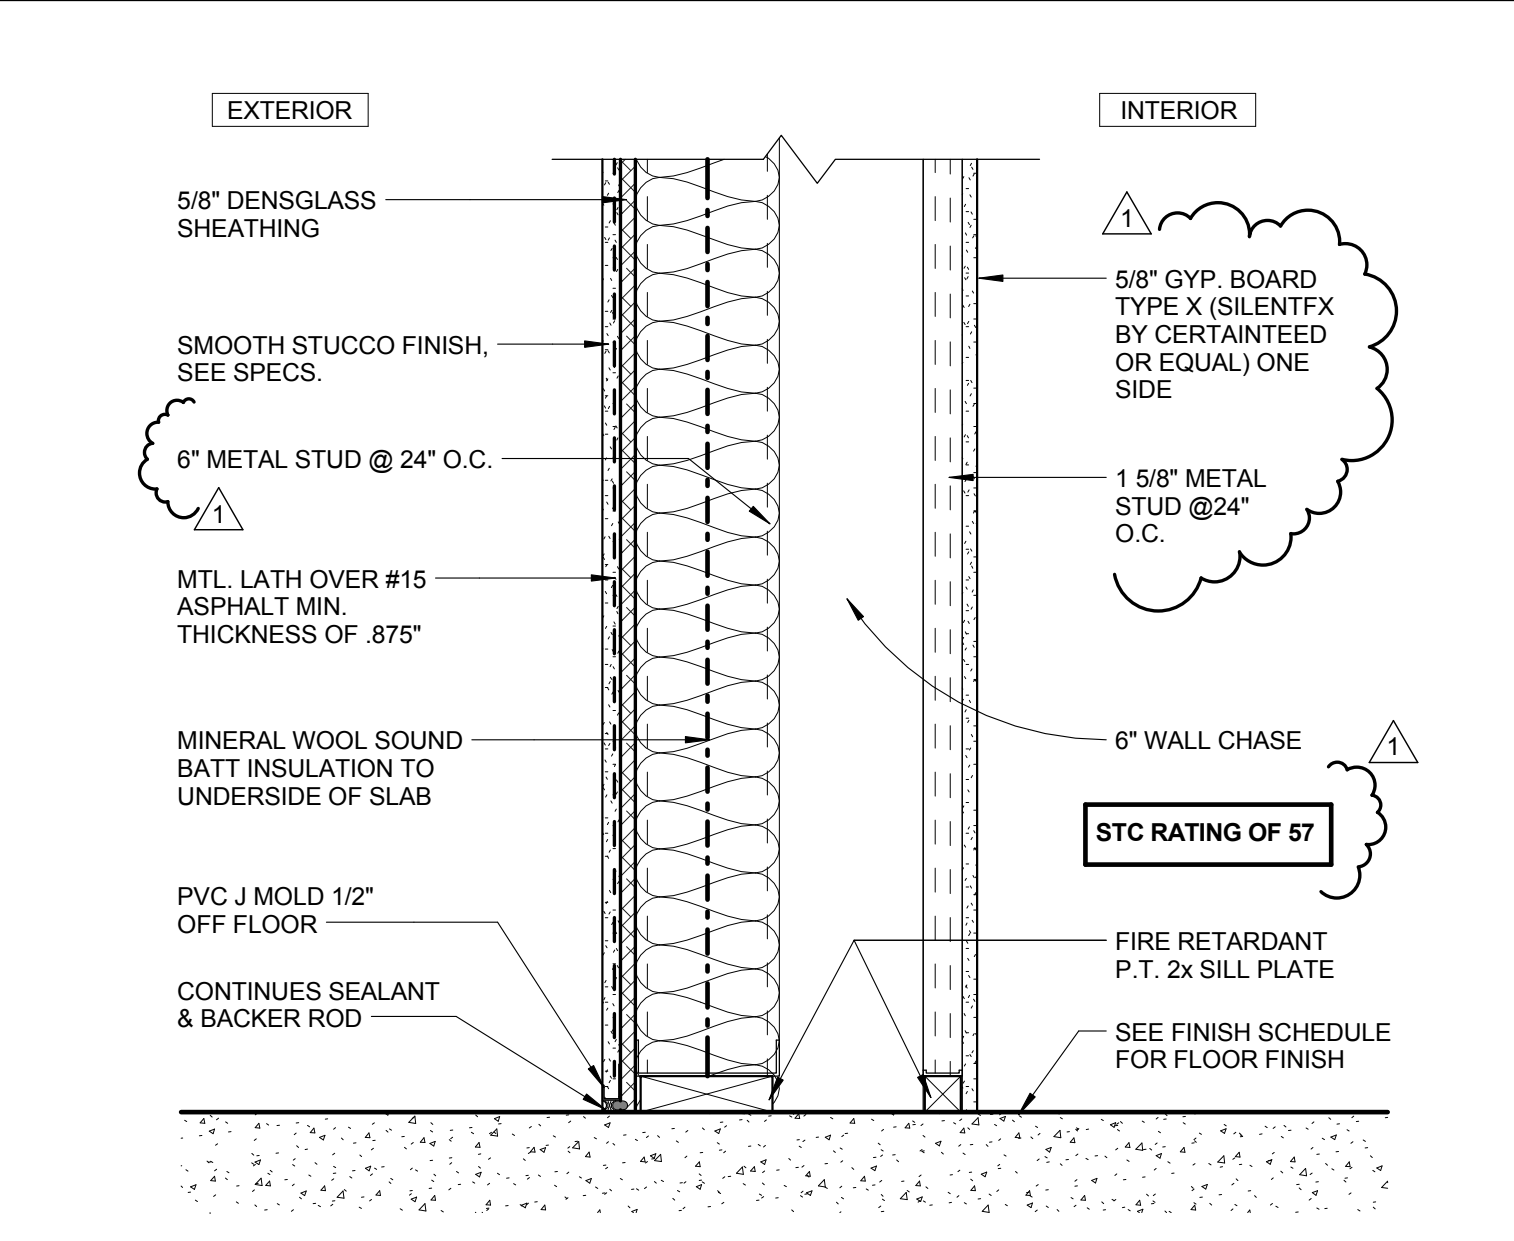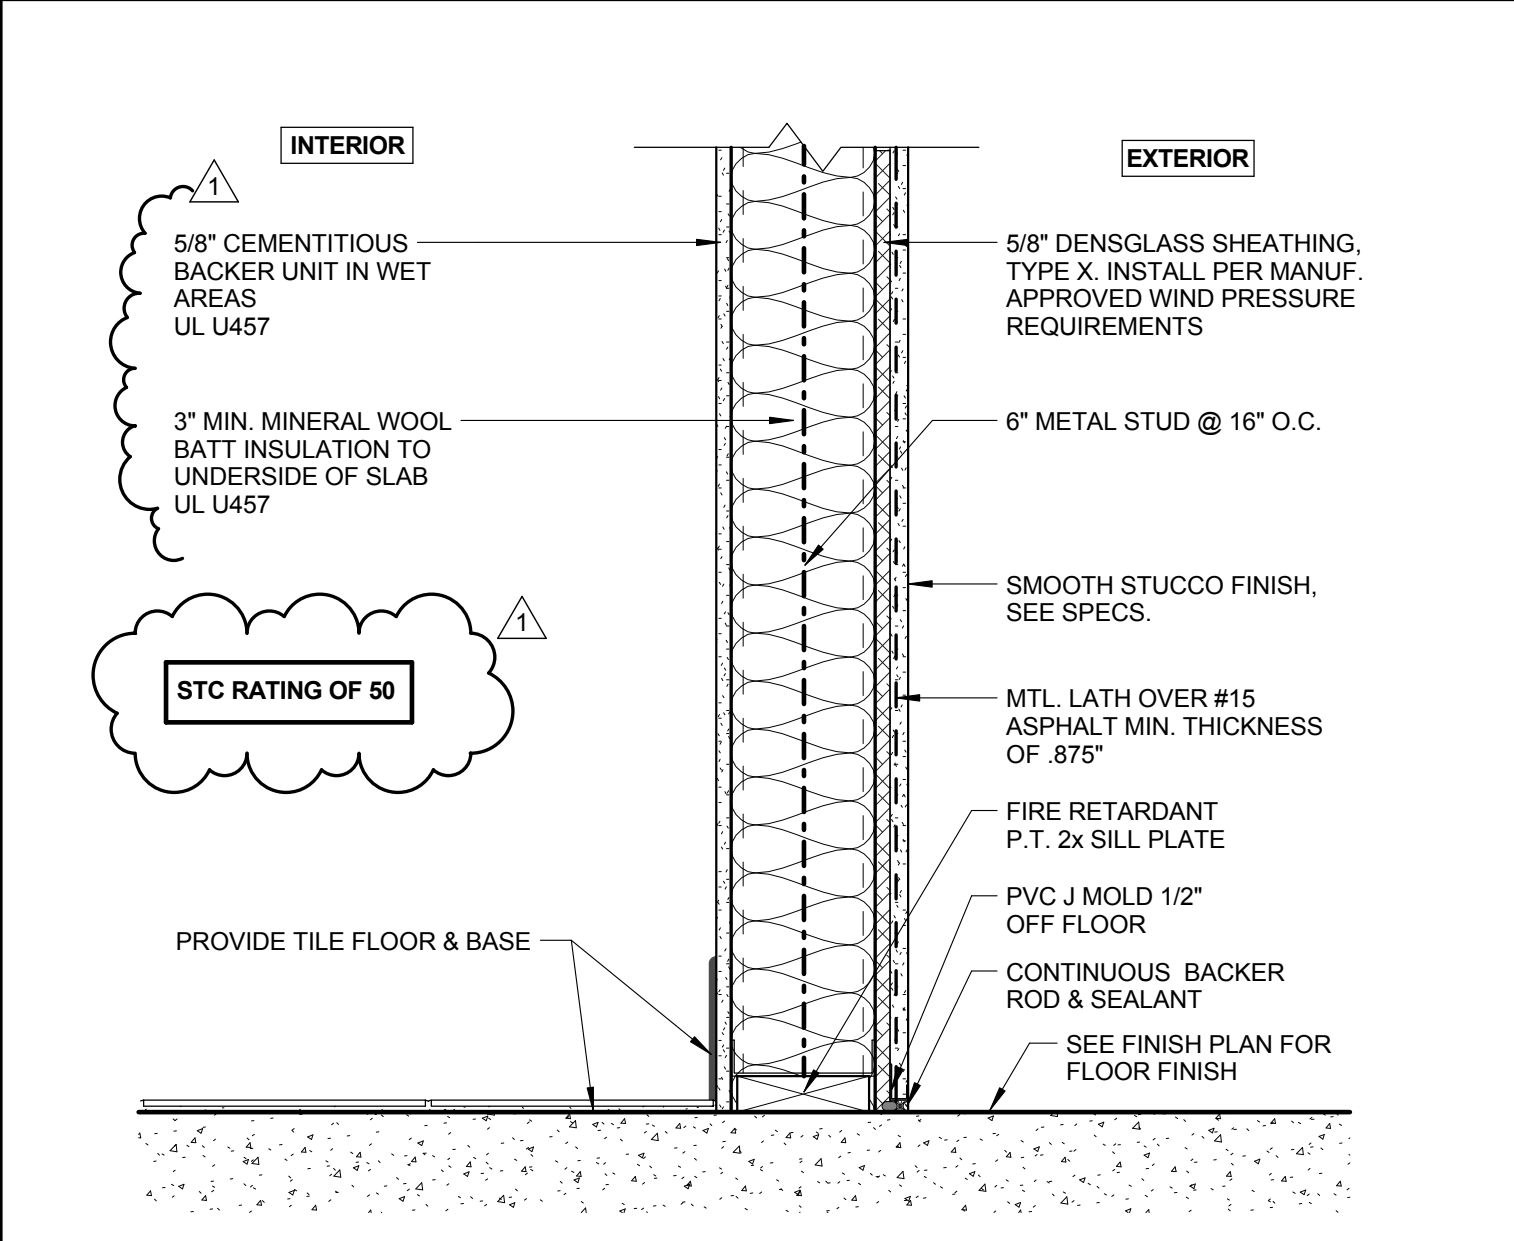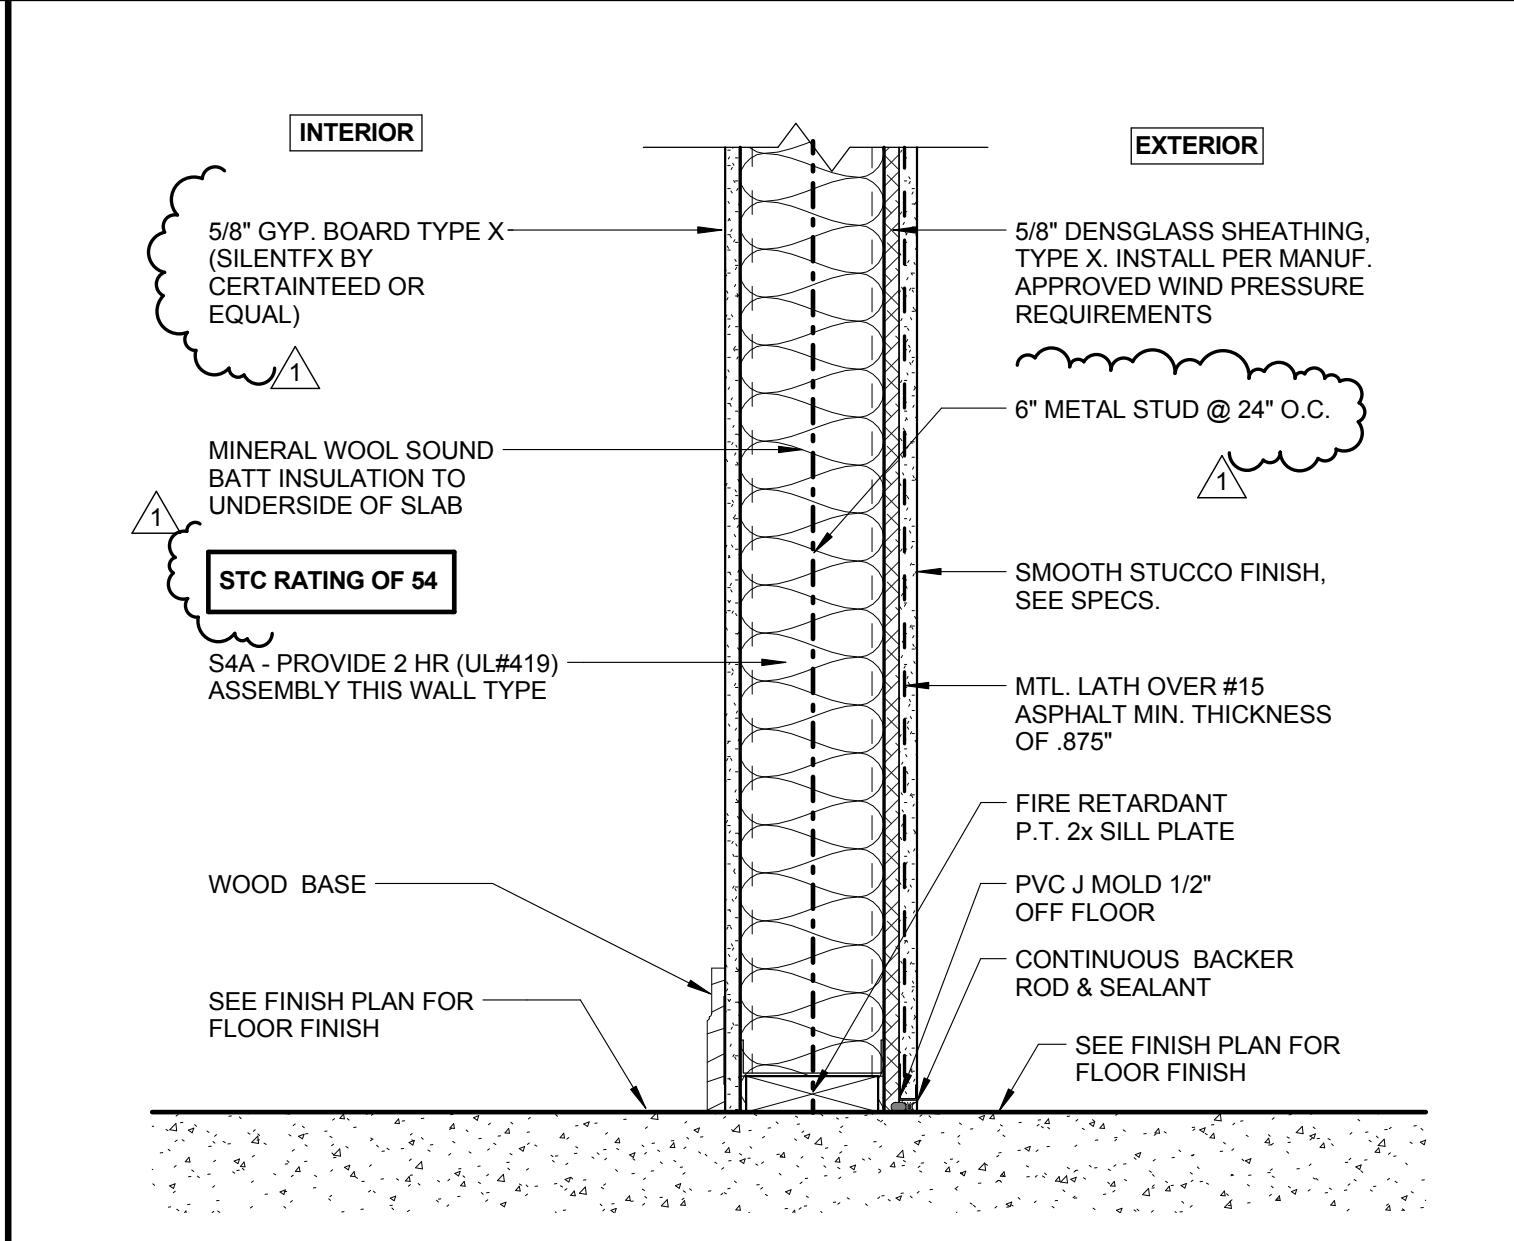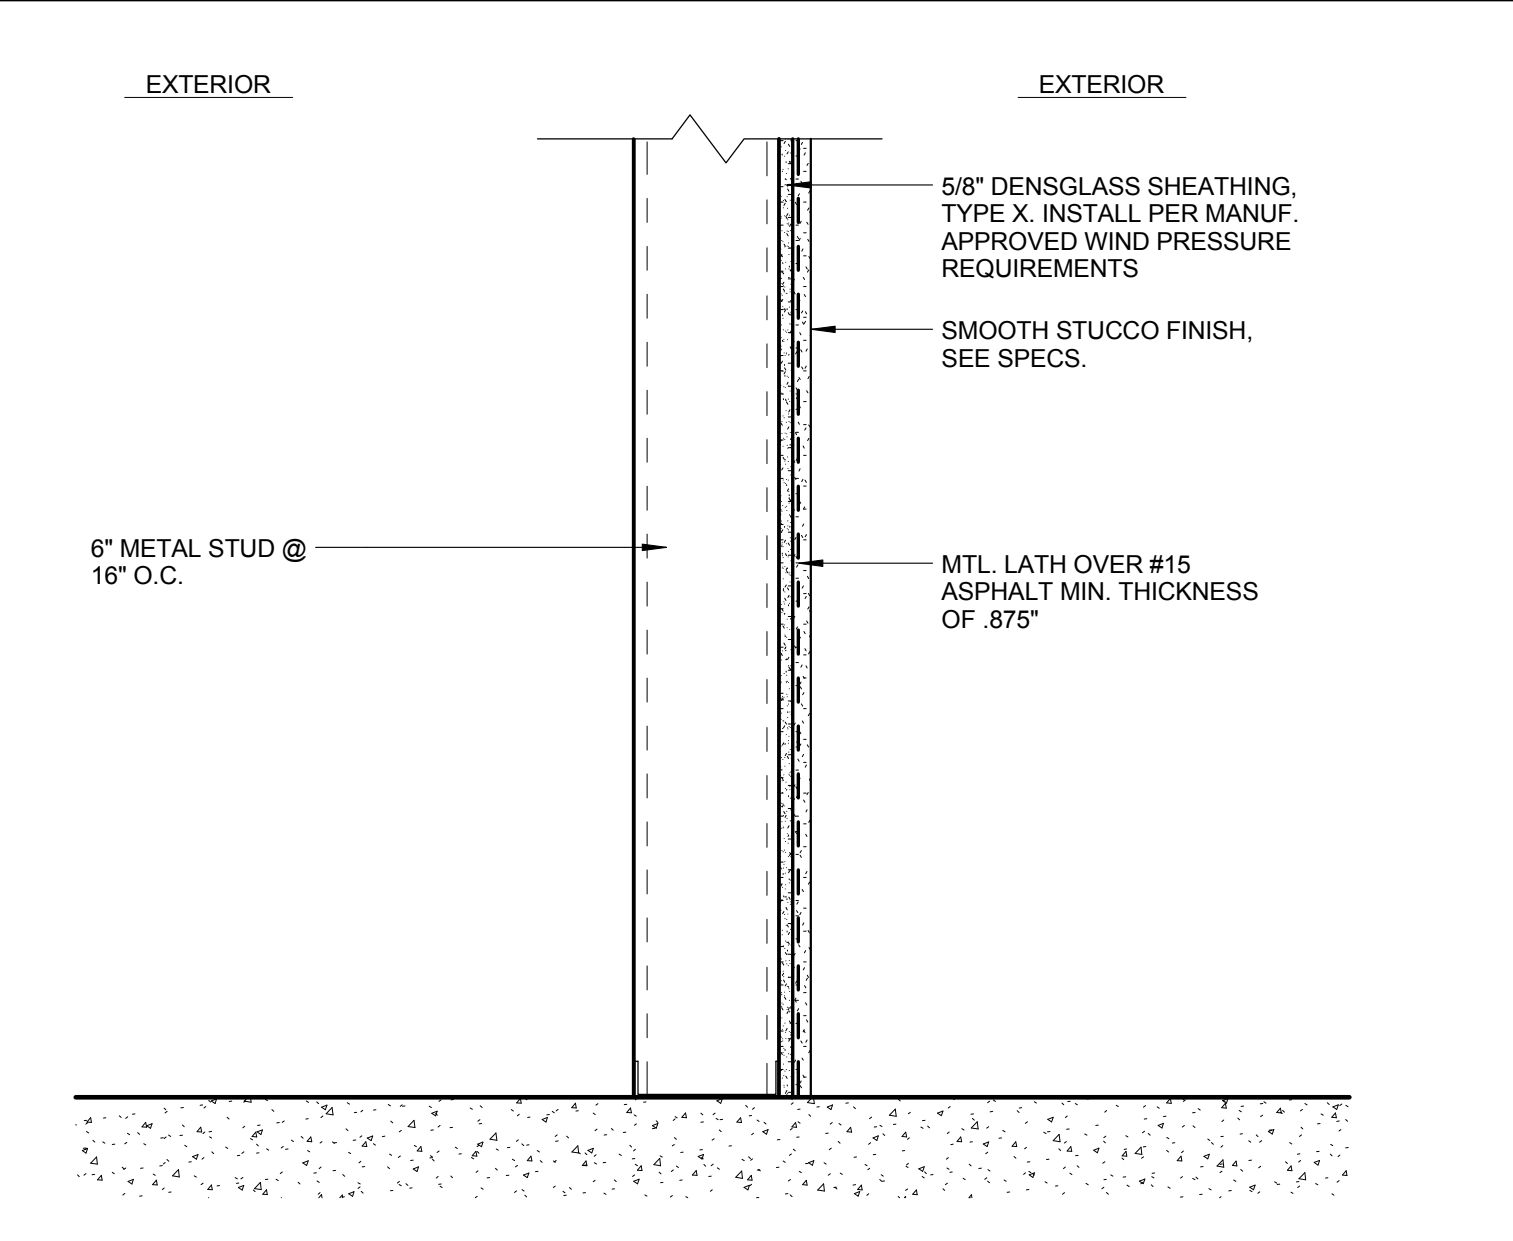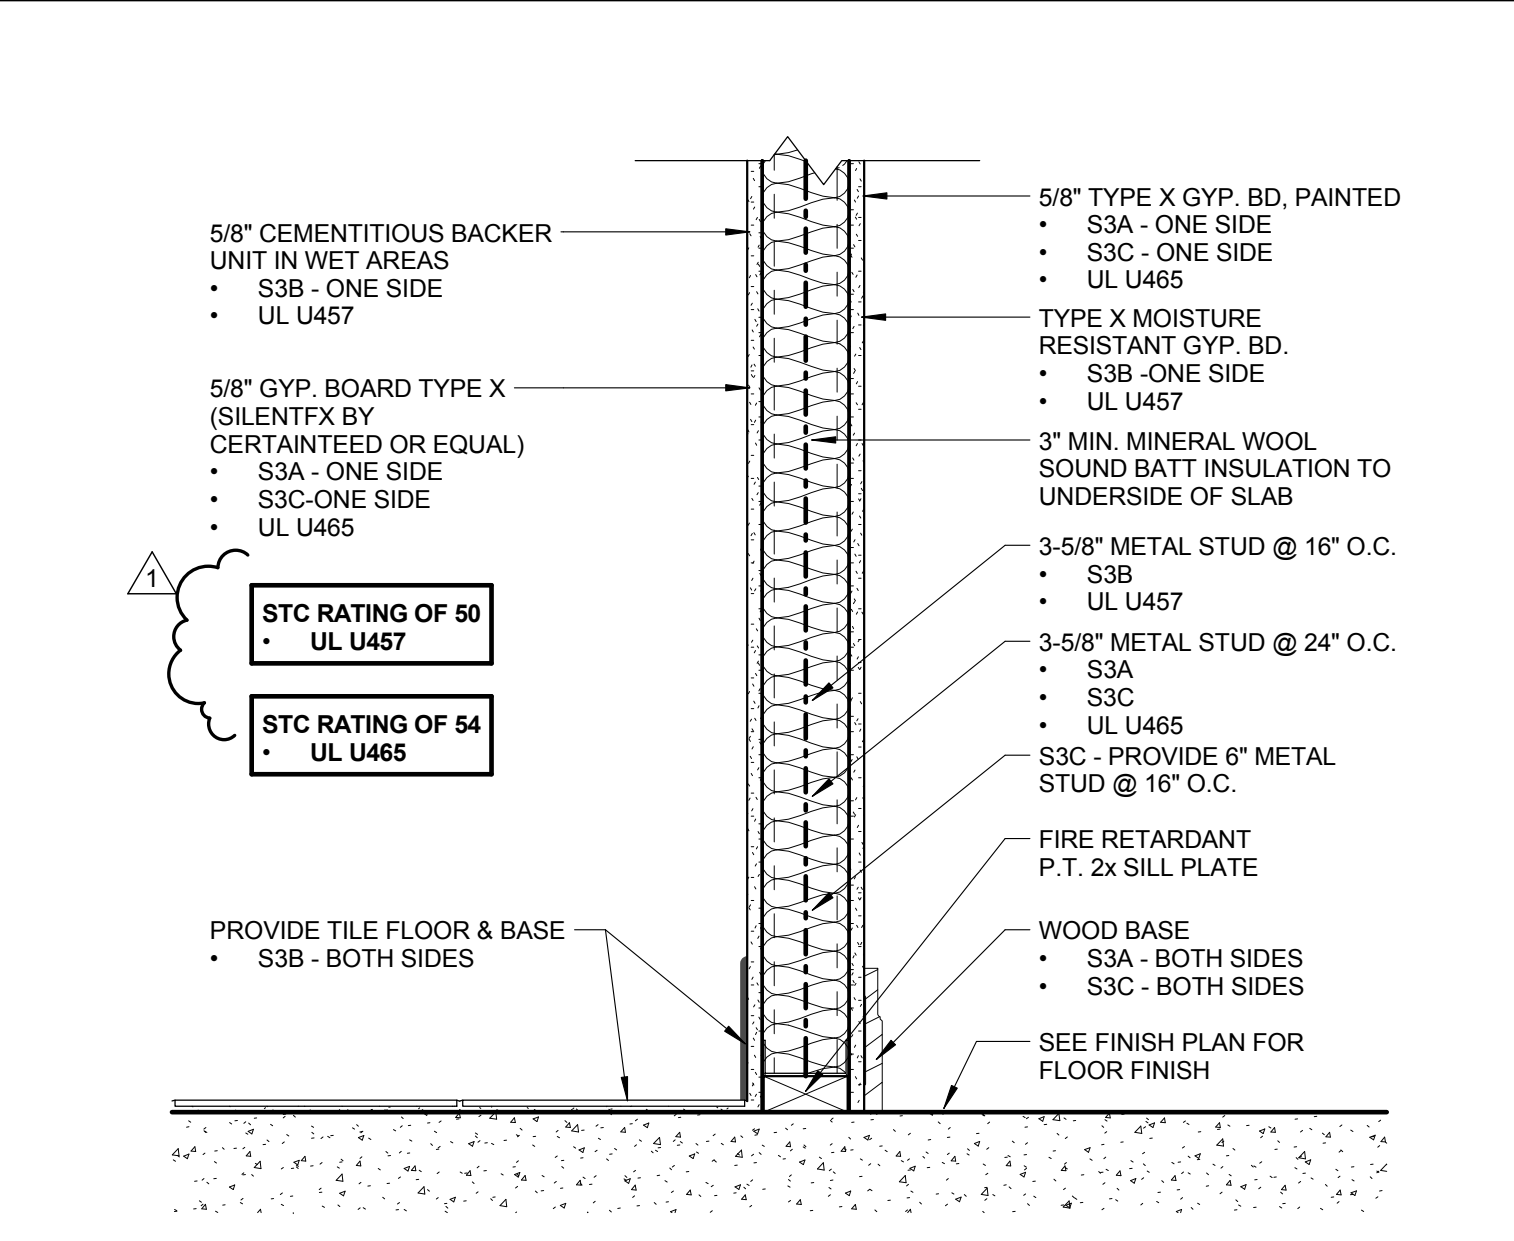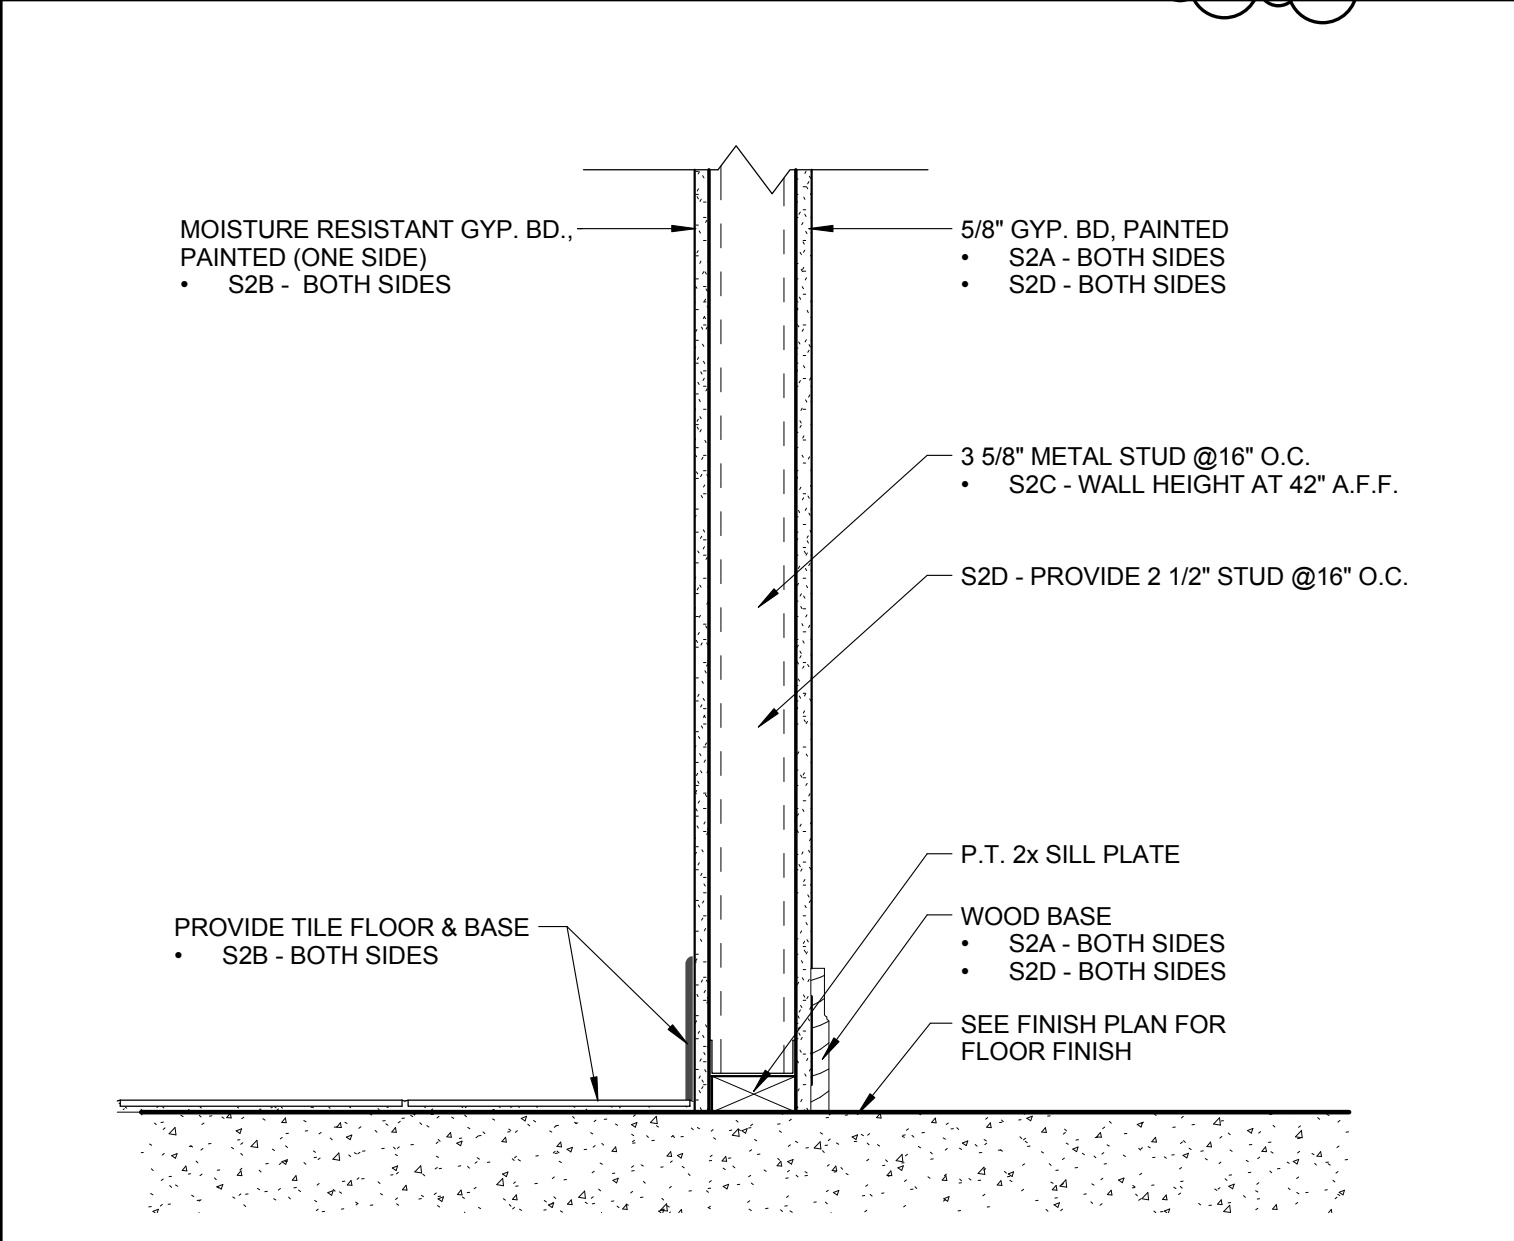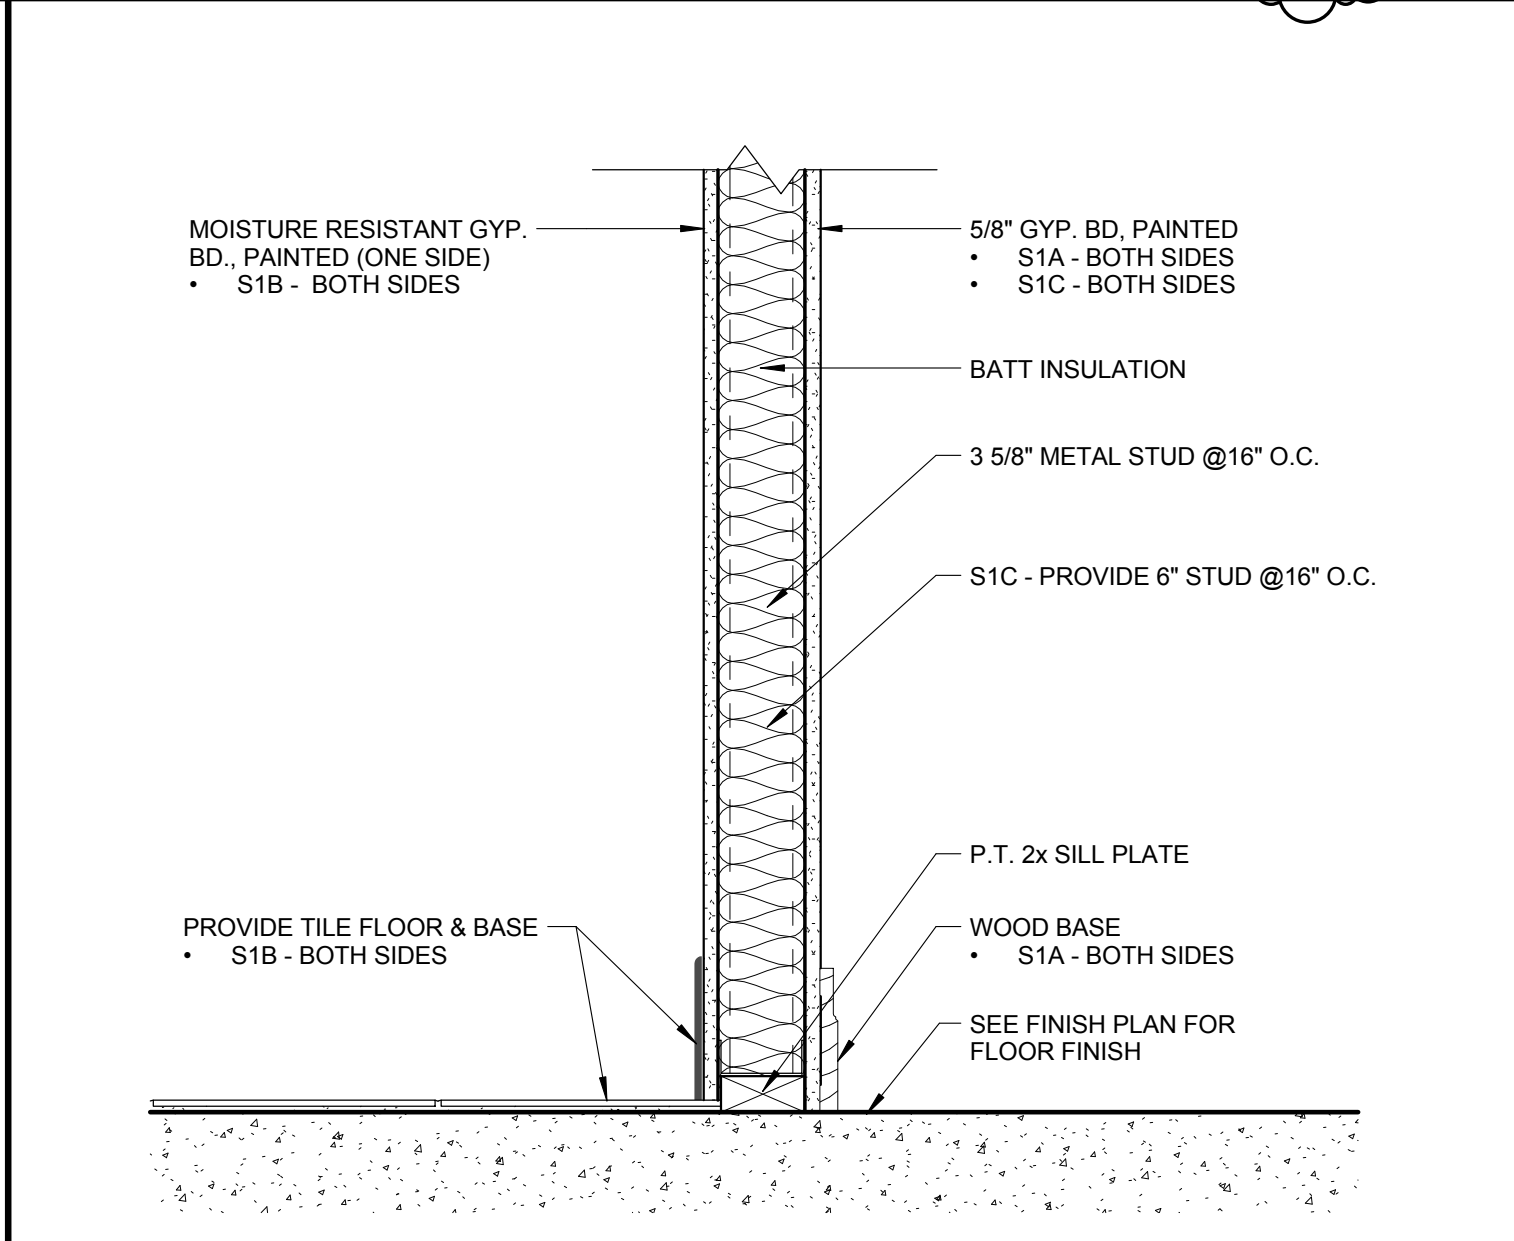 2 LAYERS TYPE X MOISTURE RESISTANT GYP. BD., PAINTED 2 LAYERS 5/8" TYPE X GYP. BD. PAINTED • S11A - BOTH SIDES MINERAL WOOL SOUND BATT INSULATION TO UNDERSIDE OF SLAB 6" METAL STUD @ 16" O.C. STC RATING OF 51 FIRE RETARDANT P.T. 2x SILL PLATE WOOD BASE • S11A - BOTH SIDES SEE FINISH PLAN FOR FLOOR FINISH PROVIDE TILE FLOOR & BASE	 SHAFT 1" GYP. BOARD LINER PANEL 2 LAYERS 5/8" TYPE X GYP. BD. PAINTED • S10A - PROVIDE TYPE X MOISTURE RESISTANT GYP. BD. 2-1/2" METAL C-H SHAPED STUD @ 16" O.C. STC RATING OF 52 FIRE RETARDANT P.T. 2x SILL PLATE WOOD BASE SEE FINISH PLAN FOR FLOOR FINISH	 SHAFT 1" GYP. BOARD LINER PANEL 5/8" TYPE X GYP. BD. PAINTED • S9A - PROVIDE TYPE X MOISTURE RESISTANT GYP. BD. MINERAL WOOL SOUND BATT INSULATION TO UNDERSIDE OF SLAB 4" METAL C-H SHAPED STUD @ 16" O.C. STC RATING OF 52 FIRE RETARDANT P.T. 2x SILL PLATE WOOD BASE SEE FINISH PLAN FOR FLOOR FINISH	 SHAFT 1" GYP. BOARD LINER PANEL 5/8" DENSGLOSS SHEATHING, TYPE X. INSTALL PER MANUF. APPROVED WIND PRESSURE REQUIREMENTS MINERAL WOOL SOUND BATT INSULATION TO UNDERSIDE OF SLAB METAL C-H SHAPED STUD @ 16" O.C. • S8 - 6" STUD • S8A - 4" STUD SMOOTH STUCCO FINISH, SEE SPECS. MTL. LATH OVER #15 ASPHALT MIN. THICKNESS OF .875" FIRE RETARDANT P.T. 2x SILL PLATE PVC J MOLD 1/2" OFF FLOOR CONTINUOUS BACKER ROD & SEALANT SEE FINISH PLAN FOR FLOOR FINISH STC RATING OF 52
WALL TYPE S11 (A) SCALE: 1 1/2" = 1'-0"	WALL TYPE S10 (A) SCALE: 1 1/2" = 1'-0"	WALL TYPE S9 (A) SCALE: 1 1/2" = 1'-0"	WALL TYPE S8 (A) SCALE: 1 1/2" = 1'-0"
2 HR UL# 419	2 HR UL# 415	2 HR UL# 415	2 HR UL# 415
 5/8" GYP. BOARD TYPE X (SILENTFX BY CERTAINTEE OR EQUAL) ONE SIDE MINERAL WOOL SOUND BATT INSULATION TO UNDERSIDE OF SLAB 3-5/8" METAL STUD @ 24" O.C. STC RATING OF 57 6" WALL CHASE • S6A - PROVIDE 12" CHASE FIRE RETARDANT P.T. 2x SILL PLATE WOOD BASE SEE FINISH PLAN FOR FLOOR FINISH 5/8" TYPE X GYP. BD. PAINTED MINERAL WOOL SOUND BATT INSULATION TO UNDERSIDE OF SLAB 3-5/8" METAL STUD @ 24" O.C. 6" METAL STUD @ 24" O.C. SMOOTH STUCCO FINISH, SEE SPECS. MTL. LATH OVER #15 ASPHALT MIN. THICKNESS OF .875" MINERAL WOOL SOUND BATT INSULATION TO UNDERSIDE OF SLAB PVC J MOLD 1/2" OFF FLOOR CONTINUES SEALANT & BACKER ROD SEE FINISH SCHEDULE FOR FLOOR FINISH 5/8" GYP. BOARD TYPE X (SILENTFX BY CERTAINTEE OR EQUAL) ONE SIDE 1 5/8" METAL STUD @ 24" O.C. 6" WALL CHASE STC RATING OF 57 FIRE RETARDANT P.T. 2x SILL PLATE	 EXTERIOR 5/8" DENSGLOSS SHEATHING SMOOTH STUCCO FINISH, SEE SPECS. 6" METAL STUD @ 24" O.C. MTL. LATH OVER #15 ASPHALT MIN. THICKNESS OF .875" MINERAL WOOL SOUND BATT INSULATION TO UNDERSIDE OF SLAB PVC J MOLD 1/2" OFF FLOOR CONTINUES SEALANT & BACKER ROD SEE FINISH SCHEDULE FOR FLOOR FINISH INTERIOR 5/8" GYP. BOARD TYPE X (SILENTFX BY CERTAINTEE OR EQUAL) ONE SIDE 1 5/8" METAL STUD @ 24" O.C. 6" WALL CHASE STC RATING OF 57 FIRE RETARDANT P.T. 2x SILL PLATE	 INTERIOR 5/8" CEMENTITIOUS BACKER UNIT IN WET AREAS UL U457 3" MIN. MINERAL WOOL BATT INSULATION TO UNDERSIDE OF SLAB UL U457 STC RATING OF 50 PROVIDE TILE FLOOR & BASE EXTERIOR 5/8" DENSGLOSS SHEATHING, TYPE X. INSTALL PER MANUF. APPROVED WIND PRESSURE REQUIREMENTS 6" METAL STUD @ 16" O.C. SMOOTH STUCCO FINISH, SEE SPECS. MTL. LATH OVER #15 ASPHALT MIN. THICKNESS OF .875" FIRE RETARDANT P.T. 2x SILL PLATE PVC J MOLD 1/2" OFF FLOOR CONTINUOUS BACKER ROD & SEALANT SEE FINISH PLAN FOR FLOOR FINISH	 INTERIOR 5/8" GYP. BOARD TYPE X (SILENTFX BY CERTAINTEE OR EQUAL) MINERAL WOOL SOUND BATT INSULATION TO UNDERSIDE OF SLAB STC RATING OF 54 S4A - PROVIDE 2 HR (UL#419) ASSEMBLY THIS WALL TYPE WOOD BASE SEE FINISH PLAN FOR FLOOR FINISH EXTERIOR 5/8" DENSGLOSS SHEATHING, TYPE X. INSTALL PER MANUF. APPROVED WIND PRESSURE REQUIREMENTS 6" METAL STUD @ 24" O.C. SMOOTH STUCCO FINISH, SEE SPECS. MTL. LATH OVER #15 ASPHALT MIN. THICKNESS OF .875" FIRE RETARDANT P.T. 2x SILL PLATE PVC J MOLD 1/2" OFF FLOOR CONTINUOUS BACKER ROD & SEALANT SEE FINISH PLAN FOR FLOOR FINISH
WALL TYPE S7 (A) SCALE: 1 1/2" = 1'-0"	WALL TYPE S6 SCALE: 1 1/2" = 1'-0"	WALL TYPE S5 SCALE: 1 1/2" = 1'-0"	WALL TYPE S4 (A) SCALE: 1 1/2" = 1'-0"
1 HR UL# 420	1 HR UL# 420	1 HR UL# U457	1 HR UL# U465
 EXTERIOR 5/8" DENSGLOSS SHEATHING, TYPE X. INSTALL PER MANUF. APPROVED WIND PRESSURE REQUIREMENTS SMOOTH STUCCO FINISH, SEE SPECS. 6" METAL STUD @ 16" O.C. MTL. LATH OVER #15 ASPHALT MIN. THICKNESS OF .875"	 5/8" CEMENTITIOUS BACKER UNIT IN WET AREAS • S3B - ONE SIDE • UL U457 5/8" GYP. BOARD TYPE X (SILENTFX BY CERTAINTEE OR EQUAL) • S3A - ONE SIDE • S3C - ONE SIDE • UL U465 3" MIN. MINERAL WOOL SOUND BATT INSULATION TO UNDERSIDE OF SLAB 3-5/8" METAL STUD @ 16" O.C. • S3B • UL U457 3-5/8" METAL STUD @ 24" O.C. • S3A • S3C • UL U465 S3C - PROVIDE 6" METAL STUD @ 16" O.C. FIRE RETARDANT P.T. 2x SILL PLATE WOOD BASE • S3A - BOTH SIDES • S3C - BOTH SIDES SEE FINISH PLAN FOR FLOOR FINISH PROVIDE TILE FLOOR & BASE • S3B - BOTH SIDES STC RATING OF 50 UL U457 STC RATING OF 54 UL U465	 MOISTURE RESISTANT GYP. BD., PAINTED (ONE SIDE) • S2B - BOTH SIDES 5/8" GYP. BD. PAINTED • S2A - BOTH SIDES • S2D - BOTH SIDES 3 5/8" METAL STUD @ 16" O.C. • S2C - WALL HEIGHT AT 42" A.F.F. S2D - PROVIDE 2 1/2" STUD @ 16" O.C. P.T. 2x SILL PLATE WOOD BASE • S2A - BOTH SIDES • S2D - BOTH SIDES SEE FINISH PLAN FOR FLOOR FINISH PROVIDE TILE FLOOR & BASE • S2B - BOTH SIDES	 MOISTURE RESISTANT GYP. BD., PAINTED (ONE SIDE) • S1B - BOTH SIDES 5/8" GYP. BD. PAINTED • S1A - BOTH SIDES • S1C - BOTH SIDES BATT INSULATION 3 5/8" METAL STUD @ 16" O.C. S1C - PROVIDE 6" STUD @ 16" O.C. P.T. 2x SILL PLATE WOOD BASE • S1A - BOTH SIDES SEE FINISH PLAN FOR FLOOR FINISH PROVIDE TILE FLOOR & BASE • S1B - BOTH SIDES
WALL TYPE S12 SCALE: 1 1/2" = 1'-0"	WALL TYPE S3 (A) (B) (C) SCALE: 1 1/2" = 1'-0"	WALL TYPE S2 (A) (B) (C) (D) SCALE: 1 1/2" = 1'-0"	WALL TYPE S1 (A) (B) (C) SCALE: 1 1/2" = 1'-0"
	1 HR UL# U457 and U465		

ISSUED FOR :

BIDS

PERMIT

CONSTRUCTION

SEAL

PROJECT TITLE

UPTOWN ATLANTIC - 800 BLOCK

W. ATLANTIC AVE., DELRAY BEACH, FL

REVISIONS

THESE DRAWINGS ARE PREPARED PER ESTABLISHED INDUSTRY STANDARDS AND REPRESENT THE ARCHITECT AND ENGINEERS DESIGN CONCEPT. THEY ARE NOT INTENDED TO PROVIDE EVERY DETAIL OR CONDITION REQUIRED TO CONSTRUCT THE BUILDING. THE CONTRACTOR THROUGH SUBMITTALS AND OTHER COORDINATION EFFORTS IS FULLY RESPONSIBLE FOR PROVIDING A COMPLETE AND OPERATIONAL BUILDING WHETHER INDICATED ON THE PLANS OR NOT.

FILE NUMBER

DRAWING TITLE

WALL TYPES - FRAME

DATE


DRAWN BY

JOB NUMBER


121108

DRAWING NUMBER


A8.02

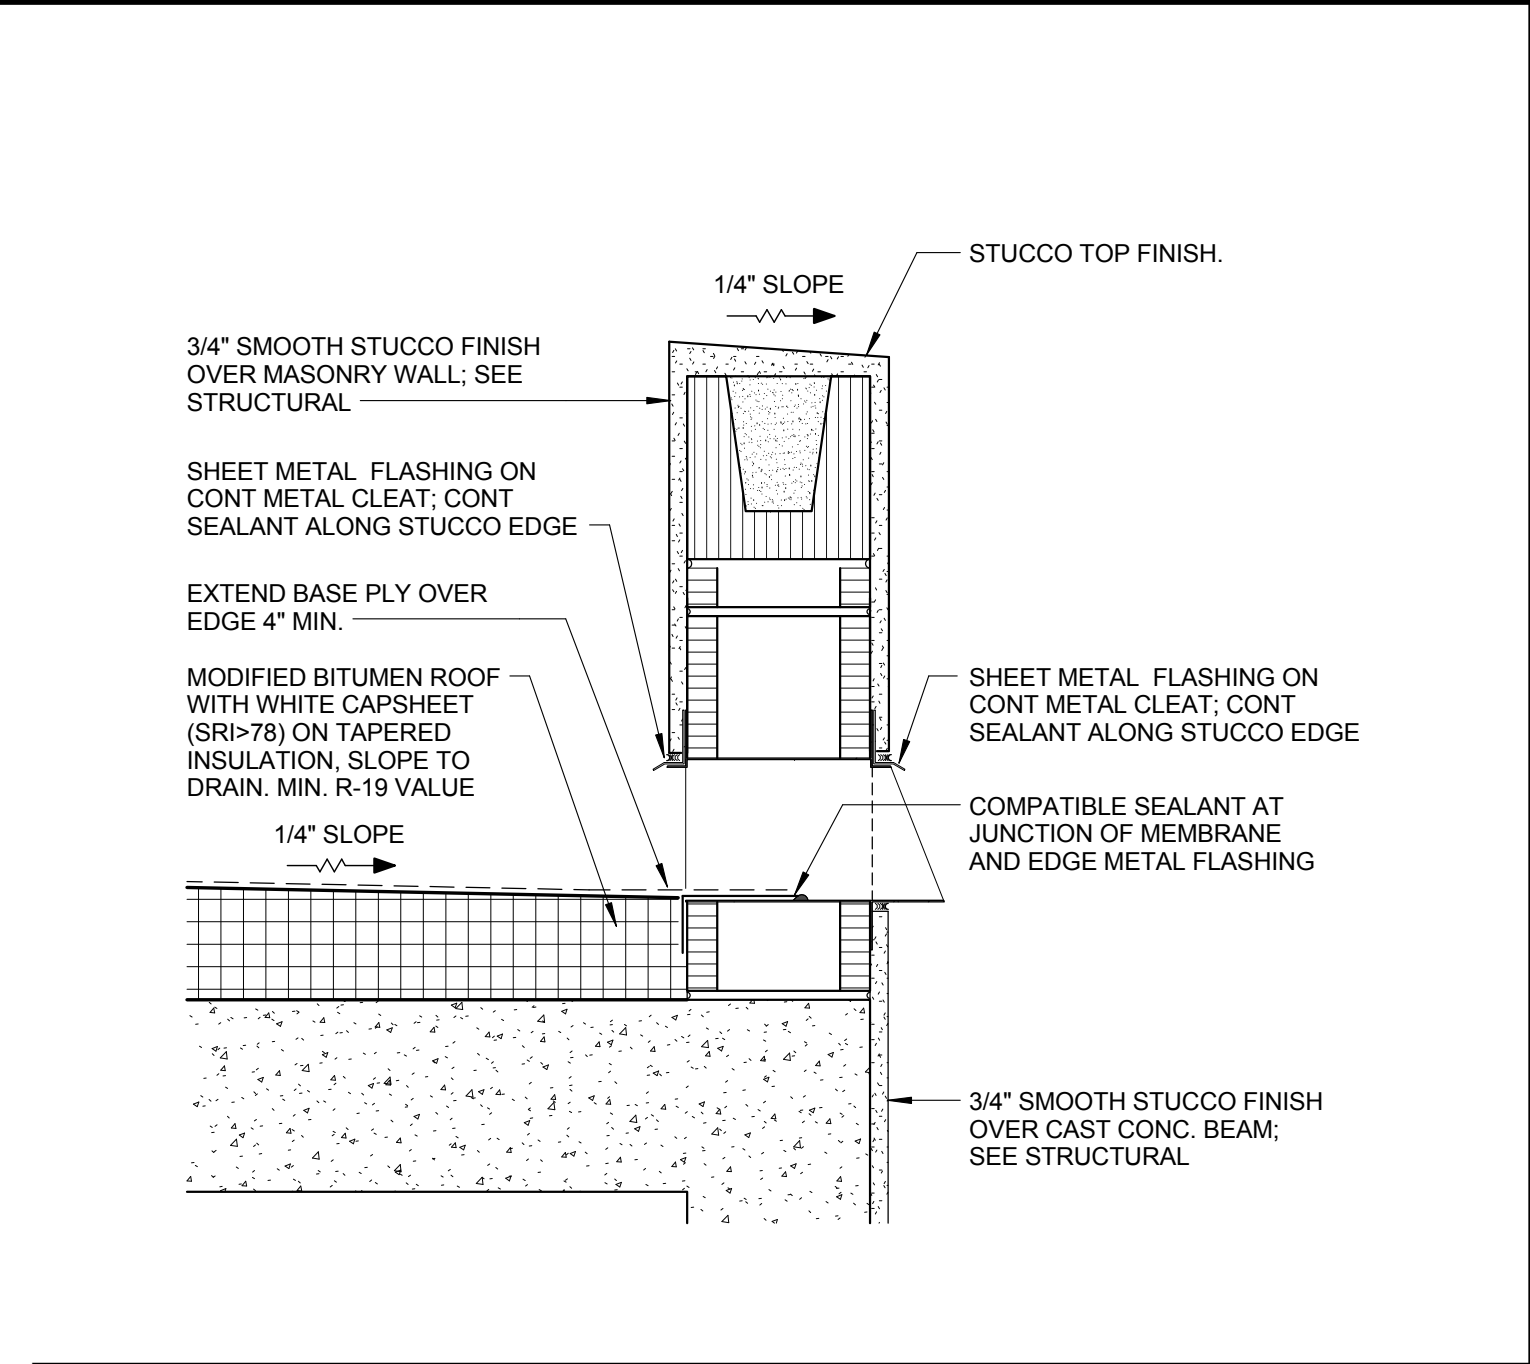


12 SCUPPER @ MASONRY PARAPET DETAIL
A8.03 1 1/2" = 1'-0"

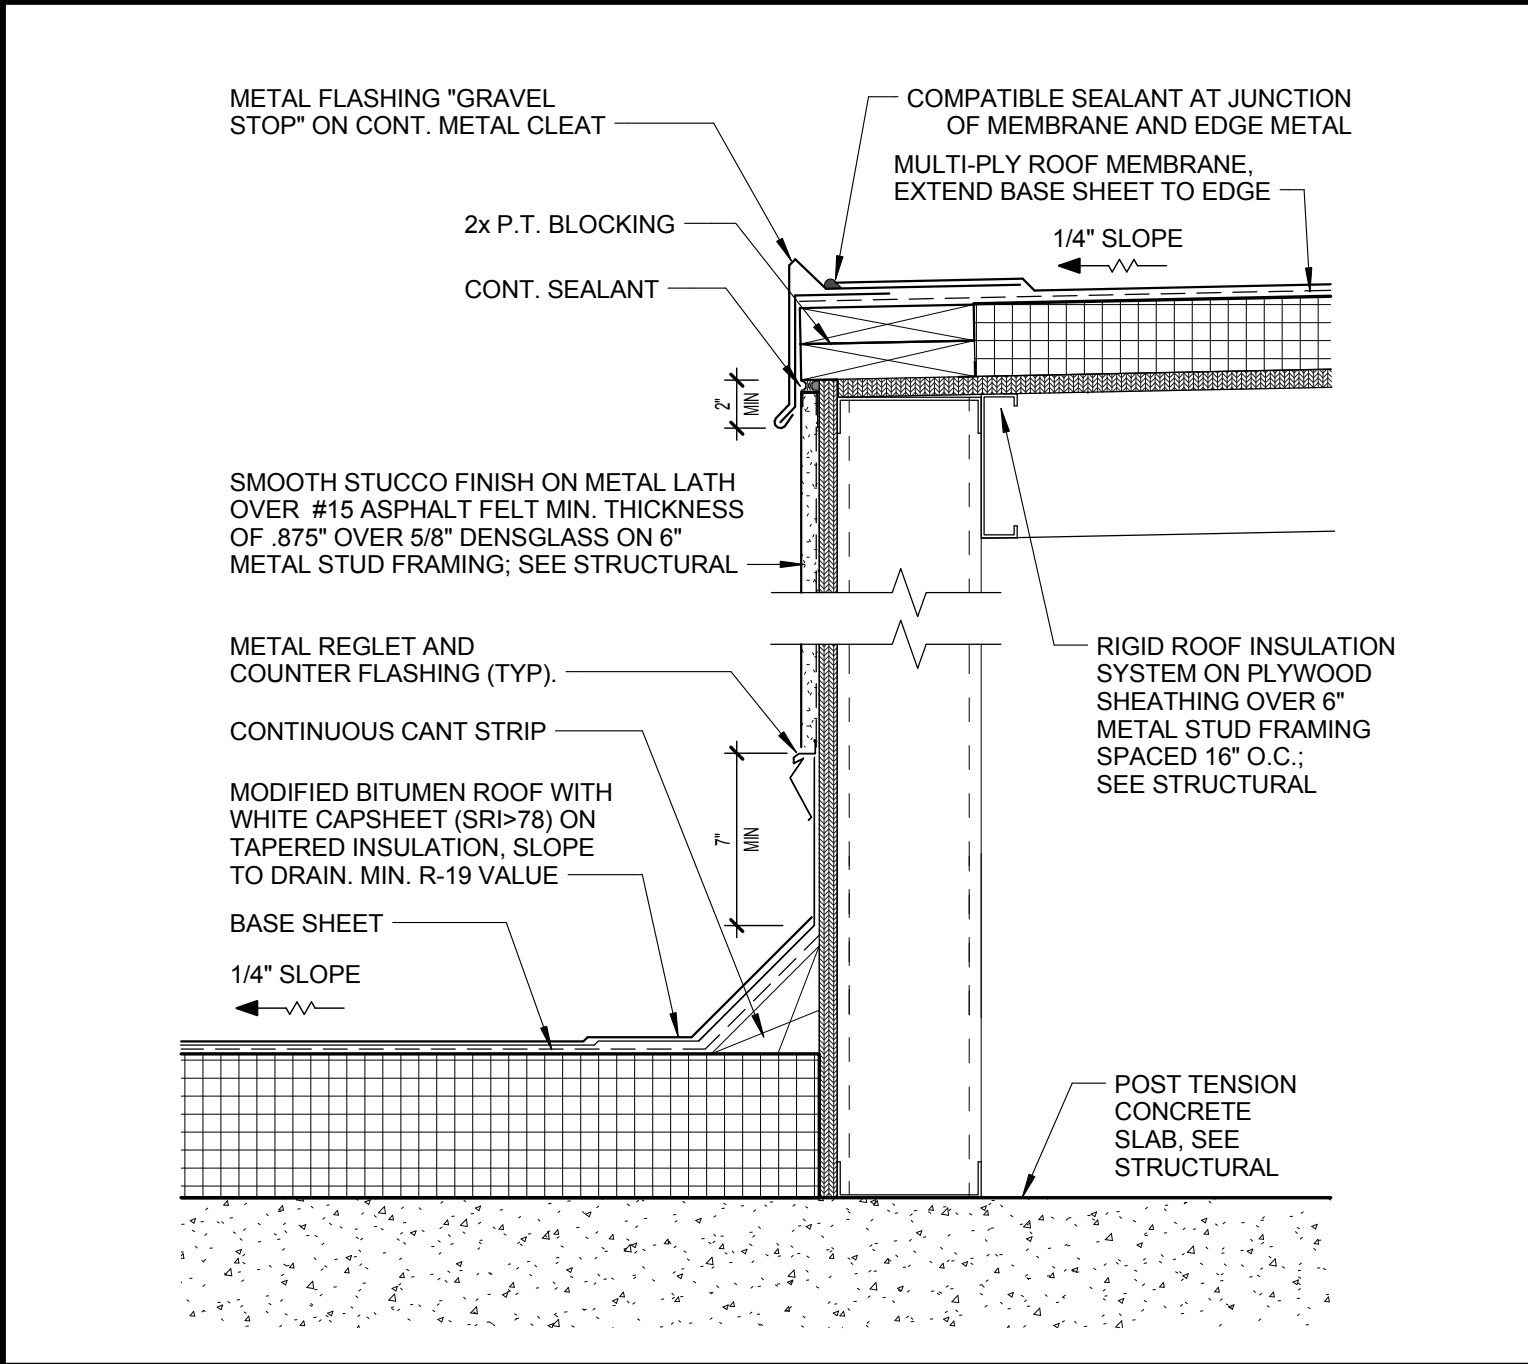


11 EDGE & BASE FLASHING DETAIL
A8.03 1 1/2" = 1'-0"

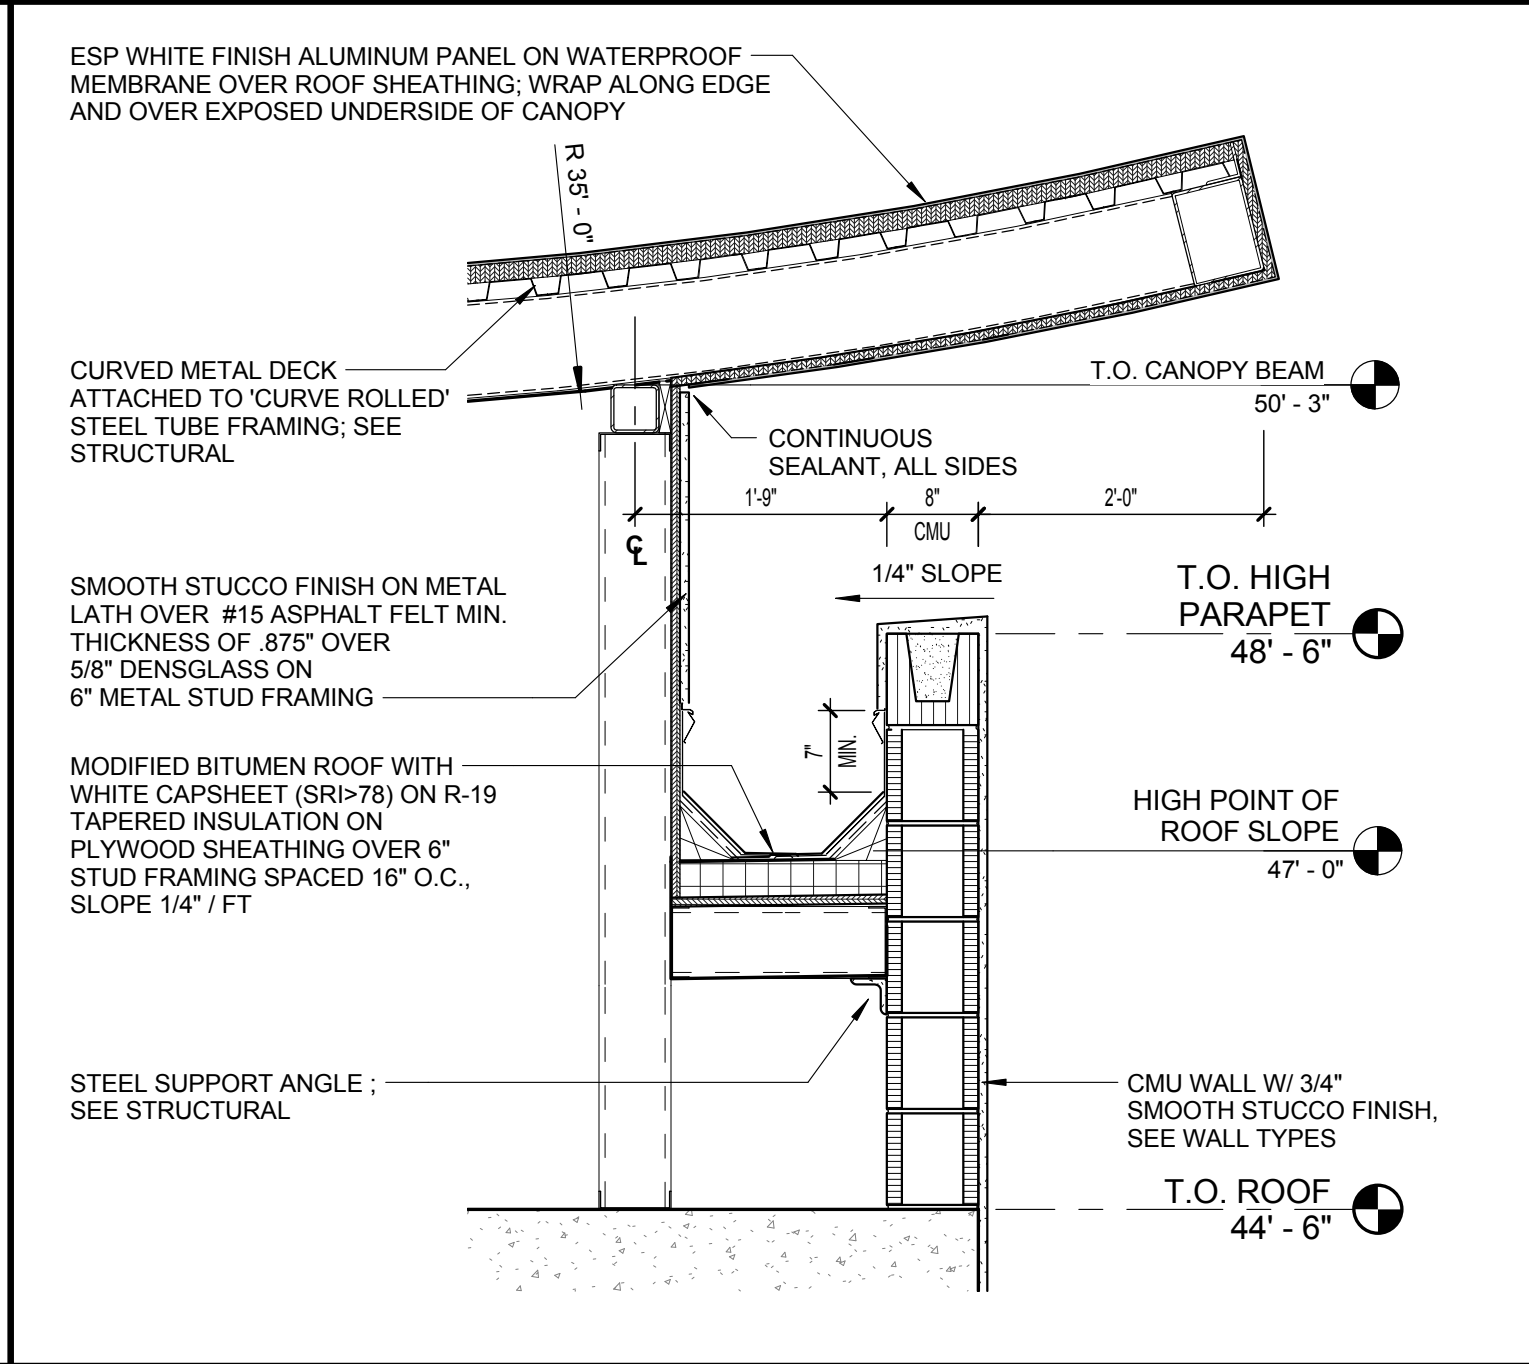


10 WALL SECTION @ CURVED ROOF
A8.03 3/4" = 1'-0"

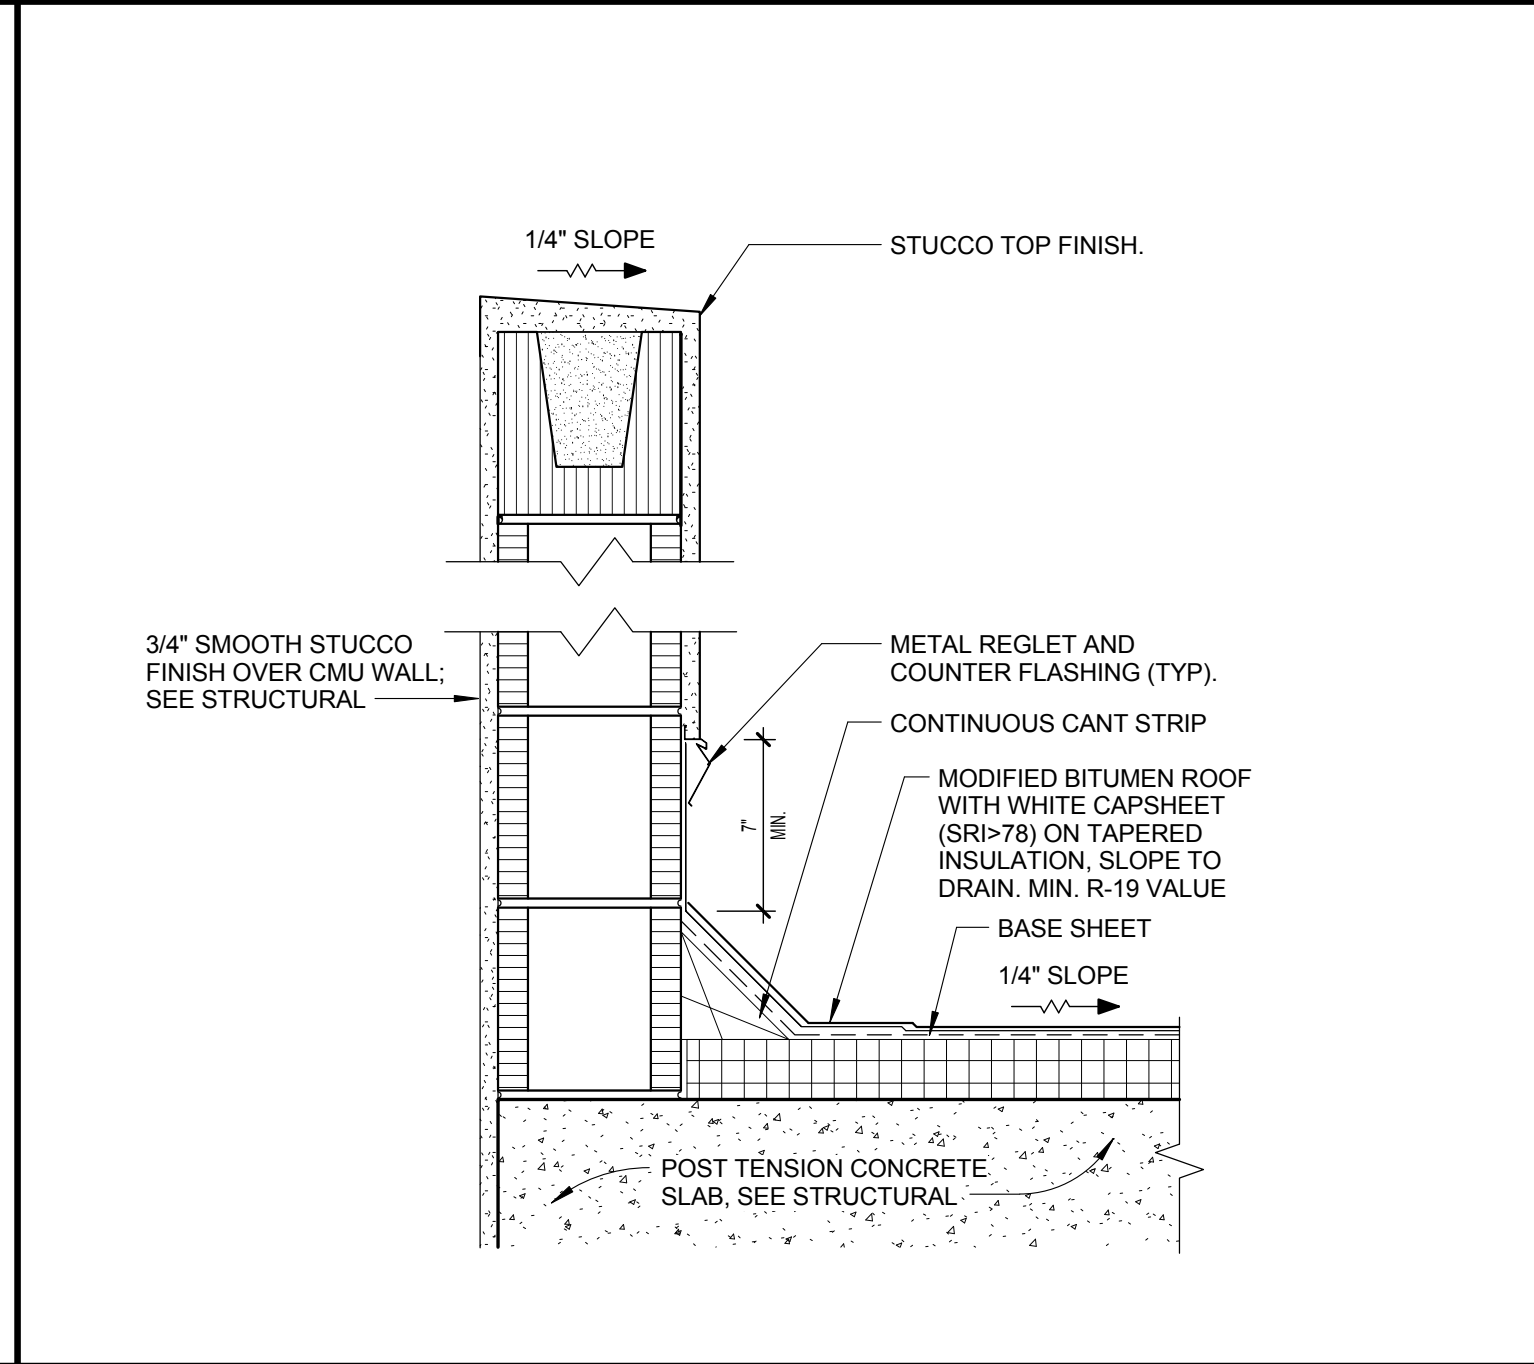


9 TYP. MASONRY PARAPET DETAIL
A8.03 1 1/2" = 1'-0"

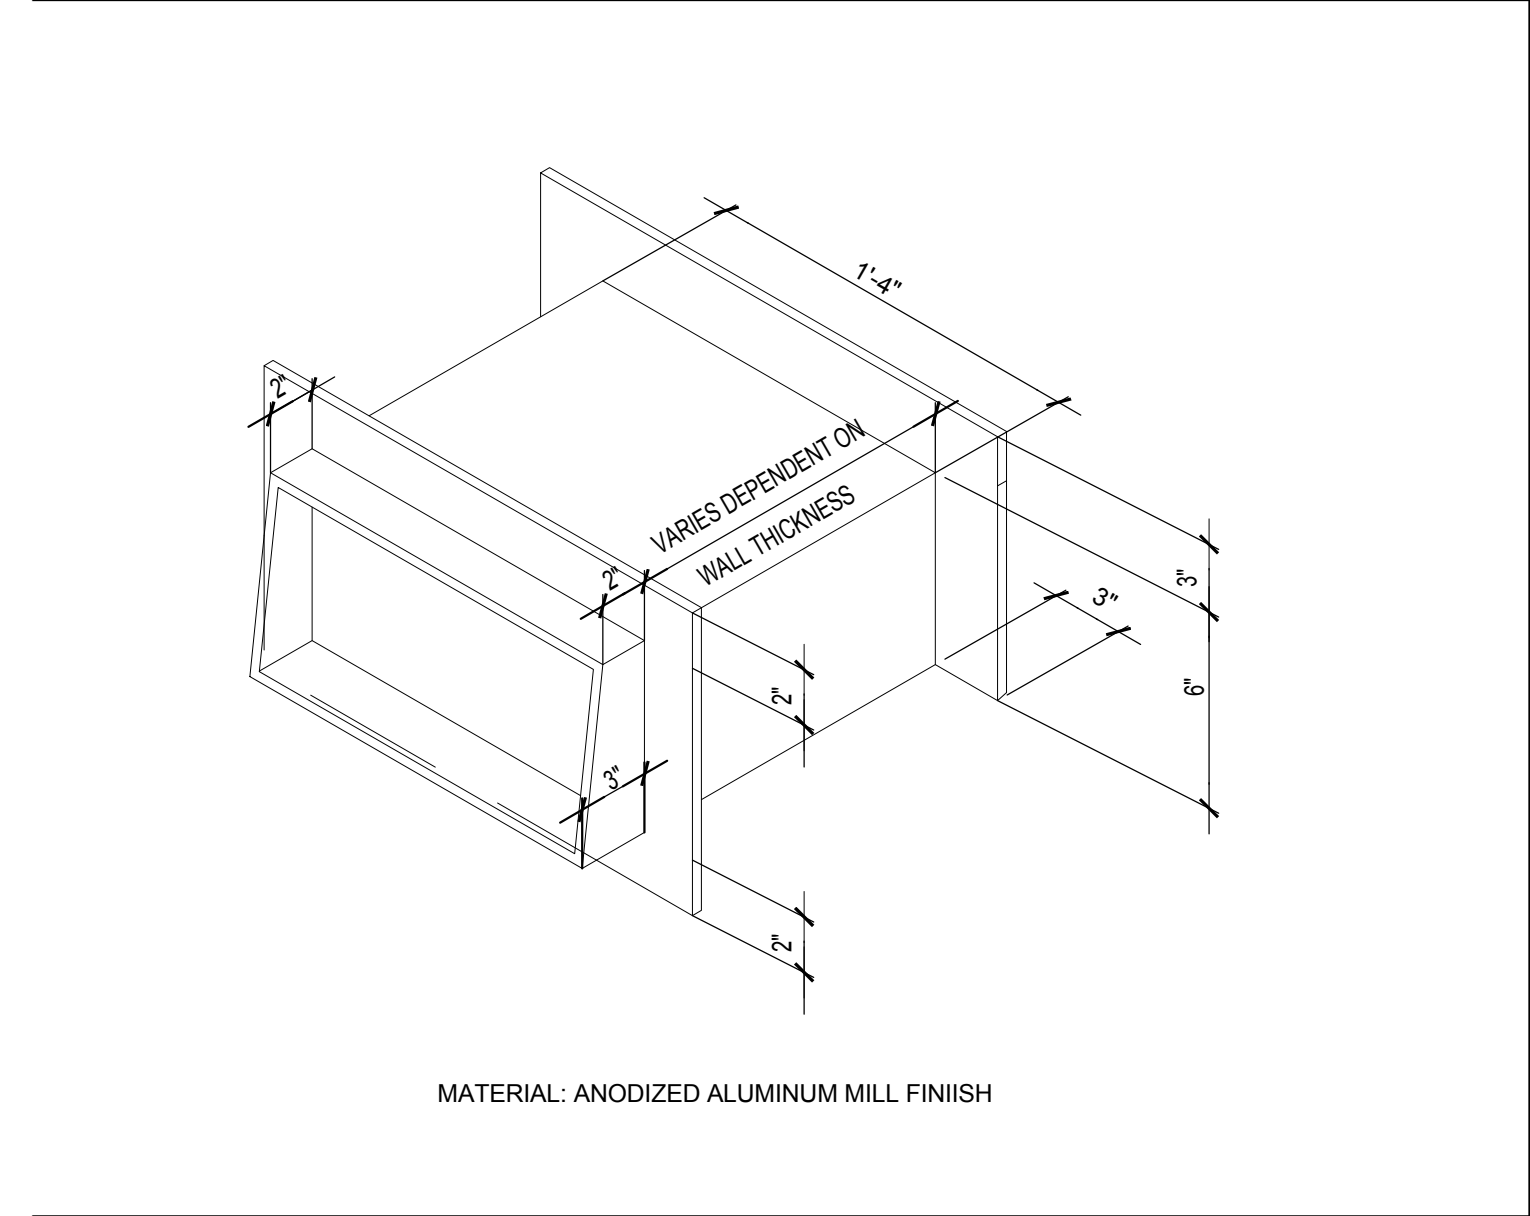


8 SCUPPER AXONOMETRIC DETAIL
A8.03 1 1/2" = 1'-0"

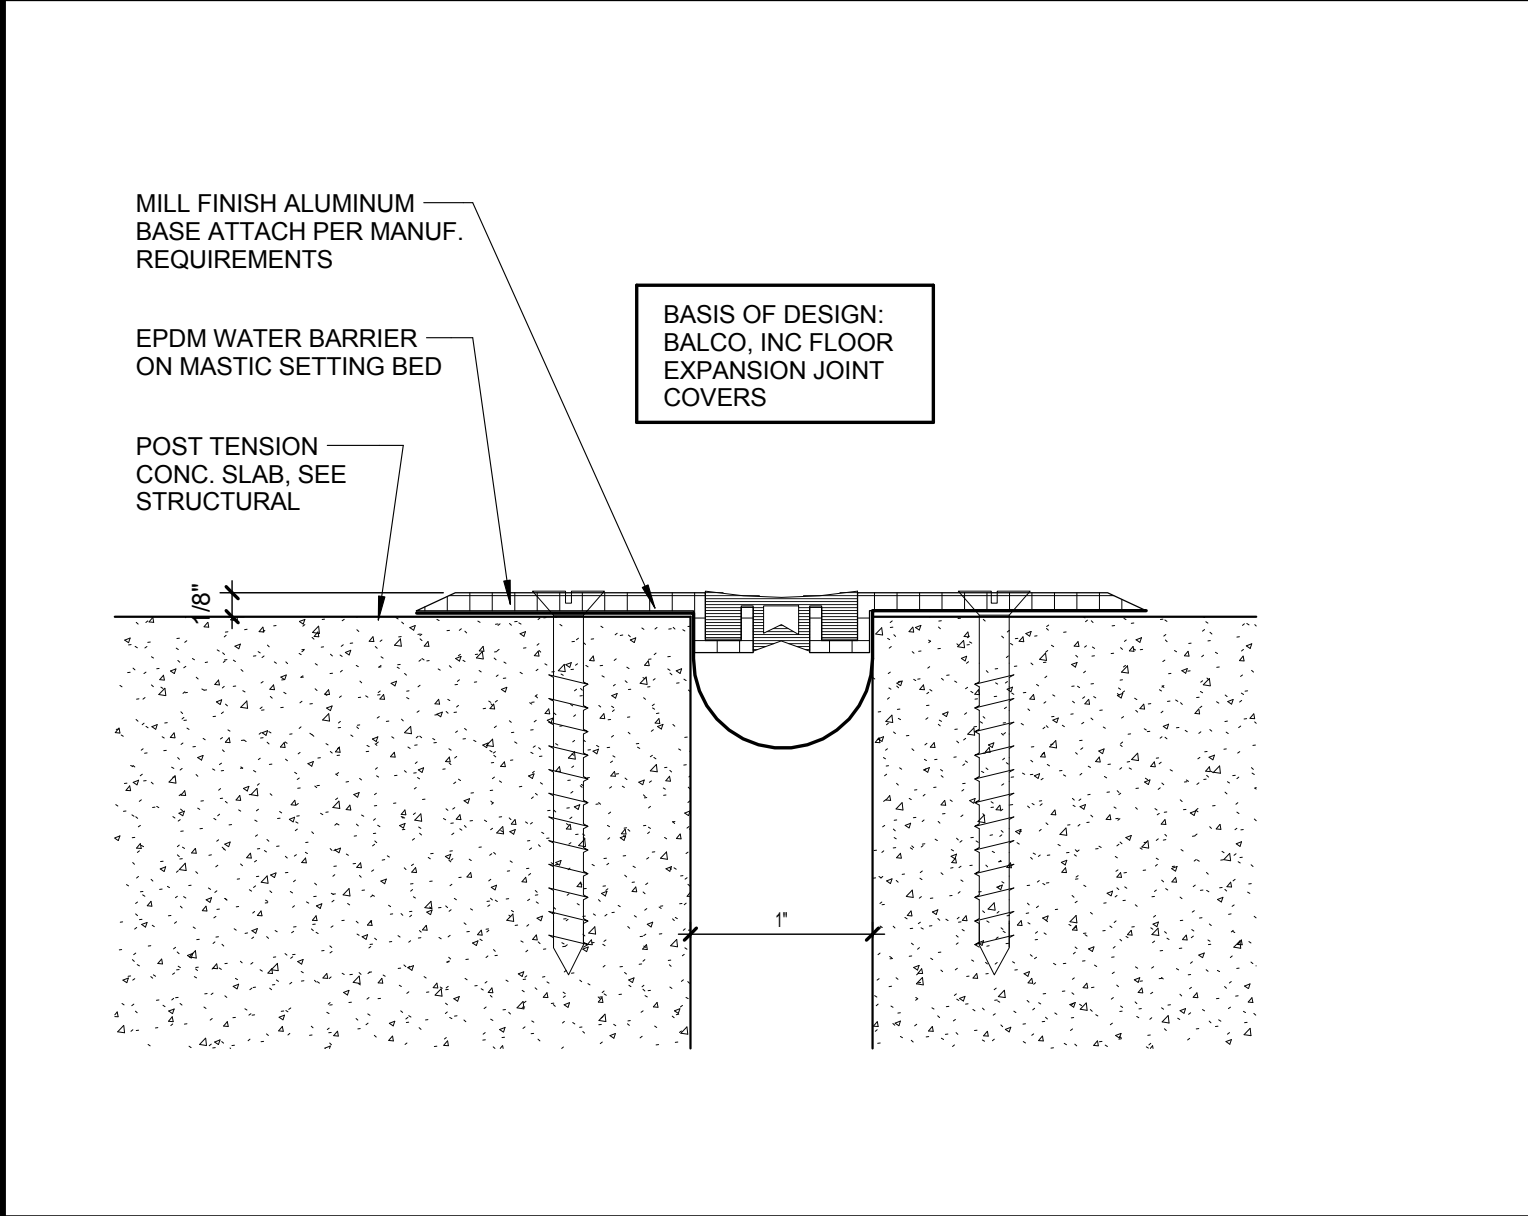


7 EXPANSION JOINT AT CONCRETE SLAB TO SLAB
A8.03 12" = 1'-0"

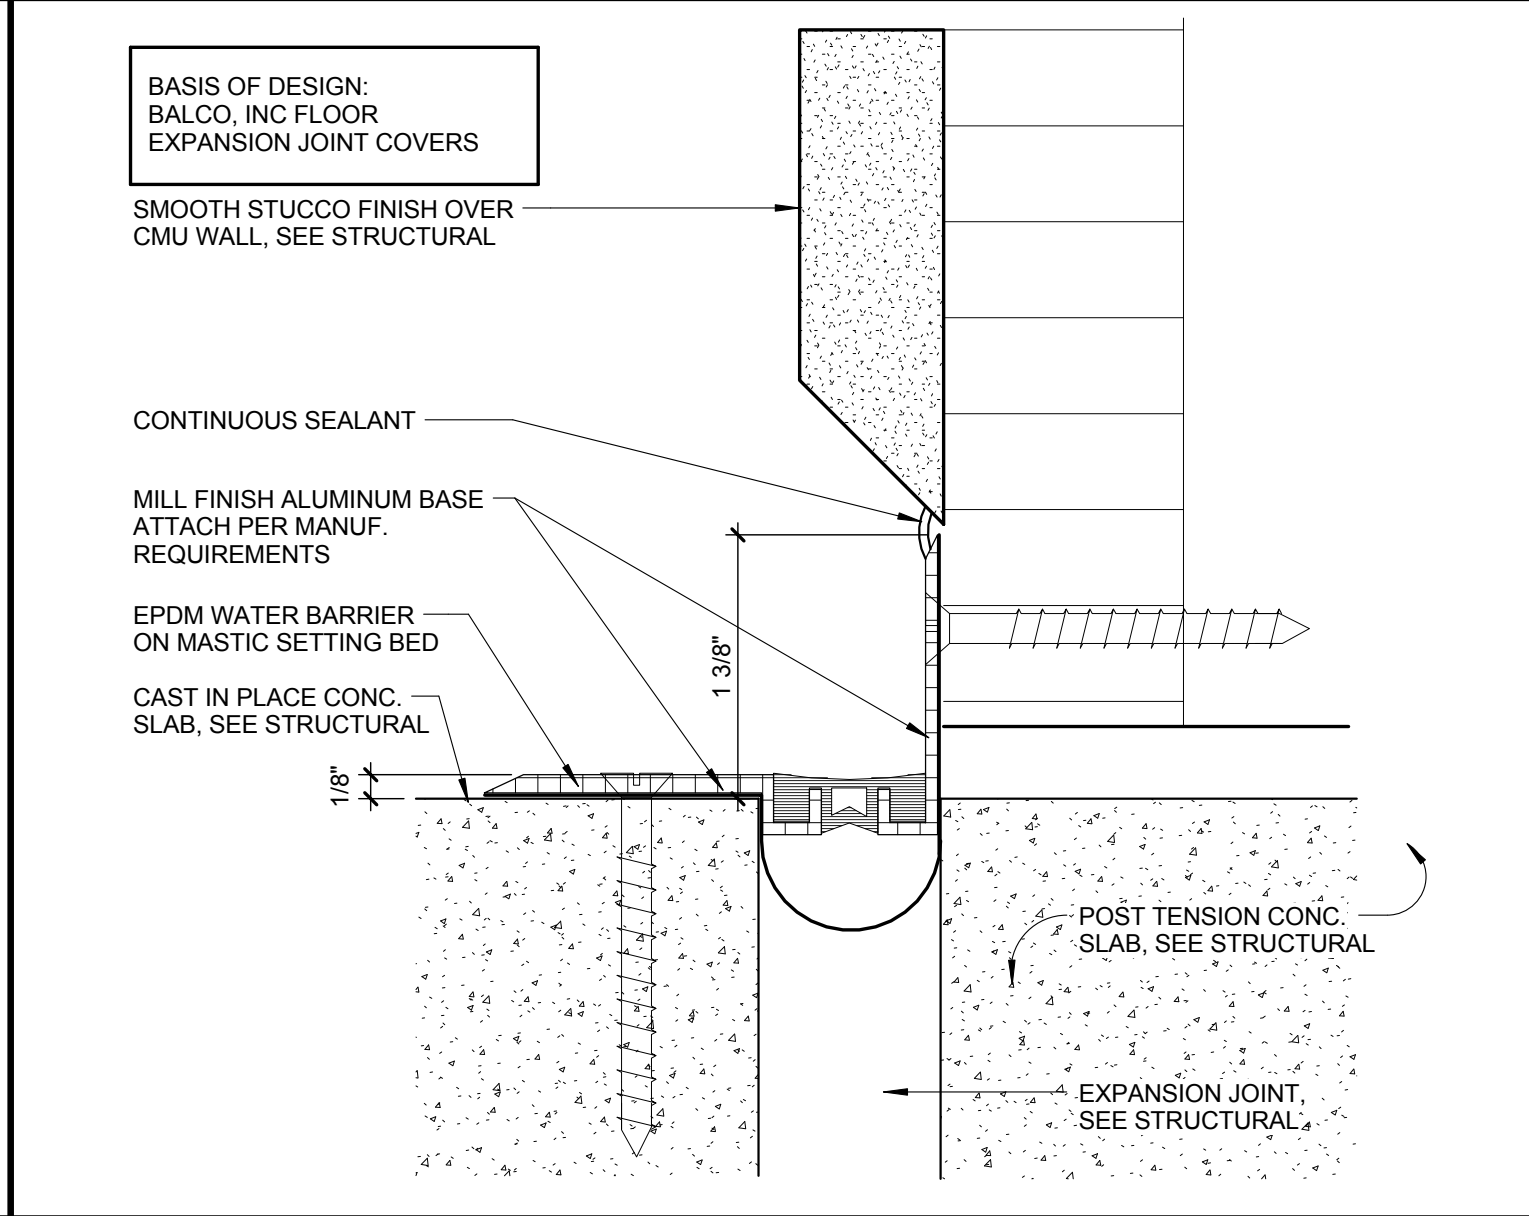


6 EXPANSION JOINT AT CONCRETE SLAB TO WALL
A8.03 12" = 1'-0"

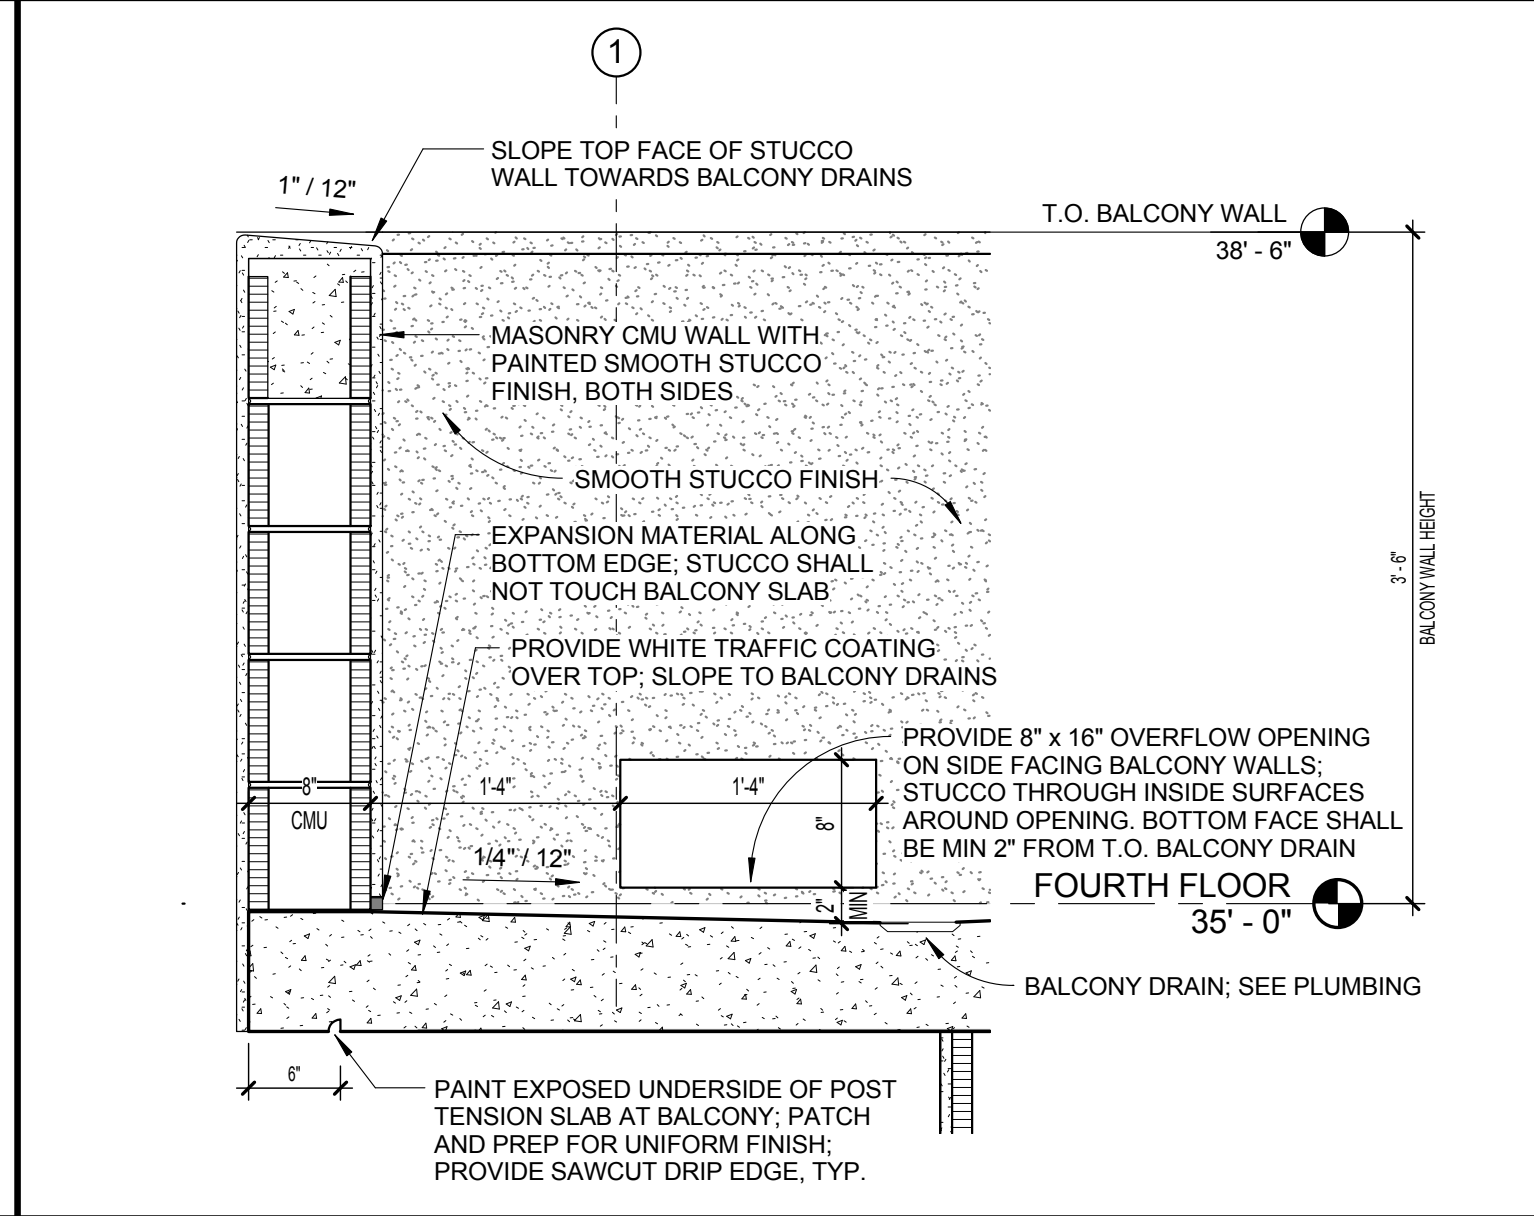


5 UNIT 'S' LOW BALCONY WALL DETAIL
A8.03 1" = 1'-0"

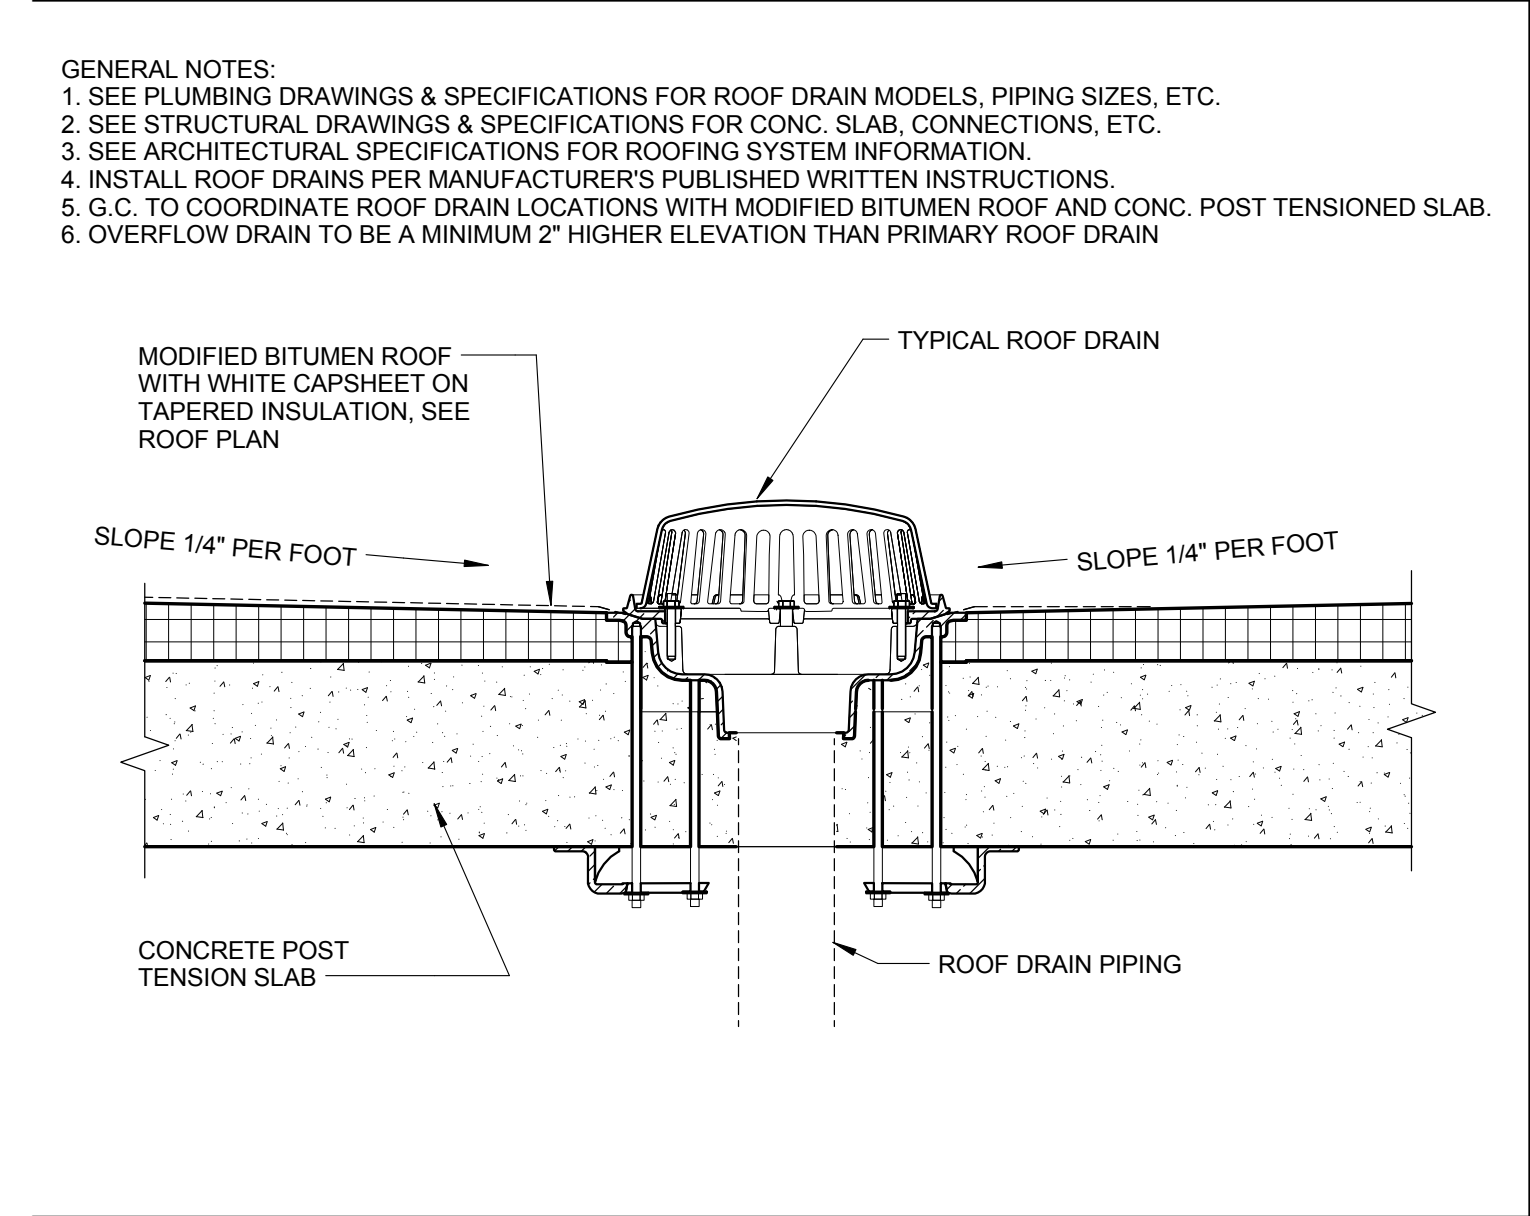


4 TYP. ROOF DRAIN DETAIL
A8.03 1 1/2" = 1'-0"

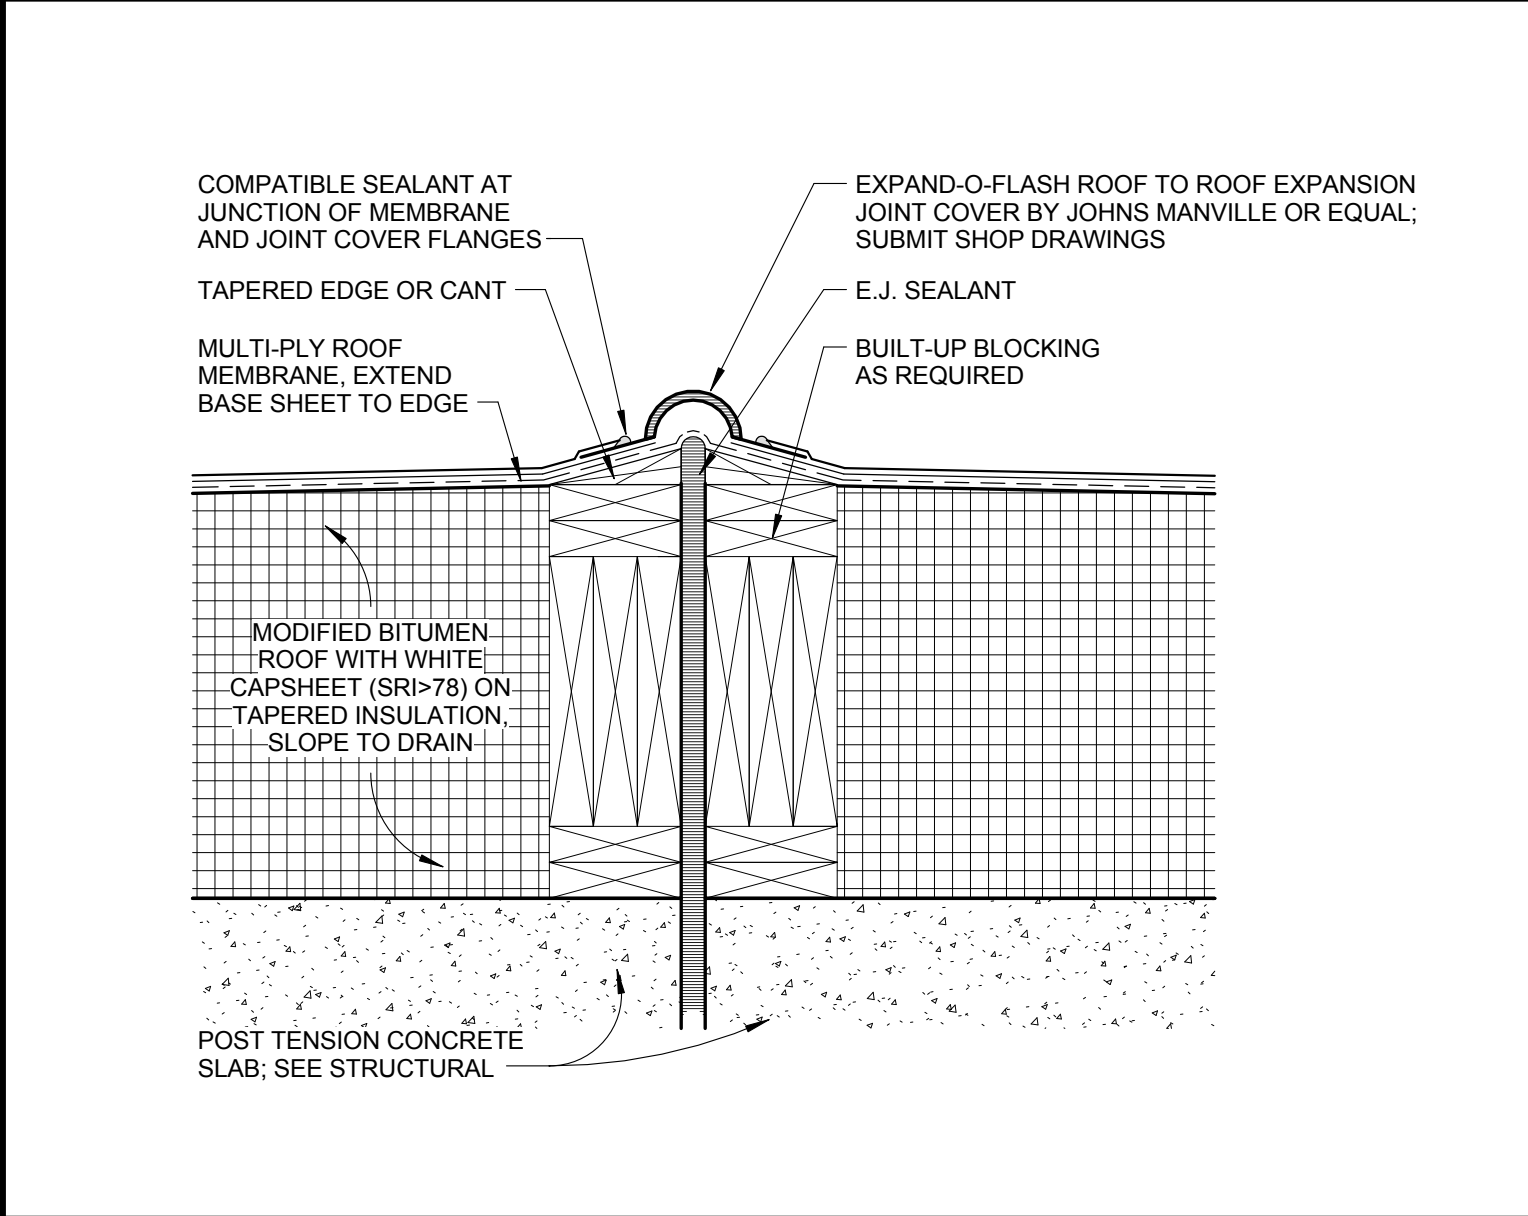

3 EXPANSION JOINT COVER DETAIL
A8.03 1 1/2" = 1'-0"

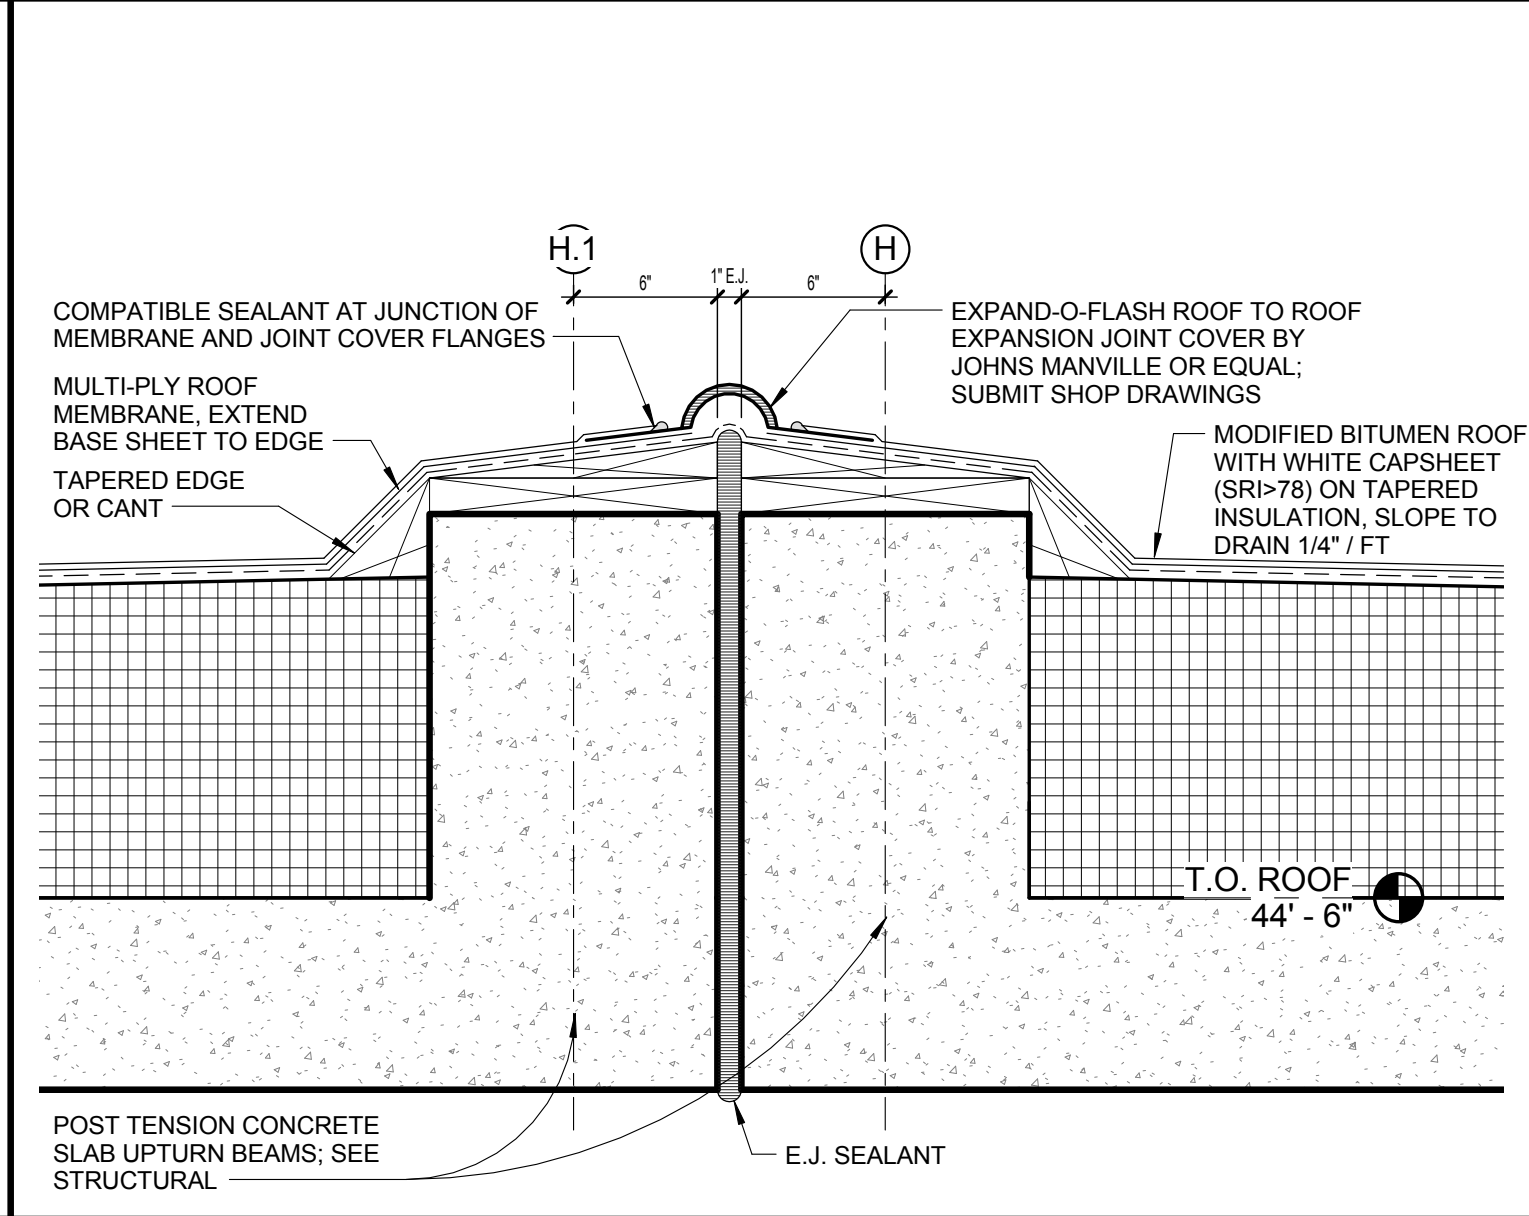

2 EXPANSION JOINT COVER @ UPTURN ROOF BEAM
A8.03 1 1/2" = 1'-0"

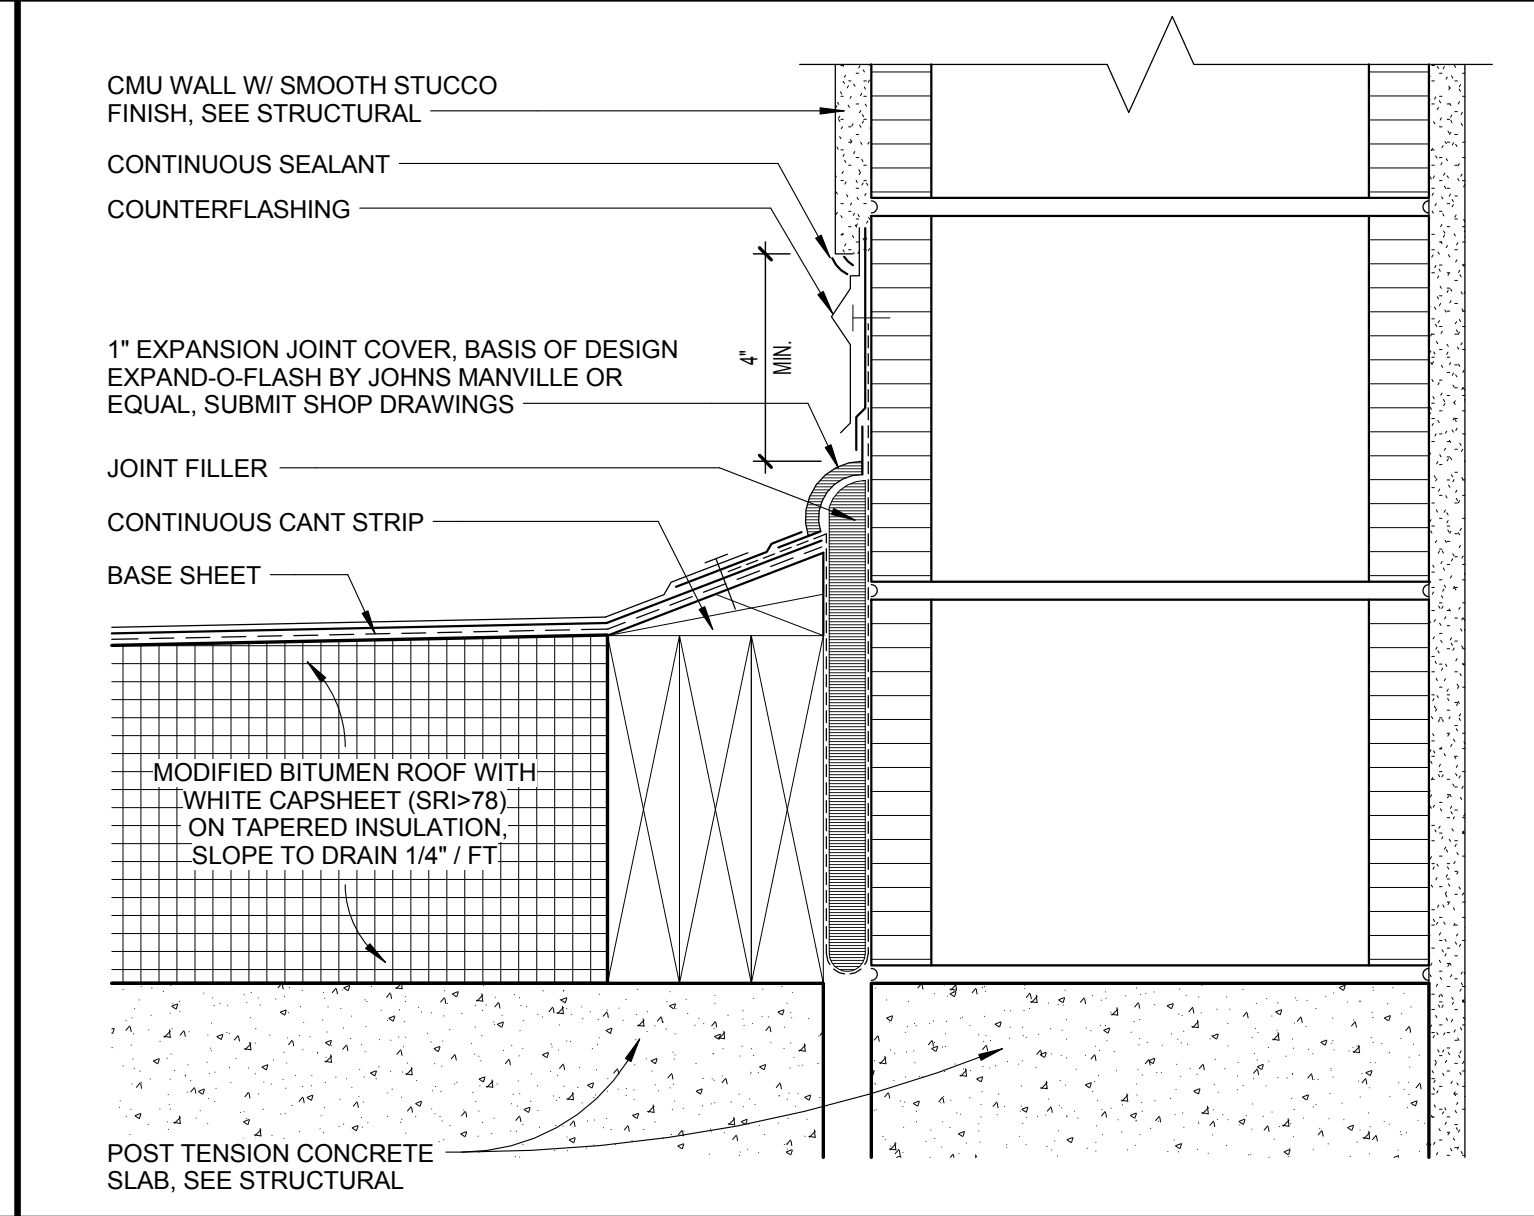

1 EXPANSION JOINT COVER AT PARAPET WALL
A8.03 3" = 1'-0"

ISSUED FOR :
BIDS
PERMIT
CONSTRUCTION
SEAL

PROJECT TITLE
**UPTOWN
ATLANTIC - 800
BLOCK**

W. ATLANTIC AVE., DELRAY
BEACH, FL


REVISIONS

THESE DRAWINGS ARE PREPARED
PER ESTABLISHED INDUSTRY
STANDARDS AND REPRESENT THE
ARCHITECT AND ENGINEERS DESIGN
CONCEPT. THEY ARE NOT INTENDED
TO PROVIDE EVERY DETAIL OR
CONDITION REQUIRED TO
CONSTRUCT THE BUILDING. THE
CONTRACTOR THROUGH SUBMITTALS
AND OTHER COORDINATION EFFORTS
IS FULLY RESPONSIBLE FOR
PROVIDING A COMPLETE AND
OPERATIONAL BUILDING WHETHER
INDICATED ON THE PLANS OR NOT.
FILE NUMBER



DRAWING TITLE
**ROOF AND
CANOPY DETAILS**

DATE
DRAWN BY
JOB NUMBER
121108
DRAWING NUMBER

A8.03

 


SEAL

  

REVISIONS


A8.04




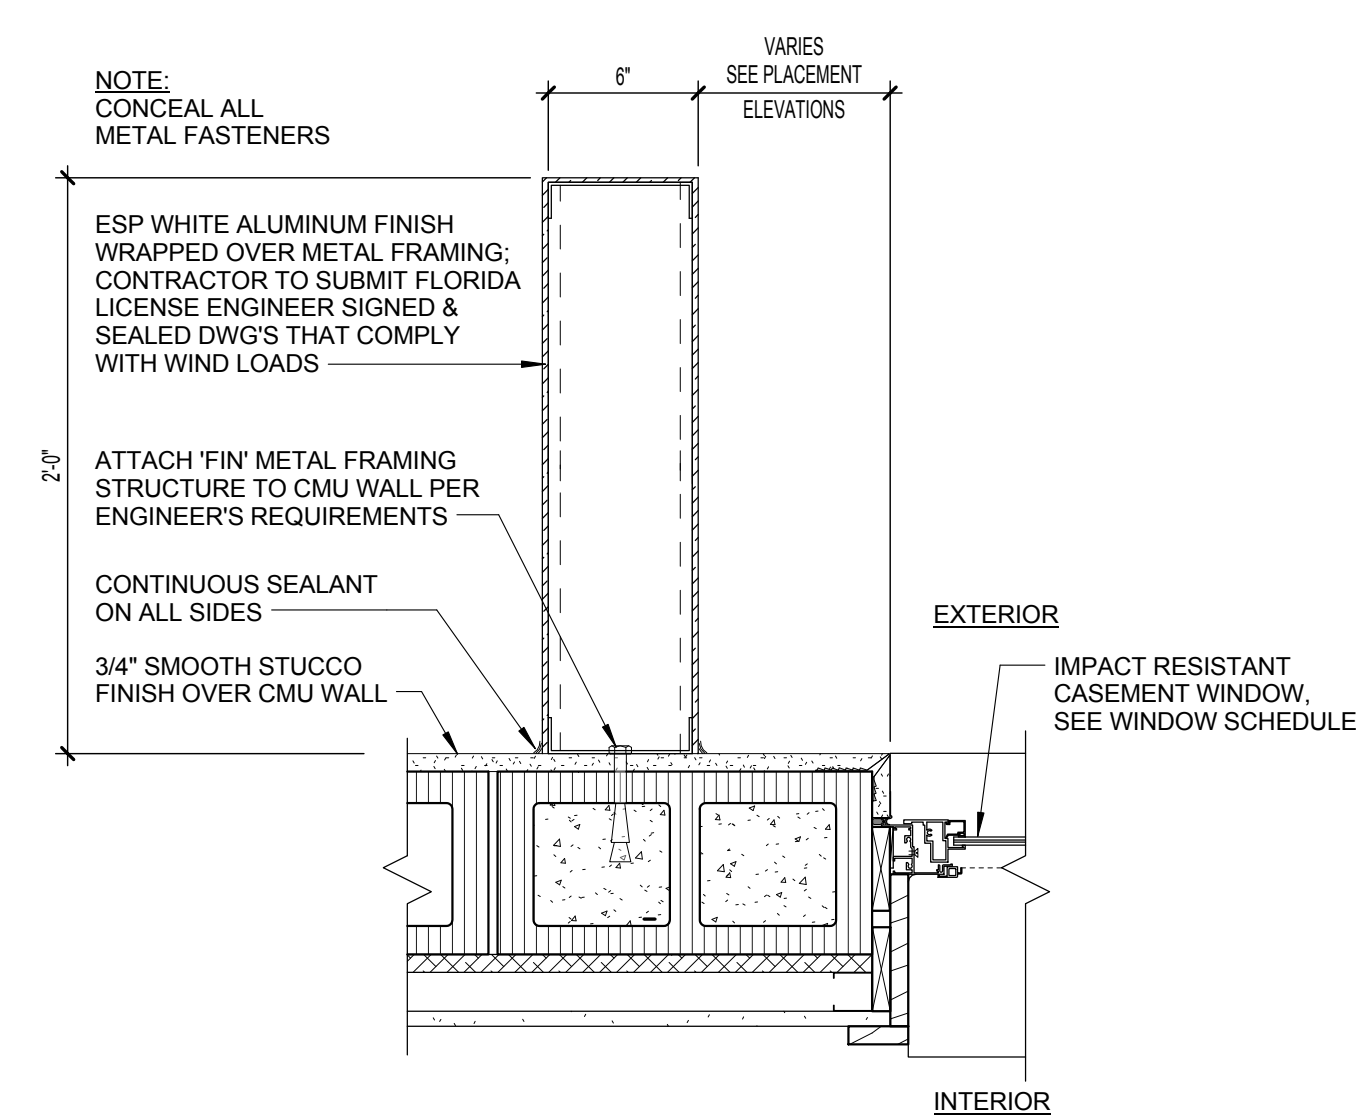


METAL FIN PLAN VIEW DETAIL

7 METAL FIN DETAIL
A8.05 1 1/2" = 1'-0"

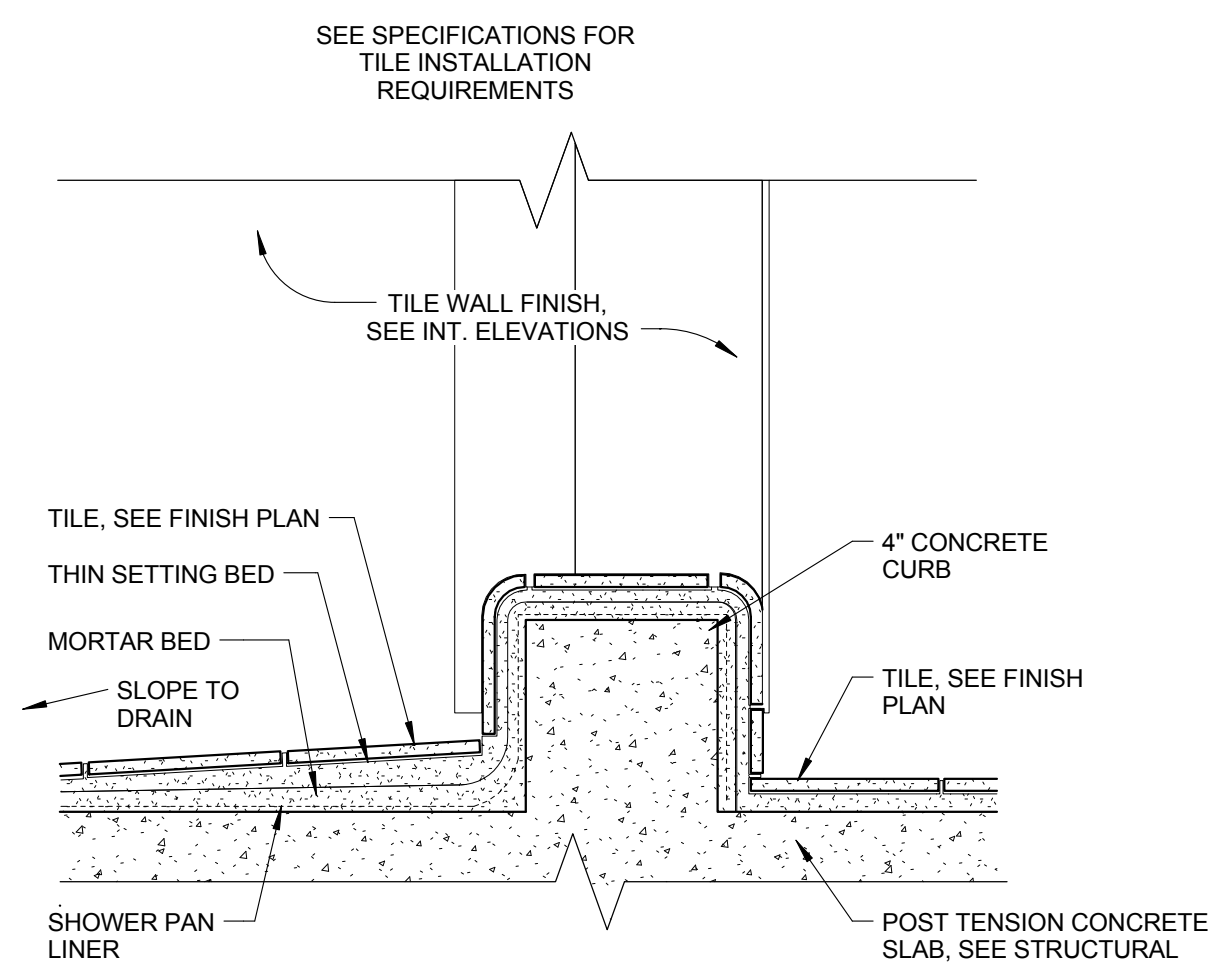

5 SHOWER CURB
A8.05 3" = 1'-0"

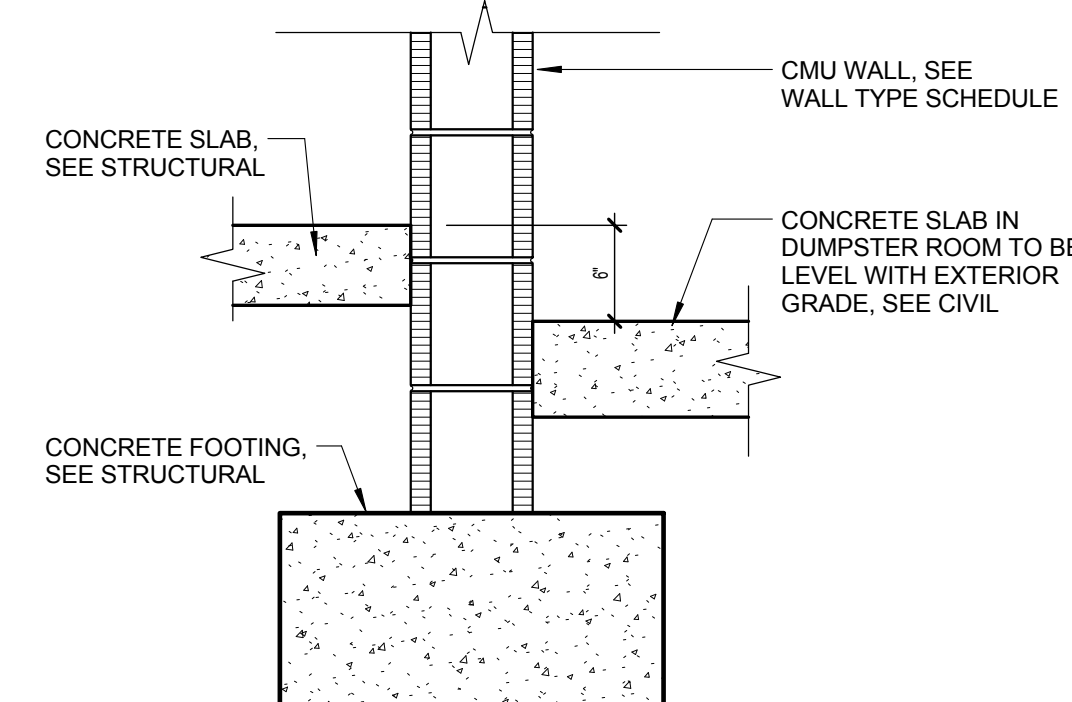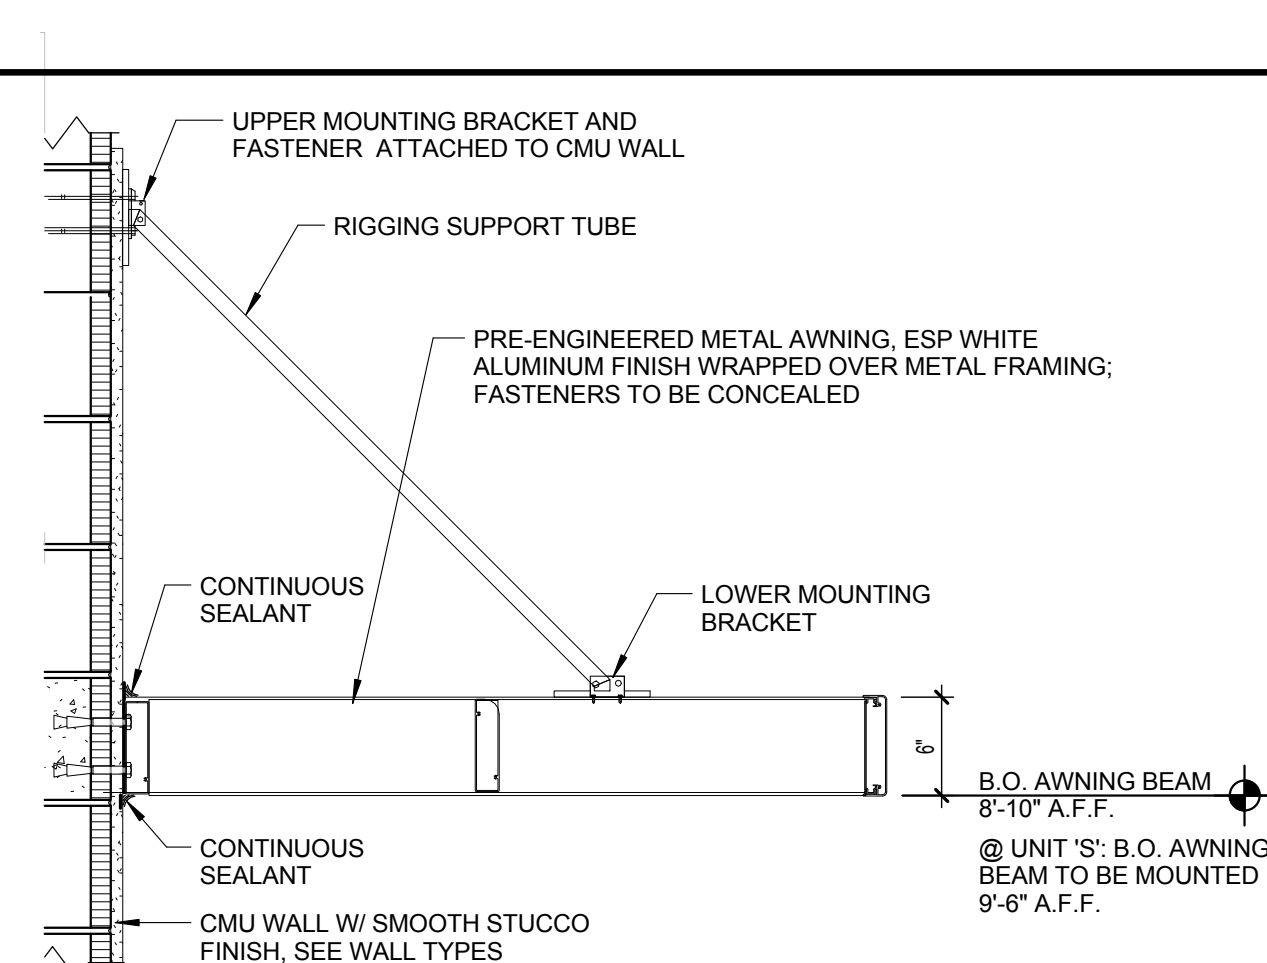


1 DUMPSTER FLOOR
A8.05 1" = 1'-0"

DATE _____ DRAWN BY _____


JOB NUMBER
121108

DRAWING NUMBER _____


A8.05

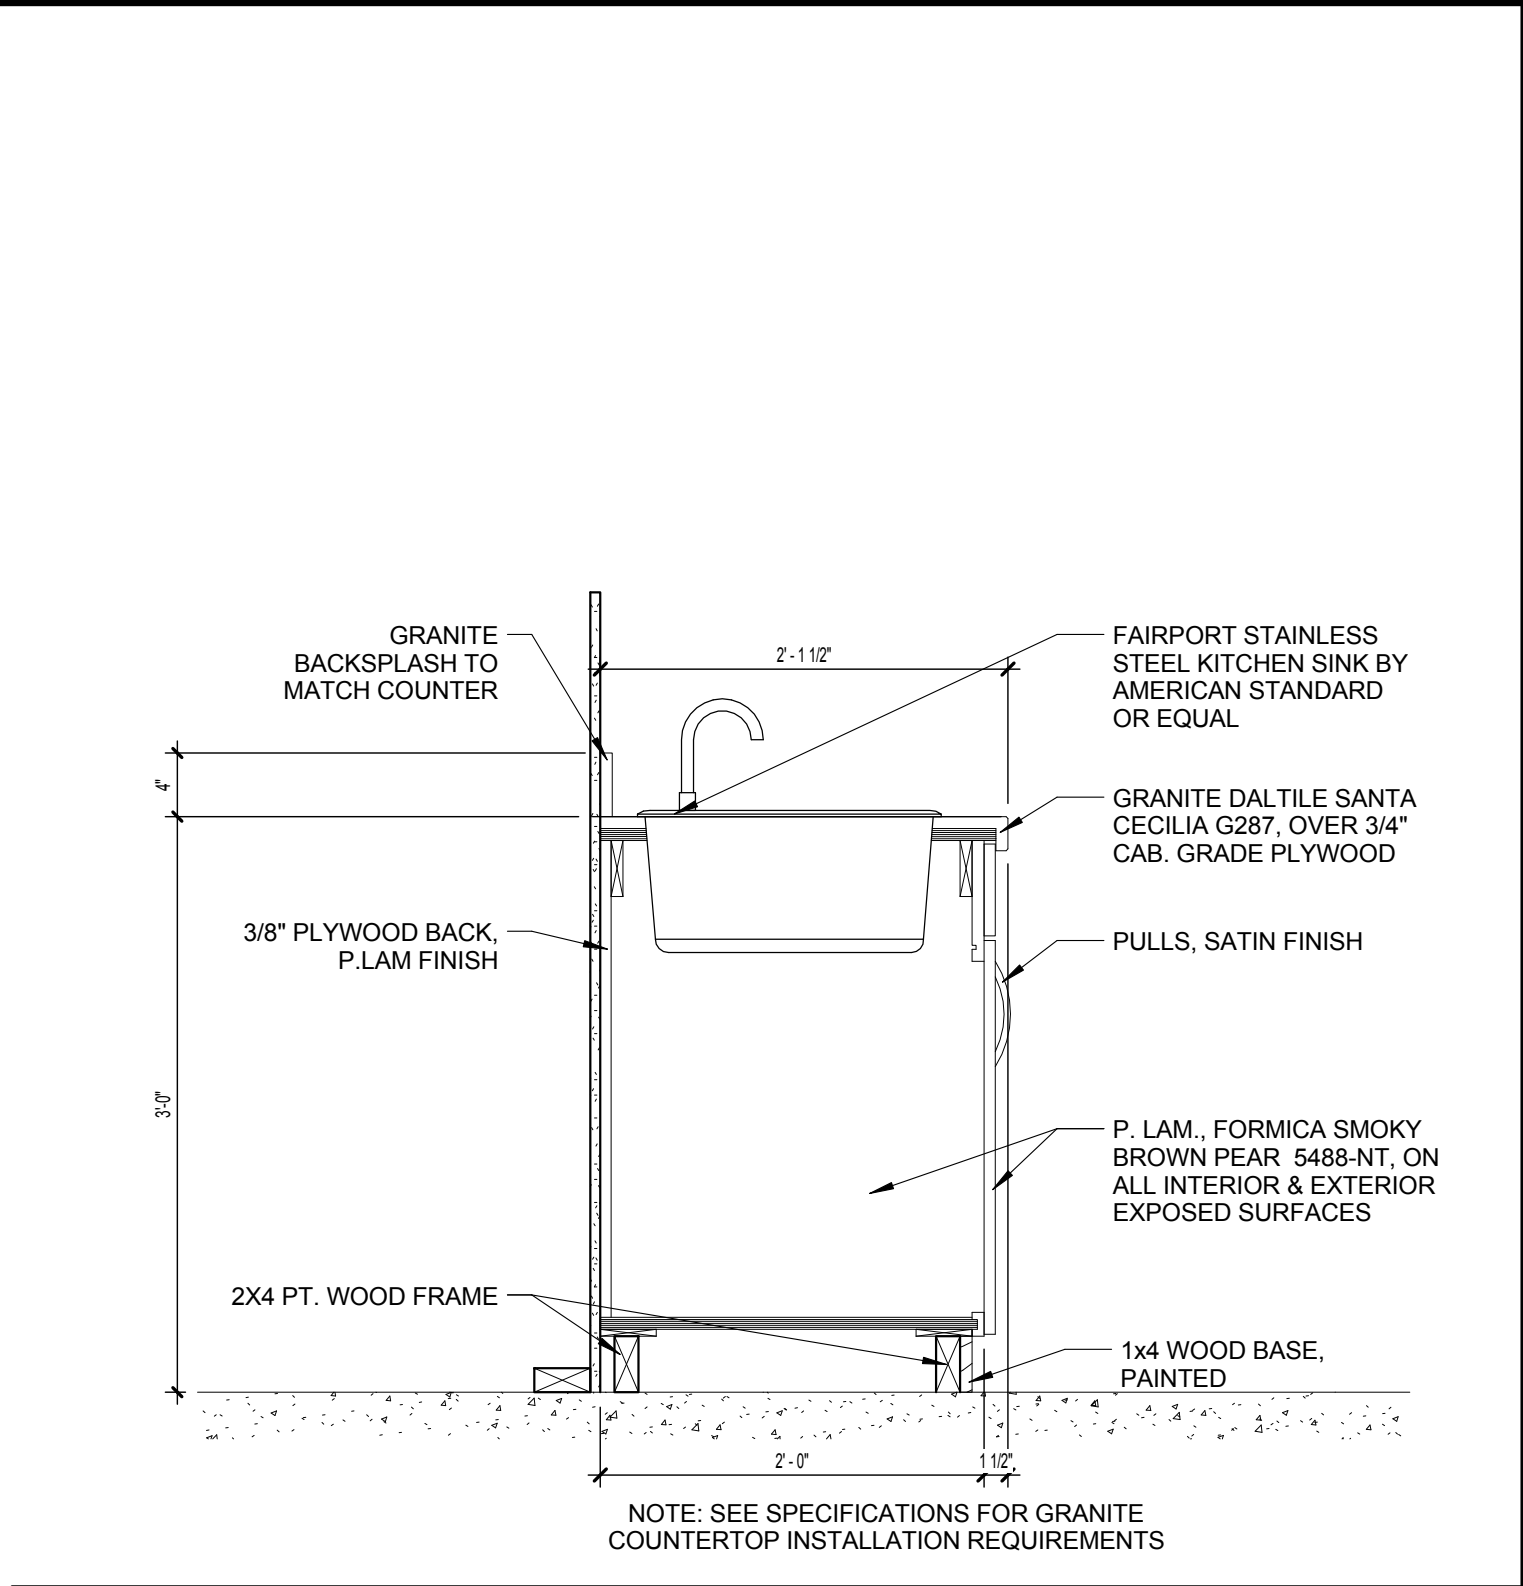


9 KITCHEN SINK
A8.06 1" = 1'-0"

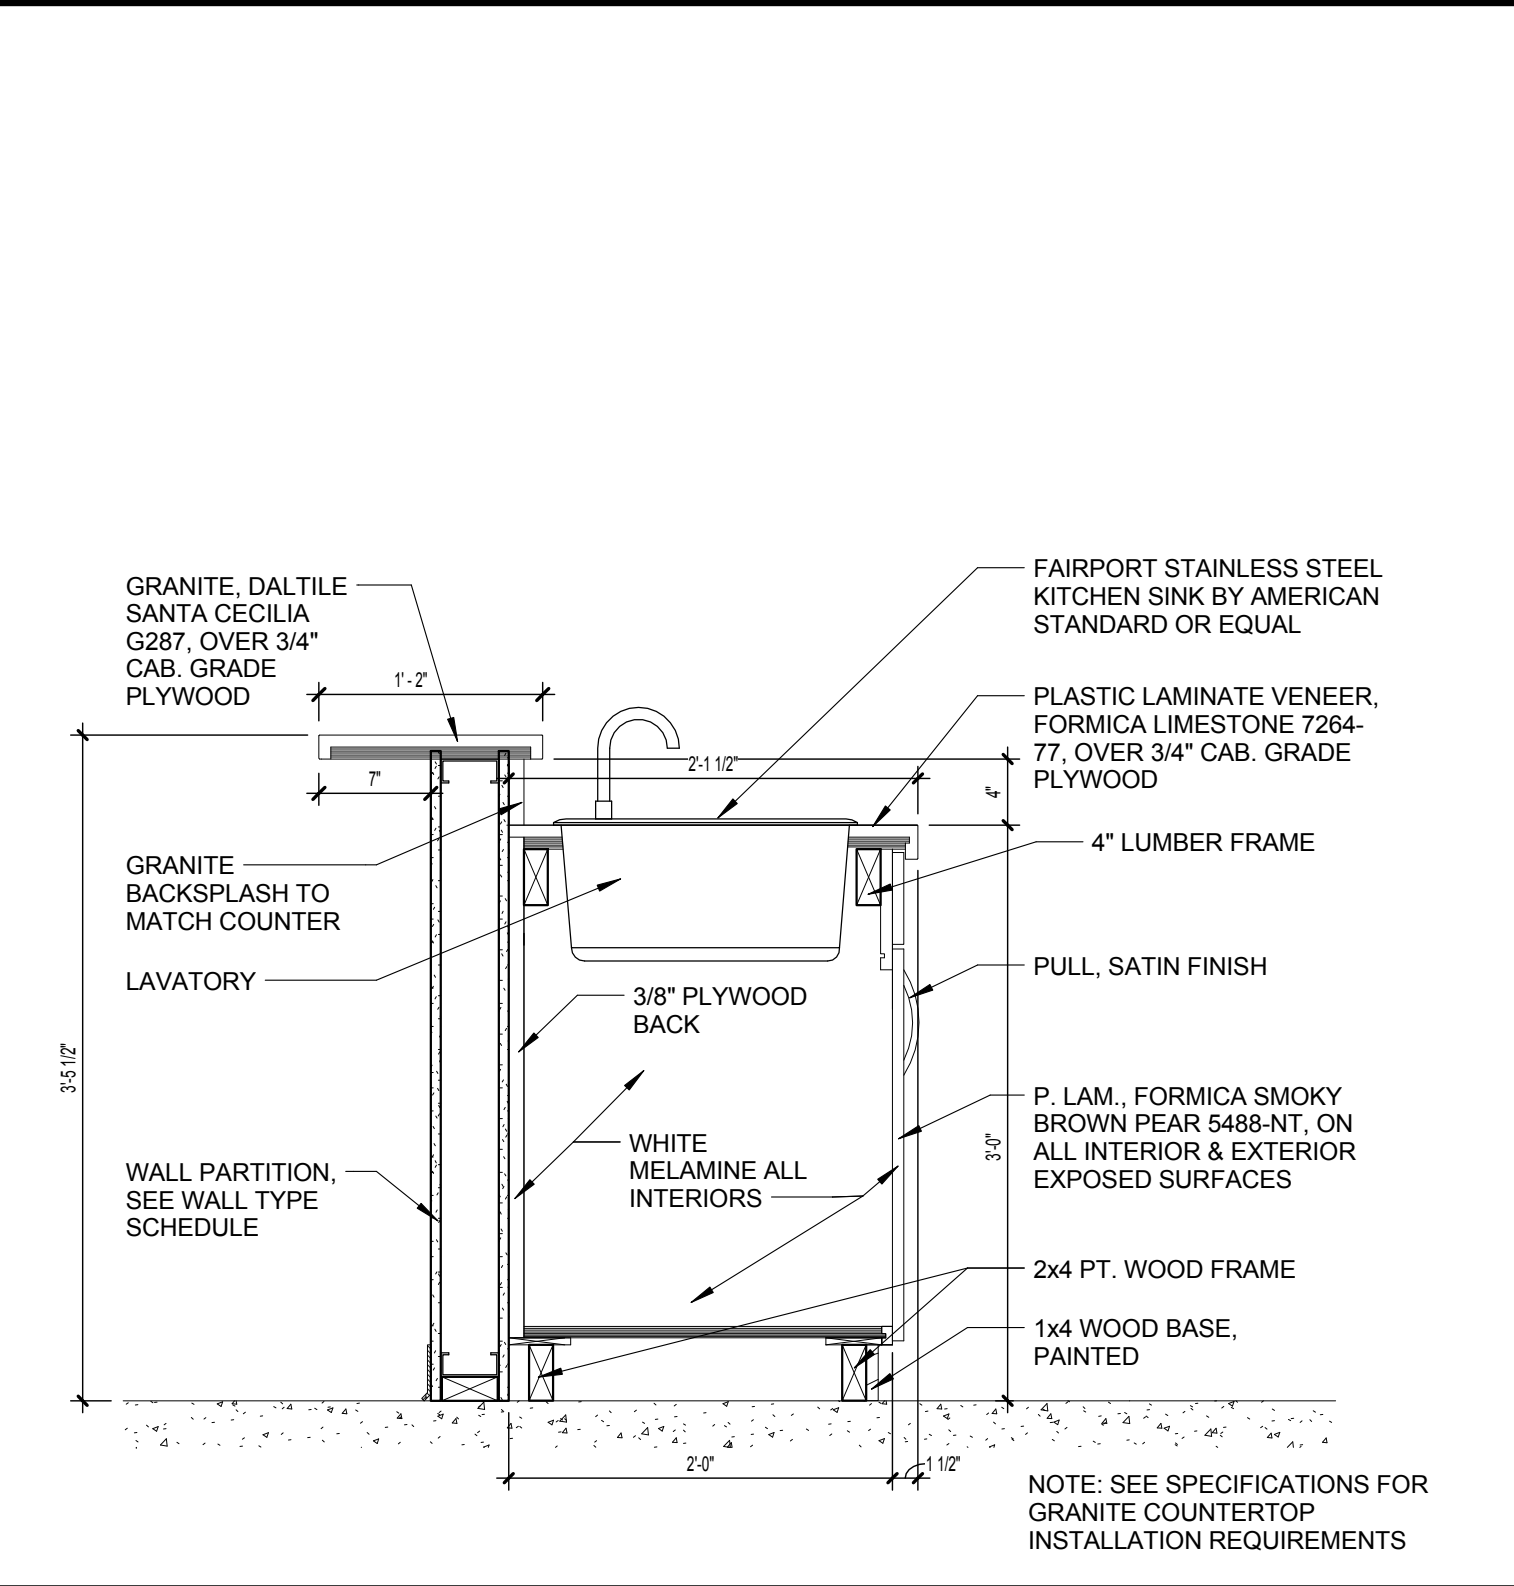


8 KITCHEN SINK AND BAR
A8.06 1" = 1'-0"

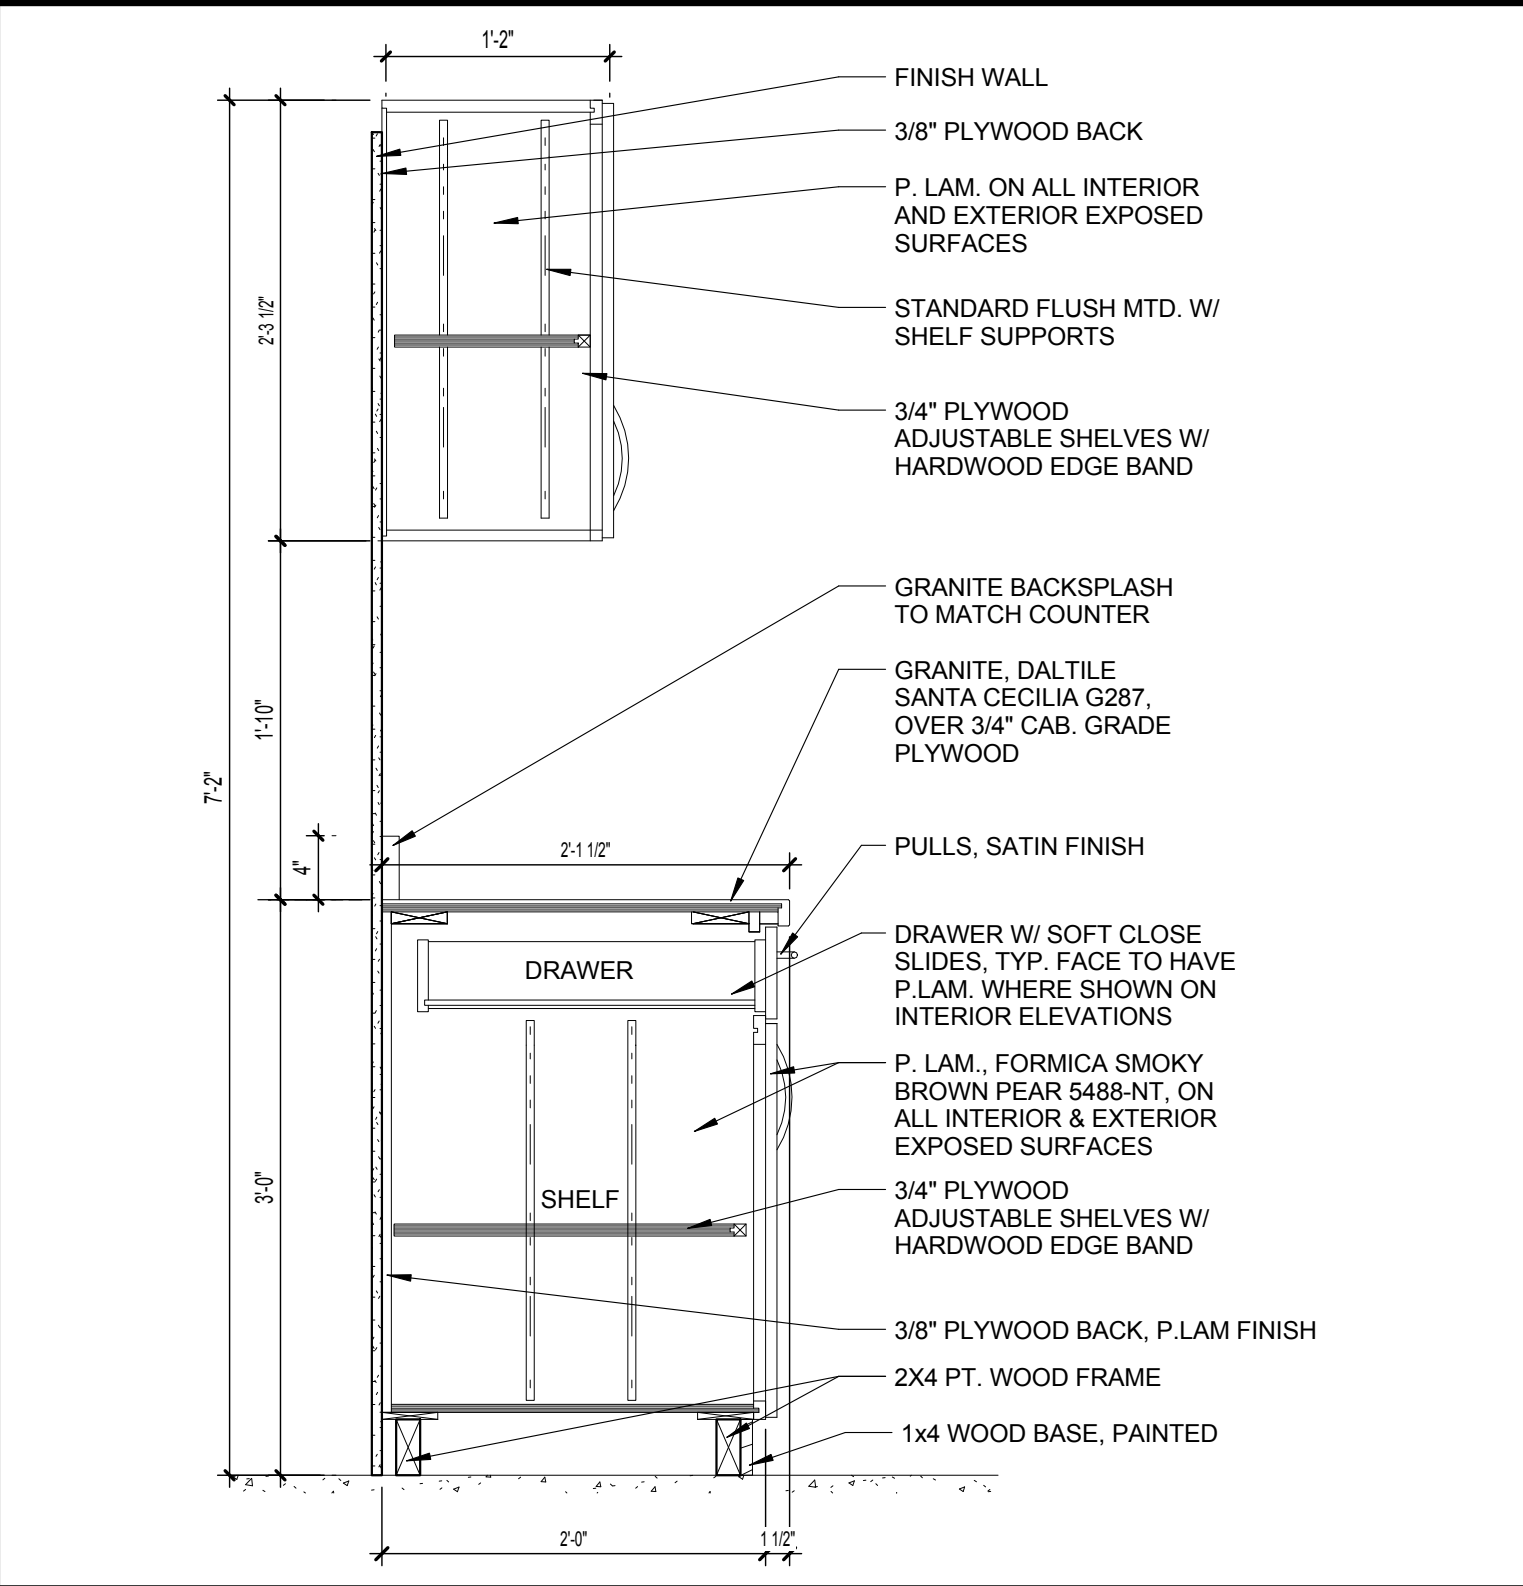


7 KITCHEN LOWER AND UPPER CABINET
A8.06 1" = 1'-0"

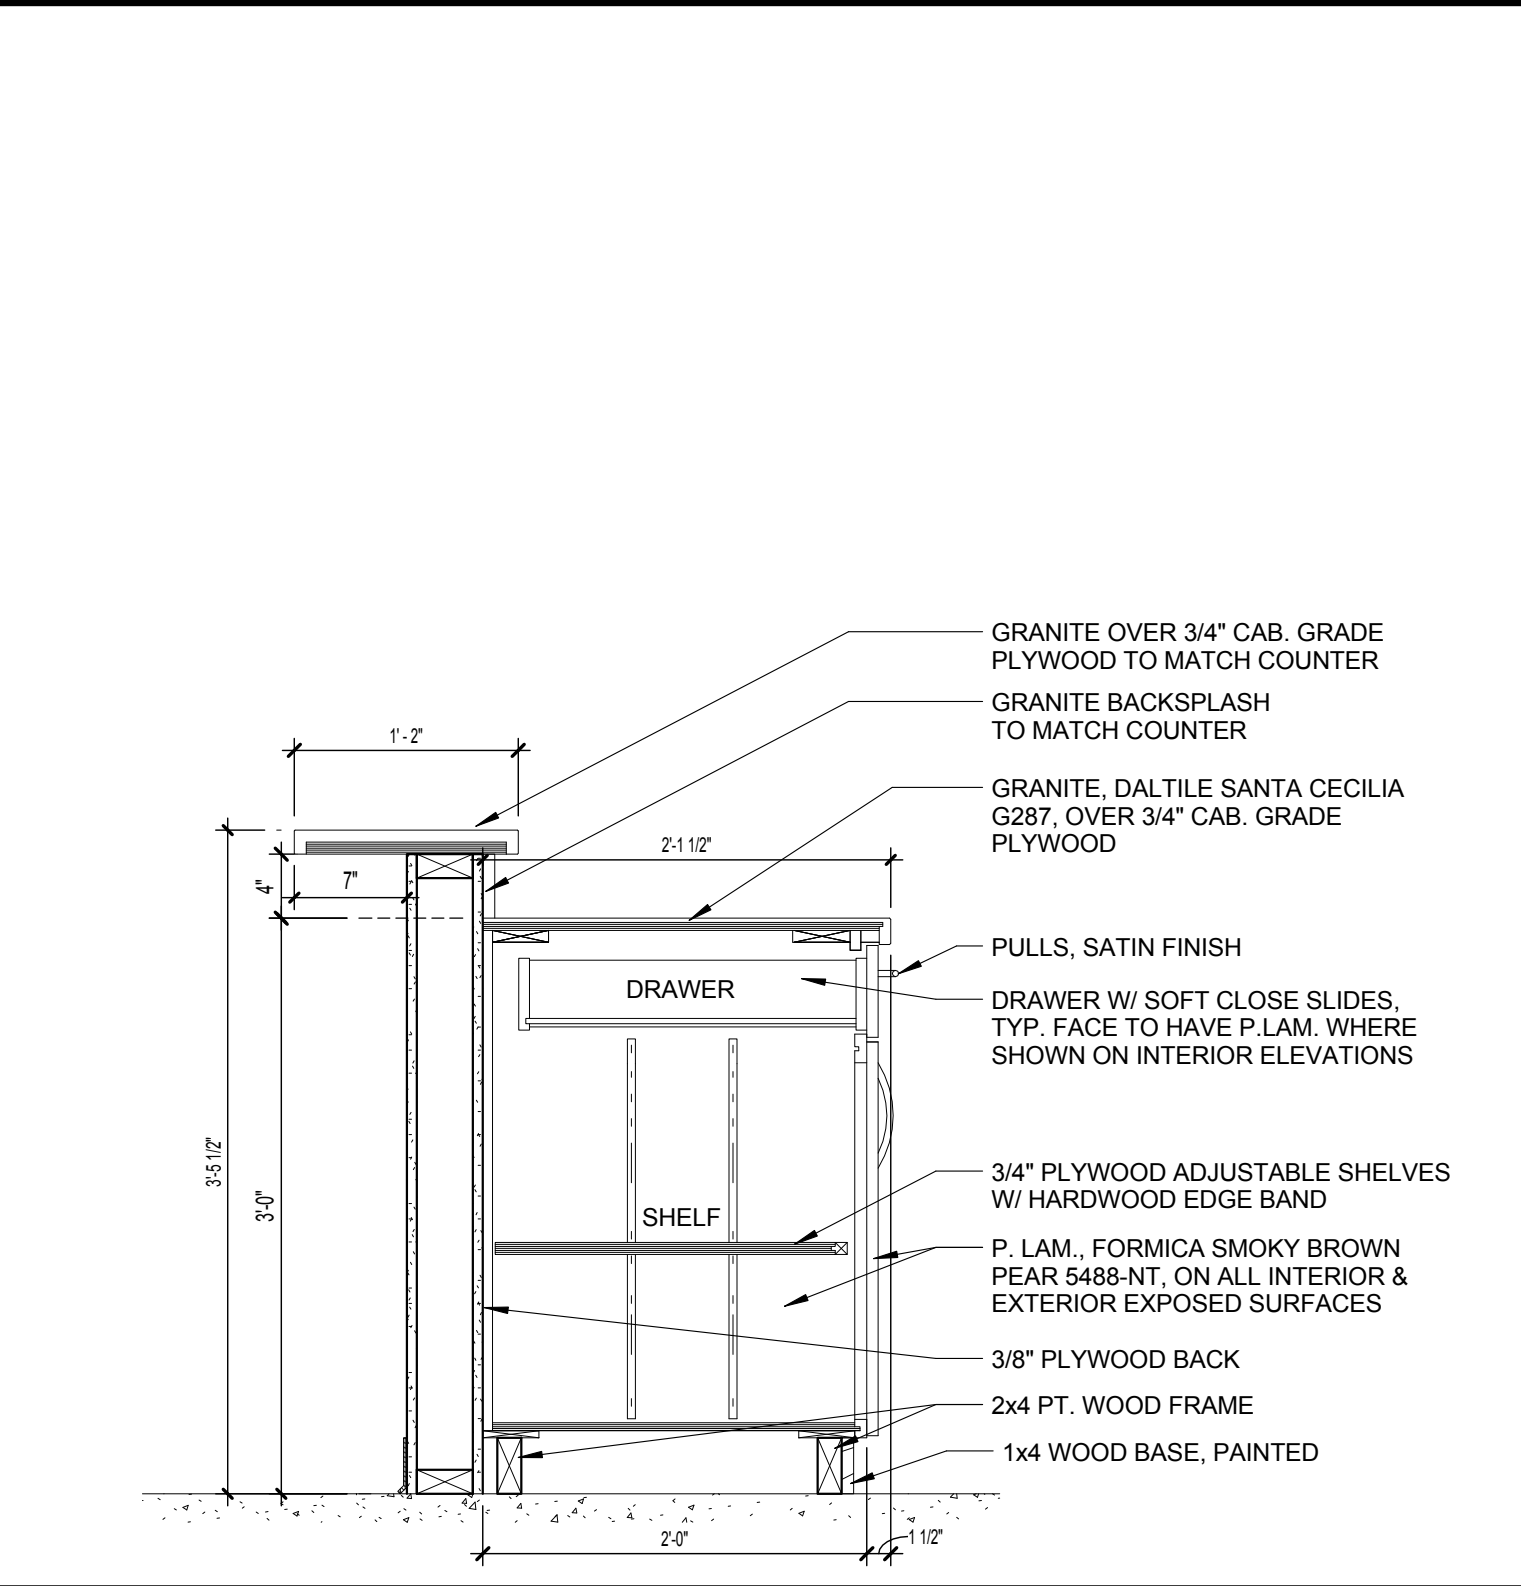



6 KITCHEN LOWER CABINET AND BAR SECTION
A8.06 1" = 1'-0"

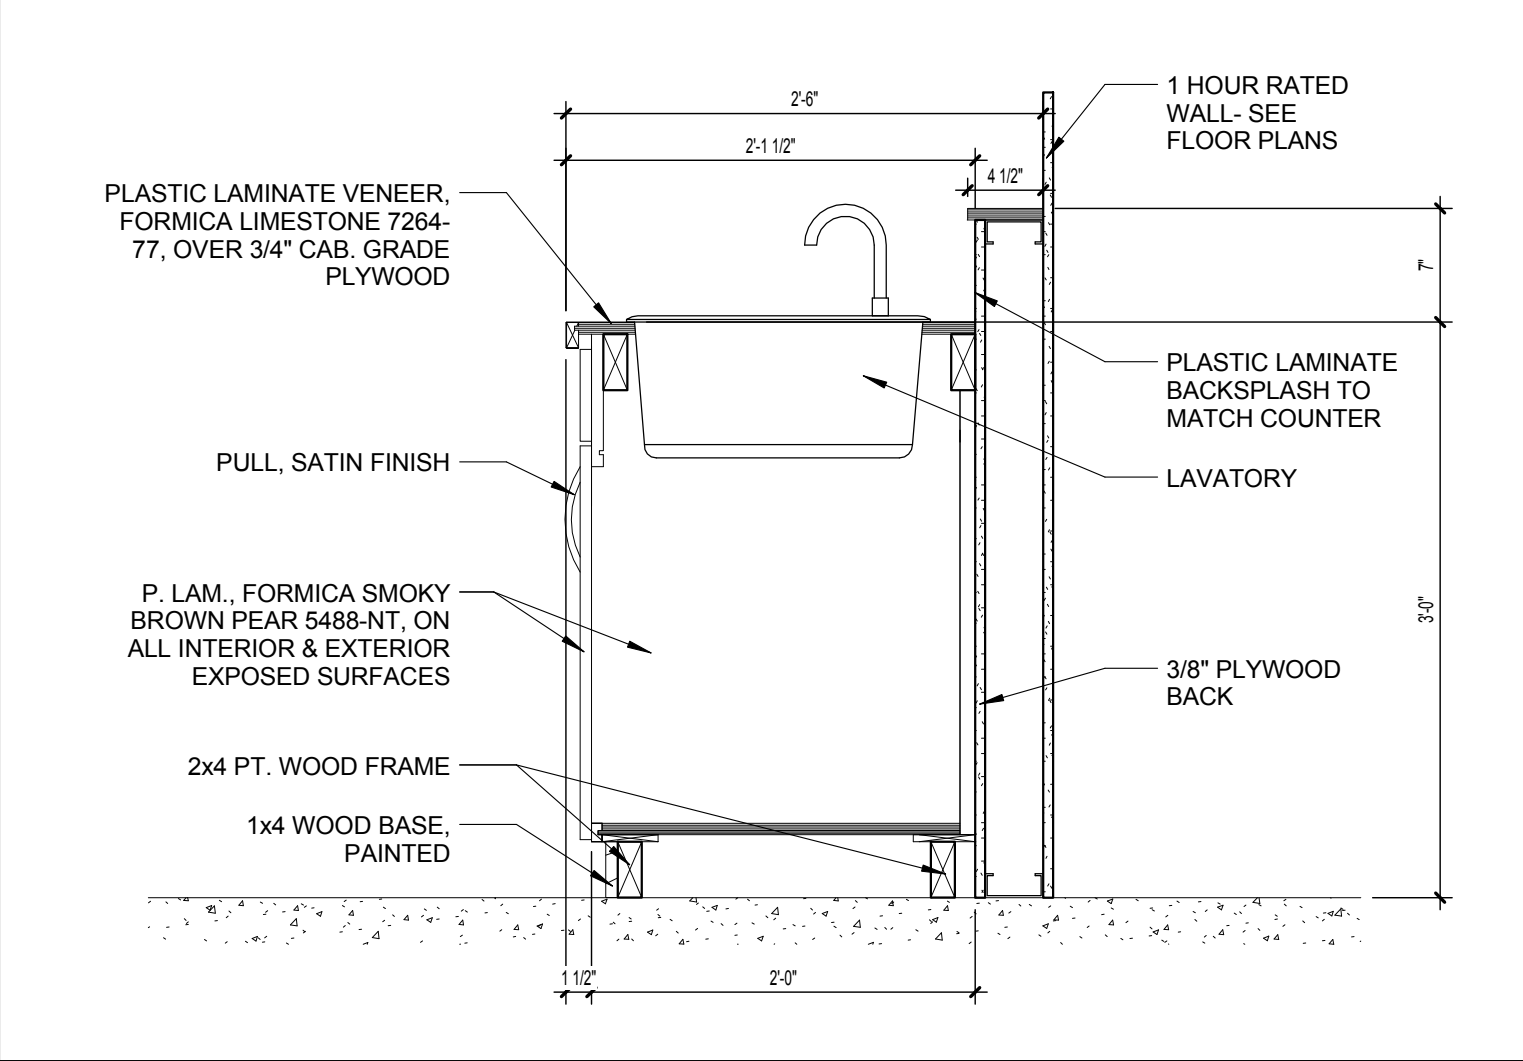


5 VANITY WITH UPPER COUNTER
A8.06 1" = 1'-0"

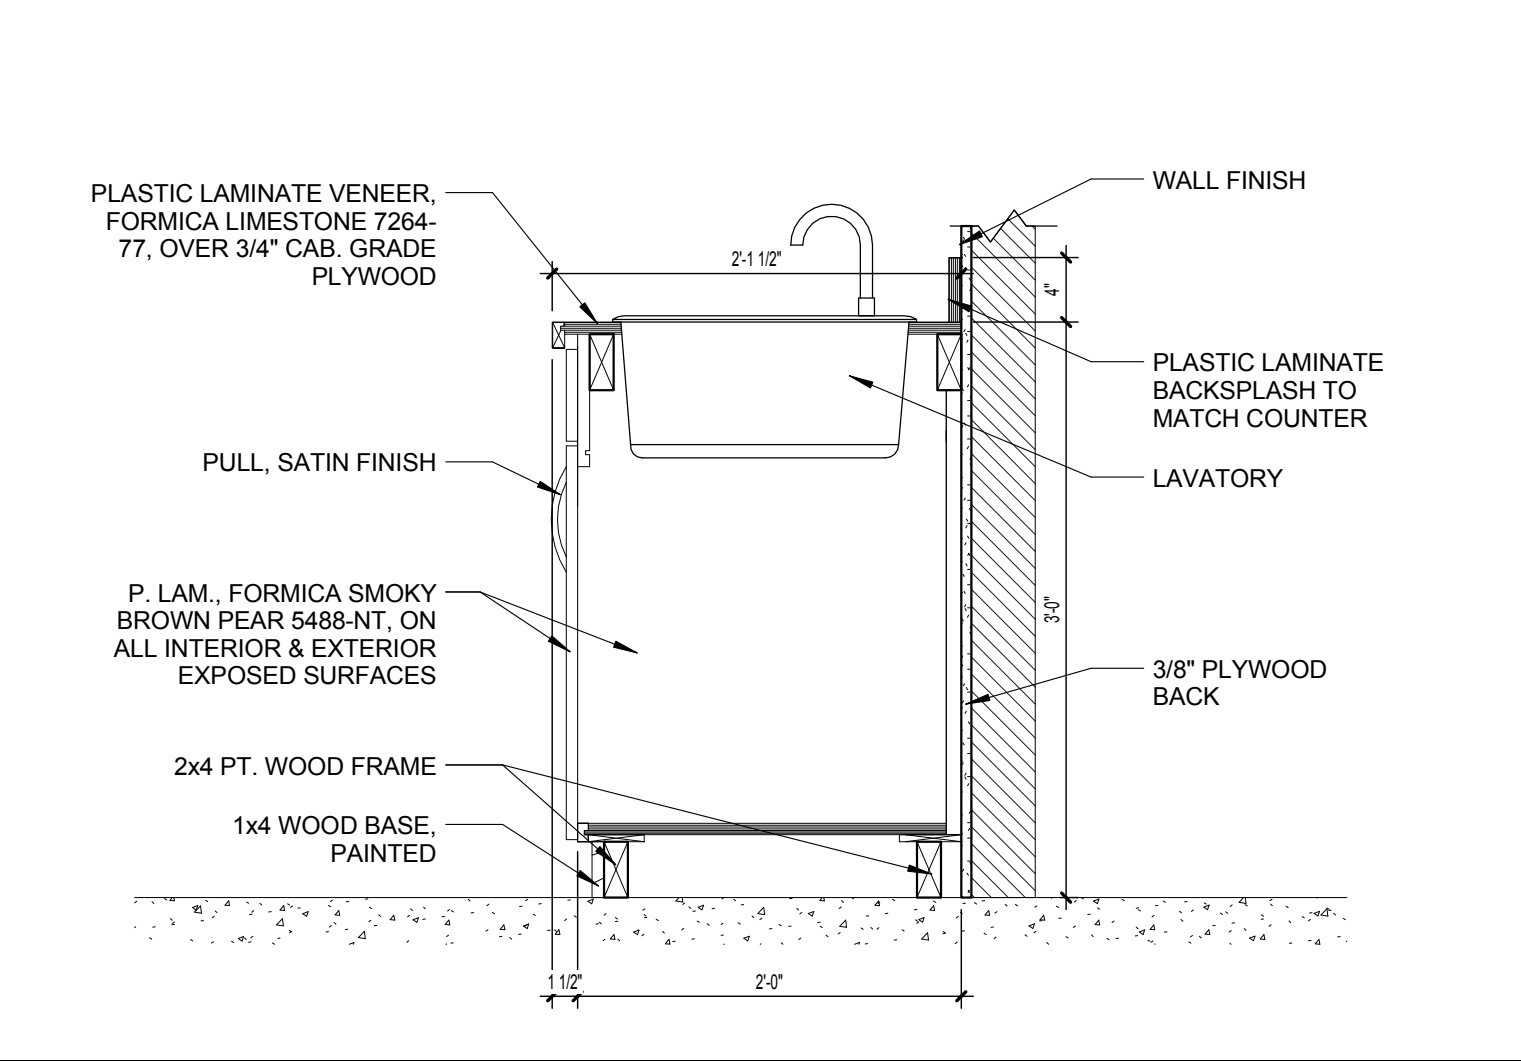


4 BATHROOM VANITY CABINET
A8.06 1" = 1'-0"

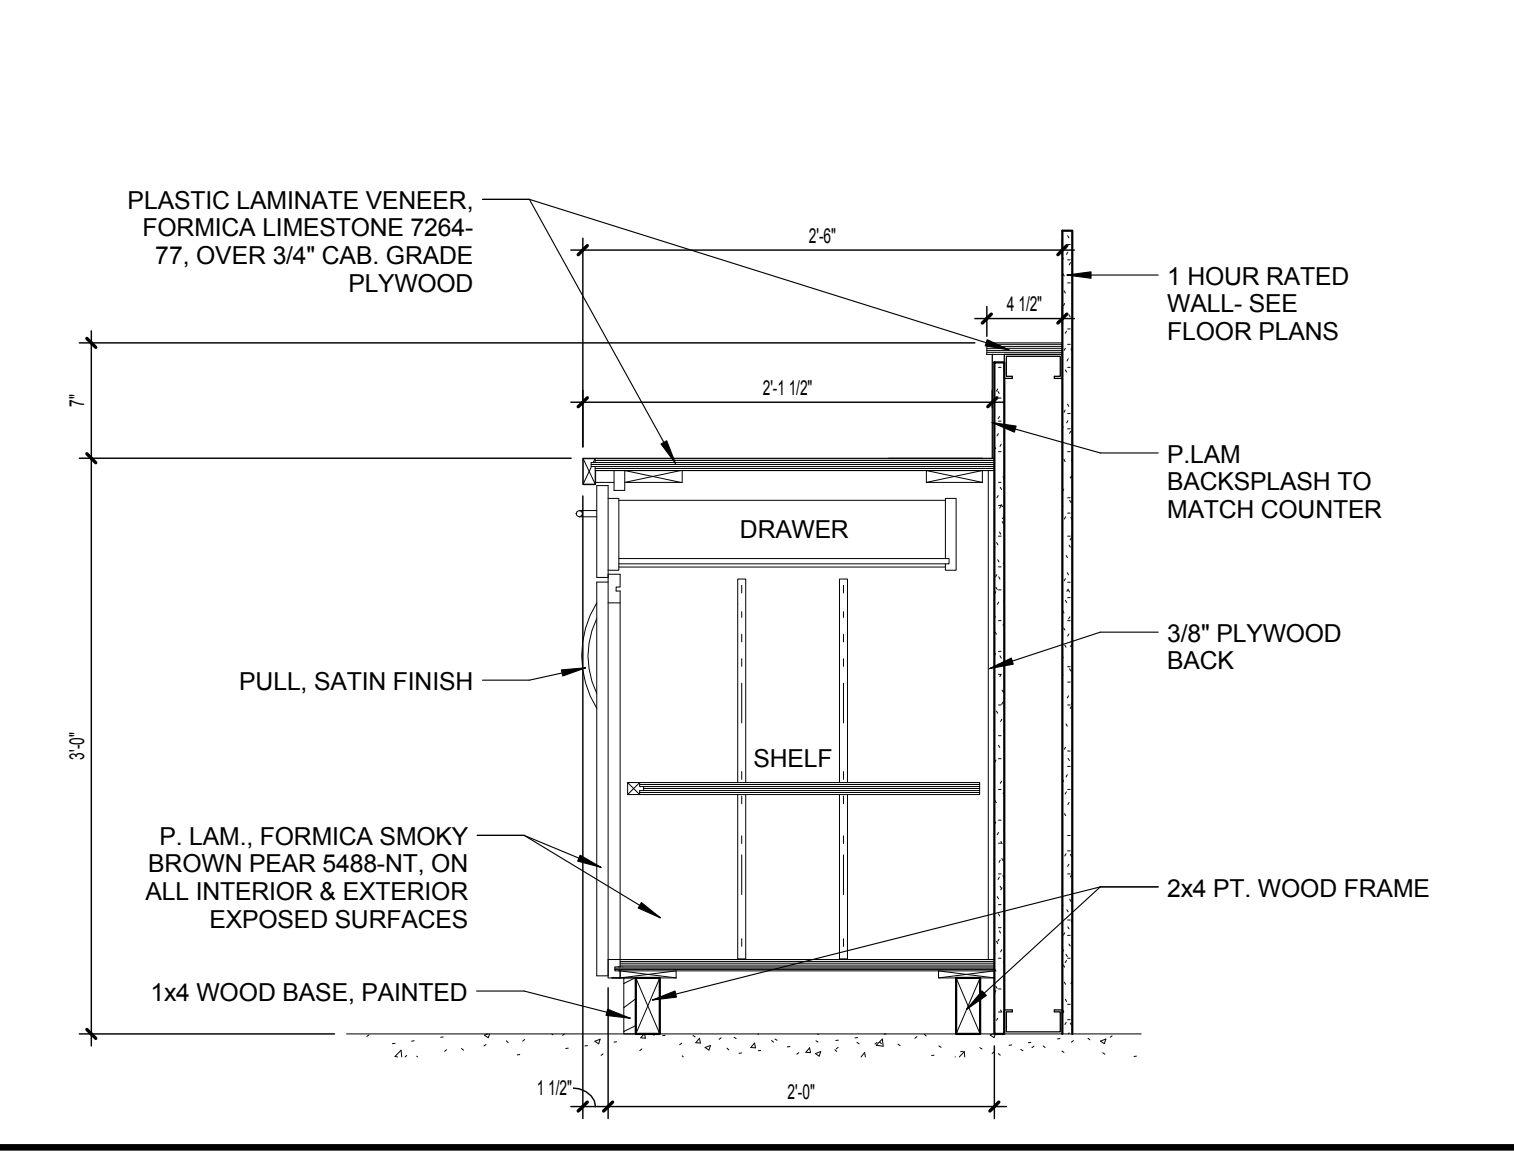 

3 BATHROOM CABINET WITH UPPER COUNTER
A8.06 1" = 1'-0"

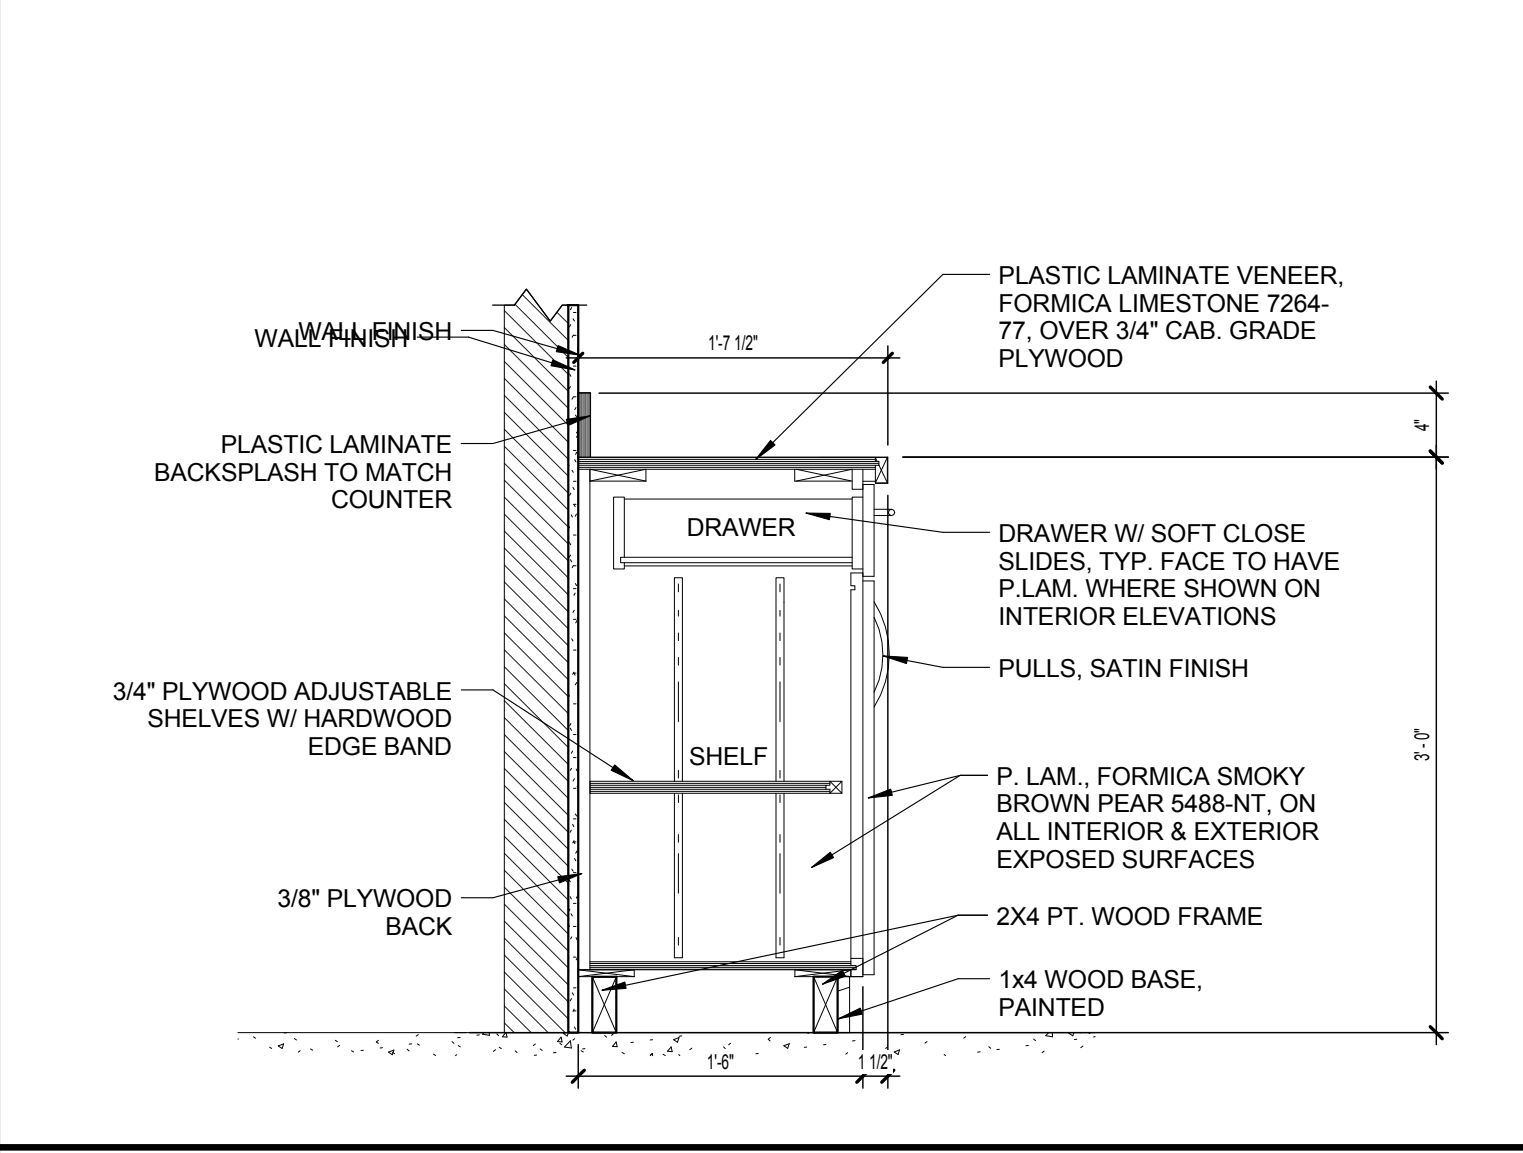

2 18" BATHROOM CABINET
A8.06 1" = 1'-0"

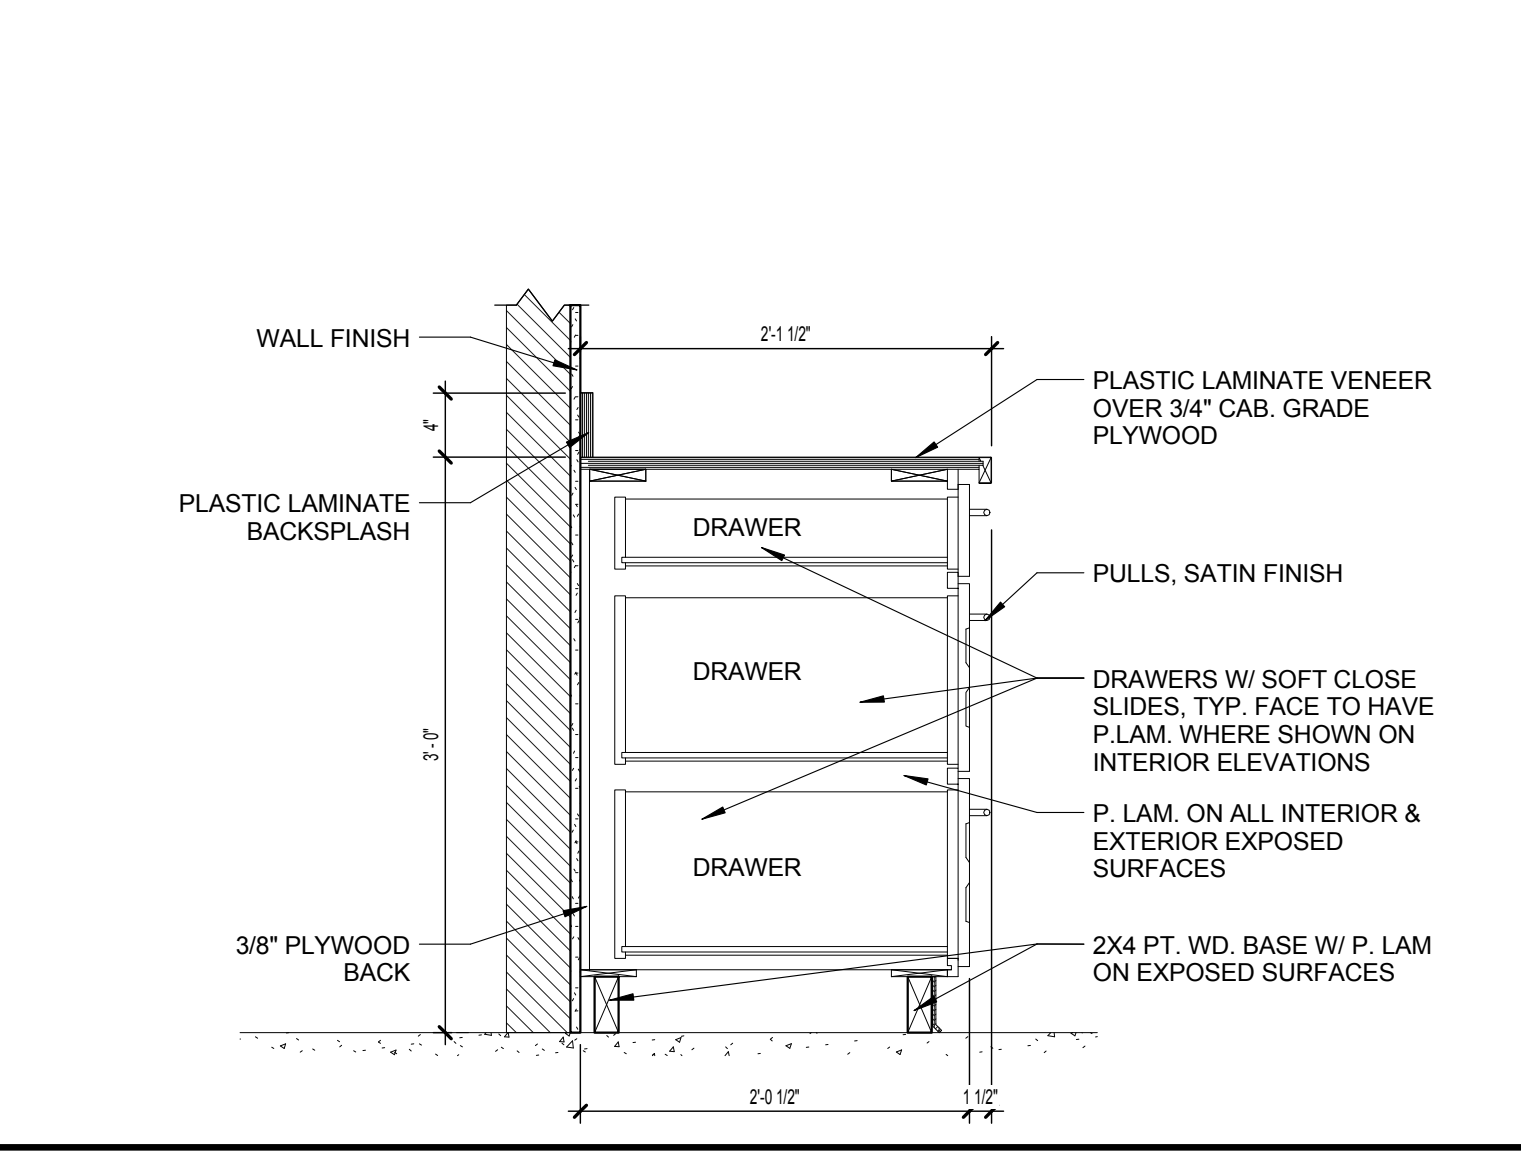

1 BATHROOM CABINETS
A8.06 1" = 1'-0"

ISSUED FOR :
BIDS
PERMIT
CONSTRUCTION
SEAL

PROJECT TITLE
UPTOWN
ATLANTIC - 800
BLOCK

W. ATLANTIC AVE., DELRAY
BEACH, FL


REVISIONS

THESE DRAWINGS ARE PREPARED
PER ESTABLISHED INDUSTRY
STANDARDS AND REPRESENT THE
ARCHITECT AND ENGINEERS DESIGN
CONCEPT. THEY ARE NOT INTENDED
TO PROVIDE EVERY DETAIL OR
CONDITION REQUIRED TO
CONSTRUCT THE BUILDING. THE
CONTRACTOR THROUGH SUBMITTALS
AND OTHER COORDINATION EFFORTS
IS FULLY RESPONSIBLE FOR
PROVIDING A COMPLETE AND
OPERATIONAL BUILDING WHETHER
INDICATED ON THE PLANS OR NOT.
FILE NUMBER


DRAWING TITLE
CABINET DETAILS

DATE
JOB NUMBER
121108
DRAWING NUMBER


A8.06

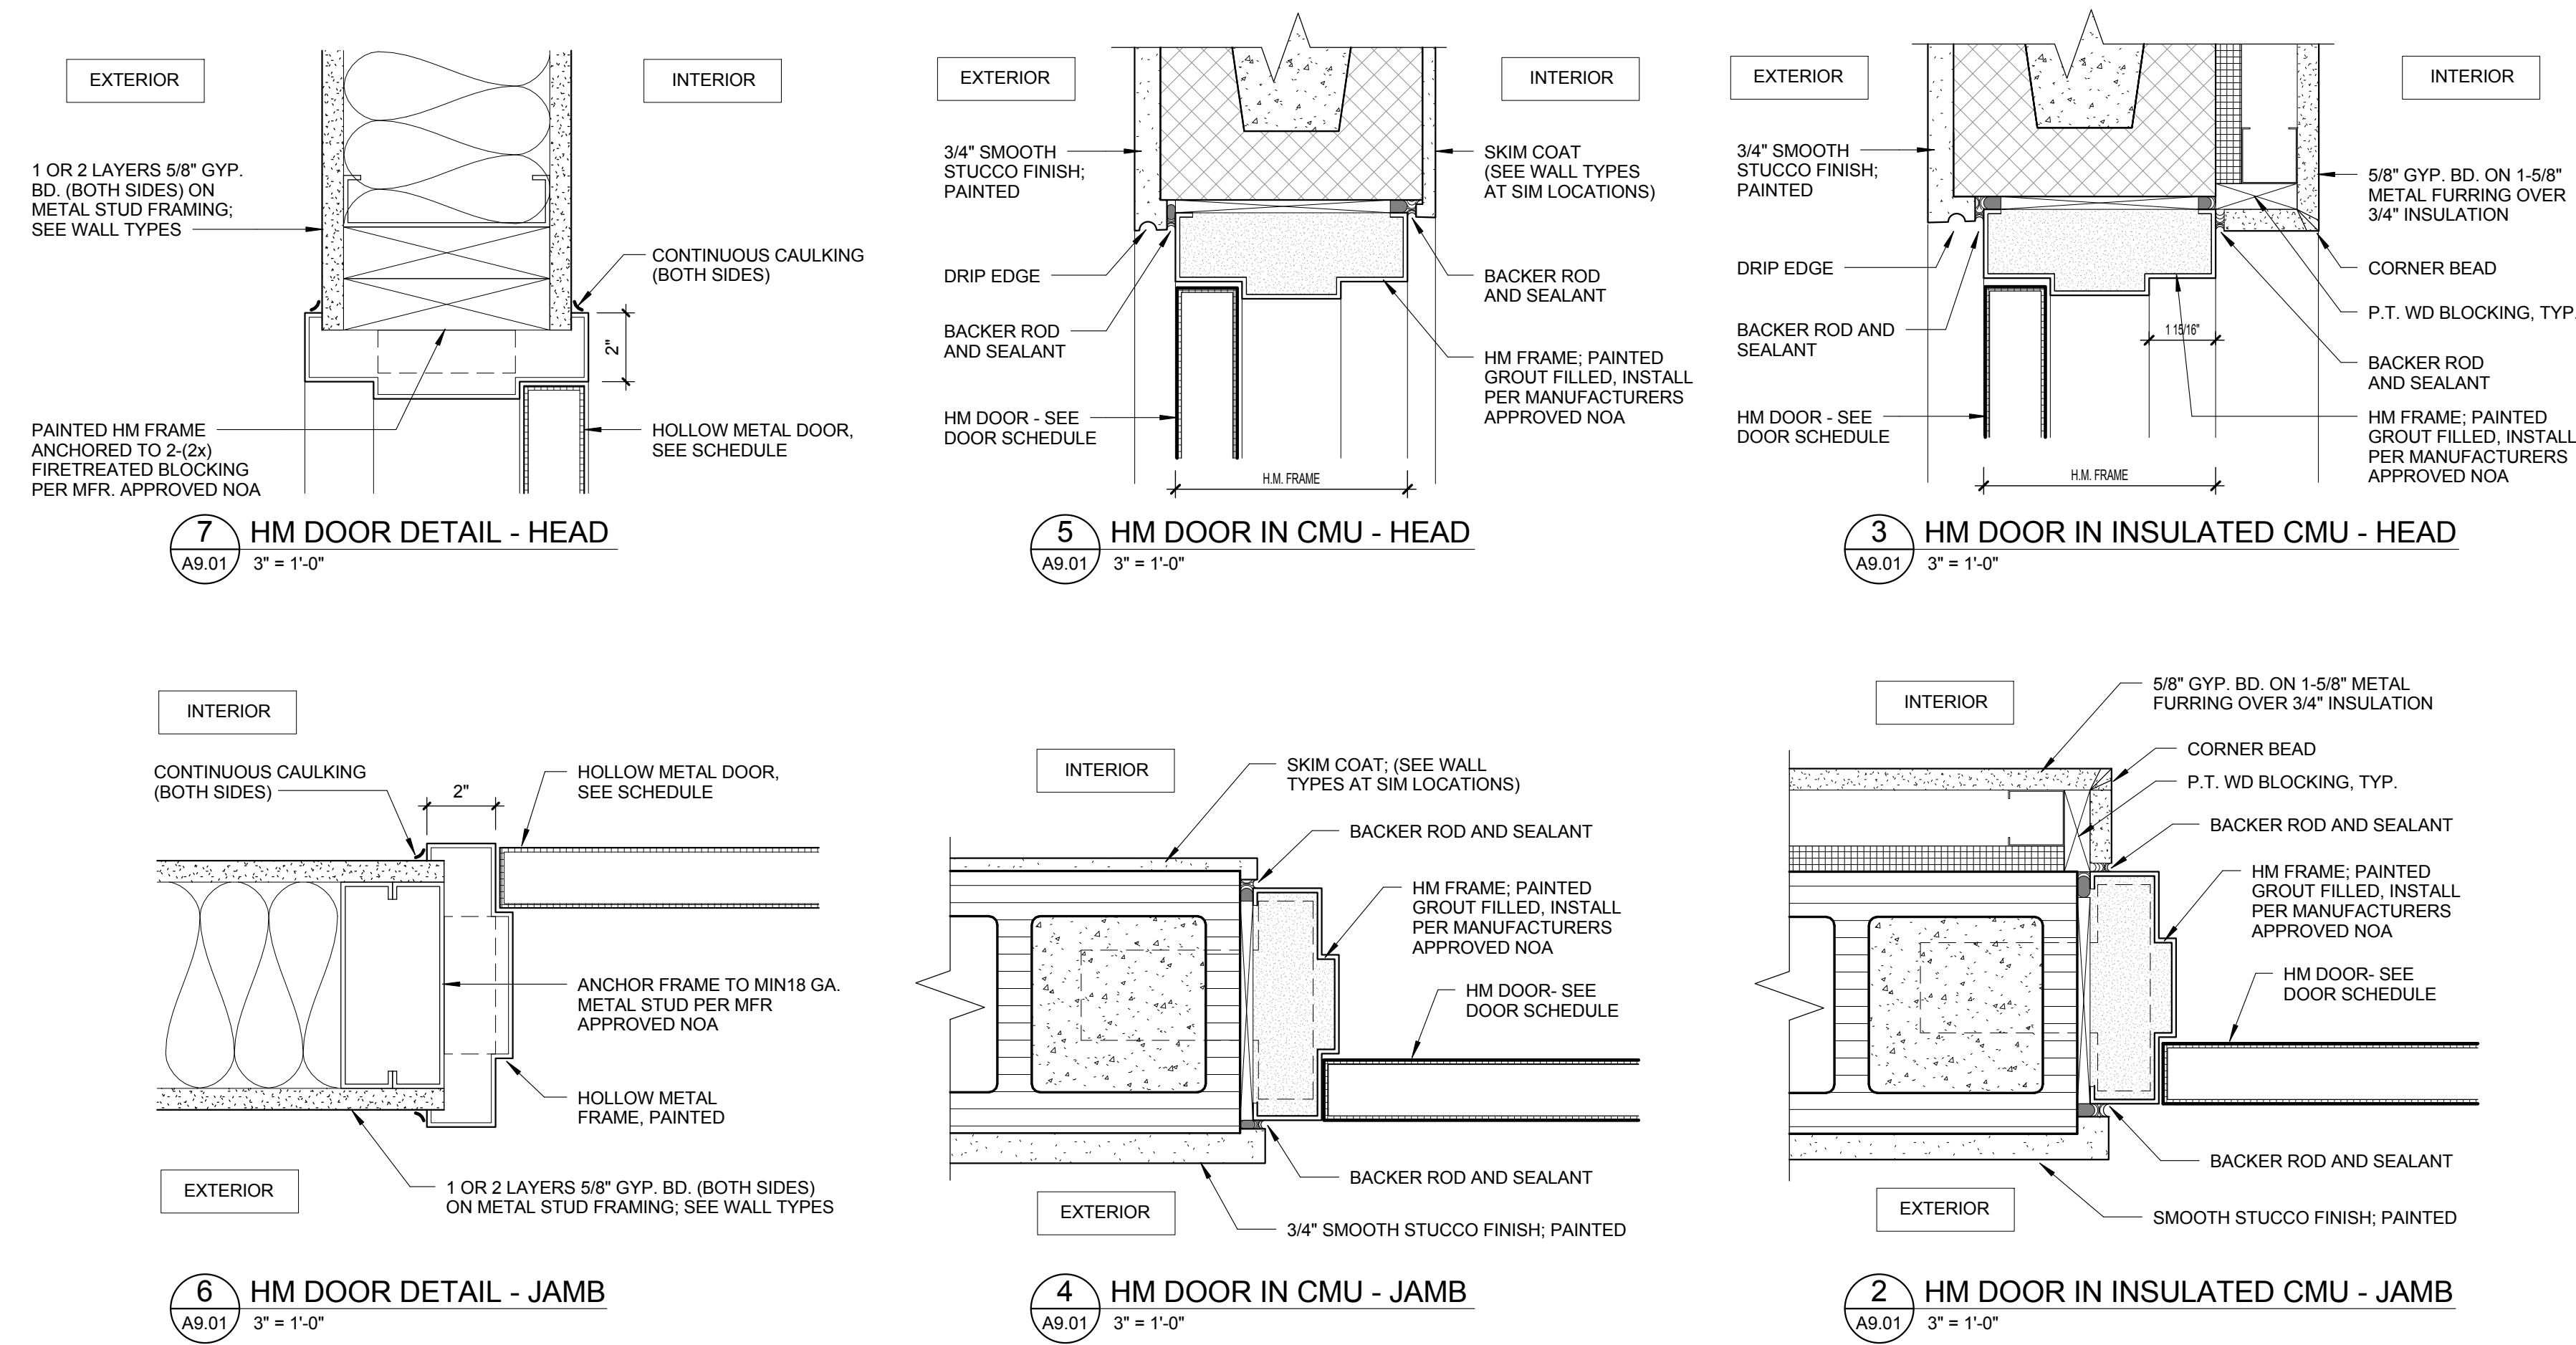

GENERAL NOTES:	REMARKS:
1. REFER TO DOOR MANUFACTURER'S PUBLISHED INSTALLATION REQUIREMENT & APPROVED N.O.A. FOR FURTHER INFORMATION	1. PANIC HARDWARE
2. ALL WOOD DOORS & FRAMES TO BE PAINTED TO MATCH SAMPLE PROVIDED BY ARCHITECT / INTERIOR DESIGNER	2. TAMPER PROOF HINGES
3. AT GYP. BD. / STUD LOCATIONS, DOOR JAMB 4" FROM NEAREST ADJACENT CORNER TYPICAL UNLESS OTHERWISE NOTED.	3. WEATHER STRIPPING
4. CONTRACTOR TO COORDINATE ALL MASONRY OPENINGS WITH DOOR MANUFACTURER(S) PRIOR TO INSTALLATION.	4. FIRE EXIT HARDWARE
5. ALL EXTERIOR HOLLOW METAL STEEL DOORS AND FRAMES SHALL BE G90 GALVANIZING, FACTORY APPLIED KYNAR PAINT	5. CLOSER
6. REFER TO FLOOR PLAN FOR DOOR LOCATION & SWING SIDE	6. E CYLINDER DOOR, SEE SPECS.
7. ALL DOORS TO BE PROVIDED WITH HINGES, DOOR SILENCERS, ASTRAGALS & COORDINATORS AND WALL BUMPERS AS APPROPRIATE TO THE CONFIGURATION OF THE DOOR.	7. ELECTRONIC LOCK
8. SEE SPECIFICATIONS FOR HARDWARE	8. SOUND SEAL AROUND DOOR AND PROVIDE DOOR SWEEP
	9. 1800 DOOR SWING
	10. SLIDING DOOR, WITH LOCK
	11. FLUSH MOUNT MAGNETIC DOOR HOLDER TIED TO BUILDING FIRE SUPPRESSION SYSTEM
	12. FIRE RATED
	13. NO EXT. HARDWARE

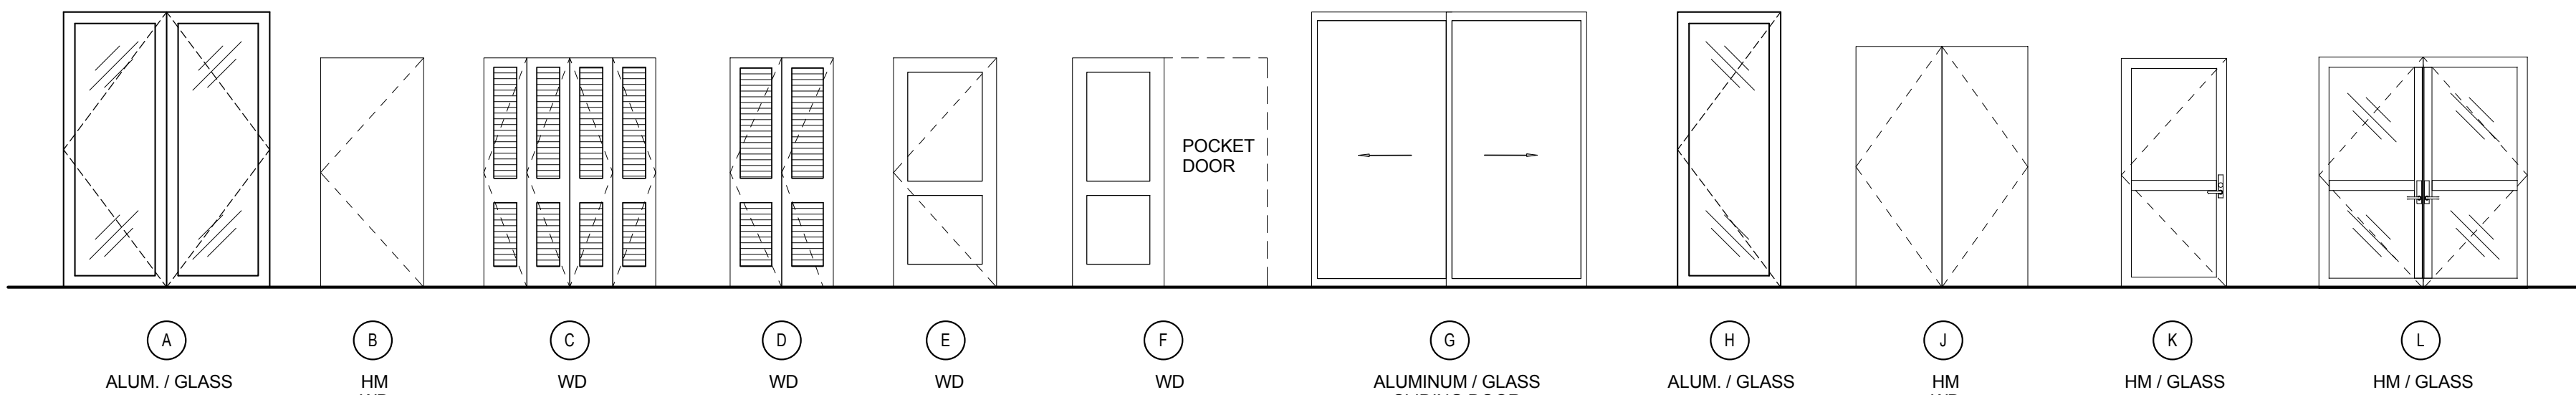


DOOR LEGEND

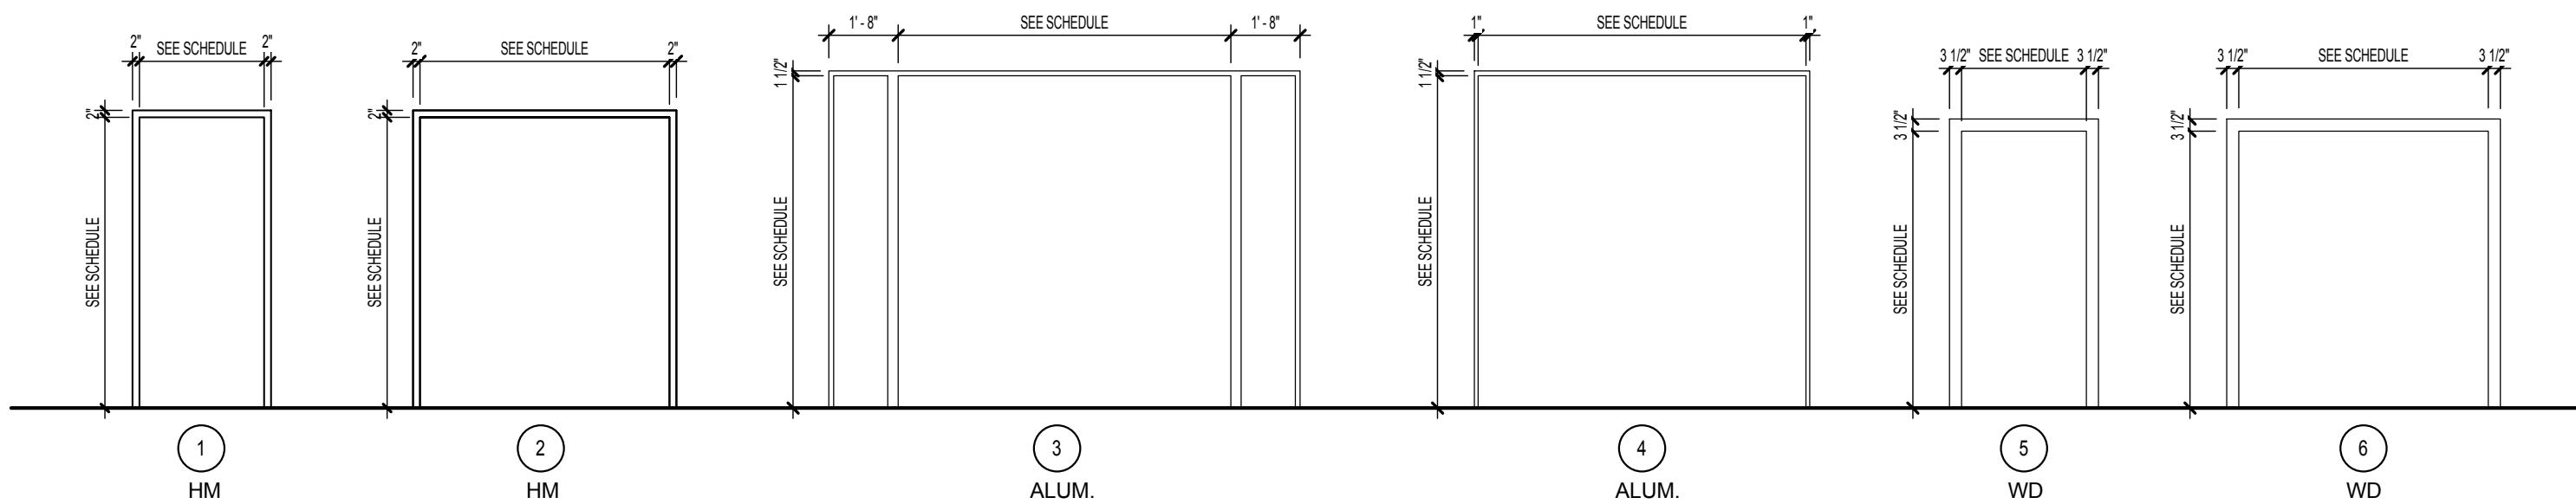


DOOR FRAME LEGEND

DOOR SCHEDULE - FIRST FLOOR														
MARK #	DOOR SIZE			DOOR		FRAME		DETAIL			HARDWARE	REMARKS	FIRE RATED	WIND PRESSURES
	WIDTH	HEIGHT	THICKNESS	MATERIAL	TYPE	MATERIAL	TYPE	HEAD	JAMB	SILL				
1S1	3' - 0"	8' - 0"	0' - 1 3/4"	ALUM	H	ALUM	SF28				2			+41.5/-45.1
1S3	3' - 0"	8' - 0"	0' - 1 3/4"	ALUM	H	ALUM	SF27				2			+41.5/-45.1
101	6' - 0"	8' - 0"	0' - 1 3/4"	ALUM	A	ALUM	SF4				2			+41.5/-45.1
101A	3' - 0"	8' - 0"	0' - 1 3/4"	ALUM	H	ALUM	SF26				2			+41.5/-45.1
102	6' - 0"	8' - 0"	0' - 1 3/4"	ALUM	A	ALUM	SF4				2			+41.5/-45.1
102A	3' - 0"	8' - 0"	0' - 1 3/4"	ALUM	H	ALUM	SF25				2			+41.5/-45.1
103	6' - 0"	8' - 0"	0' - 1 3/4"	ALUM	A	ALUM	SF4				2			+41.5/-45.1
103A	3' - 0"	8' - 0"	0' - 1 3/4"	ALUM	H	ALUM	SF25				2			+41.5/-45.1
104	6' - 0"	8' - 0"	0' - 1 3/4"	ALUM	A	ALUM	SF4				2			+41.5/-45.1
104A	3' - 0"	8' - 0"	0' - 1 3/4"	ALUM	H	ALUM	SF24				2			+41.5/-45.1
105	6' - 0"	8' - 0"	0' - 1 3/4"	ALUM	A	ALUM	SF6				2			+41.5/-45.1
105A	3' - 0"	8' - 0"	0' - 1 3/4"	ALUM	H	ALUM	SF24				2			+41.5/-45.1
106	6' - 0"	8' - 0"	0' - 1 3/4"	ALUM	A	ALUM	SF12				2			+41.5/-45.1
106A	3' - 0"	8' - 0"	0' - 1 3/4"	ALUM	H	ALUM	SF19				2			+41.5/-45.1
107	6' - 0"	8' - 0"	0' - 1 3/4"	ALUM	A	ALUM	SF14				2			+41.5/-45.1
107A	3' - 0"	8' - 0"	0' - 1 3/4"	ALUM	H	ALUM	SF19				2			+41.5/-45.1
108	6' - 0"	8' - 0"	0' - 1 3/4"	ALUM	A	ALUM	SF14				2			+41.5/-45.1
108A	3' - 0"	8' - 0"	0' - 1 3/4"	ALUM	H	ALUM	SF18				2			+41.5/-45.1
109	6' - 0"	8' - 0"	0' - 1 3/4"	ALUM	A	ALUM	SF14				2			+41.5/-45.1
109A	6' - 0"	8' - 0"	0' - 1 3/4"	ALUM	A	ALUM	SF14				2			+41.5/-45.1
109B	6' - 0"	8' - 0"	0' - 1 3/4"	ALUM	A	ALUM	SF17				2			+41.5/-45.1
110	3' - 0"	8' - 0"	0' - 2"	HM	B	HM	1	5/9.01*	4/9.01*	1/9.01	4			+41.5/-45.1
111	6' - 0"	8' - 0"	0' - 2"	HM	J	HM	2	5/9.01*	4/9.01*	1/9.01	3			+41.5/-45.1
112	3' - 0"	8' - 0"	0' - 2"	HM	B	HM	1	5/9.01*	4/9.01*	1/9.01	6			+41.5/-45.1
113	3' - 0"	8' - 0"	0' - 2"	HM	B	HM	1	5/9.01*	4/9.01*	1/9.01	6			+41.5/-45.1
114	6' - 0"	8' - 0"	0' - 1 3/4"	ALUM	A	ALUM	SF21				1			+41.5/-45.1
114A	6' - 0"	7' - 0"	0' - 2"	HM	J	HM	2	7/9.01	6/9.01	--	7	11,	90 MIN	
115	6' - 0"	8' - 0"	0' - 1 3/4"	ALUM	A	ALUM	SF10				1			+41.5/-45.1
116	3' - 0"	7' - 0"	0' - 2"	HM	B	HM	1	7/9.01	6/9.01	--	11			
117	3' - 0"	8' - 0"	0' - 2"	HM	B	HM	1	5/9.01*	4/9.01*	1/9.01	4			+41.5/-45.1


DOOR SCHEDULE - SECOND FLOOR														
MARK #	DOOR SIZE			DOOR		FRAME		DETAIL (* = SIM)			HARDWARE	REMARKS	FIRE RATED	WIND PRESSURES
	WIDTH	HEIGHT	THICKNESS	MATERIAL	TYPE	MATERIAL	TYPE	HEAD	JAMB	SILL				
2S1	3' - 0"	6' - 8"	0' - 2"	HM	B	HM	1	5/9.01	4/9.01	--	8		60 MIN	+43.5/-47.1
2S3	3' - 0"	6' - 8"	0' - 2"	HM	B	HM	1	5/9.01	4/9.01	--	8		60 MIN	+43.5/-47.1
201	3' - 0"	6' - 8"	0' - 2"	HM	B	HM	1	6/9.02	5/9.02	4/9.02	13		45 MIN	+43.5/-47.1
201A	11' - 4"	8' - 0"	0' - 6"	ALUM	G	ALUM	3	3/9.02	2/9.02	1/9.02	19	10		+39.1/-49.1
201B	8' - 0"	8' - 0"	0' - 6"	ALUM	G	ALUM	4	3/9.02	2/9.02	1/9.02	19	10		+39.1/-49.1
202	3' - 0"	6' - 8"	0' - 2"	HM	B	HM	1	6/9.02	5/9.02	4/9.02	13		45 MIN	+43.5/-47.1
202A	11' - 4"	8' - 0"	0' - 6"	ALUM	G	ALUM	3	3/9.02	2/9.02	1/9.02	19	10		+39.1/-49.1
202B	8' - 0"	8' - 0"	0' - 6"	ALUM	G	ALUM	4	3/9.02	2/9.02	1/9.02	19	10		+39.1/-49.1
203	3' - 0"	6' - 8"	0' - 2"	HM	B	HM	1	6/9.02	5/9.02	4/9.02	13		45 MIN	+43.5/-47.1
203A	11' - 4"	8' - 0"	0' - 6"	ALUM	G	ALUM	3	3/9.02	2/9.02	1/9.02	19	10		+39.1/-49.1
203B	8' - 0"	8' - 0"	0' - 6"	ALUM	G	ALUM	4	3/9.02	2/9.02	1/9.02	19	10		+39.1/-49.1
204	3' - 0"	6' - 8"	0' - 2"	HM	B	HM	1	6/9.02	5/9.02	4/9.02	13		45 MIN	+43.5/-47.1
204A	11' - 4"	8' - 0"	0' - 6"	ALUM	G	ALUM	3	3/9.02	2/9.02	1/9.02	19	10		+39.1/-49.1
205	3' - 0"	6' - 8"	0' - 2"	HM	B	HM	1	6/9.02	5/9.02	4/9.02	13		45 MIN	+43.5/-47.1
205A	11' - 4"	8' - 0"	0' - 6"	ALUM	G	ALUM	3	3/9.02	2/9.02	1/9.02	19	10		+39.1/-49.1
205B	8' - 0"	8' - 0"	0' - 6"	ALUM	G	ALUM	4	3/9.02	2/9.02	1/9.02	19	10		+39.1/-49.1
206	3' - 0"	6' - 8"	0' - 2"	HM	B	HM	1	6/9.02	5/9.02	4/9.02	13		45 MIN	+43.5/-47.1
206A	11' - 4"	8' - 0"	0' - 6"	ALUM	G	ALUM	3	3/9.02	2/9.02	1/9.02	19	10		+39.1/-49.1
206B	8' - 0"	8' - 0"	0' - 6"	ALUM	G	ALUM	4	3/9.02	2/9.02	1/9.02	19	10		+39.1/-49.1
207	3' - 0"	6' - 8"	0' - 2"	HM	B	HM	1	6/9.02	5/9.02	4/9.02	13		45 MIN	+43.5/-47.1
207A	11' - 4"	8' - 0"	0' - 6"	ALUM	G	ALUM	3	3/9.02	2/9.02	1/9.02	19	10		+39.1/-49.1
208	3' - 0"	6' - 8"	0' - 2"	HM	B	HM	1	6/9.02	5/9.02	--	10			+43.5/-47.1
209	3' - 0"	6' - 8"	0' - 2"	ALUM	K	ALUM	1	8/9.02	7/9.02	--	2		90 MIN	
210	6' - 0"	6' - 8"	0' - 2"	ALUM	L	ALUM	2	8/9.02	7/9.02	--	1	7	90 MIN	+41.5/-45.1
211	6' - 0"	6' - 8"	0' - 2"	ALUM	L	ALUM	2	8/9.02	7/9.02	--	2		90 MIN	
211A	11' - 4"	8' - 0"	0' - 6"	ALUM	G	ALUM	3	3/9.02	2/9.02	1/9.02	19	10		+39.1/-42.7
211B	3' - 0"	6' - 8"	0' - 2"	HM	B	HM	1	7/9.01	6/9.01	4/9.02*	12			
211C	5' - 4"	6' - 8"	0' - 1 1/2"	WD	S	WD	2	10/9.03	9/9.03	--	17			
212	3' - 0"	6' - 8"	0' - 2"	HM	B	HM	1	6/9.02	5/9.02	4/9.02	13		45 MIN	+43.5/-47.1
212A	11' - 4"	8' - 0"	0' - 6"	ALUM	G	ALUM	3	3/9.02	2/9.02	1/9.02	19	10		+39.1/-49.1
212B	8' - 0"	8' - 0"	0' - 6"	ALUM	G	ALUM	4	3/9.02	2/9.02	1/9.02	19	10		+39.1/-49.1
213	3' - 0"	6' - 8"	0' - 2"	HM	B	HM	1	6/9.02	5/9.02	4/9.02	13		45 MIN	+43.5/-47.1
213A	11' - 4"	8' - 0"	0' - 6"	ALUM	G	ALUM	3	3/9.02	2/9.02	1/9.02	19	10		+39.1/-42.7
214	3' - 0"	6' - 8"	0' - 2"	HM	B	HM	1	6/9.02	5/9.02	4/9.02	13		45 MIN	+43.5/-47.1
214A	11' - 4"	8' - 0"	0' - 6"	ALUM	G	ALUM	3	3/9.02	2/9.02	1/9.02	19	10		+39.1/-42.7
215	3' - 0"	6' - 8"	0' - 2"	HM	B	HM	1	6/9.02	5/9.02	4/9.02	13		45 MIN	+43.5/-58.0
215A	8' - 0"	8' - 0"	0' - 6"	ALUM	G	ALUM	4	3/9.02	2/9.02	1/9.02	19	10		+39.1/-49.1
216	3' - 0"	6' - 8"	0' - 2"	HM	B	HM	1	6/9.02	5/9.02	4/9.02	13		45 MIN	+43.5/-47.1
216A	8' - 0"	8' - 0"	0' - 6"	ALUM	G	ALUM	4	3/9.02	2/9.02	1/9.02	19	10		+39.1/-49.1
217	3' - 0"	6' - 8"	0' - 2"	HM	B	HM	1	6/9.02	5/9.02	4/9.02	13		45 MIN	+43.5/-47.1
217A	8' - 0"	8' - 0"	0' - 6"	ALUM	G	ALUM	4	3/9.02	2/9.02	1/9.02	19	10		+39.1/-49.1
217B	8' - 0"	8' - 0"	0' - 6"	ALUM	G	ALUM	4	3/9.02	2/9.02	1/9.02	19	10		+39.1/-49.1
218	3' - 0"	6' - 8"	0' - 2"	HM	B	HM	1	6/9.02	5/9.02	4/9.02	13		45 MIN	+43.5/-47.1
218A	11' - 4"	8' - 0"	0' - 6"	ALUM	G	ALUM	3	3/9.02	2/9.02	1/9.02	19	10		+39.1/-49.1
218B	8' - 0"	8' - 0"	0' - 6"	ALUM	G	ALUM	4	3/9.02	2/9.02	1/9.02	19	10		+39.1/-49.1
219	3' - 0"	6' - 8"	0' - 2"	HM	B	HM	1	6/9.02	5/9.02	4/9.02	13		45 MIN	+43.5/-47.1
219A	11' - 4"	8' - 0"	0' - 6"	ALUM	G	ALUM	3	3/9.02	2/9.02	1/9.02	19	10		+39.1/-49.1
219B	8' - 0"	8' - 0"	0' - 6"	ALUM	G	ALUM	4	3/9.02	2/9.02	1/9.02	19	10		+39.1/-49.1
220	3' - 0"	6' - 8"	0' - 2"	HM	B	HM	1	6/9.02	5/9.02	--	8			+41.5/-45.1
221	3' - 0"	6' - 8"	0' - 2"	HM	B	HM	1	6/9.02*	5/9.02*	--	5	9	45 MIN	+41.5/-45.1
222	3' - 0"	6' - 8"	0' - 2"	HM	B	HM	1	6/9.02	5/9.02	--	9			+41.5/-45.1
225	3' - 0"	6' - 8"	0' - 2"	HM	B	HM	1	6/9.02*	5/9.02*	--	5	9	45 MIN	+41.5/-45.1
225A	3' - 0"	6' - 8"	0' - 2"	HM	B	HM	1	6/9.02*	5/9.02*	--	5	9	45 MIN	+41.5/-45.1
225B	3' - 0"	6' - 8"	0' - 2"	HM	B	HM	1	6/9.02*	5/9.02*	--	5	9	45 MIN	+41.5/-45.1
225C	3' - 0"	6' - 8"	0' - 2"	HM	B	HM	1	6/9.02*	5/9.02*	--	5	9	45 MIN	+41.5/-45.1
225D	3' - 0"	6' - 8"	0' - 2"	HM	B	HM	1	6/9.02*	5/9.02*	--	5	9	45 MIN	+41.5/-45.1

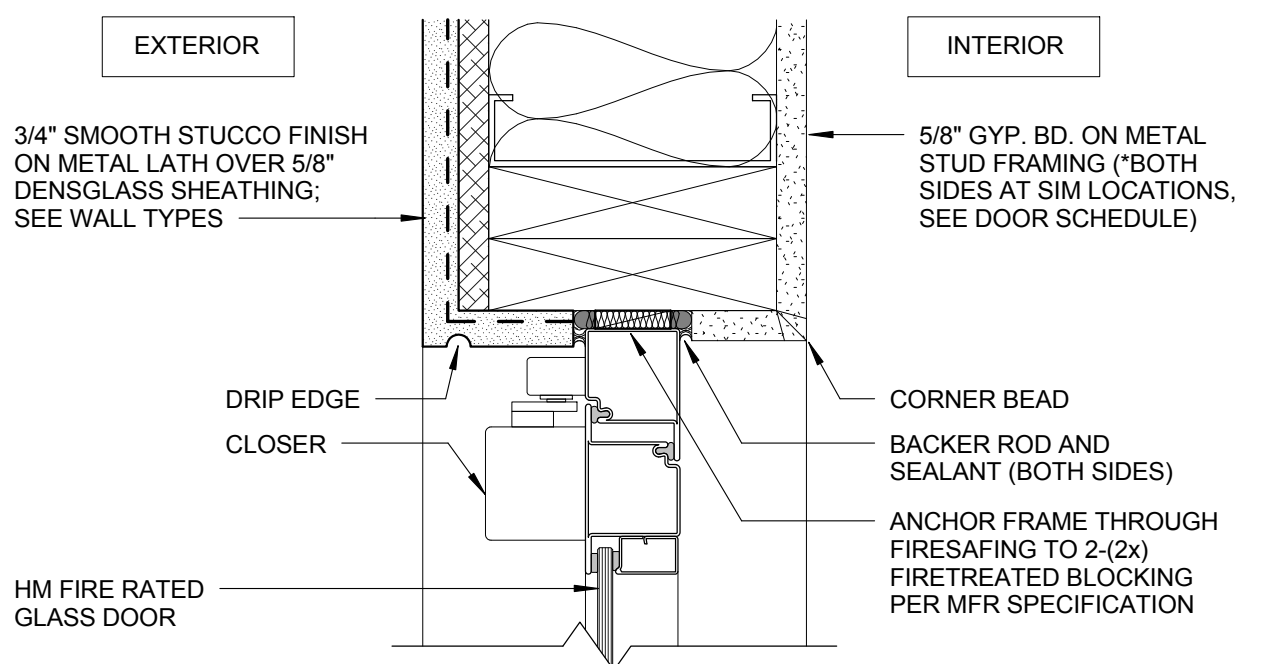


8 FIRE RATED GLASS DOOR SYSTEM - HEAD
A9.02 3" = 1'-0"

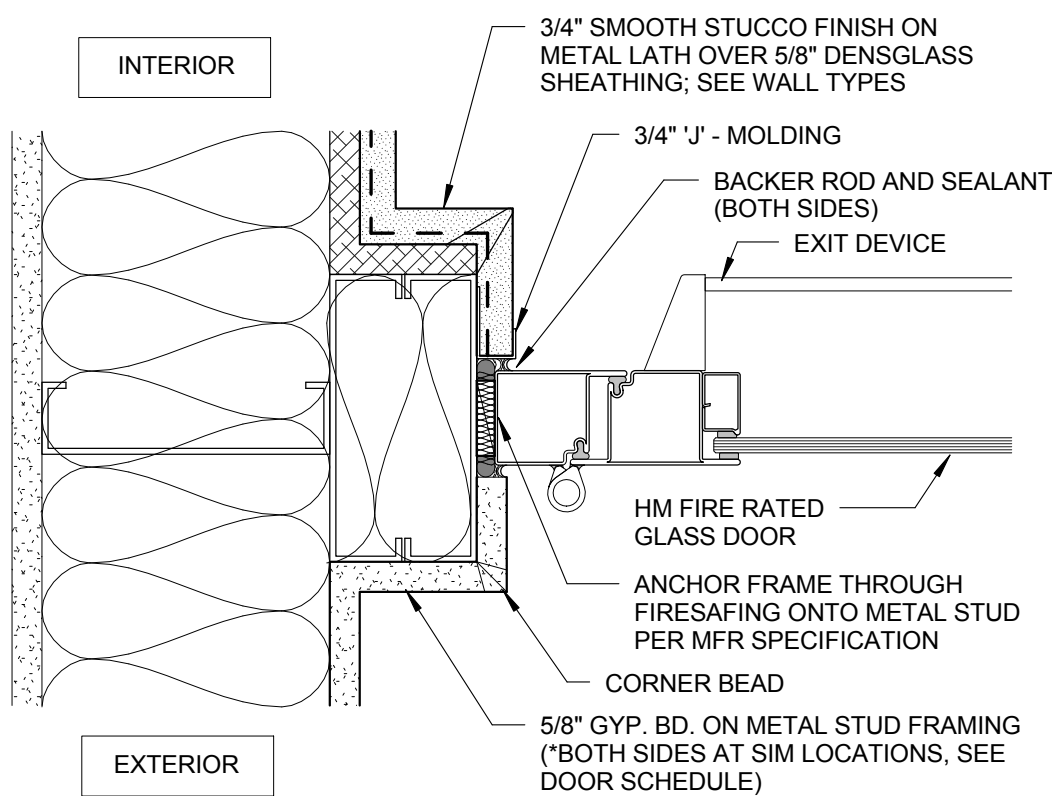


7 FIRE RATED GLASS DOOR SYSTEM - JAMB
A9.02 3" = 1'-0"

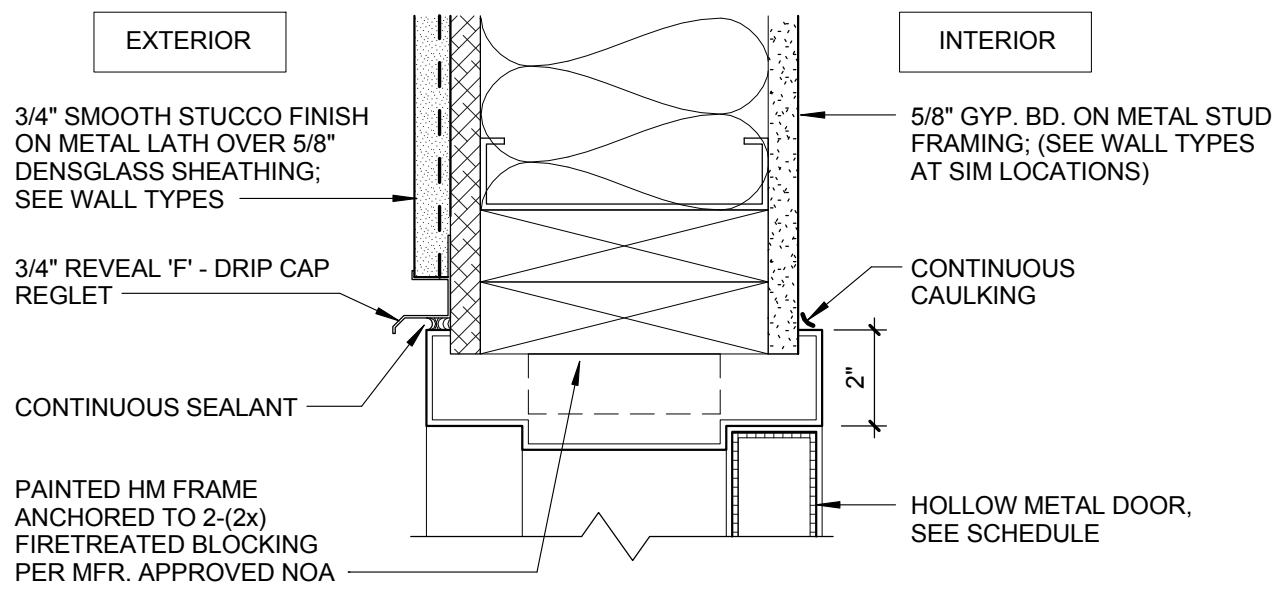

6 HM DOOR IN STUCCO WALL - HEAD
A9.02 3" = 1'-0"

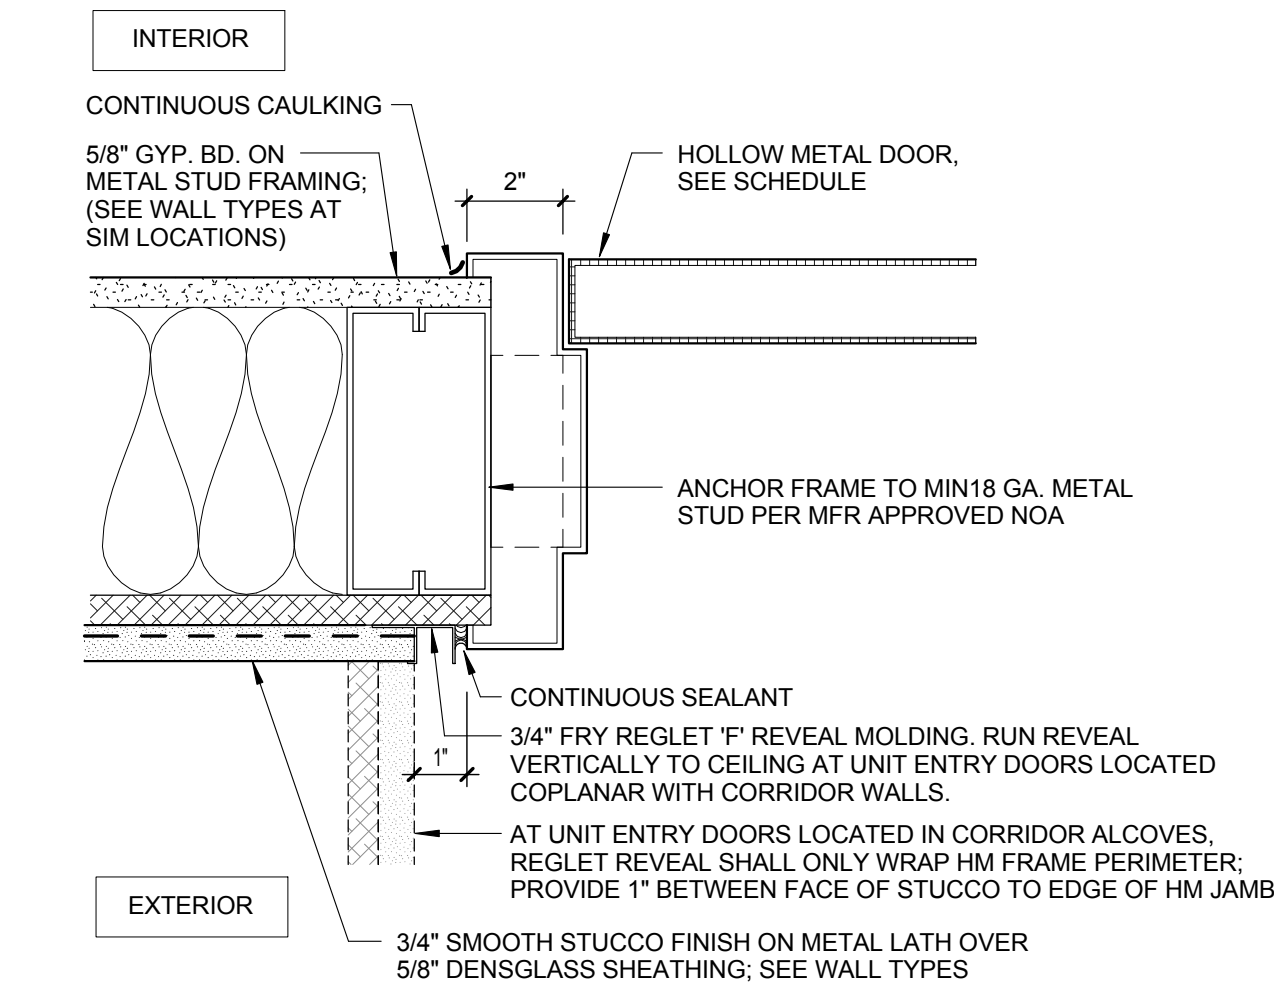


5 HM DOOR IN STUCCO WALL - JAMB
A9.02 3" = 1'-0"

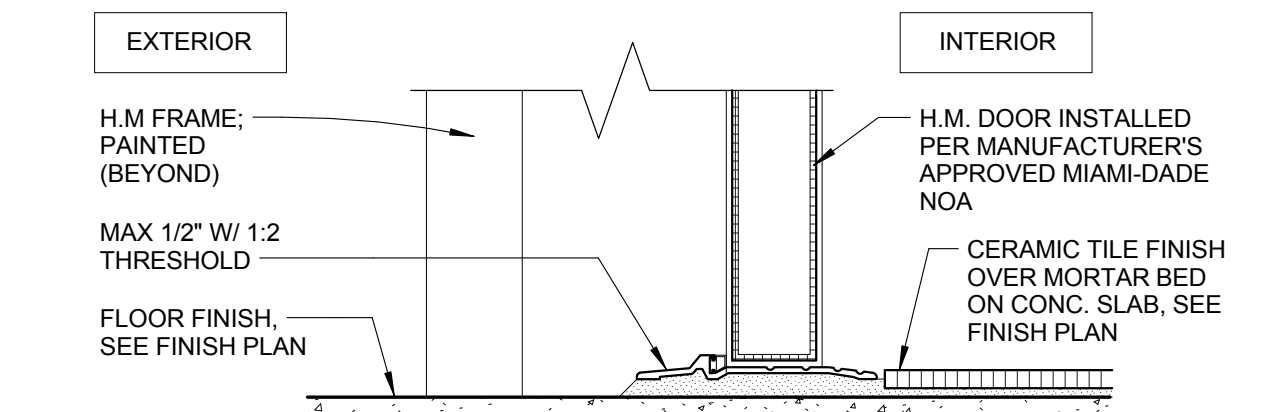


4 HM DOOR - SILL THRESHOLD
A9.02 3" = 1'-0"


DOOR SCHEDULE - THIRD FLOOR														
MARK #	DOOR SIZE			DOOR		FRAME		DETAIL (* = SIM)			HARDWARE	REMARKS	FIRE RATED	WIND PRESSURES
	WIDTH	HEIGHT	THICKNESS	MATERIAL	TYPE	MATERIAL	TYPE	HEAD	JAMB	SILL				
3S1	3'-0"	6'-8"	0'-2"	HM	B	HM		1	5/9.01	4/9.01	--	8	60 MIN	+43.5/-47.1
3S3	3'-0"	6'-8"	0'-2"	HM	B	HM		1	5/9.01	4/9.01	--	8	60 MIN	+43.5/-47.1
301	3'-0"	6'-8"	0'-2"	HM	B	HM		1	6/9.02	5/9.02	4/9.02	13	45 MIN	+43.5/-47.1
301A	11'-4"	8'-0"	0'-6"	ALUM	G	ALUM		3	3/9.02	2/9.02	1/9.02	19	10	+39.1/-49.1
301B	8'-0"	8'-0"	0'-6"	ALUM	G	ALUM		4	3/9.02	2/9.02	1/9.02	19	10	+39.1/-49.1
302	3'-0"	6'-8"	0'-2"	HM	B	HM		1	6/9.02	5/9.02	4/9.02	13	45 MIN	+43.5/-47.1
302A	11'-4"	8'-0"	0'-6"	ALUM	G	ALUM		3	3/9.02	2/9.02	1/9.02	19	10	+39.1/-49.1
302B	8'-0"	8'-0"	0'-6"	ALUM	G	ALUM		4	3/9.02	2/9.02	1/9.02	19	10	+39.1/-49.1
303	3'-0"	6'-8"	0'-2"	HM	B	HM		1	6/9.02	5/9.02	4/9.02	13	45 MIN	+43.5/-47.1
303A	11'-4"	8'-0"	0'-6"	ALUM	G	ALUM		3	3/9.02	2/9.02	1/9.02	19	10	+39.1/-49.1
303B	8'-0"	8'-0"	0'-6"	ALUM	G	ALUM		4	3/9.02	2/9.02	1/9.02	19	10	+39.1/-49.1
304	3'-0"	6'-8"	0'-2"	HM	B	HM		1	6/9.02	5/9.02	4/9.02	13	45 MIN	+43.5/-47.1
304A	11'-4"	8'-0"	0'-6"	ALUM	G	ALUM		3	3/9.02	2/9.02	1/9.02	19	10	+39.1/-49.1
305	3'-0"	6'-8"	0'-2"	HM	B	HM		1	6/9.02	5/9.02	4/9.02	13	45 MIN	+43.5/-47.1
305A	11'-4"	8'-0"	0'-6"	ALUM	G	ALUM		3	3/9.02	2/9.02	1/9.02	19	10	+39.1/-49.1
305B	8'-0"	8'-0"	0'-6"	ALUM	G	ALUM		4	3/9.02	2/9.02	1/9.02	19	10	+39.1/-49.1
306	3'-0"	6'-8"	0'-2"	HM	B	HM		1	6/9.02	5/9.02	4/9.02	13	45 MIN	+43.5/-47.1
306A	11'-4"	8'-0"	0'-6"	ALUM	G	ALUM		3	3/9.02	2/9.02	1/9.02	19	10	+39.1/-49.1
306B	8'-0"	8'-0"	0'-6"	ALUM	G	ALUM		4	3/9.02	2/9.02	1/9.02	19	10	+39.1/-49.1
307	3'-0"	6'-8"	0'-2"	HM	B	HM		1	6/9.02	5/9.02	4/9.02	13	45 MIN	+43.5/-47.1
307A	11'-4"	8'-0"	0'-6"	ALUM	G	ALUM		3	3/9.02	2/9.02	1/9.02	19	10	+39.1/-49.1
308	3'-0"	6'-8"	0'-2"	HM	B	HM		1	6/9.02	5/9.02	--	10		
309	3'-0"	6'-8"	0'-2"	HM	K	HM		1	8/9.02	7/9.02	--	2	90 MIN	
310	6'-0"	6'-8"	0'-2"	HM	L	HM		2	8/9.02	7/9.02	--	1	7	90 MIN
311	3'-0"	6'-8"	0'-2"	HM	B	HM		1	6/9.02	5/9.02	4/9.02	13	45 MIN	+43.5/-47.1
311A	11'-4"	8'-0"	0'-6"	ALUM	G	ALUM		3	3/9.02	2/9.02	1/9.02	19	10	+39.1/-49.1
312	3'-0"	6'-8"	0'-2"	HM	B	HM		1	6/9.02	5/9.02	4/9.02	13	45 MIN	+43.5/-47.1
312A	11'-4"	8'-0"	0'-6"	ALUM	G	ALUM		3	3/9.02	2/9.02	1/9.02	19	10	+39.1/-49.1
312B	8'-0"	8'-0"	0'-6"	ALUM	G	ALUM		4	3/9.02	2/9.02	1/9.02	19	10	+39.1/-49.1
313	3'-0"	6'-8"	0'-2"	HM	B	HM		1	6/9.02	5/9.02	4/9.02	13	45 MIN	+43.5/-47.1
313A	11'-4"	8'-0"	0'-6"	ALUM	G	ALUM		3	3/9.02	2/9.02	1/9.02	19	10	+39.1/-42.7
314	3'-0"	6'-8"	0'-2"	HM	B	HM		1	6/9.02	5/9.02	4/9.02	13	45 MIN	+43.5/-47.1
314A	11'-4"	8'-0"	0'-6"	ALUM	G	ALUM		3	3/9.02	2/9.02	1/9.02	19	10	+39.1/-42.7
315	3'-0"	6'-8"	0'-2"	HM	B	HM		1	6/9.02	5/9.02	4/9.02	13	45 MIN	+43.5/-58.0
315A	8'-0"	8'-0"	0'-6"	ALUM	G	ALUM		4	3/9.02	2/9.02	1/9.02	19	10	+39.1/-49.1
316	3'-0"	6'-8"	0'-2"	HM	B	HM		1	6/9.02	5/9.02	4/9.02	13	45 MIN	+43.5/-47.1
316A	8'-0"	8'-0"	0'-6"	ALUM	G	ALUM		4	3/9.02	2/9.02	1/9.02	19	10	+39.1/-49.1
317	3'-0"	6'-8"	0'-2"	HM	B	HM		1	6/9.02	5/9.02	4/9.02	13	45 MIN	+43.5/-47.1
317A	8'-0"	8'-0"	0'-6"	ALUM	G	ALUM		4	3/9.02	2/9.02	1/9.02	19	10	+39.1/-49.1
317B	8'-0"	8'-0"	0'-6"	ALUM	G	ALUM		4	3/9.02	2/9.02	1/9.02	19	10	+39.1/-49.1
318	3'-0"	6'-8"	0'-2"	HM	B	HM		1	6/9.02	5/9.02	4/9.02	13	45 MIN	+43.5/-47.1
318A	11'-4"	8'-0"	0'-6"	ALUM	G	ALUM		3	3/9.02	2/9.02	1/9.02	19	10	+39.1/-49.1
318B	8'-0"	8'-0"	0'-6"	ALUM	G	ALUM		4	3/9.02	2/9.02	1/9.02	19	10	+39.1/-49.1
319	3'-0"	6'-8"	0'-2"	HM	B	HM		1	6/9.02	5/9.02	4/9.02	13	45 MIN	+43.5/-47.1
319A	11'-4"	8'-0"	0'-6"	ALUM	G	ALUM		3	3/9.02	2/9.02	1/9.02	19	10	+39.1/-49.1
319B	8'-0"	8'-0"	0'-6"	ALUM	G	ALUM		4	3/9.02	2/9.02	1/9.02	19	10	+39.1/-49.1
320	3'-0"	6'-8"	0'-2"	HM	B	HM		1	6/9.02	5/9.02	--	8		+41.5/-45.1
321	3'-0"	6'-8"	0'-2"	HM	B	HM		1	6/9.02	5/9.02	--	10		+41.5/-45.1
322	3'-0"	6'-8"	0'-2"	HM	B	HM		1	6/9.02	5/9.02	--	10		+41.5/-45.1
325	3'-0"	6'-8"	0'-2"	HM	B	HM		1	6/9.02*	5/9.02*	--	5	9	45 MIN
325A	3'-0"	6'-8"	0'-2"	HM	B	HM		1	6/9.02*	5/9.02*	--	5	9	45 MIN
325B	3'-0"	6'-8"	0'-2"	HM	B	HM		1	6/9.02*	5/9.02*	--	5	9	45 MIN
325C	3'-0"	6'-8"	0'-2"	HM	B	HM		1	6/9.02*	5/9.02*	--	5	9	45 MIN
325D	3'-0"	6'-8"	0'-2"	HM	B	HM		1	6/9.02*	5/9.02*	--	5	9	45 MIN

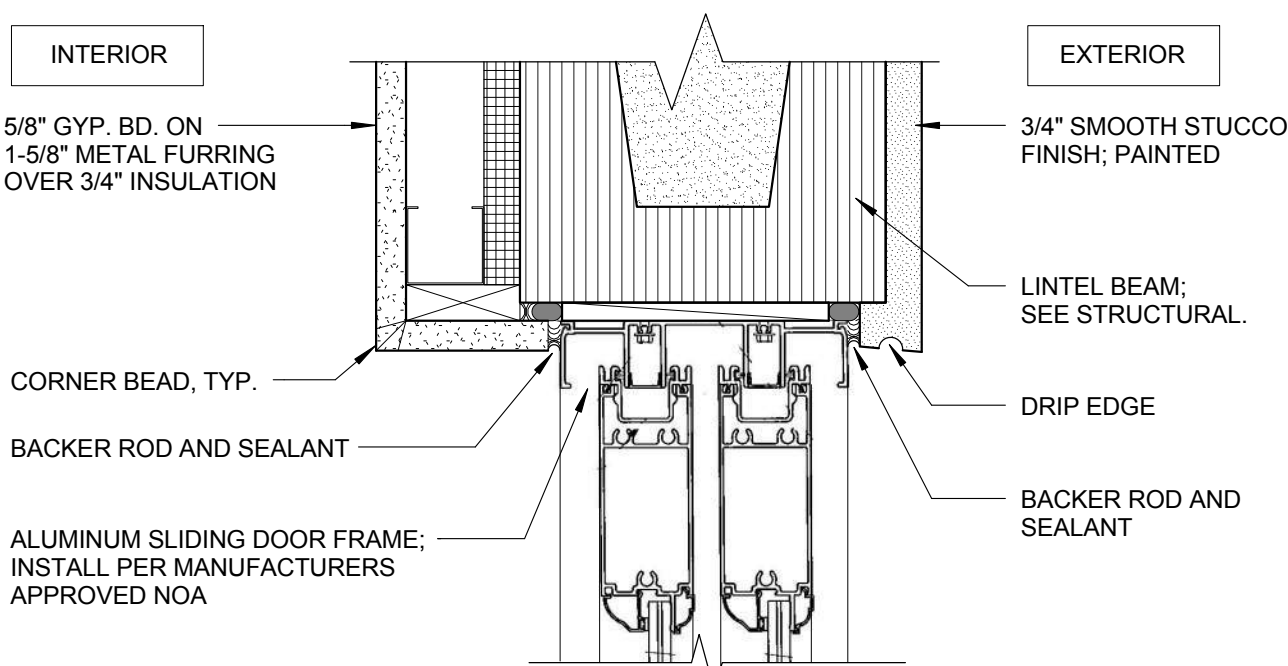

3 SLIDING GLASS DOOR - HEAD
A9.02 3" = 1'-0"

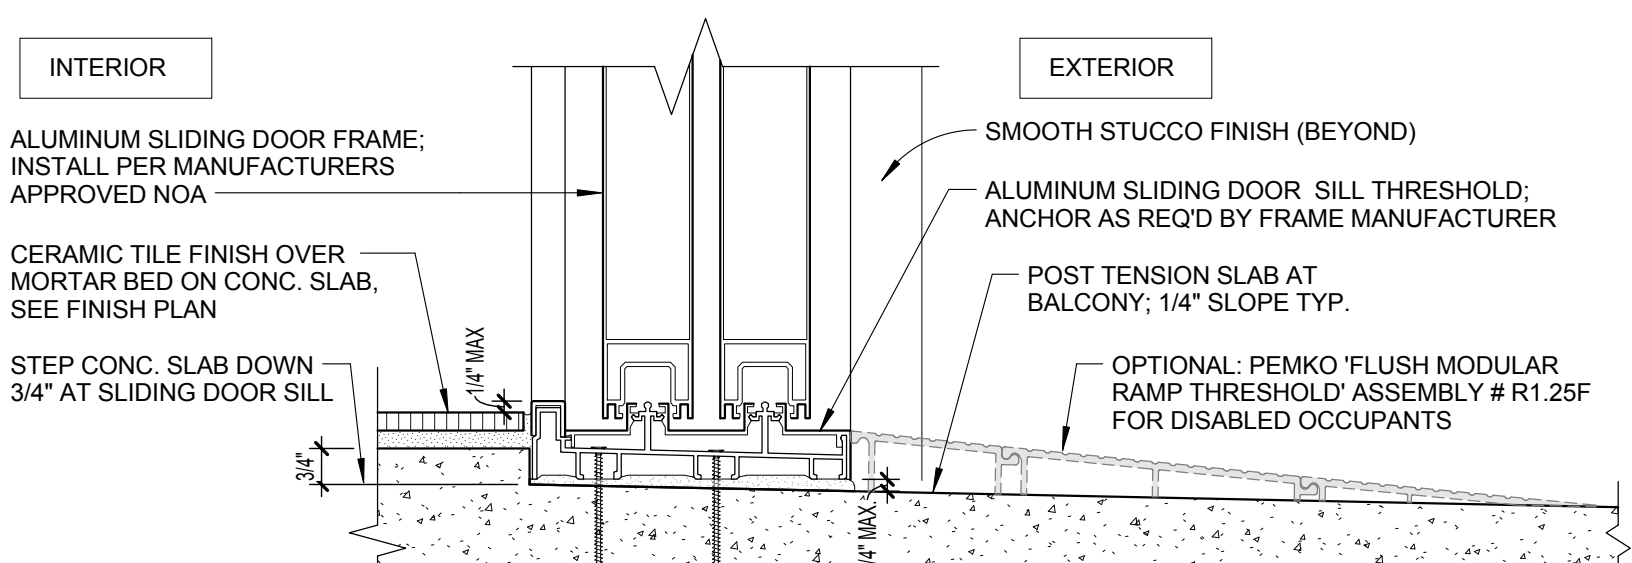


2 SLIDING GLASS DOOR - SILL THRESHOLD
A9.02 3" = 1'-0"

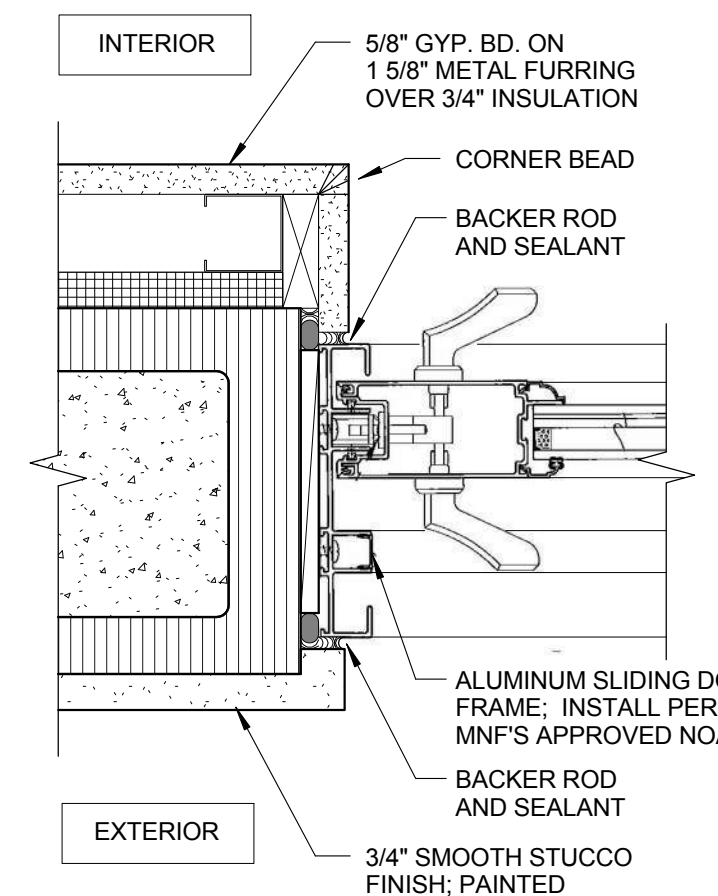


1 SLIDING GLASS DOOR - JAMB
A9.02 3" = 1'-0"

DOOR SCHEDULE - FOURTH FLOOR														
MARK #	DOOR SIZE			DOOR		FRAME		HEAD	JAMB	SILL	HARDWARE	REMARKS	FIRE RATED	WIND PRESSURES
	WIDTH	HEIGHT	THICKNESS	MATERIAL	TYPE	MATERIAL	TYPE							
4S1	3'-0"	6'-8"	0'-2"	HM	B	HM	1	5/9.01	4/9.01	--	8		60 MIN	+43.5/-47.1
4S3	3'-0"	6'-8"	0'-2"	HM	B	HM	1	5/9.01	4/9.01	--	8		60 MIN	+43.5/-47.1
401	3'-0"	6'-8"	0'-2"	HM	B	HM	1	6/9.02	5/9.02	4/9.02	13		45 MIN	+41.5/-45.1
401A	11'-4"	8'-0"	0'-6"	HM	G	ALUM	3	3/9.02	2/9.02	1/9.02	19	10		+39.1/-49.1
401B	8'-0"	8'-0"	0'-6"	HM	G	ALUM	4	3/9.02	2/9.02	1/9.02	19	10		+39.1/-49.1
402	3'-0"	6'-8"	0'-2"	HM	B	HM	1	6/9.02	5/9.02	4/9.02	13		45 MIN	+43.5/-47.1
402A	11'-4"	8'-0"	0'-6"	ALUM	G	ALUM	3	3/9.02	2/9.02	1/9.02	19	10		+39.1/-49.1
402B	8'-0"	8'-0"	0'-6"	ALUM	G	ALUM	4	3/9.02	2/9.02	1/9.02	19	10		+39.1/-49.1
403	3'-0"	6'-8"	0'-2"	HM	B	HM	1	6/9.02	5/9.02	4/9.02	13		45 MIN	+43.5/-47.1
403A	11'-4"	8'-0"	0'-6"	HM	G	ALUM	3	3/9.02	2/9.02	1/9.02	19	10		+39.1/-49.1
403B	8'-0"	8'-0"	0'-6"	HM	G	ALUM	4	3/9.02	2/9.02	1/9.02	19	10		+39.1/-42.7
404	3'-0"	6'-8"	0'-2"	HM	B	HM	1	6/9.02	5/9.02	4/9.02	13		45 MIN	+43.5/-47.1
404A	11'-4"	8'-0"	0'-6"	ALUM	G	ALUM	3	3/9.02	2/9.02	1/9.02	19	10		+39.1/-42.7
404B	8'-0"	8'-0"	0'-6"	ALUM	G	ALUM	4	3/9.02	2/9.02	1/9.02	19	10		+39.1/-42.7
404C	8'-0"	8'-0"	0'-6"	HM	G	ALUM	4	3/9.02	2/9.02	1/9.02	19	10		+39.1/-42.7
405	3'-0"	6'-8"	0'-2"	HM	B	HM	1	6/9.02	5/9.02	4/9.02	13		45 MIN	+43.5/-47.1
405A	11'-4"	8'-0"	0'-6"	ALUM	G	ALUM	3	3/9.02	2/9.02	1/9.02	19	10		+39.1/-49.1
405B	8'-0"	8'-0"	0'-6"	ALUM	G	ALUM	4	3/9.02	2/9.02	1/9.02	19	10		+39.1/-49.1
406	3'-0"	6'-8"	0'-2"	HM	B	HM	1	6/9.02	5/9.02	4/9.02	13		45 MIN	+43.5/-47.1
406A	11'-4"	8'-0"	0'-6"	ALUM	G	ALUM	3	3/9.02	2/9.02	1/9.02	19	10		+39.1/-49.1
406B	8'-0"	8'-0"	0'-6"	ALUM	G	ALUM	4	3/9.02	2/9.02	1/9.02	19	10		+39.1/-49.1
407	3'-0"	6'-8"	0'-2"	HM	B	HM	1	6/9.02	5/9.02	4/9.02	13		45 MIN	+43.5/-47.1
407A	11'-4"	8'-0"	0'-6"	ALUM	G	ALUM	3	3/9.02	2/9.02	1/9.02	19	10		+39.1/-49.1
408	3'-0"	6'-8"	0'-2"	HM	B	HM	1	6/9.02	5/9.02	4/9.02	10		45 MIN	+43.5/-47.1
409	3'-0"	6'-8"	0'-2"	M	K	M	1	8/9.02	7/9.02	--	2		90 MIN	
410	6'-0"	6'-8"	0'-2"	M	L	M	2	8/9.02	7/9.02	--	1		90 MIN	+41.5/-45.1
411	3'-0"	6'-8"	0'-2"	HM	B	HM	1	6/9.02	5/9.02	4/9.02	13		45 MIN	+43.5/-47.1
411A	11'-4"	8'-0"	0'-6"	ALUM	G	ALUM	3	3/9.02	2/9.02	1/9.02	19	10		+39.1/-49.1
412	3'-0"	6'-8"	0'-2"	HM	B	HM	1	6/9.02	5/9.02	4/9.02	13		45 MIN	+43.5/-47.1
412A	11'-4"	8'-0"	0'-6"	ALUM	G	ALUM	3	3/9.02	2/9.02	1/9.02	19	10		+39.1/-49.1
412B	8'-0"	8'-0"	0'-6"	ALUM	G	ALUM	4	3/9.02	2/9.02	1/9.02	19	10		+39.1/-49.1
413	3'-0"	6'-8"	0'-2"	HM	B	HM	1	6/9.02	5/9.02	4/9.02	13		45 MIN	+43.5/-47.1
413A	11'-4"	8'-0"	0'-6"	ALUM	G	ALUM	3	3/9.02	2/9.02	1/9.02	19	10		+39.1/-42.7
414	3'-0"	6'-8"	0'-2"	HM	B	HM	1	6/9.02	5/9.02	4/9.02	13		45 MIN	+43.5/-47.1
414A	11'-4"	8'-0"	0'-6"	ALUM	G	ALUM	3	3/9.02	2/9.02	1/9.02	19	10		+39.1/-42.7
415	3'-0"	6'-8"	0'-2"	HM	B	HM	1	6/9.02	5/9.02	4/9.02	13		45 MIN	+43.5/-58.0
415A	8'-0"	8'-0"	0'-6"	ALUM	G	ALUM	4	3/9.02	2/9.02	1/9.02	19	10		+39.1/-49.1
416	3'-0"	6'-8"	0'-2"	HM	B	HM	1	6/9.02	5/9.02	4/9.02	13		45 MIN	+43.5/-47.1
416A	8'-0"	8'-0"	0'-6"	ALUM	G	ALUM	4	3/9.02	2/9.02	1/9.02	19	10		+39.1/-49.1
417	3'-0"	6'-8"	0'-2"	HM	B	HM	1	6/9.02	5/9.02	4/9.02	13		45 MIN	+43.5/-47.1
417A	8'-0"	8'-0"	0'-6"	ALUM	G	ALUM	4	3/9.02	2/9.02	1/9.02	19	10		+39.1/-49.1
417B	8'-0"	8'-0"	0'-6"	ALUM	G	ALUM	4	3/9.02	2/9.02	1/9.02	19	10		+39.1/-49.1
418	3'-0"	6'-8"	0'-2"	HM	B	HM	1	6/9.02	5/9.02	4/9.02	13		45 MIN	+43.5/-47.1
418A	11'-4"	8'-0"	0'-6"	ALUM	G	ALUM	3	3/9.02	2/9.02	1/9.02	19	10		+39.1/-49.1
418B	8'-0"	8'-0"	0'-6"	ALUM	G	ALUM	4	3/9.02	2/9.02	1/9.02	19	10		+39.1/-49.1
419	3'-0"	6'-8"	0'-2"	HM	B	HM	1	6/9.02	5/9.02	4/9.02	13		45 MIN	+41.5/-45.1
419A	11'-4"	8'-0"	0'-6"	ALUM	G	ALUM	3	3/9.02	2/9.02	1/9.02	19	10		+39.1/-49.1
419B	8'-0"	8'-0"	0'-6"	ALUM	G	ALUM	4	3/9.02	2/9.02	1/9.02	19	10		+39.1/-49.1
420	3'-0"	6'-8"	0'-2"	HM	B	HM	1	6/9.02	5/9.02	4/9.02	8		45 MIN	+41.5/-45.1
421	3'-0"	6'-8"	0'-2"	HM	B	HM	1	6/9.02	5/9.02	4/9.02	10		45 MIN	+41.5/-45.1
422	3'-0"	6'-8"	0'-2"	HM	B	HM	1	6/9.02	5/9.02	4/9.02	10		45 MIN	+41.5/-45.1
425	3'-0"	6'-8"	0'-2"	HM	B	HM	1	6/9.02*	5/9.02*	--	5	9	45 MIN	+41.5/-45.1
425A	3'-0"	6'-8"	0'-2"	HM	B	HM	1	6/9.02*	5/9.02*	--	5	9	45 MIN	+41.5/-45.1
425B	3'-0"	6'-8"	0'-2"	HM	B	HM	1	6/9.02*	5/9.02*	--	5	9	45 MIN	+41.5/-45.1
425C	3'-0"	6'-8"	0'-2"	HM	B	HM	1	6/9.02*	5/9.02*	--	5	9	45 MIN	+41.5/-45.1
425D	3'-0"	6'-8"	0'-2"	HM	B	HM	1	6/9.02*	5/9.02*	--	5	9	45 MIN	+41.5/-45.1

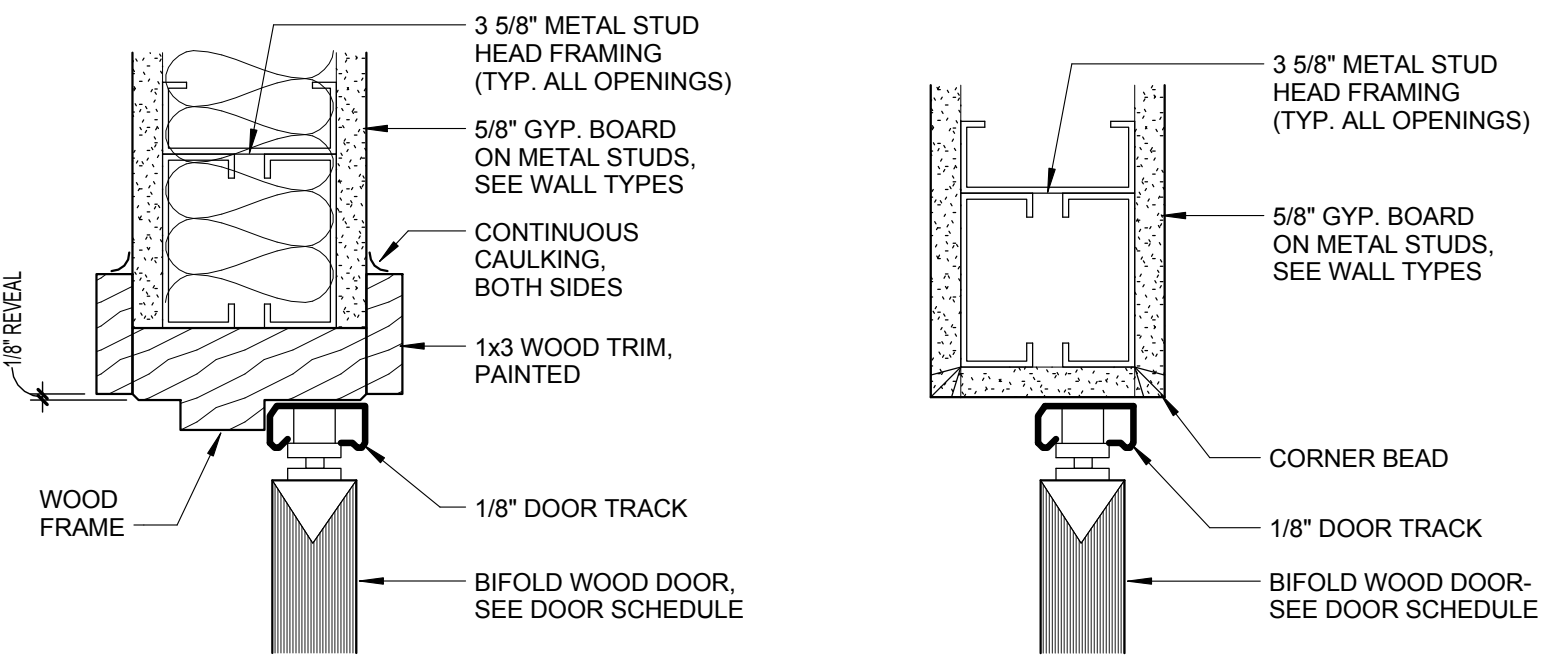


10 WD FRAME BI-FOLD - HEAD
A9.03 3" = 1'-0"

5 FRAMELESS BI-FOLD - HEAD
A9.03 3" = 1'-0"

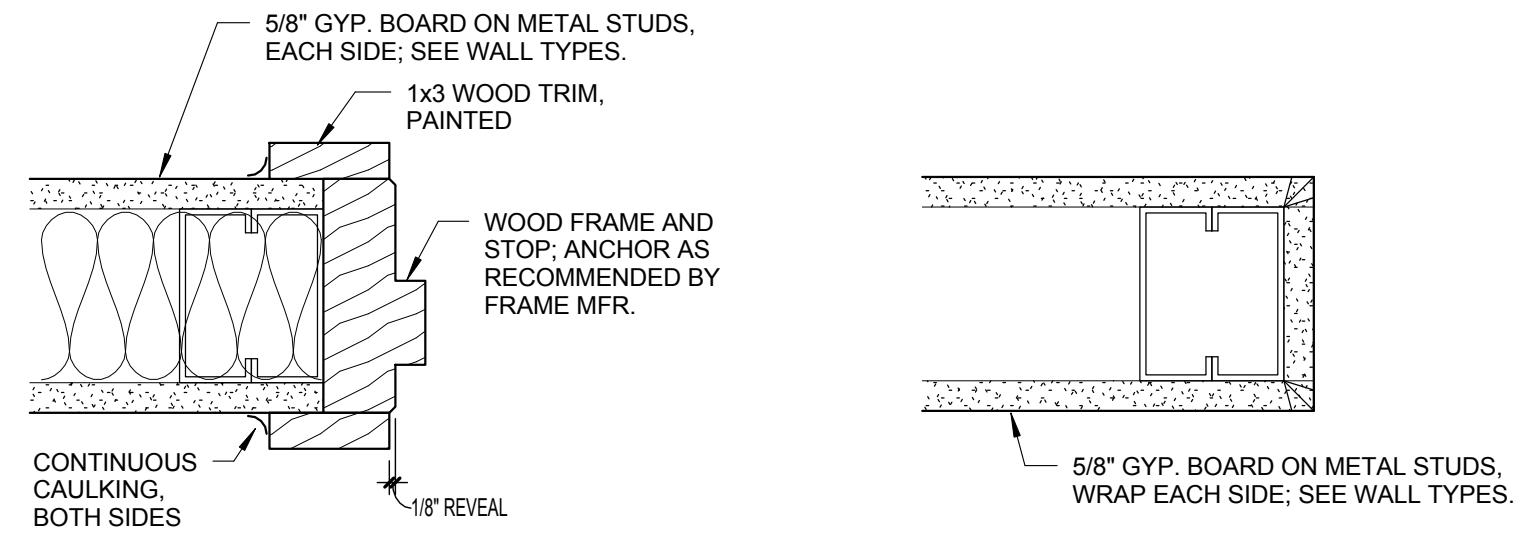


9 WD FRAME BI-FOLD - JAMB
A9.03 3" = 1'-0"

4 FRAMELESS BI-FOLD - JAMB
A9.03 3" = 1'-0"

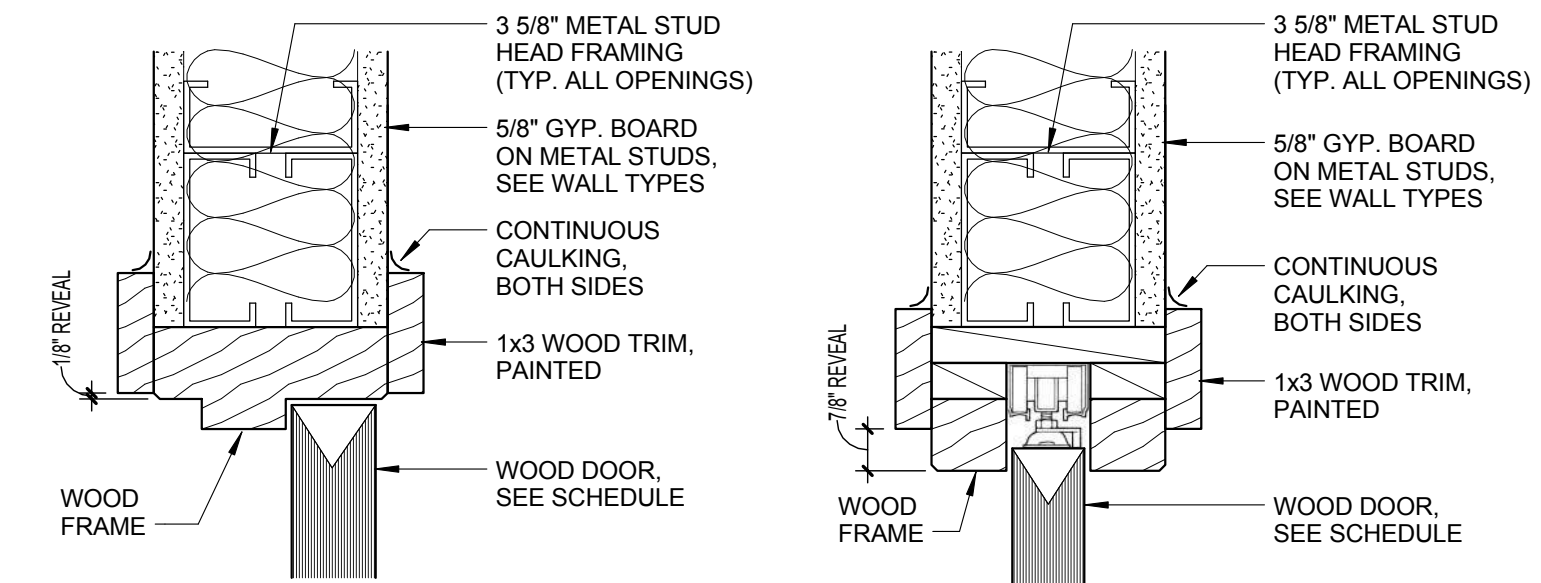


8 WD FRAME DOOR - HEAD
A9.03 3" = 1'-0"

3 WD POCKET DOOR - HEAD
A9.03 3" = 1'-0"

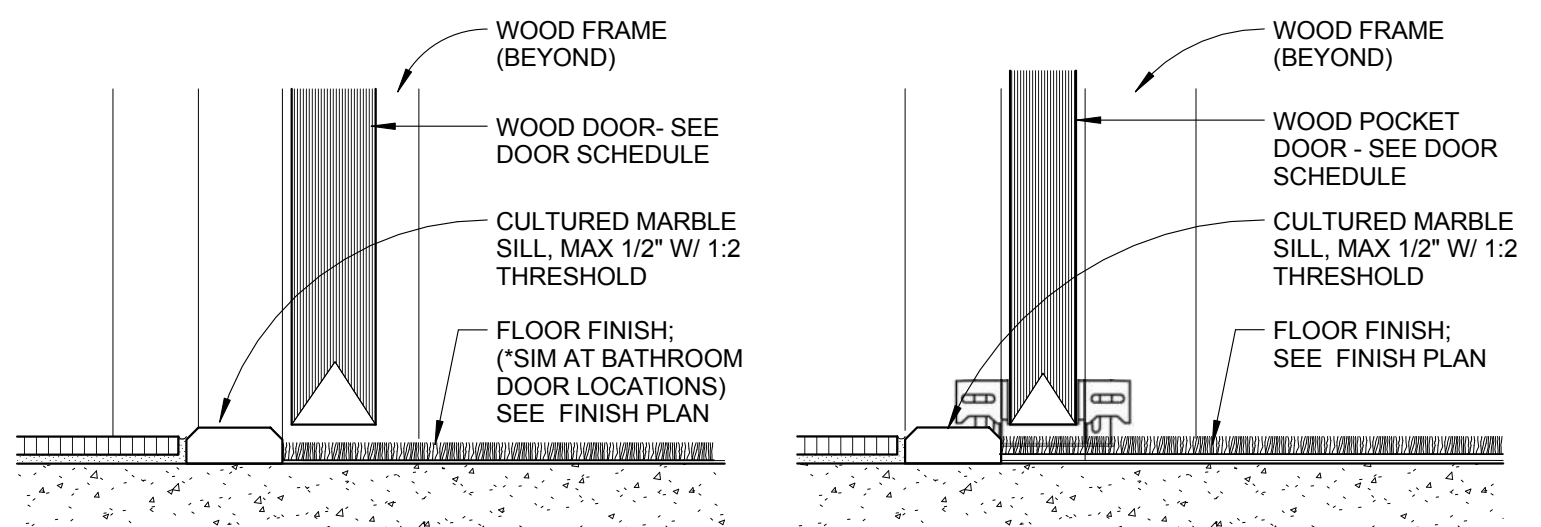

7 WD FRAME DOOR - SILL
A9.03 3" = 1'-0"

2 WD POCKET DOOR - SILL
A9.03 3" = 1'-0"

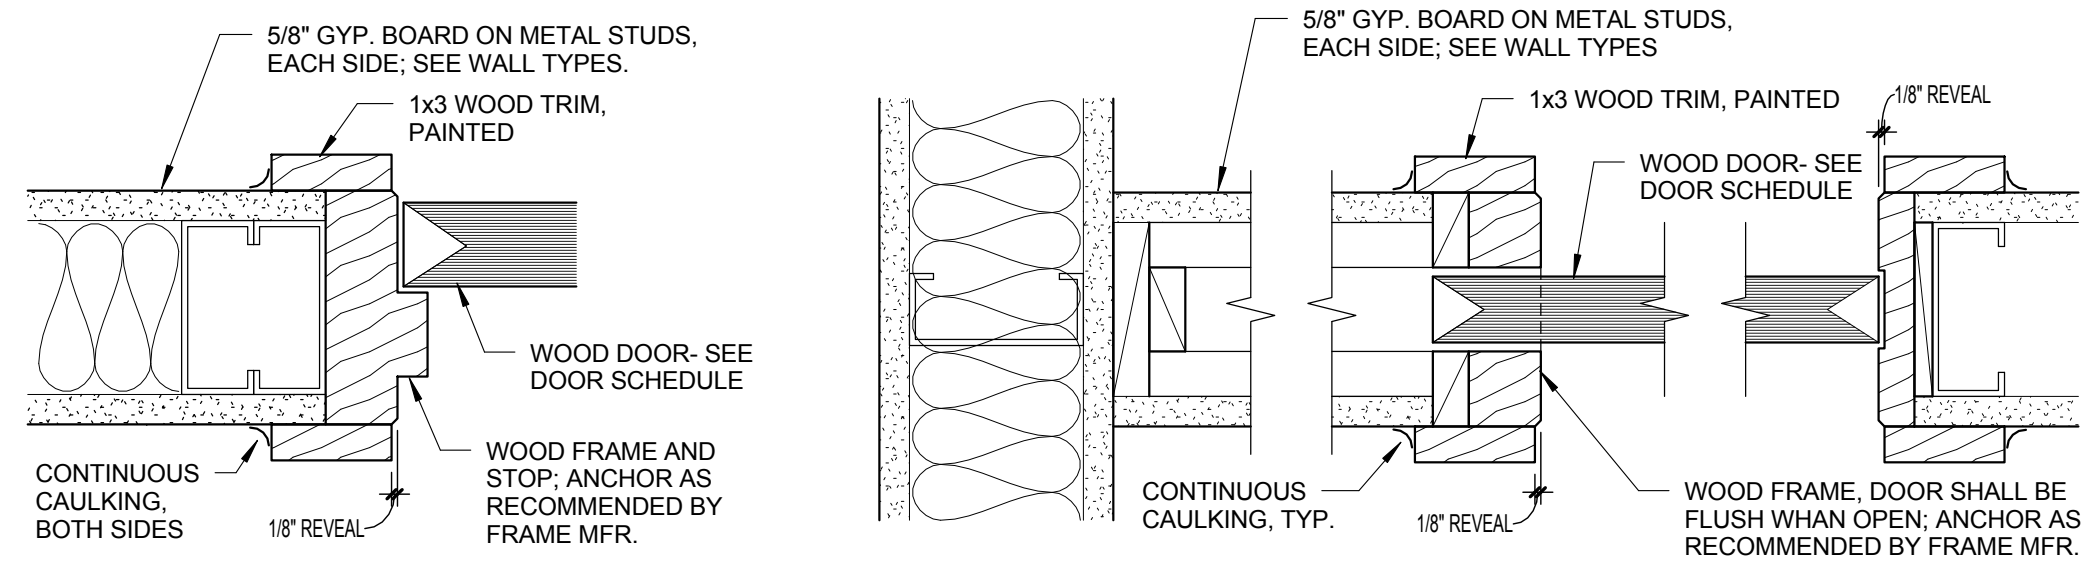


6 WD FRAME DOOR - JAMB
A9.03 3" = 1'-0"


1 WD POCKET DOOR - JAMB
A9.03 3" = 1'-0"

DOOR SCHEDULE - INTERIOR UNIT DOORS													
MARK #	DOOR SIZE			DOOR		FRAME		DETAIL (* = SIM)				HARDWARE	REMARKS
	WIDTH	HEIGHT	THICKNESS	MATERIAL	TYPE	MATERIAL	TYPE	HEAD	JAMB	SILL			
A-101	2'-10"	6'-8"	0'-1 3/8"	WD	E	WD	1	8/9.03	6/9.03	7/9.03		14	
A-102	2'-10"	6'-8"	0'-1 3/8"	WD	E	WD	1	8/9.03	6/9.03	7/9.03		14	
A-106	5'-4"	6'-8"	0'-1 1/8"	WD	C	--	--	5/9.03	4/9.03	--		17	
A-107	2'-10"	6'-8"	0'-1 3/8"	WD	E	WD	1	8/9.03	6/9.03	--		14	
A-108	2'-8"	6'-8"	0'-1 1/2"	WD	F	WD	1	3/9.03	1/9.03	2/9.03		16	
A-108A	2'-8"	6'-8"	0'-1 3/8"	WD	F	WD	1	3/9.03	1/9.03	--		16	
A-109	5'-0"	6'-8"	0'-1 1/2"	WD	C	WD	2	10/9.03	9/9.03	--		17	
A-110	5'-0"	6'-8"	0'-1 1/2"	WD	C	WD	2	10/9.03	9/9.03	--		17	
A-113	4'-0"	6'-8"	0'-1 1/2"	WD	C	WD	2	10/9.03	9/9.03	--		17	
B-101	2'-10"	6'-8"	0'-1 3/8"	WD	E	WD	1	8/9.03	6/9.03	7/9.03		14	
B-103	2'-10"	6'-8"	0'-1 3/8"	WD	E	WD	1	8/9.03	6/9.03	7/9.03		14	
B-104	2'-8"	6'-8"	0'-1 1/2"	WD	F	WD	1	3/9.03	1/9.03	2/9.03		16	
B-104A	2'-8"	6'-8"	0'-1 3/8"	WD	F	WD	1	3/9.03	1/9.03	--		16	
B-105	2'-10"	6'-8"	0'-1 3/8"	WD	E	WD	1	8/9.03	6/9.03	--		15	
B-107	5'-4"	6'-8"	0'-1 1/8"	WD	C	--	--	5/9.03	4/9.03	--		17	
B-109	2'-10"	6'-8"	0'-1 3/8"	WD	E	WD	1	8/9.03	6/9.03	--		14	
B-110	3'-0"	6'-8"	0'-1 1/8"	WD	D	WD	1	10/9.03	9/9.03	--		18	
B-111	3'-0"	6'-8"	0'-1 1/8"	WD	D	WD	1	10/9.03	9/9.03	--		18	
C-101	2'-10"	6'-8"	0'-1 3/8"	WD	E	WD	1	8/9.03	6/9.03	7/9.03		14	15, 18
C-103	2'-10"	6'-8"	0'-1 3/8"	WD	E	WD	1	8/9.03	6/9.03	7/9.03		14	15, 18
C-104	2'-8"	6'-8"	0'-1 1/2"	WD	F	WD	1	3/9.03	1/9.03	2/9.03	PRIVACY		
C-104A	2'-8"	6'-8"	0'-1 3/8"	WD	F	WD	1	3/9.03	1/9.03	--		16	17
C-105	2'-10"	6'-8"	0'-1 3/8"	WD	E	WD	1	8/9.03	6/9.03	--		15	16, 18
C-107	5'-4"	6'-8"	0'-1 1/8"	WD	C	--	--	5/9.03	4/9.03	--		17	19
C-109	2'-10"	6'-8"	0'-1 3/8"	WD	E	WD	1	8/9.03	6/9.03	--		14	15, 18
C-110	3'-0"	6'-8"	0'-1 1/8"	WD	D	WD	1	10/9.03	9/9.03	--		18	19
C-111	3'-0"	6'-8"	0'-1 1/8"	WD	D	WD	1	10/9.03	9/9.03	--		18	
D-101	2'-10"	6'-8"	0'-1 3/8"	WD	E	WD	1	8/9.03	6/9.03	7/9.03		14	
D-103	2'-10"	6'-8"	0'-1 3/8"	WD	E	WD	1	8/9.03	6/9.03	7/9.03		14	
D-104	2'-10"	6'-8"	0'-1 1/2"	WD	F	WD	1	3/9.03	1/9.03	2/9.03		16	
D-104A	2'-8"	6'-8"	0'-1 3/8"	WD	F	WD	1	3/9.03	1/9.03	--		16	
D-105	2'-10"	6'-8"	0'-1 3/8"	WD	E	WD	1	8/9.03	6/9.03	--		15	16, 18
D-107	5'-4"	6'-8"	0'-1 1/8"	WD	C	--	--	5/9.03	4/9.03	--		17	
D-109	2'-10"	6'-8"	0'-1 3/8"	WD	E	WD	1	8/9.03	6/9.03	--		14	
D-110	3'-0"	6'-8"	0'-1 1/8"	WD	D	WD	1	10/9.03	9/9.03	--		18	
D-111	2'-6"	6'-8"	0'-1 1/2"	WD	D	WD	1	10/9.03	9/9.03	--		18	
E-101	2'-10"	6'-8"	0'-1 3/8"	WD	E	WD	1	8/9.03	6/9.03	7/9.03		14	
E-103	2'-10"	6'-8"	0'-1 3/8"	WD	E	WD	1	8/9.03	6/9.03	7/9.03		14	
E-104	3'-0"	6'-8"	0'-1 1/8"	WD	D	WD	1	10/9.03	9/9.03	--		18	
E-105	3'-0"	6'-8"	0'-1 1/8"	WD	D	WD	1	10/9.03	9/9.03	--		18	
E-106	2'-10"	6'-8"	0'-1 3/8"	WD	E	WD	1	8/9.03	6/9.03	--		14	
E-107	5'-4"	6'-8"	0'-1 1/8"	WD	C	--	--	5/9.03	4/9.03	--		17	
E-110	2'-10"	6'-8"	0'-1 3/8"	WD	E	WD	1	8/9.03	6/9.03	--		15	
E-111	2'-8"	6'-8"	0'-1 1/2"	WD	F	WD	1	3/9.03	1/9.03	2/9.03		16	
E-111A	2'-8"	6'-8"	0'-1 3/8"	WD	F	WD	1	3/9.03	1/9.03	--		16	
F-101	2'-10"	6'-8"	0'-1 3/8"	WD	E	WD	1	8/9.03	6/9.03	7/9.03		14	
F-103	2'-10"	6'-8"	0'-1 3/8"	WD	E	WD	1	8/9.03	6/9.03	7/9.03		14	
F-104	3'-0"	6'-8"	0'-1 1/8"	WD	D	WD	1	10/9.03	9/9.03	--		18	
F-105	3'-0"	6'-8"	0'-1 1/8"	WD	D	WD	1	10/9.03	9/9.03	--		18	
F-106	2'-10"	6'-8"	0'-1 3/8"	WD	E	WD	1	8/9.03	6/9.03	--		14	
F-107	5'-4"	6'-8"	0'-1 1/8"	WD	C	--	--	5/9.03	4/9.03	--		17	
F-110	2'-10"	6'-8"	0'-1 3/8"	WD	E	WD	1	8/9.03	6/9.03	--		15	
F-111	2'-8"	6'-8"	0'-1 1/2"	WD	F	WD	1	3/9.03	1/9.03	2/9.03		16	
F-111A	2'-8"	6'-8"	0'-1 3/8"	WD	F	WD	1	3/9.03	1/9.03	--		16	
G-101	2'-10"	6'-8"	0'-1 3/8"	WD	E	WD	1	8/9.03	6/9.03	7/9.03		14	
G-103	2'-10"	6'-8"	0'-1 3/8"	WD	E	WD	1	8/9.03	6/9.03	7/9.03		14	
G-104	3'-0"	6'-8"	0'-1 1/8"	WD	D	WD	1	10/9.03	9/9.03	--		18	
G-105	2'-6"	6'-8"	0'-1 1/2"	WD	D	WD	1	10/9.03	9/9.03	--		18	
G-106	2'-10"	6'-8"	0'-1 3/8"	WD	E	WD	1	8/9.03	6/9.03	--		14	
G-107	5'-4"	6'-8"	0'-1 1/8"	WD	C	--	--	5/9.03	4/9.03	--		17	
G-110	2'-10"	6'-8"	0'-1 3/8"	WD	E	WD	1	8/9.03	6/9.03	--		15	
G-111	2'-8"	6'-8"	0'-1 1/2"	WD	F	WD	1	3/9.03	1/9.03	2/9.03		16	
G-111A	2'-8"	6'-8"	0'-1 3/8"	WD	F	WD	1	3/9.03	1/9.03	--		16	
H-103	2'-10"	6'-8"	0'-1 3/8"	WD	E	WD	1	8/9.03	6/9.03	--		14	
H-105	5'-4"	6'-8"	0'-1 1/8"	WD	C	--	--	5/9.03	4/9.03	--		17	
H-106	5'-4"	6'-8"	0'-1 1/8"	WD	C	--	--	5/9.03	4/9.03	--		17	
J-103	2'-10"	6'-8"	0'-1 3/8"	WD	E	WD	1	8/9.03	6/9.03	--		14	
J-105	5'-4"	6'-8"	0'-1 1/8"	WD	C	--	--	5/9.03	4/9.03	--		17	
J-106	5'-4"	6'-8"	0'-1 1/8"	WD	C	--	--	5/9.03	4/9.03	--		17	
K-103	2'-10"	6'-8"	0'-1 3/8"	WD	E	WD	1	8/9.03	6/9.03	--		14	
K-105	5'-4"	6'-8"	0'-1 1/8"	WD	C	--	--	5/9.03	4/9.03	--		17	
K-106	5'-4"	6'-8"	0'-1 1/8"	WD	C	--	--	5/9.03	4/9.03	--		17	
L-103	2'-10"	6'-8"	0'-1 3/8"	WD	E	WD	1	8/9.03	6/9.03	--		14	
L-104	5'-4"	6'-8"	0'-1 1/8"	WD	C	--	--	5/9.03	4/9.03	--		17	
L-106	5'-4"	6'-8"	0'-1 1/8"	WD	C	--	--	5/9.03	4/9.03	--		17	


DOOR SCHEDULE - INTERIOR UNIT DOORS													
MARK #	DOOR SIZE			DOOR		FRAME		DETAIL (* = SIM)			HARDWARE	REMARKS	
	WIDTH	HEIGHT	THICKNESS	MATERIAL	TYPE	MATERIAL	TYPE	HEAD	JAMB	SILL			
M-101	2'-10"	6'-8"	0'-1 3/8"	WD	E	WD	1	8/9.03	6/9.03	7/9.03	14		
M-103	2'-10"	6'-8"	0'-1 3/8"	WD	E	WD	1	8/9.03	6/9.03	7/9.03	14		
M-104	3'-0"	6'-8"	0'-1 1/8"	WD	D	WD	1	10/9.03	9/9.03	--	18		
M-105	3'-0"	6'-8"	0'-1 1/8"	WD	D	WD	1	10/9.03	9/9.03	--	18		
M-106	2'-10"	6'-8"	0'-1 3/8"	WD	E	WD	1	8/9.03	6/9.03	--	14		
M-107	5'-4"	6'-8"	0'-1 1/8"	WD	C	--	--	5/9.03	4/9.03	--	17		
M-110	2'-10"	6'-8"	0'-1 3/8"	WD	E	WD	1	8/9.03	6/9.03	--	15		
M-111	2'-8"	6'-8"	0'-1 1/2"	WD	F	WD	1	3/9.03	1/9.03	2/9.03	16		
M-111A	2'-8"	6'-8"	0'-1 3/8"	WD	F	WD	1	3/9.03	1/9.03	--	16		
N-103	2'-10"	6'-8"	0'-1 3/8"	WD	E	WD	1	8/9.03	6/9.03	--	14		
N-104	5'-4"	6'-8"	0'-1 1/8"	WD	C	--	--	5/9.03	4/9.03	--	17		
N-106	5'-4"	6'-8"	0'-1 1/8"	WD	C	--	--	5/9.03	4/9.03	--	17		
O-101	2'-10"	6'-8"	0'-1 3/8"	WD	E	WD	1	8/9.03	6/9.03	7/9.03	14		
O-103	2'-10"	6'-8"	0'-1 3/8"	WD	E	WD	1	8/9.03	6/9.03	7/9.03	14		
O-104	2'-8"	6'-8"	0'-1 1/2"	WD	F	WD	1	3/9.03	1/9.03	2/9.03	PRIVACY		
O-104A	2'-8"	6'-8"	0'-1 3/8"	WD	F	WD	1	3/9.03	1/9.03	--	PRIVACY		
O-105	2'-10"	6'-8"	0'-1 3/8"	WD	E	WD	1	8/9.03	6/9.03	--	PASSAGE		
O-107	5'-4"	6'-8"	0'-1 1/8"	WD	C	--	--	5/9.03	4/9.03	--			
O-109	2'-10"	6'-8"	0'-1 3/8"	WD	E	WD	1	8/9.03	6/9.03	--	14		
O-110	3'-0"	6'-8"	0'-1 1/8"	WD	D	WD	1	10/9.03	9/9.03	--			
O-111	2'-6"	6'-8"	0'-1 1/2"	WD	D	WD	1	10/9.03	9/9.03	--			
P-101	2'-10"	6'-8"	0'-1 3/8"	WD	E	WD	1	8/9.03	6/9.03	7/9.03	14		
P-103	2'-10"	6'-8"	0'-1 3/8"	WD	E	WD	1	8/9.03	6/9.03	7/9.03	14		
P-104	2'-8"	6'-8"	0'-1 1/2"	WD	F	WD	1	3/9.03	1/9.03	2/9.03	16		
P-104A	2'-8"	6'-8"	0'-1 3/8"	WD	F	WD	1	3/9.03	1/9.03	--	16		
P-105	2'-10"	6'-8"	0'-1 3/8"	WD	E	WD	1	8/9.03	6/9.03	--	15		
P-107	5'-4"	6'-8"	0'-1 1/8"	WD	C	--	--	5/9.03	4/9.03	--	17		
P-109	2'-10"	6'-8"	0'-1 3/8"	WD	E	WD	1	8/9.03	6/9.03	--	14		
P-110	1'-8"	6'-8"	0'-1 1/2"	WD	D	--	--	5/9.03	4/9.03	--	18		
P-111	4'-0"	6'-8"	0'-1 1/2"	WD	C	WD	2	10/9.03	9/9.03	--	17		
Q-101	2'-10"	6'-8"	0'-1 3/8"	WD	E	WD	1	8/9.03	6/9.03	7/9.03	14		
Q-103	2'-10"	6'-8"	0'-1 3/8"	WD	E	WD	1	8/9.03	6/9.03	7/9.03	14		
Q-104	4'-0"	6'-8"	0'-1 1/2"	WD	C	WD	2	10/9.03	9/9.03	--	17		
Q-105	3'-0"	6'-8"	0'-1 1/8"	WD	D	WD	1	10/9.03	9/9.03	--	18		
Q-106	2'-10"	6'-8"	0'-1 3/8"	WD	E	WD	1	8/9.03	6/9.03	--	14		
Q-107	5'-4"	6'-8"	0'-1 1/8"	WD	C	--	--	5/9.03	4/9.03	--	17		
Q-110	2'-10"	6'-8"	0'-1 3/8"	WD	E	WD	1	8/9.03	6/9.03	--	15		
Q-111	2'-8"	6'-8"	0'-1 1/2"	WD	F	WD	1	3/9.03	1/9.03	2/9.03	16		
Q-111A	2'-8"	6'-8"	0'-1 3/8"	WD	F	WD	1	3/9.03	1/9.03	--	16		
R-104	5'-4"	6'-8"	0'-1 1/8"	WD	C	--	--	5/9.03	4/9.03	--	17		
R-105	2'-10"	6'-8"	0'-1 3/8"	WD	E	WD	1	8/9.03	6/9.03	--	14		
R-106	5'-4"	6'-8"	0'-1 1/2"	WD	S	WD	2	10/9.03	9/9.03	--	17		
R-107	3'-0"	6'-8"	0'-1 1/8"	WD	D	WD	1	10/9.03	9/9.03	--	18		
R-108	2'-10"	6'-8"	0'-1 3/8"	WD	E	WD	1	8/9.03	6/9.03	7/9.03	14		
S-101	2'-10"	6'-8"	0'-1 3/8"	WD	E	WD	1	8/9.03	6/9.03	7/9.03	14		
S-103	2'-10"	6'-8"	0'-1 3/8"	WD	E	WD	1	8/9.03	6/9.03	7/9.03	14		
S-104	4'-0"	6'-8"	0'-1 1/2"	WD	C	WD	2	10/9.03	9/9.03	-	17		
S-105	2'-0"	6'-8"	0'-1 1/2"	WD	D	--	--	5/9.03	4/9.03	-	18		
S-106	2'-10"	6'-8"	0'-1 3/4"	WD	E	WD		8/9.03	6/9.03	7/9.03*	14		
S-106A	2'-8"	6'-8"	0'-1 3/8"	WD	F	WD	1	3/9.03	1/9.03	--	16		
S-109	5'-4"	6'-8"	0'-1 1/8"	WD	C	--	--	5/9.03	4/9.03	--	17		
S-110	2'-10"	6'-8"	0'-1 3/8"	WD	E	WD	1	8/9.03	6/9.03	--	14		
S-111	3'-0"	6'-8"	0'-1 1/8"	WD	D	WD	1	10/9.03	9/9.03	--	19		
T-101	2'-10"	6'-8"	0'-1 3/8"	WD	E	WD	1	8/9.03	6/9.03	7/9.03	14		
T-103	2'-10"	6'-8"	0'-1 3/8"	WD	E	WD	1	8/9.03	6/9.03	7/9.03	14		
T-104	2'-8"	6'-8"	0'-1 1/2"	WD	F	WD	1	3/9.03	1/9.03	2/9.03	16		
T-104A	2'-8"	6'-8"	0'-1 3/8"	WD	F	WD	1	3/9.03	1/9.03	--	16		
T-105	2'-10"	6'-8"	0'-1 3/8"	WD	E	WD	1	8/9.03	6/9.03	--	15		
T-108	5'-4"	6'-8"	0'-1 1/8"	WD	C	--	--	5/9.03	4/9.03	--	17		
T-109	2'-10"	6'-8"	0'-1 3/8"	WD	E	WD	1	8/9.03	6/9.03	--	14		
T-110	3'-0"	6'-8"	0'-1 1/8"	WD	D	WD	1	10/9.03	9/9.03	--	18		
T-111	3'-0"	6'-8"	0'-1 1/8"	WD	D	WD	1	10/9.03	9/9.03	--	18		
U-101	2'-10"	6'-8"	0'-1 3/8"	WD	E	WD	1	8/9.03	6/9.03	7/9.03	14		
U-103	2'-10"	6'-8"	0'-1 3/8"	WD	E	WD	1	8/9.03	6/9.03	7/9.03	14		
U-104	3'-0"	6'-8"	0'-1 1/8"	WD	D	WD	1	10/9.03	9/9.03	--	18		
U-105	3'-0"	6'-8"	0'-1 1/8"	WD	D	WD	1	10/9.03	9/9.03	--	18		
U-106	2'-10"	6'-8"	0'-1 3/8"	WD	E	WD	1	8/9.03	6/9.03	--	14		
U-107	5'-4"	6'-8"	0'-1 1/8"	WD	C	--	--	5/9.03	4/9.03	--	17		
U-110	2'-10"	6'-8"	0'-1 3/8"	WD	E	WD	1	8/9.03	6/9.03	--	PASSAGE		
U-111	2'-8"	6'-8"	0'-1 1/2"	WD	F	WD	1	3/9.03	1/9.03	2/9.03	16		
U-111A	2'-8"	6'-8"	0'-1 3/8"	WD	F	WD	1	3/9.03	1/9.03	--	16		
V-104	5'-4"	6'-8"	0'-1 1/8"	WD	C	--	--	5/9.03	4/9.03	--	17		
V-105	2'-10"	6'-8"	0'-1 3/8"	WD	E	WD	1	8/9.03	6/9.03	--	14		
V-106	2'-8"	6'-8"	0'-1 1/2"	WD	F	WD	1	3/9.03	1/9.03	2/9.03	16		
V-106A	2'-8"	6'-8"	0'-1 3/8"	WD	F	WD	1	3/9.03	1/9.03	--	16		
V-107	4'-0"	6'-8"	0'-1 1/2"	WD	C	WD	2	10/9.03	9/9.03	--	17		
V-108	2'-10"	6'-8"	0'-1 3/8"	WD	E	WD	1	8/9.03	6/9.03	7/9.03	14		
V-109	4'-0"	6'-8"	0'-1 1/2"	WD	C	WD	2	10/9.03	9/9.03	--	17		
V-110	4'-0"	6'-8"	0'-1 1/2"	WD	C	WD	2	10/9.03	9/9.03	--	17		
V-111	2'-10"	6'-8"	0'-1 3/8"	WD	E	WD	1	8/9.03	6/9.03	7/9.03	14		
W-101	2'-10"	6'-8"	0'-1 3/8"	WD	E	WD	1	8/9.03	6/9.03	7/9.03	14		
W-103	2'-10"	6'-8"	0'-1 3/8"	WD	E	WD	1	8/9.03	6/9.03	7/9.03	14		
W-104	3'-0"	6'-8"	0'-1 1/8"	WD	D	WD	1	10/9.03	9/9.03	--	18		
W-105	5'-0"	6'-8"	0'-1 1/2"	WD	C	WD	2	10/9.03	9/9.03	--	17		
W-106	2'-10"	6'-8"	0'-1 3/8"	WD	E	WD	1	8/9.03	6/9.03	--	14		
W-107	5'-4"	6'-8"	0'-1 1/8"	WD	C	NONE	--	5/9.03	4/9.03	--	17		
W-110	2'-10"	6'-8"	0'-1 3/8"	WD	E	WD	1	8/9.03	6/9.03	--	15		
W-111	2'-8"	6'-8"	0'-1 1/2"	WD	F	WD	1	3/9.03	1/9.03	2/9.03	16		
W-111A	2'-8"	6'-8"	0'-1 3/8"	WD	F	WD	1	3/9.03	1/9.03	--	16		

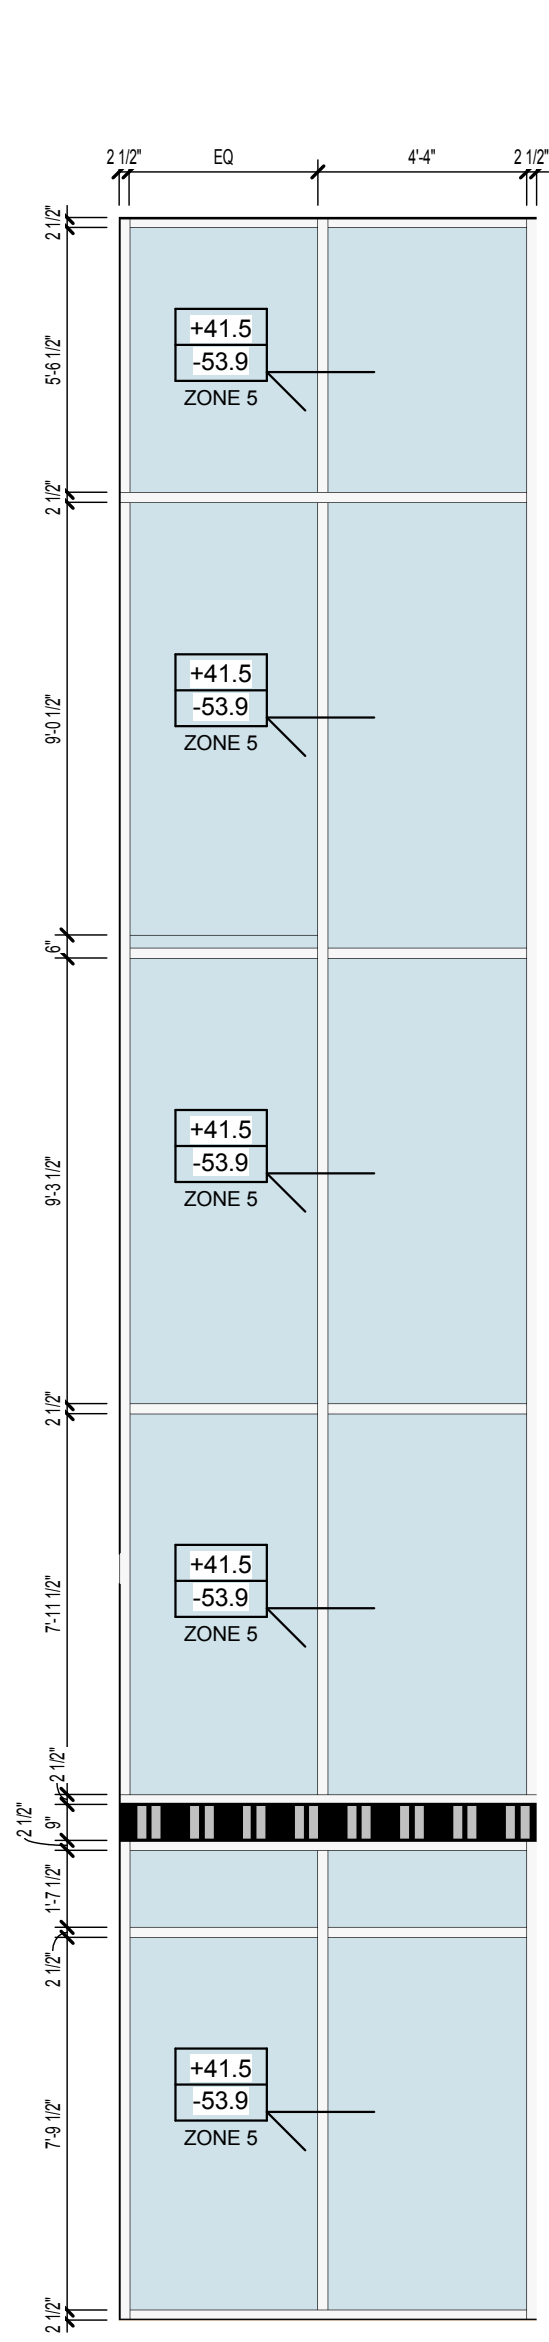


SF 20

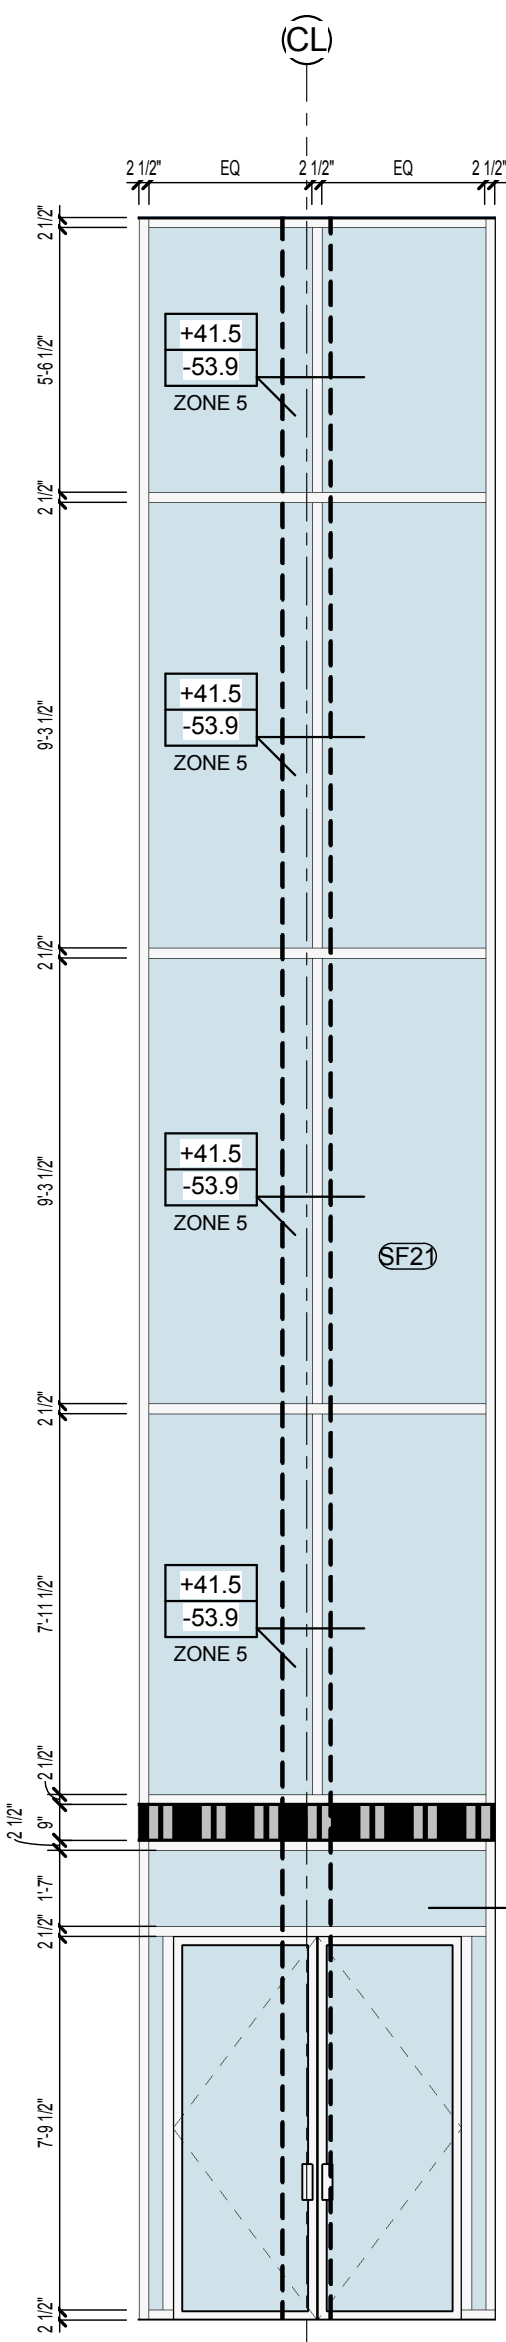


SF 21

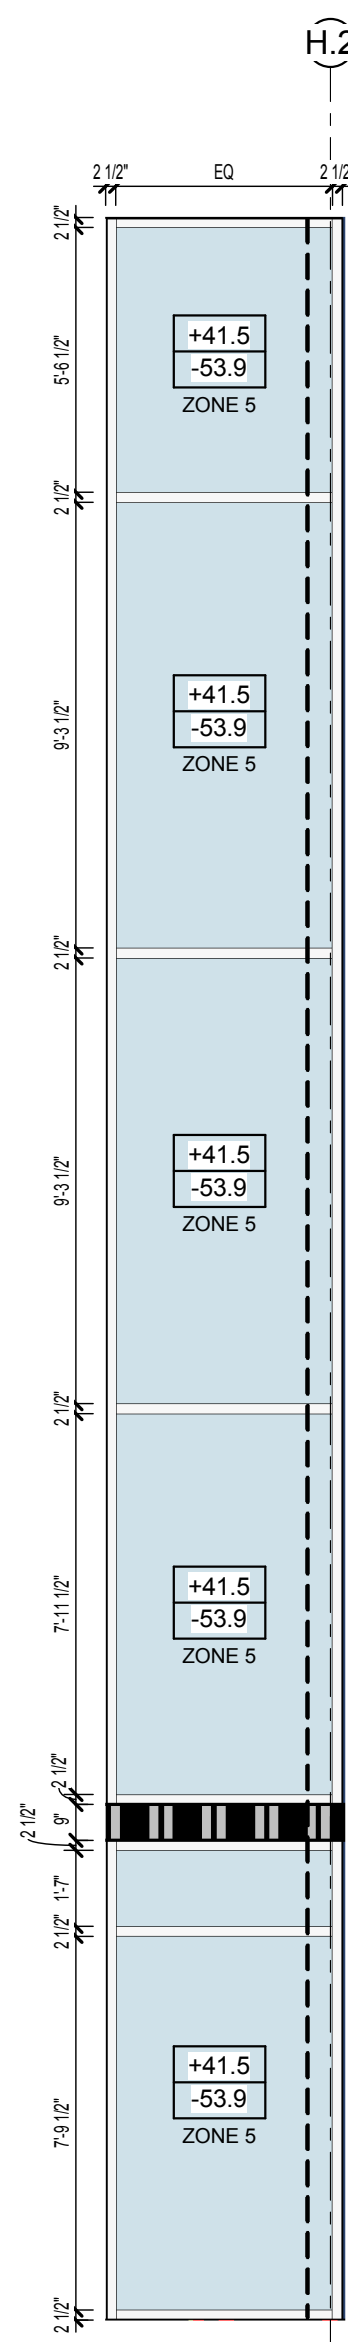


SF 23

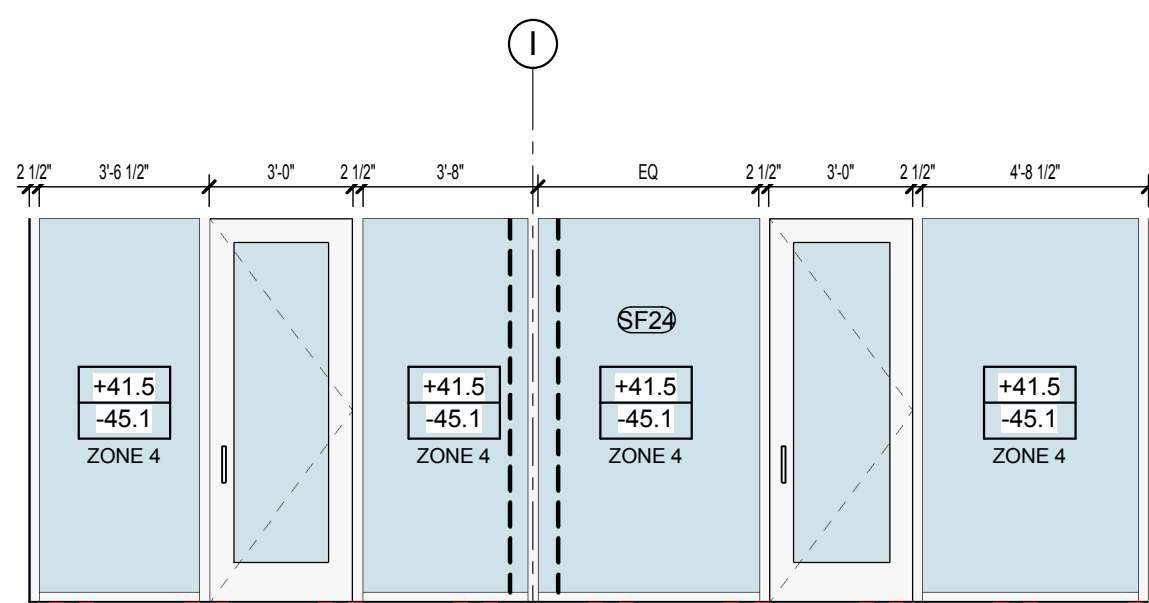


SF 24

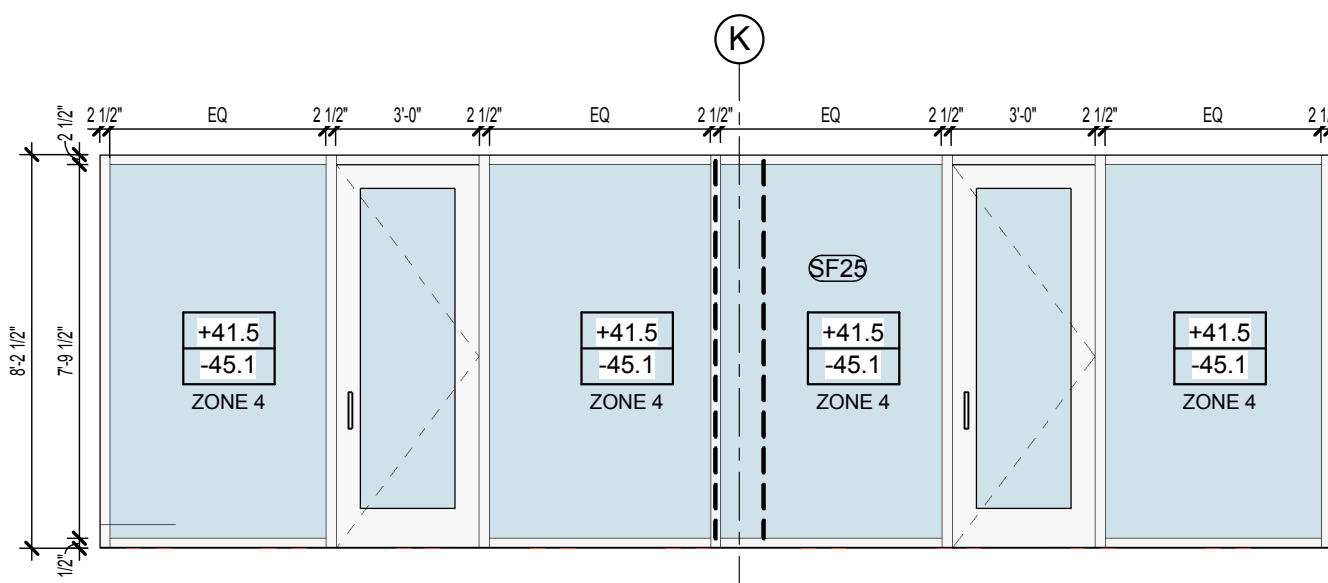


SF 25

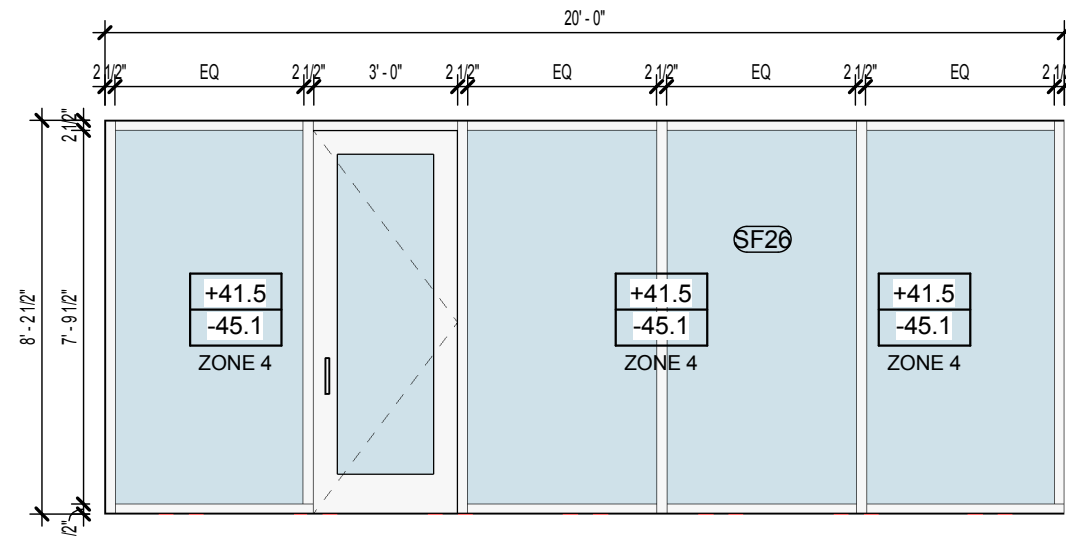


SF 26

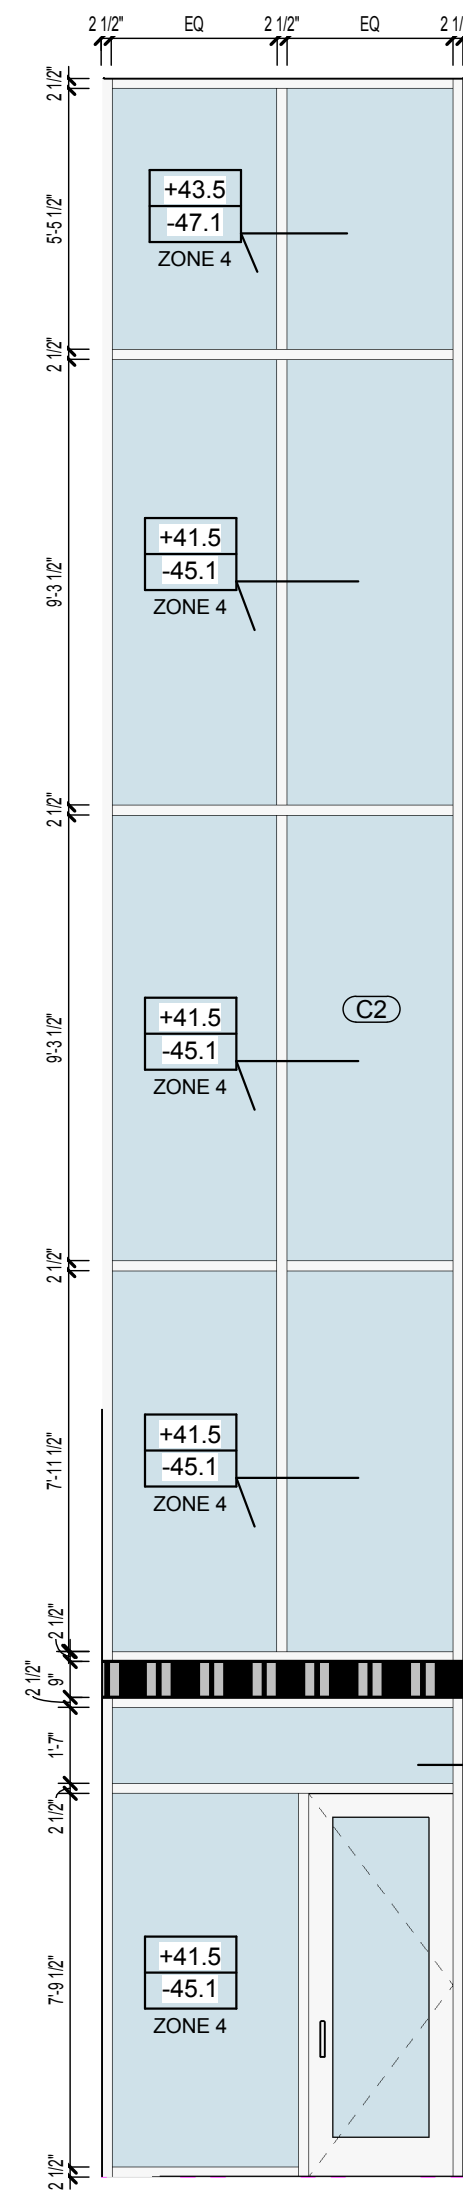


SF 27

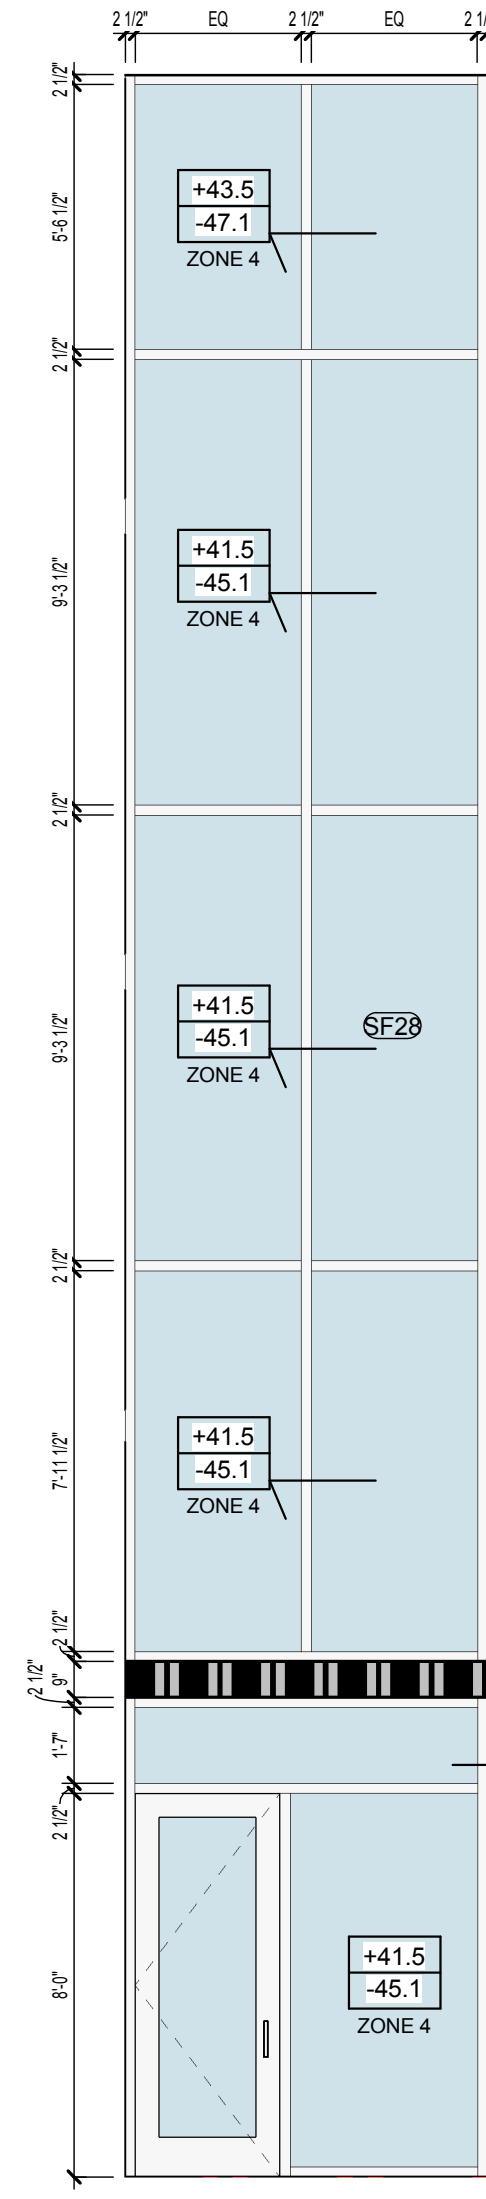


SF 28

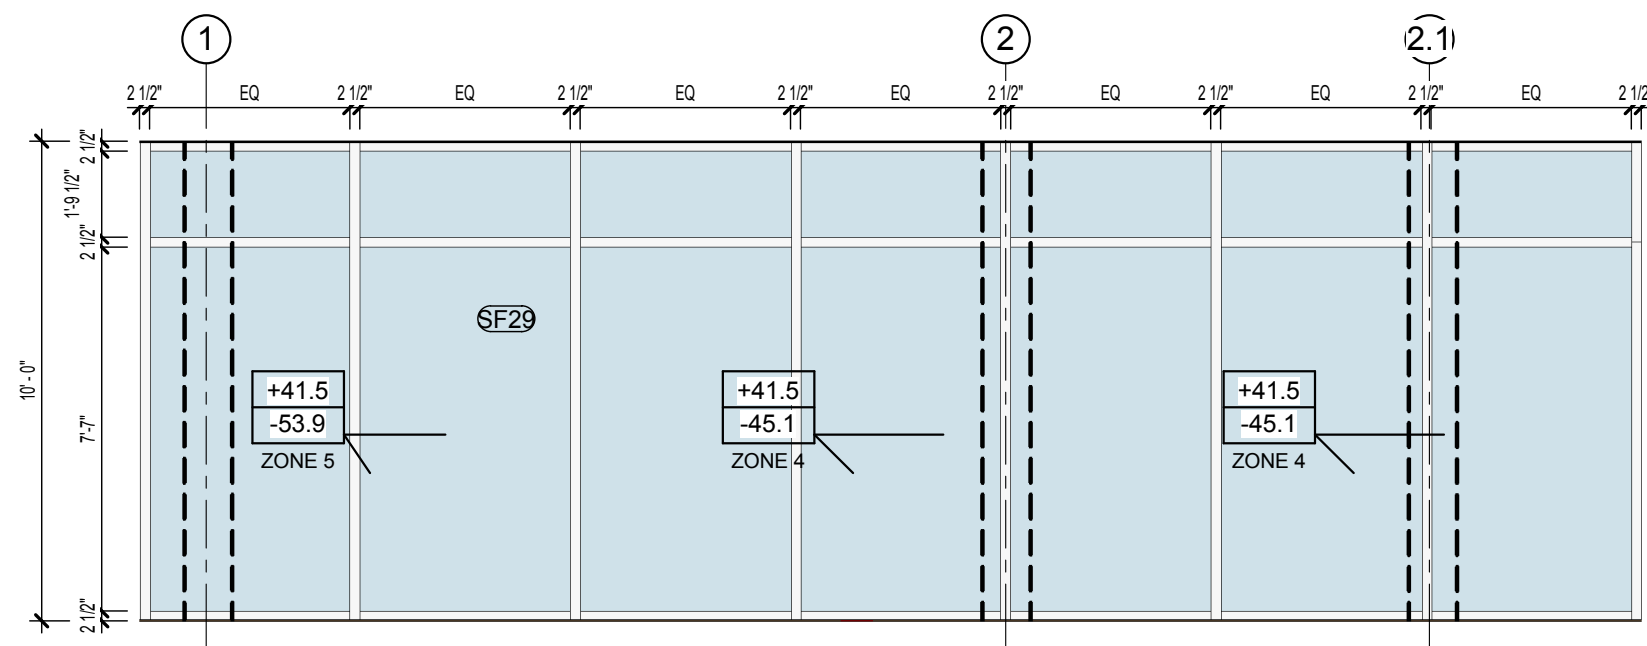


SF 29

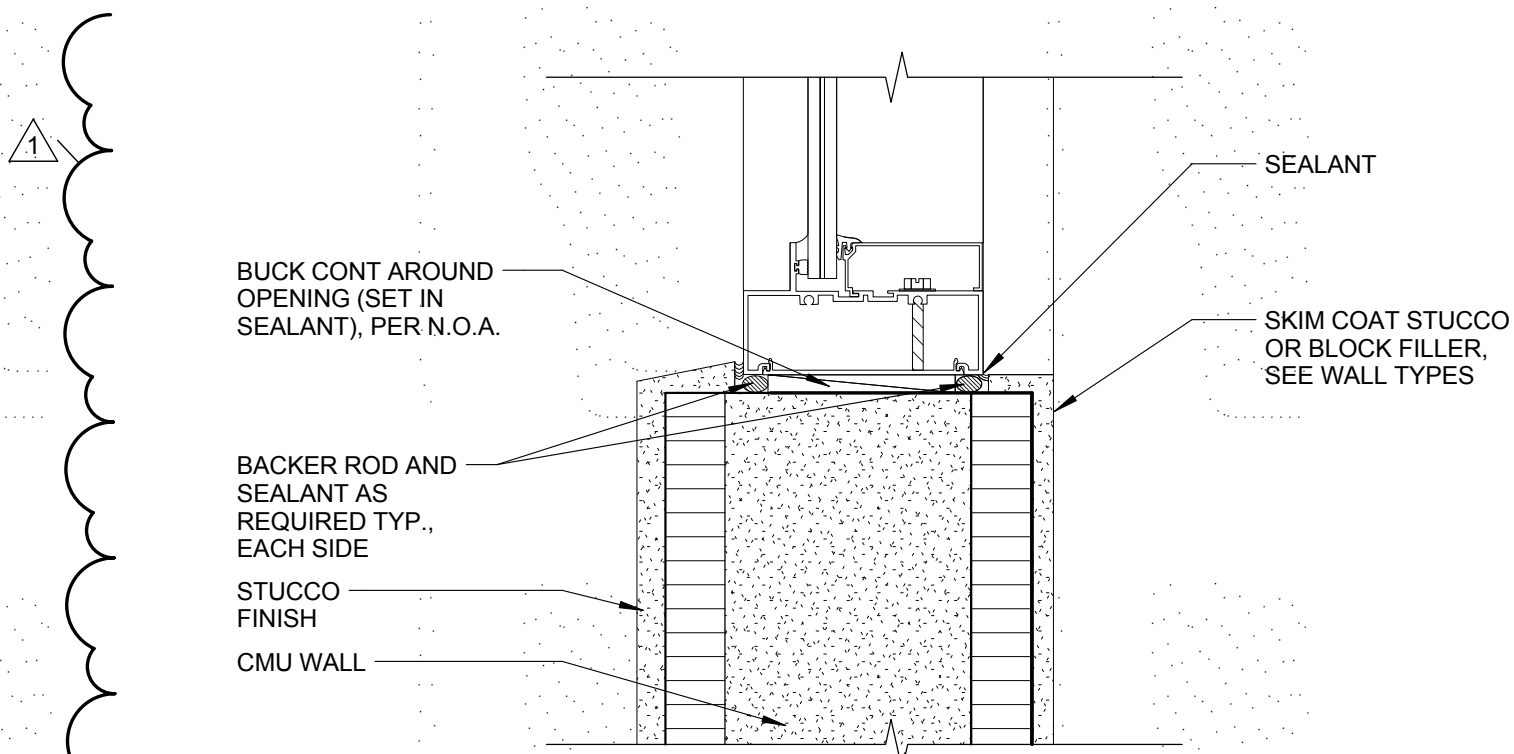


4 S.F. AND CURTAIN WALL WINDOW SILL @ CMU
A9.05 3" = 1'-0"

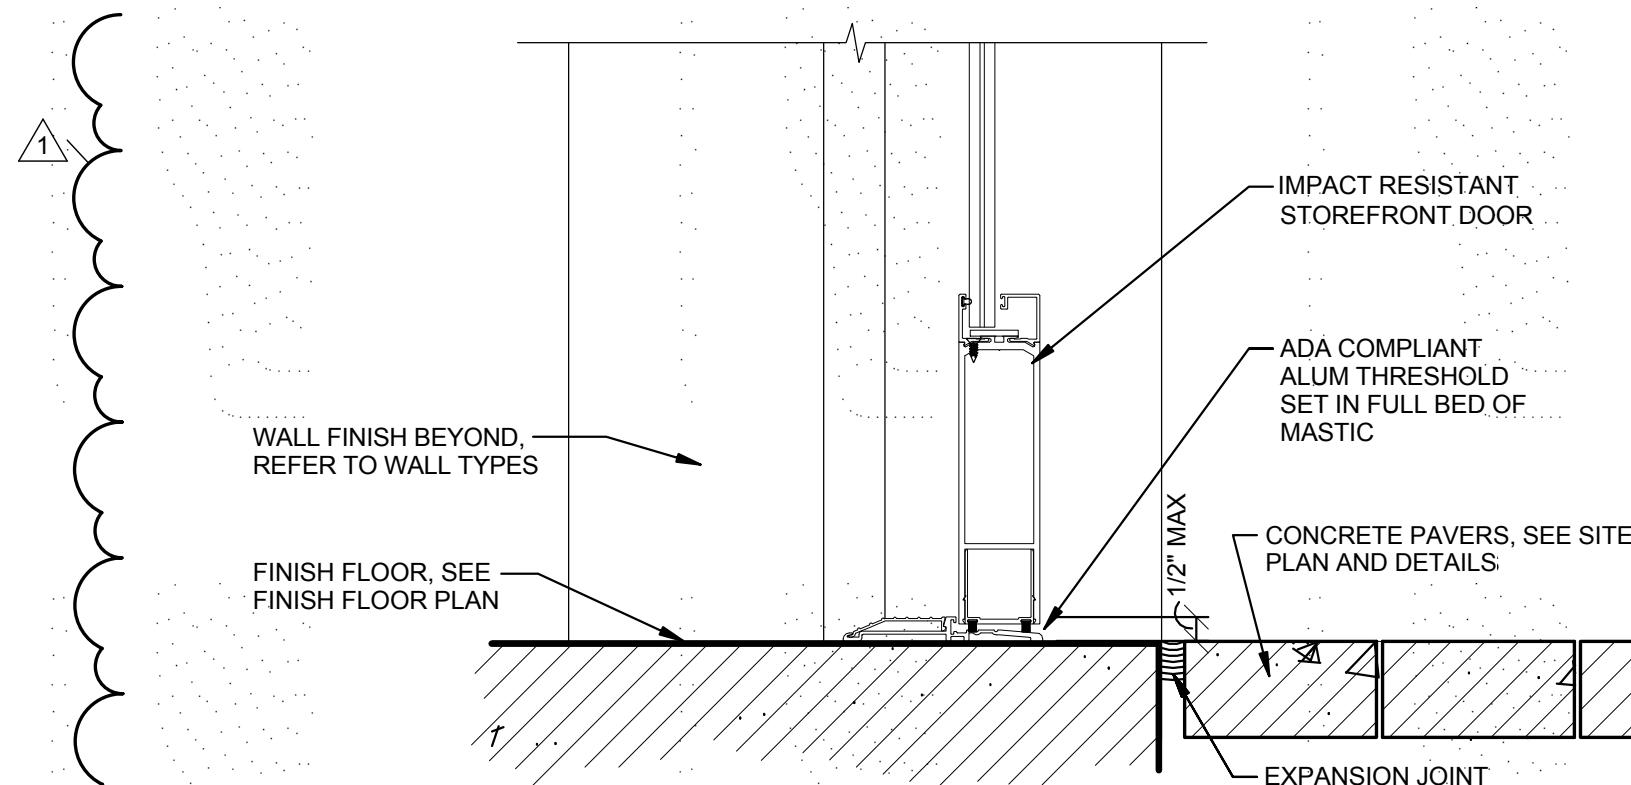

3 S.F. DOOR THRESHOLD DETAIL
A9.05 3" = 1'-0"

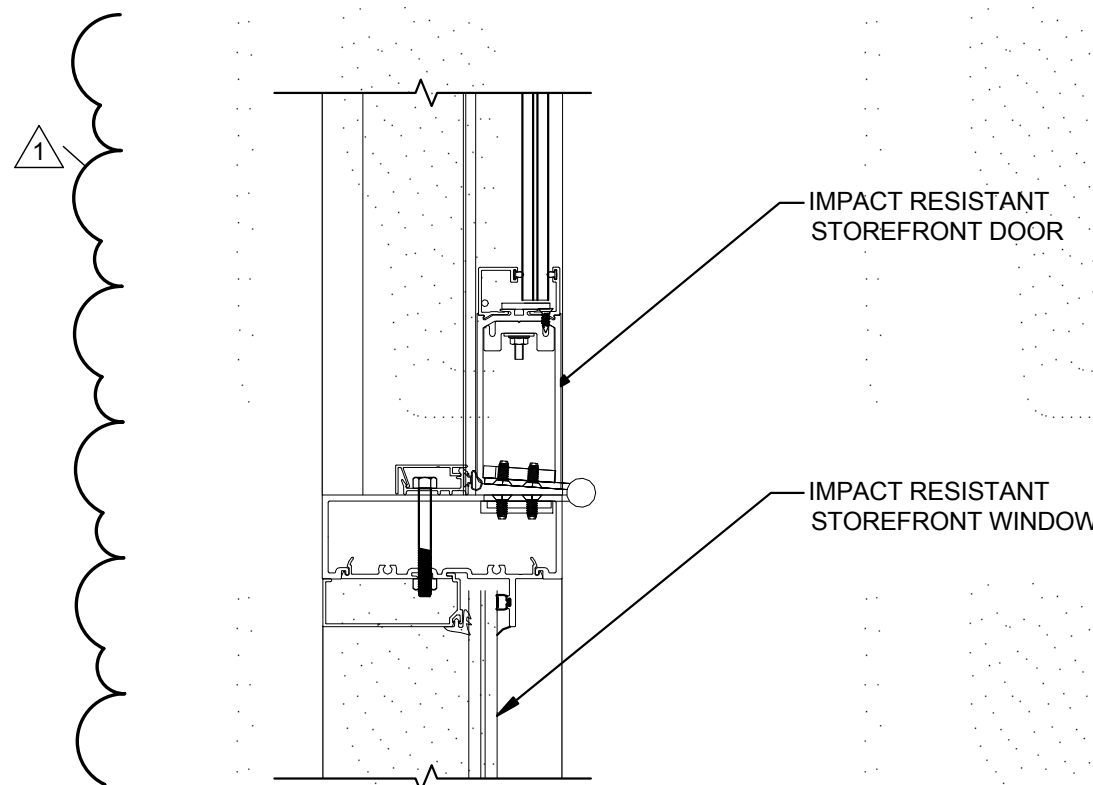

2 S.F. DOOR JAMB DETAIL
A9.05 3" = 1'-0"

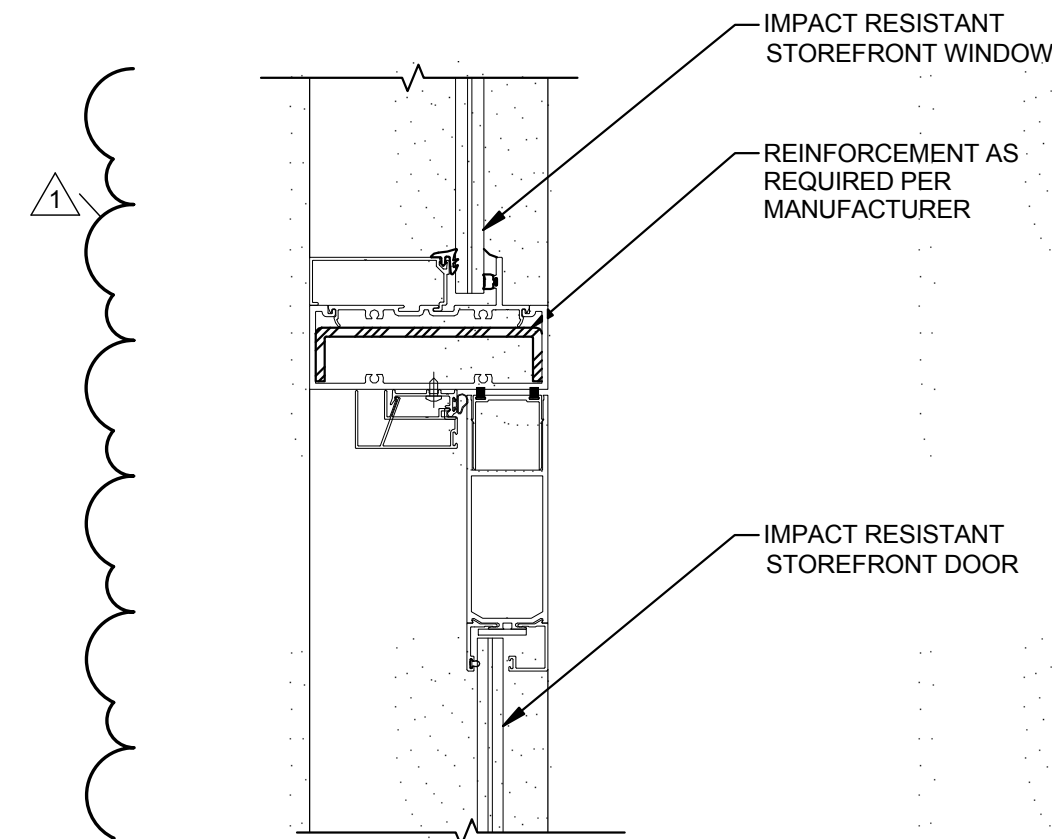

1 S.F. DOOR HEAD-TRANSOM DETAIL
A9.05 3" = 1'-0"

ISSUED FOR :
BIDS
PERMIT
CONSTRUCTION
SEAL

PROJECT TITLE
UPTOWN
ATLANTIC - 800
BLOCK

W. ATLANTIC AVE., DELRAY
BEACH, FL


REVISIONS

THESE DRAWINGS ARE PREPARED
PER ESTABLISHED INDUSTRY
STANDARDS AND REPRESENT THE
ARCHITECT AND ENGINEERS DESIGN
CONCEPT. THEY ARE NOT INTENDED
TO PROVIDE EVERY DETAIL OR
CONDITION REQUIRED TO
CONSTRUCT THE BUILDING. THE
CONTRACTOR THROUGH SUBMITTALS
AND OTHER COORDINATION EFFORTS
IS FULLY RESPONSIBLE FOR
PROVIDING A COMPLETE AND
OPERATIONAL BUILDING WHETHER
INDICATED ON THE PLANS OR NOT.
FILE NUMBER

DRAWING TITLE
STOREFRONT
SCHEDULE

DATE
DRAWN BY
JOB NUMBER
121108
DRAWING NUMBER

A9.05

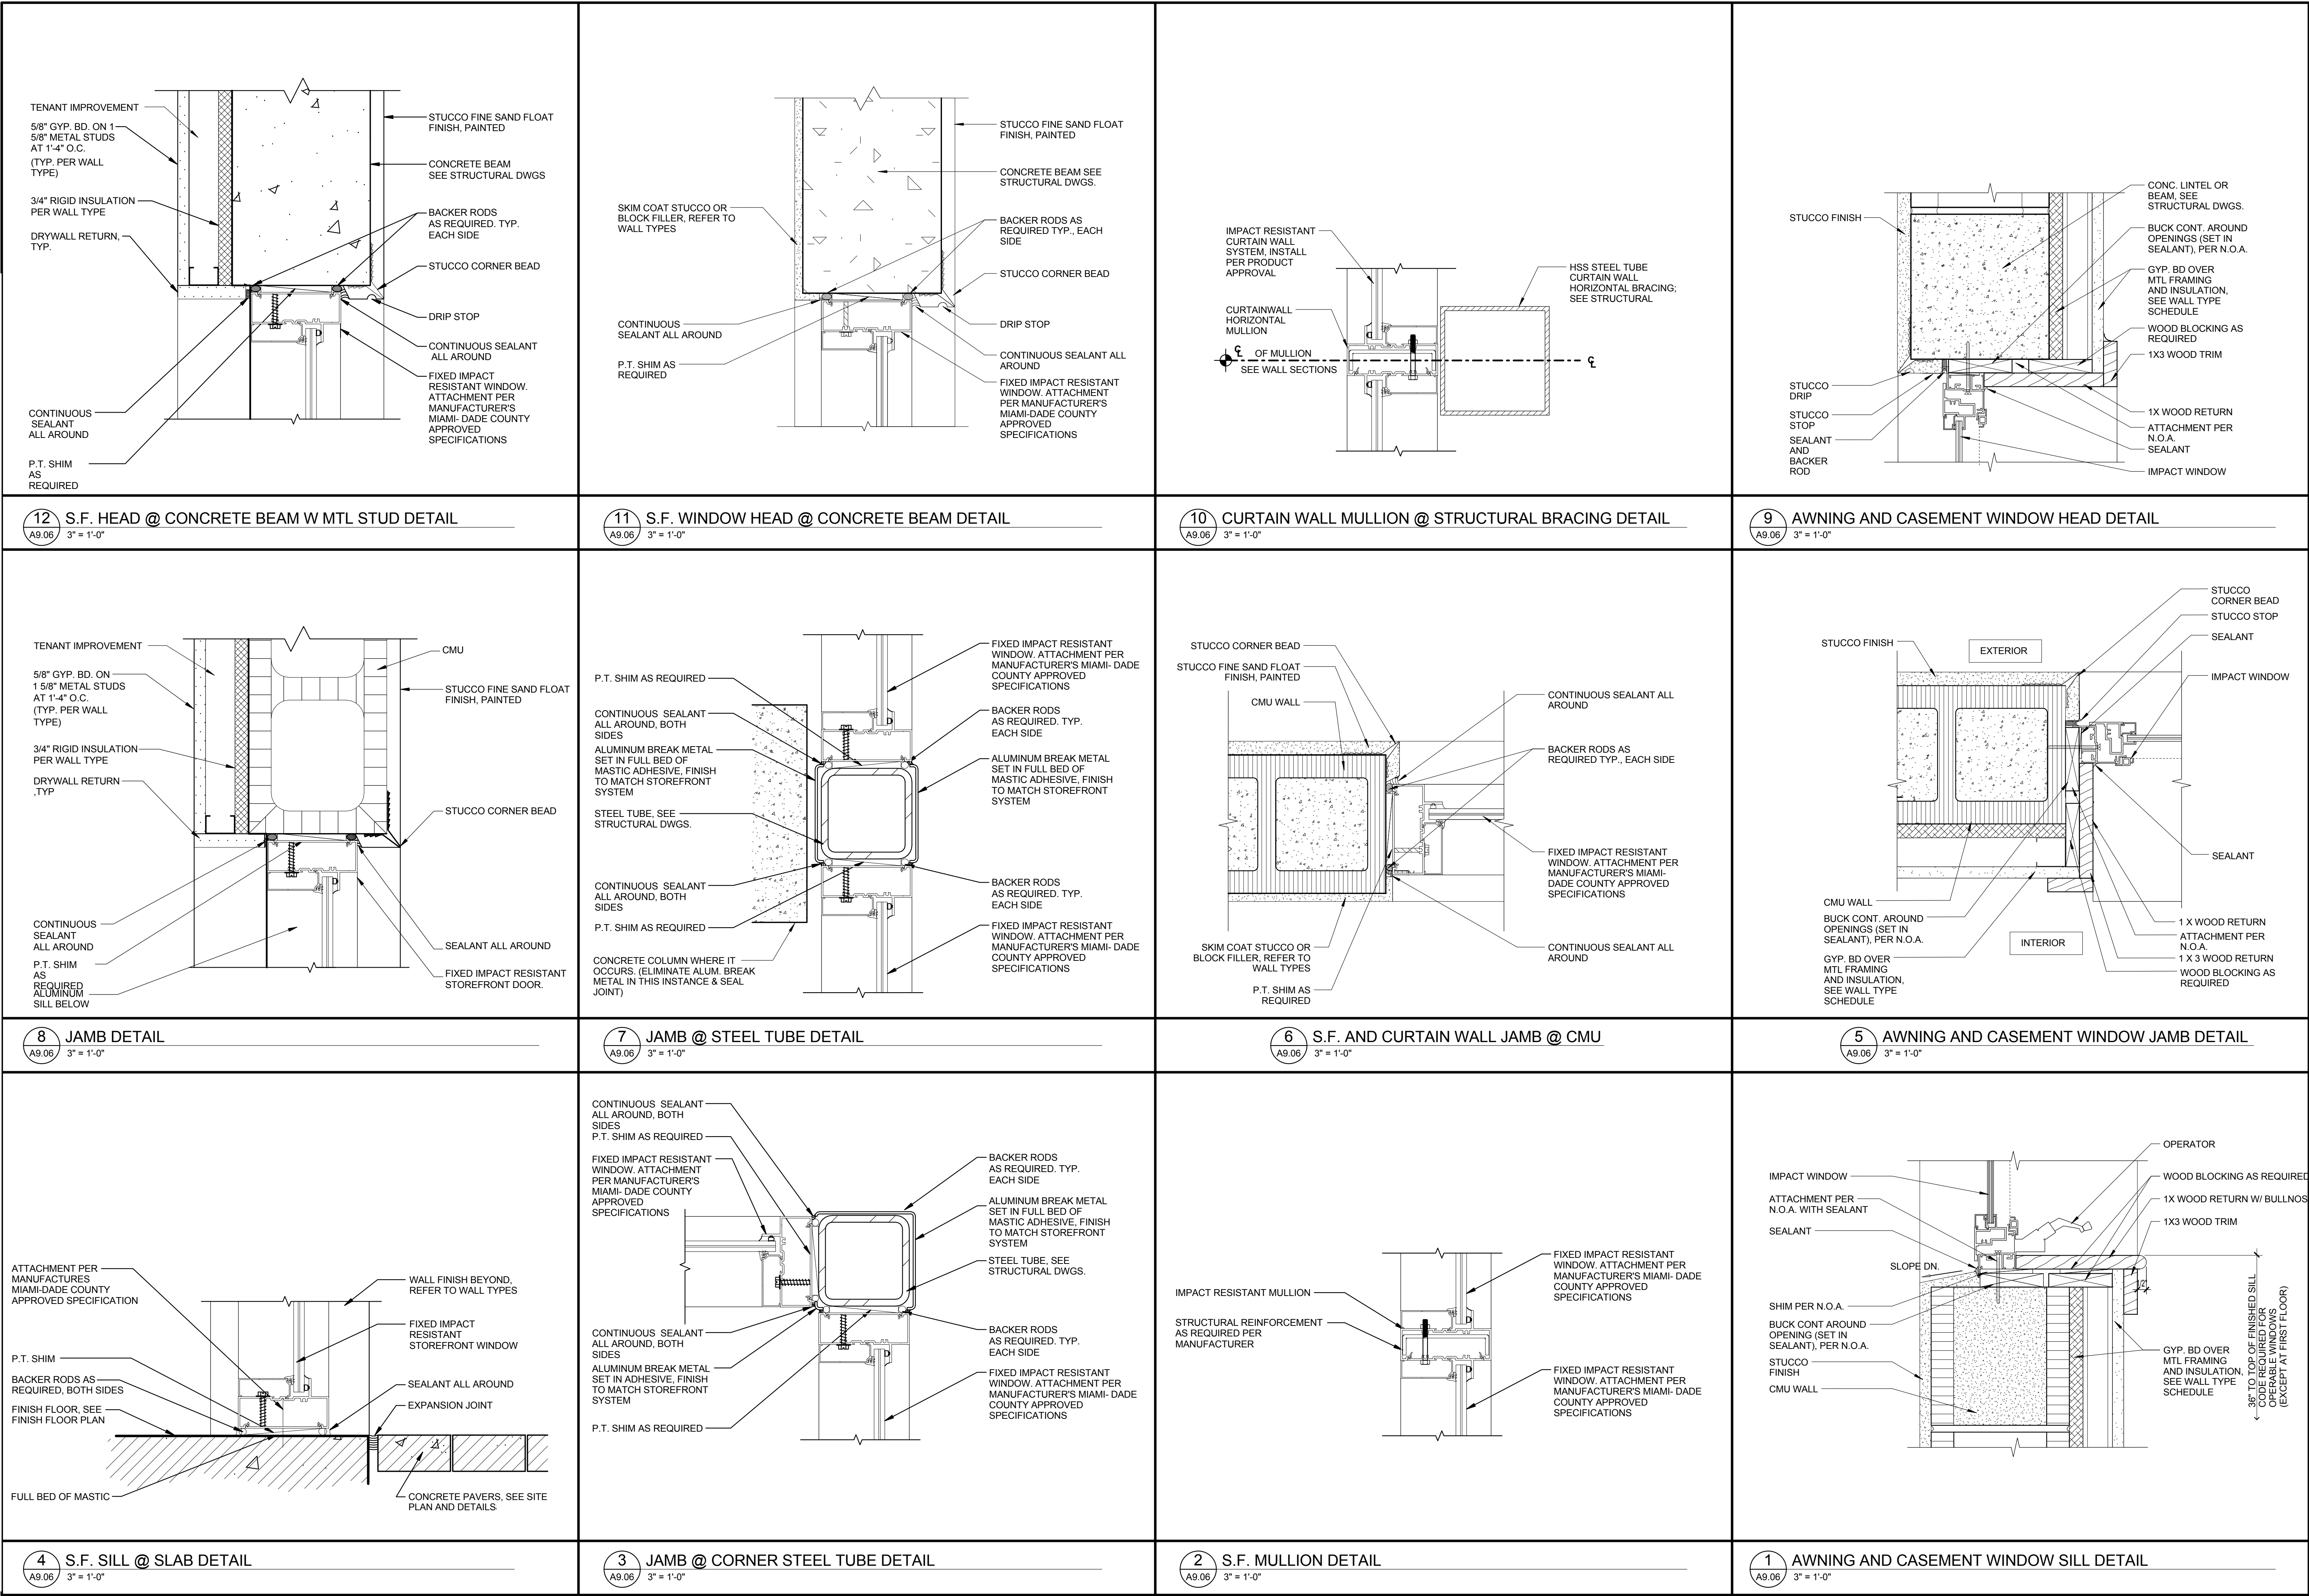

ISSUED FOR :
BIDS
PERMIT
CONSTRUCTION
SEAL

PROJECT TITLE
UPTOWN
ATLANTIC - 800
BLOCK

W. ATLANTIC AVE., DELRAY
BEACH, FL


REVISIONS

THESE DRAWINGS ARE PREPARED PER ESTABLISHED INDUSTRY STANDARDS AND REPRESENT THE ARCHITECT AND ENGINEERS DESIGN CONCEPT. THEY ARE NOT INTENDED TO PROVIDE EVERY DETAIL OR CONDITION REQUIRED TO CONSTRUCT THE BUILDING. THE CONTRACTOR THROUGH SUBMITTALS AND OTHER COORDINATION EFFORTS IS FULLY RESPONSIBLE FOR PROVIDING A COMPLETE AND OPERATIONAL BUILDING WHETHER INDICATED ON THE PLANS OR NOT.
FILE NUMBER


DRAWING TITLE
STOREFRONT
DOOR AND
WINDOW
DETAILS

DATE
DRAWN BY
JOB NUMBER
121108
DRAWING NUMBER

A9.06

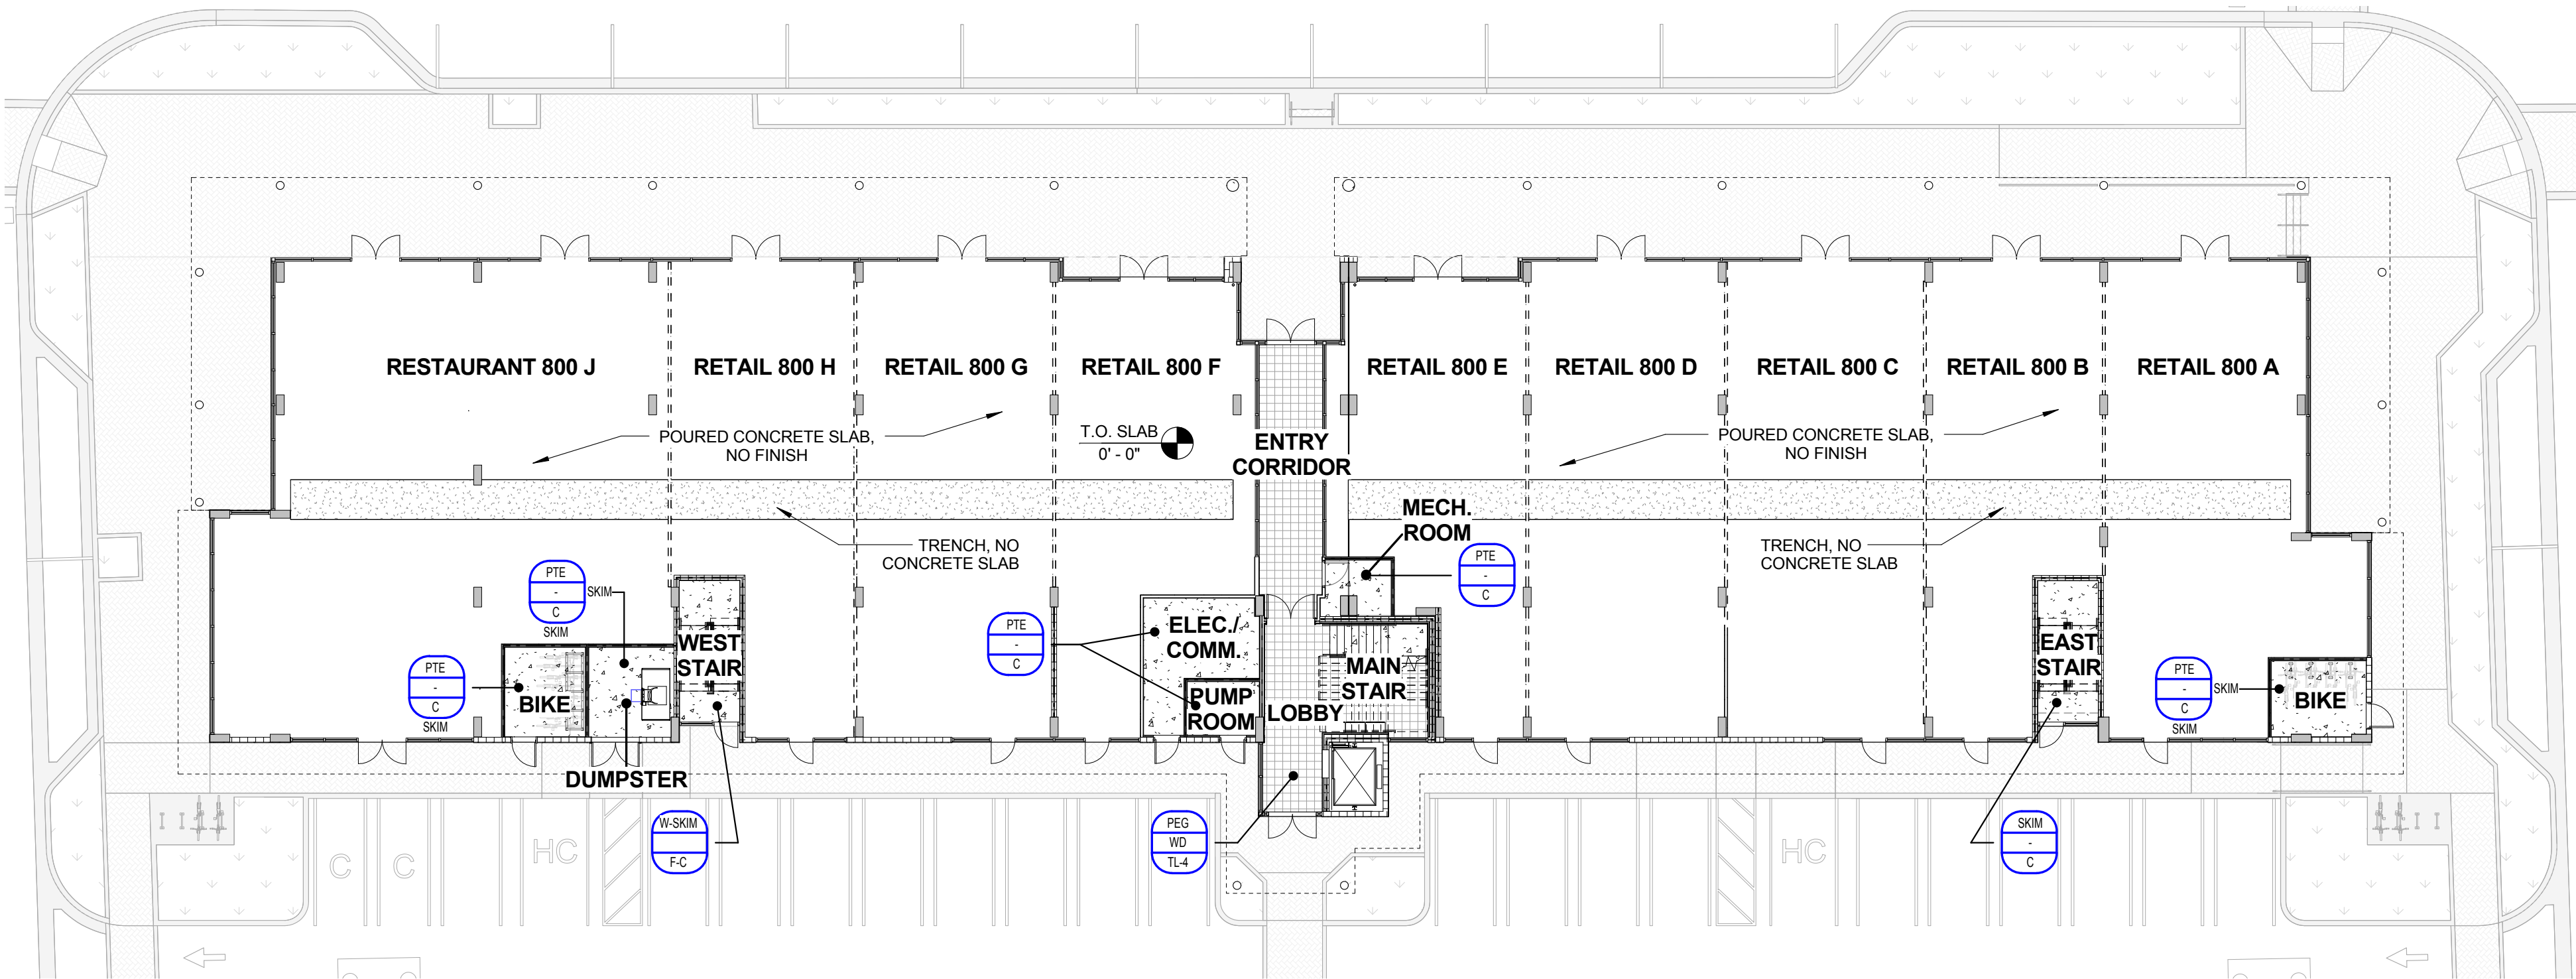

1 FIRST FLOOR PLAN - AT GRADE
A9.21 1/16" = 1'-0"

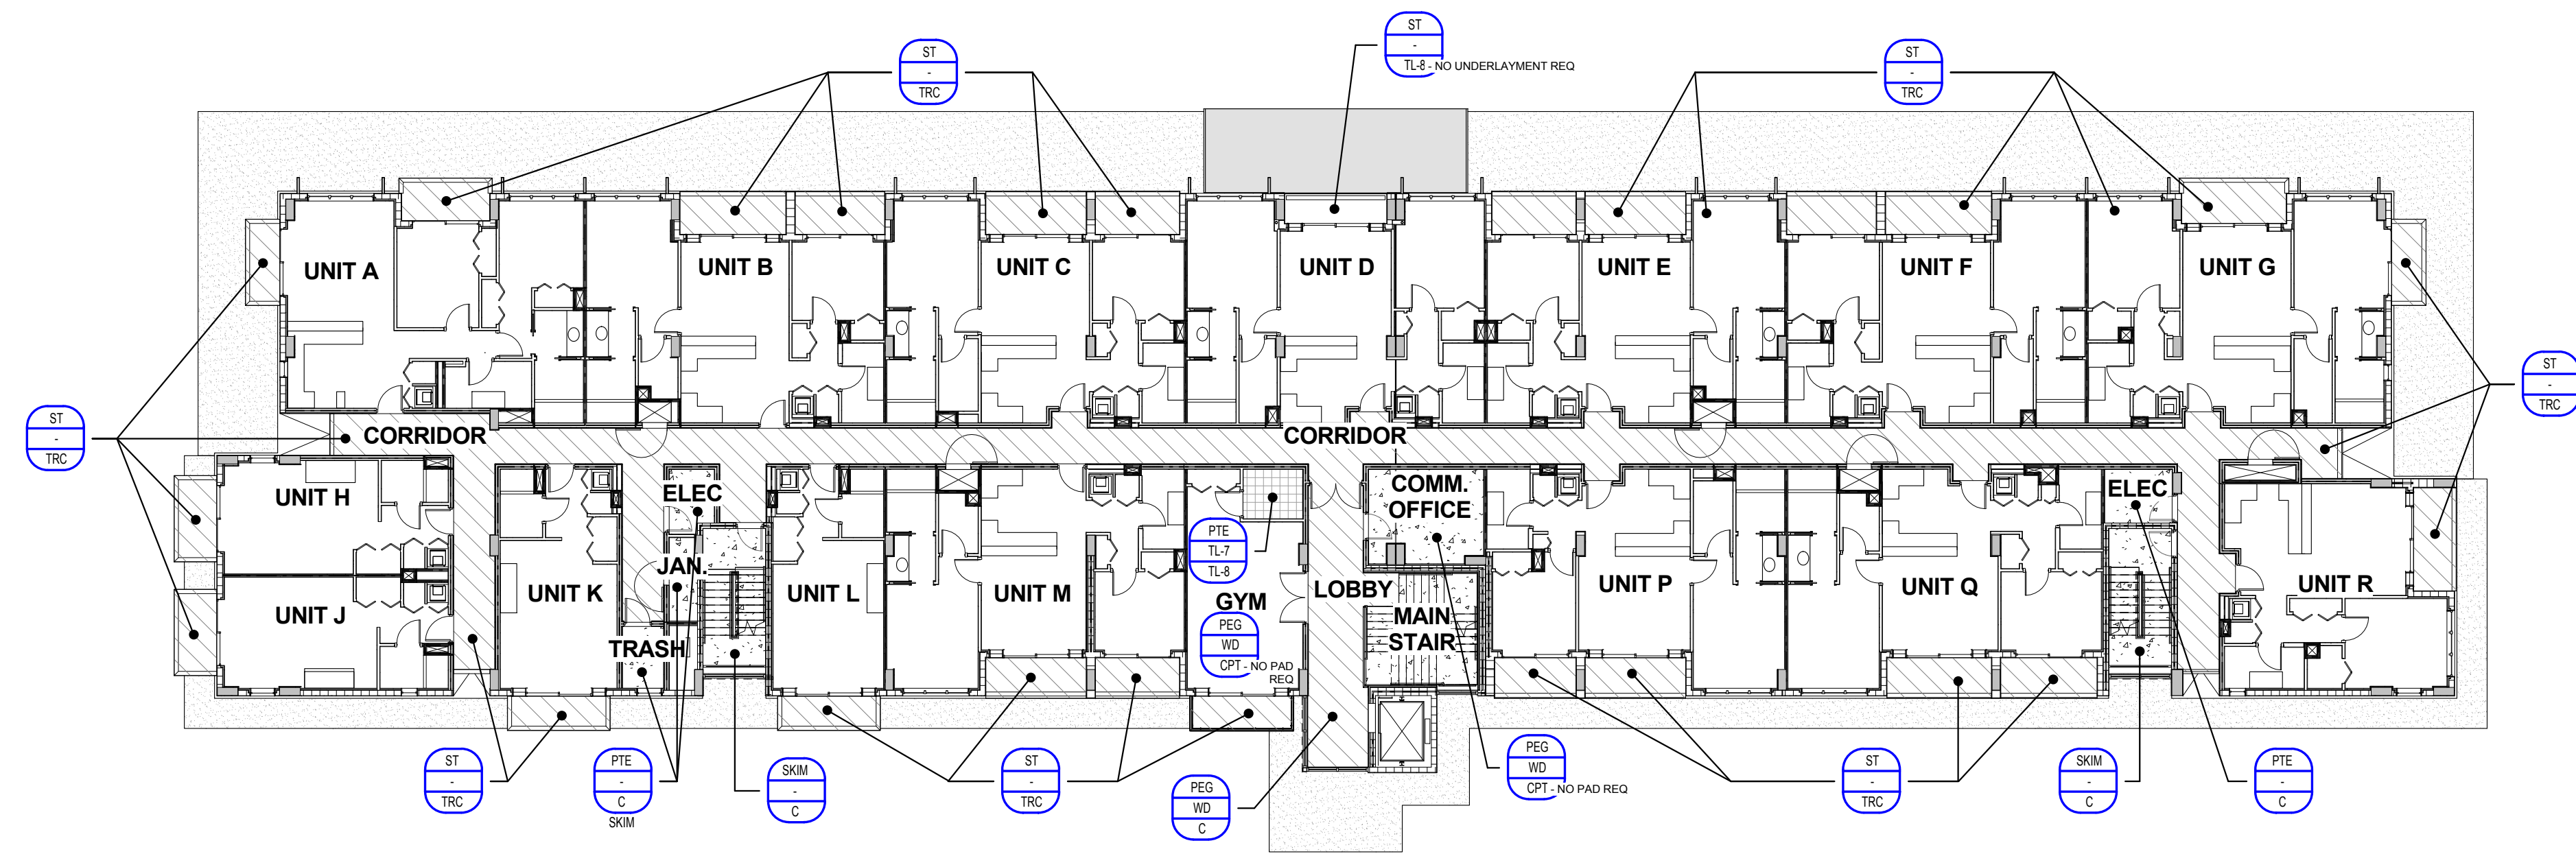

2 SECOND FLOOR PLAN
A9.21 1/16" = 1'-0"

FINISH LEGEND		
TYPICAL SYMBOL		
WALL PSEMI GLOSS PAINT PTEPOXY PAINT PEGEGGSHELL PAINT TL-1PORCELAIN TILE - DAL TILE - COMPOSITION-VISIONARY GLOSS- 12"x24" CP04, VERTICAL SKIMSKIM COAT STUCCO EXPPOSED CONCRETE STSTUCCO TL-6PORCELAIN TILE - DAL TILE- SKYBRIDGE 4 X 8 - SY96	WALL FLOOR WALL FINISH/ MATERIAL BASE FINISH/ MATERIAL FLOOR FINISH/ MATERIAL	
FLOOR HATCH PATTERNS		
TILE (TL-3)	TILE (TL-5)	TILE (TL-4)
CONCRETE (C)	CARPET TILE (CPT)	TRAFFIC COATING (TRC)
FLOOR		
DESCRIPTION		
TL-3	PORCELAIN TILE- W/ UNDERLAYMENT (SEE DTL 9/A8.04) DAL TILE- EMBLEM- BEIGE- 7"X20"- EM01	
TL-4	PORCELAIN TILE- W/ UNDERLAYMENT (SEE DTL 9/A8.04) DAL TILE - FLORENTINE- CARRARA- 12"X12"- FL06	
TL-5	PORCELAIN TILE- W/ UNDERLAYMENT (SEE DTL 9/A8.04) DAL TILE- SKYBRIDGE - BEIGE- 2"X4"- SY96	
TL-8	PORCELAIN TILE- W/ UNDERLAYMENT (SEE DTL 9/A8.04) DAL TILE- SKYBRIDGE - BEIGE - 12"X12"- SY96	
C	CONCRETE FLOOR- BROOM FINISH	
CPT	CARPET- W/ PADDING (SEE DTL 9/A8.04) MOHAWK-PALACE HALL 859- SMOKED TRUFFLE	
TRC	TRAFFIC COATING	

NOTE:
1. ALL PAINT TO BE SMOOTH FINISH.
2. SEE SPECIFICATIONS FOR INTERIOR SURFACES PAINTING SCHEDULE
3. WALLS AND CEILINGS ARE TO BE SMOOTH FINISHED AS INDICATED IN SPECIFICATIONS

ISSUED FOR :

BIDS

PERMIT

CONSTRUCTION

SEAL

PROJECT TITLE
**UPTOWN
ATLANTIC - 800
BLOCK**

W. ATLANTIC AVE., DELRAY
BEACH, FL

REVISIONS		
NUM.	DESCRIPTION	DATE

THESE DRAWINGS ARE PREPARED PER ESTABLISHED INDUSTRY STANDARDS AND REPRESENT THE ARCHITECT AND ENGINEERS DESIGN CONCEPT. THEY ARE NOT INTENDED TO PROVIDE EVERY DETAIL OR CONDITION REQUIRED TO CONSTRUCT THE BUILDING. THE CONTRACTOR THROUGH SUBMITTALS AND OTHER COORDINATION EFFORTS IS FULLY RESPONSIBLE FOR PROVIDING A COMPLETE AND OPERATIONAL BUILDING WHETHER INDICATED ON THE PLANS OR NOT.
FILE NUMBER


DRAWING TITLE
**FIRST AND
SECOND FLOOR
FINISH FLOOR
PLANS-OVERALL**

DATE


DRAWN BY

JOB NUMBER
121108
DRAWING NUMBER

A9.21







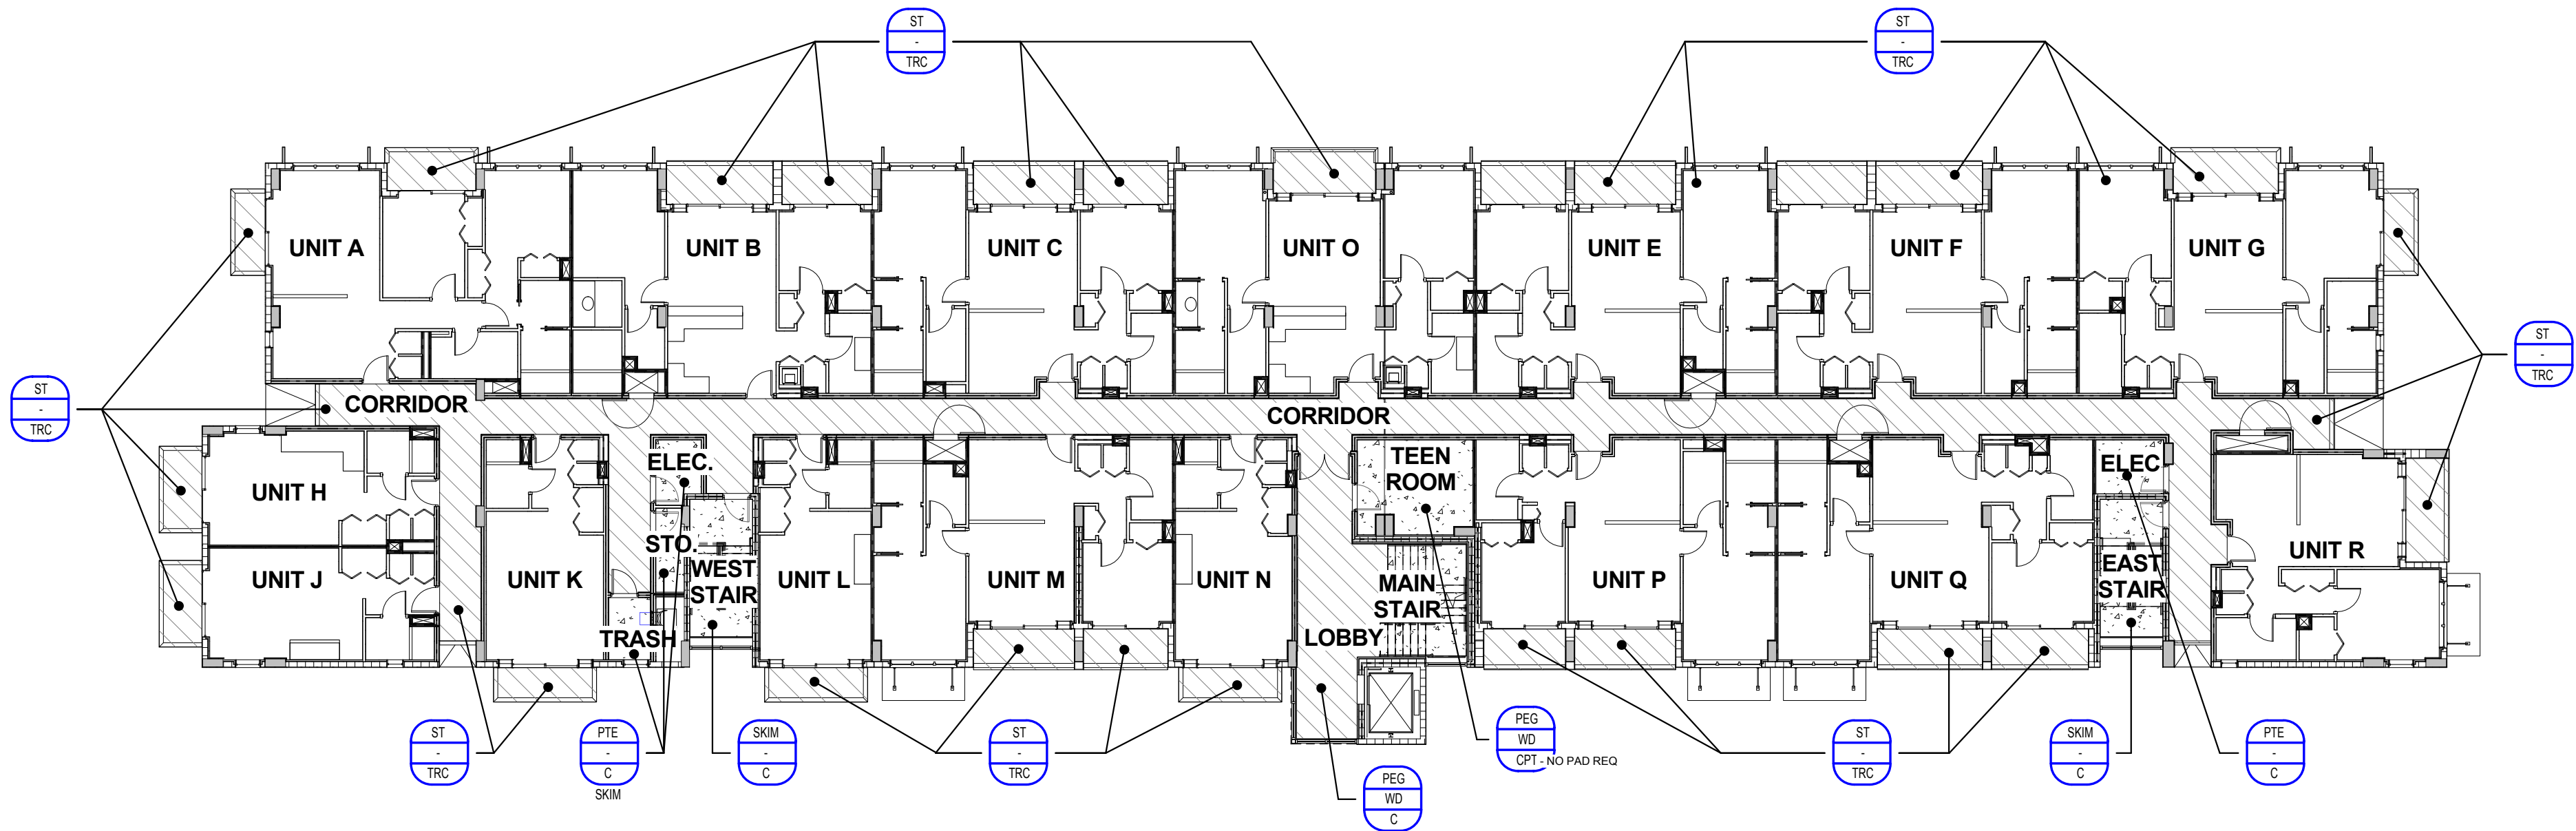


1 THIRD FLOOR PLAN-OVERALL
A9.22 1/16" = 1'-0"

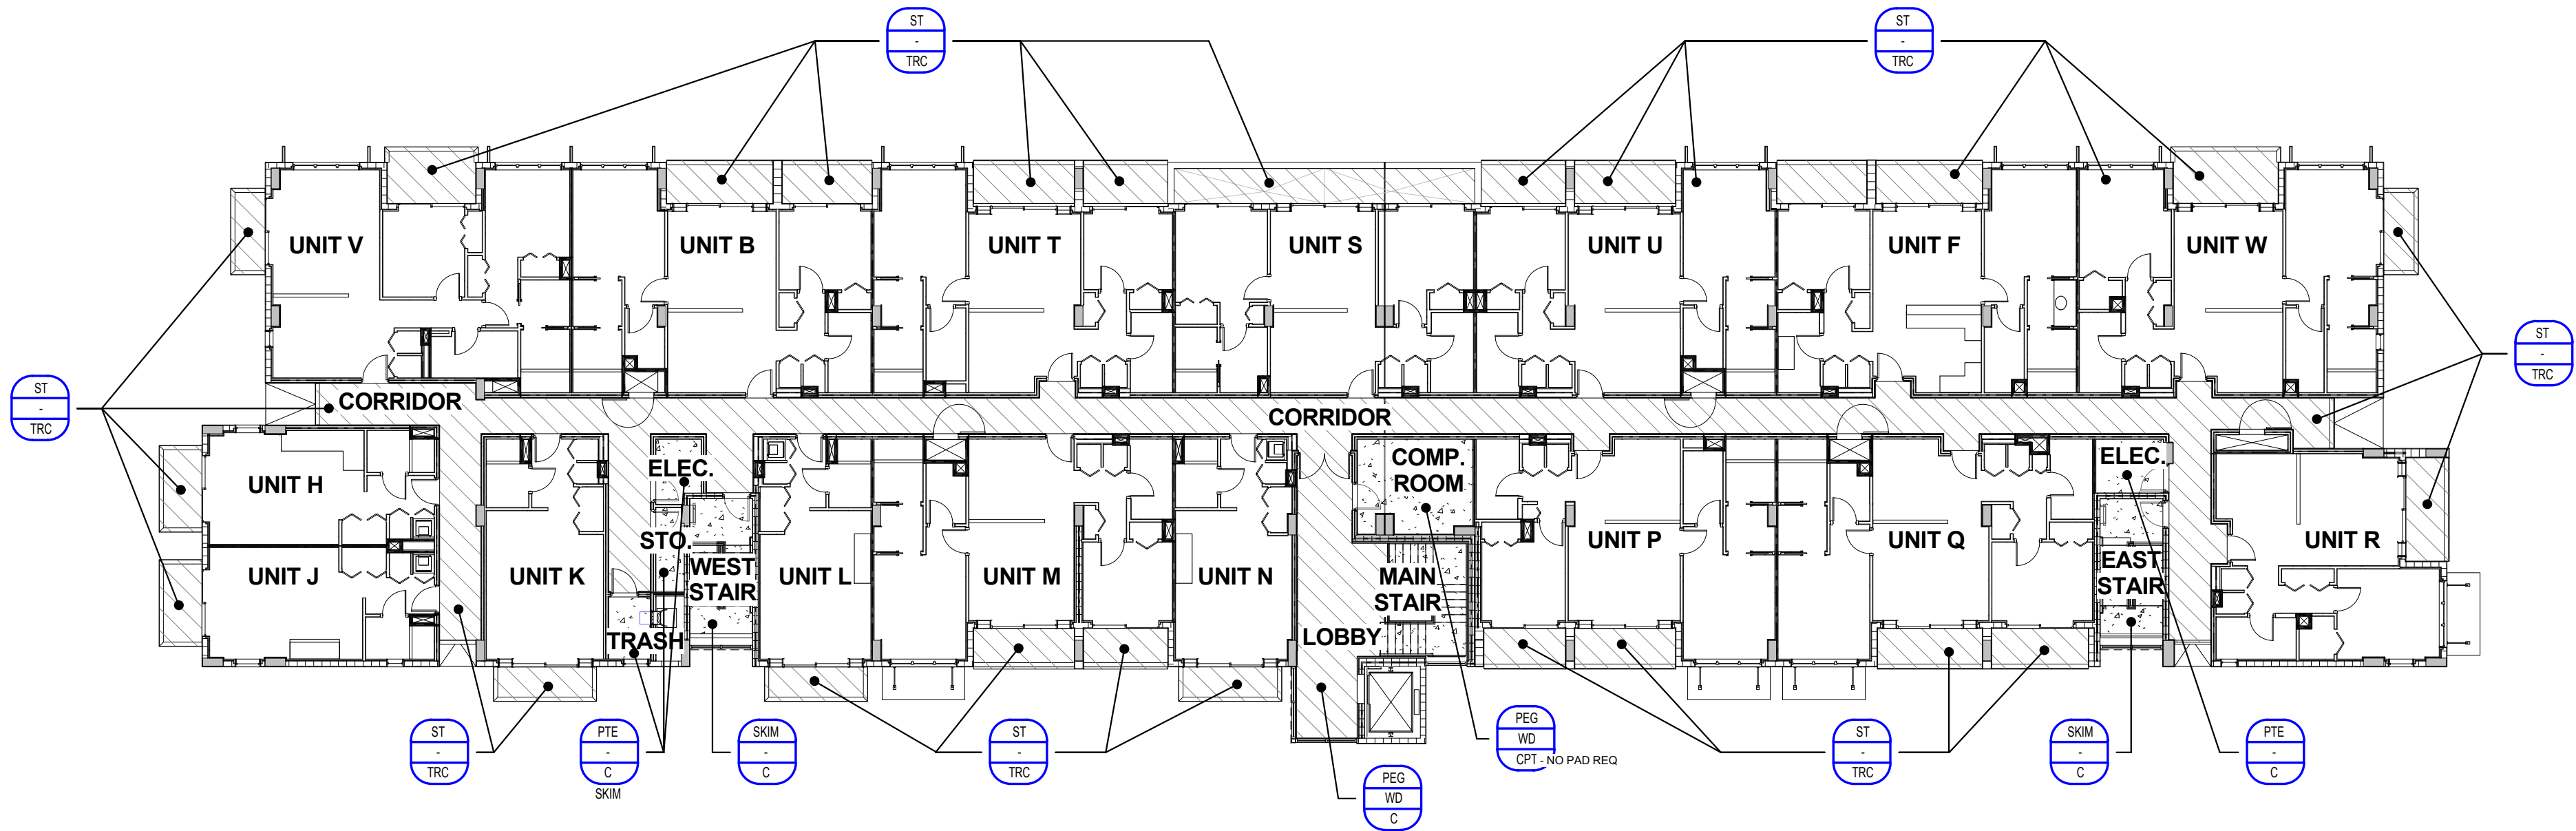

2 FOURTH FLOOR PLAN-OVERALL
A9.22 1/16" = 1'-0"

NOTE:
1. REFER TO ENLARGED UNIT FINISH FLOOR PLANS SHEETS A9.23 AND A9.26 FOR UNIT PLAN FINISHES
2. IN ALL UTILITY CLOSETS AND ELECTRICAL ROOMS TO HAVE CONCRETE FLOORS WITH BROOM FINISH AND EPOXY PAINT FINISH OVER GYPSUM BOARD.

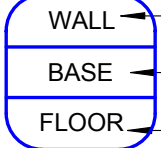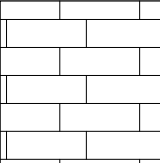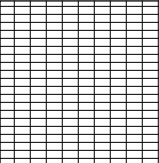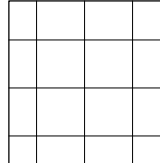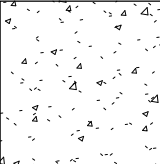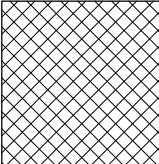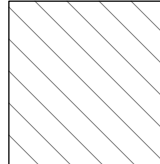FINISH LEGEND		TYPICAL SYMBOL		
WALL	DESCRIPTION		WALL FINISH/ MATERIAL	
PSG	SEMI GLOSS PAINT		BASE FINISH/ MATERIAL	
PTE	EPOXY PAINT		FLOOR FINISH/ MATERIAL	
PEG	EGGSHELL PAINT			
TL-1	PORCELAIN TILE- DALTILE - COMPOSITION- VISIONARY GLOSS- 12"x24" CP04, VERTICAL			
SKIM	SKIM COAT STUCCO			
EXP	EXPOSED CONCRETE			
ST	STUCCO			
TL-6	PORCELAIN TILE - DALTILE- SKYBRIDGE 4 X 8 - SY96			
BASE	DESCRIPTION			
WD	WOOD BASE-3/4"x3-1/2" FLAT STOCK			
TL-2	PORCELAIN TILE- DALTILE- EMBLEM- BEIGE- 3"x20"- EM01			
TL-7	PORCELAIN TILE - DALTILE SKYBRIDGE 3" X 12"-SY96			
FLOOR	DESCRIPTION			
TL-3	PORCELAIN TILE- W/ UNDERLAYMENT (SEE DTL 9/A8.04) DALTILE-EMBLEM- BEIGE- 7"x20"- EM01			
TL-4	PORCELAIN TILE-W/ UNDERLAYMENT (SEE DTL 9/A8.04) DAL TILE - FLORENTINE- CARRARA- 12"x12"- FL06			
TL-5	PORCELAIN TILE- W/ UNDERLAYMENT (SEE DTL 9/A8.04) DALTILE- SKYBRIDGE -BEIGE- 2"x4"- SY96			
TL-8	PORCELAIN TILE- W/ UNDERLAYMENT (SEE DTL 9/A8.04) DAL TILE- SKYBRIDGE - BEIGE - 12"x12"- SY96			
C	CONCRETE FLOOR- BROOM FINISH			
CPT	CARPET-W/ PADDING (SEE DTL 9/A8.04) MOHAWK-PALACE HALL 859- SMOKED TRUFFLE			
TRC	TRAFFIC COATING			

NOTE:
1. ALL PAINT TO BE SMOOTH FINISH.
2. SEE SPECIFICATIONS FOR INTERIOR SURFACES PAINTING SCHEDULE
3. WALLS AND CEILINGS ARE TO BE SMOOTH FINISHED
AS INDICATED IN SPECIFICATIONS

ISSUED FOR :

BIDS
PERMIT
CONSTRUCTION
SEAL

PROJECT TITLE
UPTOWN
ATLANTIC - 800
BLOCK

W. ATLANTIC AVE., DELRAY
BEACH, FL


REVISIONS		
NUM.	DESCRIPTION	DATE

THESE DRAWINGS ARE PREPARED
PER ESTABLISHED INDUSTRY
STANDARDS AND REPRESENT THE
ARCHITECT AND ENGINEERS DESIGN
CONCEPT. THEY ARE NOT INTENDED
TO PROVIDE EVERY DETAIL OR
CONDITION REQUIRED TO
CONSTRUCT THE BUILDING. THE
CONTRACTOR THROUGH SUBMITTALS
AND OTHER COORDINATION EFFORTS
IS FULLY RESPONSIBLE FOR
PROVIDING A COMPLETE AND
OPERATIONAL BUILDING WHETHER
INDICATED ON THE PLANS OR NOT.
FILE NUMBER


DRAWING TITLE
THIRD AND
FOURTH FLOOR
FINISH FLOOR
PLANS-OVERALL

DATE
DRAWN BY
JOB NUMBER
121108
DRAWING NUMBER


A9.22

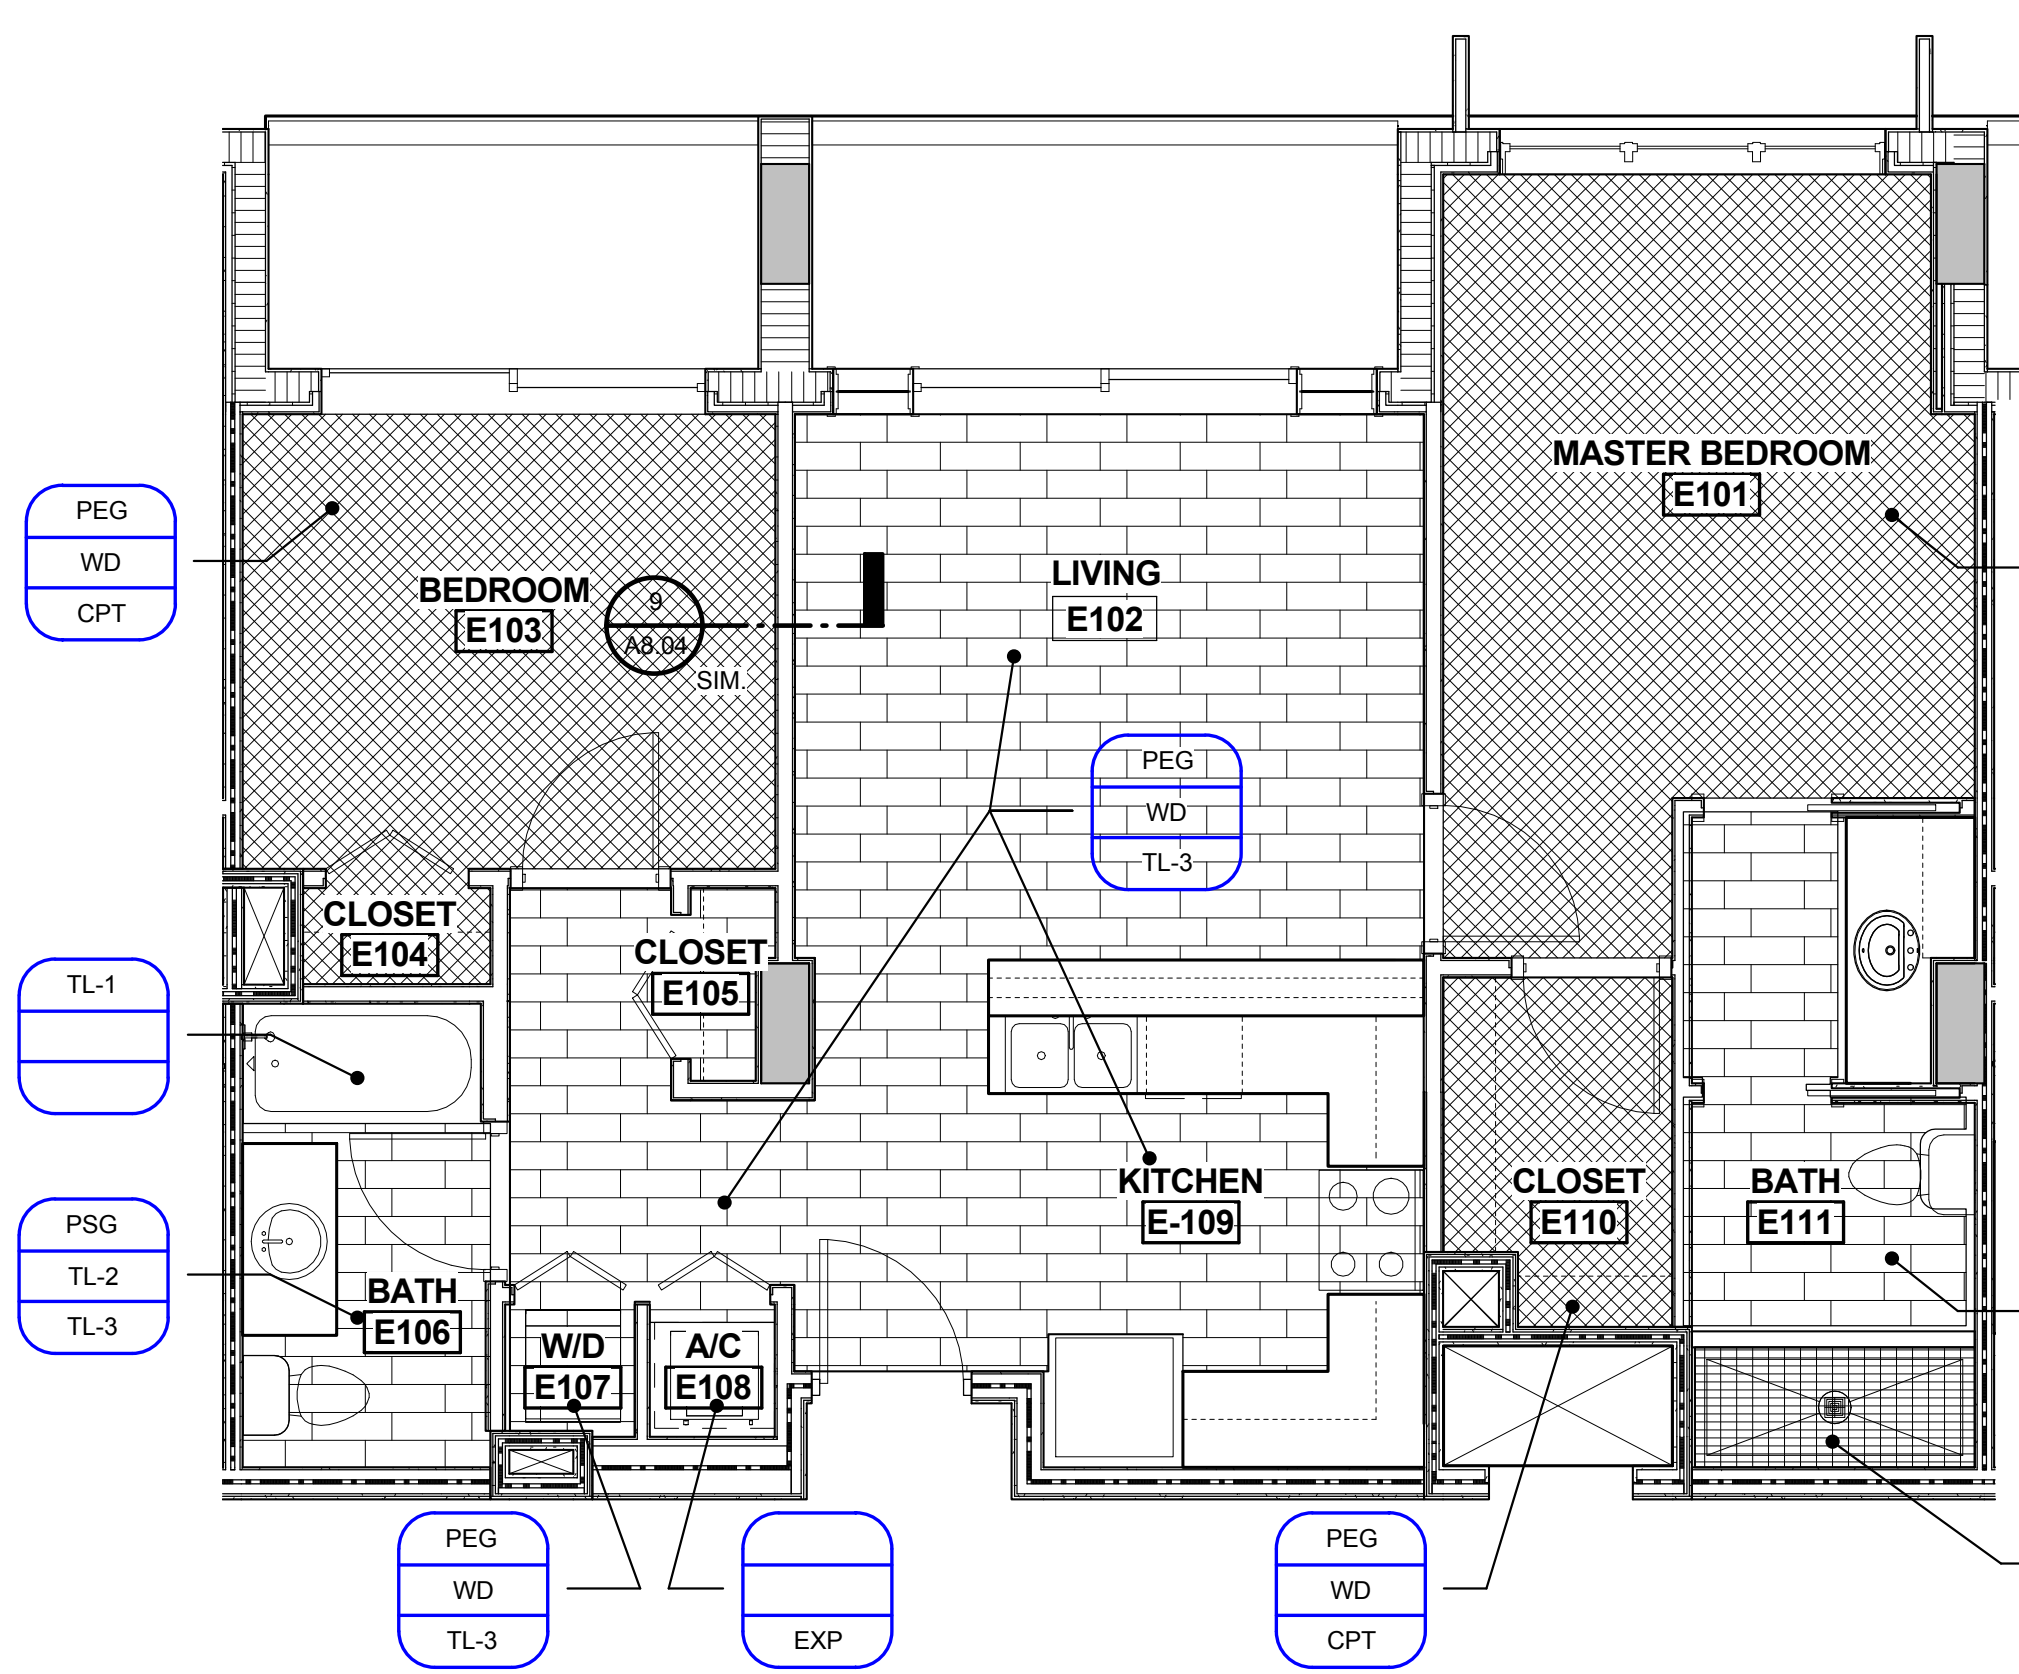


5 UNIT E
A9.23 1/4" = 1'-0"

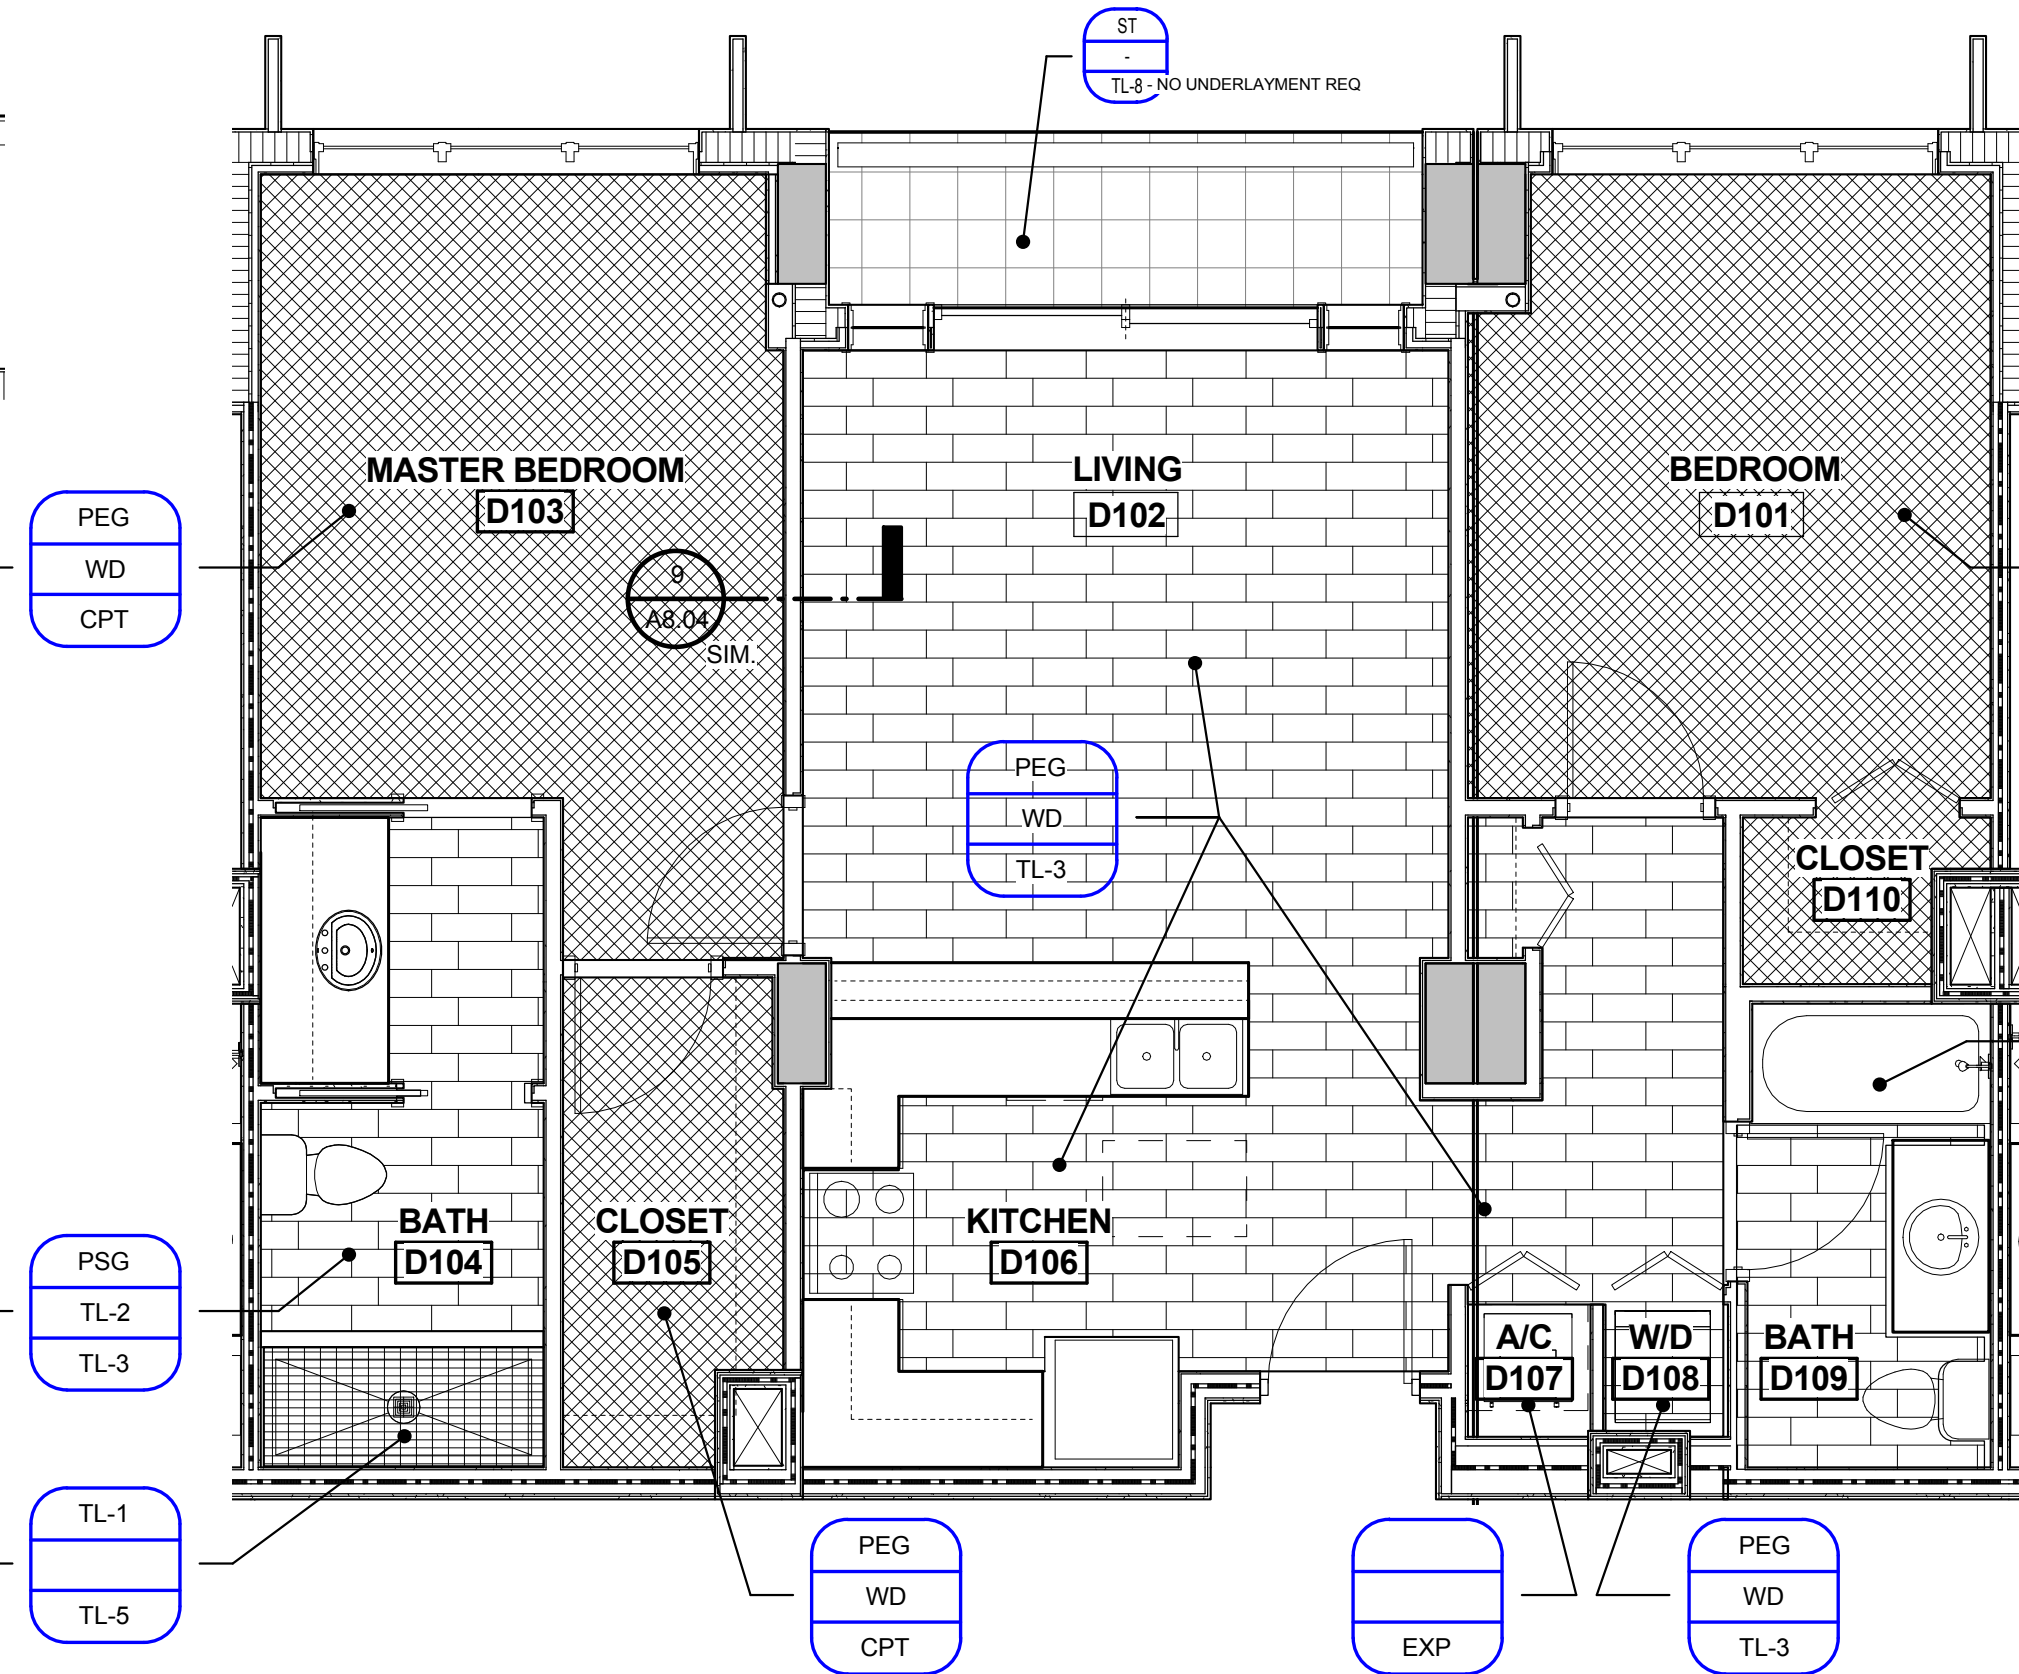


4 UNIT D & UNIT C
A9.23 1/4" = 1'-0"

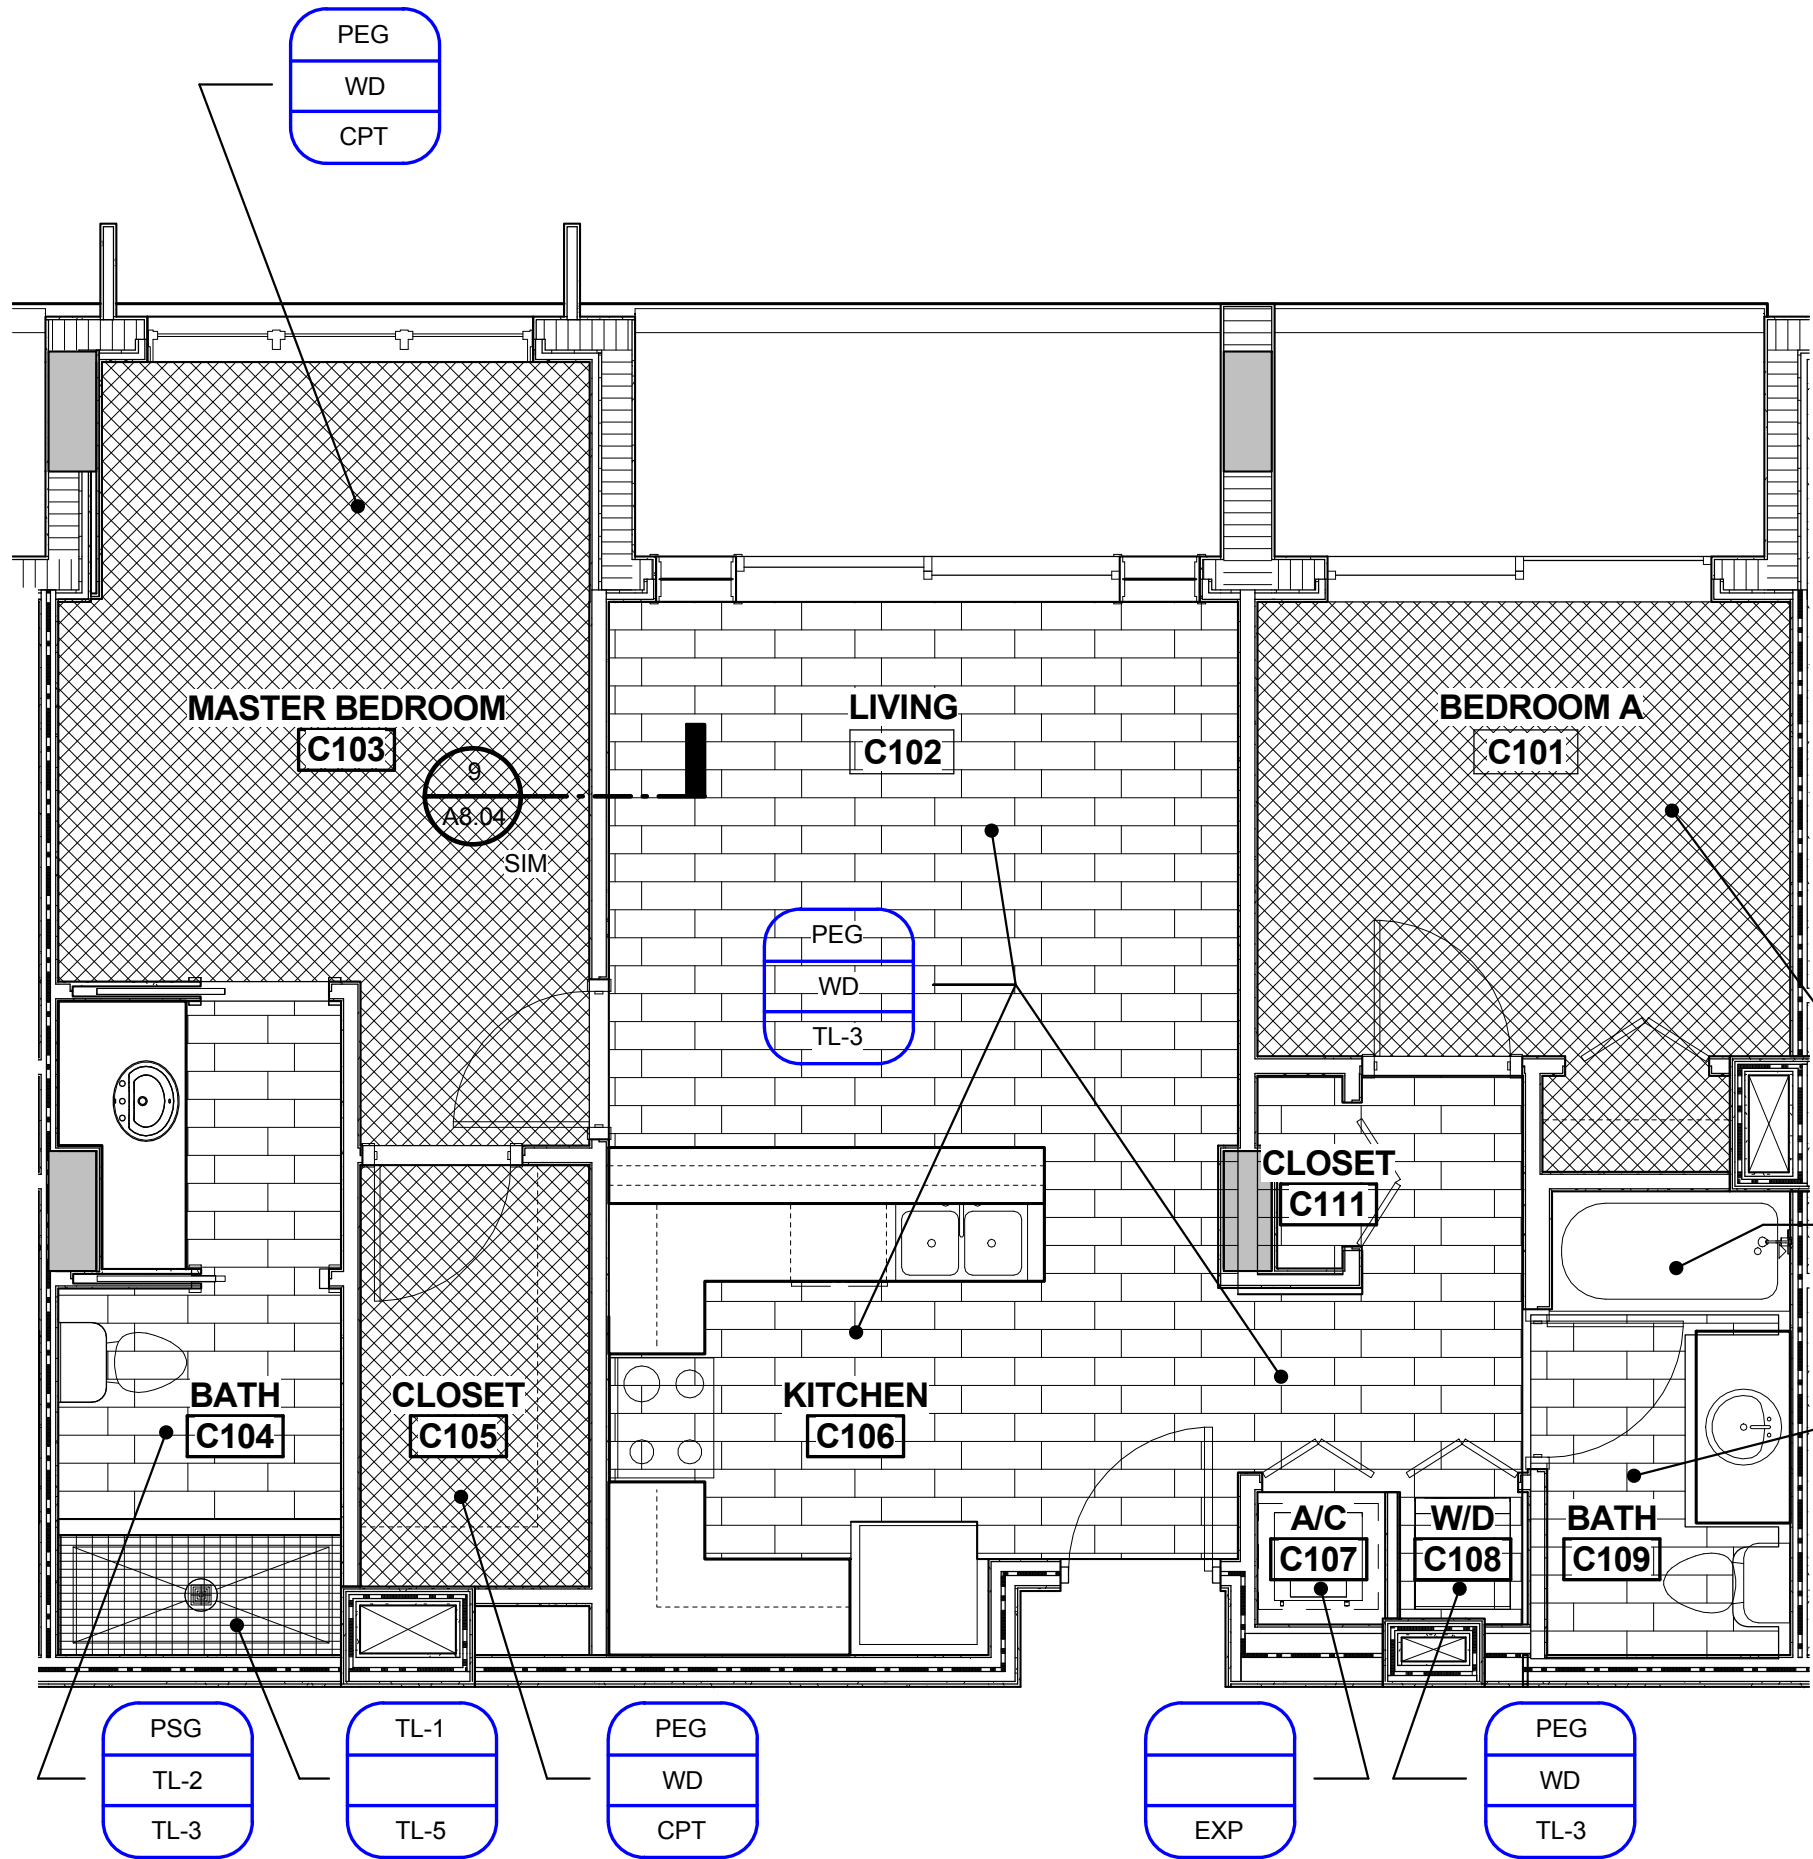

3 UNIT C
A9.23 1/4" = 1'-0"

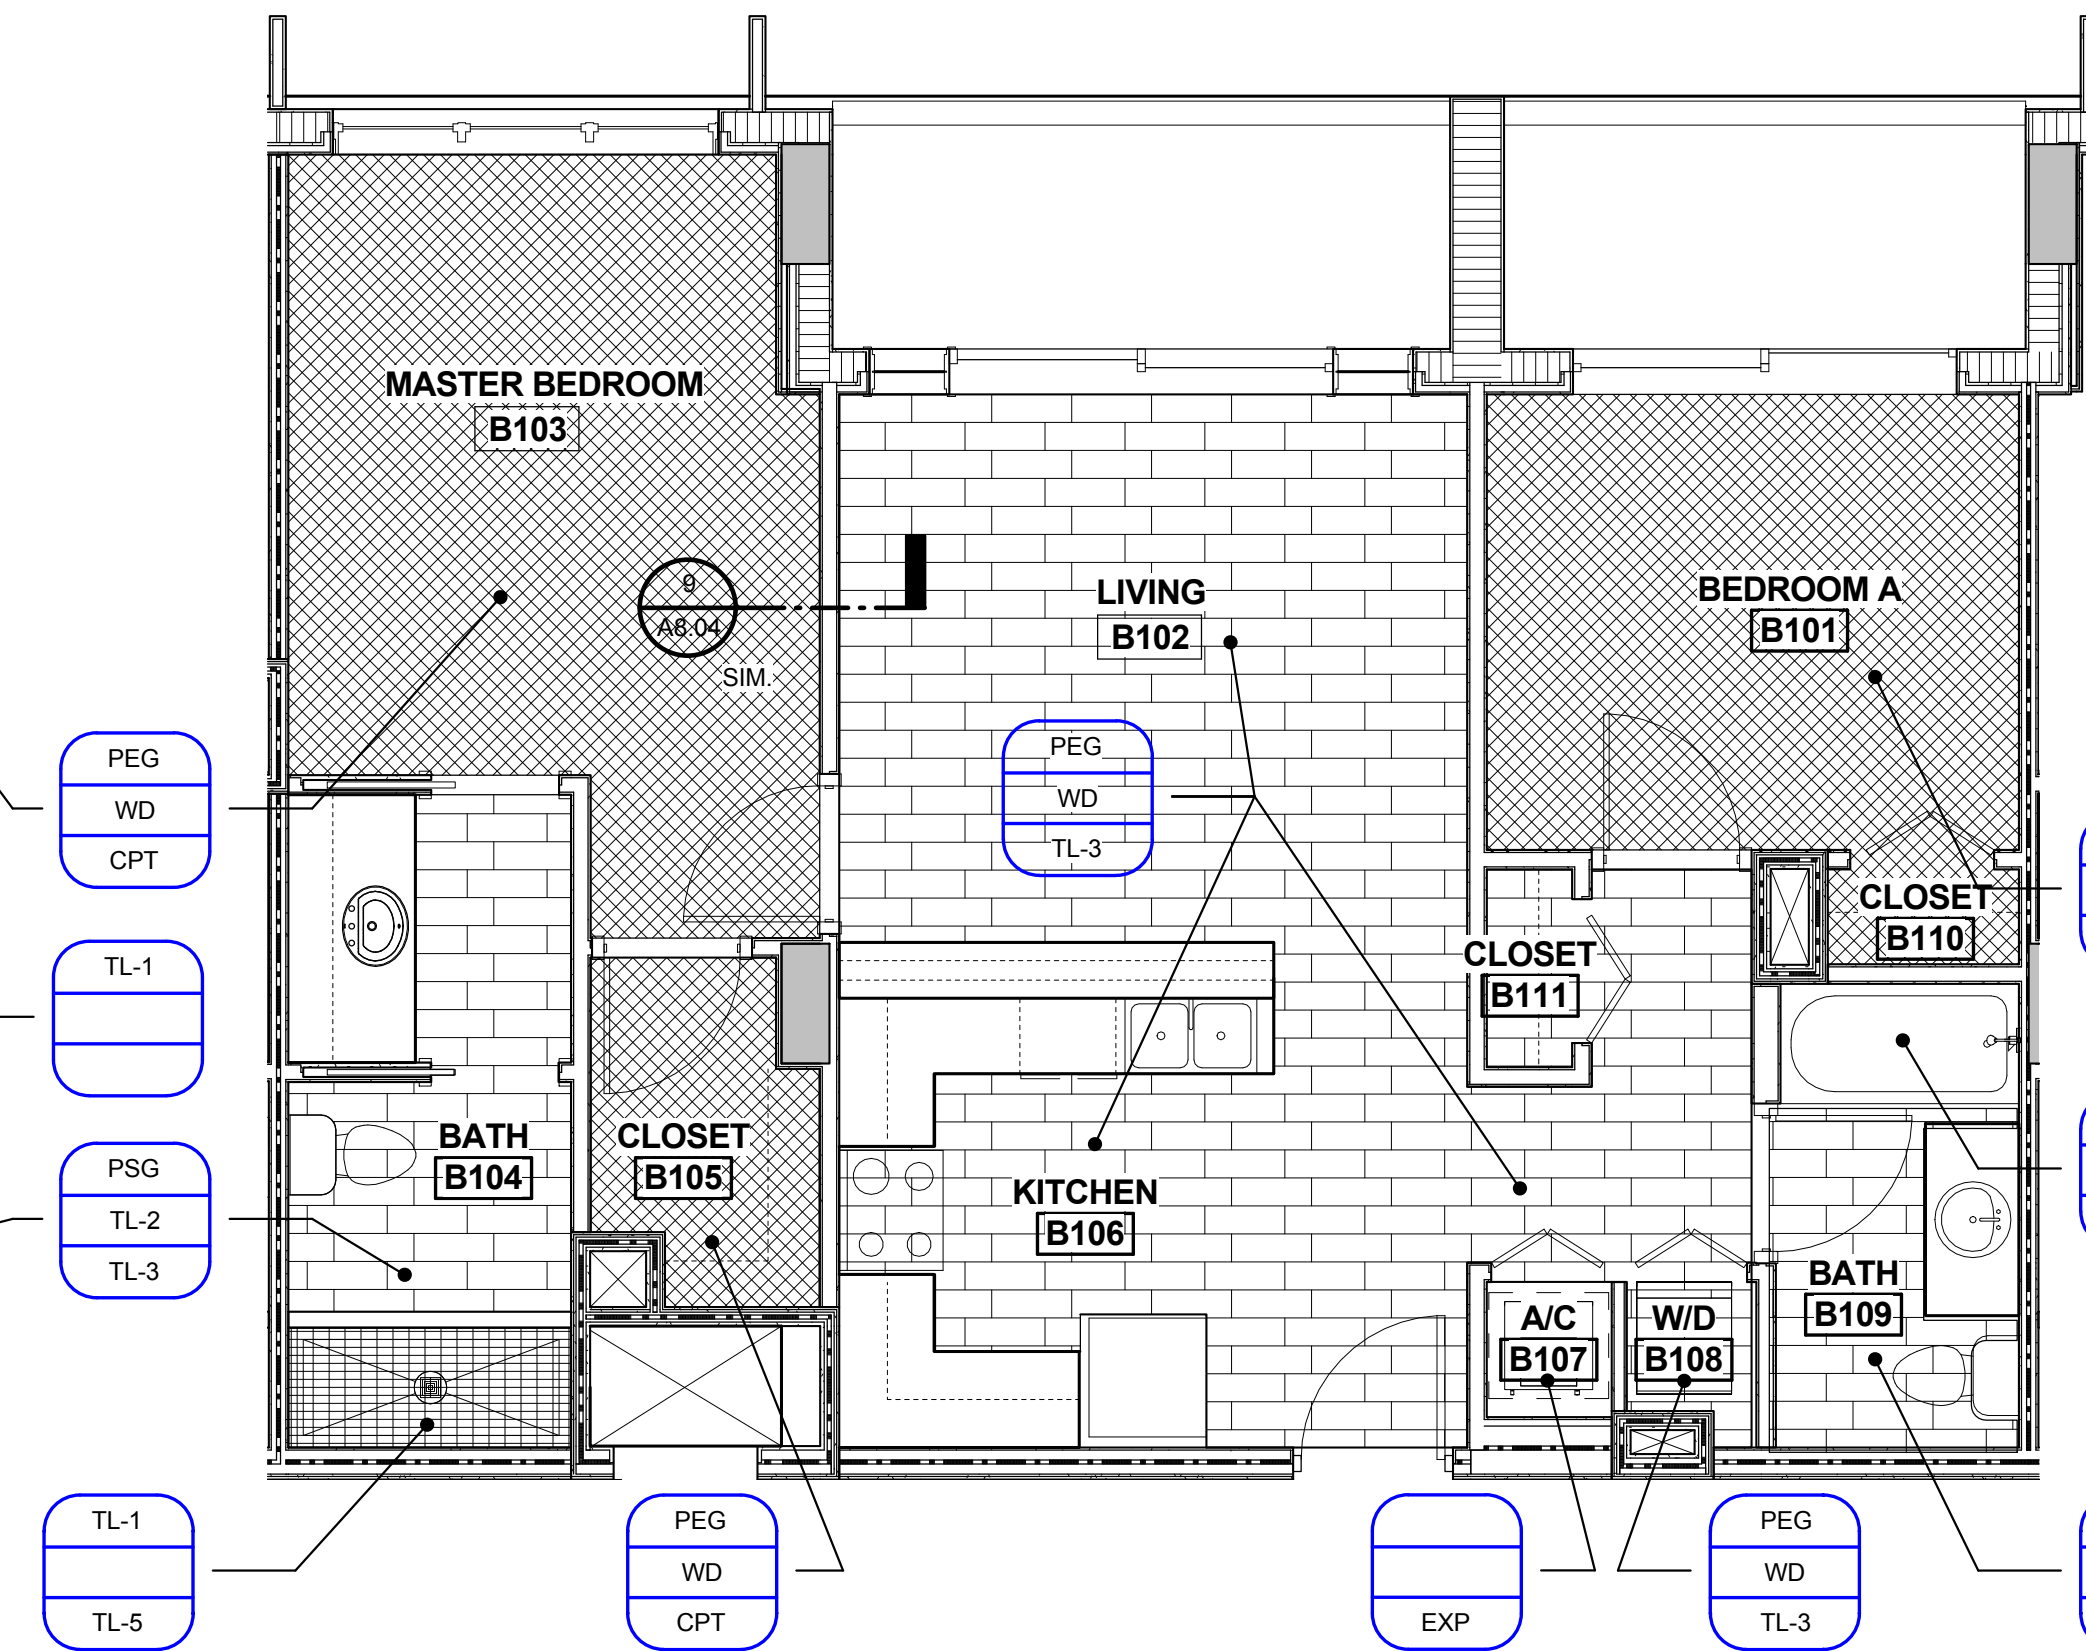

2 UNIT B
A9.23 1/4" = 1'-0"

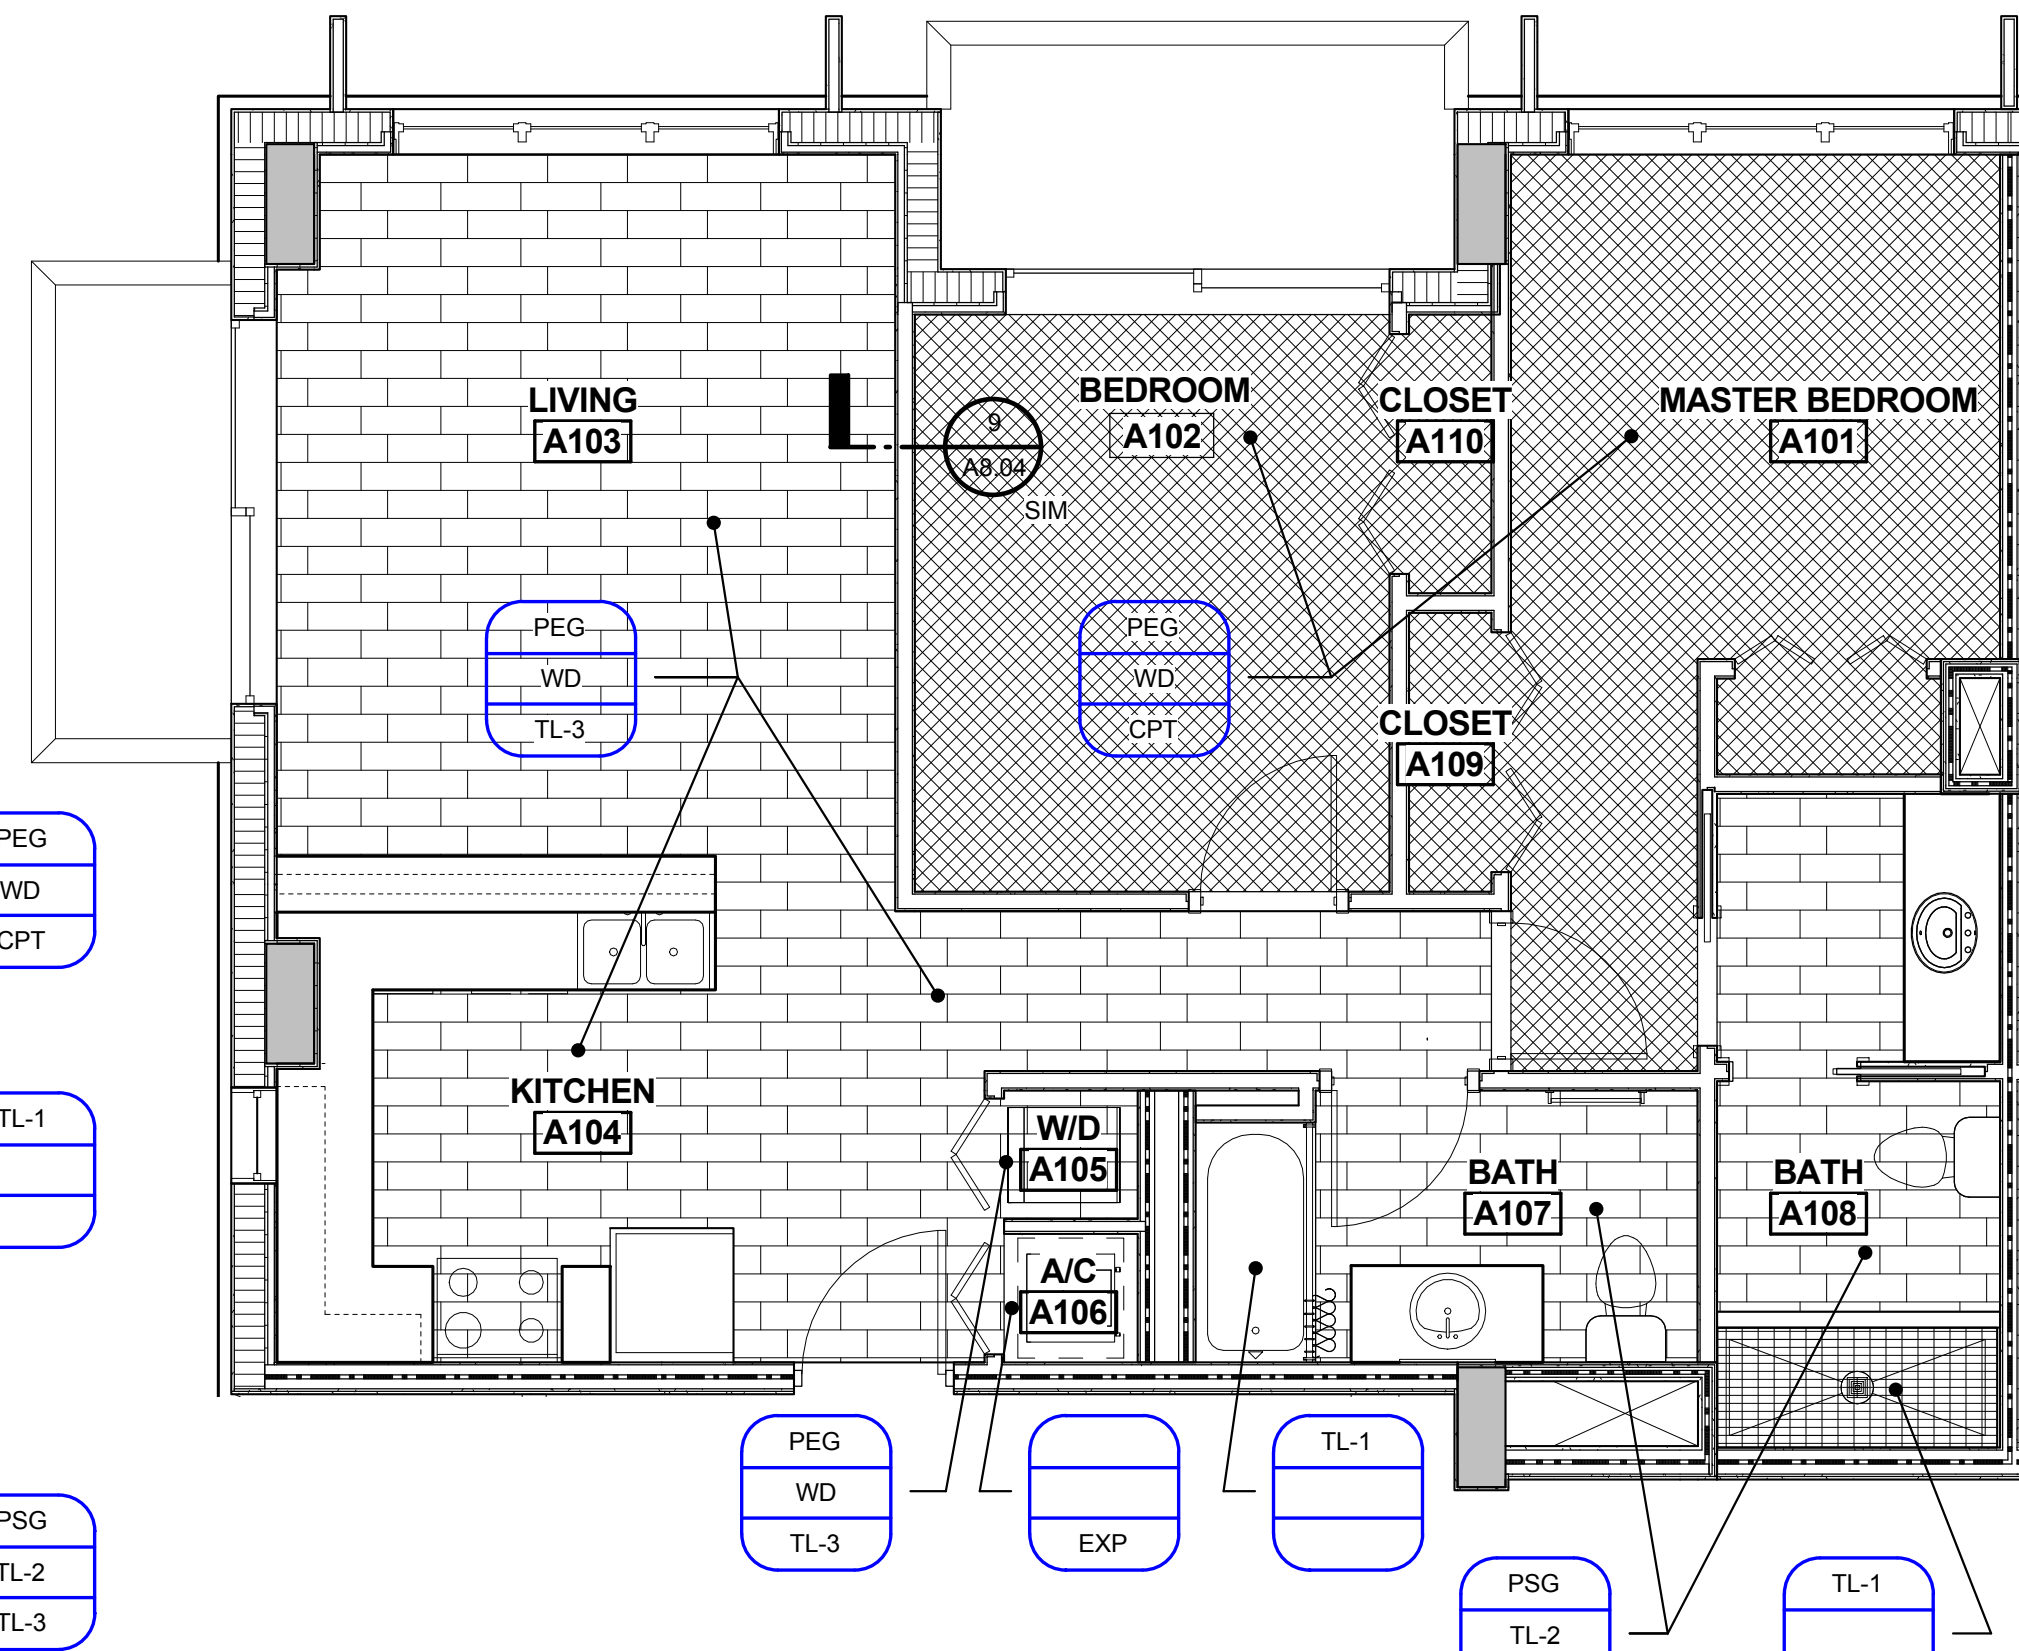

1 UNIT A
A9.23 1/4" = 1'-0"

FINISH LEGEND	
WALL	DESCRIPTION
PSG	SEMI GLOSS PAINT
PTE	EPOXY PAINT
PEG	EGGSHELL PAINT
TL-1	PORCELAIN TILE - DALTILE - COMPOSITION-VISIONARY GLOSS- 12"x24" CP04, VERTICAL
SKIM	SKIM COAT STUCCO
EXP	EXPOSED CONCRETE
ST	STUCCO
TL-6	PORCELAIN TILE - DALTILE- SKYBRIDGE 4 X 8 - SY96
BASE	DESCRIPTION
WD	WOOD BASE-3/4"x3-1/2" FLAT STOCK
TL-2	PORCELAIN TILE - DALTILE- EMBLEM- BEIGE- 3"x20"- EM01
TL-7	PORCELAIN TILE - DALTILE- SKYBRIDGE 3" X 12"- SY96
FLOOR	DESCRIPTION
TL-3	PORCELAIN TILE- W/ UNDERLAYMENT (SEE DTL 9/A8.04) DALTILE-EMBLEM- BEIGE- 7"x20"- EM01
TL-4	PORCELAIN TILE-W/ UNDERLAYMENT (SEE DTL 9/A8.04) DALTILE - FLORENTINE- CARRARA- 12"x12"- FL06
TL-5	PORCELAIN TILE- W/ UNDERLAYMENT (SEE DTL 9/A8.04) DALTILE- SKYBRIDGE -BEIGE- 2"x4"- SY96
TL-8	PORCELAIN TILE- W/ UNDERLAYMENT (SEE DTL 9/A8.04) DALTILE- SKYBRIDGE - BEIGE - 12"x12"- SY96
C	CONCRETE FLOOR- BROOM FINISH
CPT	CARPET-W/ PADDING (SEE DTL 9/A8.04) MOHAWK-PALACE HALL 859- SMOKED TRUFFLE
TRC	TRAFFIC COATING

TYPICAL SYMBOL	
WALL	WALL FINISH/ MATERIAL
BASE	BASE FINISH/ MATERIAL
FLOOR	FLOOR FINISH/ MATERIAL

FLOOR HATCH PATTERNS		
TILE (TL-3)	TILE (TL-5)	TILE (TL-4)
CONCRETE (C)	CARPET TILE (CPT)	TRAFFIC COATING (TRC)

NOTE:
1. ALL PAINT TO BE SMOOTH FINISH.
2. SEE SPECIFICATIONS FOR INTERIOR SURFACES PAINTING SCHEDULE
3. WALLS AND CEILINGS ARE TO BE SMOOTH FINISHED AS INDICATED IN SPECIFICATIONS

ISSUED FOR :

BIDS

PERMIT

CONSTRUCTION

SEAL

PROJECT TITLE

UPTOWN
ATLANTIC - 800
BLOCK

W. ATLANTIC AVE., DELRAY
BEACH, FL

REVISIONS

NUM.	DESCRIPTION	DATE
------	-------------	------

THESE DRAWINGS ARE PREPARED PER ESTABLISHED INDUSTRY STANDARDS AND REPRESENT THE ARCHITECT AND ENGINEERS DESIGN CONCEPT. THEY ARE NOT INTENDED TO PROVIDE EVERY DETAIL OR CONDITION REQUIRED TO CONSTRUCT THE BUILDING. THE CONTRACTOR THROUGH SUBMITTALS AND OTHER COORDINATION EFFORTS IS FULLY RESPONSIBLE FOR PROVIDING A COMPLETE AND OPERATIONAL BUILDING WHETHER INDICATED ON THE PLANS OR NOT.

DRAWING TITLE

UNIT FINISH
FLOOR PLANS

DATE


DRAWN BY

JOB NUMBER

121108

DRAWING NUMBER

A9.23

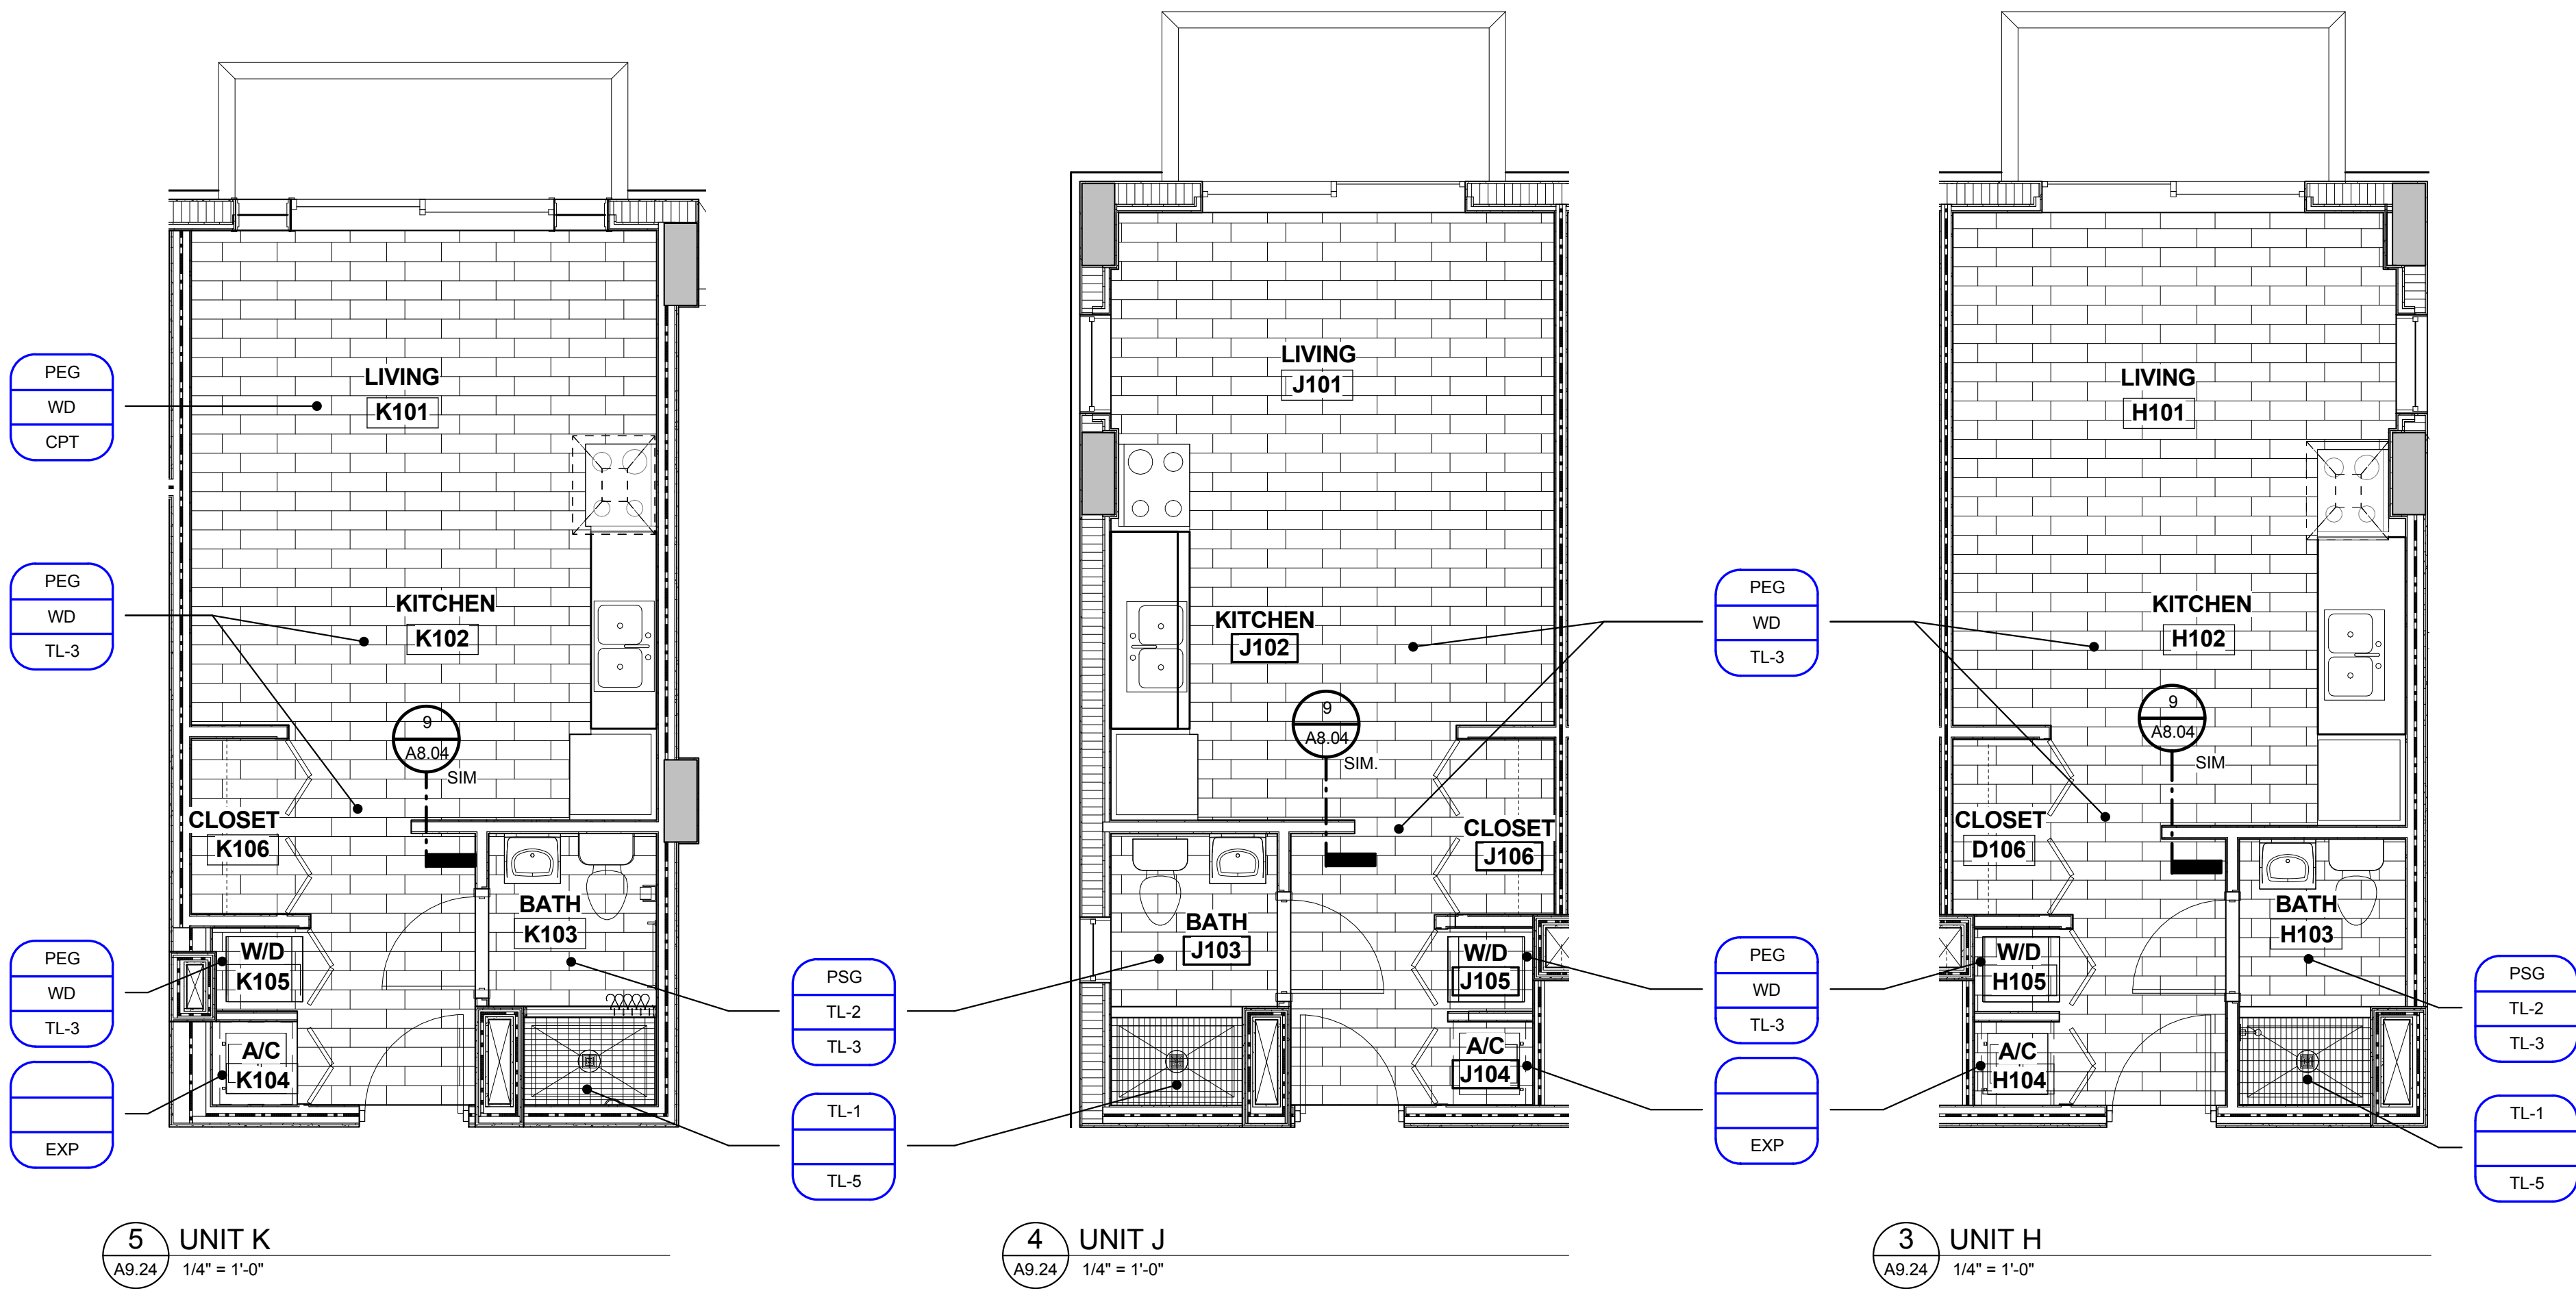

FINISH LEGEND	
WALL	DESCRIPTION
PSG	SEMI GLOSS PAINT
PTE	EPOXY PAINT
PEG	EGGSHELL PAINT
TL-1	PORCELAIN TILE - DAL TILE - COMPOSITION - VISIONARY GLOSS - 12"x24" CP04, VERTICAL
SKIM	SKIM COAT STUCCO
EXP	EXPOSED CONCRETE
ST	STUCCO
TL-6	PORCELAIN TILE - DAL TILE - SKYBRIDGE 4 X 8 - SY96
BASE	DESCRIPTION
WD	WOOD BASE-3/4"x3-1/2" FLAT STOCK
TL-2	PORCELAIN TILE - DAL TILE - EMBLEM - BEIGE - 3"x20" - EM01
TL-7	PORCELAIN TILE - DAL TILE - SKYBRIDGE 3" X 12" - SY96
FLOOR	DESCRIPTION
TL-3	PORCELAIN TILE - W/ UNDERLAYMENT (SEE DTL 9/A8.04) DAL TILE - EMBLEM - BEIGE - 7"x20" - EM01
TL-4	PORCELAIN TILE - W/ UNDERLAYMENT (SEE DTL 9/A8.04) DAL TILE - FLORENTINE - CARRARA - 12"x12" - FL06
TL-5	PORCELAIN TILE - W/ UNDERLAYMENT (SEE DTL 9/A8.04) DAL TILE - SKYBRIDGE - BEIGE - 2"x4" - SY96
TL-8	PORCELAIN TILE - W/ UNDERLAYMENT (SEE DTL 9/A8.04) DAL TILE - SKYBRIDGE - BEIGE - 12"x12" - SY96
C	CONCRETE FLOOR - BROOM FINISH
CPT	CARPET - W/ PADDING (SEE DTL 9/A8.04) MOHAWK - PALACE HALL 859 - SMOKED TRUFFLE
TRC	TRAFFIC COATING

TYPICAL SYMBOL	
WALL	WALL FINISH/ MATERIAL
BASE	BASE FINISH/ MATERIAL
FLOOR	FLOOR FINISH/ MATERIAL

FLOOR HATCH PATTERNS		
TILE (TL-3)	TILE (TL-5)	TILE (TL-4)
CONCRETE (C)	CARPET TILE (CPT)	TRAFFIC COATING (TRC)

NOTE:
1. ALL PAINT TO BE SMOOTH FINISH.
2. SEE SPECIFICATIONS FOR INTERIOR SURFACES PAINTING SCHEDULE
3. WALLS AND CEILINGS ARE TO BE SMOOTH FINISHED AS INDICATED IN SPECIFICATIONS

ISSUED FOR :

BIDS
PERMIT
CONSTRUCTION
SEAL

PROJECT TITLE
UPTOWN
ATLANTIC - 800
BLOCK

W. ATLANTIC AVE., DELRAY
BEACH, FL


REVISIONS		
NUM.	DESCRIPTION	DATE


THESE DRAWINGS ARE PREPARED PER ESTABLISHED INDUSTRY STANDARDS AND REPRESENT THE ARCHITECT AND ENGINEERS DESIGN CONCEPT. THEY ARE NOT INTENDED TO PROVIDE EVERY DETAIL OR CONDITION REQUIRED TO CONSTRUCT THE BUILDING. THE CONTRACTOR THROUGH SUBMITTALS AND OTHER COORDINATION EFFORTS IS FULLY RESPONSIBLE FOR PROVIDING A COMPLETE AND OPERATIONAL BUILDING WHETHER INDICATED ON THE PLANS OR NOT.
FILE NUMBER

DRAWING TITLE
UNIT FINISH
FLOOR PLANS

DATE
JOB NUMBER
121108
DRAWING NUMBER

A9.24

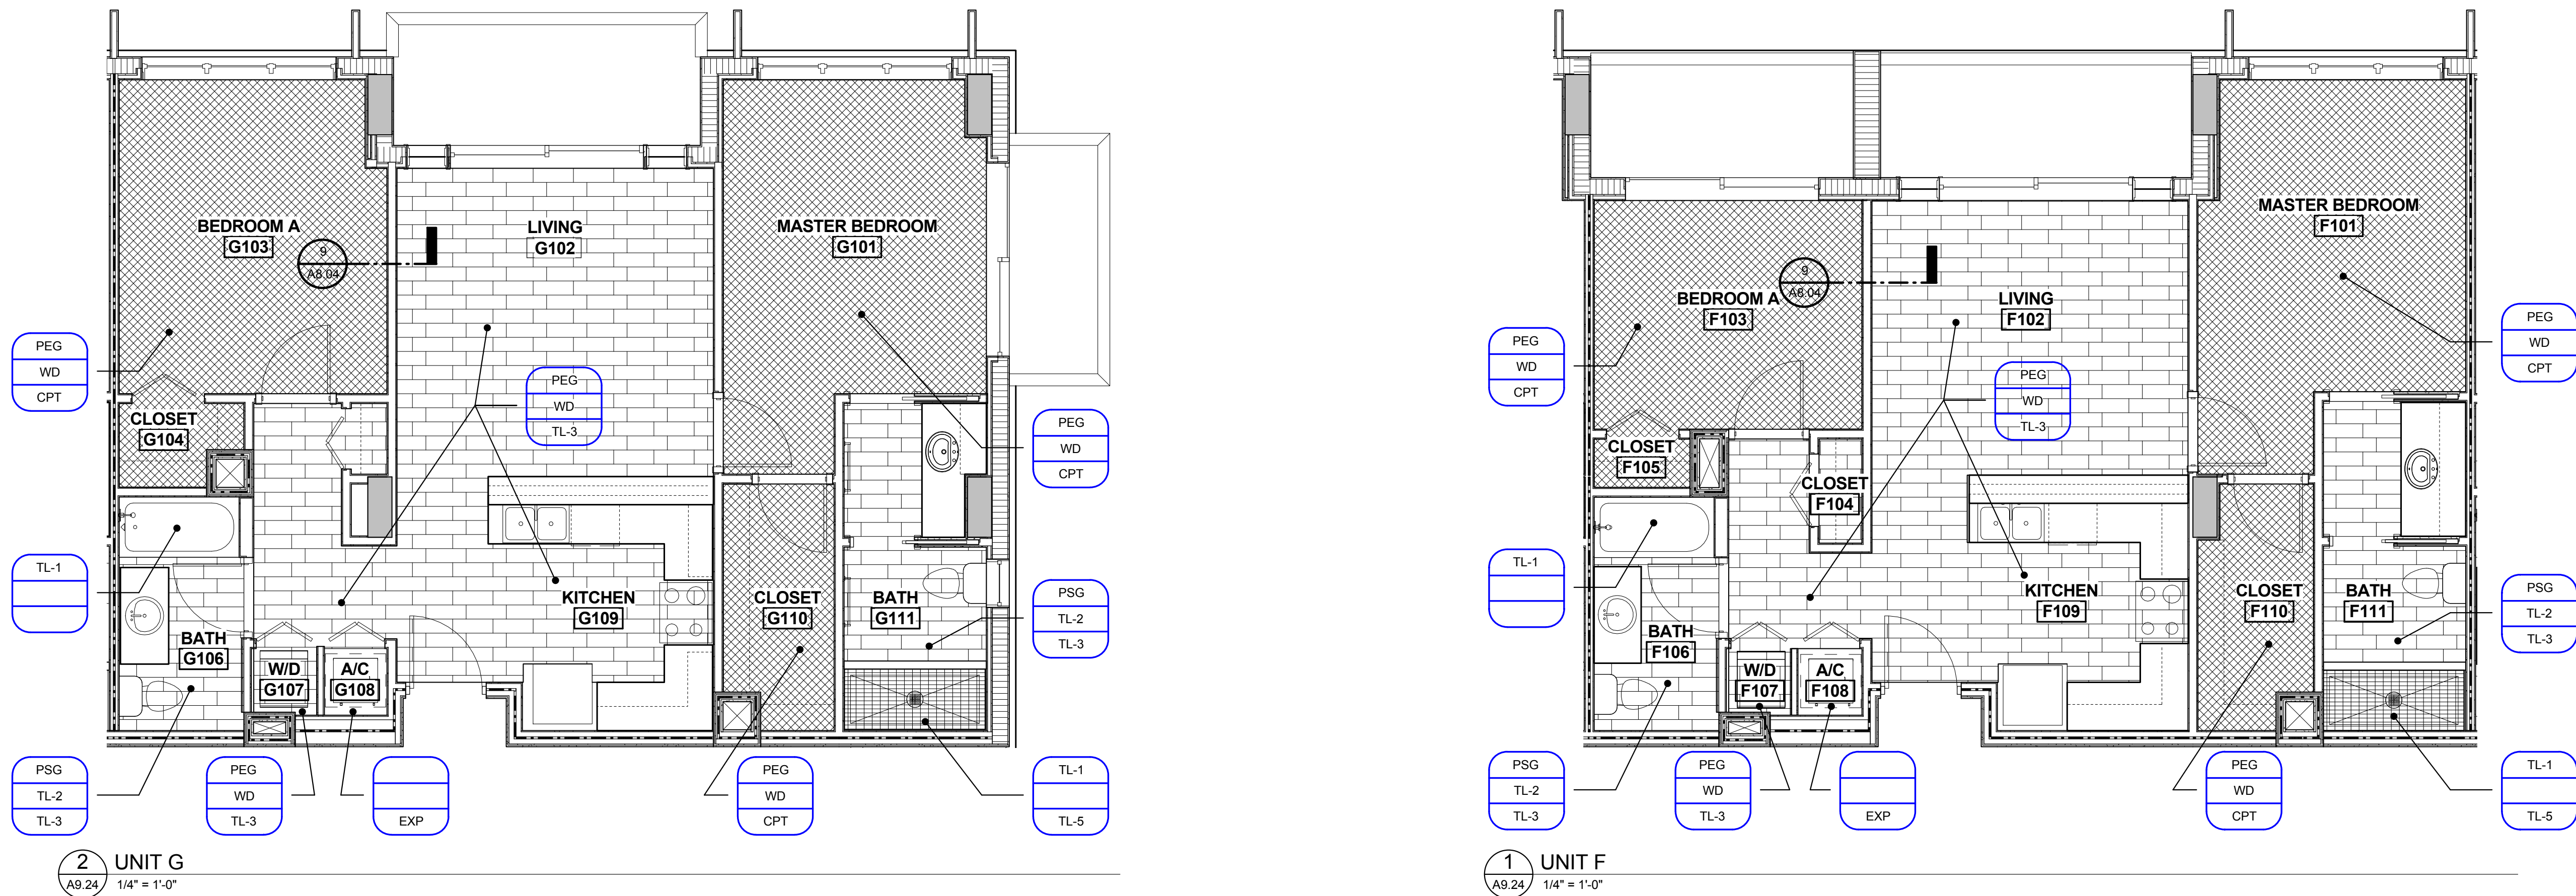

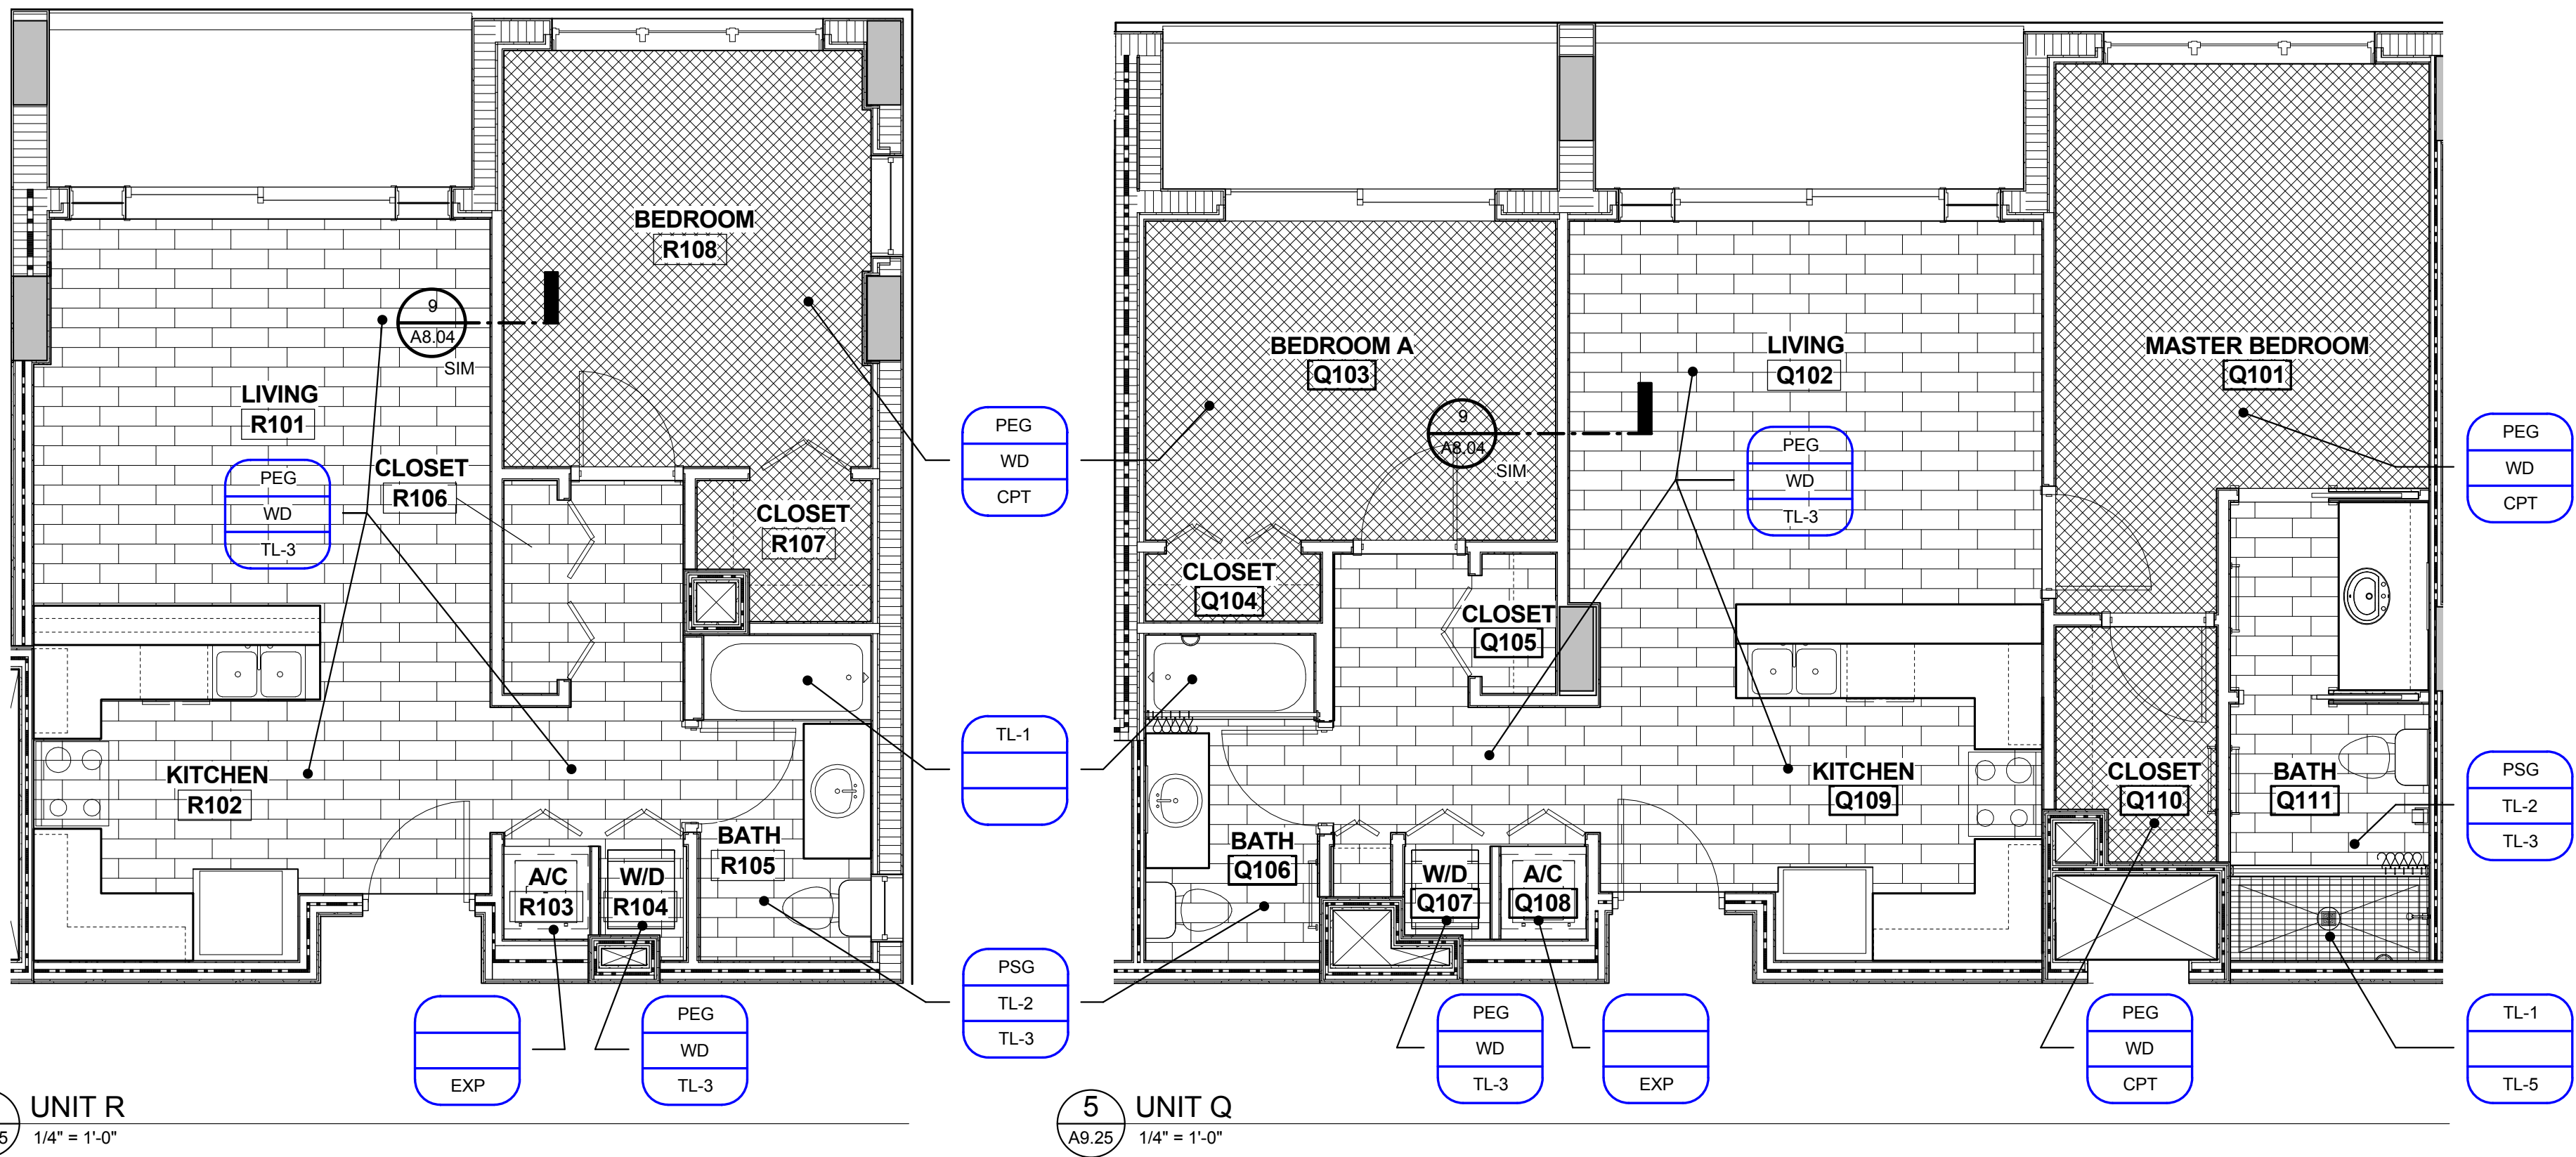

FINISH LEGEND	
WALL	DESCRIPTION
PSG	SEMI GLOSS PAINT
PTE	EPOXY PAINT
PEG	EGGSHELL PAINT
TL-1	PORCELAIN TILE- DALTILE - COMPOSITION- VISIONARY GLOSS- 12"X24" CP04, VERTICAL
SKIM	SKIM COAT STUCCO
EXP	EXPOSED CONCRETE
ST	STUCCO
TL-6	PORCELAIN TILE - DALTILE- SKYBRIDGE 4 X 8 - SY96
BASE	DESCRIPTION
WD	WOOD BASE-3/4"X3-1/2" FLAT STOCK
TL-2	PORCELAIN TILE- DALTILE- EMBLEM- BEIGE- 3"X20"- EM01
TL-7	PORCELAIN TILE - DALTILE SKYBRIDGE 3" X 12"-SY96
FLOOR	DESCRIPTION
TL-3	PORCELAIN TILE- W/ UNDERLAYMENT (SEE DTL 9/A8.04) DALTILE-EMBLEM- BEIGE- 7"X20"- EM01
TL-4	PORCELAIN TILE-W/ UNDERLAYMENT (SEE DTL 9/A8.04) DAL TILE - FLORENTINE- CARRARA- 12"X12"- FL06
TL-5	PORCELAIN TILE- W/ UNDERLAYMENT (SEE DTL 9/A8.04) DAL TILE- SKYBRIDGE -BEIGE- 2"X4"- SY96
TL-8	PORCELAIN TILE- W/ UNDERLAYMENT (SEE DTL 9/A8.04) DAL TILE- SKYBRIDGE - BEIGE - 12"X12"- SY96
C	CONCRETE FLOOR- BROOM FINISH
CPT	CARPET-W/ PADDING (SEE DTL 9/A8.04) MOHAWK-PALACE HALL 859- SMOKED TRUFFLE
TRC	TRAFFIC COATING

TYPICAL SYMBOL	
WALL	WALL FINISH/ MATERIAL
BASE	BASE FINISH/ MATERIAL
FLOOR	FLOOR FINISH/ MATERIAL

FLOOR HATCH PATTERNS		
TILE (TL-3)	TILE (TL-5)	TILE (TL-4)
CONCRETE (C)	CARPET TILE (CPT)	TRAFFIC COATING (TRC)

NOTE:
1. ALL PAINT TO BE SMOOTH FINISH.
2. SEE SPECIFICATIONS FOR INTERIOR SURFACES PAINTING SCHEDULE
3. WALLS AND CEILINGS ARE TO BE SMOOTH FINISHED AS INDICATED IN SPECIFICATIONS

ISSUED FOR :

BIDS
PERMIT
CONSTRUCTION
SEAL

PROJECT TITLE
UPTOWN
ATLANTIC - 800
BLOCK

W. ATLANTIC AVE., DELRAY
BEACH, FL


REVISIONS		
NUM.	DESCRIPTION	DATE



THESE DRAWINGS ARE PREPARED PER ESTABLISHED INDUSTRY STANDARDS AND REPRESENT THE ARCHITECT AND ENGINEERS DESIGN CONCEPT. THEY ARE NOT INTENDED TO PROVIDE EVERY DETAIL OR CONDITION REQUIRED TO CONSTRUCT THE BUILDING. THE CONTRACTOR THROUGH SUBMITTALS AND OTHER COORDINATION EFFORTS IS FULLY RESPONSIBLE FOR PROVIDING A COMPLETE AND OPERATIONAL BUILDING WHETHER INDICATED ON THE PLANS OR NOT.

DRAWING TITLE
UNIT FINISH
FLOOR PLANS

DATE
JOB NUMBER
DRAWING NUMBER




A9.25

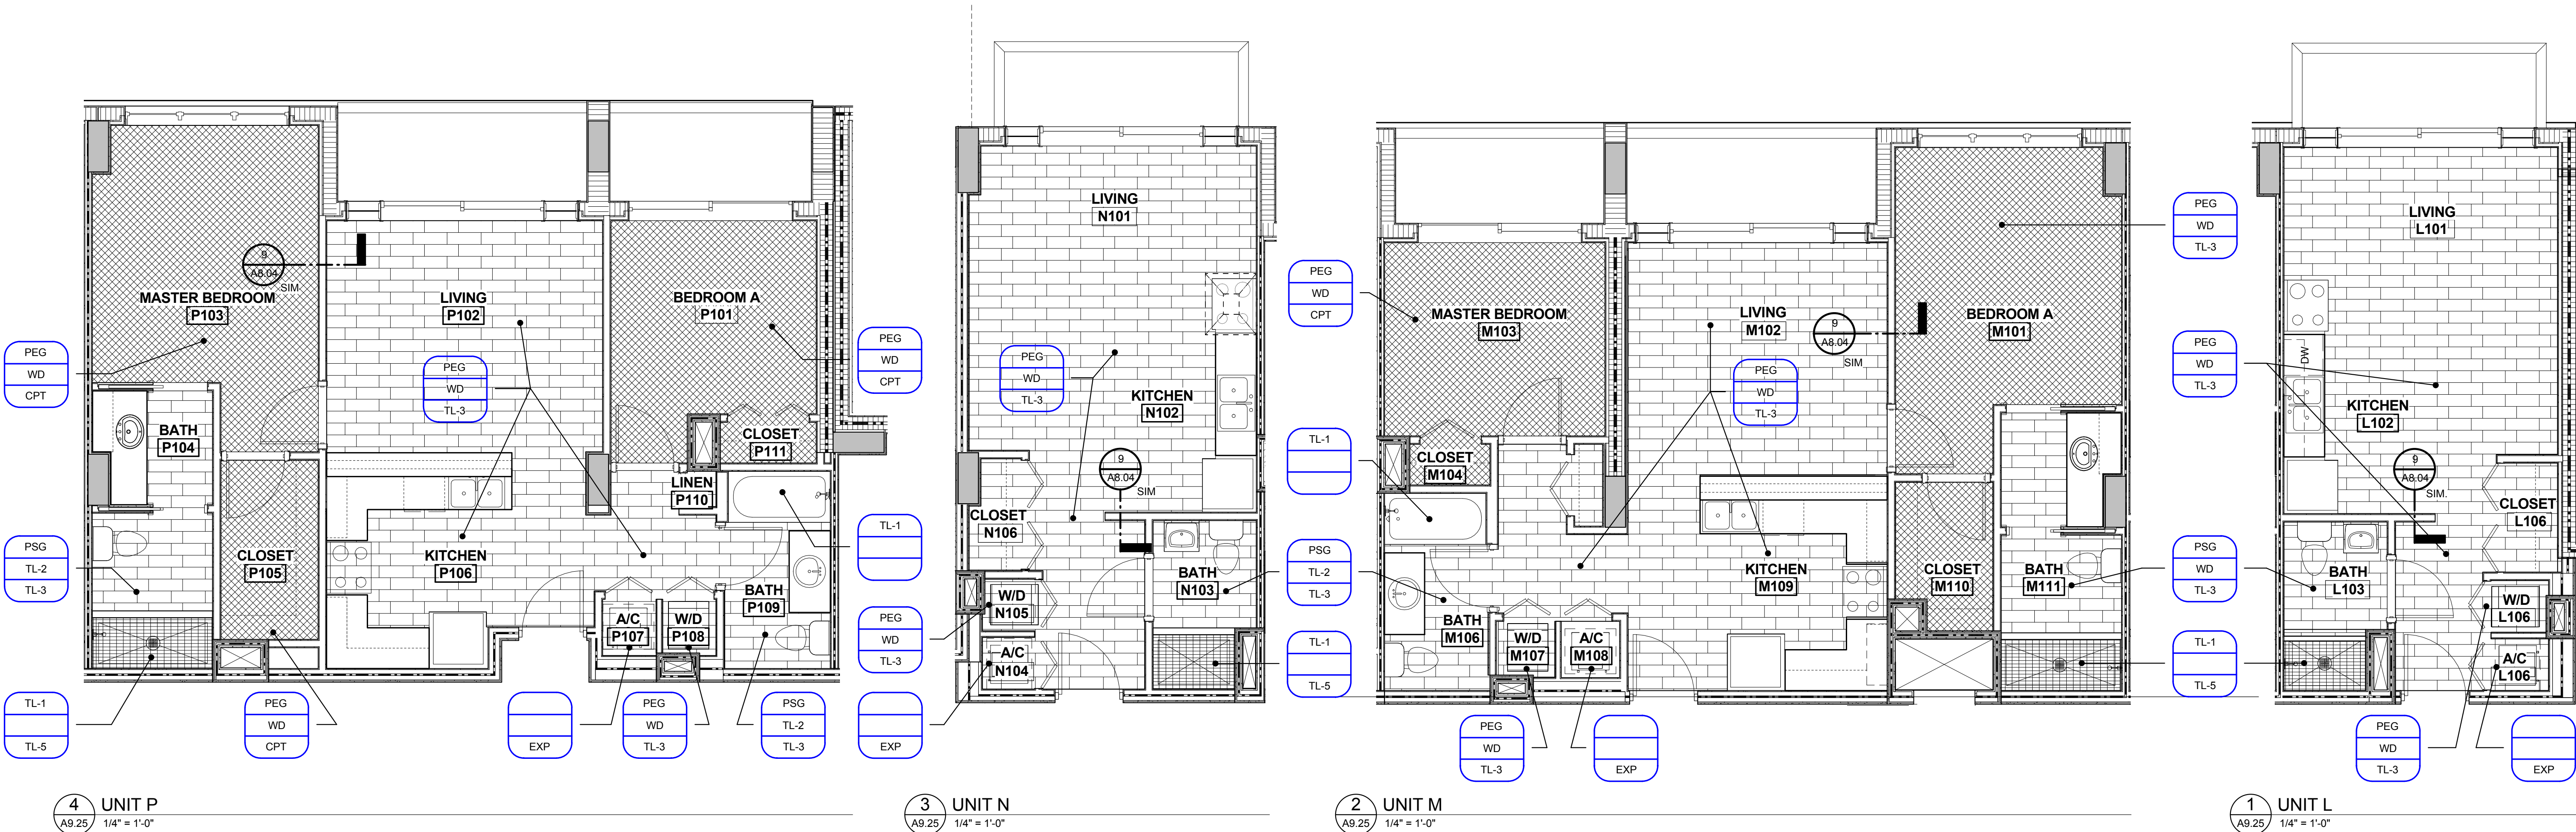

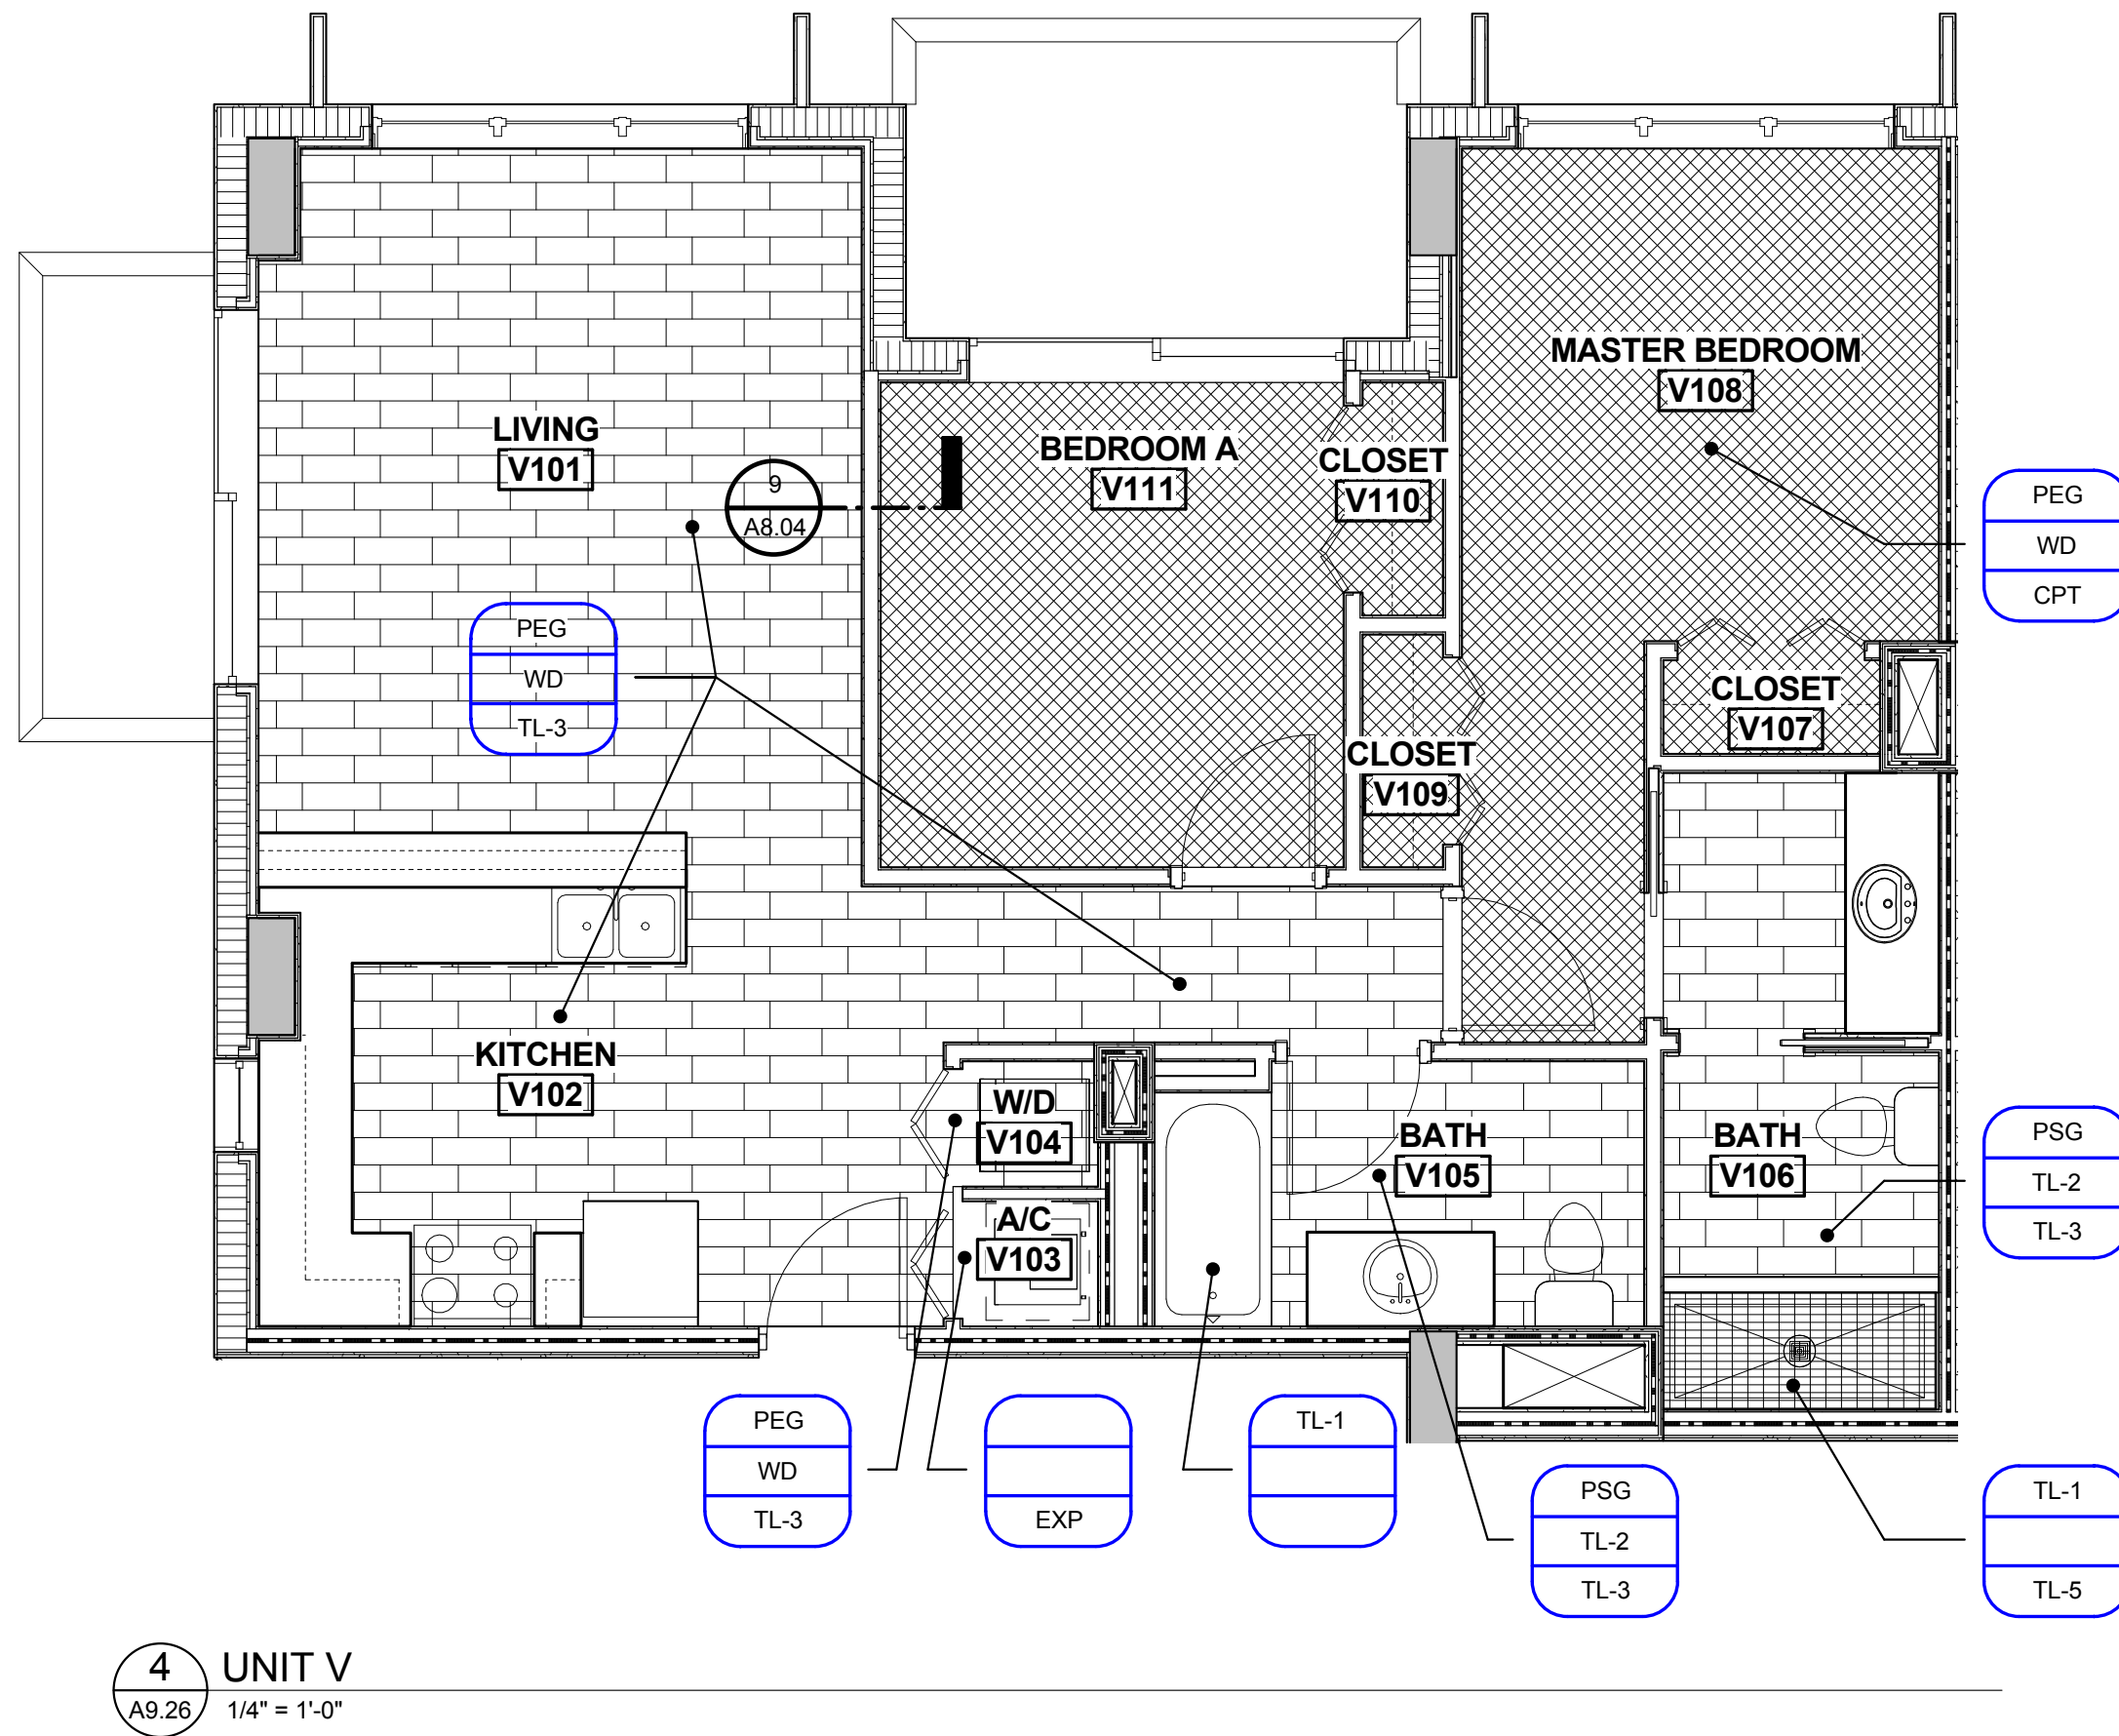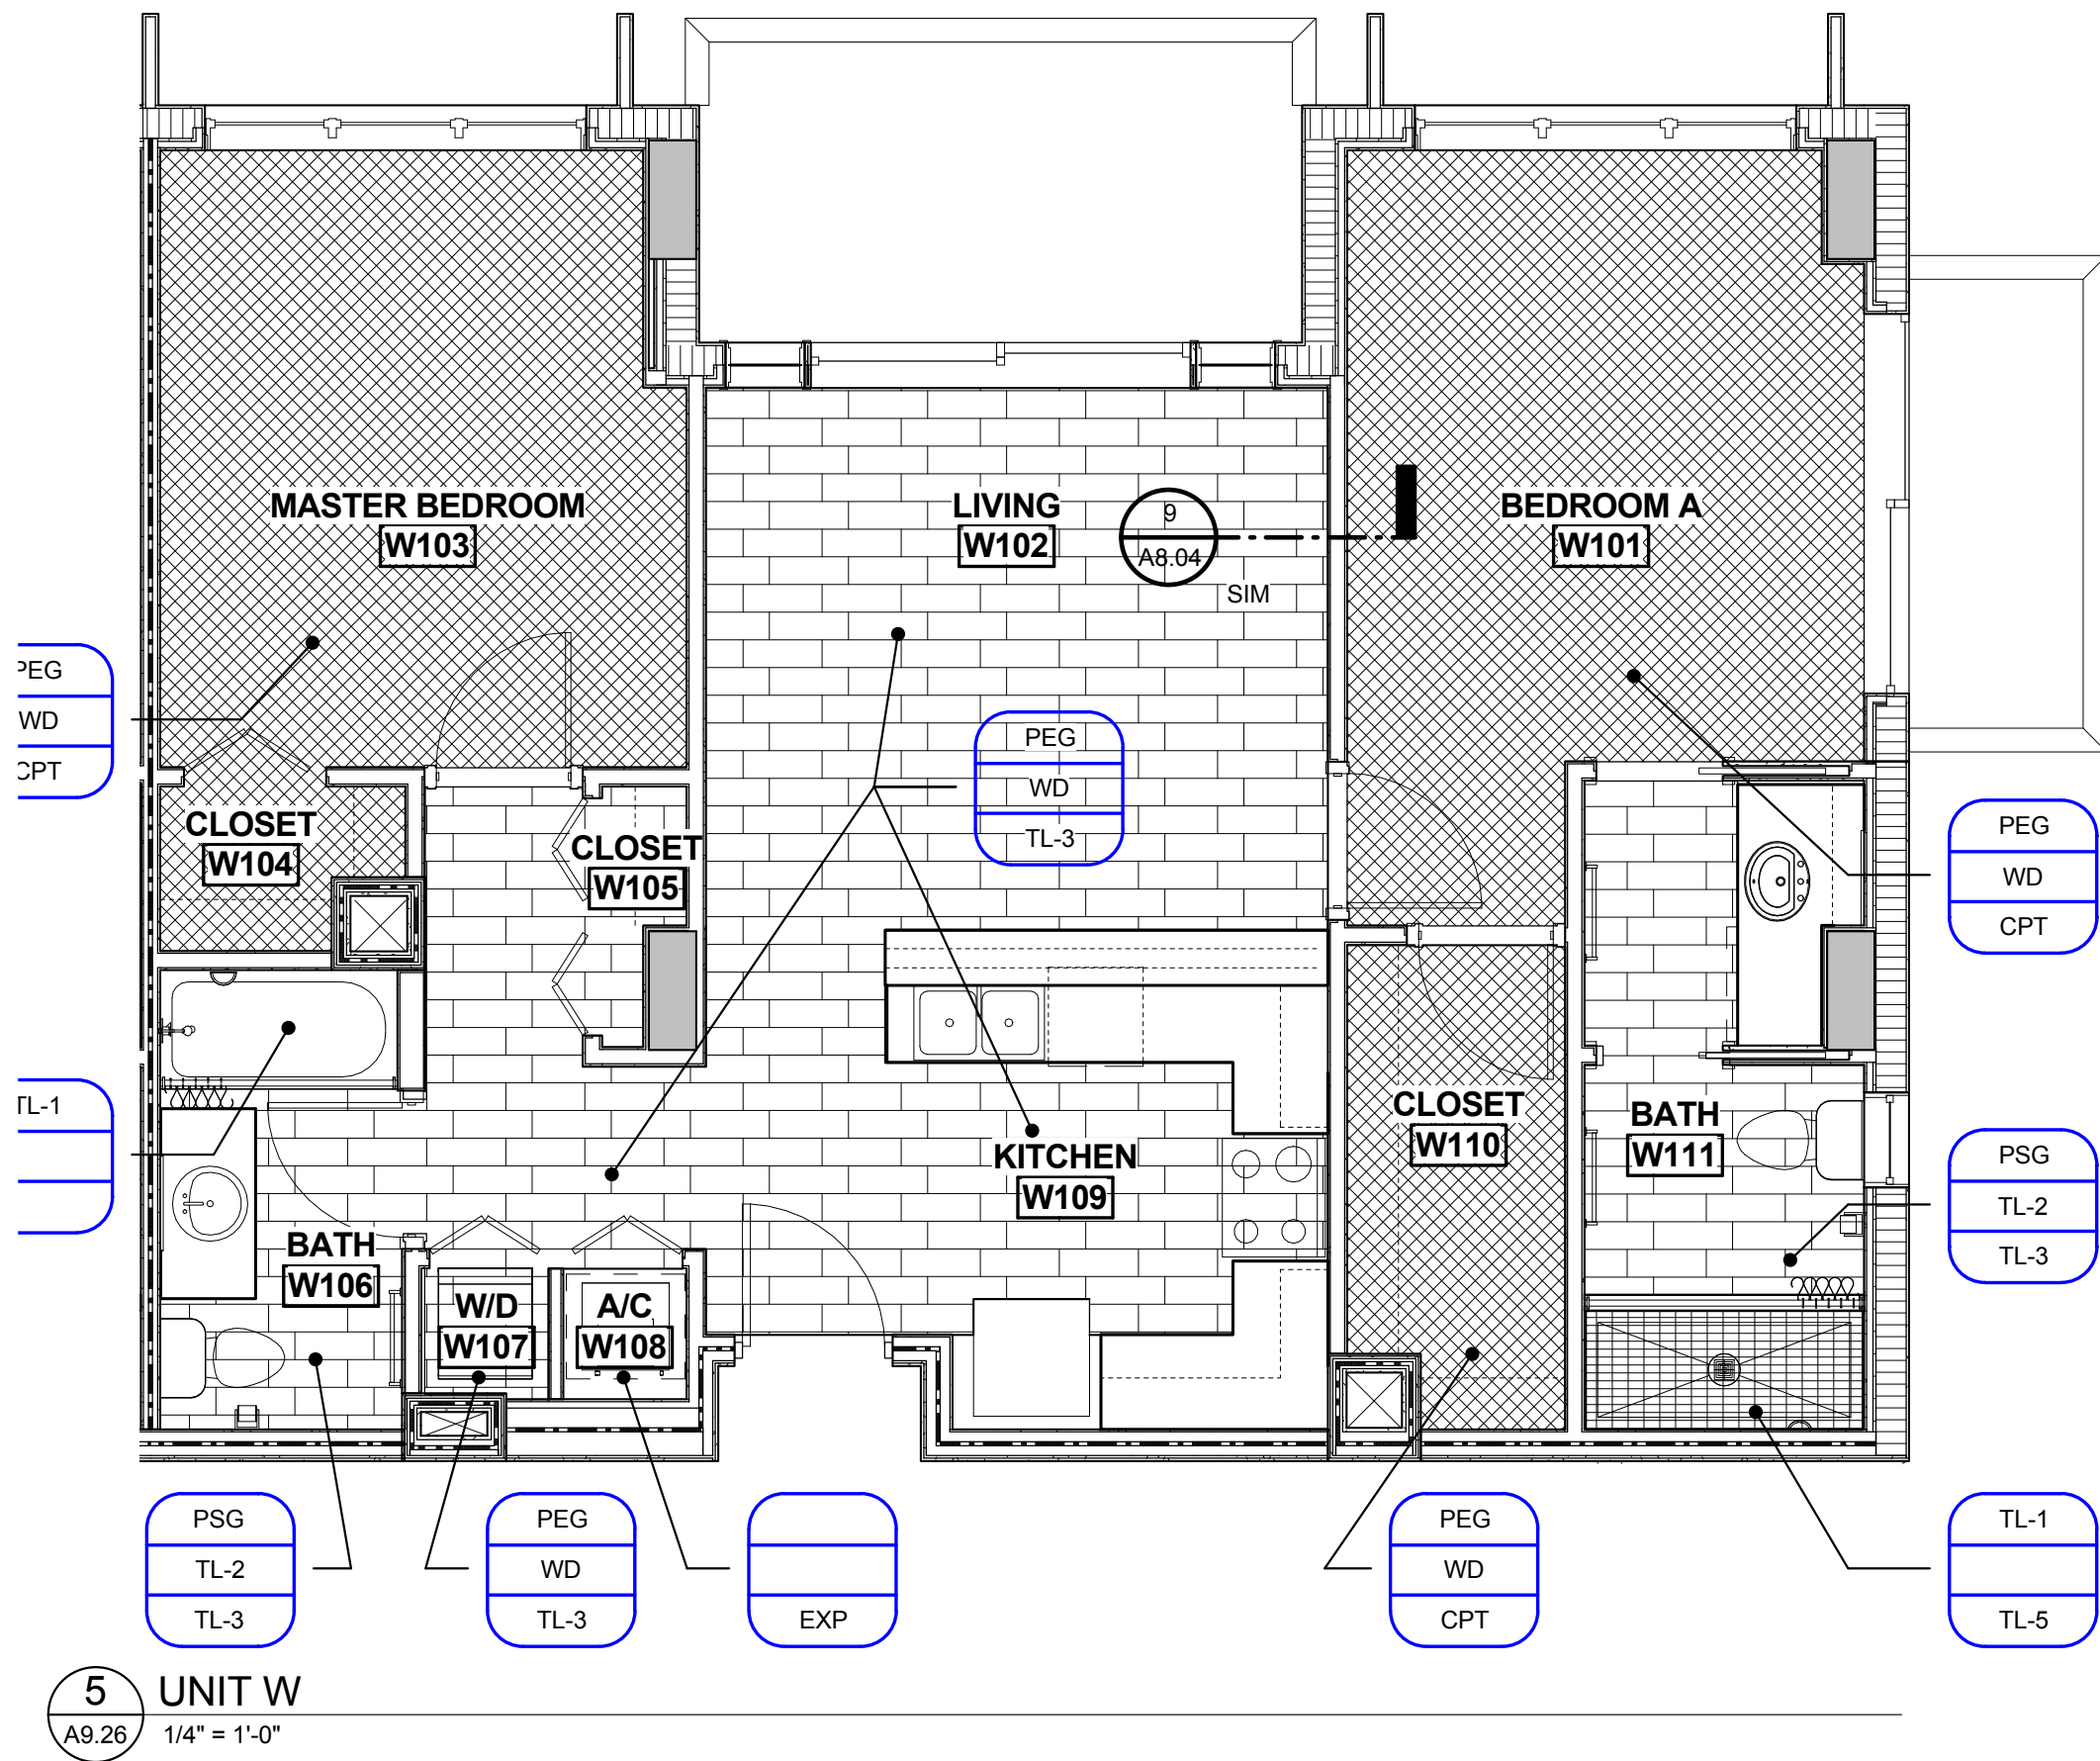

FINISH LEGEND		TYPICAL SYMBOL		
WALL	DESCRIPTION	WALL	WALL FINISH/ MATERIAL	
PSG	SEMI GLOSS PAINT	BASE	BASE FINISH/ MATERIAL	
PTE	EPOXY PAINT	FLOOR	FLOOR FINISH/ MATERIAL	
PEG	EGGSHELL PAINT			
TL-1	PORCELAIN TILE - DALTILE - COMPOSITION- VISIONARY GLOSS- 12"x24" CP04, VERTICAL			
SKIM	SKIM COAT STUCCO			
EXP	EXPOSED CONCRETE			
ST	STUCCO			
TL-6	PORCELAIN TILE - DALTILE- SKYBRIDGE 4 X 8 - SY98			
UNIT B FLOOR HATCH PATTERNS		418 TILE (TL-3)	TILE (TL-5)	TILE (TL-4)
BASE	DESCRIPTION			
WD	WOOD BASE-3/4"x3-1/2" FLAT STOCK			
TL-2	PORCELAIN TILE- DALTILE- EMBLEM- BEIGE- 3"x20"- EM01			
TL-7	PORCELAIN TILE - DALTILE SKYBRIDGE 3' X 12'-SY98			
FLOOR	DESCRIPTION	CONCRETE (C)	CARPET TILE (CPT)	TRAFFIC COATING (TRC)
TL-3	PORCELAIN TILE- W/ UNDERLAYMENT (SEE DTL 9/A8.04) DALTILE-EMBLEM- BEIGE- 7"x20"- EM01			
TL-4	PORCELAIN TILE-W/ UNDERLAYMENT (SEE DTL 9/A8.04) DALTILE - FLORENTINE- CARRARA- 12"x12"- FL06			
TL-5	PORCELAIN TILE- W/ UNDERLAYMENT (SEE DTL 9/A8.04) DALTILE- SKYBRIDGE -BEIGE- 2"x4"- SY96			
TL-8	PORCELAIN TILE- W/ UNDERLAYMENT (SEE DTL 9/A8.04) DALTILE- SKYBRIDGE - BEIGE - 12"x12"- SY96			
C	CONCRETE FLOOR- BROOM FINISH			
CPT	CARPET-W/ PADDING (SEE DTL 9/A8.04) MOHAWK-PALACE HALL 859- SMOKED TRUFFLE			
TRC	TRAFFIC COATING			

NOTE:
1. ALL PAINT TO BE SMOOTH FINISH.
2. SEE SPECIFICATIONS FOR INTERIOR SURFACES PAINTING SCHEDULE
3. WALLS AND CEILINGS ARE TO BE SMOOTH FINISHED AS INDICATED IN SPECIFICATIONS

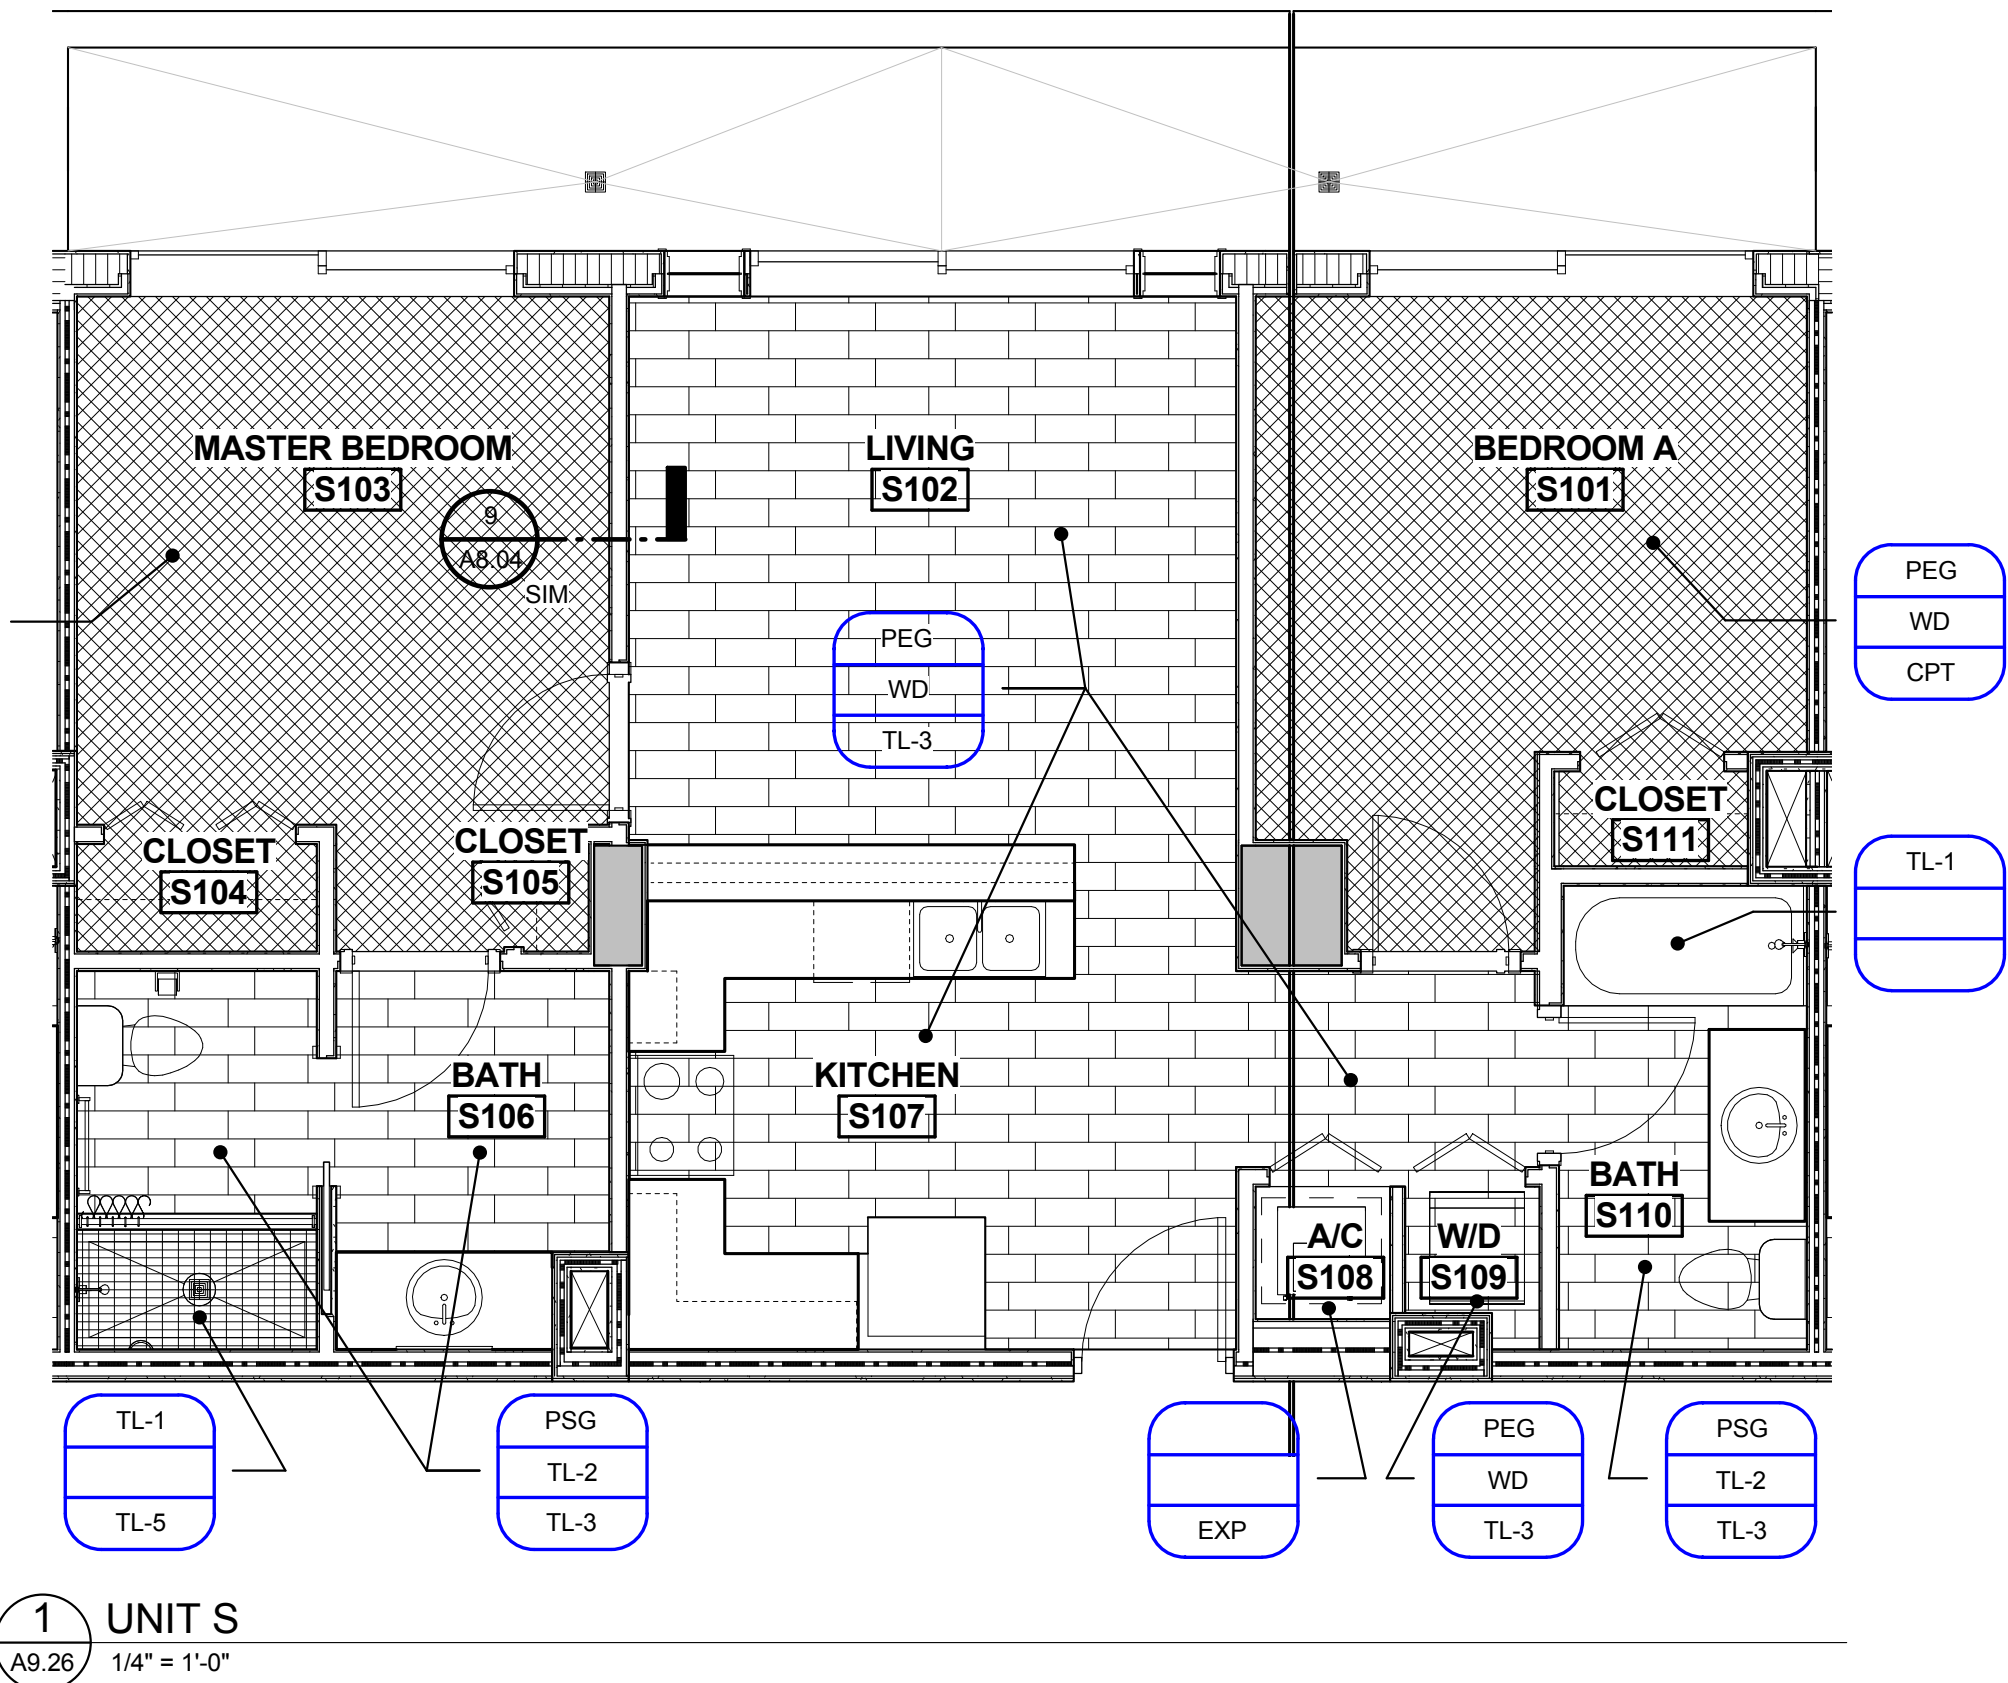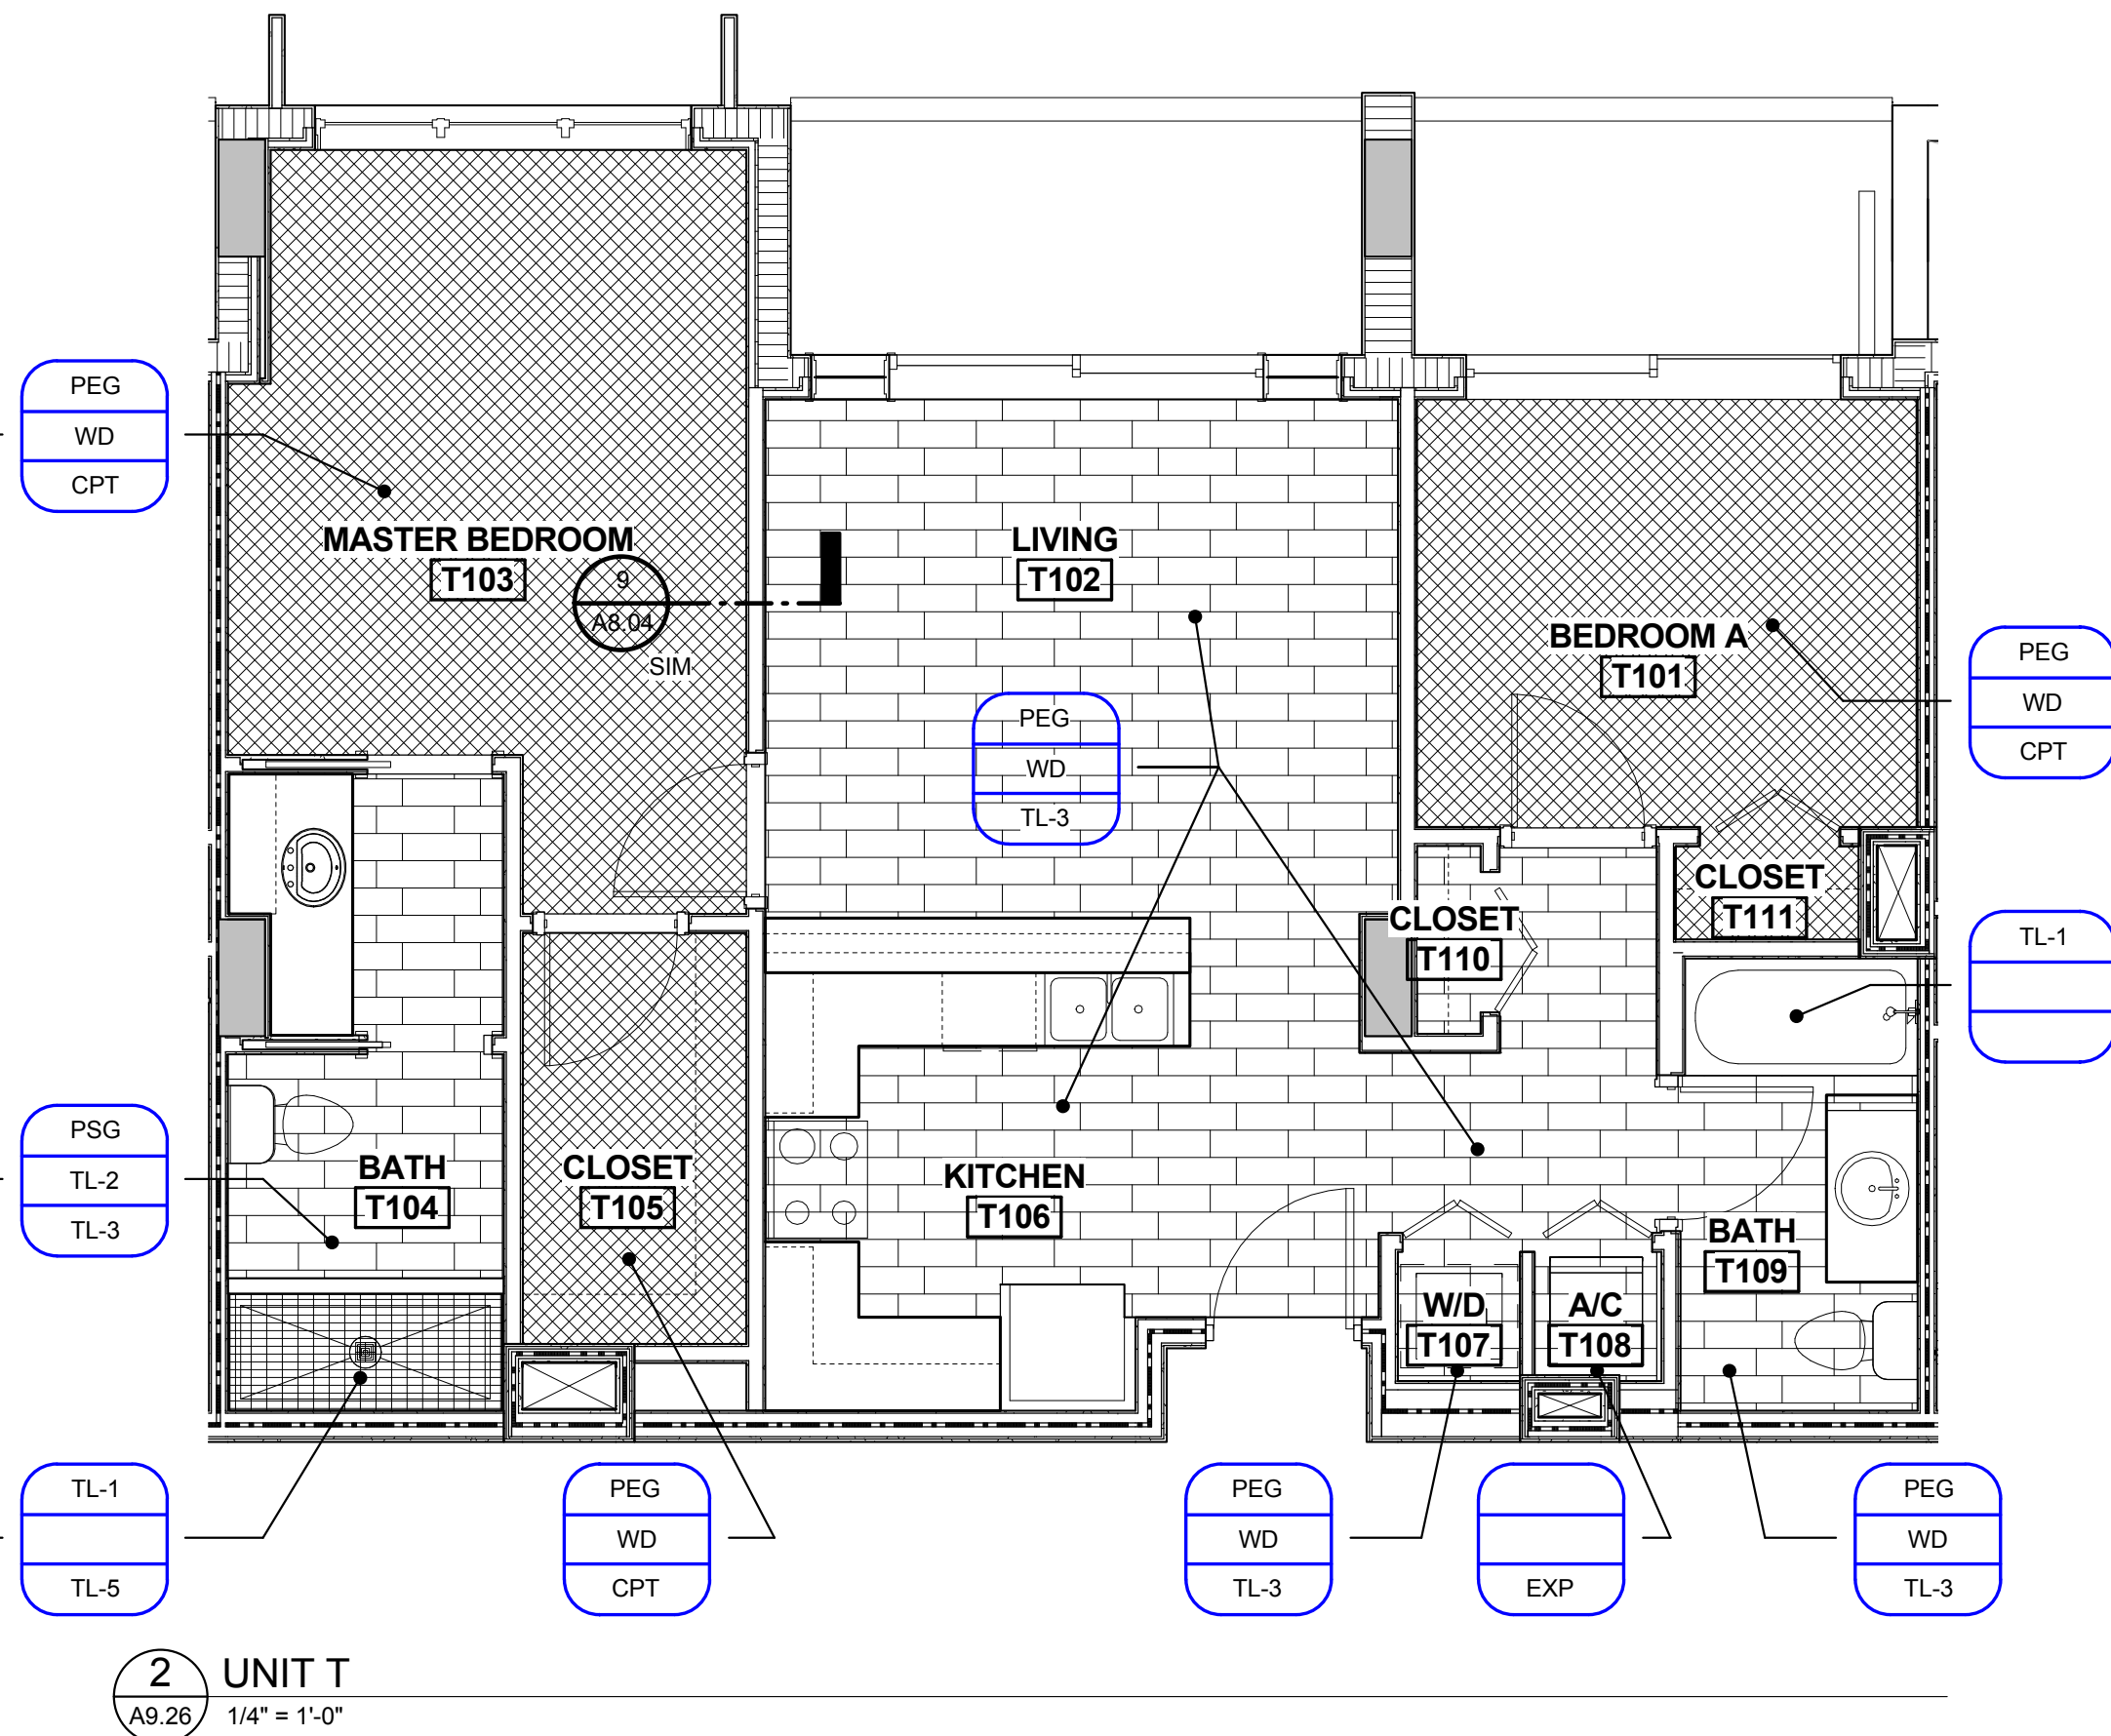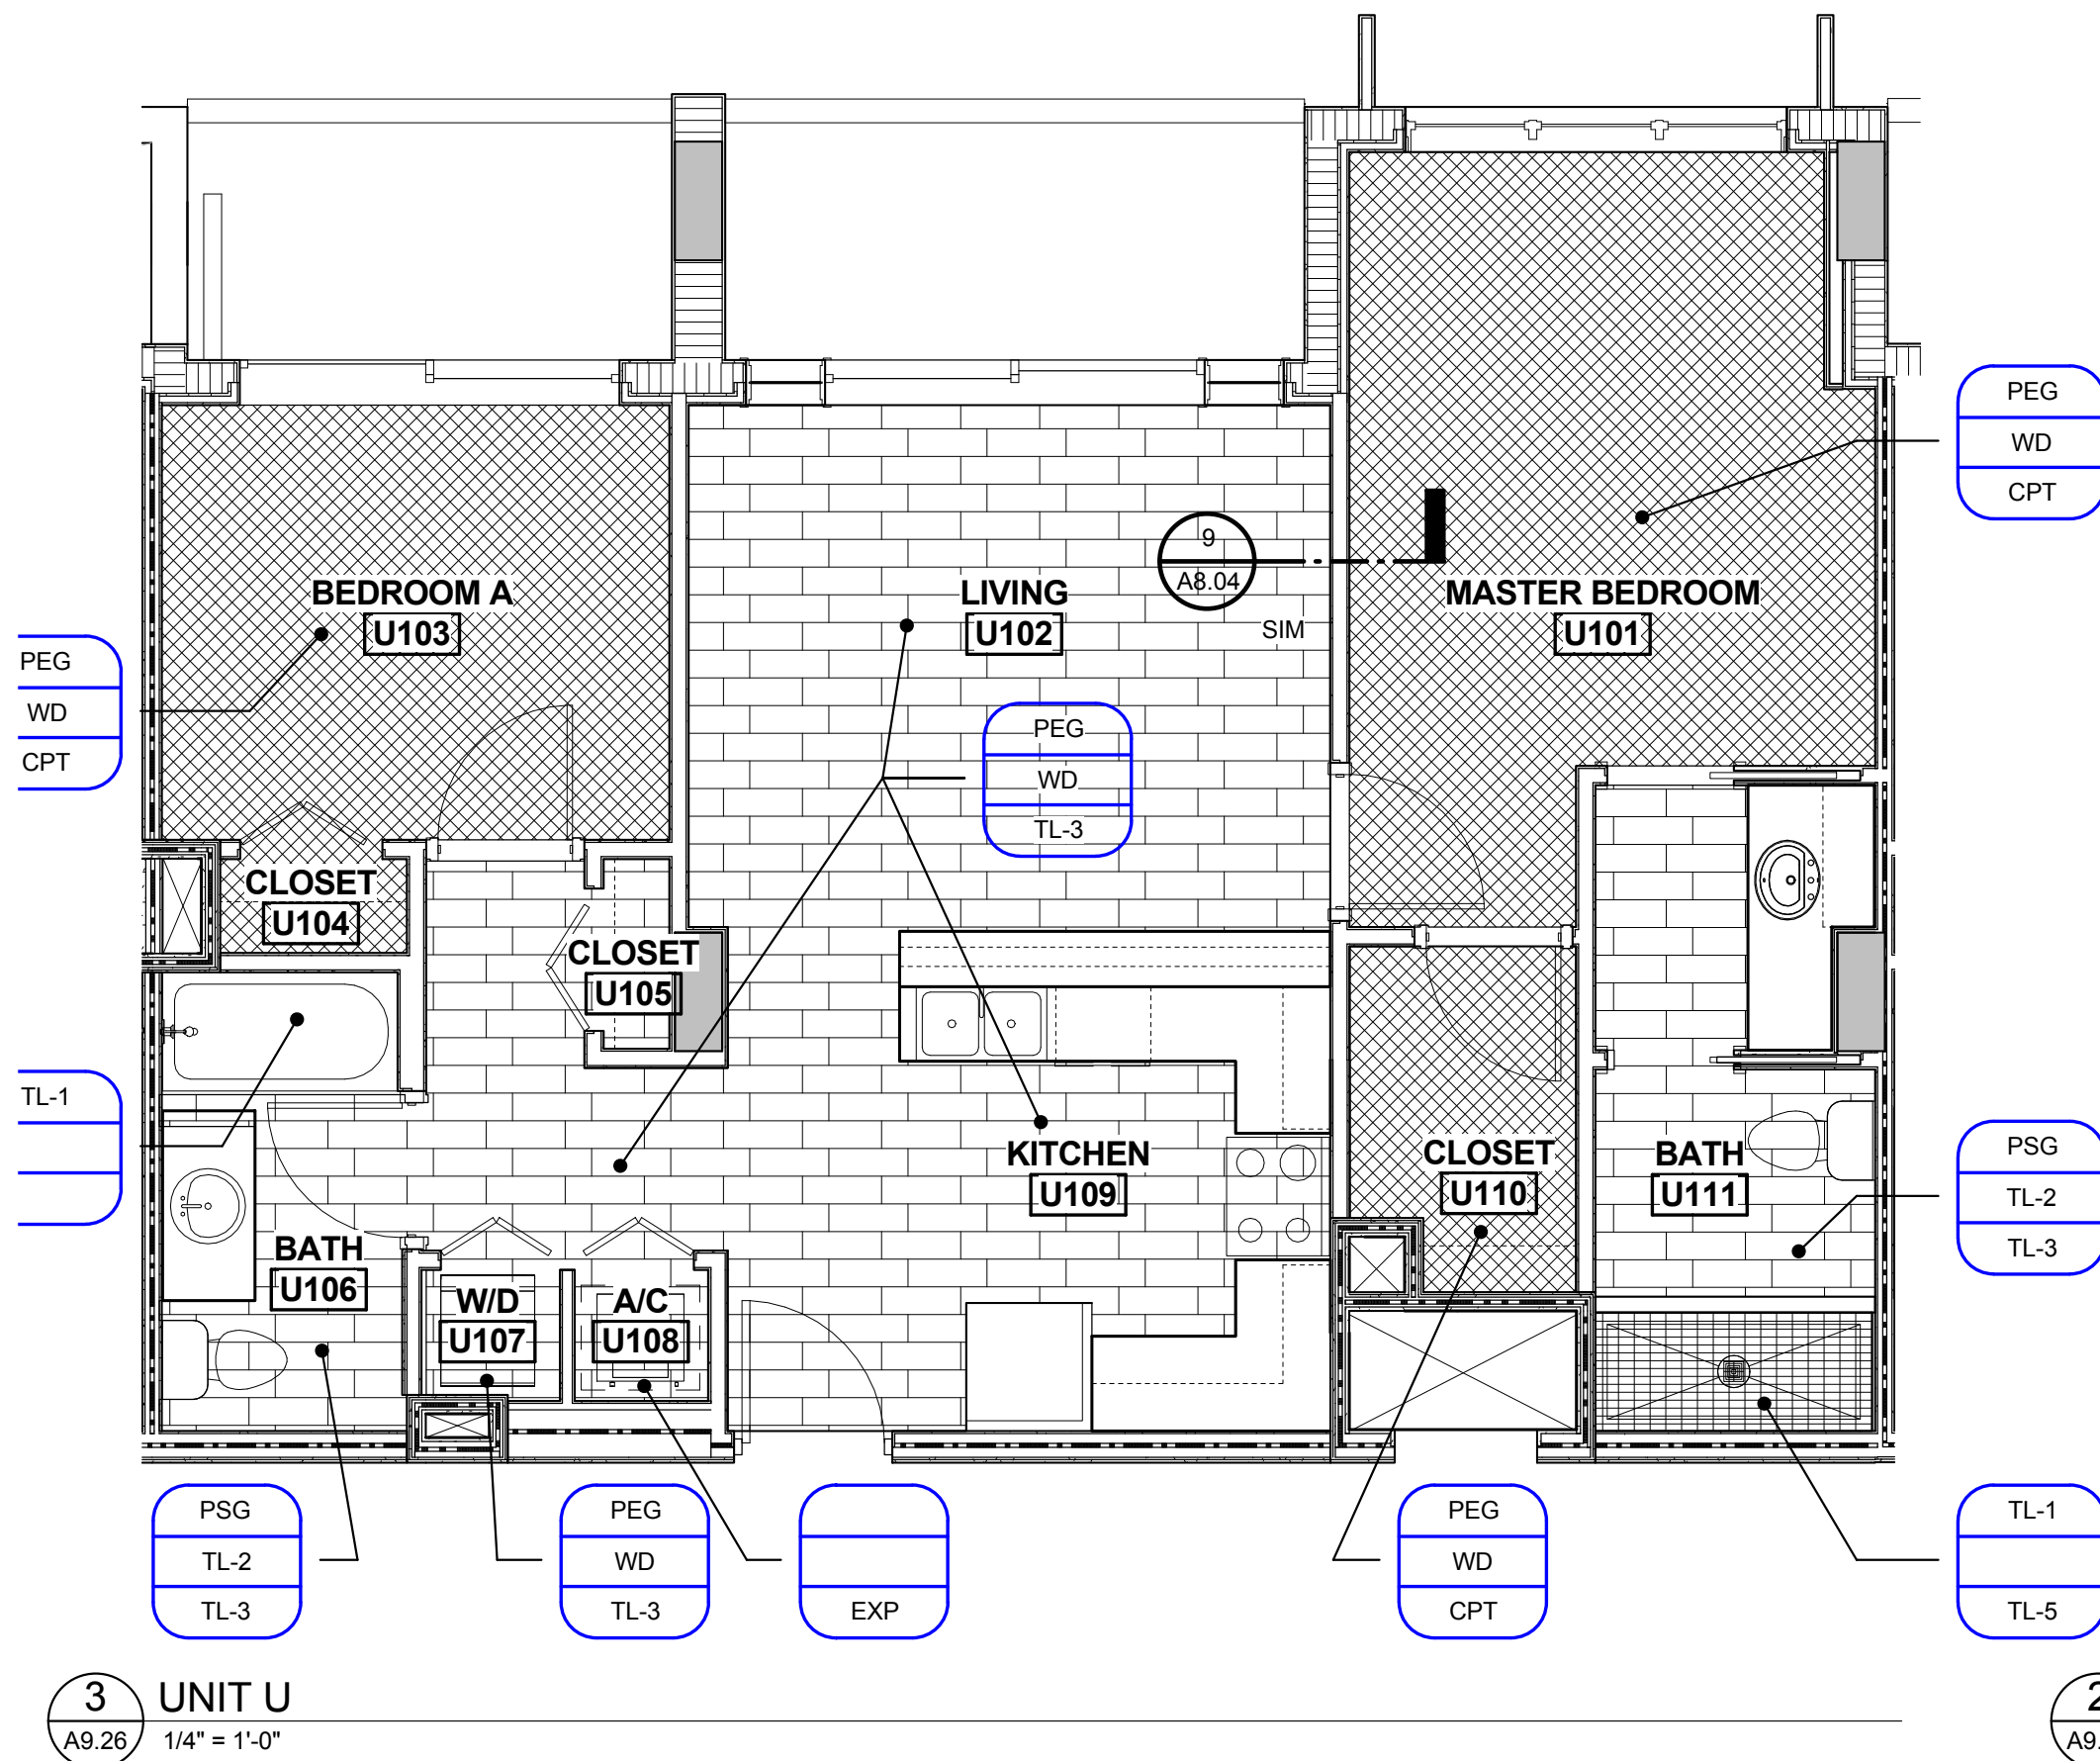

ISSUED FOR :

BIDS

PERMIT

CONSTRUCTION

SEAL

PROJECT TITLE
UPTOWN ATLANTIC - 800 BLOCK

W. ATLANTIC AVE., DELRAY BEACH, FL

REVISIONS		
NUM.	DESCRIPTION	DATE

THESE DRAWINGS ARE PREPARED PER ESTABLISHED INDUSTRY STANDARDS AND REPRESENT THE ARCHITECT AND ENGINEERS DESIGN CONCEPT. THEY ARE NOT INTENDED TO PROVIDE EVERY DETAIL OR CONDITION REQUIRED TO CONSTRUCT THE BUILDING. THE CONTRACTOR THROUGH SUBMITTALS AND OTHER COORDINATION EFFORTS IS FULLY RESPONSIBLE FOR PROVIDING A COMPLETE AND OPERATIONAL BUILDING WHETHER INDICATED ON THE PLANS OR NOT.

DRAWING TITLE
UNIT FINISH FLOOR PLANS

DATE

DRAWN BY

JOB NUMBER
121108

DRAWING NUMBER

A9.26