
NAMETIME.tbl
RPSKA_pdf_B&W-11x17.pltcfg
francisco.carrillo
9/18/2018 10:47:53 AM
J:\0218.036.000\07.00 CADD\GREEN TEE TRAIL\11-X MISCELLANEOUS\GTT_PVD_RAMPS.DGN

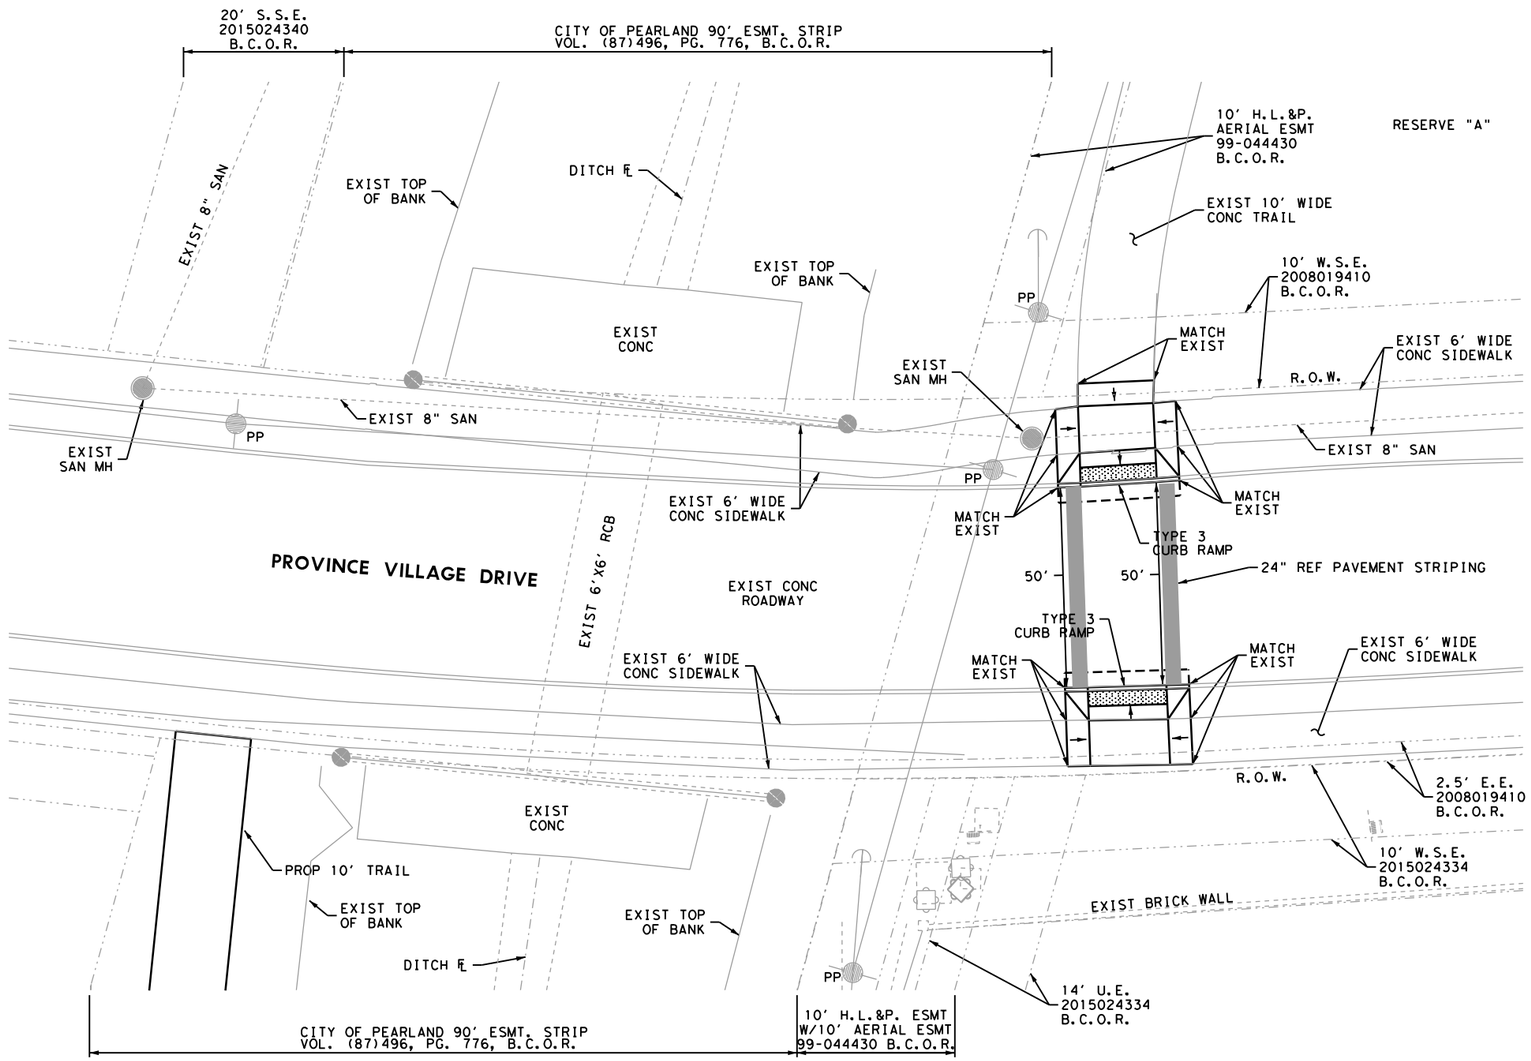

0 10 20
SCALE: 1"=20'

STATE OF TEXAS
MICHAEL R. MCCLUNG
105080
LICENSED PROFESSIONAL ENGINEER
09/17/18

NO.	DATE	REVISION	APPROV.

RPS
1160 Dairy Ashford, Suite 500
Houston, Texas 77079
T 281 589 7257
USInfrastructure@rpsgroup.com
Formerly Klotz Associates, Inc.
Texas PE Firm Reg. #F-929

Texas Department of Transportation

© 2018 TxDOT


GREEN TEE TERRACE BIKE & PEDESTRIAN TRAIL

CURB RAMP LAYOUT
PROVINCE VILLAGE DRIVE

SHEET 1 OF 1

FED.RD. DIV.NO.	PROJECT NO.		SHEET NO.
6			119
STATE	DIST.	COUNTY	
TEXAS	HOU	BRAZORIA / HARRIS	
CONT.	SECT.	JOB	HIGHWAY NO.
0912	31	291	VA

9/18/2018 10:47:53 AM J:\0218.036.000\07.00 CADD\GREEN TEE TRAIL\11-X MISCELLANEOUS\GTT_PVD_RAMPS.DGN

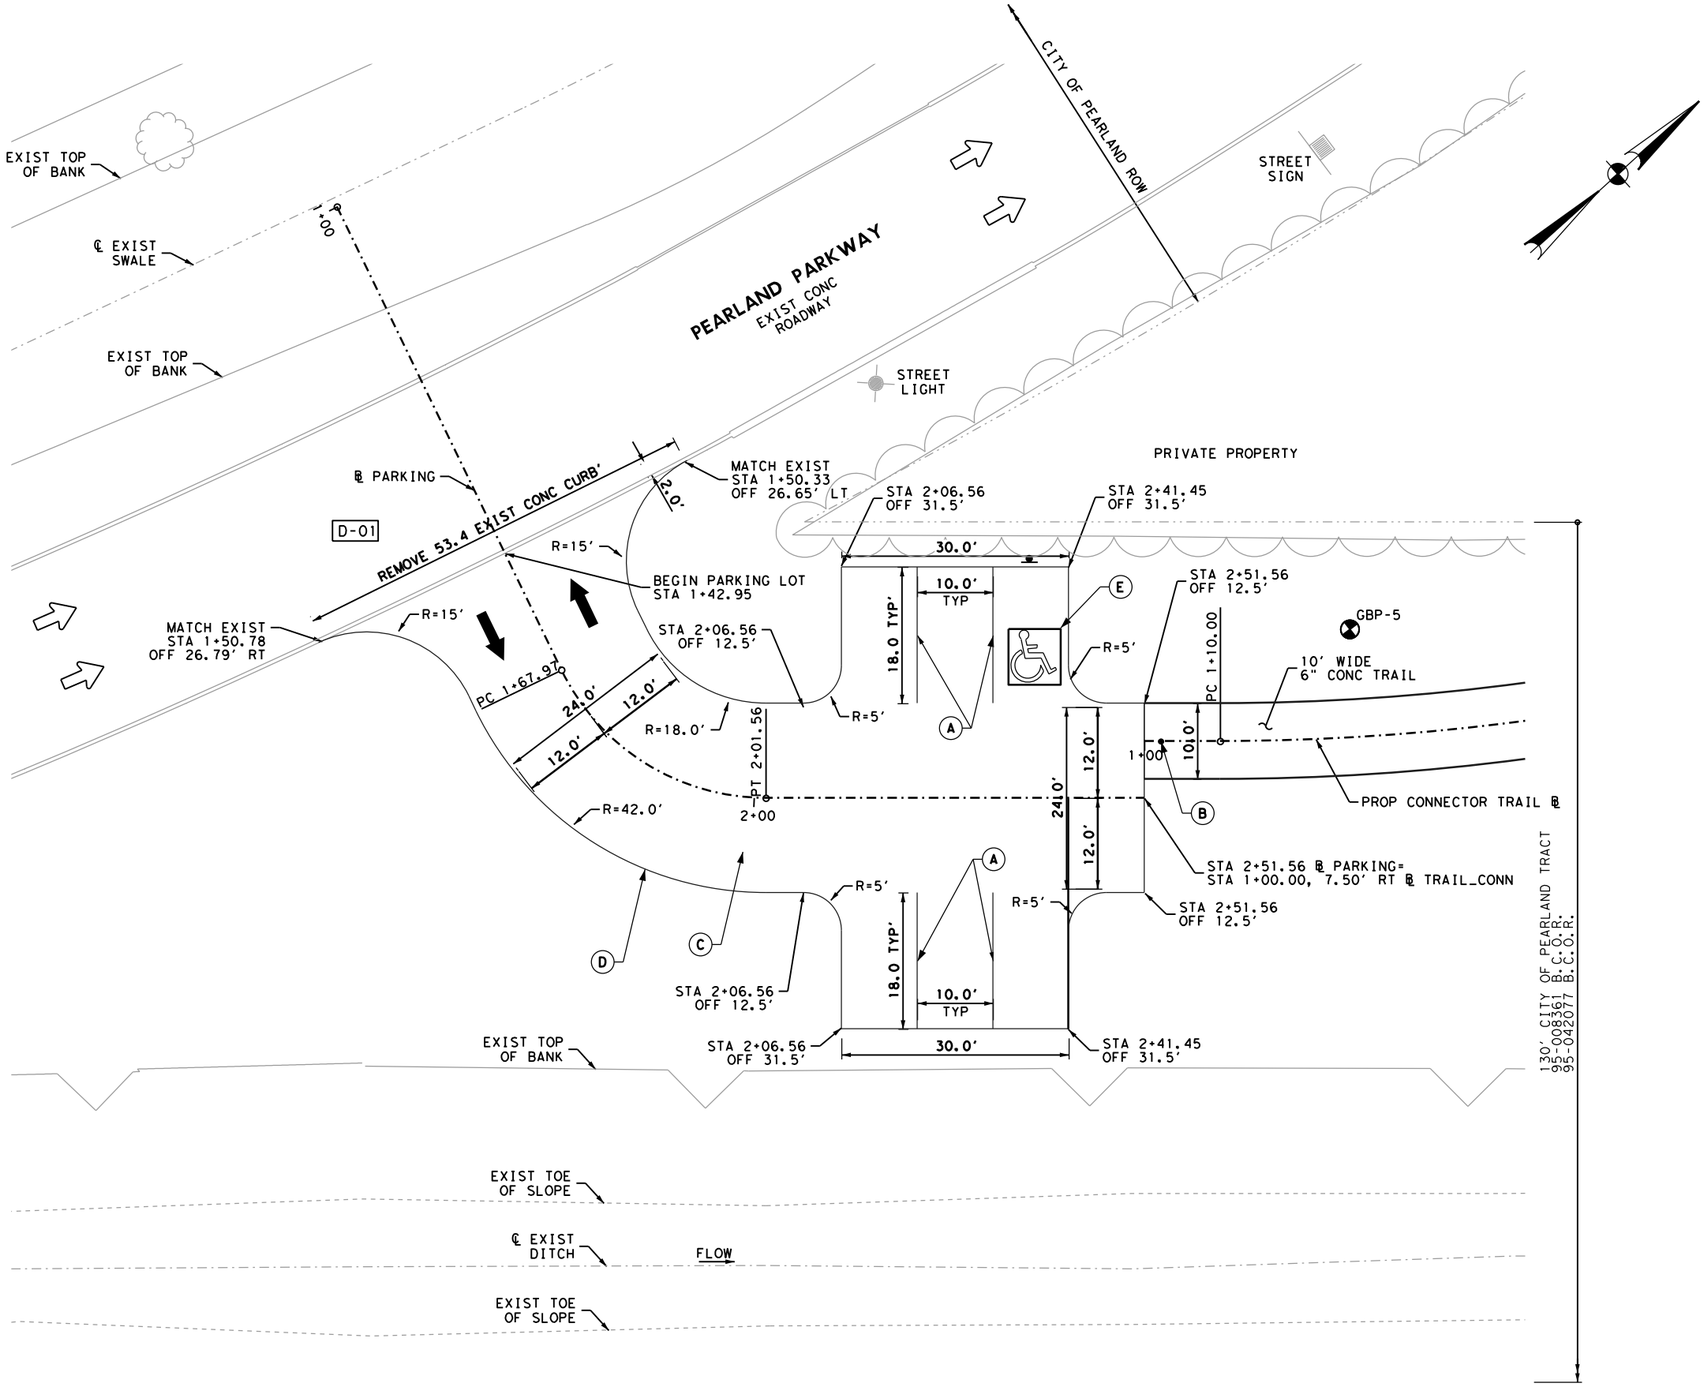

LEGEND

- (A) 4" WHITE REF PVMT MRK TY II (SLD)
- (B) REMOVABLE BOLLARD
- (C) 6" CONC PAV (JOINT REINF)
- (D) CONC CURB (SLOTTED)
- (E) PREFAB PAV MRK (ACC PRK) (BLU & WHT) LG
- BORING
- PROP DIRECTION OF TRAFFIC
- EXIST DIRECTION OF TRAFFIC
- X-XX DRIVEWAY ID
- SIGN

NOTES

1. SEE ALIGNMENT DATA SHEET FOR HORIZONTAL ALIGNMENT INFORMATION.
2. ALL DIMENSIONS ARE MEASURED FROM FACE OF CURB.
3. DRIVEWAY CURB IS PAID FOR AS "DRIVEWAYS".

0 10 20
SCALE: 1"=20'

STATE OF TEXAS
MICHAEL R. MCCLUNG
105080
LICENSED PROFESSIONAL ENGINEER
09/17/18

NO.	DATE	REVISION	APPROV.

RPS
1160 Dairy Ashford, Suite 500
Houston, Texas 77079
T 281 589 7257
USInfrastructure@rpsgroup.com
Formerly Klotz Associates, Inc.
Texas PE Firm Reg. #F-929

Texas Department of Transportation
© 2018 TxDOT


GREEN TEE TERRACE BIKE & PEDESTRIAN TRAIL

SITE DIMENSION LAYOUT (PARKING LOT) PEARLAND PARKWAY

SHEET 1 OF 1

FED.RD. DIV.NO.	PROJECT NO.		SHEET NO.
6			120
STATE	DIST.	COUNTY	
TEXAS	HOU	BRAZORIA / HARRIS	
CONT.	SECT.	JOB	HIGHWAY NO.
0912	31	291	VA

NAMETIME.tbl
RPSKA_pdf_B&W-11x17.pltcfg
francisco.carrillo
9/18/2018 10:47:54 AM
J:\0218.036.000\07.00 CADD\GREEN TEE TRAIL\11-X MISCELLANEOUS\GTT_PPPL_DIMN.DGN
9/18/2018 10:47:54 AM J:\0218.036.000\07.00 CADD\GREEN TEE TRAIL\11-X MISCELLANEOUS\GTT*PPPL*DIMN.DGN

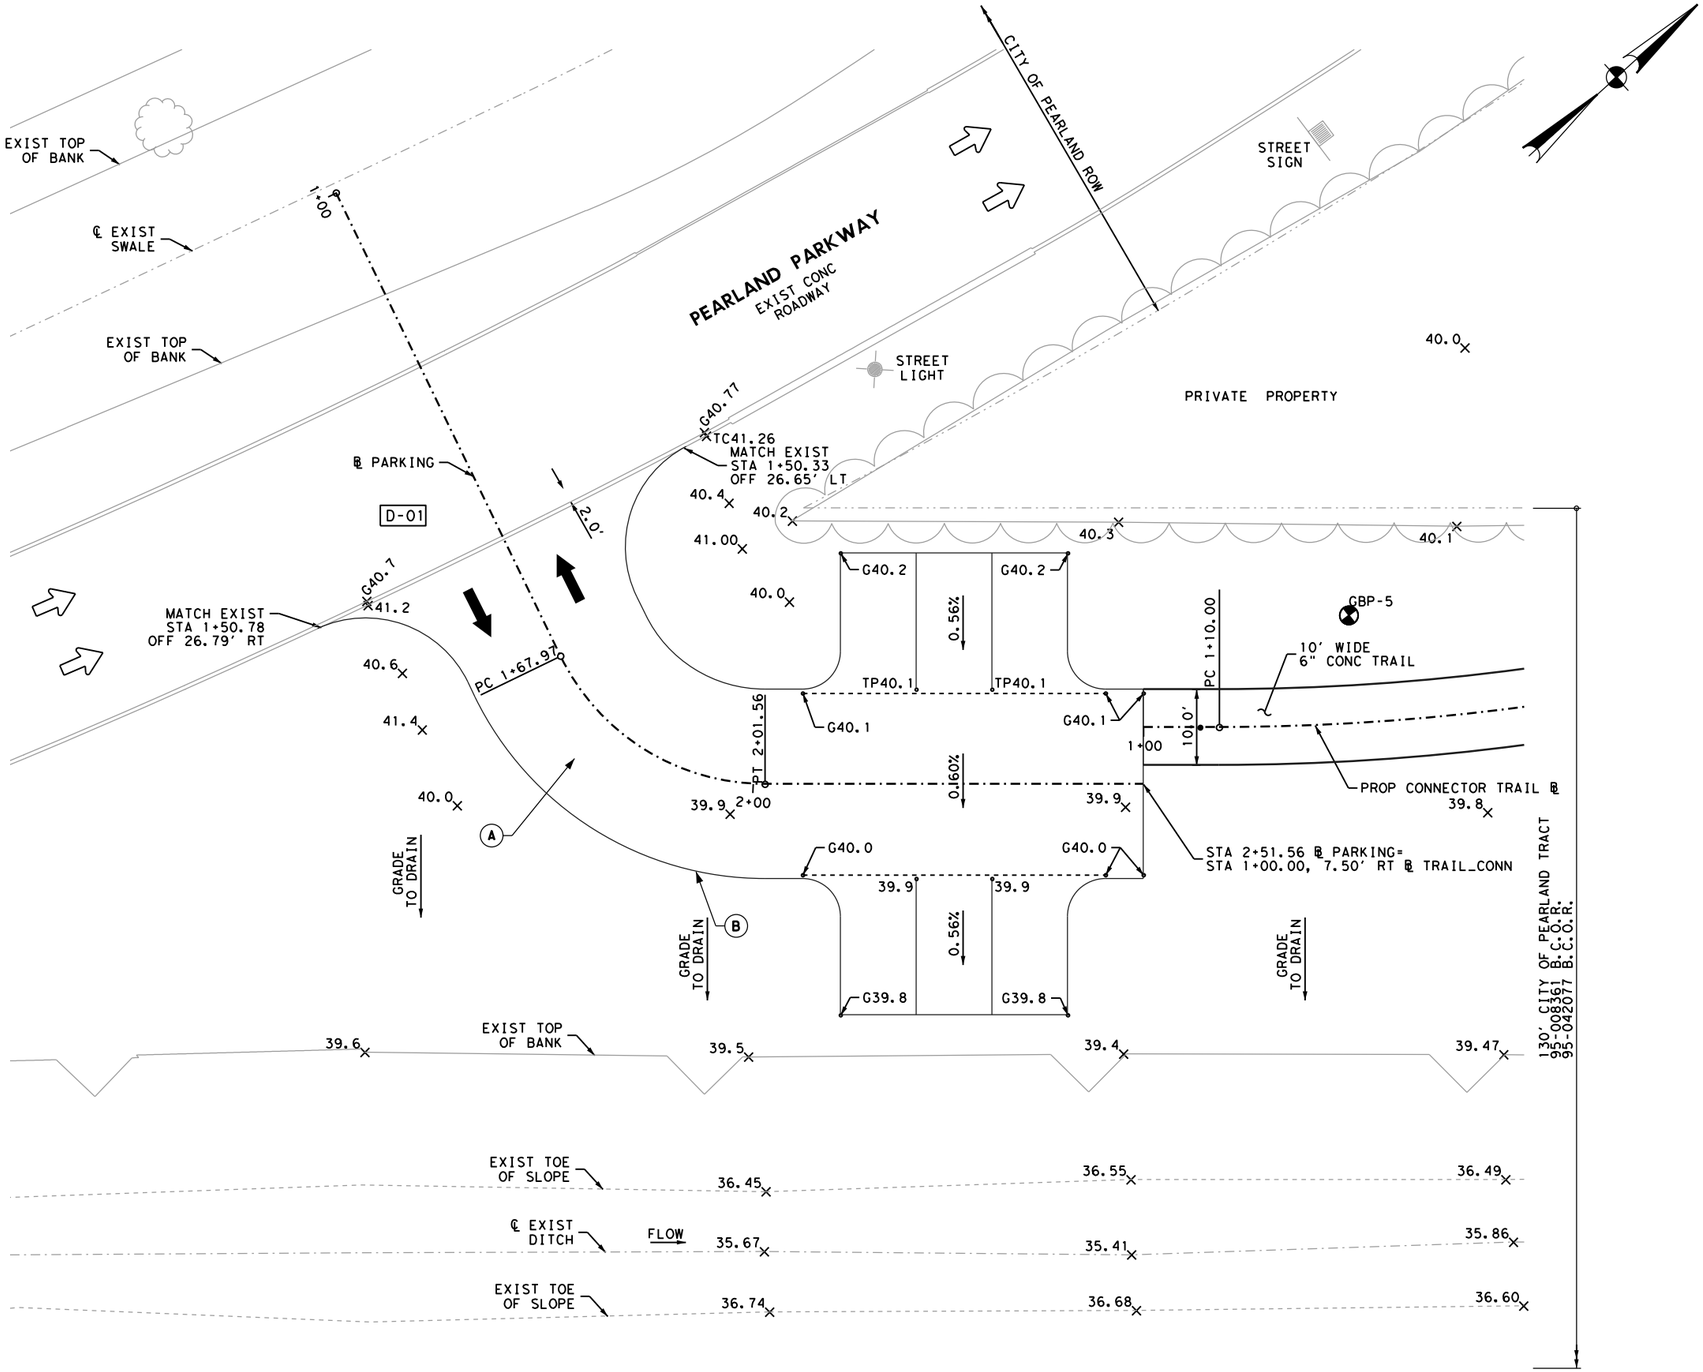

LEGEND

- (A) 6" CONC PAV (JOINT REINF)
- (B) CONC CURB (SLOTTED)
- BORING
- PROP DIRECTION OF TRAFFIC
- EXIST DIRECTION OF TRAFFIC
- x-xx DRIVEWAY ID
- SIGN

NOTES

1. SEE ALIGNMENT DATA SHEET FOR HORIZONTAL ALIGNMENT INFORMATION.
2. ALL DIMENSIONS ARE MEASURED FROM FACE OF CURB.
3. DRIVEWAY CURB IS PAID FOR AS "DRIVEWAYS".

0 10 20
SCALE: 1"=20'

STATE OF TEXAS
MICHAEL R. MCCLUNG
105080
LICENSED PROFESSIONAL ENGINEER
09/17/18

NO.	DATE	REVISION	APPROV.

RPS
1160 Dairy Ashford, Suite 500
Houston, Texas 77079
T 281 589 7257
USInfrastructure@rpsgroup.com
Formerly Klotz Associates, Inc.
Texas PE Firm Reg. #F-929

Texas Department of Transportation
© 2018 TxDOT

GREEN TEE TERRACE BIKE & PEDESTRIAN TRAIL

GRADING & DRAINAGE LAYOUT (PARKING LOT) PEARLAND PARKWAY

SHEET 1 OF 1

FED.RD. DIV.NO.	PROJECT NO.	SHEET NO.
6		121

STATE	DIST.	COUNTY	
TEXAS	HOU	BRAZORIA / HARRIS	
CONT.	SECT.	JOB	HIGHWAY NO.
0912	31	291	VA

NAMETIME.tbl
RPSKA_pdf_B&W-11x17.pltcfg
francisco.carrillo
9/18/2018 10:47:56 AM
J:\0218.036.000\07.00 CADD\GREEN TEE TRAIL\11-X MISCELLANEOUS\GTT_PPPL_GRADING.DGN
9/18/2018 10:47:56 AM J:\0218.036.000\07.00 CADD\GREEN TEE TRAIL\11-X MISCELLANEOUS\GTT*PPPL*GRADING.DGN