
SCHEDULE 2

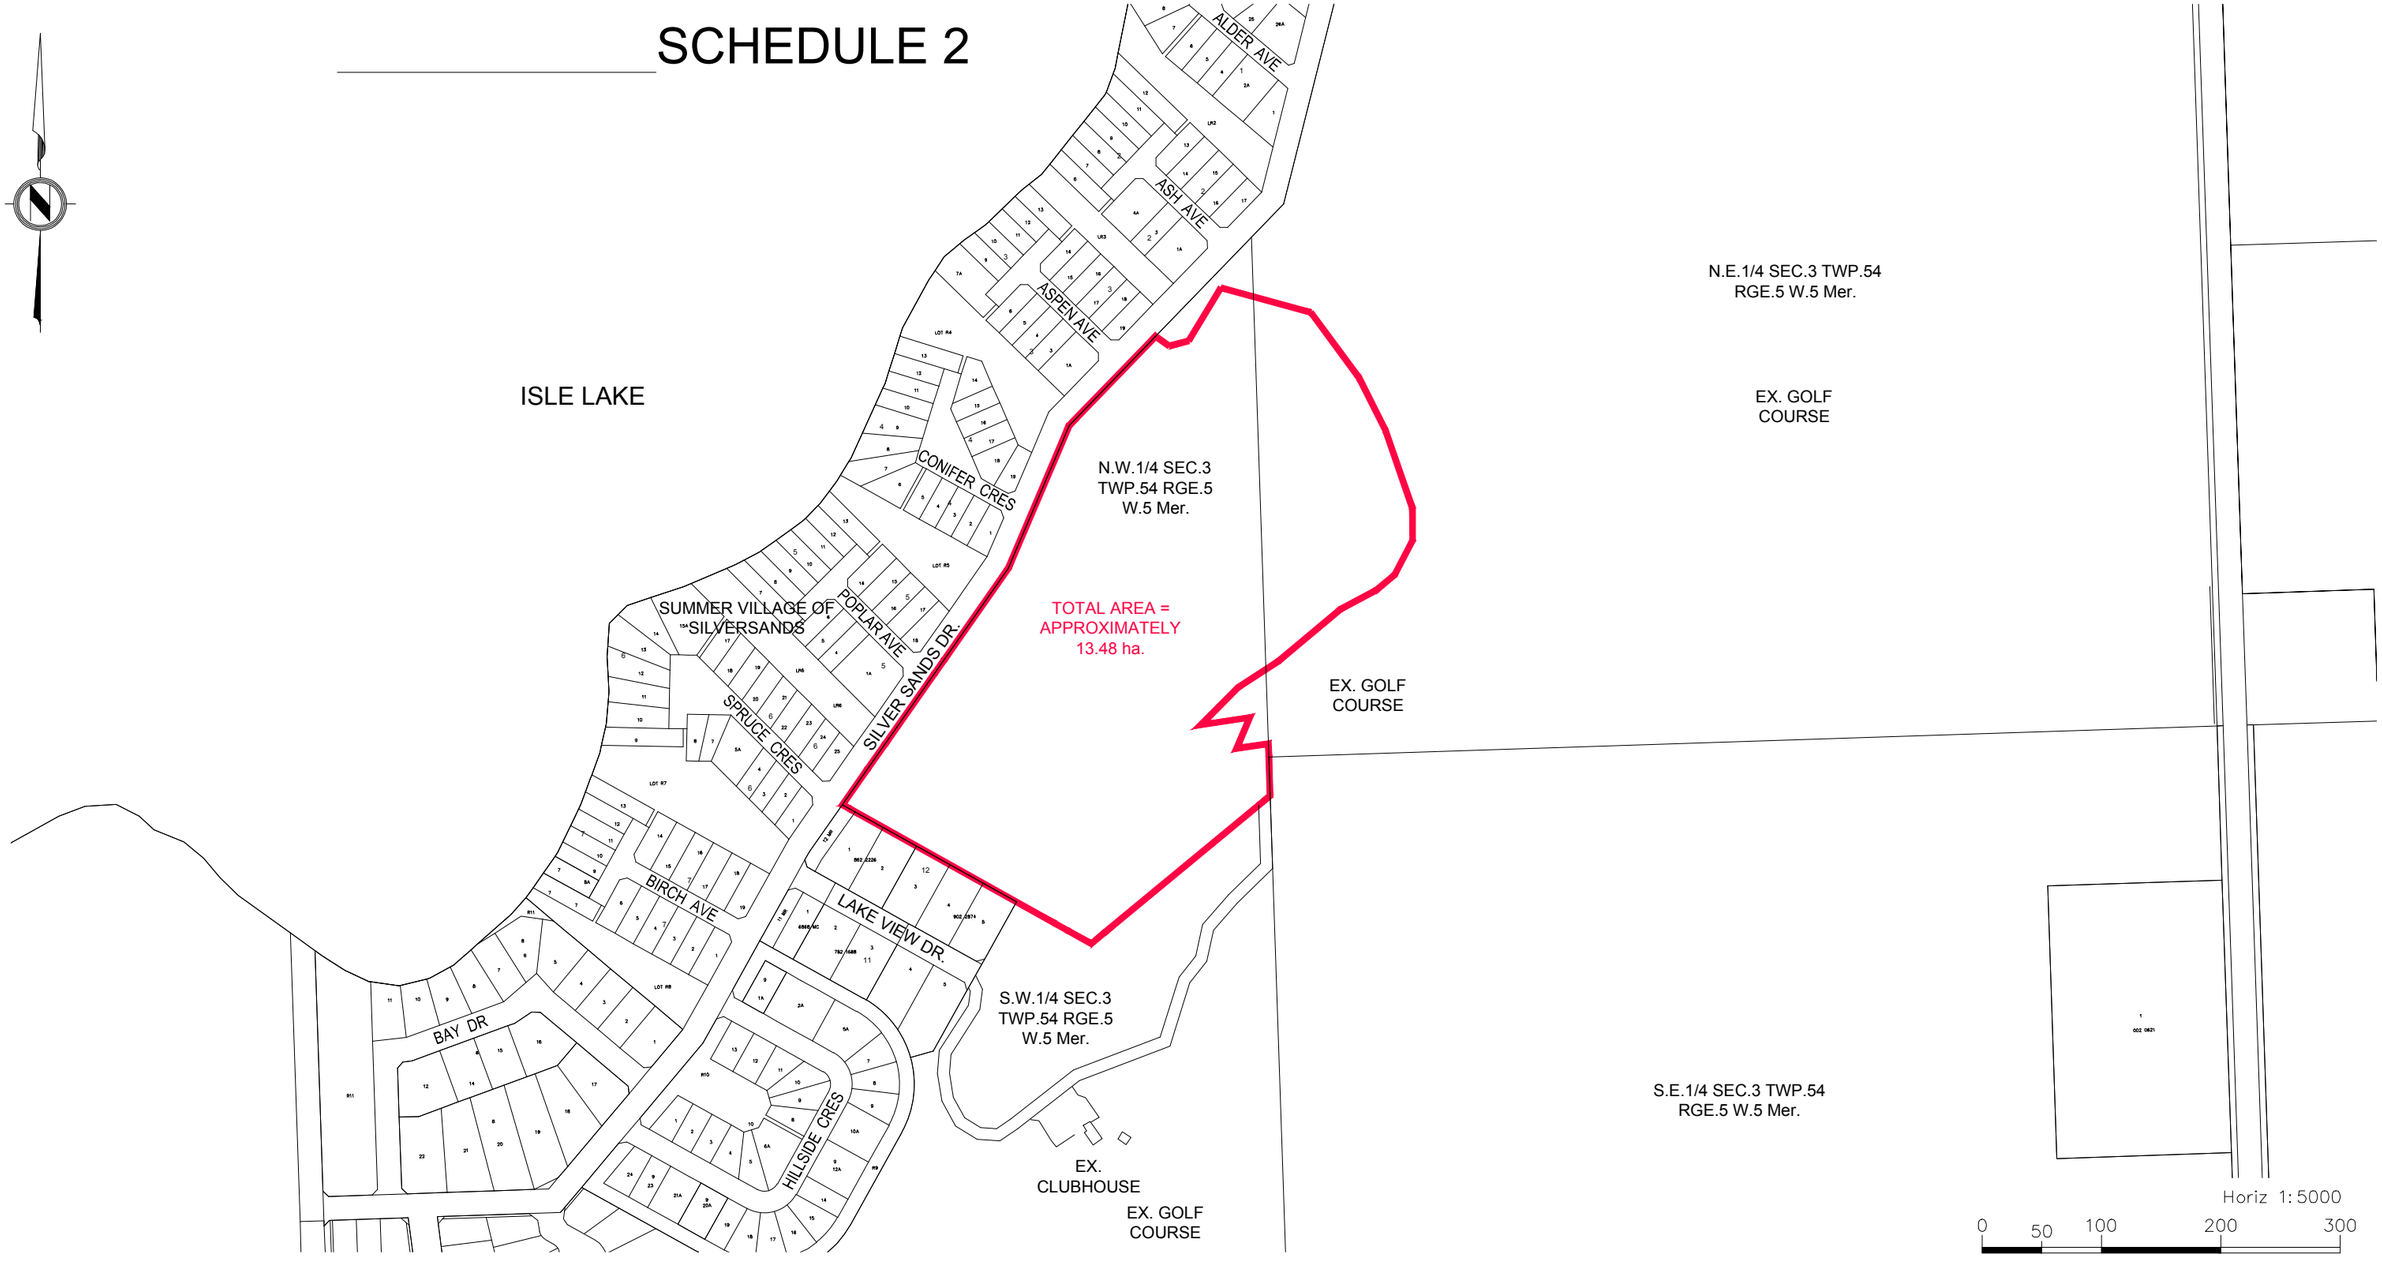

REV	DATE	DESCRIPTION	BY	APP
0	2017-11-20	ISSUED FOR REVIEW	PN	LT

APLIN MARTIN
Aplin & Martin Consultants Ltd.
606 - 10117 Jasper Ave, Edmonton, A.B. T5J 1W8
Tel: (780) 670-2644 www.aplinmartin.com

PROJECT
SILVERSANDS PHASE 1
LAC STE. ANNE, ALBERTA

DRAWING
PROPOSED
REDISTRICTING AREA

DESIGN	DATE	SCALE
LT	2017-11-20	1:5000
DRAWN: PN	PROJECT NO.: 16-761	
CHECKED: JW	DRAWING NO: SCH-A	REV: 0
APPROVED: LT		

Nov 20 2017 - 8:43am M:\2016\16-761\PLANNING\DWG\16-761 SILVERSANDS SCHEDULE A.dwg/Schedule A PNgo