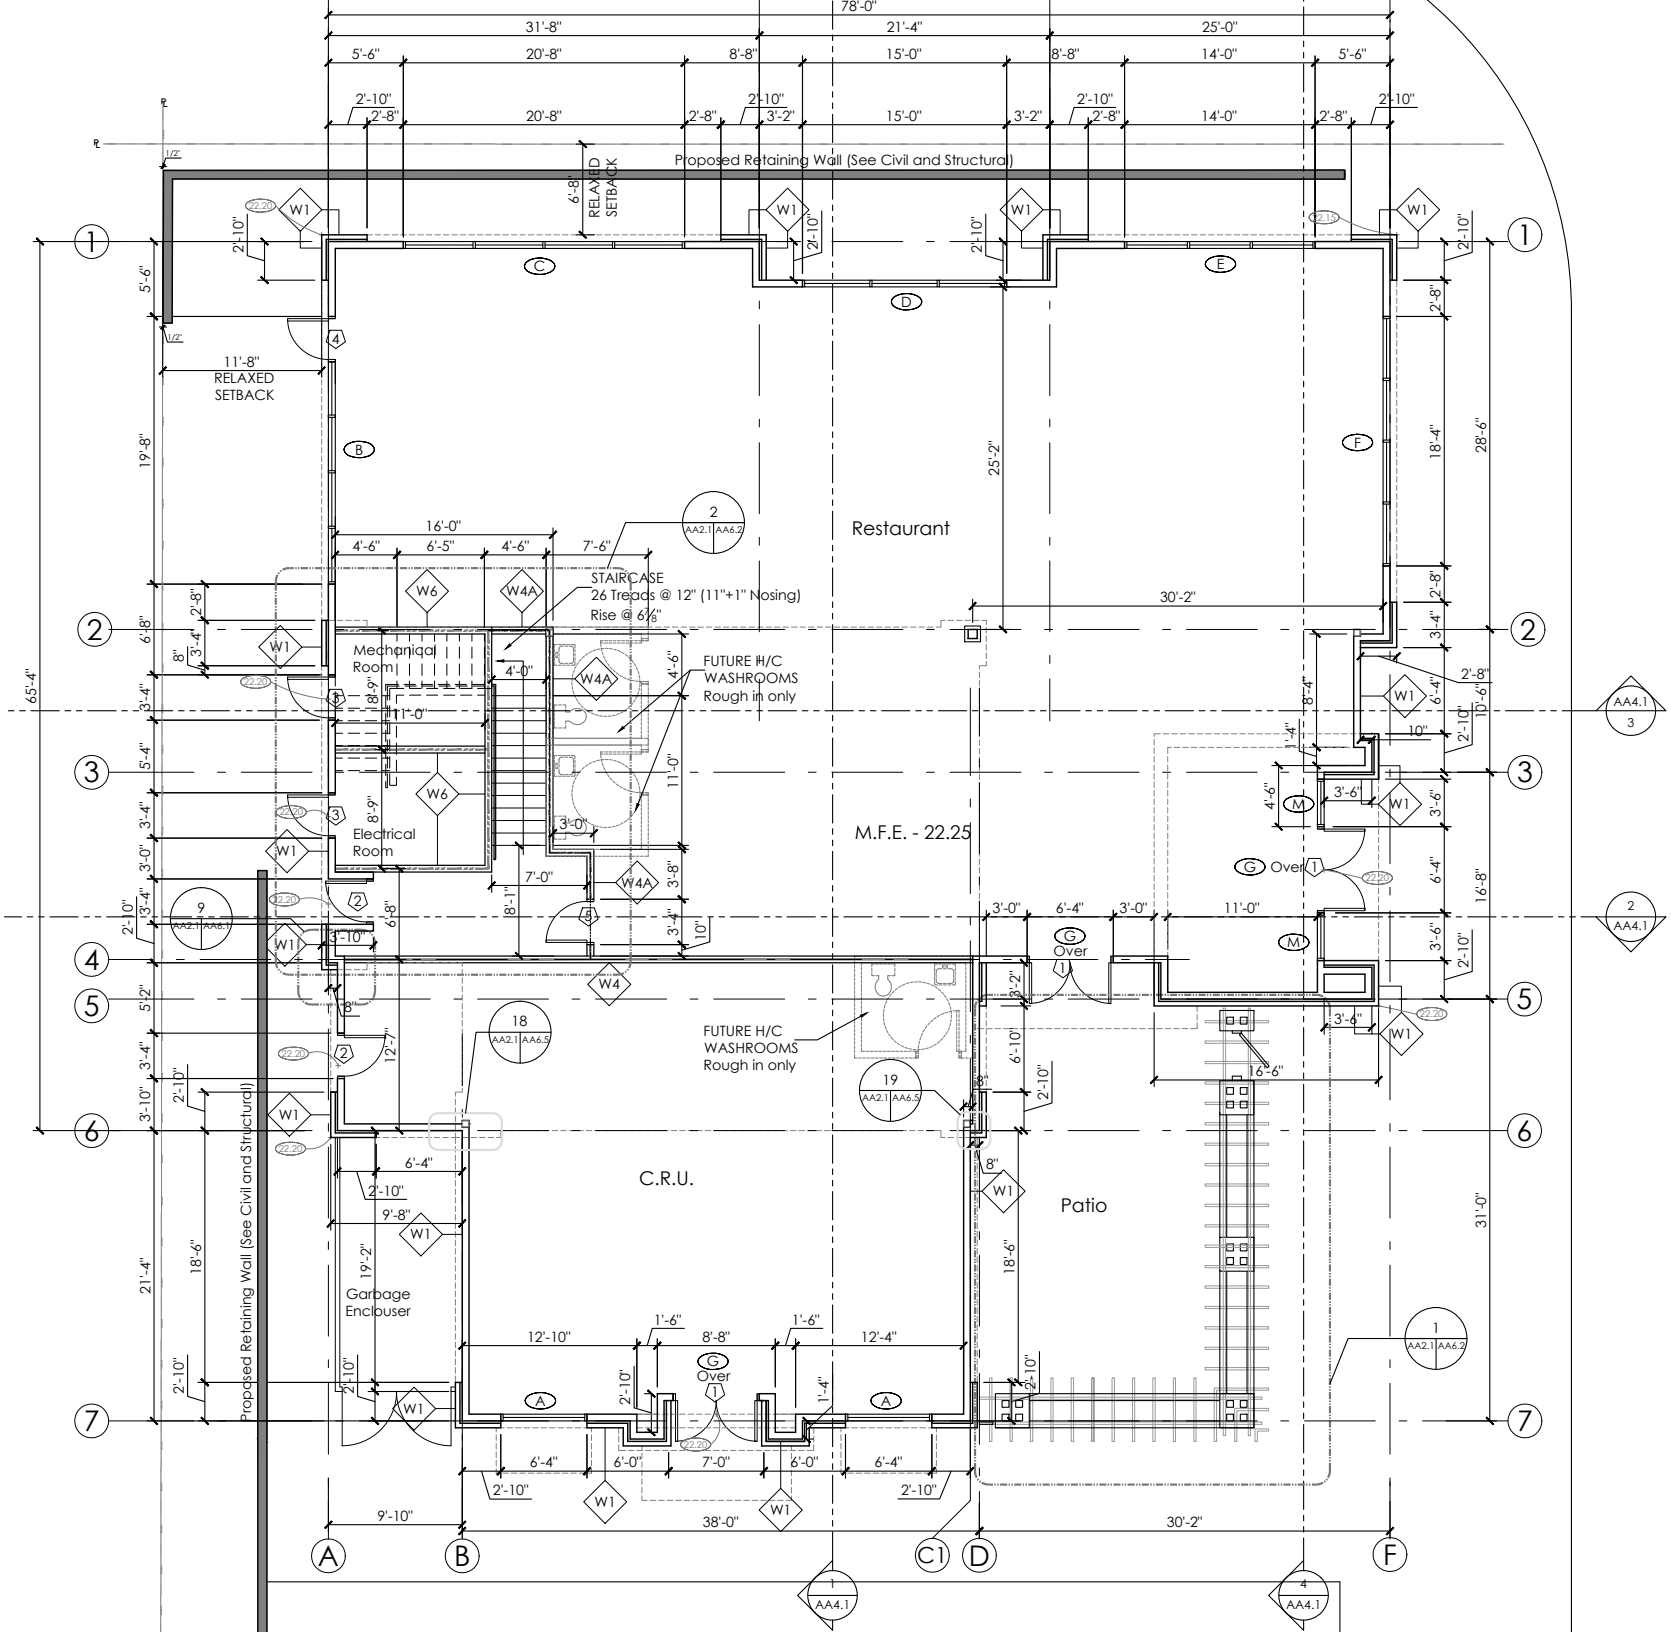

Proposed Retaining Wall (See Civil and Structural)
RELAXED SETBACK
Restaurant
STAIRCASE
26 Treads @ 12" (11"+1" Nosing)
Rise @ 6⅞"
Mechanical Room
Electrical Room
FUTURE H/C WASHROOMS Rough in only
M.F.E. - 22.25
C.R.U.
Patio
Garbage Enclouser
Proposed Retaining Wall (See Civil and Structural)