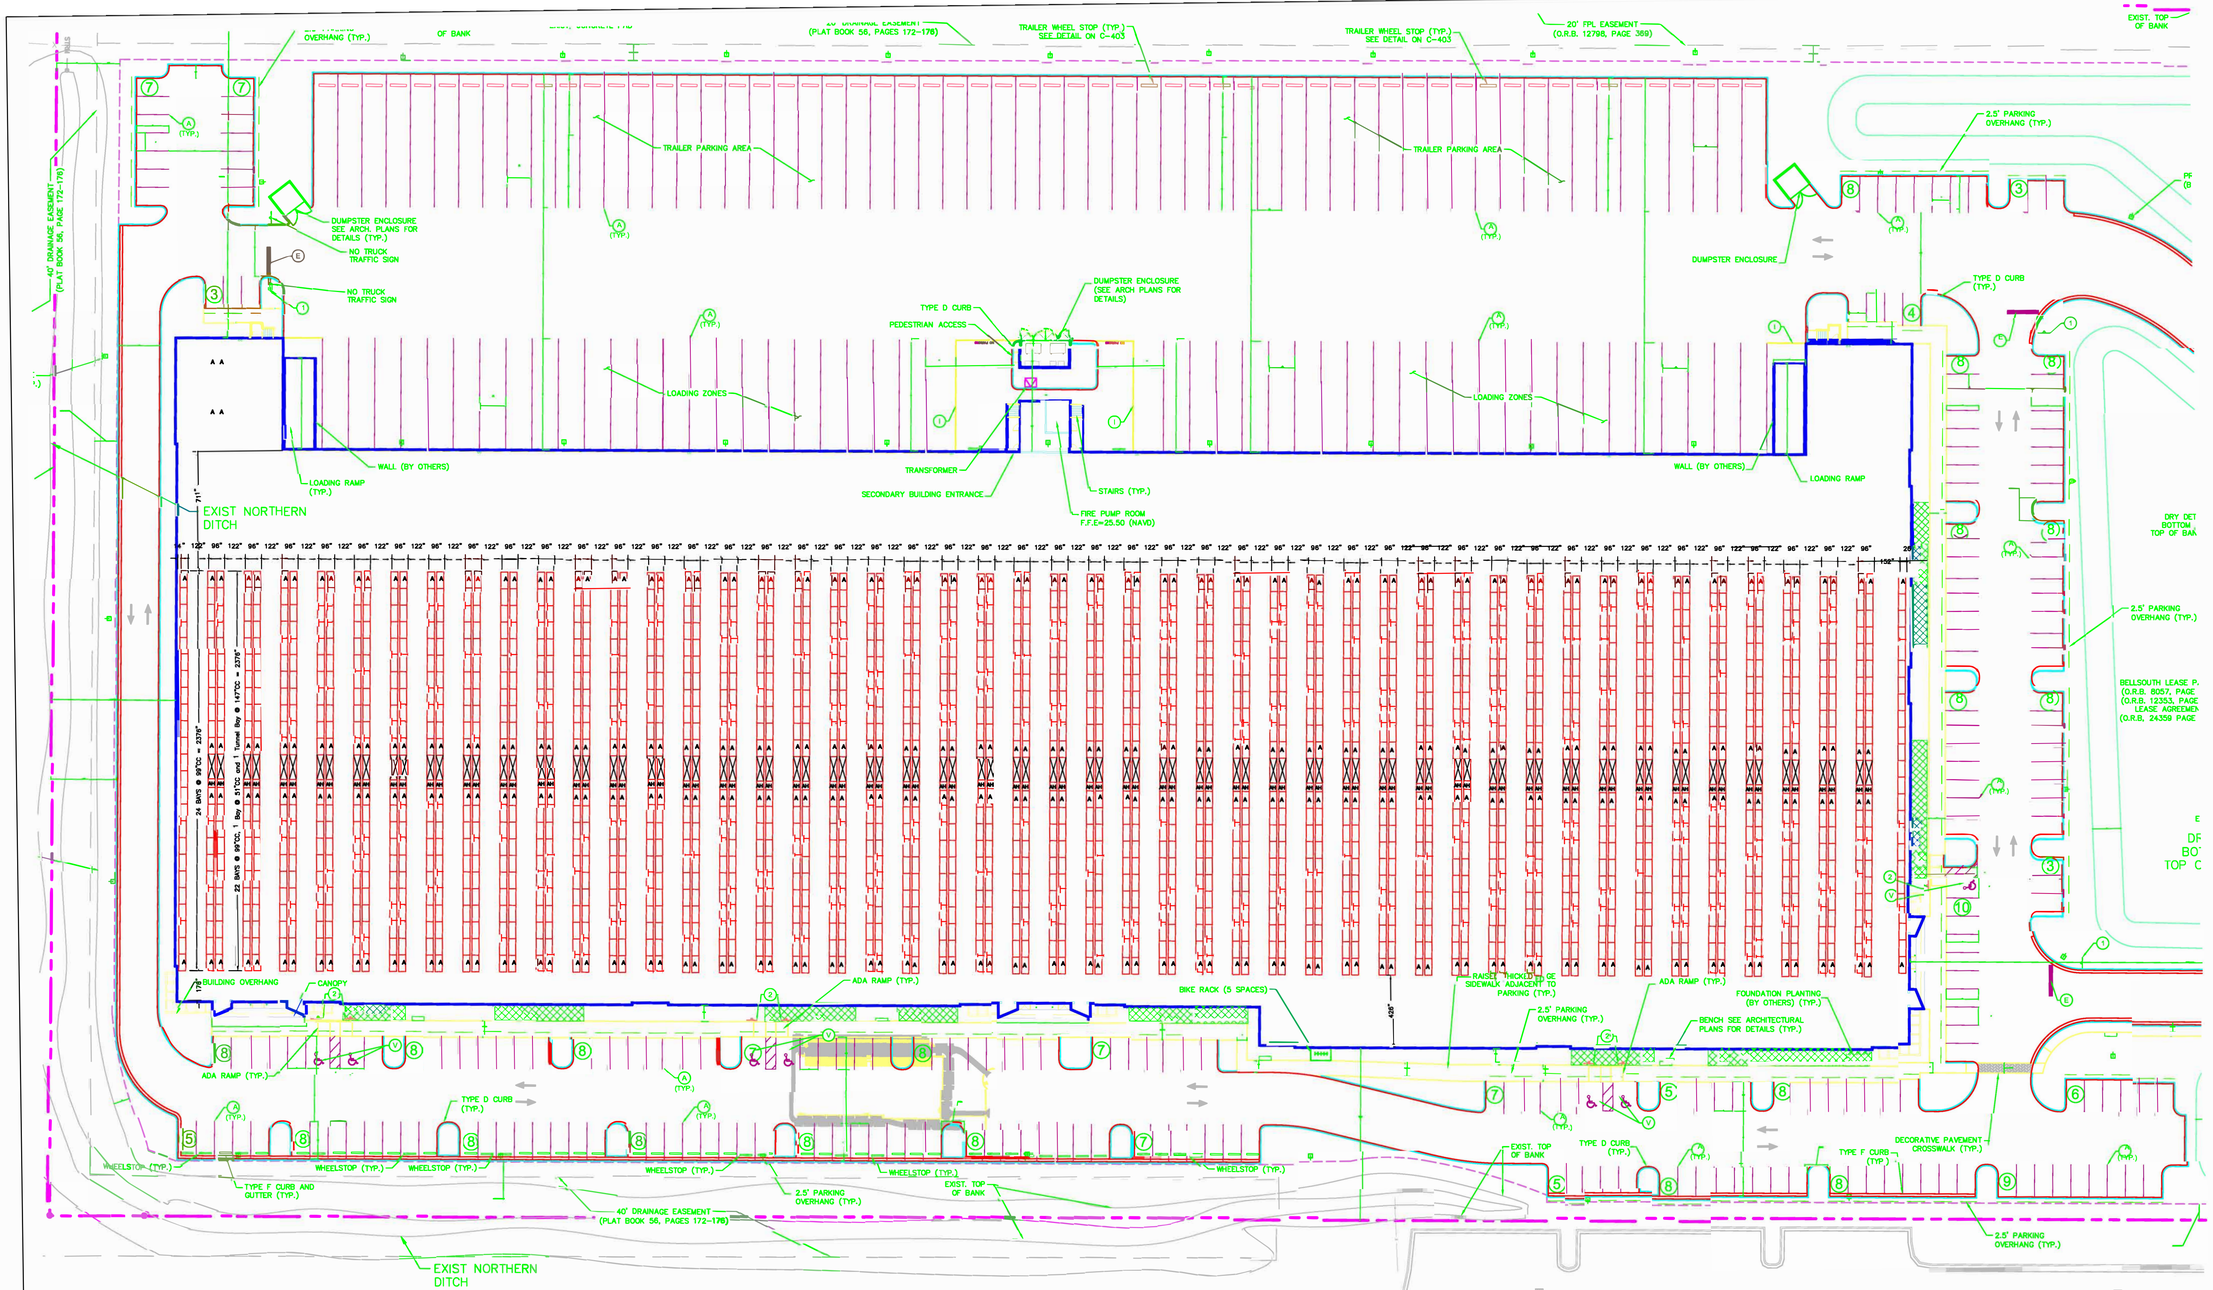

TOTAL PALLET POSITIONS: 26,244

TYPE A ELEVATION: FLOOR PLUS 5 BEAM LEVELS (12 PALLET POSITIONS)

TYPE AH ELEVATION: FLOOR PLUS 5 BEAM LEVELS (6 PALLET POSITIONS)

TUNNEL ELEVATION: 3 BEAM LEVELS (9 PALLET POSITIONS)

PLAN VIEW

SCALE: 1/32" = 1'-0"

ATTENTION	CONCEPTUAL
THIS DRAWING IS PROPERTY OF GOT-RACK. LOANED UPON CONDITION THAT IT IS NOT TO BE REPRODUCED, COPIED OR RELEASED IN PART OR WHOLE WITHOUT THE EXPRESSED WRITTEN CONSENT OF GOT-RACK.	FINAL FRAMING DESIGN AND SIZES TO BE DETERMINED BEFORE FABRICATION

DESIGNER

PROJECT MANAGER: PROJECT MANAGER

APPROVED BY:

APPROVAL DATE:

DESCRIPTION

REV #:	REV DATE

DATE

CONCEPTUAL DRAWING APPROVAL

PRINT NAME

SIGNATURE

GOT-RACK 800-64-RACKS
5210 CAUSEWAY BOULEVARD, TAMPA, FLORIDA 33619
WWW.GOT-RACK.COM

CONCEPTUAL

FLOOR PLAN

DRAWING NAME

PREPARED FOR: PROJECT NAME
PROJECT ADDRESS
PROJECT ADDRESS

DATE: 0/00/2023

PROJECT #: PROJECT #

SHEET #: 1.0 REV#: 0

C:\Users