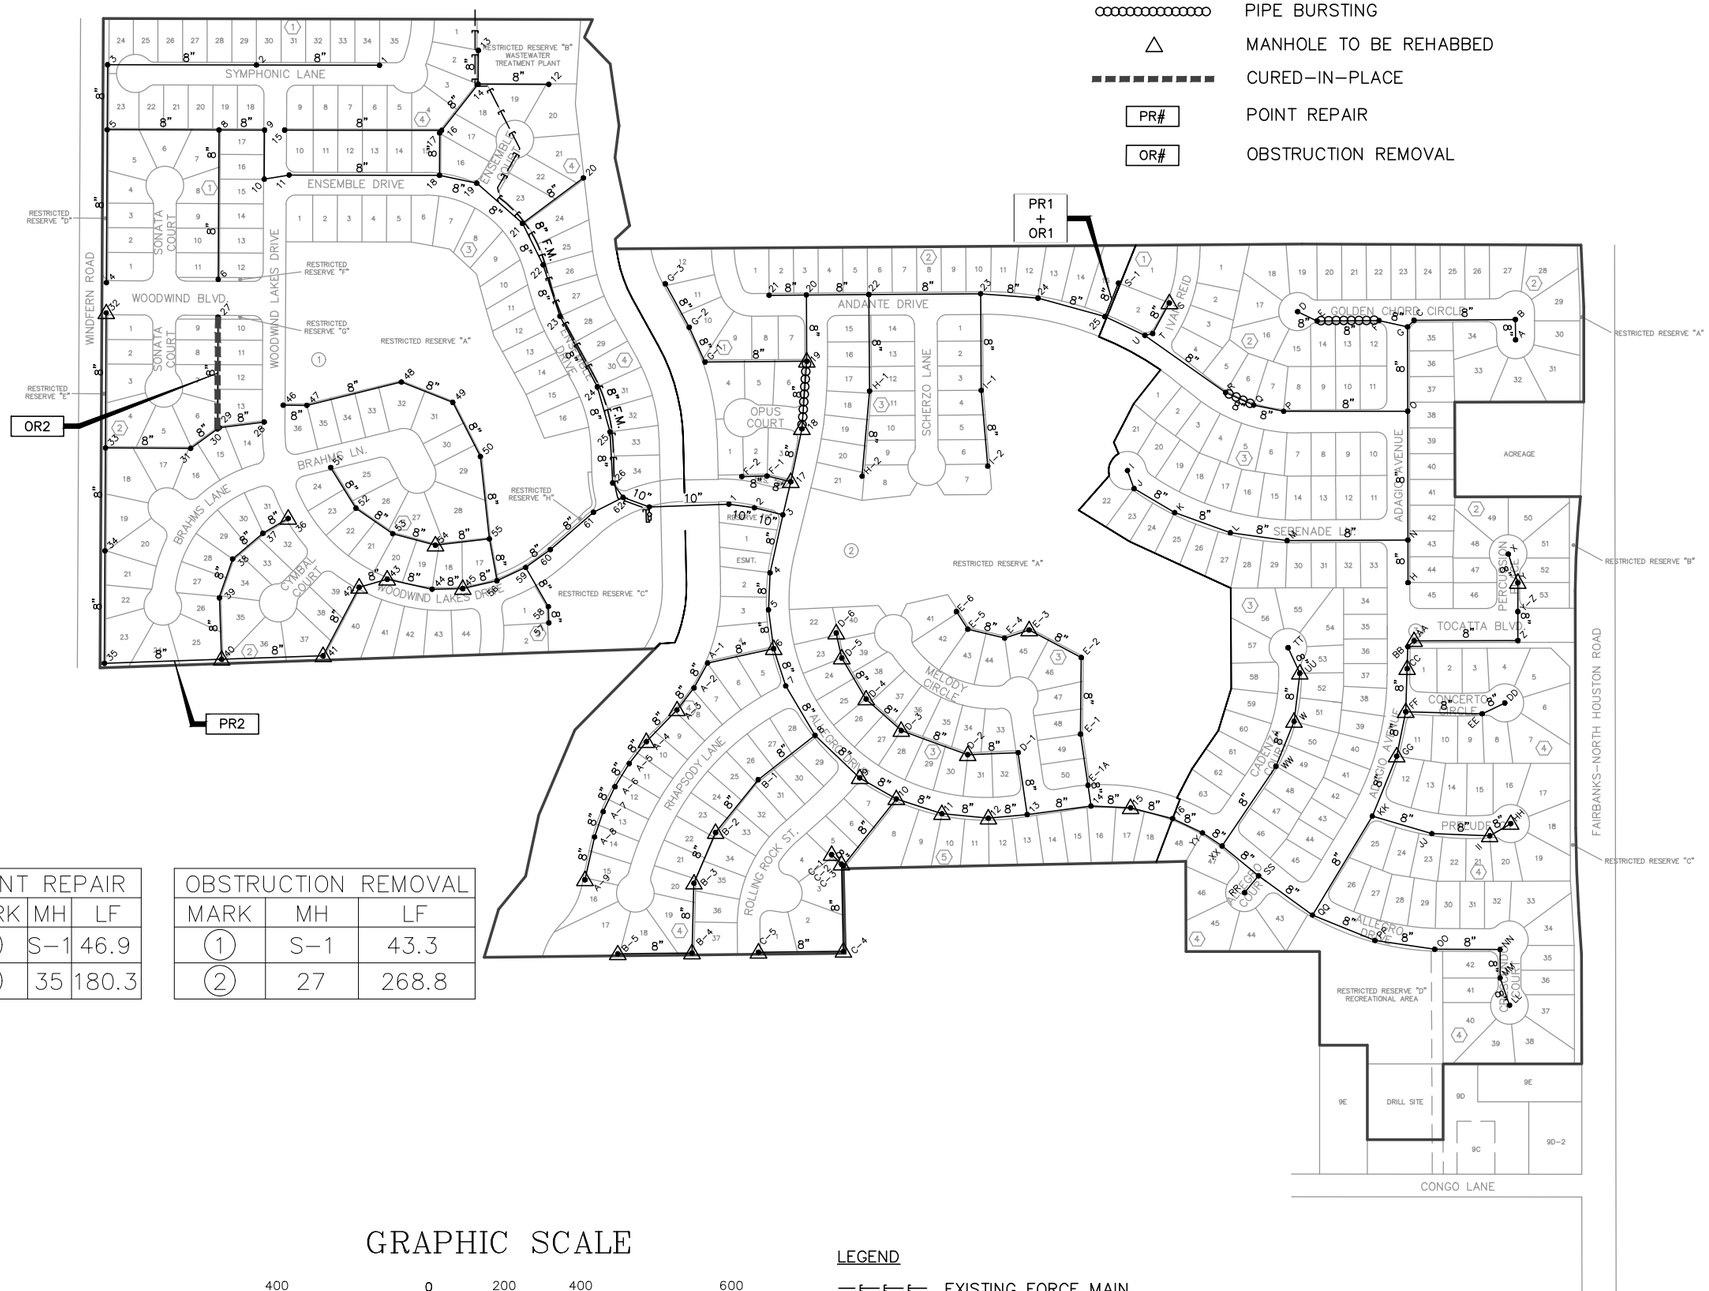

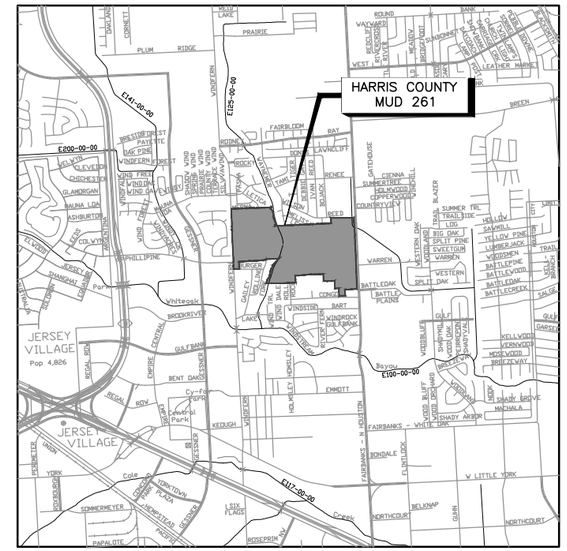

VICINITY MAP
1" = 2000'
MAP REF: KEY MAP 410 K, P

POINT REPAIR		
MARK	MH	LF
①	S-1	46.9
②	35	180.3

OBSTRUCTION REMOVAL		
MARK	MH	LF
①	S-1	43.3
②	27	268.8

GRAPHIC SCALE

400 0 200 400 600

(IN FEET)
1 inch = 400 ft.

LEGEND
EXISTING FORCE MAIN
EXISTING SANITARY SEWER & MANHOLES
DISTRICT BOUNDARY LINE

1. THE CONTRACTOR IS RESPONSIBLE FOR ALL BONDS FOR PERMITS AS REQUIRED BY THE CITY OF HOUSTON, HARRIS COUNTY, OR OTHER ENTITIES IF APPLICABLE.
2. CONTRACTOR SHALL COMPLY WITH THE LATEST EDITION OF OSHA REGULATIONS AND THE STATE OF TEXAS LAWS CONCERNING EXCAVATION AND CONFINED SPACE ENTRY.
3. ANY SHUT-DOWNS AND BYPASS PUMPING REQUIRED FOR COMPLETION OF THE WORK SHALL BE PRE-APPROVED BY THE ENGINEER AND OPERATOR AND SHALL BE SCHEDULED AT LEAST 48 HOURS IN ADVANCE.
4. BYPASS PUMPING MAY BE NECESSARY TO ENSURE SANITARY SEWER SERVICE TO THE DISTRICT IS NOT INTERRUPTED. THE COST IS INCIDENTAL TO THE CONTRACT. IT WILL BE THE CONTRACTOR'S RESPONSIBILITY TO PROVIDE, INSTALL, MAINTAIN, AND OPERATE BYPASS PUMPING EQUIPMENT.
5. ALL WASTE MATERIAL GRIT OR CLEANING DEBRIS SHALL BE REMOVED FROM THE SITE AND PROPERLY DISPOSED OF BY THE CONTRACTOR.

HARRIS COUNTY MUNICIPAL UTILITY DISTRICT NO 261

SANITARY SEWER REHABILITATION 2020

A&S Engineers, Inc.
10377 Stella Link Road
Houston, TX 77025
713 / 942 / 2700
Texas Engineering Registration No. F-000802

SCALE: 1"=400' | JANUARY 2020 | JOB NO:261124

FILE: H:\261124 - SAN SWR REHAB\261124 - SAN SWR TV 2018.DWG January 9, 2020 - 3:01 PM kwm