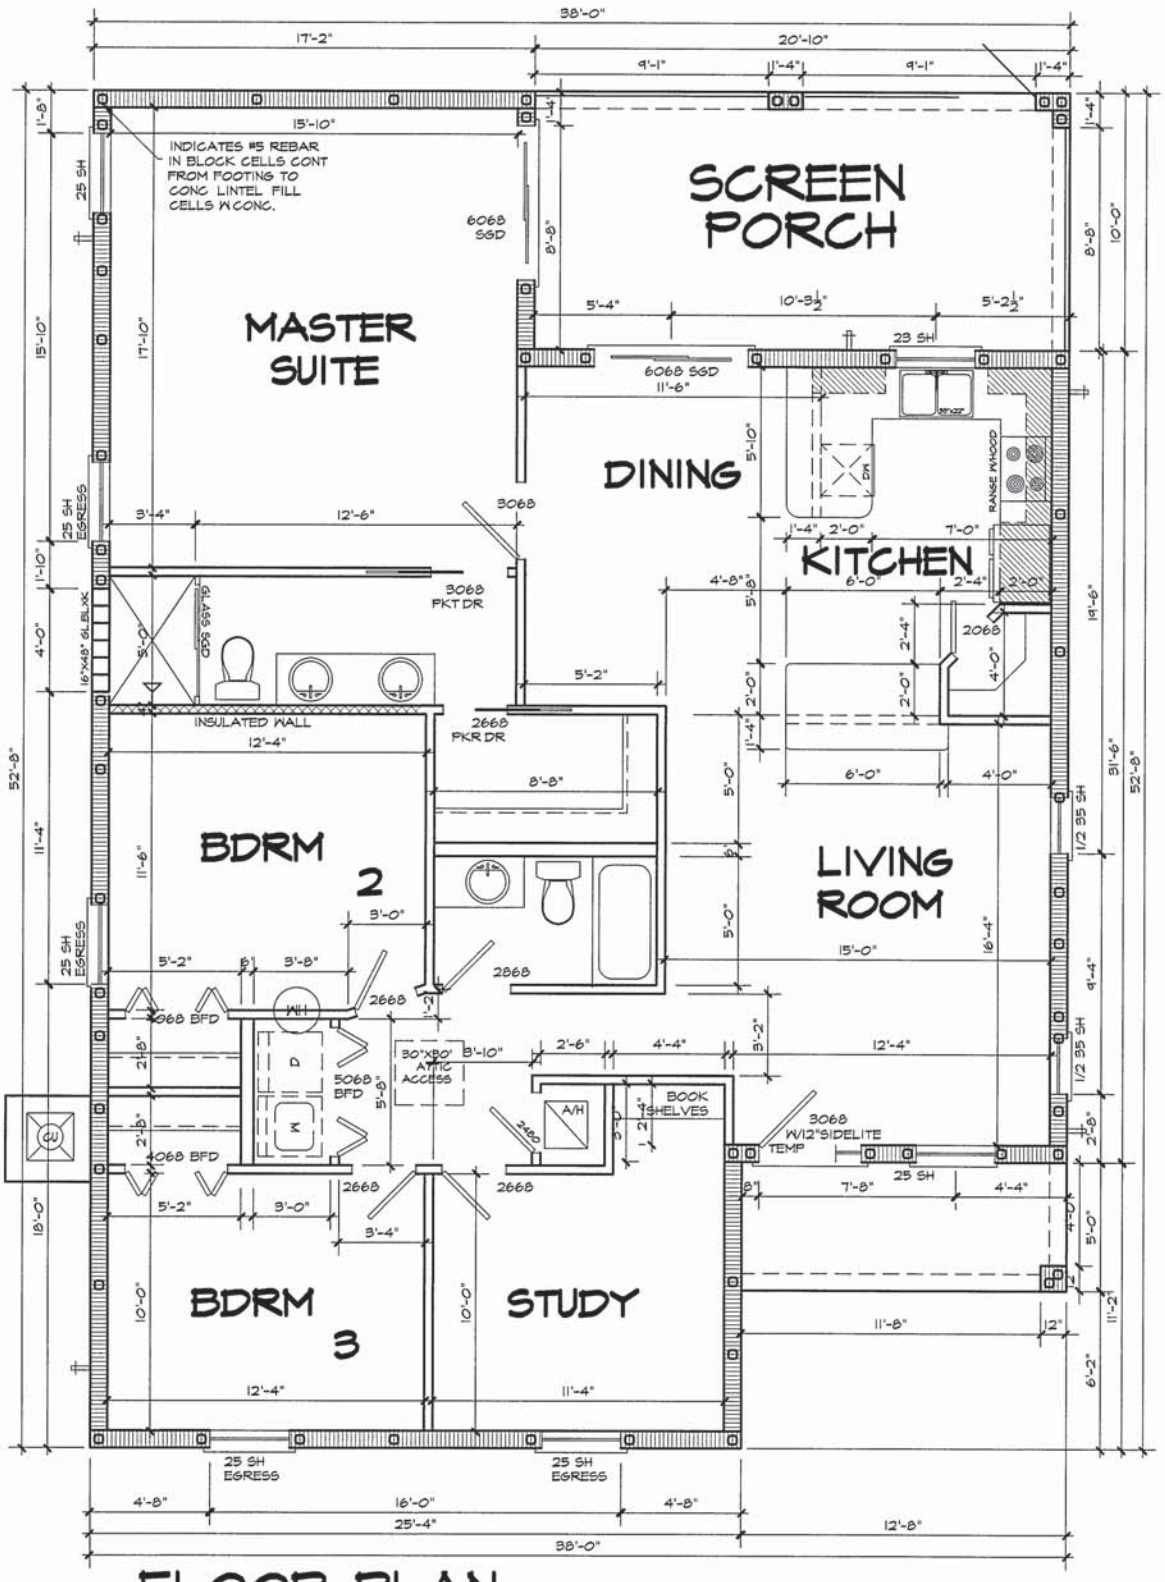

FLOOR PLAN

SCALE 1/4"= 1'-0"

AREA CALCULATIONS

LIVING	1652 S.F.
FRONT PORCH	63
REAR SCR. PORCH	208
TOTAL	1923 S.F.