VP-1

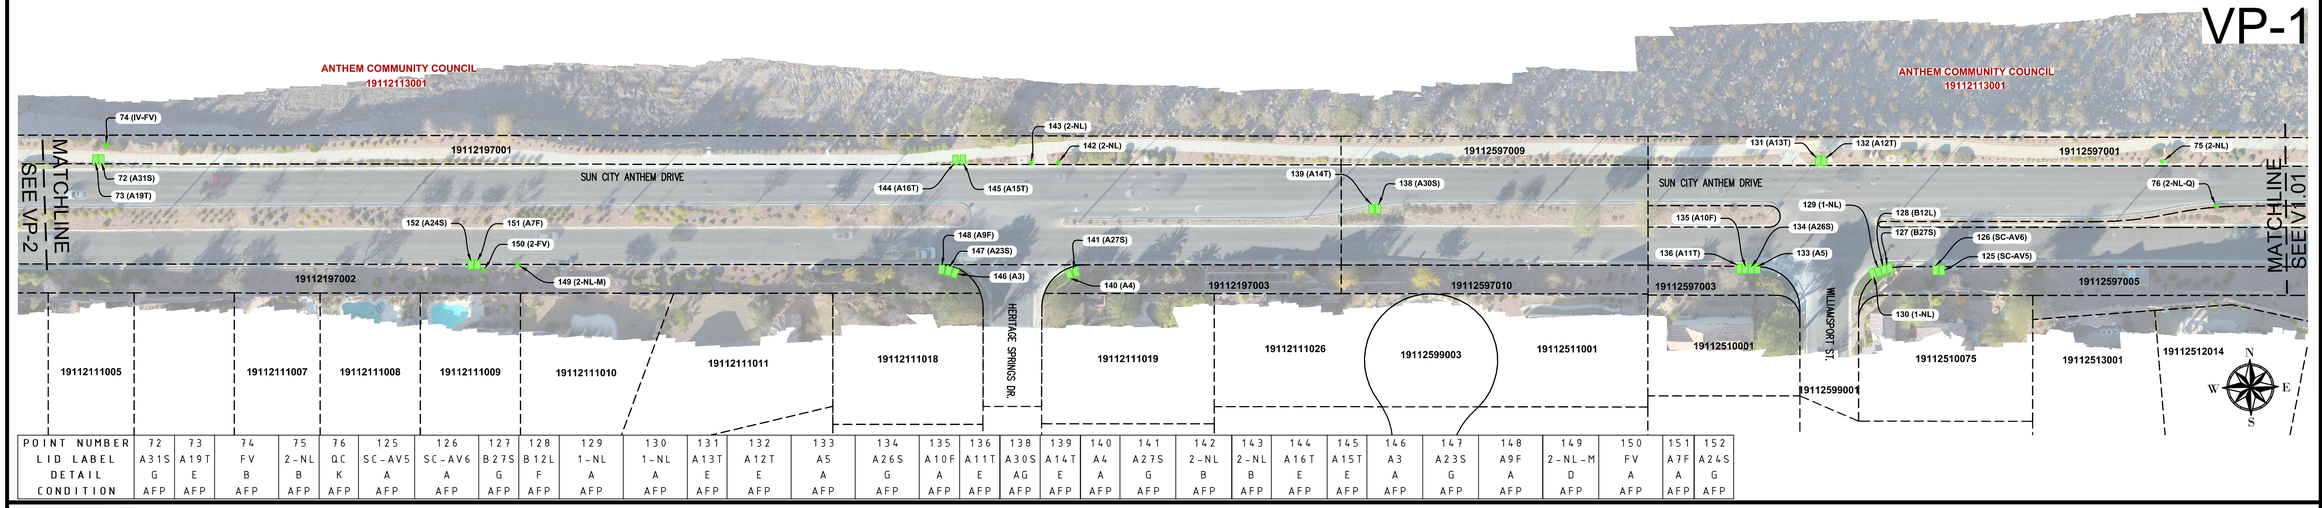

POINT NUMBER	72	73	74	75	76	125	126	127	128	129	130	131	132	133	134	135	136	138	139	140	141	142	143	144	145	146	147	148	149	150	151	152
LID LABEL	A31S	A19T	FV	2-NL	QC	SC-AV5	SC-AV6	B27S	B12L	1-NL	1-NL	A13T	A12T	A5	A26S	A10F	A11T	A30S	A14T	A4	A27S	2-NL	2-NL	A16T	A15T	A3	A23S	A9F	2-NL-M	FV	A7F	A24S
DETAIL	G	E	B	B	K	A	A	G	F	A	A	E	E	A	G	A	E	AG	E	A	G	B	B	E	E	A	G	A	D	A	A	G
CONDITION	AFP	AFP	AFP	AFP	AFP	AFP	AFP	AFP	AFP	AFP	AFP	AFP	AFP	AFP	AFP	AFP	AFP	AFP	AFP	AFP	AFP	AFP	AFP	AFP	AFP	AFP	AFP	AFP	AFP	AFP	AFP	AFP

VP-2

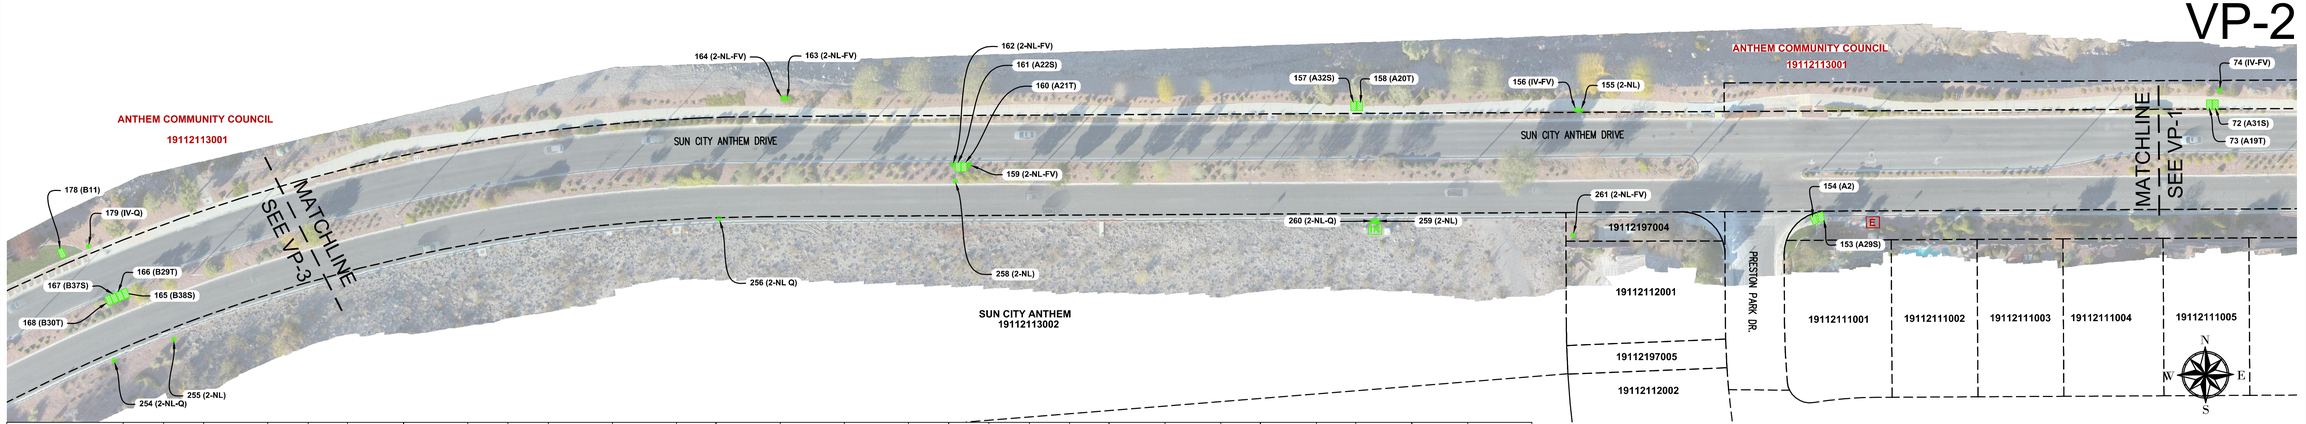

POINT NUMBER	72	73	74	153	154	155	156	157	158	159	160	161	162	163	164	165	166	167	168	178	179	254	255	256	258	259	260	261
LID LABEL	A31S	A19T	2-NL-FV	A29S	A2	2-NL	2-NL-FV	A32S	A20T	2-NL-FV	A21T	A22S	2-NL-FV	FV	FV	B38S	B29T	B37S	B30T	B11	IV-Q	IV-Q	2-NL	IV-Q	2-NL	2-NL	IV-Q	FV
DETAIL	A	A	A	A	A	A	A	A	A	A	A	A	A	B	B	G	E	G	E	A	K	K	B	K	B	B	K	B
CONDITION	AFP	AFP	AFP	AFP	AFP	AFP	AFP	AFP	AFP	AFP	AFP	AFP	AFP	AFP	AFP	AFP	AFP	AFP	AFP	AFP	AFP	AFP	AFP	AFP	AFP	AFP	AFP	AFP

VP-3

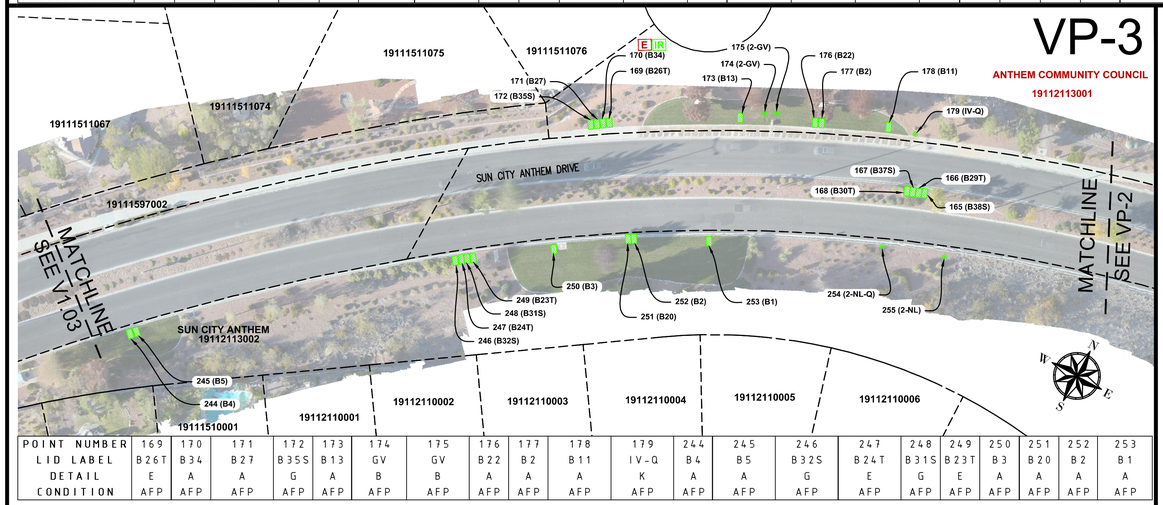

POINT NUMBER	169	170	171	172	173	174	175	176	177	178	179	244	245	246	247	248	249	250	251	252	253
LID LABEL	B26T	B34	B27	B35S	B13	GV	GV	B22	B2	B11	IV-Q	B4	B5	B32S	B24T	B31S	B23T	B3	B20	B2	B1
DETAIL	E	A	A	G	A	B	B	A	A	A	K	A	A	G	E	G	E	A	A	A	A
CONDITION	AFP	AFP	AFP	AFP	AFP	AFP	AFP	AFP	AFP	AFP	AFP	AFP	AFP	AFP	AFP	AFP	AFP	AFP	AFP	AFP	AFP

SYMBOL LEGEND

123-45-678-987 ANTHEM APN
PARCEL BOUNDARY
ELECTRIC METER
WATER METER
IRRIGATION CONTROL BOX
BACKFLOW PREVENTOR
PRESSURE REGULATOR
REMOTE CONTROL VALVE
MANUAL VALVE
VALVE
QUICK COUPLING VALVE
FLUSH VALVE
DRAIN VALVE
IRRIGATION HOUSING
IRRIGATION BOX

ABBREVIATIONS

AFP ..... APPEARS FUNCTIONING PROPERLY
1-NL ..... NO LABEL (IRRIGATION BOX)
2-NL ..... NO LABEL (IRRIGATION CAN)
IR CTRL ..... IRRIGATION CONTROL BOX
RM ..... REQUIRES MAINTENANCE
ROW ..... RIGHT OF WAY
VP ..... VIEWPORT

GENERAL MAPPING NOTES

1. THE OWNER, SITE DEVELOPER, CONTRACTOR, AND/OR THEIR AUTHORIZED AGENTS SHALL USE THIS DOCUMENT FOR REFERENCE ONLY. THE PROPERTY INFORMATION HEREIN SHALL NOT SERVE AS A LEGAL SURVEY RECORD. THE PREPARER WILL NOT HELD RESPONSIBLE FOR MISUSE OF THIS DATA SET.
2. PARCEL LINES SHOWN AS PER CLARK COUNTY ASSESSOR'S PARCEL MAPS CURRENT AS OF 12-14-18.

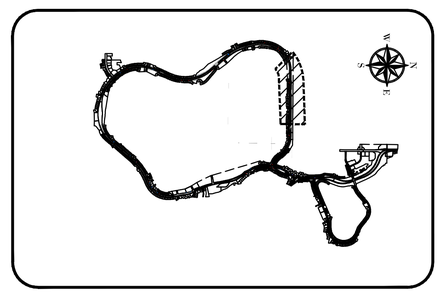

VICINITY MAP

GRAPHIC SCALE

50 0 25 50 100 200

(IN FEET)
1 inch = 50 ft.

Call before you Dig
Avoid cutting underground utility lines. It's costly.
Call 811
OR
1-800-227-2600

AVOID HITTING UNDERGROUND TRAFFIC SIGNAL UTILITIES AND STREET LIGHT SYSTEM CONDUITS. IT'S COSTLY!
CALL BEFORE YOU DIG UNDERGROUND
Call before you UnderGround
1-702-432-5300
FREEWAY AND ARTERIAL SYSTEMS OF TRANSPORTATION

Avoid overhead power line contact. It's costly.
Call before you Overhead
1-702-227-2929

REVISION APPROVAL BLOCK

APP.	DESCRIPTION	DATE	BY	REV. #

SCALE: 1"=50'
DRAWN BY: JA
DESIGNED BY: EF
CHECKED BY: EF
DATE: 02-19-2019
JOB NO:

PRONE-TO-DRONE
EXPERIENCE NEW HEIGHTS
WWW.PRONETODRONE.COM

INTEGRITY ENGINEERING
1771 E. Flamingo Rd., Suite 218-B
Las Vegas, NV 89119
Phone: 702-456-4664
ernie@integrity-engineering.net

ANTHEM COUNCIL LANDSCAPING PROPERTIES

WATER METERS, IRRIGATION VALVES, AND ELECTRIC METERS

NEVADA PROFESSIONAL ENGINEER - STATE OF NEVADA
ERNEST FREGGIARO
EXP. 06-30-19
CIVIL
No. 4604

SHEET
V1.02
3 OF 18 SHEETS
DRAWING NO.