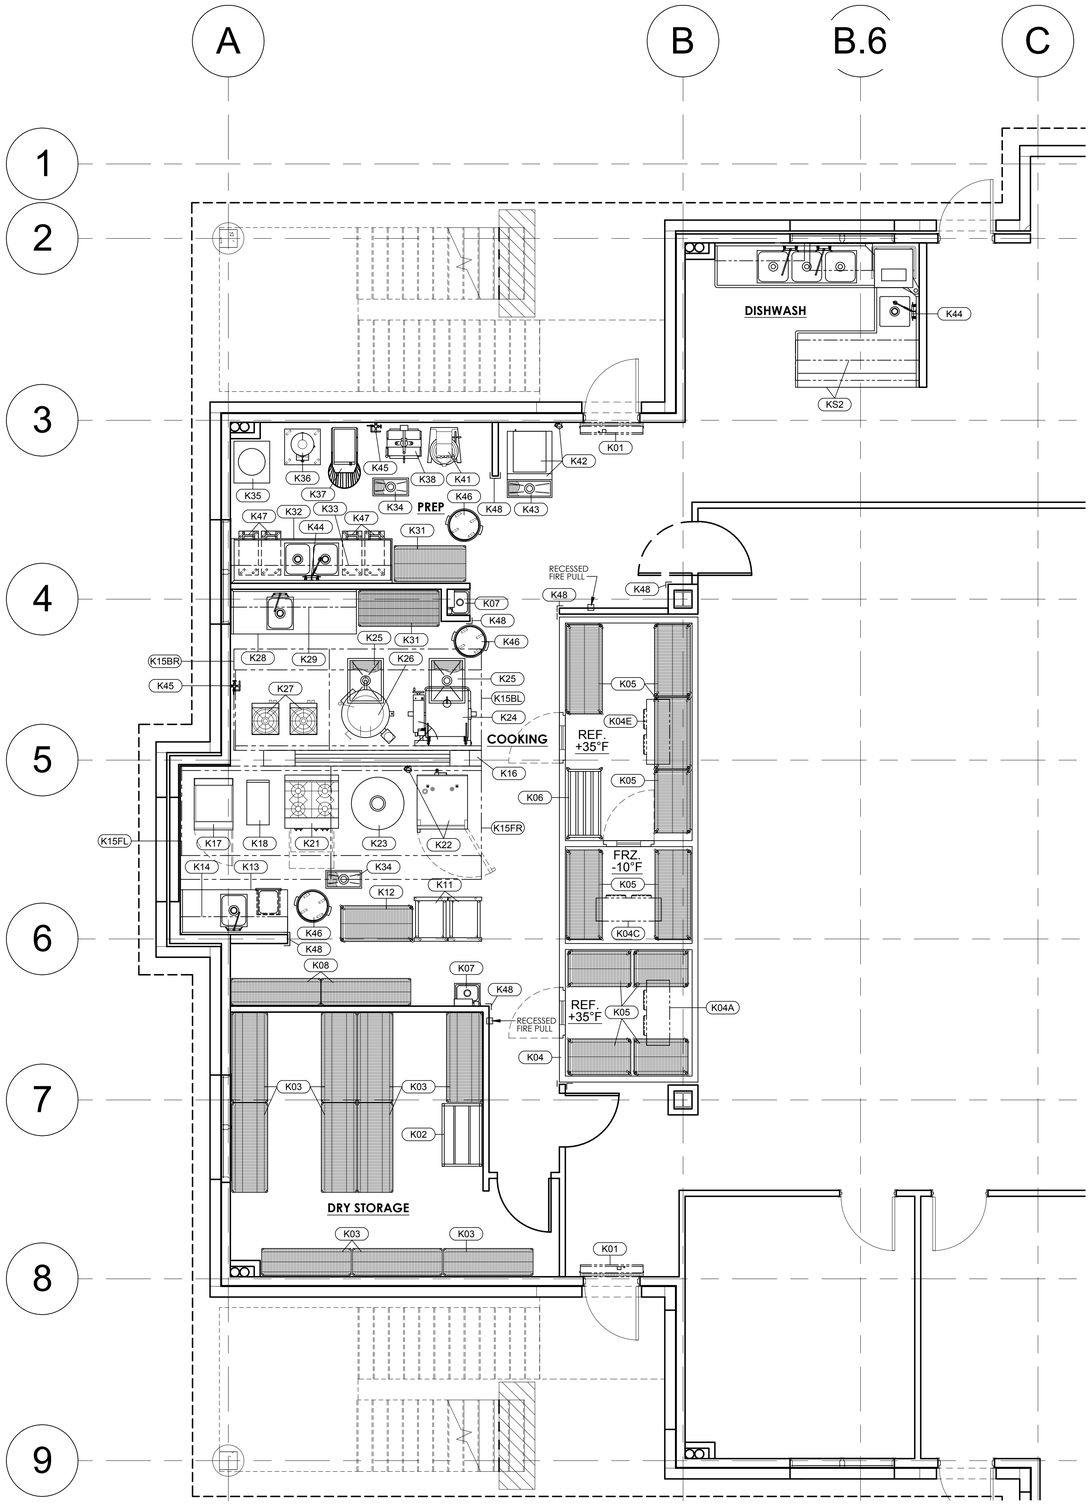

REMOTE CONDENSING UNITS

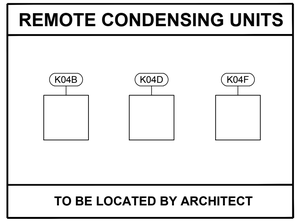

TO BE LOCATED BY ARCHITECT

FOOD SERVICE EQUIPMENT SCHEDULE

ITEM NO	QTY	EQUIPMENT CATEGORY	REMARKS
K01	2	AIR CURTAIN	
K02	1	CAN RACK	
K03	10	WIRE SHELVING, DRY STORE	
K04	1	WALK-IN, COMPLEX	
K04A	1	EVAPORATOR, +35*F	
K04B	1	CONDENSING UNIT, +35*F	
K04C	1	EVAPORATOR, +35*F	
K04D	1	CONDENSING UNIT, +35*F	
K04E	1	EVAPORATOR, -10*F	
K04F	1	CONDENSING UNIT, -10*F	
K05	10	WIRE SHELVING, WALK-IN	
K06	1	DUNNAGE SHELF	
K07	2	HAND SINK W/SOAP & TOWEL DISPENSER	
K08	2	WIRE SHELVING	
K09		SPARE NO	
K10		SPARE NO	
K11	2	PAN RACK	
K12	1	WIRE SHELVING	
K13	1	WORKTABLE W/SINK	
K14	1	SHELVING, WALL-MOUNTED	
K15FL	1	EXHAUST HOOD W/FIRE SUPP SYSTEM & MAKE-UP AIR	
K15FR	1	EXHAUST HOOD W/FIRE SUPP SYSTEM & MAKE-UP AIR	
K15BL	1	EXHAUST HOOD W/FIRE SUPP SYSTEM & MAKE-UP AIR	
K15BL	1	EXHAUST HOOD W/FIRE SUPP SYSTEM & MAKE-UP AIR	
K16	1	UTILITY DISTRIBUTION SYSTEM	
K17	1	FRYER W/ FILTERATION UNIT	
K18	1	SPACER TABLE	
K19		SPARE NO	
K20		SPARE NO	
K21	1	4- BURNER RANGE W/ OVEN	
K22	1	COMBI OVEN W/ WATER FILTER	
K23	1	CHAPPATI MACHINE	
K24	1	SKILLET TILTING, 30GALS	
K25	2	FLOOR TROUGH & GRATE	
K26	1	KETTLE TILTING, 40GALS	EXISTING
K27	2	STOCK POT RANGE	
K28	1	WORKTABLE W/SINK	EXISTING
K29	1	SHELVING, WALL-MOUNTED	EXISTING
K30		SPARE NO	
K31	2	WIRE SHELVING	
K32	1	WORKTABLE W/ 2-SINKS	
K33	1	SHELVING, WALL-MOUNTED	
K34	2	FLOOR TROUGH & GRATE	
K35	1	MASALA GRINDER	EXISTING
K36	1	POTATO PEELER	EXISTING
K37	1	DOUGH KNEADER, 40QT	
K38	1	DOUGH DIVIDER	
K39		SPARE NO	
K40		SPARE NO	
K41	1	PLANETRY MIXER	EXISTING
K42	1	ICE CUBER W/ ICE BIN & WATER FILTER	EXISTING
K43	1	FLOOR TROUGH & GRATE	
K44	2	FAUCET, PRE-RINSE SINK	
K45	2	FAUCET, POT FILLER	
K46	3	TRASH BIN	
K47	4	INGREDIENT BIN	
K48	LOT	CORNER GUARD.	
KS1	1	COUNTERTOP GRIDDLE W/ STAND	
KS2	1	SOILED DISH TABLE	

Foodservice Consultant:

Concept Magik

FoodService Design & Business Consultants
18913 Coral Grove Terrace
Germantown, MD 20854
Tel: 301-515-7999
email: vjo@concept-magik.com
www.concept-magik.com

Seal

FOODSERVICE CONSULTANTS SOCIETY INTERNATIONAL
VIJAY OZA
FCS
706377
PROFESSIONAL MEMBER

Project

FOODSERVICE EQUIPMENT LAYOUT

RADHA KRISHNA TEMPLE

1450 N. WATTERS ROAD
ALLEN, TX 75013

ISSUE	DATE	DESCRIPTION

PROJECT NUMBER	CM170123
SCALE	1/4"=1'-0"
DRAWN	TCG
DATE	06/05/2020

SHEET DESCRIPTION

FOODSERVICE EQUIPMENT PLAN

SHEET NUMBER

FS-1