REILLY

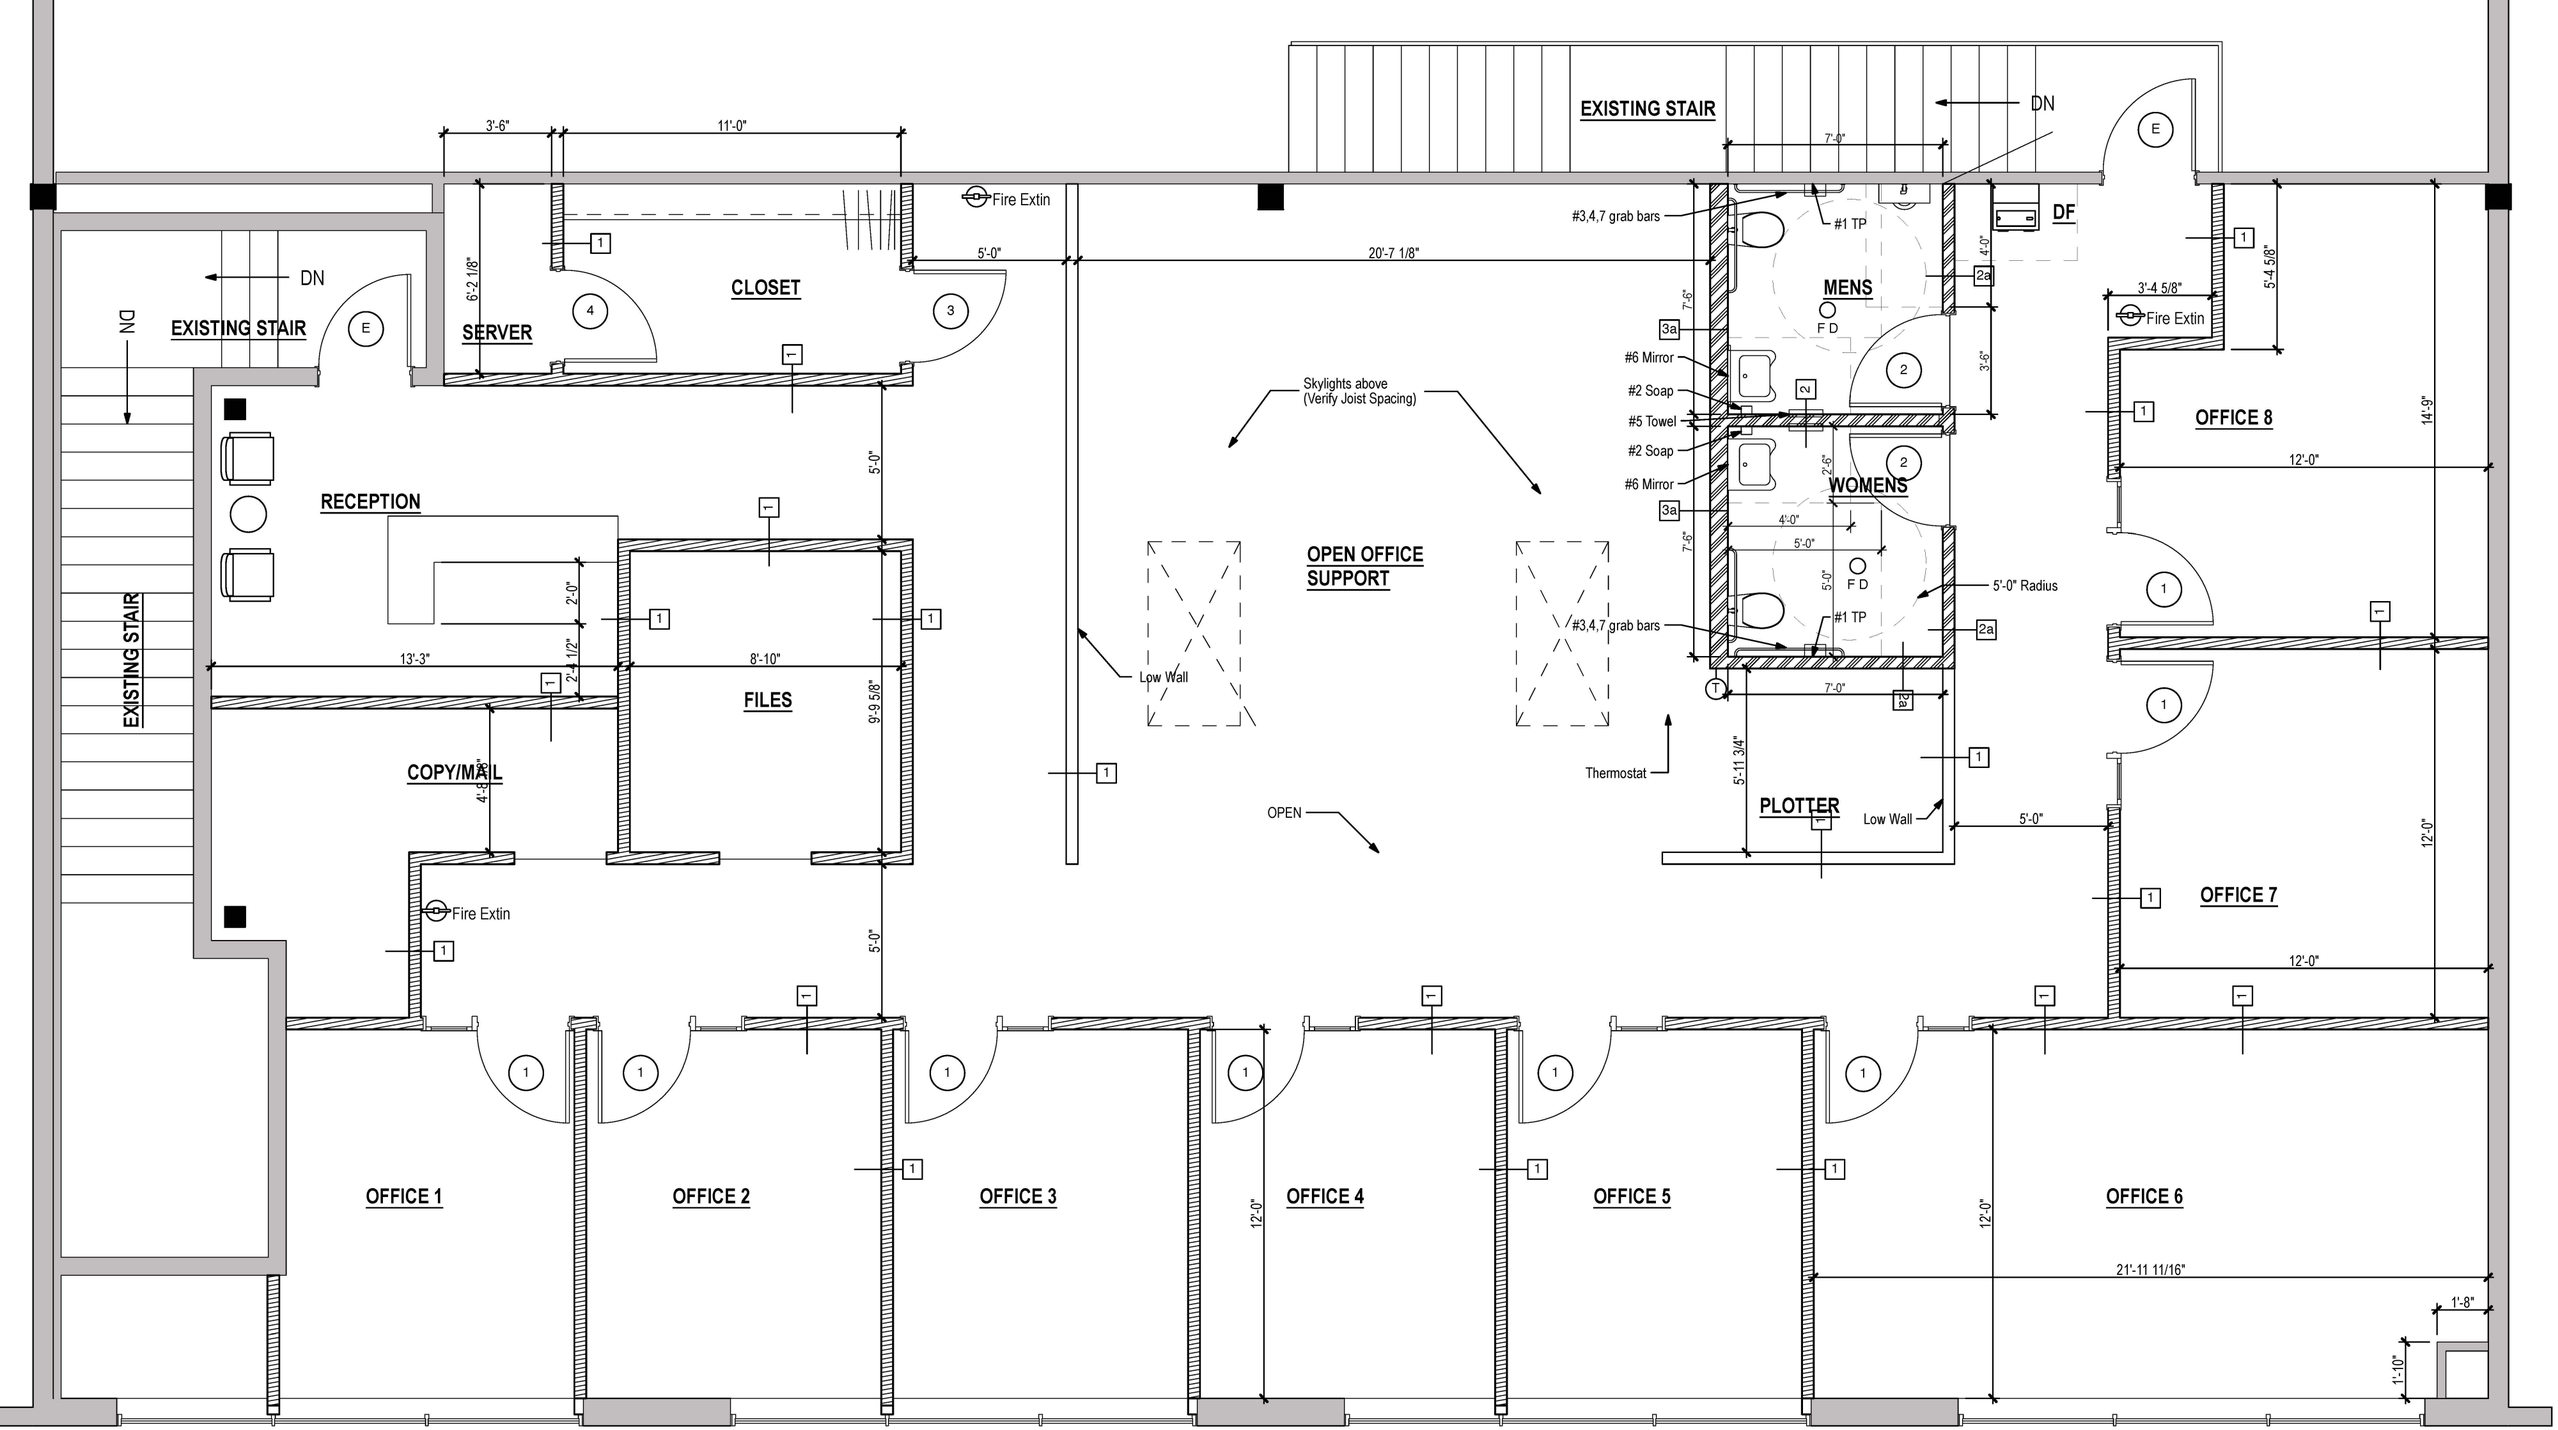

1
A-1

Architectural Plan
SCALE: 1/4" = 1'-0"