SECTION 3 T.19N., R.16E., W.M.
KITTITAS COUNTY

SR 10

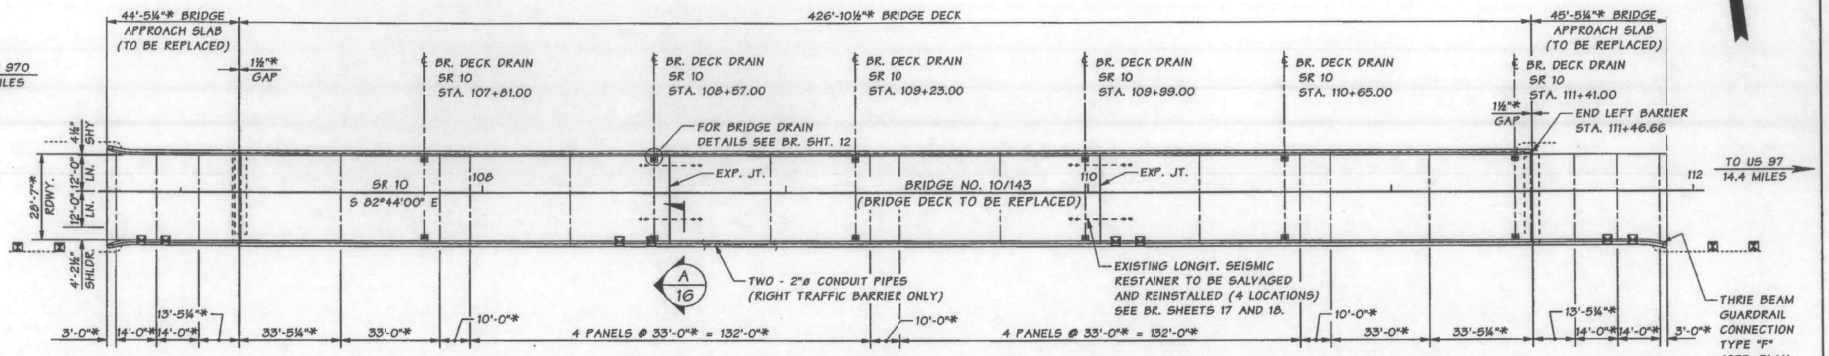

PLAN

▣ JUNCTION BOX NEMA 55, FOR LOCATIONS SEE BR. SHT. 20.

▣ TYPE 1, JUNCTION BOX

* NOTE: EXISTING DIMENSIONS ARE BASED ON INSPECTION REPORTS AND AS-BUILT PLANS. ALL DIMENSIONS NOTED WITH AN ASTERISK(*) SHALL BE FIELD MEASURED BY THE CONTRACTOR PRIOR TO ORDERING MATERIALS AND PROCEEDING WITH CONSTRUCTION.

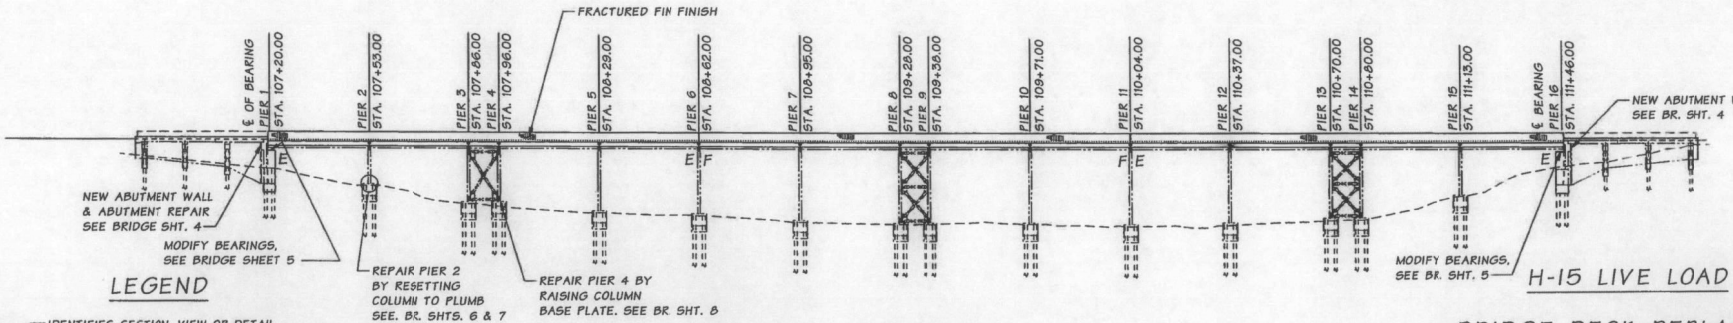

ELEVATION

H-15 LIVE LOAD

BRIDGE DECK REPLACEMENT

LEGEND

B 15 — IDENTIFIES SECTION, VIEW OR DETAIL

TAKEN OR SHOWN ON BRIDGE SHEET 15

B — TAKEN OR SHOWN ON THE SAME SHEET

Bridge Design Engr.	Khaleghi, B	H:\Y-Team\BRISTOL FILL BRIDGE\window files\LAYOUT.WND					REGION NO.	STATE	FED. AID PROJ. NO.	SHEET NO.	TOTAL SHEETS
Supervisor	Anderson, MW						10	WASH.			
Designed By	Anderson, MW 08/11						JOB NUMBER				
Checked By	Boone, CR 11/11										
Detailed By	Andreotti, L 08/11										
Bridge Projects Engr.											
Prelim. Plan By											
Architect/Specialist		DATE	REVISION	BY	APPD						

Wed Feb 22 15:05:41 2012

BRIDGE AND STRUCTURES OFFICE

JUGESH KAPUR — STATE OF WASHINGTON — 20468 — REGISTERED PROFESSIONAL ENGINEER

2/23/12

Washington State Department of Transportation

SR 10
BRISTOL FILL BRIDGE
DECK REPLACEMENT
BRIDGE NO. 10/143

LAYOUT

BRIDGE SHEET NO. 1
SHEET 9 OF 37 SHEETS

SR 10 FILE NO. SHEET 1

Sheet 1 Layout
Provided to Builders Exchange of WA, Inc. For usage Conditions Agreement see www.bxwa.com - Always Verify Scale