DESIGN PUBLIC HEARING

PROJECT WBS No. 34453.1.1 (R-2536)
F.A. PROJECT NHF-64(19)

RANDOLPH COUNTY

US 64 IMPROVEMENTS – ASHEBORO

ROLL 1 OF 5

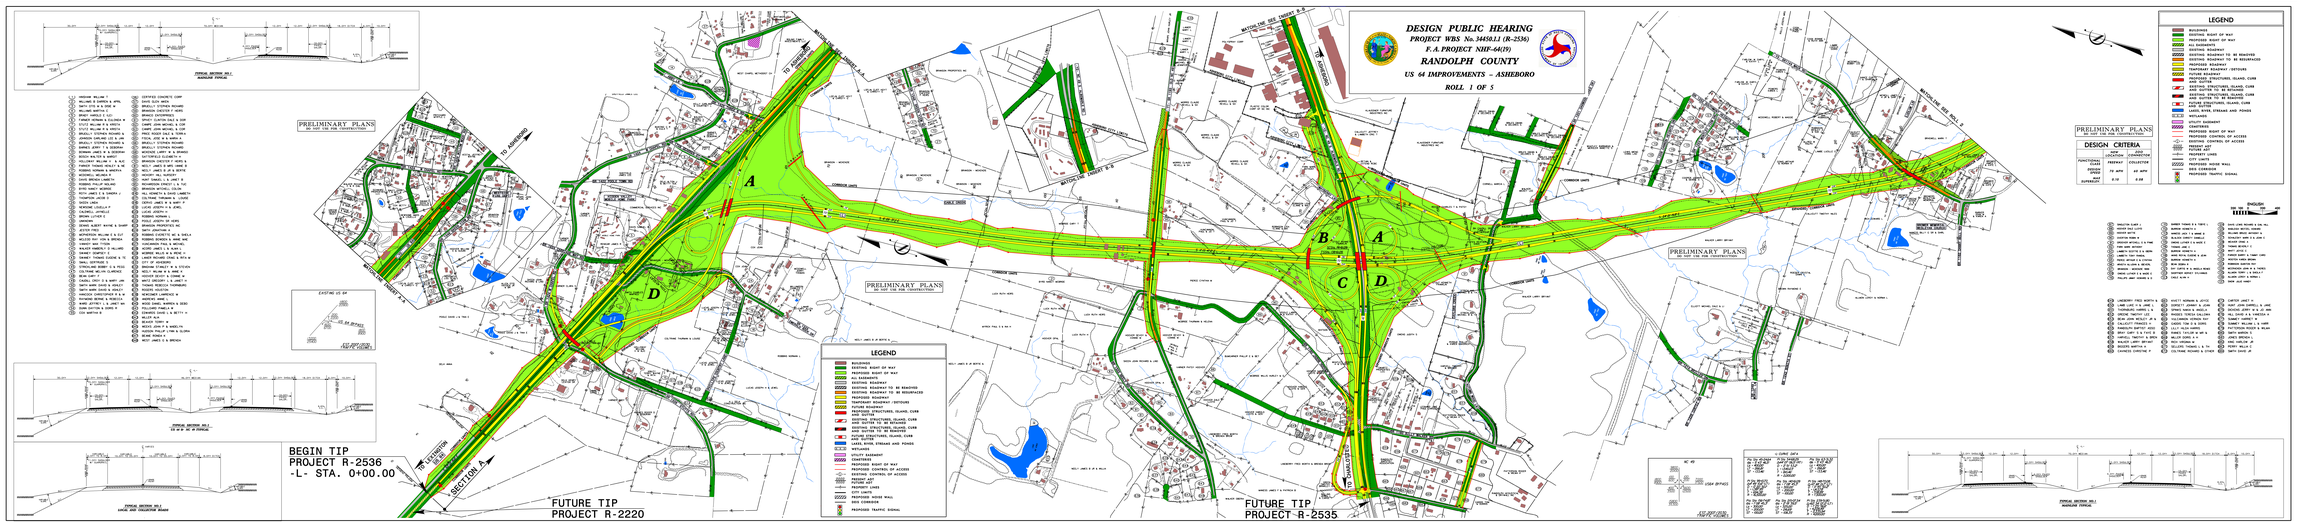
DESIGN PUBLIC HEARING
PROJECT WBS No. 34453.1.1 (R-2536)
F.A. PROJECT NHF-64(19)
RANDOLPH COUNTY
US 64 IMPROVEMENTS – ASHEBORO
ROLL 1 OF 5
PRELIMINARY PLANS
DO NOT USE FOR CONSTRUCTION
DESIGN CRITERIA
LEGEND
BEGIN TIP
PROJECT R-2536
-L- STA. 0+00.00
FUTURE TIP
PROJECT R-2220
FUTURE TIP
PROJECT R-2535
SECTION A
SECTION B
SECTION C
SECTION D
EXISTING US 64
US 64 BYPASS
TYPICAL SECTION NO.1
MAINLINE TYPICAL
TYPICAL SECTION NO.2
US 64 W. BR. AT BRIDGE
TYPICAL SECTION NO.3
RAMP AND COLLECTOR RAMP
TYPICAL SECTION NO.4
MAINLINE TYPICAL
WATER LINE SEE SHEET 8-B
WATER LINE SEE SHEET 9-A
WATER LINE SEE ROLL 2
SEWER LINE SEE SHEET 8-B
SEWER LINE SEE SHEET 9-A
SEW