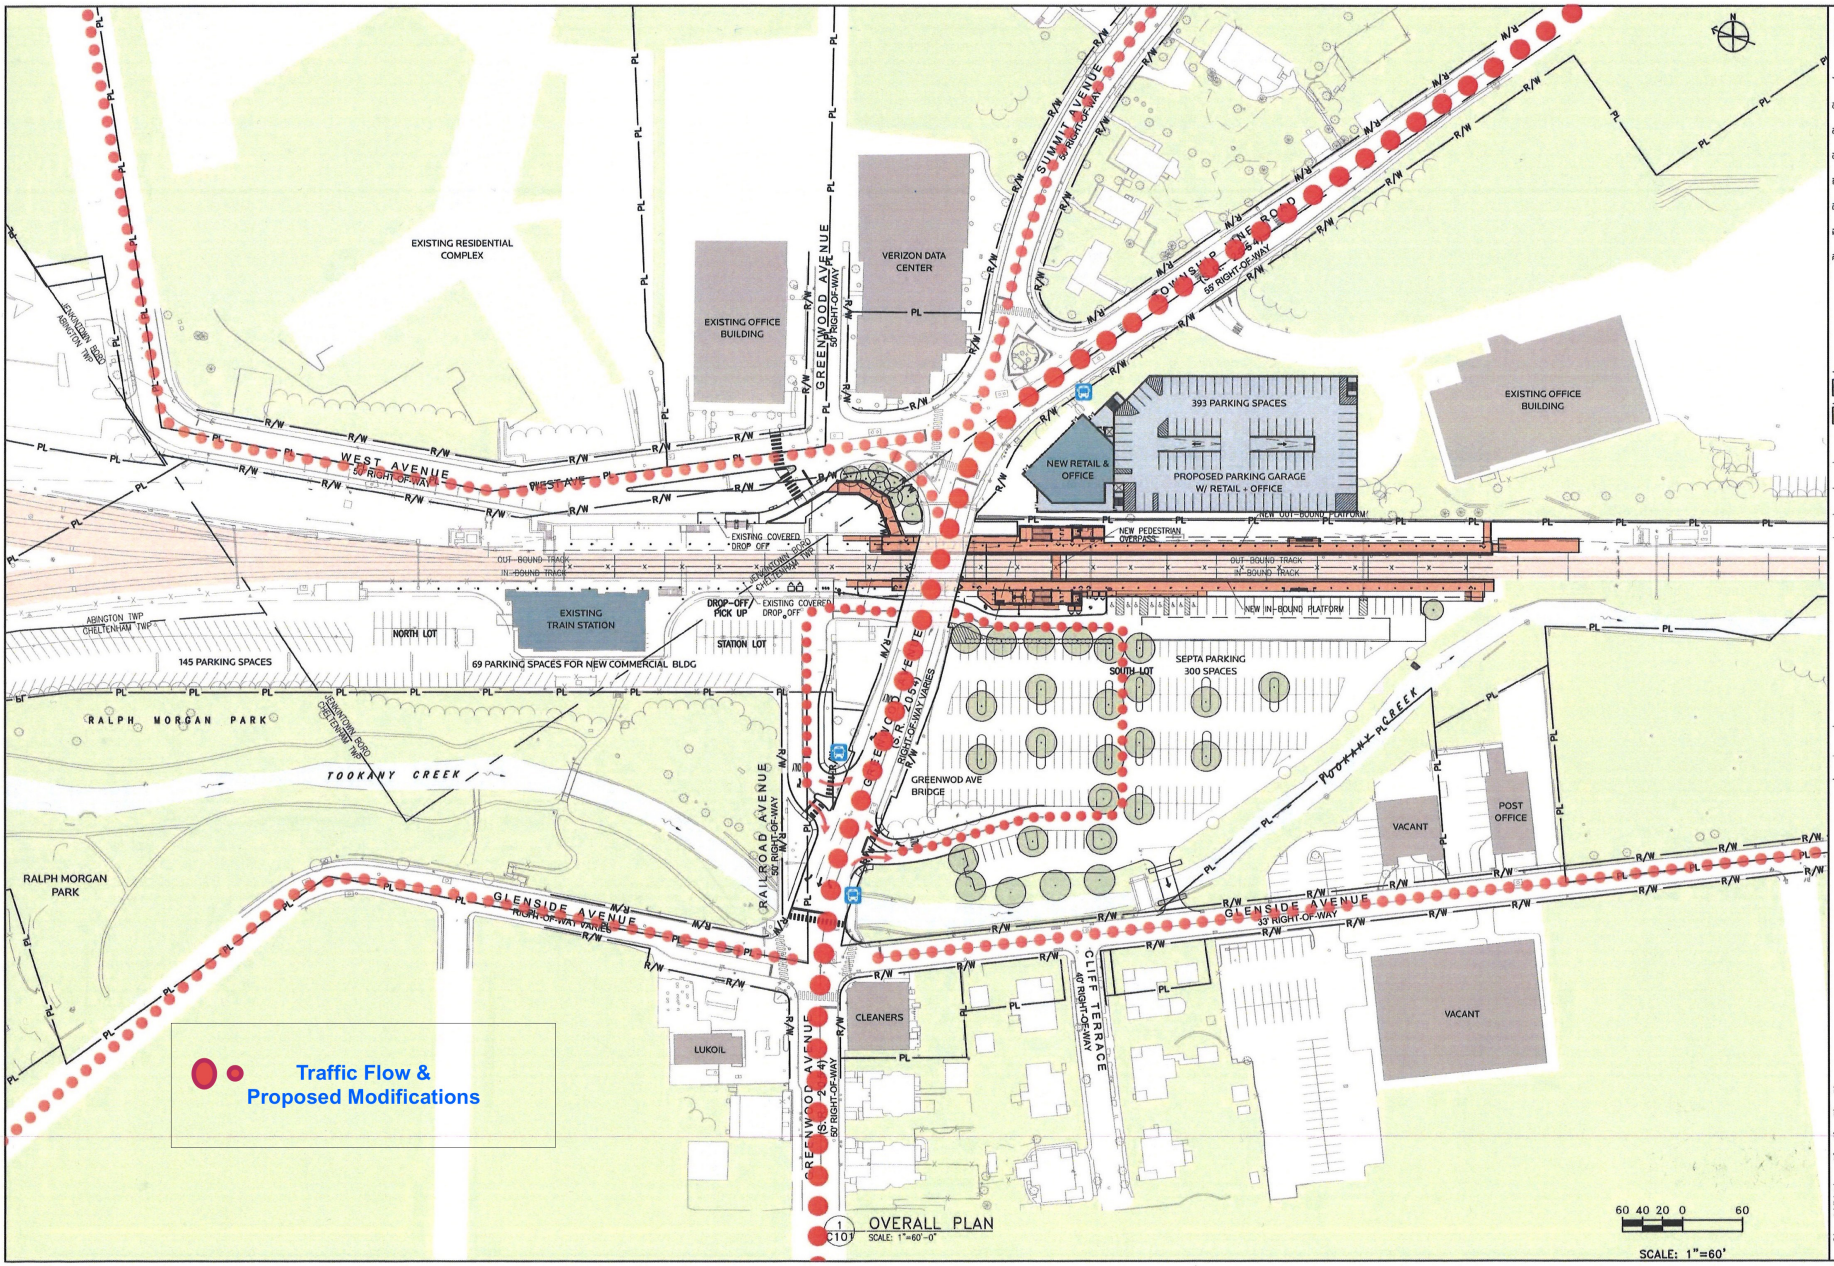

SOUTHEASTERN PENNSYLVANIA TRANSPORTATION AUTHORITY
EM&C DIVISION
1234 MARKET ST, 13TH FL.
PHILADELPHIA, PA 19107

CHIEF ENGINEER - EM&C
CHIEF ENGINEERING OFFICER - SMI
CHIEF RAIL TRANSIT OFFICER
SYSTEM SAFETY
DIRECTOR OF ENGINEERING - RMI
MANAGER - ARCH / ENGINEERING
PROJECT MANAGER

Gannett Fleming
FOUNTAIN HOUSE ARCHITECTS

REV	DATE	DESCRIPTION	BY	CKD	APD
-	-	-	-	-	-

C:\PW\WORKING\EPPW01\DMG\FARLAND\D0484836\D070-CP-101.DWG

MONTGOMERY COUNTY
GLENSIDE COMBINED
JENKINTOWN - WYNCOTE STATION ACCESSIBILITY IMPROVEMENTS
CIVIL
OVERALL PLAN

SCALE	SCALE FACTOR
AS NOTED	1:1
DATE	DRAWN BY
10/16/2019	CHECKED BY
WORK ORDER NO.	
S765143	
SHEET NUMBER	
C101	
DWG NO.	OF
SHT NO.	OF
ARCHIVE NO.	
COMPUTER FILE NO.	REV. NO.
	0

DATE PRINTED: 10/22/2019 2:23:41 PM

60% SUBMISSION