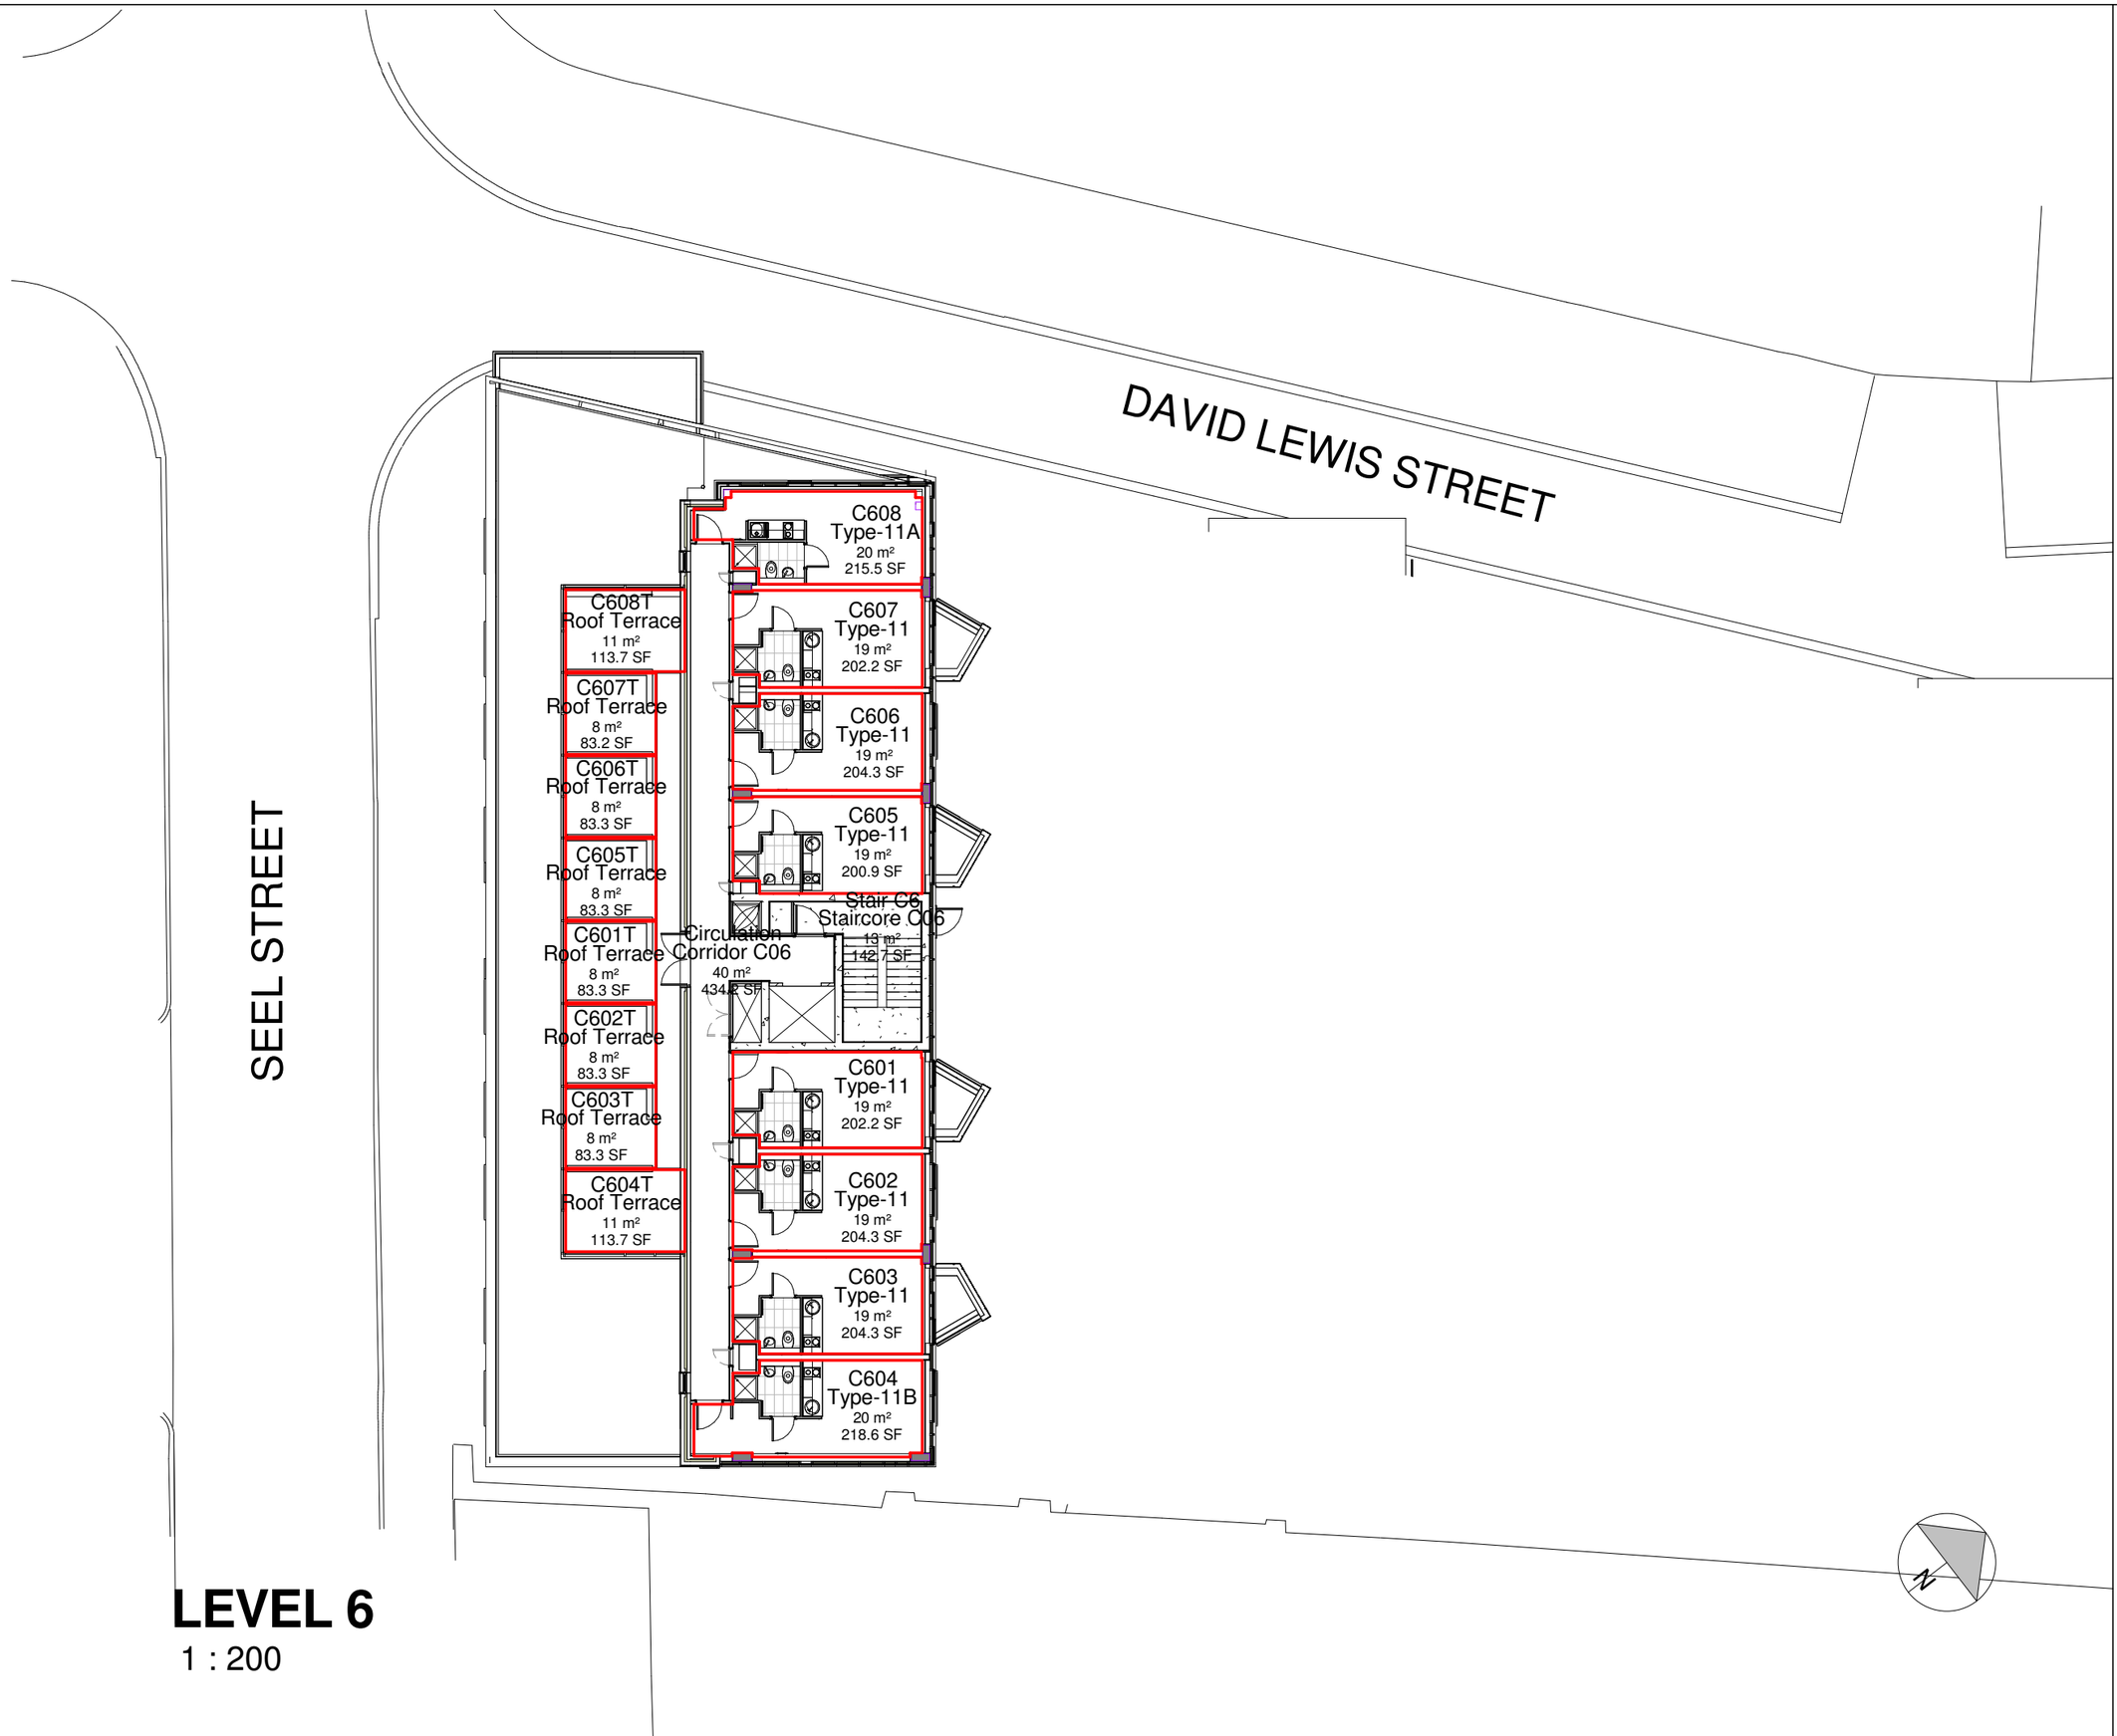

LEVEL 6

1 : 200

FORMROOM·ARCHITECTS

7 Constance Street
Knott Mill
Manchester
M15 4JQ

Tel: +44 (0)161 870 1152

www.formroomarchitects.com

Copyright © 2011 Formroom.

The concepts and information contained on this drawing are the property of Formroom Ltd. Use or copying of this drawing in whole or in part without the written permission of Formroom constitutes an infringement of copyright.

Limitation: This drawing has been prepared on behalf of and for the exclusive use of Formrooms Client and is subject to and issued in connection with the provisions of the agreement between Formroom and its client. Formroom accepts no liability or responsibility whatsoever for or in respect of any use of or reliance upon this drawing by and any third party.

Dimensioning: Figured dimensions only to be taken from this drawing. All dimensions to be checked on site. Architects to be informed immediately of any discrepancies before work proceeds.

Rev.	Description	Date

Client	Vermont
Project	Seel Street - Liverpool
Title	Block C Conveyancing Plan - Level 6
Status	Construction
Project number	0251
Date	01/14/15
Drawn by	RJ
Checked by	Checker
Scale	1 : 200@A3
Drawing No.	0251_ 80_524
Revision	

09/09/2015 14:32:38