MAGNOLIA INDEPENDENT SCHOOL DISTRICT
WILLIAMS ELEMENTARY SCHOOL
MAGNOLIA, TEXAS

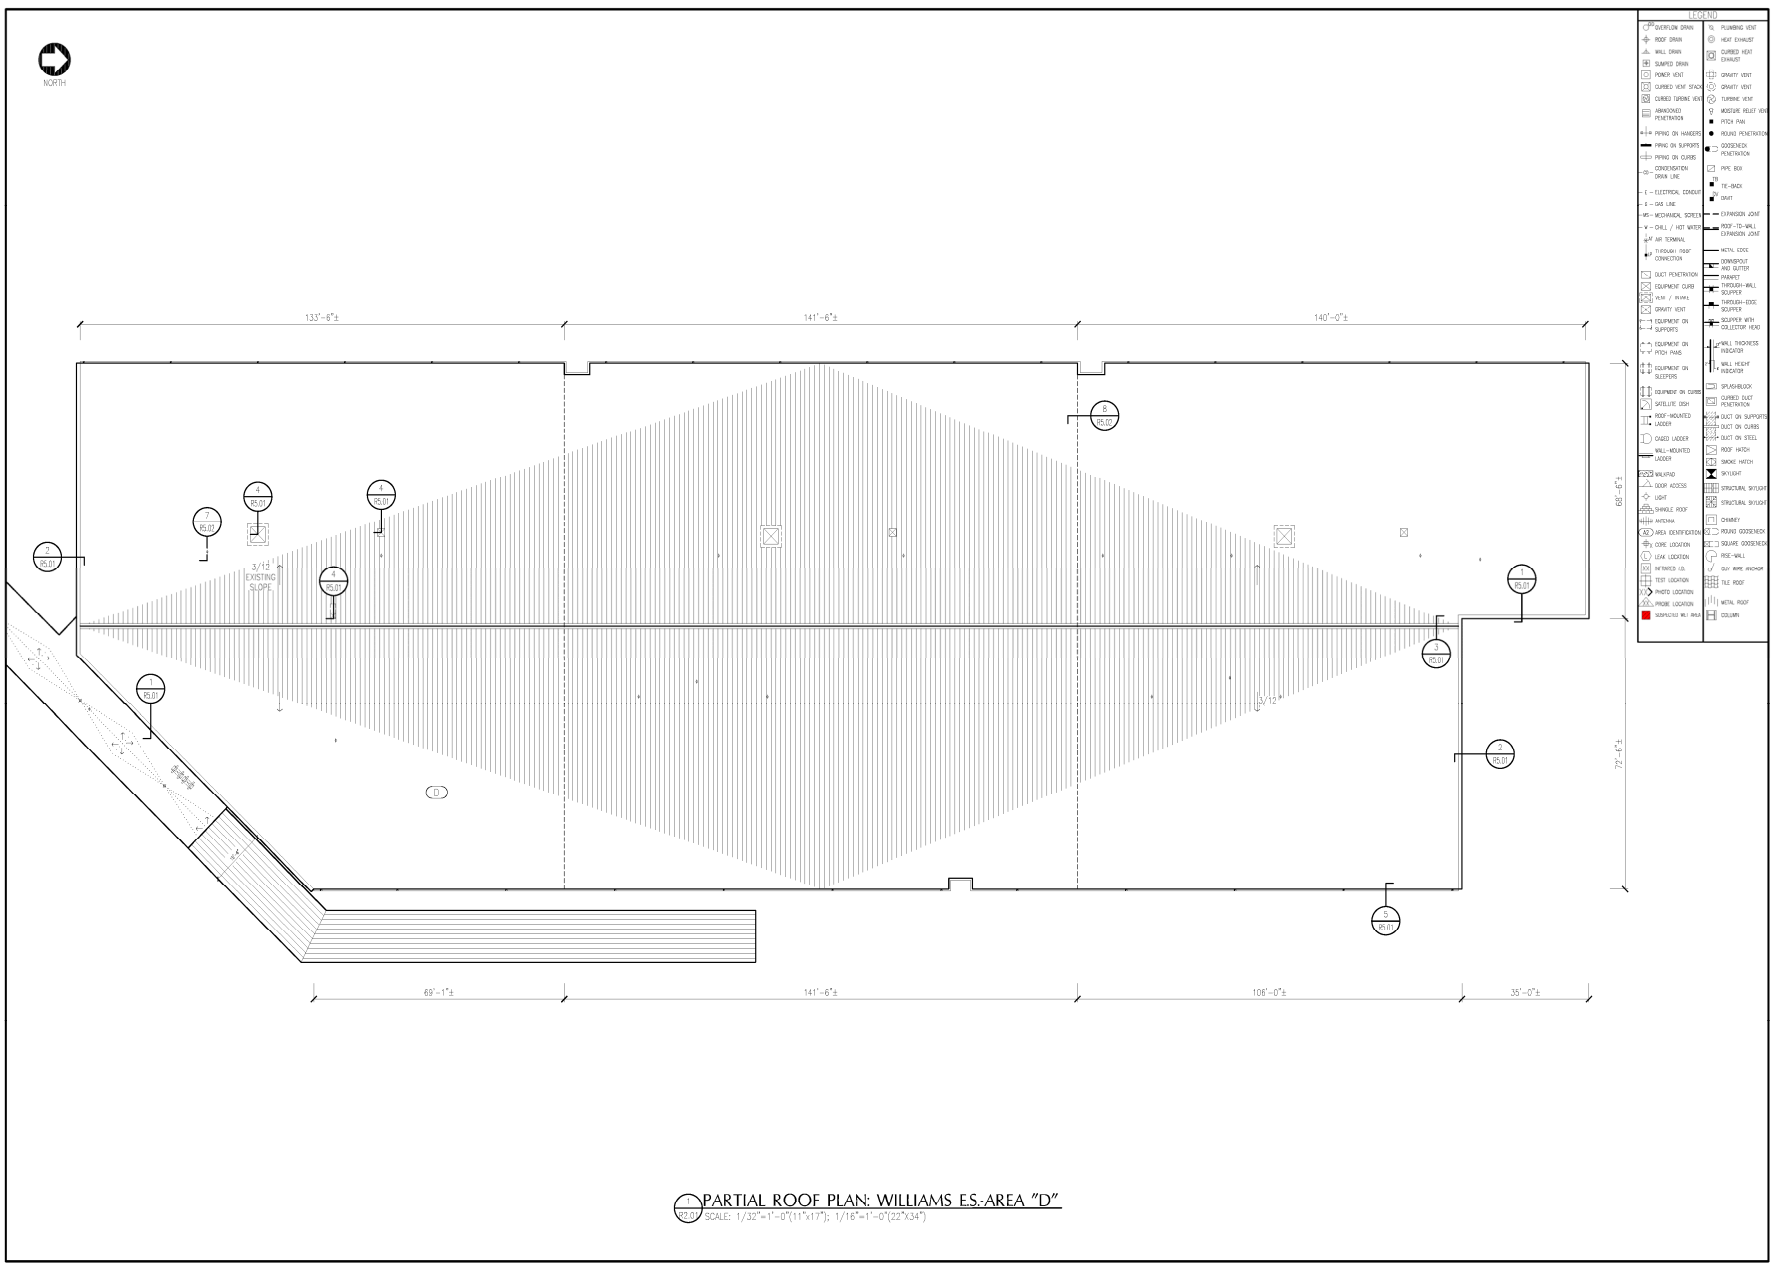

1 PARTIAL ROOF PLAN: WILLIAMS E.S.-AREA "D"
R2.01 SCALE: 1/32"=1'-0"(11"x17"); 1/16"=1'-0"(22"X34")

PRICE CONSULTING, INC.
PRICE CONSULTING, INC.
7150 WINCHESTER DRIVE, SUITE A
SPRING, TEXAS 77379
(281) 257-1729
PCI PROJECT NO: 12220.23.01
TX P.C. FIRM # F-3814

KARL A. SCHAACK
STATE OF TEXAS
51970
REGISTERED
PROFESSIONAL
ENGINEER
9/19/24
F-3814

OWNERSHIP OF DOCUMENTS
THIS DOCUMENT, AND THE IDEAS AND DESIGNS INCORPORATED HEREIN, AS AN INSTRUMENT OF PROFESSIONAL SERVICE, IS THE PROPERTY OF PRICE CONSULTING INCORPORATED AND IS NOT TO BE USED IN WHOLE OR IN PART FOR ANY OTHER PROJECT WITHOUT THE WRITTEN AUTHORIZATION OF PRICE CONSULTING INCORPORATED
©2024

MAGNOLIA INDEPENDENT SCHOOL DISTRICT
WILLIAMS ELEMENTARY SCHOOL
18101 FM 1488 MAGNOLIA, TX

Job Number
12220.23.01
Drawn by
ESG
Checked by
KAS
Date
09/19/24
CD
Revised

Sheet Name
PARTIAL ROOF PLAN

Sheet Number
R2.01