BAPTIST HOSPITALS OF SOUTHEAST TEXAS
ORANGE MEDICAL OFFICE BUILDING
ORANGE, TEXAS

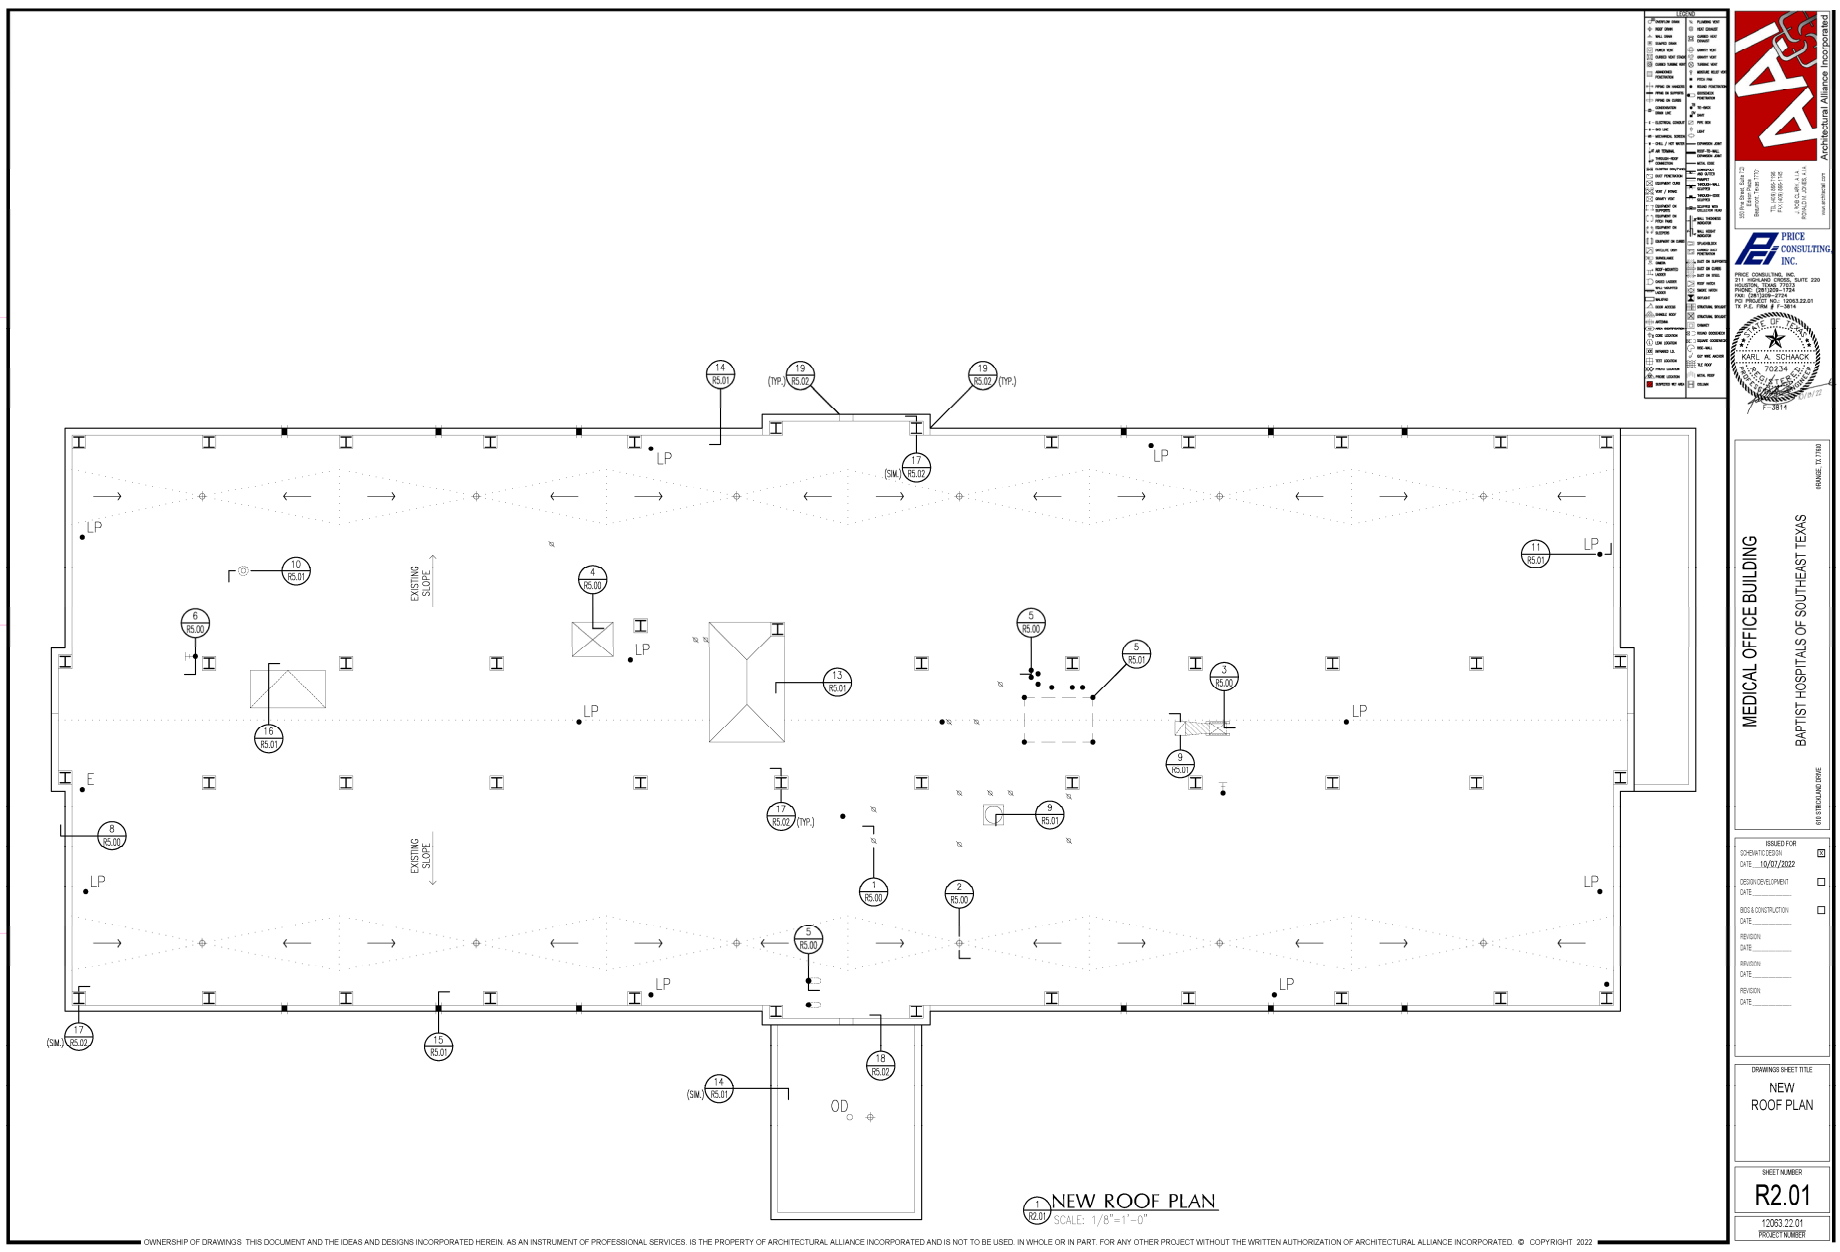

NEW ROOF PLAN
SCALE: 1/8" = 1'-0"

Architectural Alliance Incorporated
PRICE CONSULTING, INC.
211 HIGHLAND CROSS, SUITE 220
HOUSTON, TEXAS 77073
PHONE: (281)209-1724
FAX: (281)209-2724
PCI PROJECT NO.: 12063.22.01
TX P.E. FIRM # F-3614

MEDICAL OFFICE BUILDING
BAPTIST HOSPITALS OF SOUTHEAST TEXAS
610 STROUD AND DRIVE
ORANGE, TX 77630

ISSUED FOR
SCHEMATIC DESIGN
DATE 10/07/2022
DESIGN DEVELOPMENT
DATE
BIDS & CONSTRUCTION
DATE
REVISION
DATE
REVISION
DATE
REVISION
DATE

DRAWINGS SHEET TITLE
NEW ROOF PLAN

SHEET NUMBER
R2.01

12063.22.01
PROJECT NUMBER

OWNERSHIP OF DRAWINGS: THIS DOCUMENT AND THE IDEAS AND DESIGNS INCORPORATED HEREIN, AS AN INSTRUMENT OF PROFESSIONAL SERVICES, IS THE PROPERTY OF ARCHITECTURAL ALLIANCE INCORPORATED AND IS NOT TO BE USED, IN WHOLE OR IN PART, FOR ANY OTHER PROJECT WITHOUT THE WRITTEN AUTHORIZATION OF ARCHITECTURAL ALLIANCE INCORPORATED. © COPYRIGHT 2022