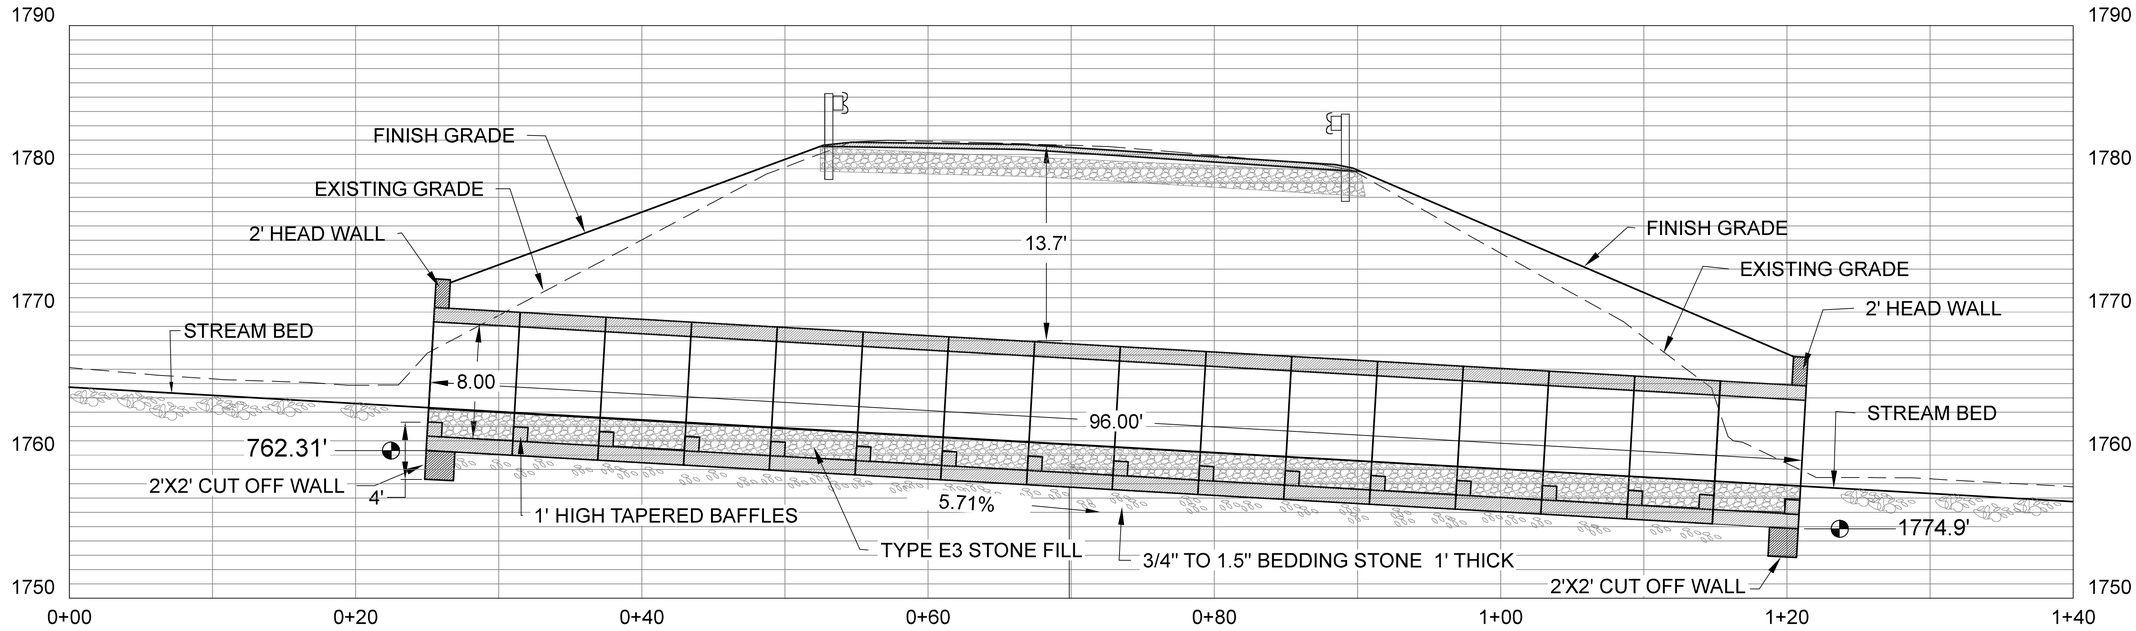

STREAM PROFILE 1"=5' HORZ.; 1"=5' VERT.

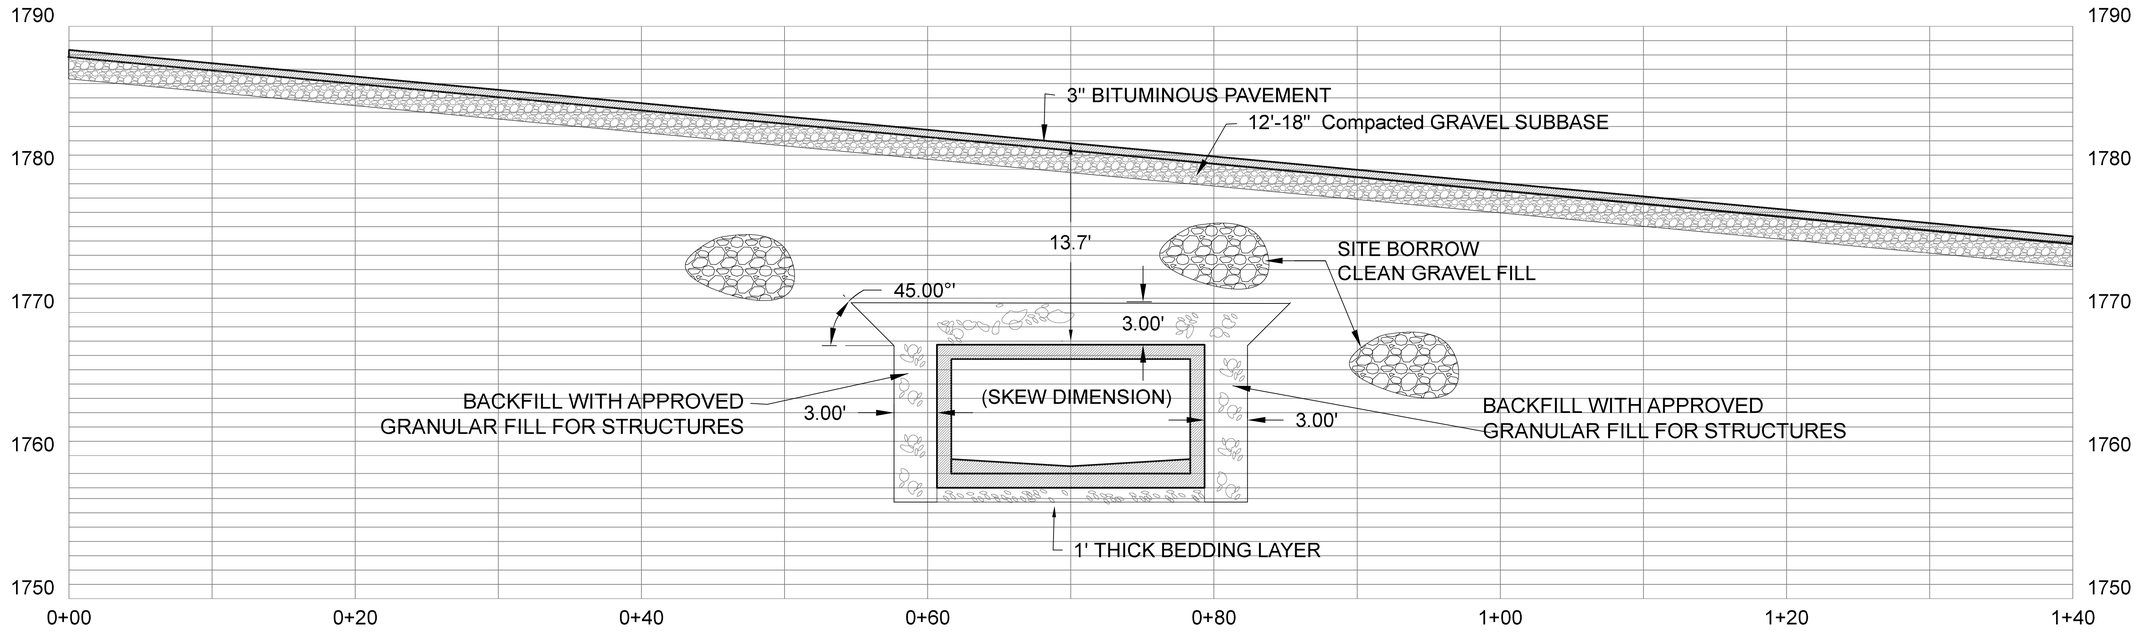

ROAD PROFILE 1"=5' HORZ.; 1"=5' VERT.

STATE OF VERMONT
RONALD K. BELL
No. 6994
REGISTERED
PROFESSIONAL ENGINEER
Ronald K Bell, PE

BELL ENGINEERING
CIVIL & ENVIRONMENTAL
17 ECHO COVE WAY-SPOFFORD, NH 03462
(603) 363-9966
bellengineering@myfairpoint.net

REVISIONS:

11-22-2019	revise structual backfill

PROJECT:
TOWN OF STRATTON, VT
MOUNTAIN ROAD
CULVERT REPLACEMENT

SHEET TITLE:
PROFILES

SCALE:
AS NOTED

DATE:
OCT. 25, 2019

SHEET
2