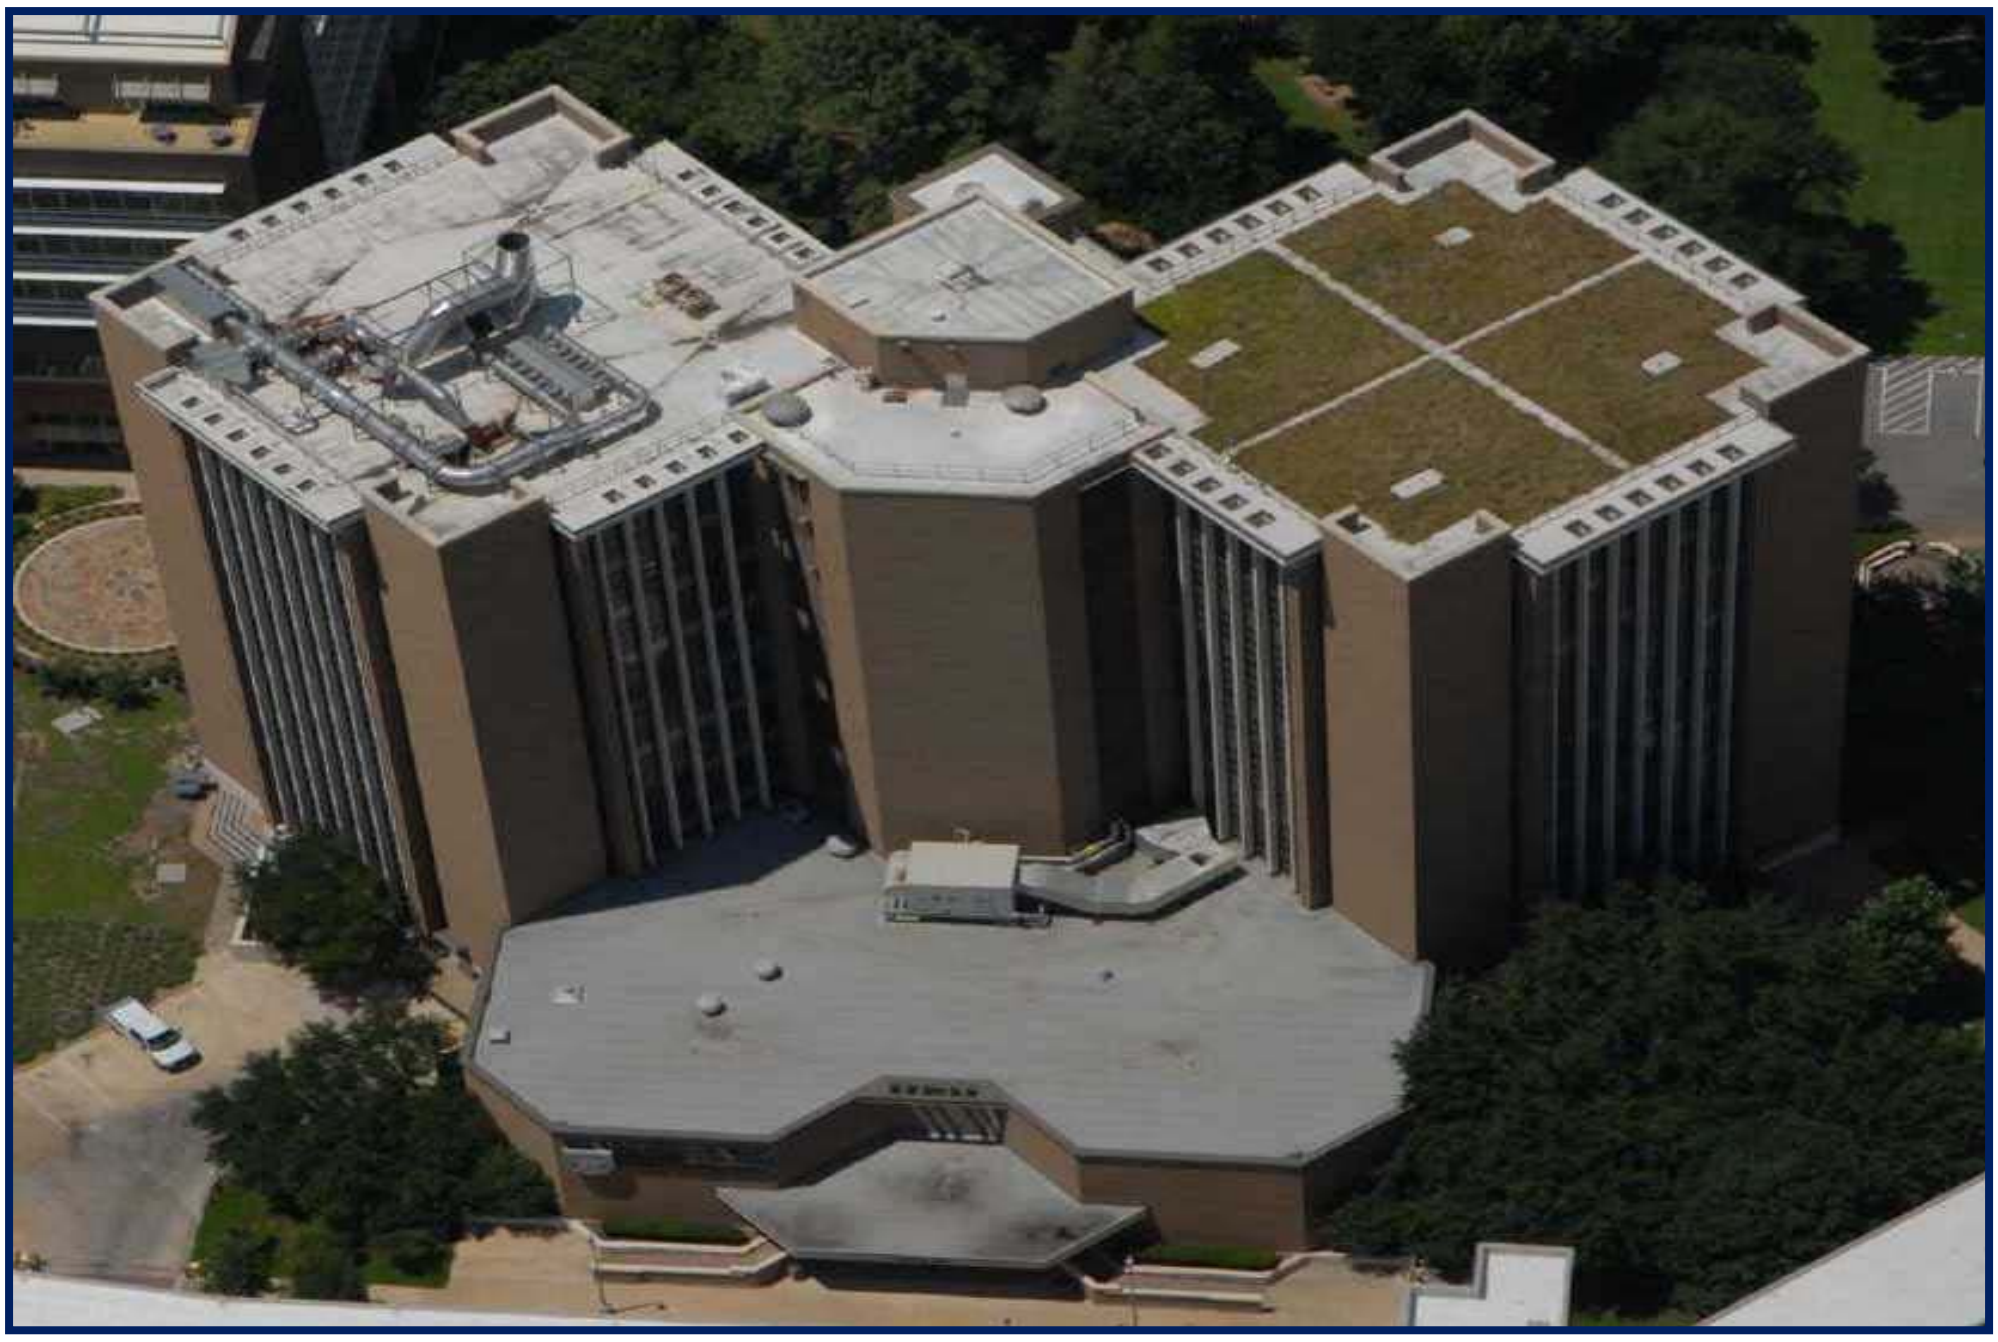

**UNIVERSITY OF TEXAS HEALTH SCIENCE CENTER**
**SCHOOL OF PUBLIC HEALTH**
**HOUSTON, TEXAS**

GENERAL NOTES:

1. ALL DIMENSIONS AND EQUIPMENT AND PENETRATION LOCATIONS PRESENTED ON THE DRAWINGS ARE CONSIDERED APPROXIMATE. CONTRACTOR SHALL FIELD VERIFY ALL CONDITIONS.
2. THESE DRAWINGS AND DETAILS ACCOMPANY SPECIFICATIONS AND DOCUMENTS THAT COMPRISE A PROJECT MANUAL.
3. DETAILS ARE DESIGNATED AT REPRESENTATIVE LOCATIONS. EACH LOCATION AND SIMILAR CONDITIONS TO BE TREATED ACCORDINGLY.
   TYPICAL DETAIL DESIGNATION: (1 / RP1) — 1 DETAIL NUMBER, RP1 SHEET NUMBER
4. UNLESS INDICATED BY THE TERM "EXISTING", ITEMS PRESENTED ON THE DETAIL DRAWINGS ARE CONSIDERED TO BE NEW AND FURNISHED BY CONTRACTOR.
5. ROOF CONSTRUCTION ENCOUNTERED AT CORE LOCATIONS IS AS FOLLOWS:

   SPRAY-APPLIED POLYURETHANE FOAM ROOF COVERING (1 TO 1½-INCH THICKNESS), GRAVEL-SURFACED BUILT-UP ROOF MEMBRANE, ASPHALTIC THERMOSETTING FILL (⅛ TO ⅜-INCH THICKNESS), AND A STRUCTURAL CONCRETE DECK.
6. CONTRACTOR TO REMOVE EXISTING ROOFING, FLASHING, AND SHEET METAL DOWN TO THE EXISTING DECK.
7. INSTALLATION OF NEW ROOF AS FOLLOWS:

   WATERPROOFING MEMBRANE APPLIED ON TOP OF CONCRETE DECK, PROTECTION LAYER, PREFABRICATED DRAIN BOARD, DRAINAGE FABRIC, EITHER INSULATION AND CONCRETE PAVERS OR ENGINEERED SOIL GROWING MEDIUM AND VEGETATION.
8. ITEMS IDENTIFIED TO BE ABANDONED DENOTED BY (C) SYMBOLOGY TO BE REMOVED AND DECK REPAIRED ACCORDINGLY.

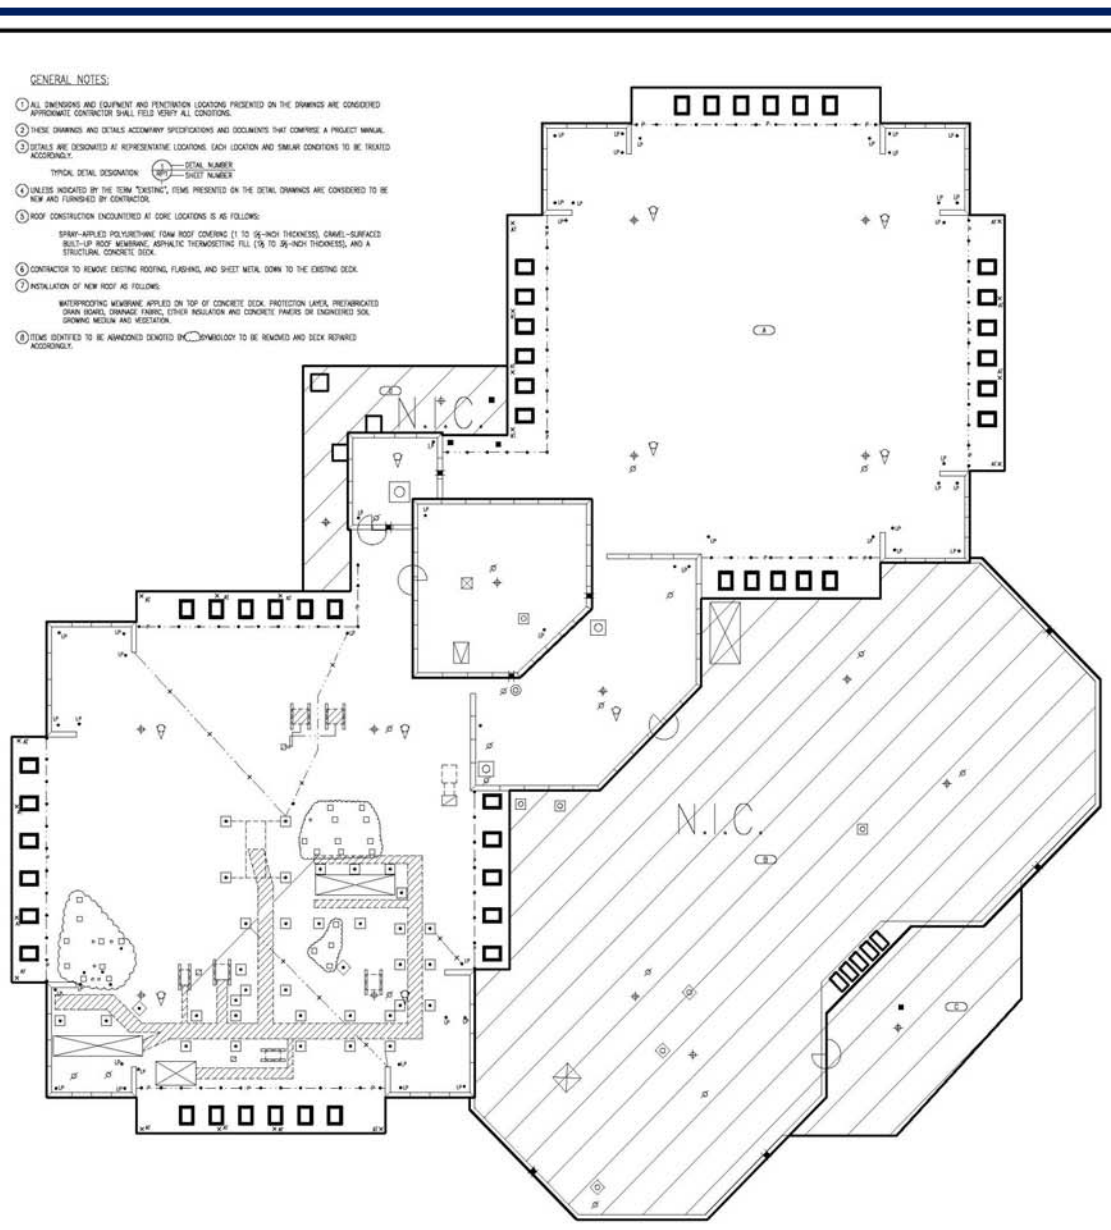


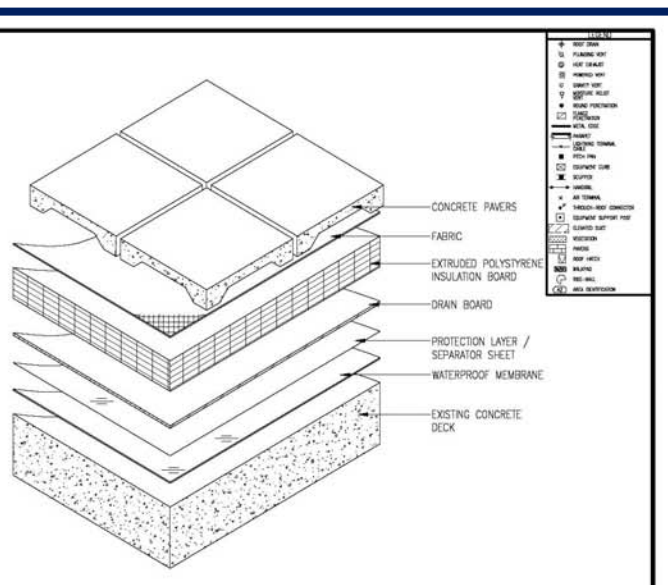


1A / RP1 ROOF CONSTRUCTION
SCALE: NOT TO SCALE

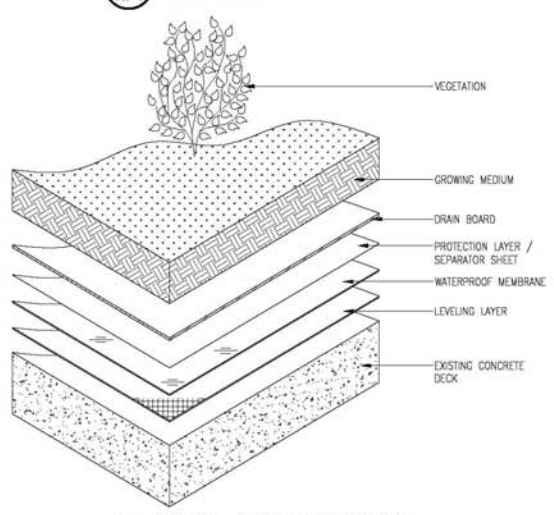


1B / RP1 ROOF CONSTRUCTION
SCALE: NOT TO SCALE

PRICE CONSULTING, INC.

PROJECT: UNIVERSITY OF TEXAS–SCHOOL OF PUBLIC HEALTH, 1200 HERMAN PRESSLER, HOUSTON, TEXAS
CLIENT: UNIVERSITY OF TEXAS, 7000 FANNIN, HOUSTON, TEXAS
REVISIONS
EXISTING ROOF PLAN
PCI PROJ. NO.: 10017.02
PCI FILE NAME: 10017-02rp01.DWG
SCALE: 3/32" = 1'-0"
DWN. BY: MI
DATE: 4/19/02
SHEET: RP1