KLEIN INDEPENDENT SCHOOL DISTRICT
KLEIN INTERMEDIATE SCHOOL
HOUSTON, TEXAS

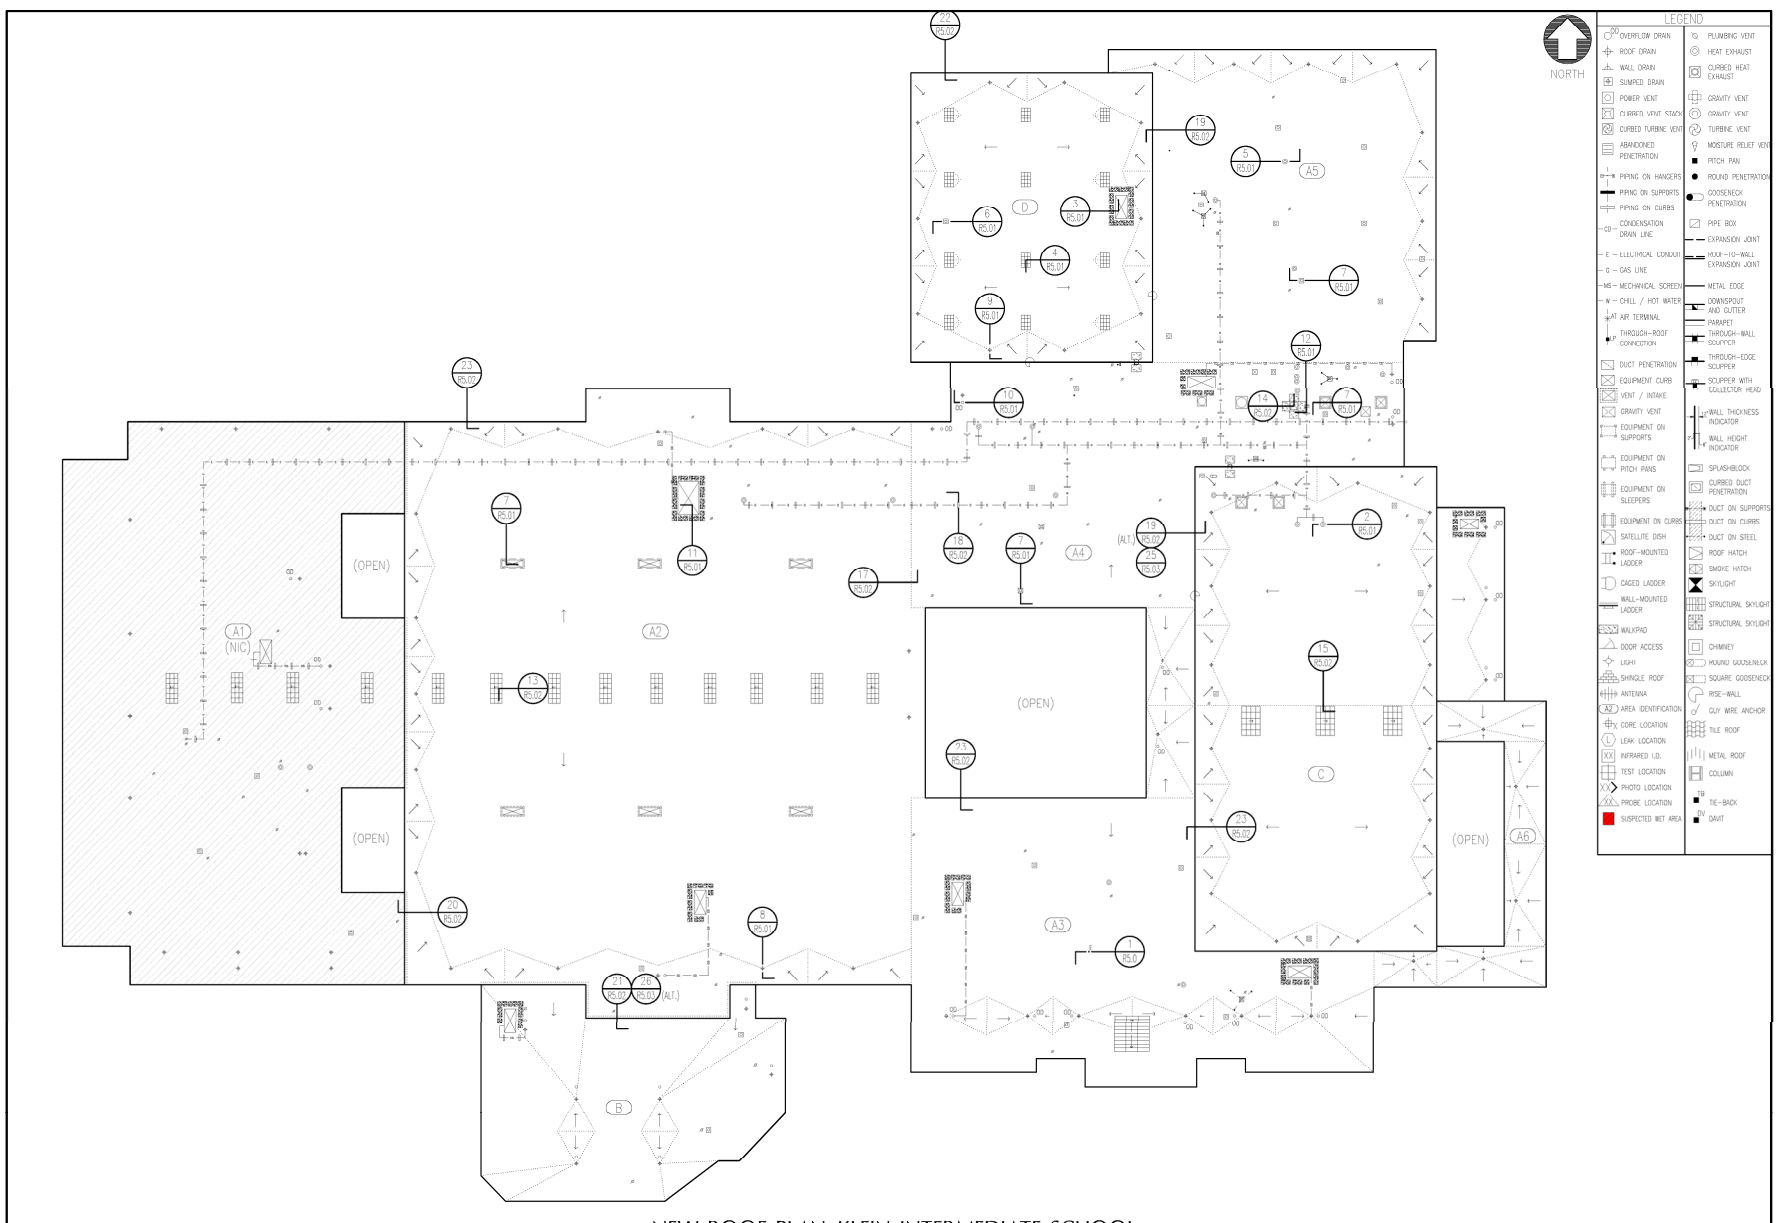

1 R2.01 NEW ROOF PLAN: KLEIN INTERMEDIATE SCHOOL
SCALE: 1"=30'-0"(22"X34")

Job Number
12072.22
Drawn by
ESG
Checked by
KAS
Date
01/09/2023
CD
Revised

KARL A. SCHACK
LICENSED
PROFESSIONAL
ENGINEER
70234
STATE OF TEXAS
T-3614

KLEIN INDEPENDENT SCHOOL DISTRICT
2022 FACILITY RENOVATION PROJECT – ROOFING
KLEIN INTERMEDIATE SCHOOL
4710 W MT HOUSTON RD, HOUSTON, TX 77088

OWNERSHIP OF DOCUMENTS
THIS DOCUMENT, AND THE IDEAS AND DESIGNS INCORPORATED HEREIN, AS AN INSTRUMENT OF PROFESSIONAL SERVICE, IS THE PROPERTY OF PRICE CONSULTING INCORPORATED AND IS NOT TO BE USED, IN WHOLE OR IN PART, FOR ANY OTHER PROJECT WITHOUT THE WRITTEN AUTHORIZATION OF PRICE CONSULTING INCORPORATED.
©

PRICE CONSULTING, INC.
PRICE CONSULTING, INC.
211 HIGHLAND CROSS, SUITE 220
HOUSTON, TEXAS 77073
PHONE: (281)209-7124
FAX: (281)209-2724

NEW
ROOF PLAN

R2.01