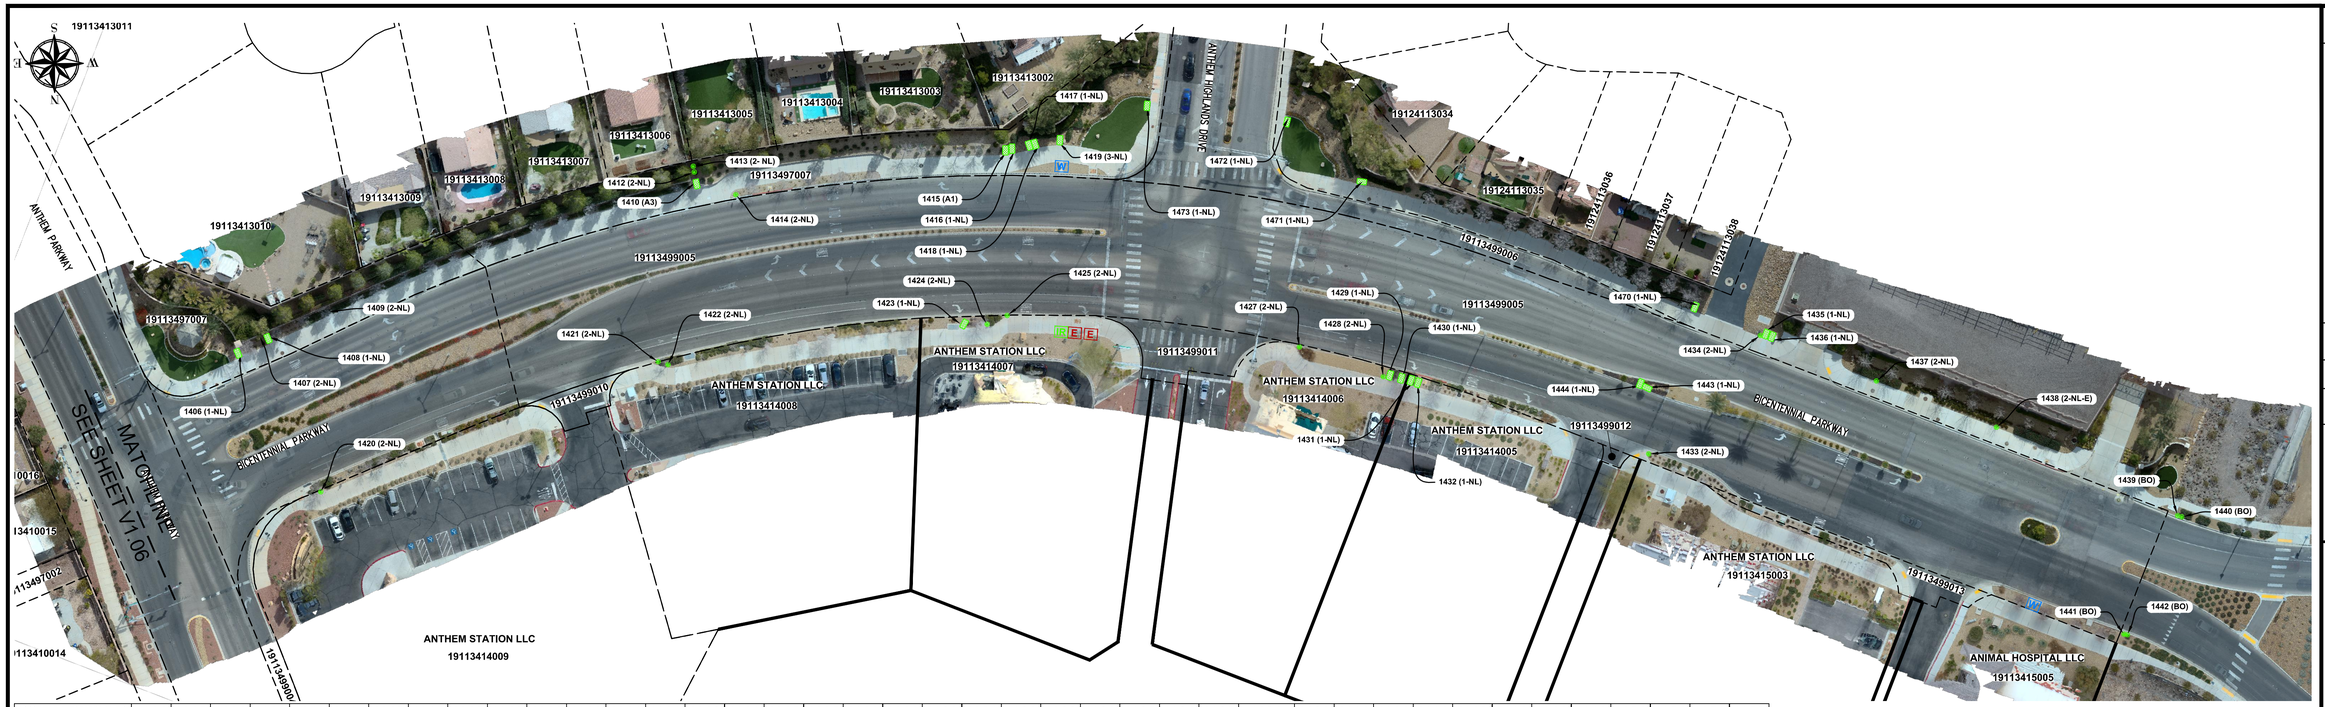

POINT NUMBER	1406	1407	1408	1409	1410	1414	1415	1416	1417	1418	1419	1420	1421	1422	1423	1424	1425	1427	1428	1429	1430	1431	1432	1433	1434	1435	1436	1437	1438	1439	1440	1441	1442	1443	1444	1468	1469	1470	1471	1472	1473
LID LABEL	1-NL	2-NL	1-NL	2-NL	A3	1-NL	2-NL	1-E	2-NL	A1	1-NL	1-NL	2-NL	2-NL	1-NL	2-NL	2-NL	2-NL	2-NL	2-NL	1-NL	1-NL	1-NL	2-NL	2-NL	1-NL	1-NL	2-NL	2-NL-E	2-NL	2-NL	2-NL	2-E	1-NL	1-NL	2-NL	2-NL	1-NL	1-NL	2-NL	1-NL
DETAIL	A	B	A	B	B	A	B	C	B	B	A	A	B	B	A	B	B	B	B	B	A	A	A	B	B	A	A	B	D	B	B	B	D	A	A	B	B	A	A	B	A
CONDITION	AFP	AFP	AFP	AFP	AFP	AFP	AFP	AFP	AFP	AFP	AFP	AFP	AFP	AFP	AFP	AFP	AFP	AFP	AFP	AFP	AFP	AFP	AFP	AFP	AFP	AFP	AFP	AFP	AFP	AFP	AFP	AFP	AFP	AFP	AFP	AFP	AFP	AFP	AFP	AFP	AFP

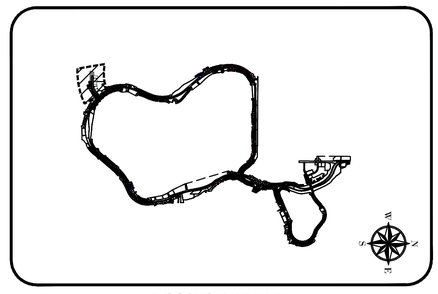

VICINITY MAP

GRAPHIC SCALE

50 0 25 50 100 200

(IN FEET)

1 inch = 50 ft.

SYMBOL LEGEND

123-45-678-987 ANTHEM APN

PARCEL BOUNDARY

E ELECTRIC METER

W WATER METER

IR IRRIGATION CONTROL BOX

BACKFLOW PREVENTOR

PRESSURE REGULATOR

REMOTE CONTROL VALVE

MANUAL VALVE

VALVE

QUICK COUPLING VALVE

FLUSH VALVE

DRAIN VALVE

IRRIGATION HOUSING

IRRIGATION BOX

GENERAL MAPPING NOTES

1. THE OWNER, SITE DEVELOPER, CONTRACTOR, AND/OR THEIR AUTHORIZED AGENTS SHALL USE THIS DOCUMENT FOR REFERENCE ONLY. THE PROPERTY INFORMATION HEREIN SHALL NOT SERVE AS A LEGAL SURVEY RECORD. THE PREPARER WILL NOT BE HELD RESPONSIBLE FOR MISUSE OF THIS DATA SET.
2. PARCEL LINES SHOWN AS PER CLARK COUNTY ASSESSOR'S PARCEL MAPS CURRENT AS OF 12-14-18.

ABBREVIATIONS

AFP	APPEARS FUNCTIONING PROPERLY
1-NL	NO LABEL (IRRIGATION BOX)
2-NL	NO LABEL (IRRIGATION CAN)
IR CTRL	IRRIGATION CONTROL BOX
RM	REQUIRES MAINTENANCE
ROW	RIGHT OF WAY
VP	VIEWPORT

Call before you Dig
Avoid cutting underground utility lines. It's costly.
Call 811
OR
1-800-227-2600

AVOID HITTING UNDERGROUND TRAFFIC SIGNAL UTILITIES AND STREET LIGHT SYSTEM CONDUITS IT'S COSTLY
CALL BEFORE YOU DIG UNDERGROUND
Call before you UnderGround
1-702-432-5300
FREEWAY AND ARTERIAL SYSTEMS OF TRANSPORTATION

Avoid overhead power line contact. It's costly.
Call before you Overhead
1-702-227-2929

REV. #	BY	DATE	DESCRIPTION	APP.

REVISION APPROVAL BLOCK

SCALE: 1"=50'
DRAWN BY: JA
DESIGNED BY: EF
CHECKED BY: EF
DATE: 02-18-19
JOB NO:

PRONE TO DRONE
EXPERIENCE NEW HEIGHTS
WWW.PRONETODRONE.COM

INTEGRITY ENGINEERING
1771 E. Flamingo Rd., Suite 218-B
Las Vegas, NV 89119
Phone: 702-456-4664
ernie@integrity-engineering.net

ANTHEM COUNCIL
LANDSCAPING PROPERTIES
WATER METERS, IRRIGATION VALVES, AND ELECTRIC METERS

PROFESSIONAL ENGINEER - STATE OF NEVADA
ERNEST FREGGIARO
EXP. 06-30-19
CIVIL
No. 4604

SHEET
V1.06A
8 OF 18 SHEETS
DRAWING NO.