DESIGN PUBLIC HEARING MAP & OFFICIAL CORRIDOR MAP

PROJECT 34411 (R-2250)

PITT COUNTY

GREENVILLE SOUTHWEST BYPASS FROM NC 11 SOUTH OF AYDEN TO US 264 IN GREENVILLE

ALTERNATE 4-EXT

SHEET 3 OF 6

PRELIMINARY PLANS
DO NOT USE FOR CONSTRUCTION

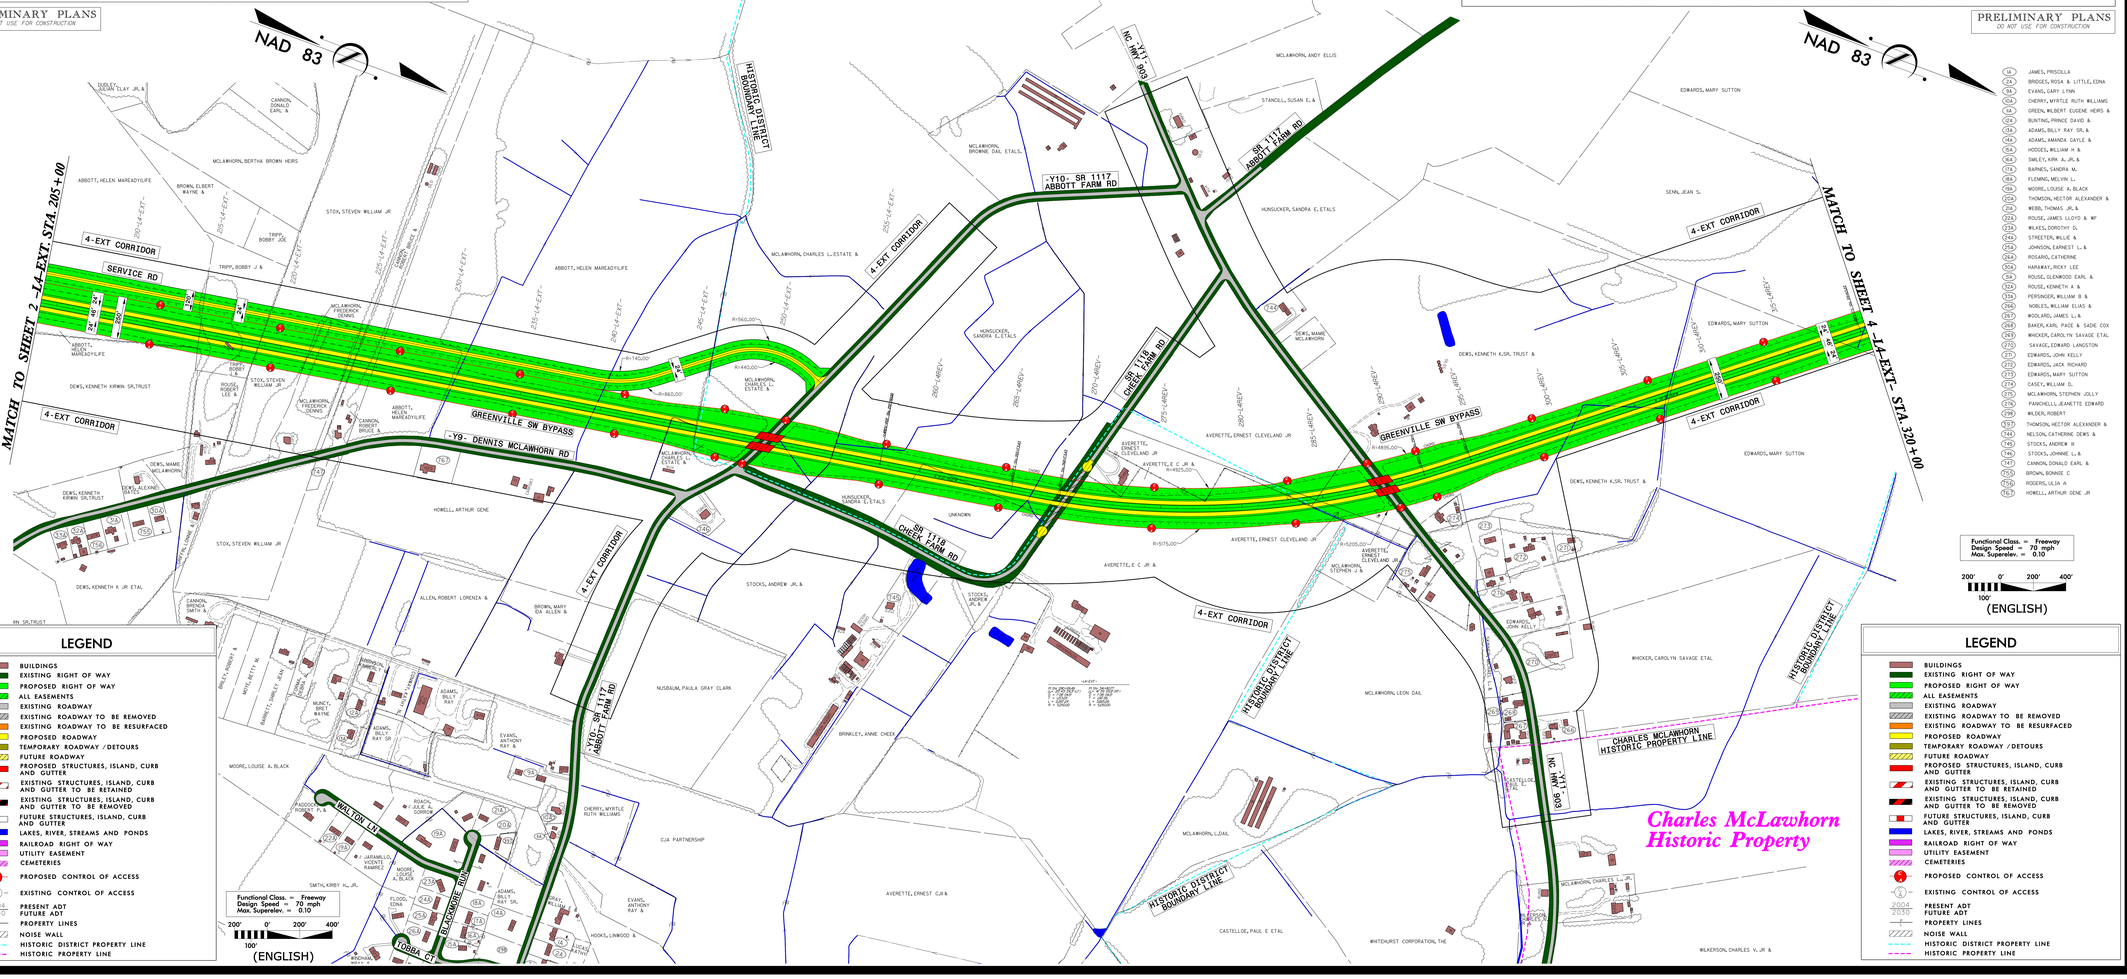

LEGEND

- BUILDINGS
- EXISTING RIGHT OF WAY
- PROPOSED RIGHT OF WAY
- ALL EASEMENTS
- EXISTING ROADWAY
- EXISTING ROADWAY TO BE REMOVED
- EXISTING ROADWAY TO BE RESURFACED
- PROPOSED ROADWAY
- TEMPORARY ROADWAY /DETOURS
- FUTURE ROADWAY
- PROPOSED STRUCTURES, ISLAND, CURB AND GUTTER
- EXISTING STRUCTURES, ISLAND, CURB AND GUTTER TO BE RETAINED
- EXISTING STRUCTURES, ISLAND, CURB AND GUTTER TO BE REMOVED
- FUTURE STRUCTURES, ISLAND, CURB AND GUTTER
- LAKES, RIVER, STREAMS AND PONDS
- RAILROAD RIGHT OF WAY
- UTILITY EASEMENT
- CEMETERIES
- PROPOSED CONTROL OF ACCESS
- EXISTING CONTROL OF ACCESS
- 2004 / 2030 PRESENT ADT / FUTURE ADT
- PROPERTY LINES
- NOISE WALL
- HISTORIC DISTRICT PROPERTY LINE
- HISTORIC PROPERTY LINE

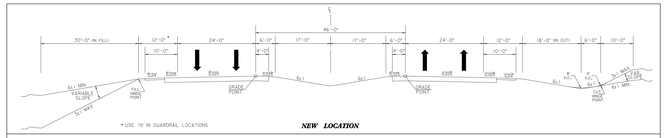

PROPOSED 4-LANE DIVIDED SHOULDER TYPICAL SECTION

PRELIMINARY PLANS
DO NOT USE FOR CONSTRUCTION

DESIGN PUBLIC HEARING MAP & OFFICIAL CORRIDOR MAP
PROJECT 34411 (R-2250)
PITT COUNTY
GREENVILLE SOUTHWEST BYPASS FROM NC 11 SOUTH OF AYDEN TO US 264 IN GREENVILLE
ALTERNATE 4-EXT
SHEET 3 OF 6

LEGEND
BUILDINGS
EXISTING RIGHT OF WAY
PROPOSED RIGHT OF WAY
ALL EASEMENTS
EXISTING ROADWAY
EXISTING ROADWAY TO BE REMOVED
EXISTING ROADWAY TO BE RESURFACED
PROPOSED ROADWAY
TEMPORARY ROADWAY /DETOURS
FUTURE ROADWAY
PROPOSED STRUCTURES, ISLAND, CURB AND GUTTER
EXISTING STRUCTURES, ISLAND, CURB AND GUTTER TO BE RETAINED
EXISTING STRUCTURES, ISLAND, CURB AND GUTTER TO BE REMOVED
FUTURE STRUCTURES, ISLAND, CURB AND GUTTER
LAKES, RIVER, STREAMS AND PONDS
RAILROAD RIGHT OF WAY
UTILITY EASEMENT
CEMETERIES
PROPOSED CONTROL OF ACCESS
EXISTING CONTROL OF ACCESS
2004 / 2030 PRESENT ADT / FUTURE ADT
PROPERTY LINES
NOISE WALL
HISTORIC DISTRICT PROPERTY LINE
HISTORIC PROPERTY LINE