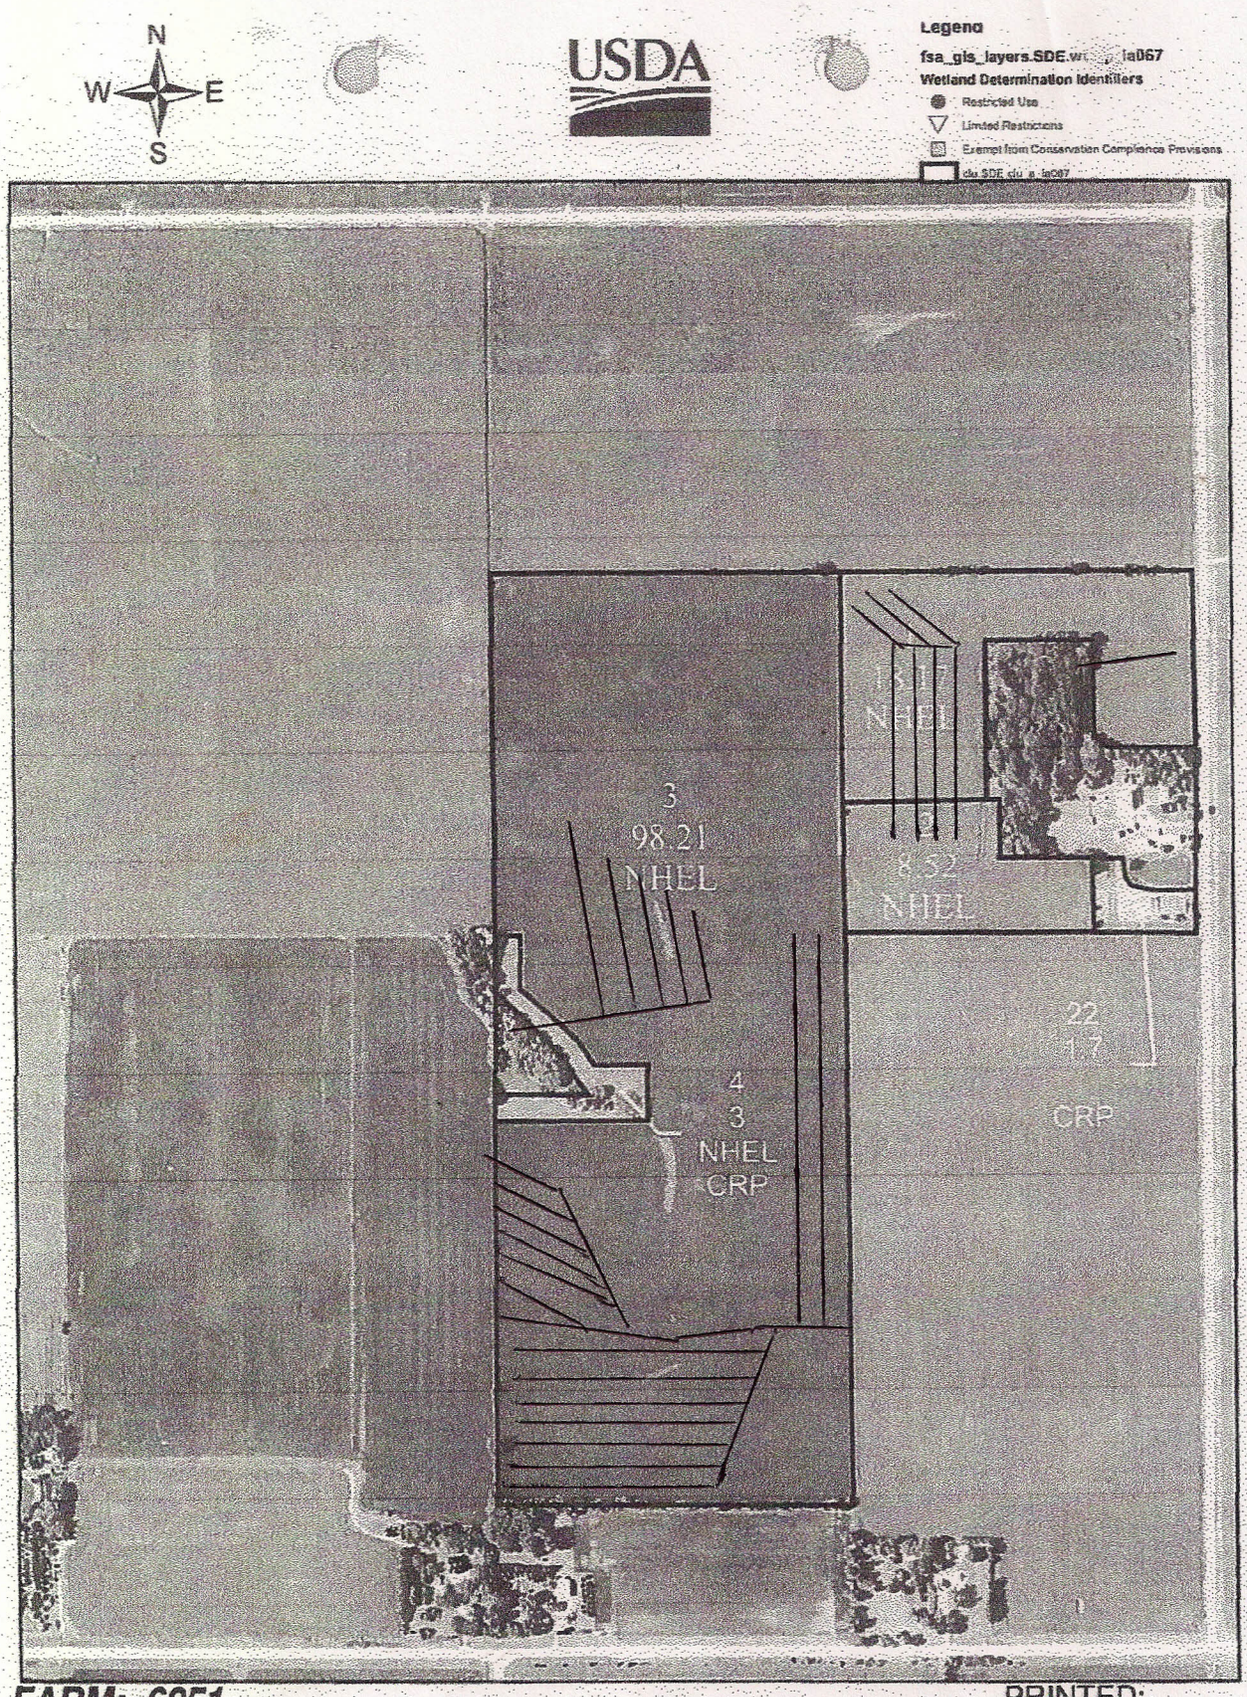



**FARM: 6251**

**TRACT: 1094**

SECTION: 25-94-17

TWP: UNION


0 325 650 1,300 Feet

**1 inch equals 660 feet**


PRINTED:
February 26, 2008
by Floyd County FSA

**CROP YEAR** 2015

Disclaimer: Wetland identifiers do not represent the size, shape or specific determination of the area. Refer to your original determination (CPA-026 and attached maps) for exact wetland boundaries and determinations, or contact NRCS.

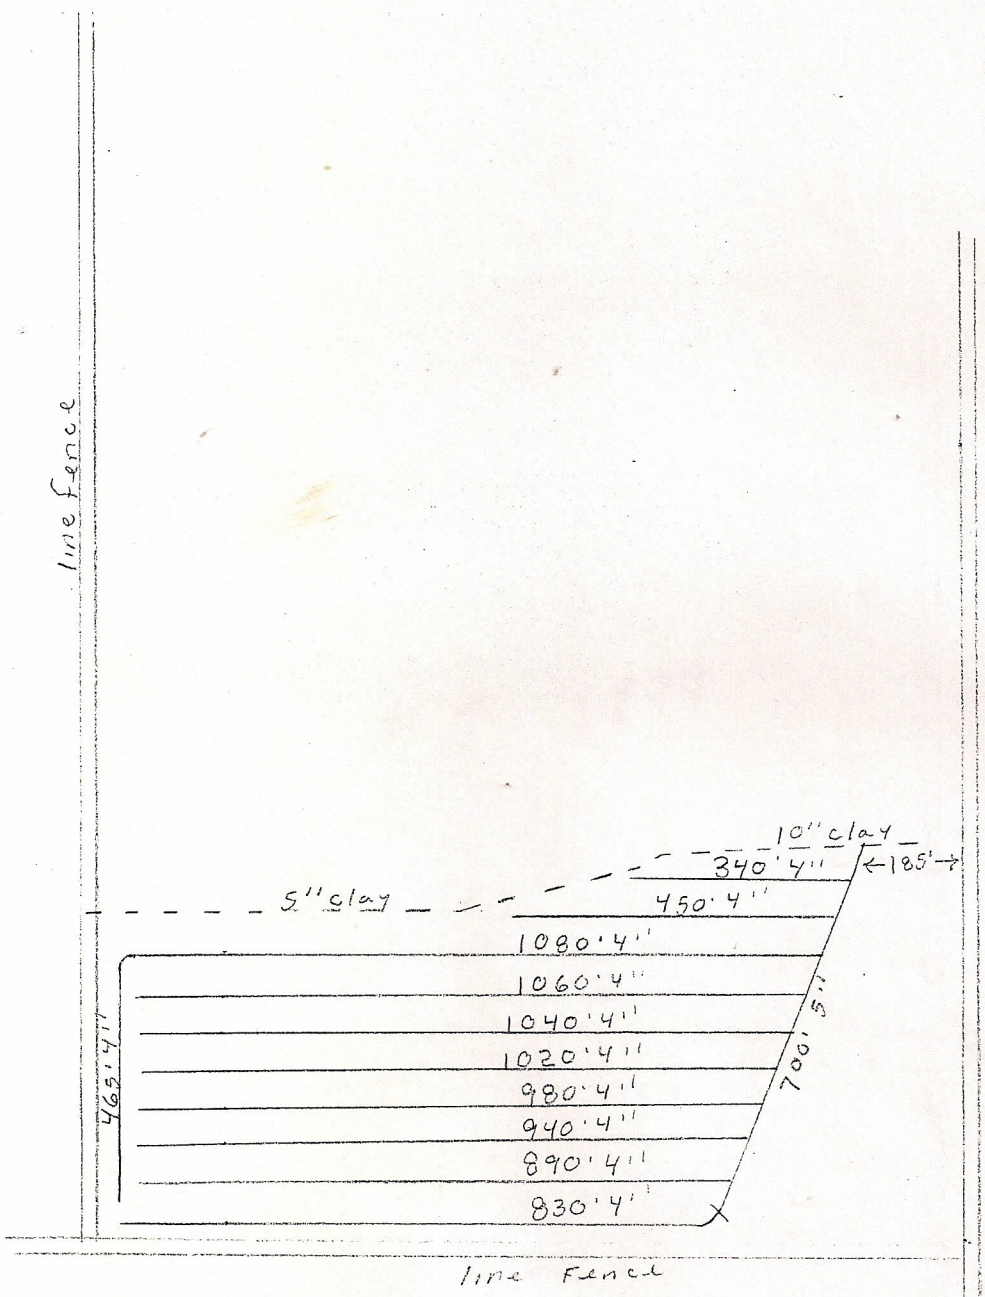


Caroline Menken Farm
Apr. 1999
Schafer Bros Tiling Inc
lines spaced 65'

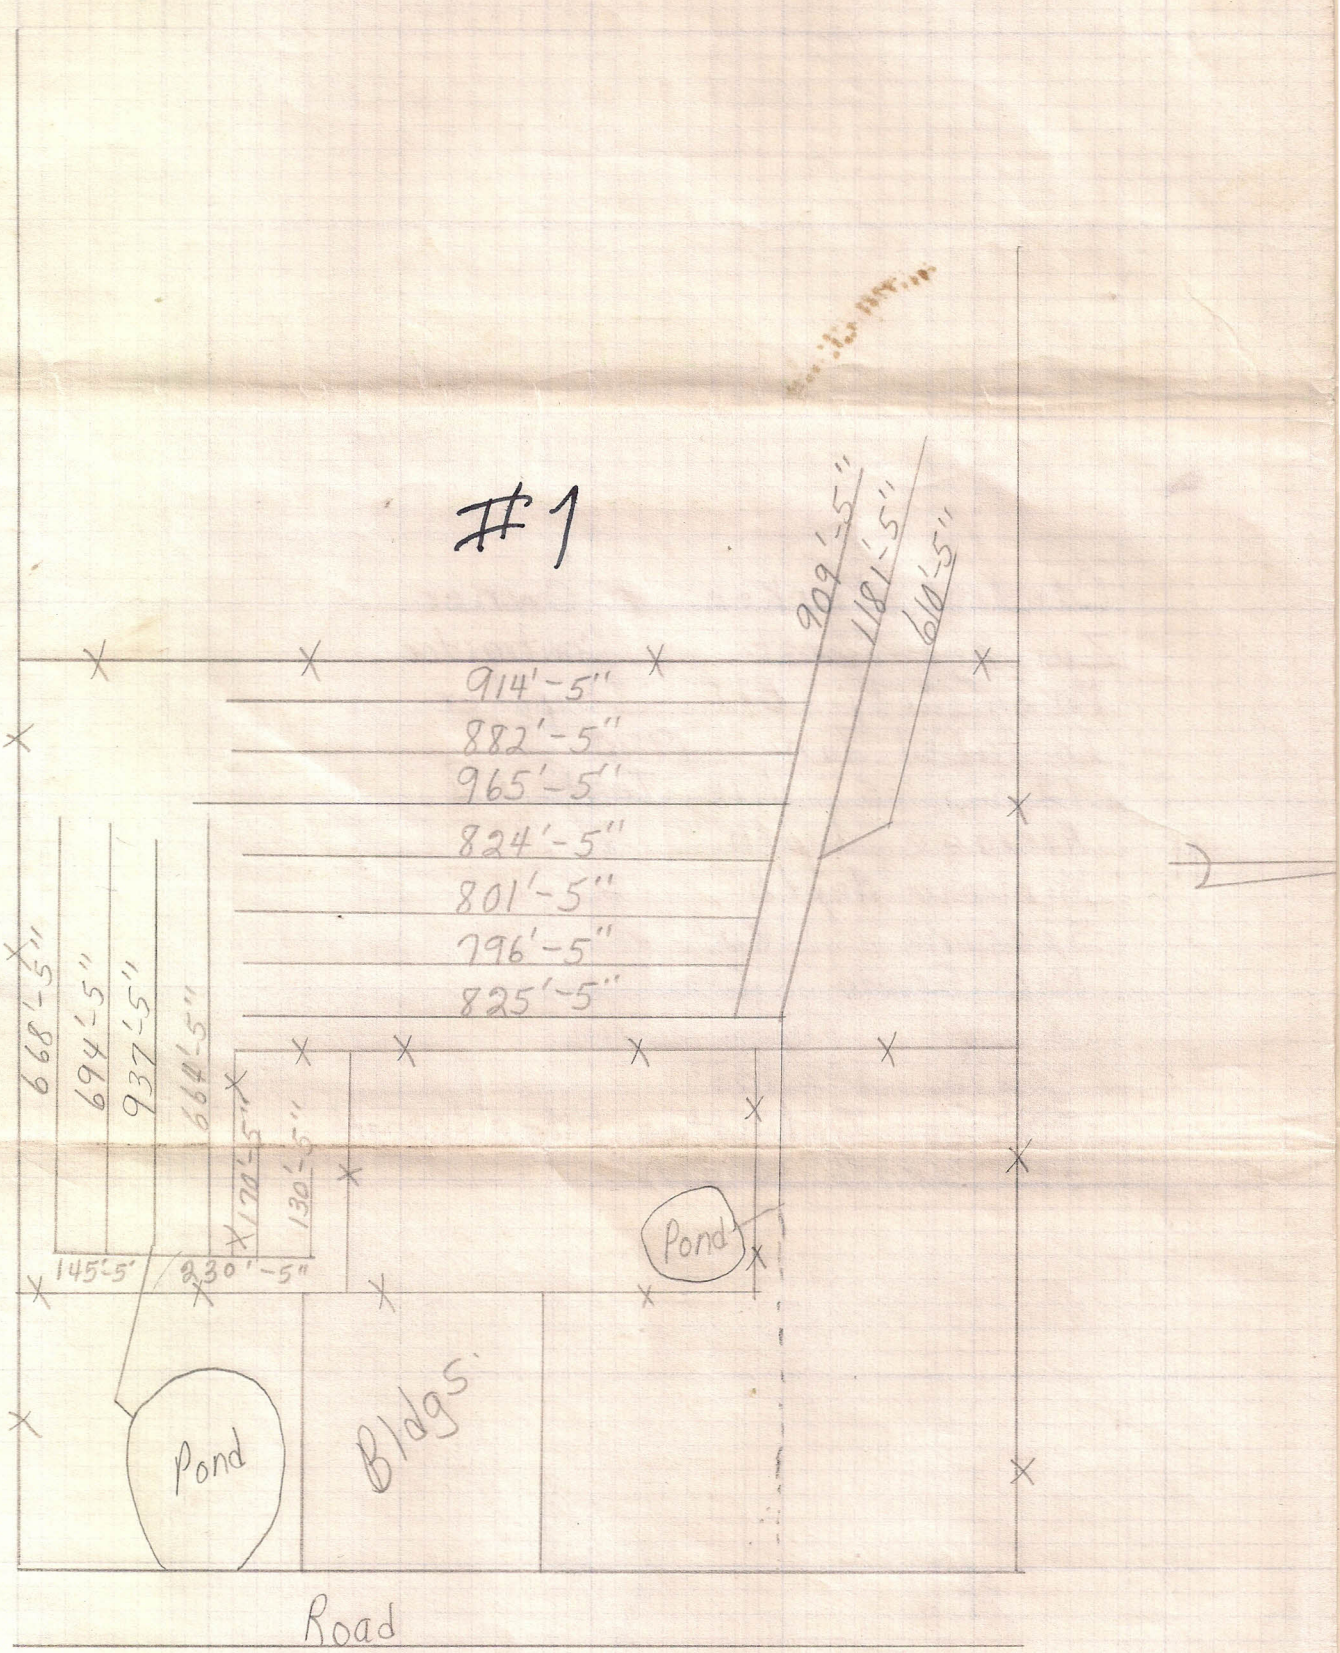
#1
909'-5"
1181'-5"
610'-5"
914'-5"
882'-5"
965'-5"
824'-5"
801'-5"
796'-5"
825'-5"
668'-5"
694'-5"
937'-5"
684'-5"
179'-5"
130'-5"
145'-5"
230'-5"
Pond
Pond
Bldgs.
Road

Caroline Menken

Lurcher Constr, Inc.

Hancor & SPI Tubing

Installed April 1977

Scale 1" = 440'

