LOTS 1 THRU 12, INCLUSIVE, BLOCK 1, KELLY POINT SECOND ADDITION TO THE CITY OF HARTFORD, MINNEHAHA COUNTY, SOUTH DAKOTA

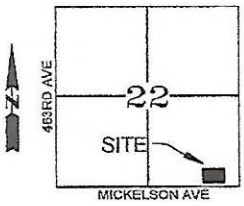

VICINITY MAP
SECTION 22-102-51

GRAPHIC SCALE
0 50 100 200
(IN FEET)

Legend

- ○ - Denotes 5/8 inch by 18 inch rebar set and marked by License No. 6250
- ● - Denotes found monument
- □ - Denotes 5/8 inch by 18 inch rebar Witness Corner set and marked by License No. 6250
- (R) - Record Distance
- (M) - Measured Distance

Notes:
The bearing system for this plat is assumed

This plat was prepared without the benefit of a title commitment.

Area Surveyed:
Jameson Circle = 14,188.312 SF ±
Connie Circle = 14,066.959 SF ±
Total = 4.918 Acres±

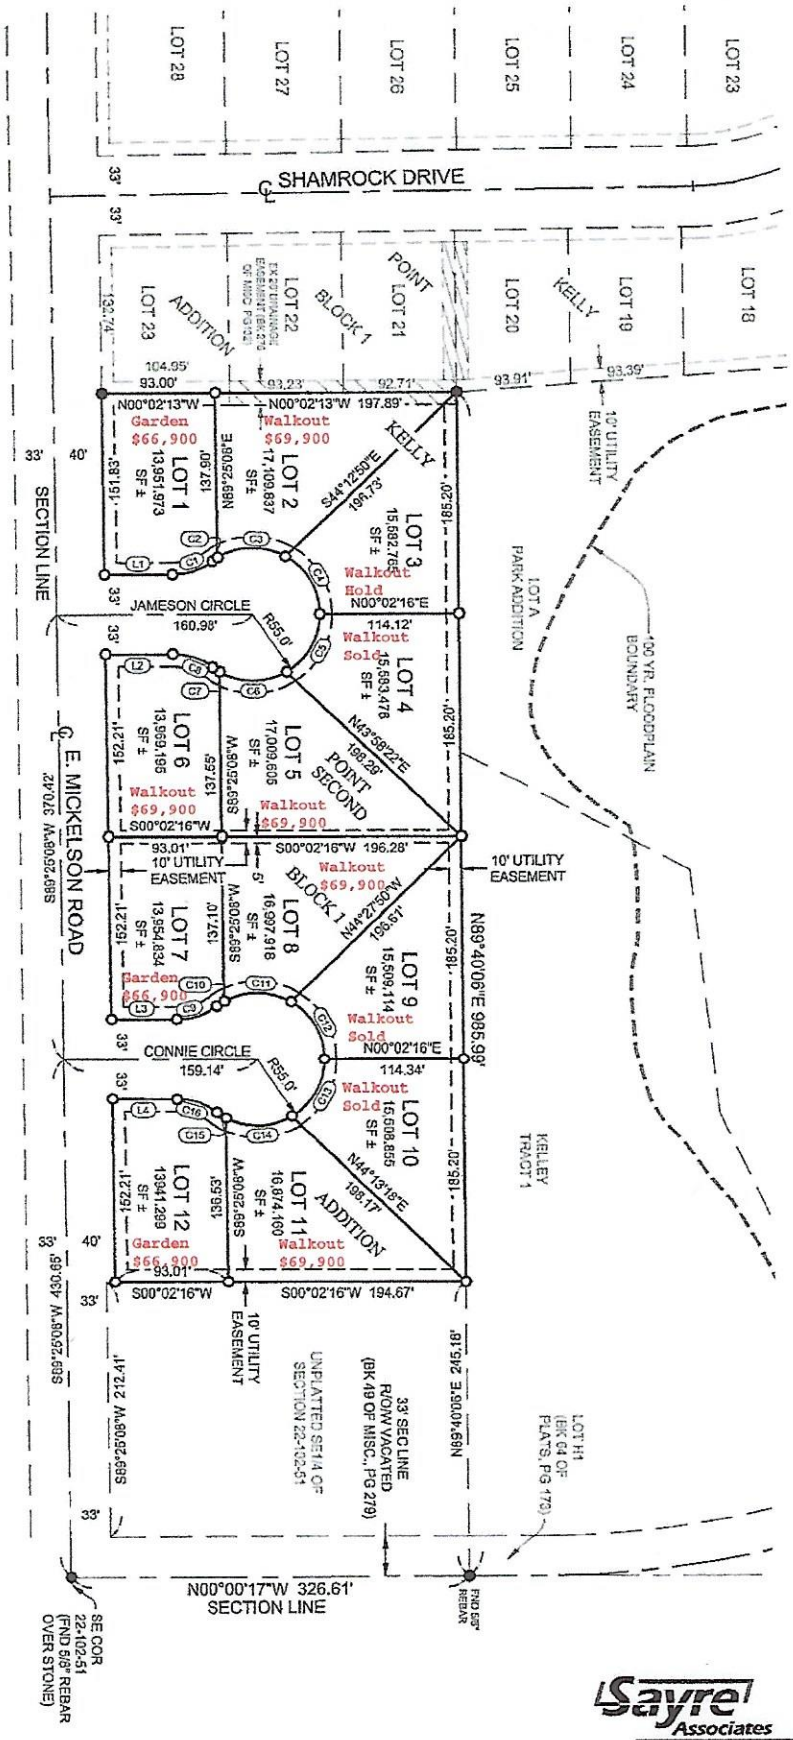

Sayre Associates
Engineers • Surveyors