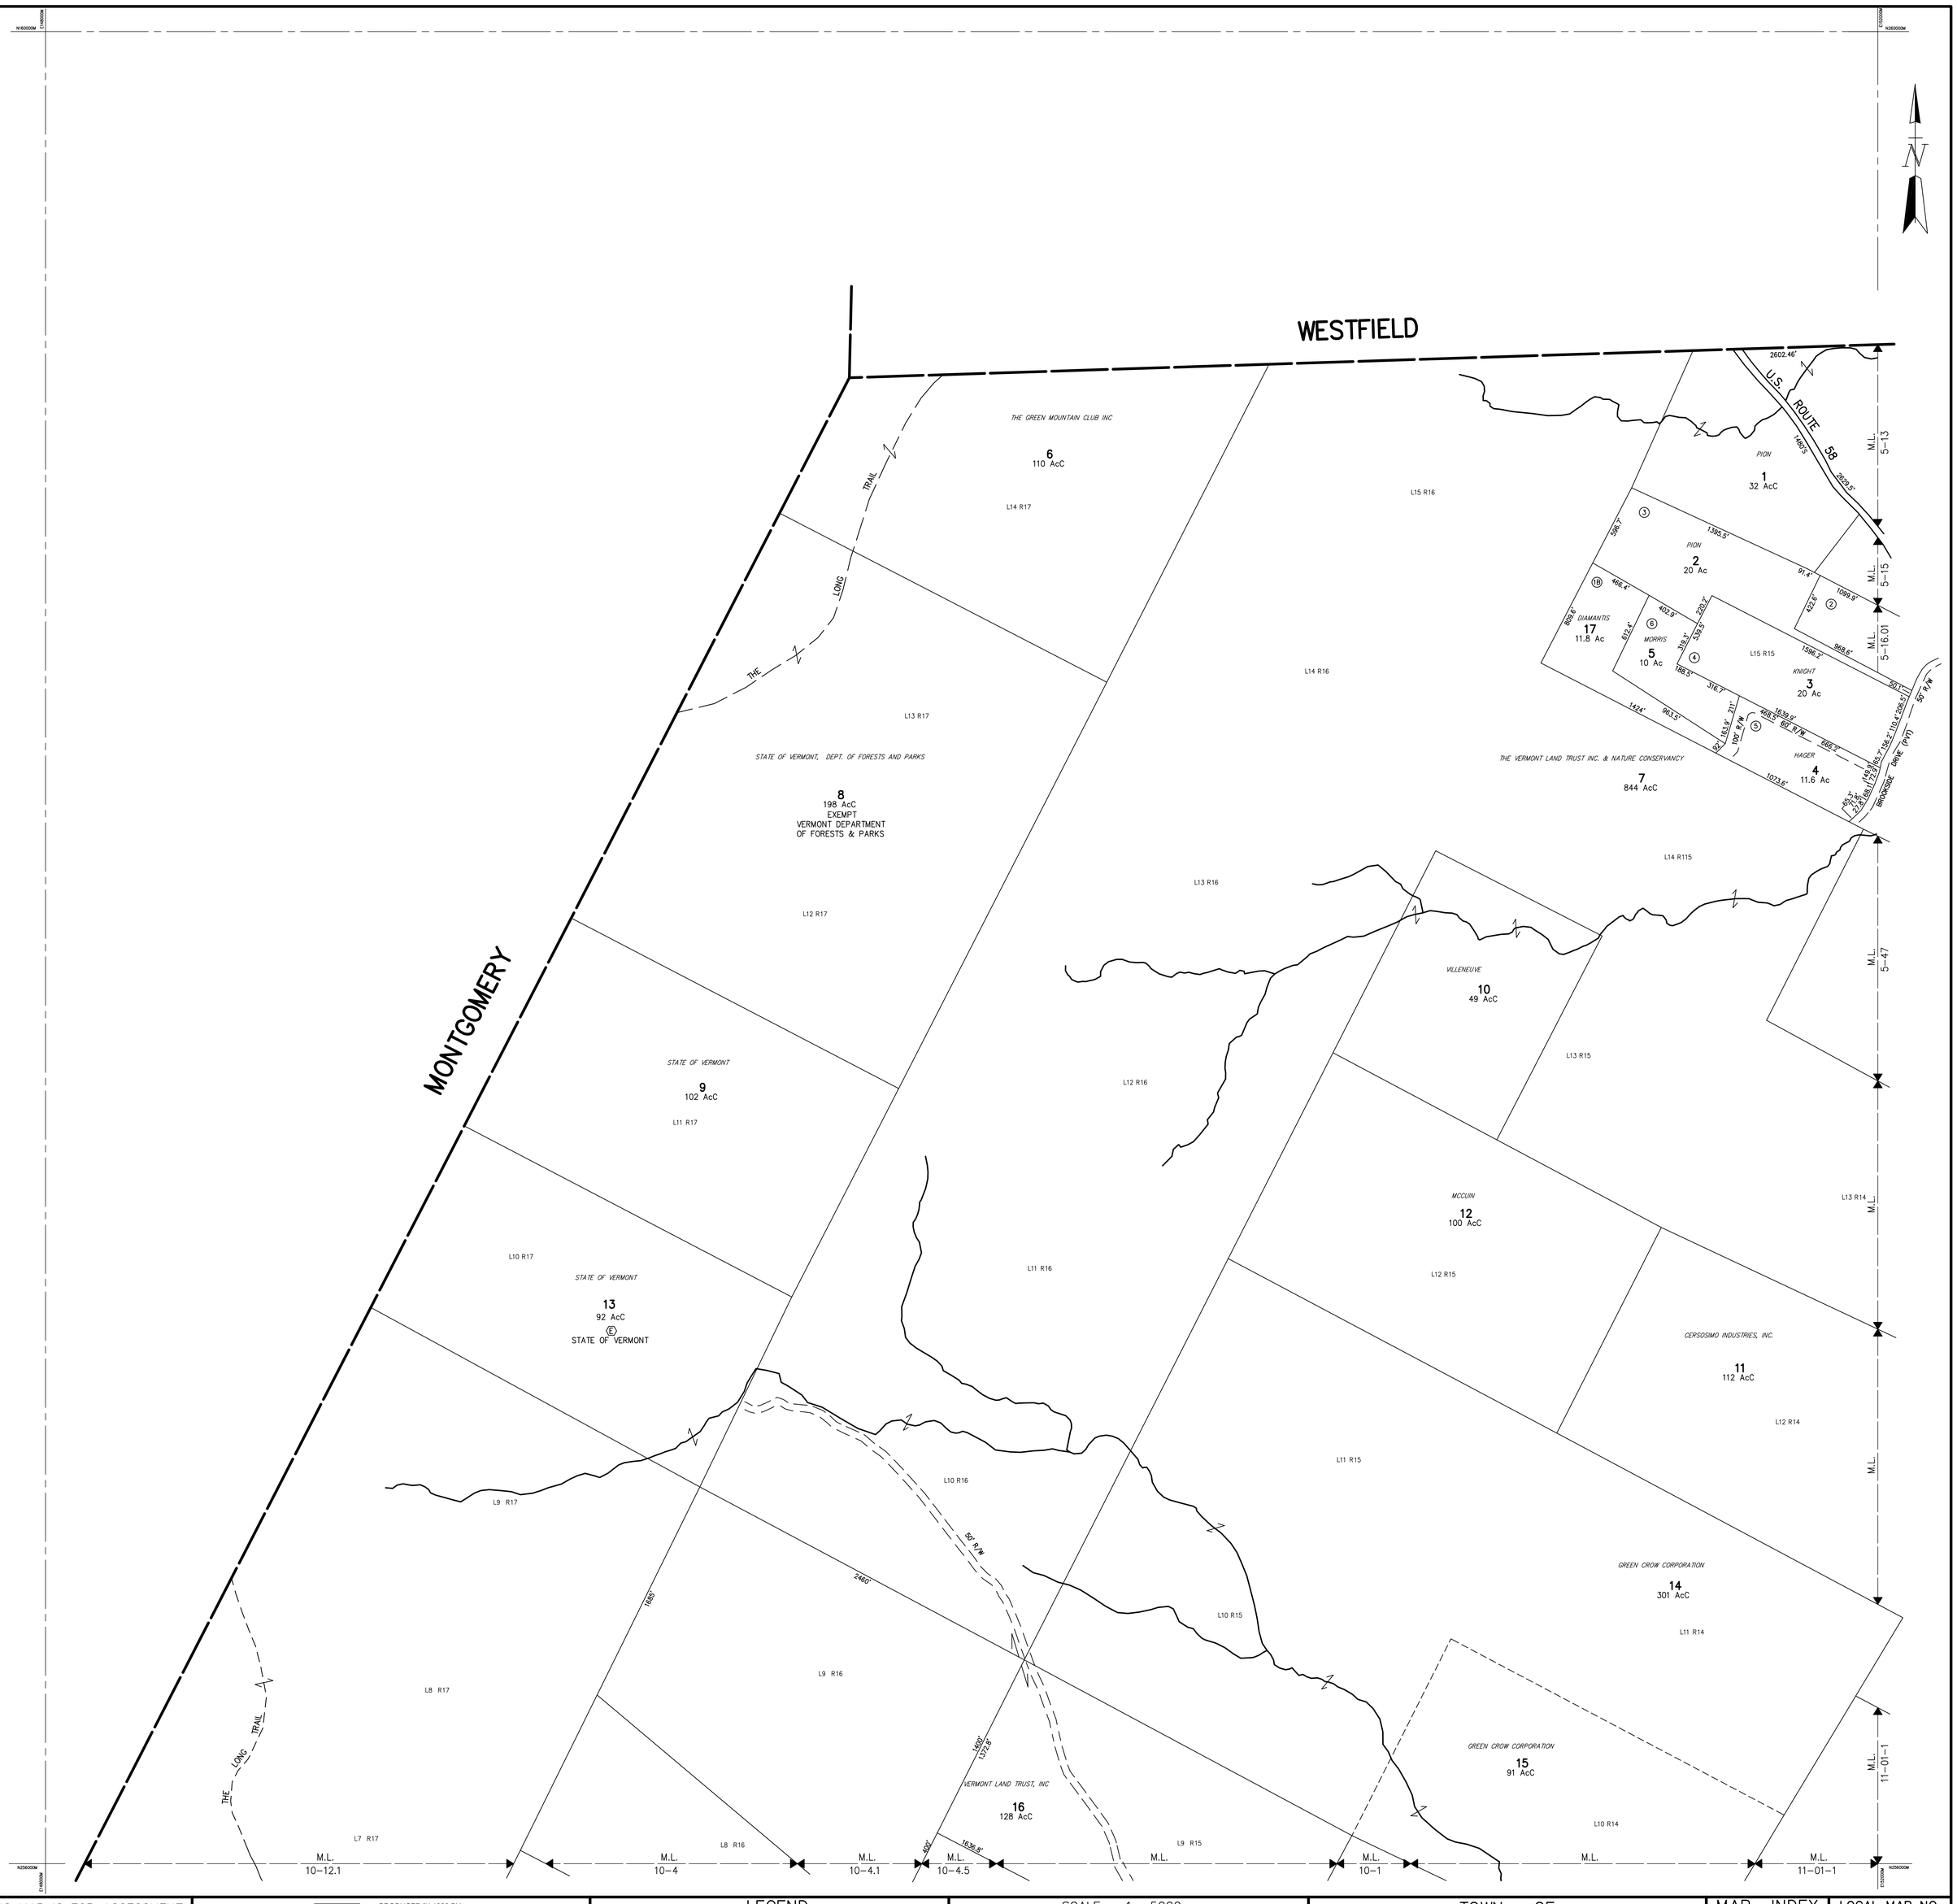

THIS MAP IS FOR ASSESSMENT PURPOSES ONLY. IT IS NOT VALID FOR LEGAL DESCRIPTION OR CONVEYANCE.

PRODUCED IN 1990 BY
CAI Technologies
Precision Mapping. Geospatial Solutions.
11 PLEASANT STREET, LITTLETON, NH 03561
800.322.4540 - WWW.CAI-TECH.COM

LEGEND

AREA CALCULATED	8 AcC	SUBDIVISION LOT NO.	2
AREA SURVEYED	8.3 Ac	MAP LIMITS	
BLOCK LIMITS		MATCH LINE	M.L.
BLOCK NO.	02	RIGHT OF WAY	R/W
COMMON OWNERSHIP OR LOT & RANGE NO.	L10 R5	SCALED DIMENSION	230'S
		TOWN HIGHWAY NO.	(9)
		WETLANDS	

SCALE – 1 : 5000
METERS 100 0 100 200 300 400
FEET 500 0 500 1000 1500

REVISED AND REPRINTED TO

TOWN OF
LOWELL
VERMONT

MAP INDEX
1 2 5 6 7 9 10 11 12 13 14 15 16 17 18

LOCAL MAP NO. 4

STATE MAP NO. 148256