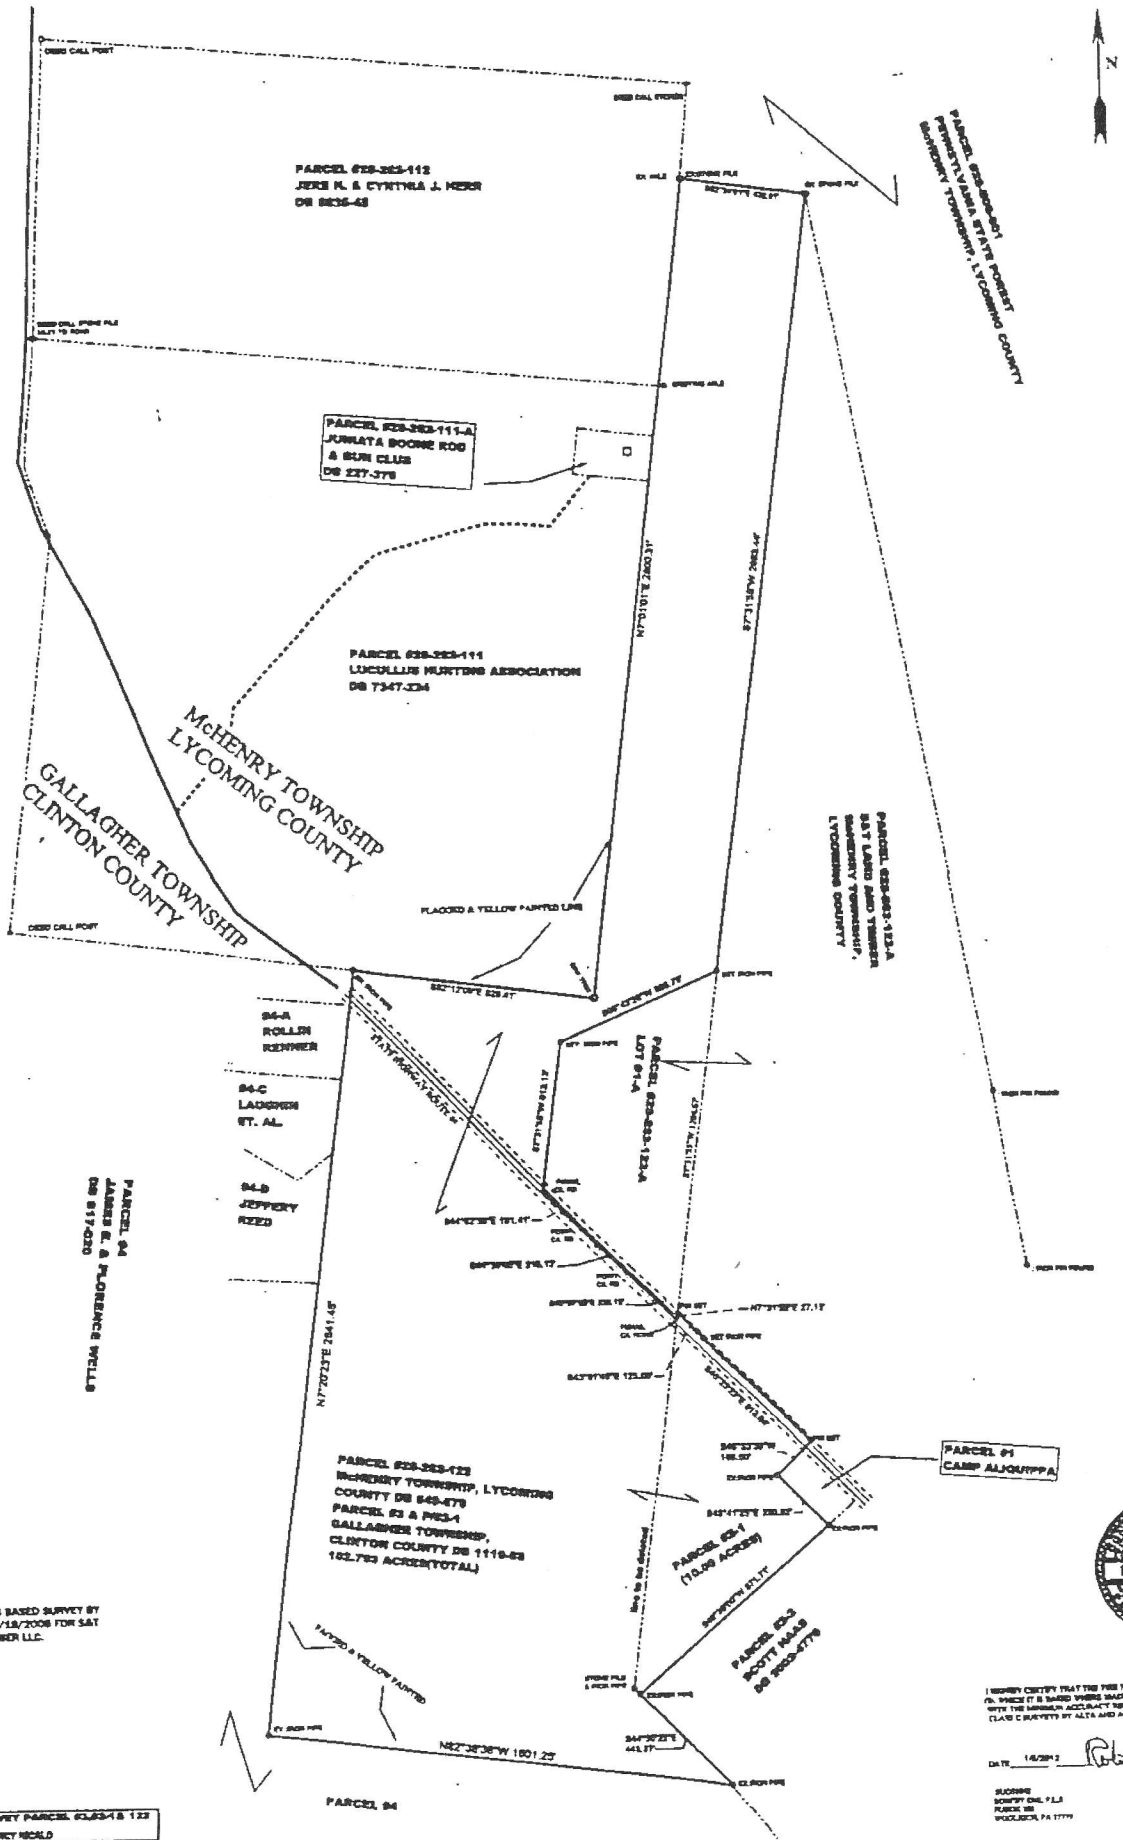

NOTE: BEARING BASED SURVEY BY ROBERT OHL 3/18/2008 FOR S&T LAND AND TIMBER LLC.

I HEREBY CERTIFY THAT THIS THE PLAT AND THE SURVEY ON WHICH IT IS BASED WERE MADE IN ACCORDANCE WITH THE MINIMUM ACCURACY REQUIREMENTS FOR CLASS C SURVEYS BY ALTA AND ACSM.

DATE 1/6/2012

SIGNED
ROBERT OHL P.L.S
PLACE OF
WOOLRICH, PA 17779

ATTACHMENT SURVEY PARCEL 63,63-1 & 123		
LANDS SURVEYED OF NANCY NICALO		
SCALE	DATE	DRAWN BY
300 Ft/in		ROBERT OHL
JOB		