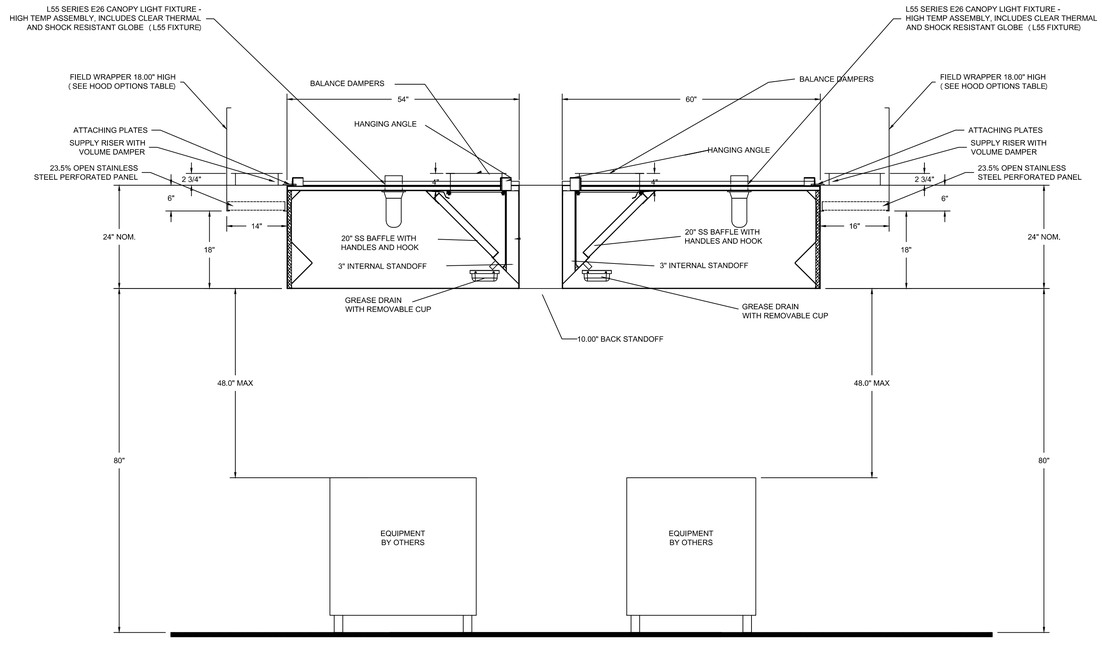

SECTION VIEW – MODEL 5424EX-2-PSP-F
HOOD – #4 (15B (R))

SECTION VIEW – MODEL 6024EX-2-PSP-F
HOOD – #1 (15F (L))

REVISIONS

	DESCRIPTION	DATE:
△		
△		
△		
△		

CAPTIVE-AIRE
Maryland Office
2221 Kansas Ave, Silver Spring, MD, 20910 PHONE: (800) 988-0981 FAX: (919) 227-5931 EMAIL: reg32@exconair.com
www.captiveaire.com

RKDT - MK - Allen, TX
ALLEN, TX, 75013

DATE: 05–19–2020

DWG.#: 4328831

DRAWN BY: BS-32

SCALE: NTS

MASTER DRAWING

SHEET NO. 3

M. En. P. Engineers
Reg.#12249
124 N. Spring Dr. ,
Richardson, TX 75081
972-697-3057
KChishti@aol.com

STATE OF TEXAS
KHURSHID A. CHISHTI
84534
LICENSED PROFESSIONAL ENGINEER
10-30-20

Project

FOODSERVICE EQUIPMENT LAYOUT

RADHA KRISHNA TEMPLE

1450 N. WATTERS ROAD
ALLEN, TX 75013

ISSUE	DATE	DESCRIPTION

PROJECT NUMBER CM170123

SCALE

DRAWN TCG

DATE 06/05/2020

SHEET DESCRIPTION

KITCHEN EXHAUST HOOD DETAILS

SHEET NUMBER

M3.3