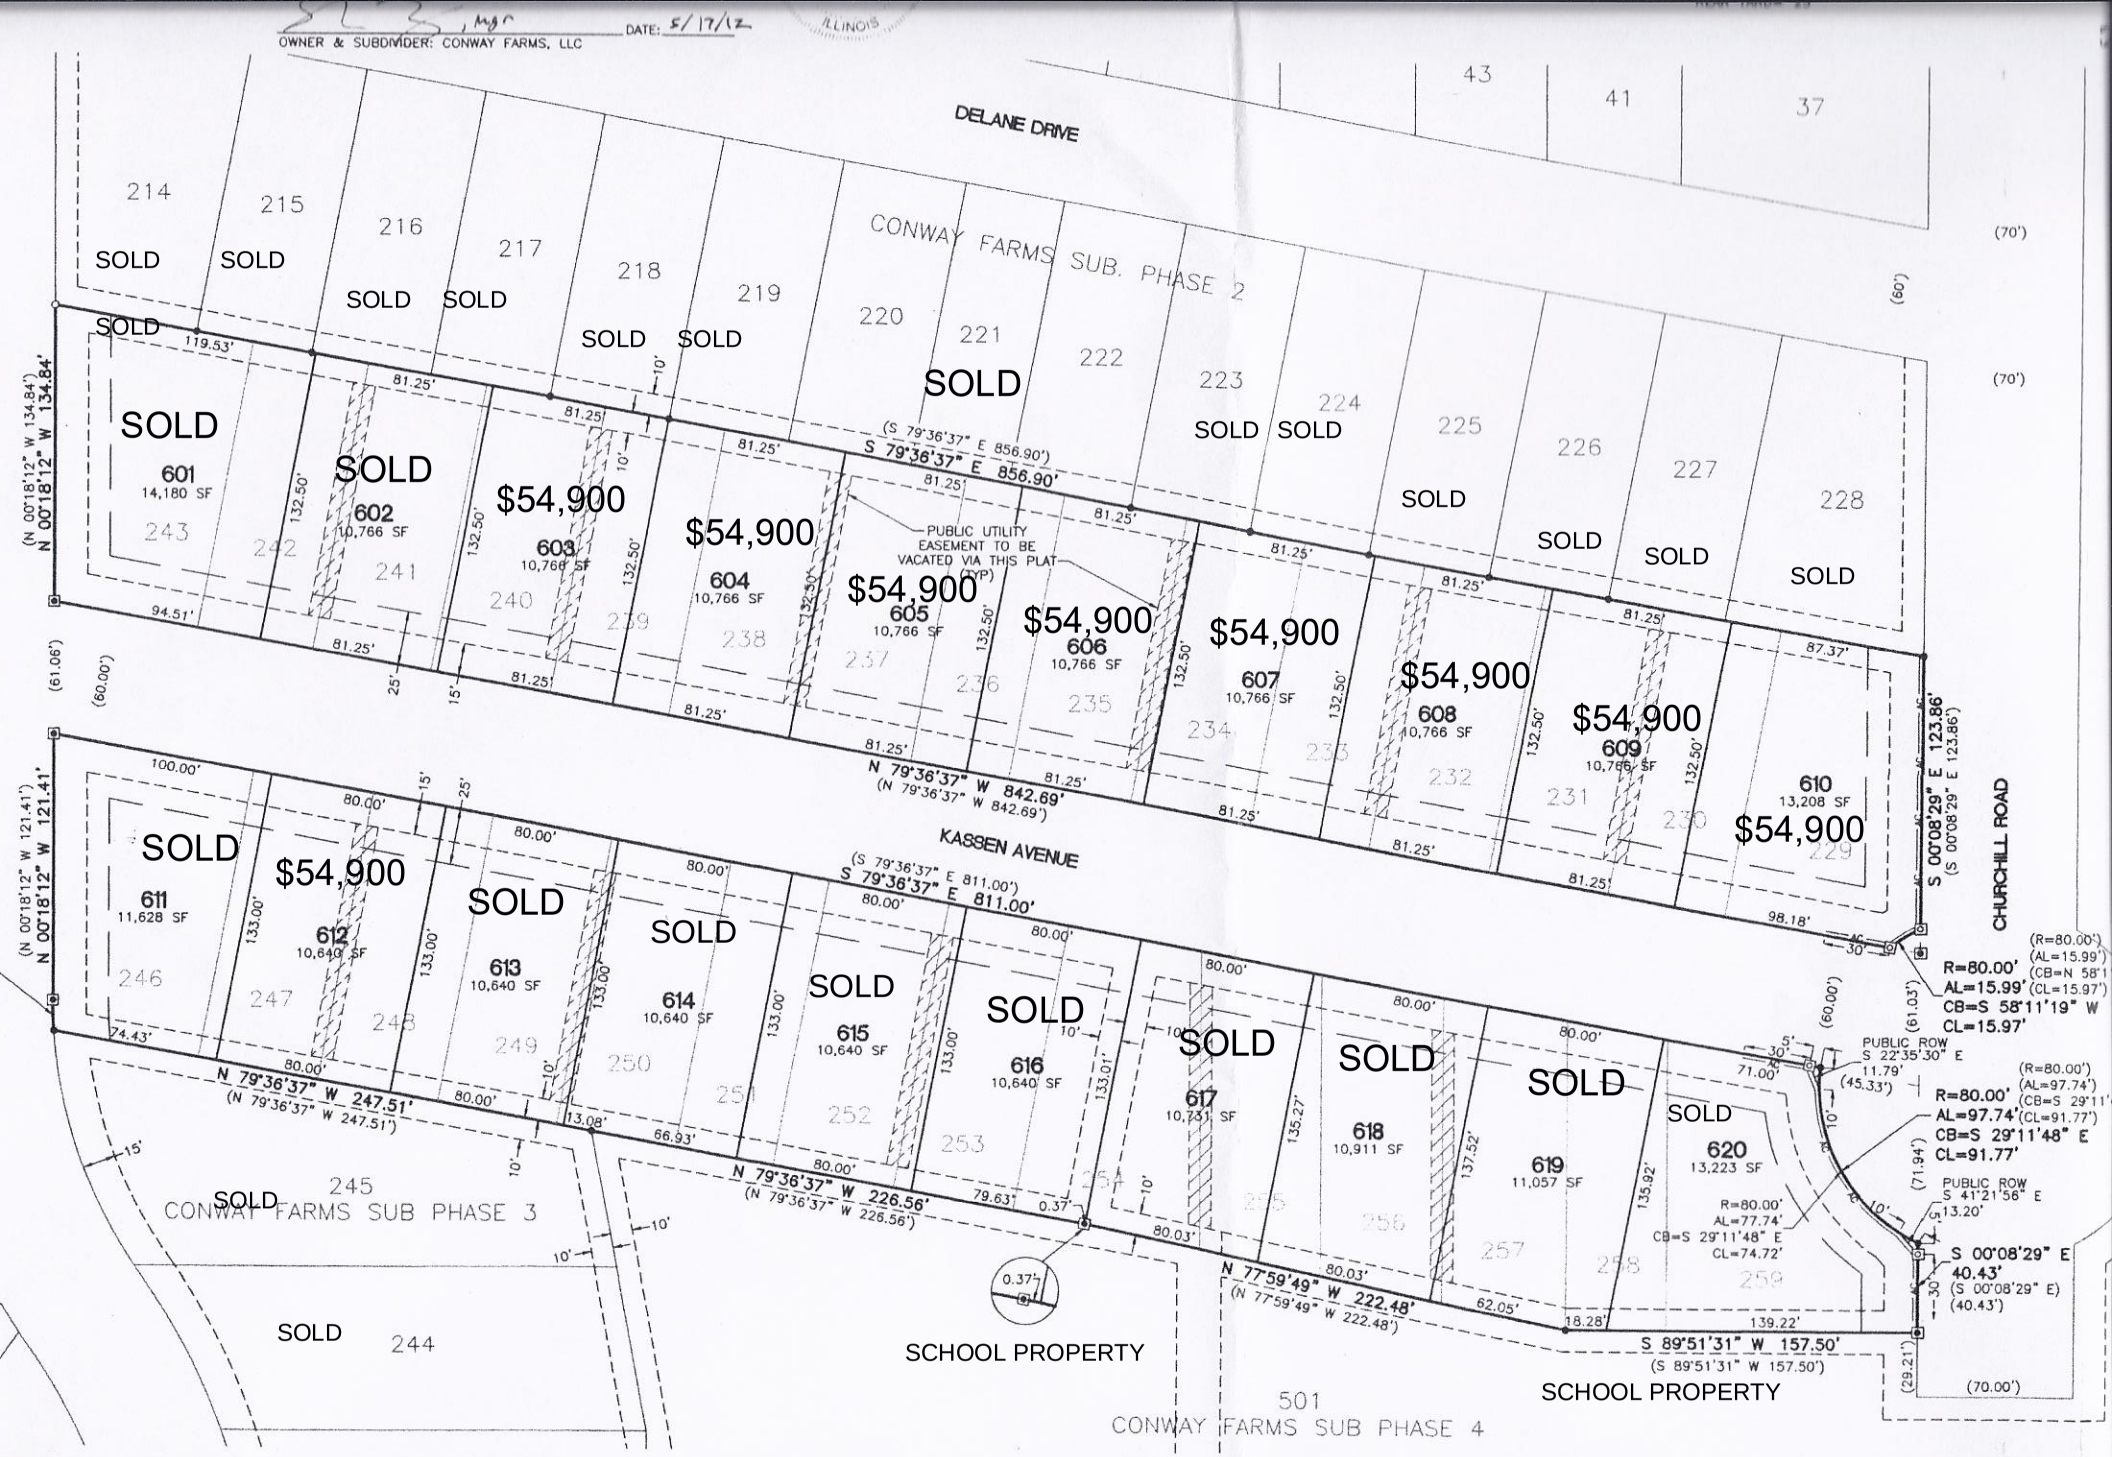

NO.	DATE	REVISION	BY
1	03/30/12	PER VILLAGE REVIEW COMMENTS	ALP
2	04/23/12	PER VILLAGE REVIEW COMMENTS	ALP
3	05/15/12	CLARIFY LOT DIMENSIONS	ALP

MSA PROFESSIONAL SERVICES
TRANSPORTATION • MUNICIPAL DEVELOPMENT • ENVIRONMENTAL
201 W. Springfield Ave. Champaign, IL 61820
217-352-6976 Fax: 217-356-0570
Web Address: www.msa-pc.com
© MSA PROFESSIONAL SERVICES

CONWAY FARMS LLC
A PART OF THE NW 1/4, SEC. 23, T20N, R7E, 3rd PM
VILLAGE OF MAHOMET, ILLINOIS