VP-1

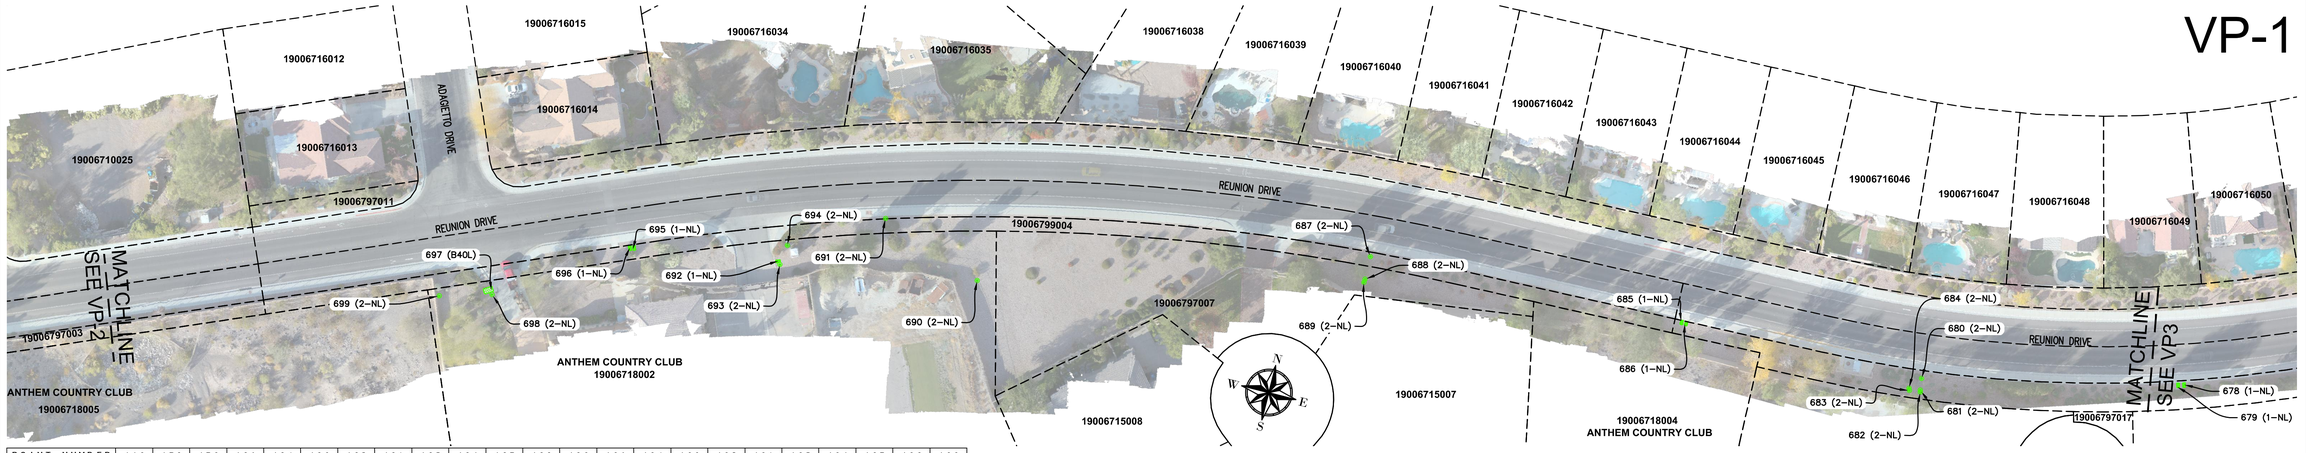

POINT NUMBER	669	678	679	680	681	682	683	684	685	686	687	688	689	690	691	692	693	694	695	696	697	698	699
LID LABEL	B26T	1–NL	1–NL	2–NL	2–NL	2–NL	2–NL	2–NL	1–NL	1–NL	2–NL	2–NL	2–NL	2–NL	2–NL	1–NL	2–NL	2–NL	1–NL	1–NL	B40L	2–NL	2–NL
DETAIL	E	A	A	B	B	B	B	B	A	A	B	B	B	B	B	A	B	B	A	A	F	B	B
CONDITION	AFP	AFP	AFP	AFP	AFP	AFP	AFP	AFP	AFP	AFP	AFP	AFP	AFP	AFP	AFP	AFP	AFP	AFP	AFP	AFP	AFP	AFP	AFP

VP-2

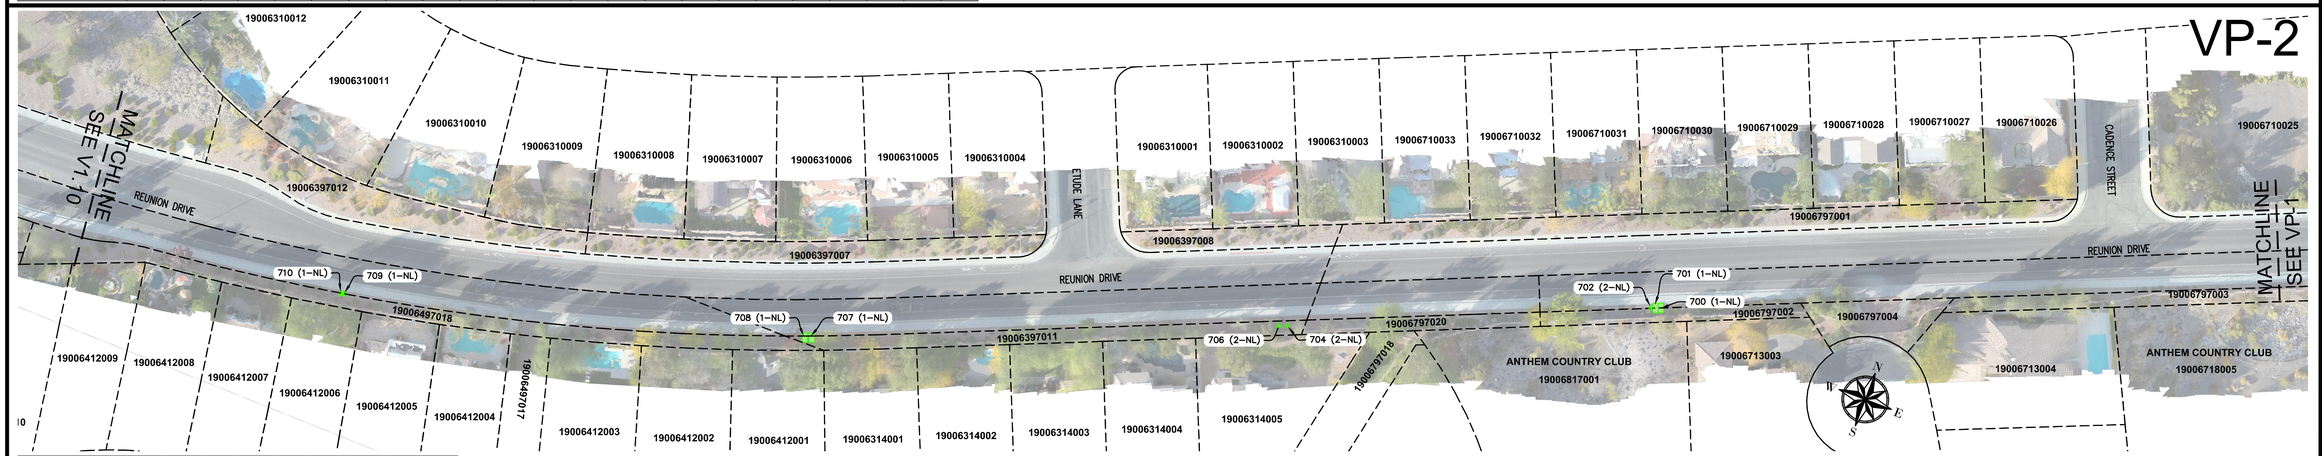

POINT NUMBER	700	701	702	704	706	707	708	709	710
LID LABEL	1–NL	1–NL	2–NL	2–NL	2–NL	1–NL	1–NL	1–NL	1–NL
DETAIL	A	A	B	B	B	A	A	A	A
CONDITION	AFP	AFP	AFP	AFP	AFP	AFP	AFP	AFP	AFP

VP-3

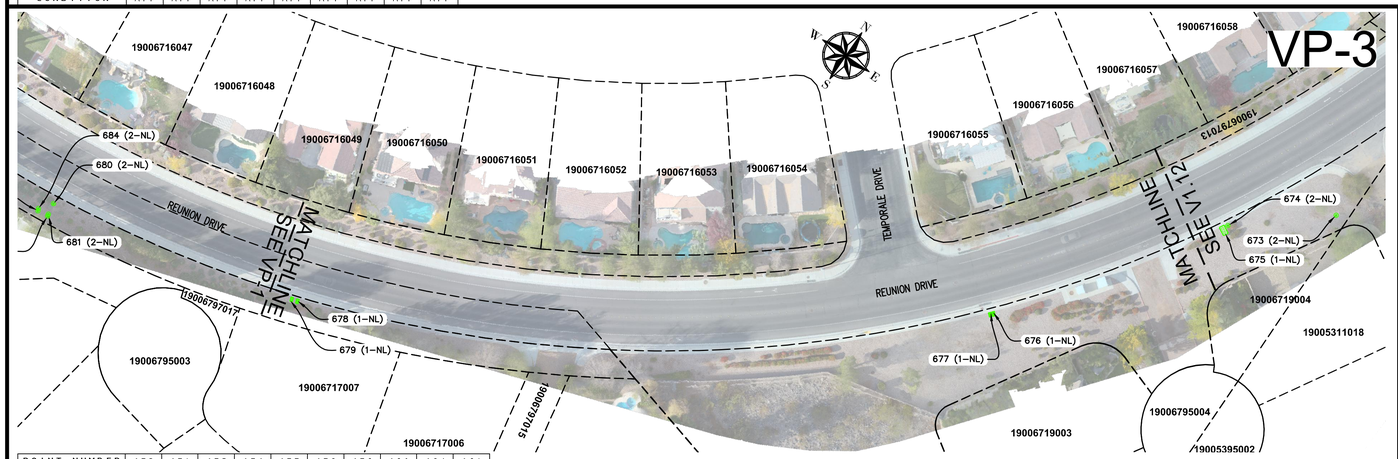

POINT NUMBER	673	674	675	676	677	678	679	680	681	684
LID LABEL	2–NL	2–NL	1–NL	1–NL	1–NL	1–NL	1–NL	2–NL	2–NL	2–NL
DETAIL	B	B	A	A	A	A	A	B	B	B
CONDITION	AFP	AFP	AFP	AFP	AFP	AFP	AFP	AFP	AFP	AFP

SYMBOL LEGEND

- 123-45-678-987 ANTHEM APN
- PARCEL BOUNDARY
- E — ELECTRIC METER
- W — WATER METER
- IR — IRRIGATION CONTROL BOX
- BACKFLOW PREVENTOR
- REMOTE CONTROL VALVE
- MANUAL VALVE
- VALVE
- QUICK COUPLING VALVE
- FLUSH VALVE
- DRAIN VALVE
- IRRIGATION HOUSING
- IRRIGATION BOX

ABBREVIATIONS

AFP	APPEARS FUNCTIONING PROPERLY
1–NL	NO LABEL (IRRIGATION BOX)
2–NL	NO LABEL (IRRIGATION CAN)
IR CTRL	IRRIGATION CONTROL BOX
RM	REQUIRES MAINTENANCE
ROW	RIGHT OF WAY
VP	VIEWPORT

GENERAL MAPPING NOTES

1. THE OWNER, SITE DEVELOPER, CONTRACTOR, AND/OR THEIR AUTHORIZED AGENTS SHALL USE THIS DOCUMENT FOR REFERENCE ONLY. THE PROPERTY INFORMATION HEREIN SHALL NOT SERVE AS A LEGAL SURVEY RECORD. THE PREPARER WILL NOT BE HELD RESPONSIBLE FOR MISUSE OF THIS DATA SET.
2. PARCEL LINES SHOWN AS PER CLARK COUNTY ASSESSOR'S PARCEL MAPS CURRENT AS OF 12–14–18.

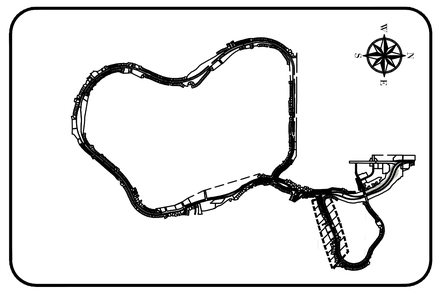

VICINITY MAP

GRAPHIC SCALE

50 0 25 50 100 200

(IN FEET)
1 inch = 50 ft.

Call before you Dig
Avoid cutting underground utility lines. It's costly.
Call 811 or 1-800-227-2600

Avoid overhead power line contact. It's costly.
Call before you Overhead
1-702-227-2929

REVISION APPROVAL BLOCK				
REV. #	BY	DATE	DESCRIPTION	APP.

SCALE: 1"=50'
DRAWN BY: JA
DESIGNED BY: EF
CHECKED BY: EF
DATE: 02-19-19
JOB NO:

PRONE-TO-DRONE
EXPERIENCE NEW HEIGHTS
WWW.PRONETODRONE.COM

INTEGRITY ENGINEERING
1771 E. Flamingo Rd., Suite 218-B
Las Vegas, NV 89119
Phone: 702-456-4664
ernie@integrity-engineering.net

ANTHEM COUNCIL LANDSCAPING PROPERTIES

WATER METERS, IRRIGATION VALVES, AND ELECTRIC METERS

SHEET
V1.13
15 OF 18 SHEETS
DRAWING NO.