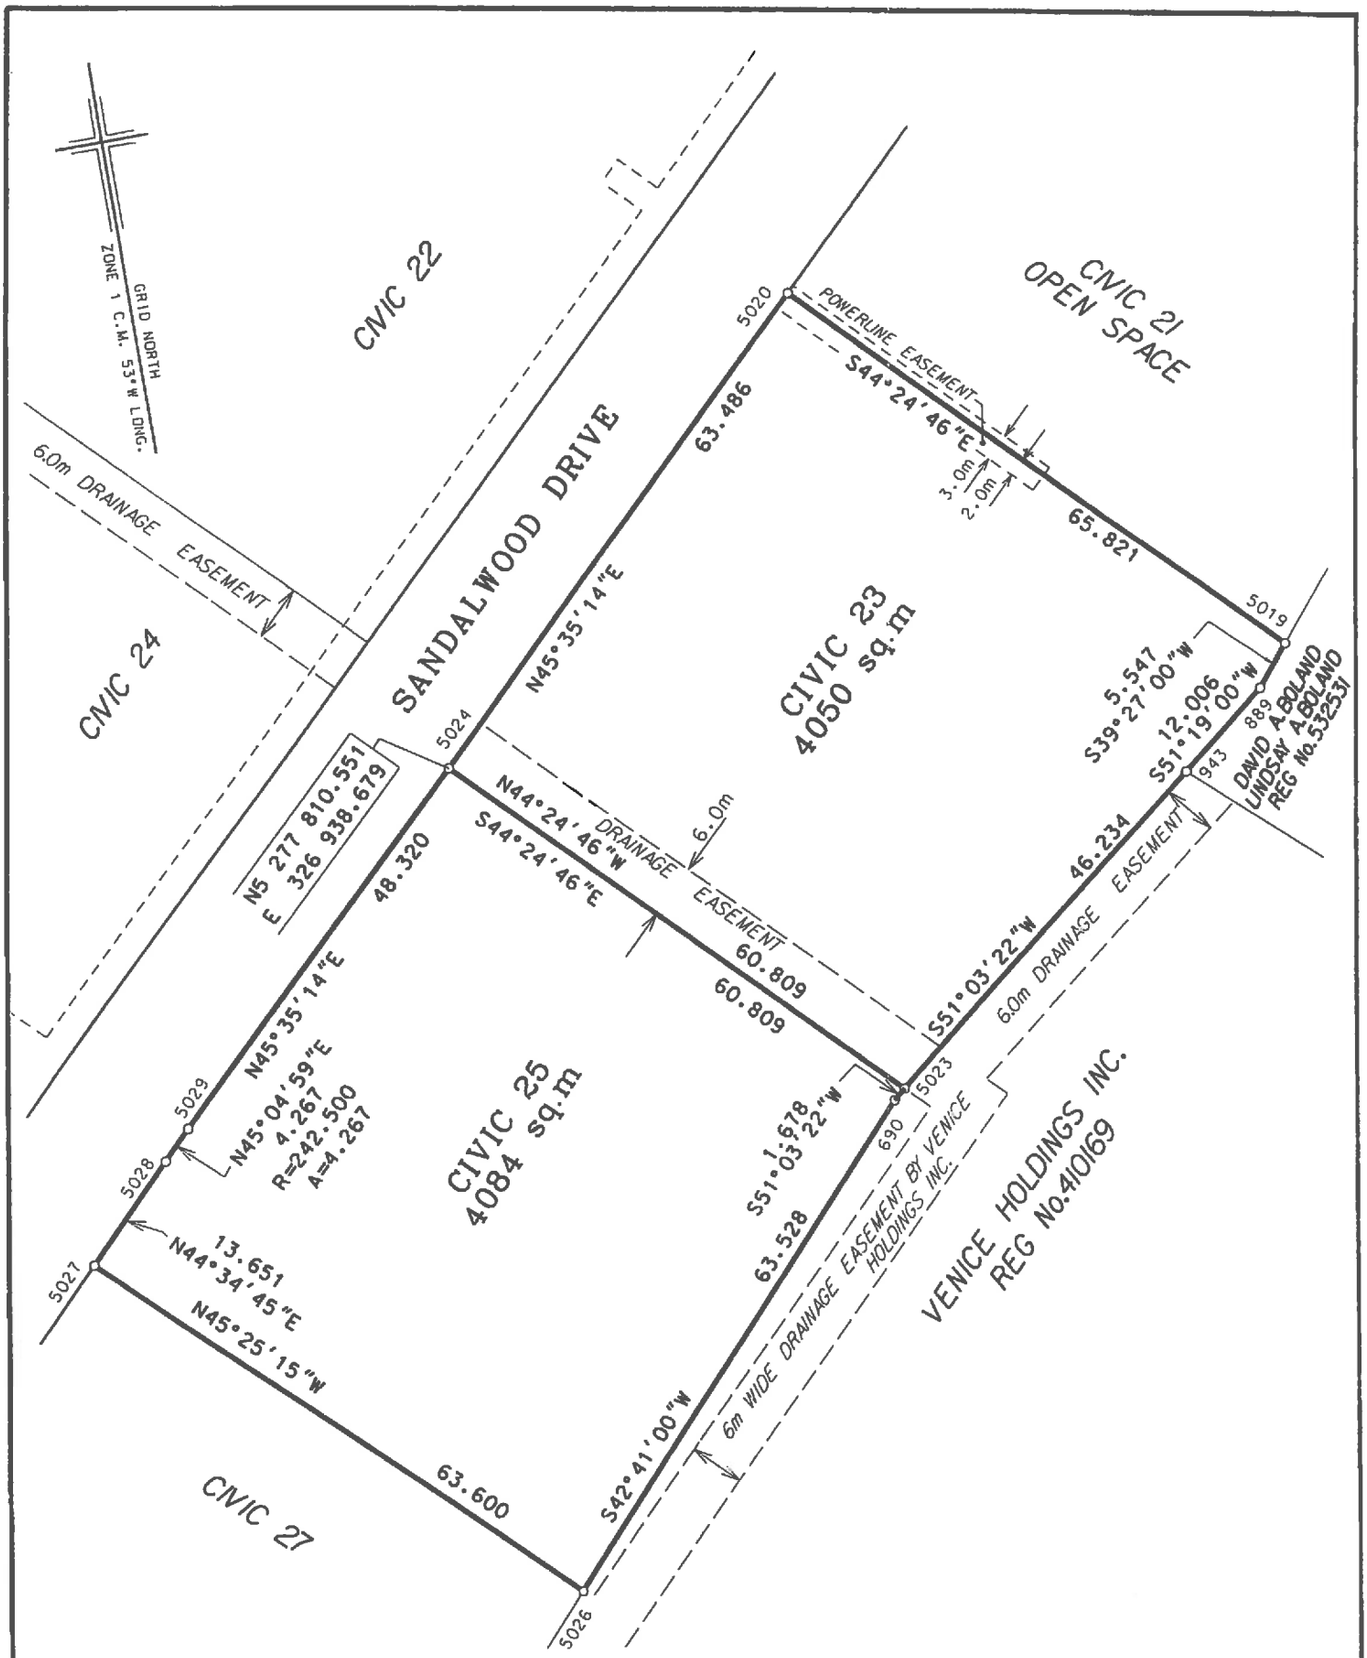

REVISED: OCTOBER 13, 2015-LOT NOS CHANGED TO CIVIC NOS
POWERLINE EASEMENTS TAKEN FROM NEWFOUNDLAND POWER DRAWING No. 1-1145-31-102A

© COPYRIGHT: ROBERT A. WAY, N.L.S.

Monument used for tie-in. Zone 1: 029059 N 5 278 668.986 E 327 780.947

NAD - 83

All linear measurements are horizontal ground distances.

For the computation of coordinates, horizontal ground distances have been reduced to the Nfld. 3° M T M Projection plane by multiplying them by an average combined scale factor of 0.999895

ROBERT A. WAY
NEWFOUNDLAND
LAND SURVEYOR
Signature
PROVINCE OF NEWFOUNDLAND

BROWN & WAY SURVEYS

Professional Surveying Services

Tel: (709) 726-1040 Telecopier: (709) 726-1041

email:brownsur@nl.rogers.com

CIVIC NOS. 23 & 25

PINE LINE SUBDIVISION

SANDALWOOD DRIVE LOGY BAY-MIDDLE COVE-OUTER COVE, NL

SCALE: 1:750	DATE: AUGUST 2013
JOB NO: 8164-2	SURVEY: