SR 896
INSTALL SOUTHBOUND
LEFT TURN LANE
LONDON TRACT RD
SHIFT CENTERLINE TO
IMPROVE INTERSECTION
SIGHT DISTANCE
LEGEND
LEGAL RIGHT-OF-WAY LINE
REQUIRED RIGHT-OF-WAY LINE
CUT LINE
FILL LINE
LEGEND
LEGAL RIGHT-OF-WAY LINE
REQUIRED RIGHT-OF-WAY LINE
CUT LINE
FILL LINE
SR 896
IMPROVE DRAINAGE
SR 896
LOWER VERTICAL CREST
CURVE
GOOD HOPE RD
REALIGN GOOD HOPE
ROAD AS A T-INTERSECTION
AND IMPROVE DRAINAGE
SR 896
REALIGN SR 896
LEGEND
LEGAL RIGHT-OF-WAY LINE
REQUIRED RIGHT-OF-WAY LINE
CUT LINE
FILL LINE
pennsylvania
DEPARTMENT OF TRANSPORTATION
KCI
TECHNOLOGIES
SR 0896, SECTION SIP
SAFTEY REVIEW
SAFETY IMPROVEMENT PROJECT
MAY 7, 2019

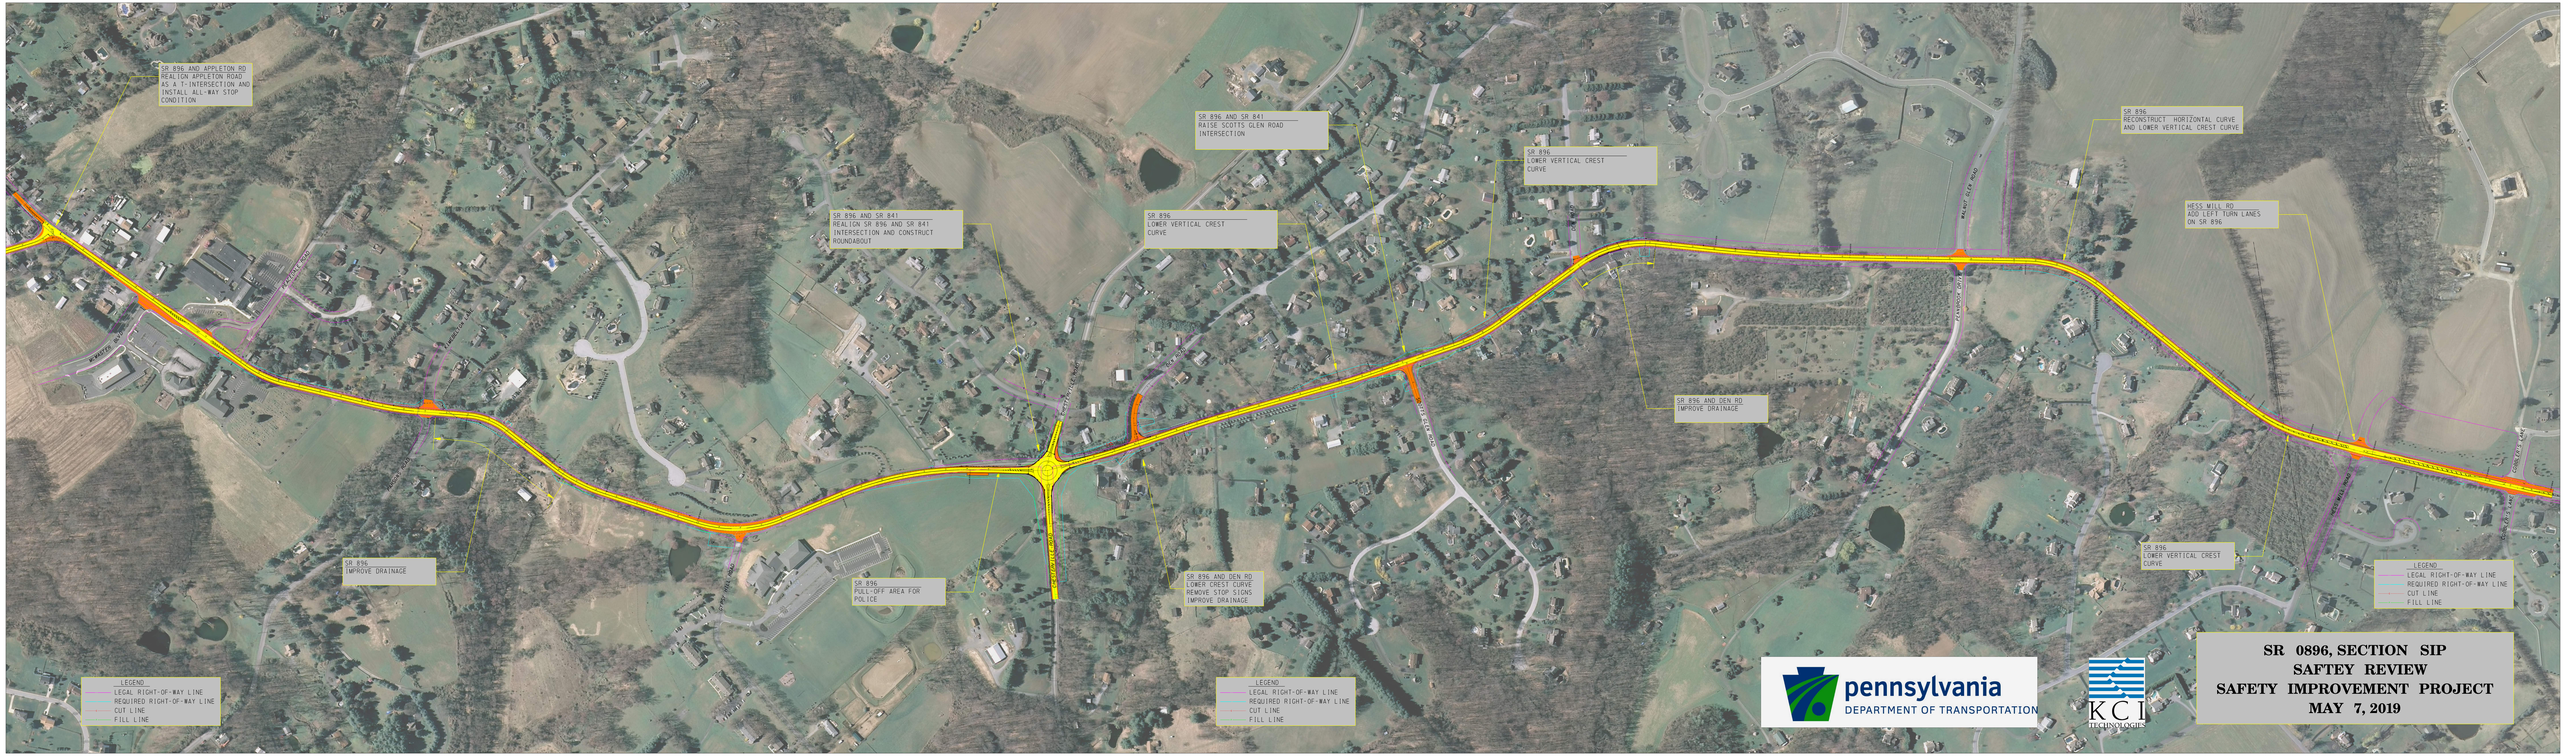
SR 896 AND APPLETON RD
REALIGN APPLETON ROAD AS A T-INTERSECTION AND INSTALL ALL-WAY STOP CONDITION
SR 896 AND SR 841
REALIGN SR 896 AND SR 841 INTERSECTION AND CONSTRUCT ROUNDABOUT
SR 896 AND SR 841
RAISE SCOTTS GLEN ROAD INTERSECTION
SR 896
LOWER VERTICAL CREST CURVE
SR 896
LOWER VERTICAL CREST CURVE
SR 896
RECONSTRUCT HORIZONTAL CURVE AND LOWER VERTICAL CREST CURVE
HESS MILL RD
ADD LEFT TURN LANES ON SR 896
SR 896 AND DEN RD
IMPROVE DRAINAGE
SR 896
IMPROVE DRAINAGE
SR 896
PULL-OFF AREA FOR POLICE
SR 896 AND DEN RD
LOWER CREST CURVE
REMOVE STOP SIGNS
IMPROVE DRAINAGE
SR 896
LOWER VERTICAL CREST CURVE
LEGEND
LEGAL RIGHT-OF-WAY LINE
REQUIRED RIGHT-OF-WAY LINE
CUT LINE
FILL LINE
LEGEND
LEGAL RIGHT-OF-WAY LINE
REQUIRED RIGHT-OF-WAY LINE
CUT LINE
FILL LINE
LEGEND
LEGAL RIGHT-OF-WAY LINE
REQUIRED RIGHT-OF-WAY LINE
CUT LINE
FILL LINE
pennsylvania
DEPARTMENT OF TRANSPORTATION
KCI
TECHNOLOGIES
SR 0896, SECTION SIP
SAFTEY REVIEW
SAFETY IMPROVEMENT PROJECT
MAY 7, 2019