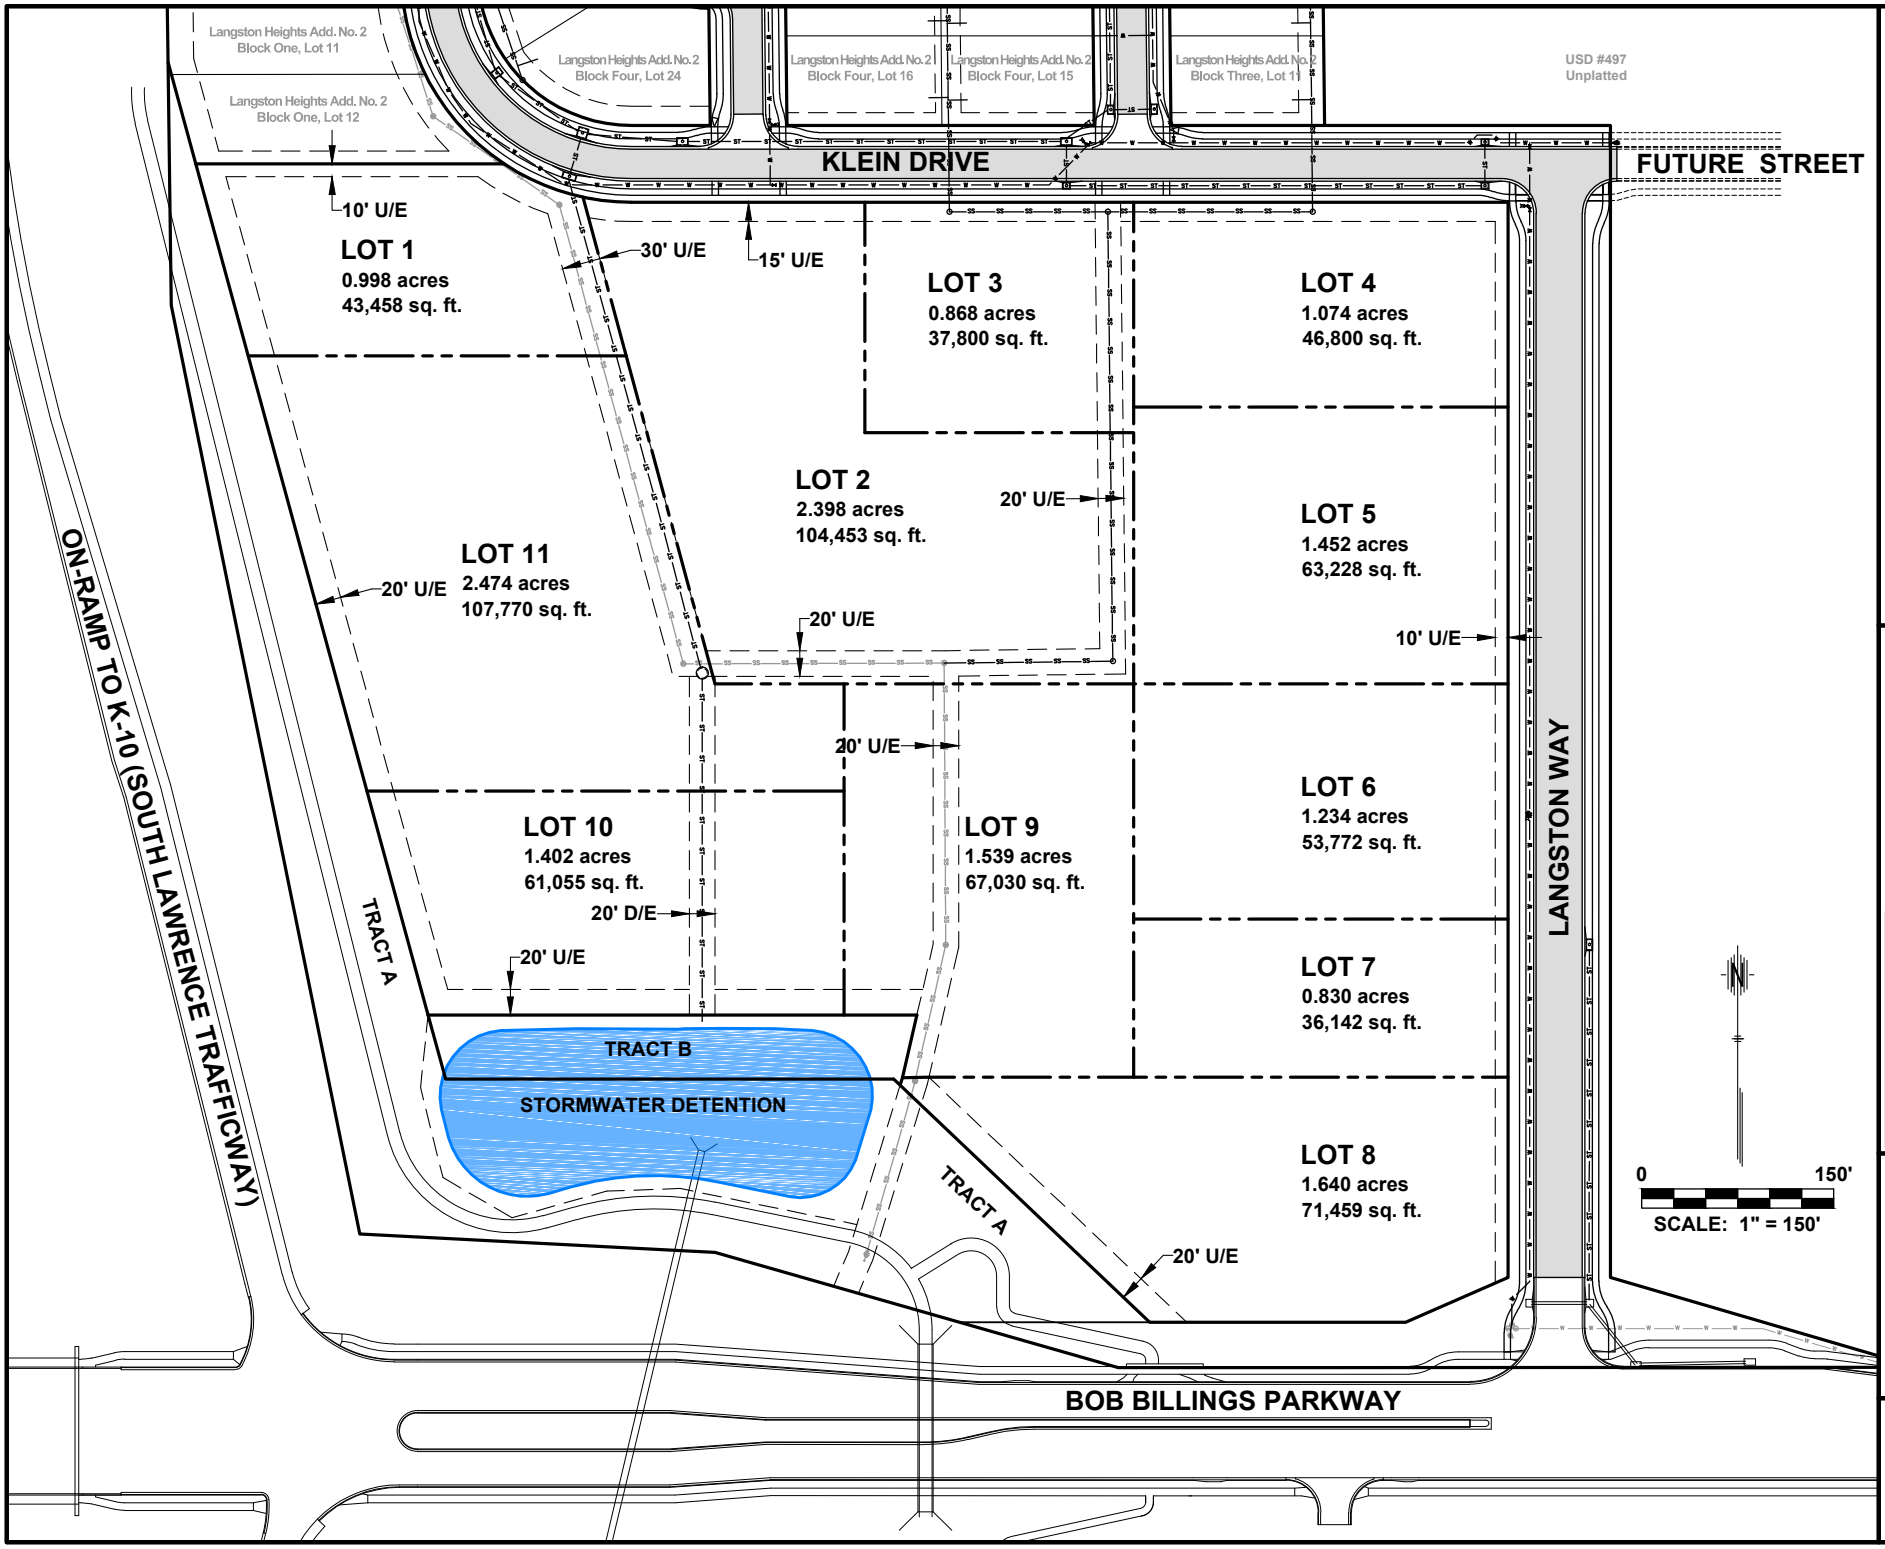

BG CONSULTANTS
ENGINEERS · ARCHITECTS · SURVEYORS

Bob Santee: 785.766.8470
bobdennsan@gmail.com
Doug Raney: 785.691.8025
douglas.raney@gmail.com

RSR DEVELOPMENT

HOTEL CONCEPT

1

Sept. 9, 2016