ASSESSOR'S MAP

SHOWING ZONING DISTRICTS

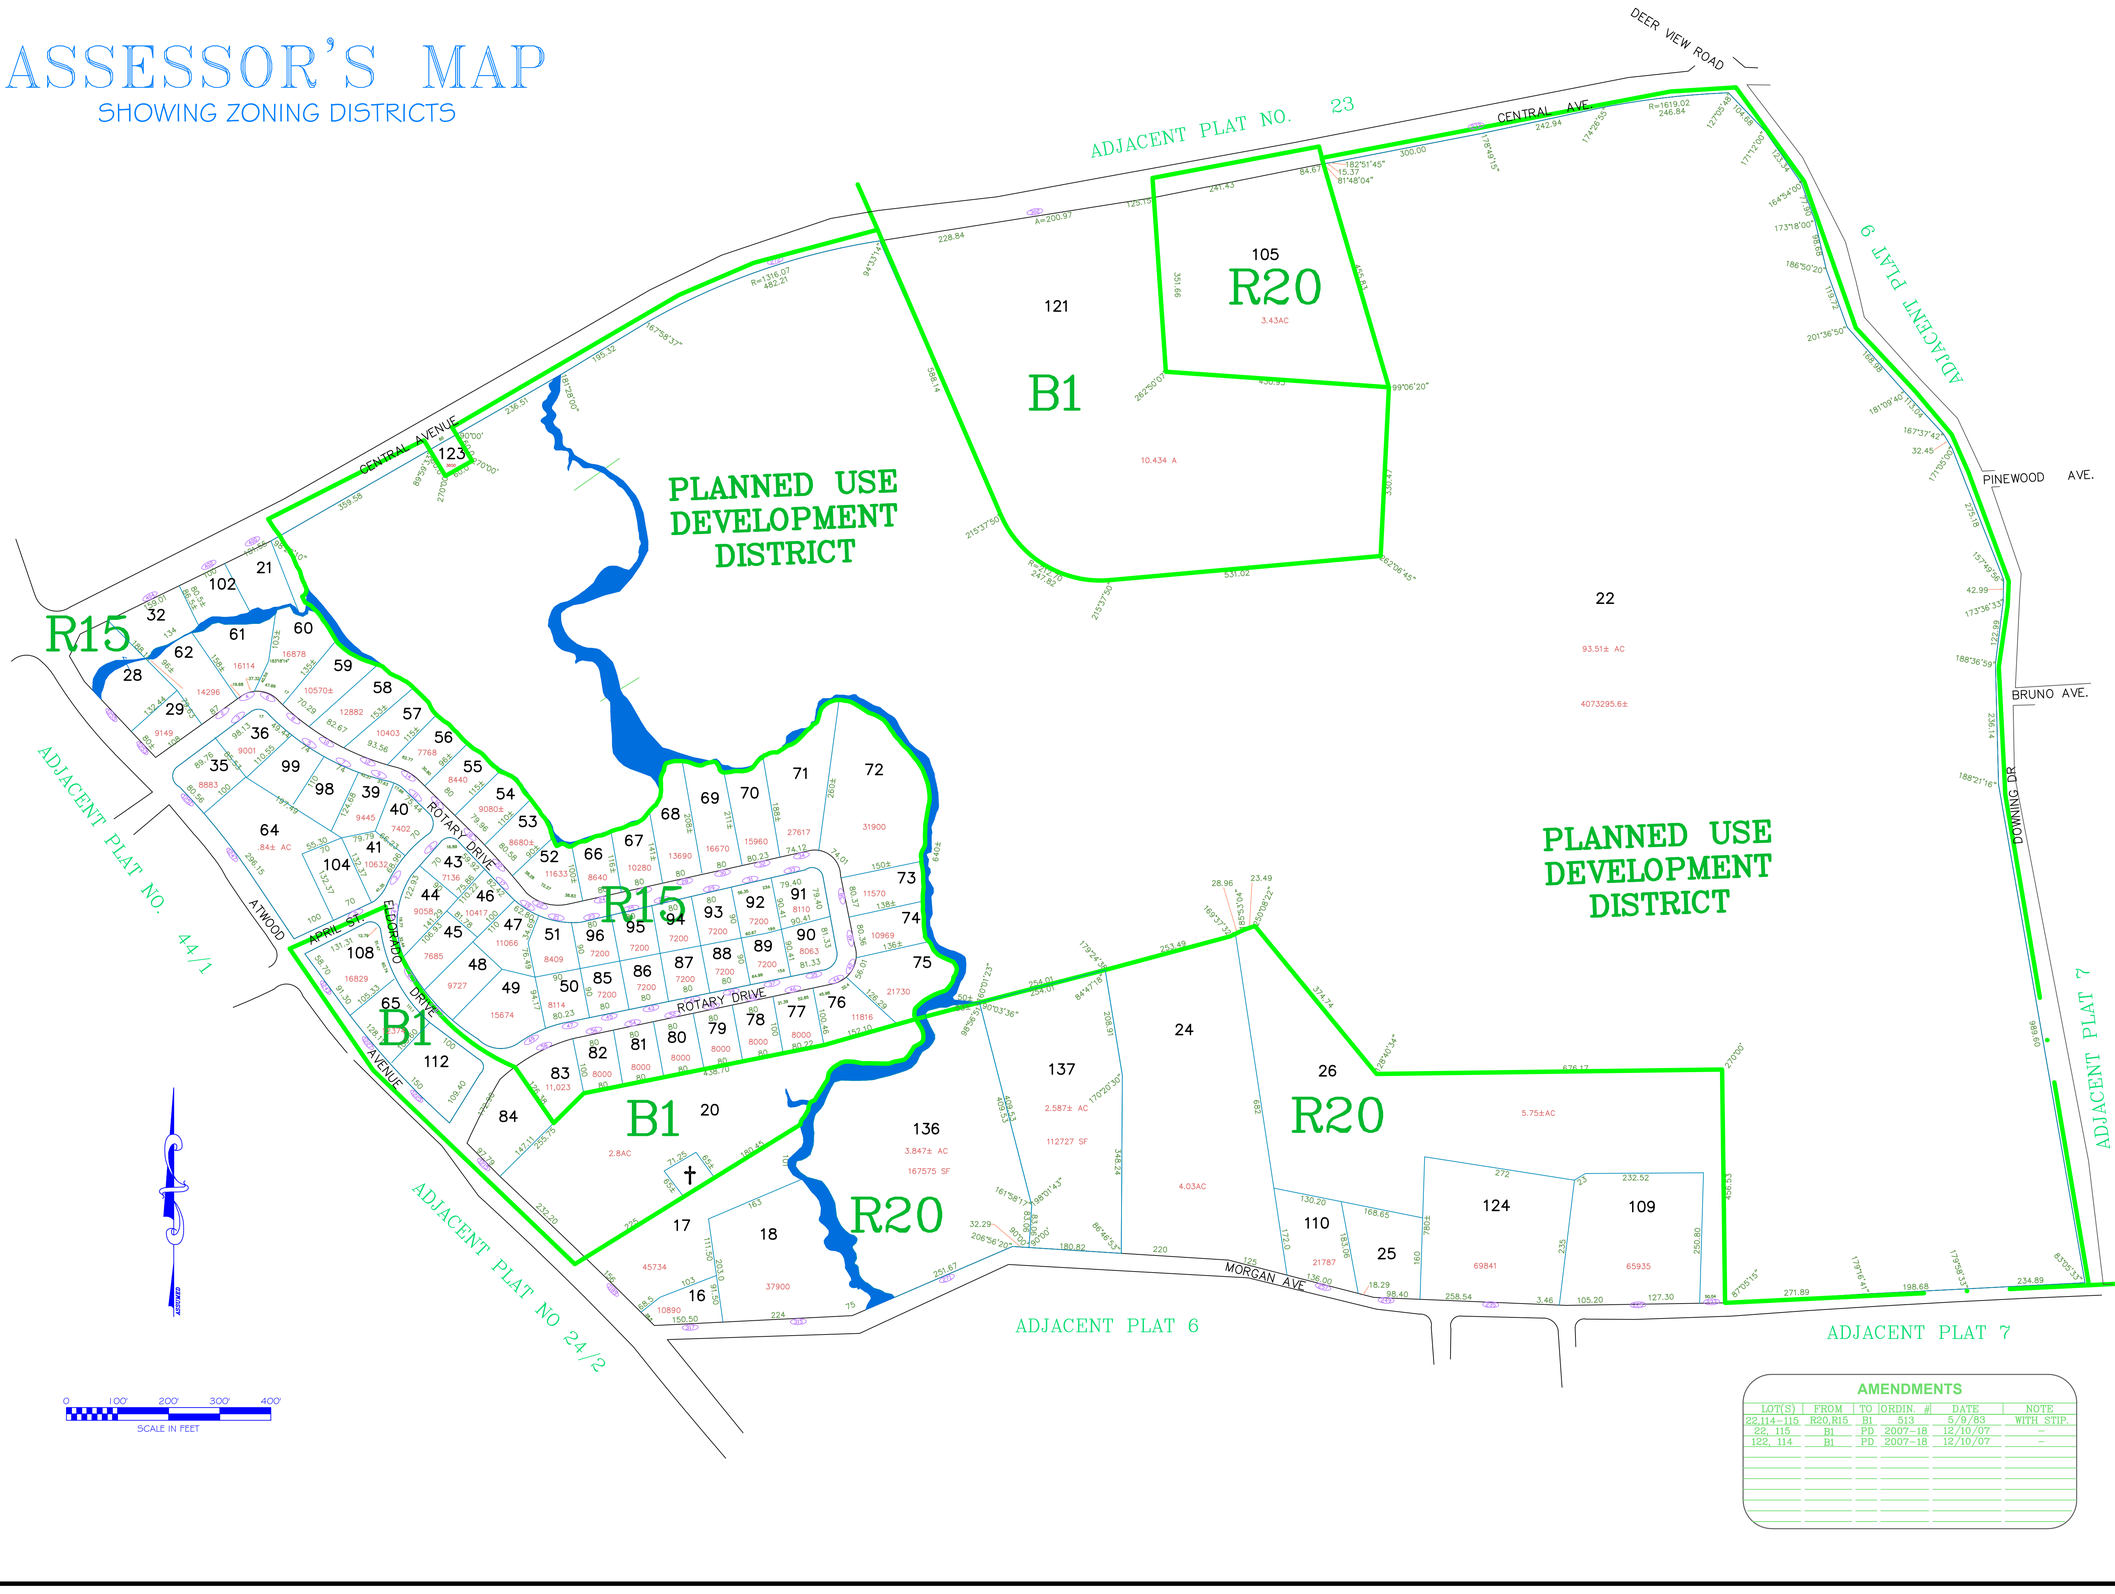

Assessor's Plat Number

24/1

STATE OF RHODE ISLAND

TOWN OF JOHNSTON

PROVIDENCE COUNTY
INCORPORATED 1759

ASSESSOR'S OFFICE
1385 HARTFORD AVENUE
JOHNSTON, RHODE ISLAND
02919

Scale: 1:140

Revised By: Benjamin Ng

Last updated: January 04, 2016

Date printed: January 04, 2016

For copies of plat maps, please go to the DPW at 100 Irons Avenue Johnston Rhode Island, Thank you.

NOTE: This map was prepared for the use of the Town of Johnston for assessment and illustrative purposes only. It does not represent a survey of the premises. No liability is assumed as to the sufficiency or accuracy of the data delineated hereon.

AMENDMENTS

LOT(S)	FROM	TO	ORDIN. #	DATE	NOTE
22,114-115	R20,R15	B1	513	5/9/83	WITH STIP.
22, 115	B1	PD	2007-18	12/10/07	–
122, 114	B1	PD	2007-18	12/10/07	–