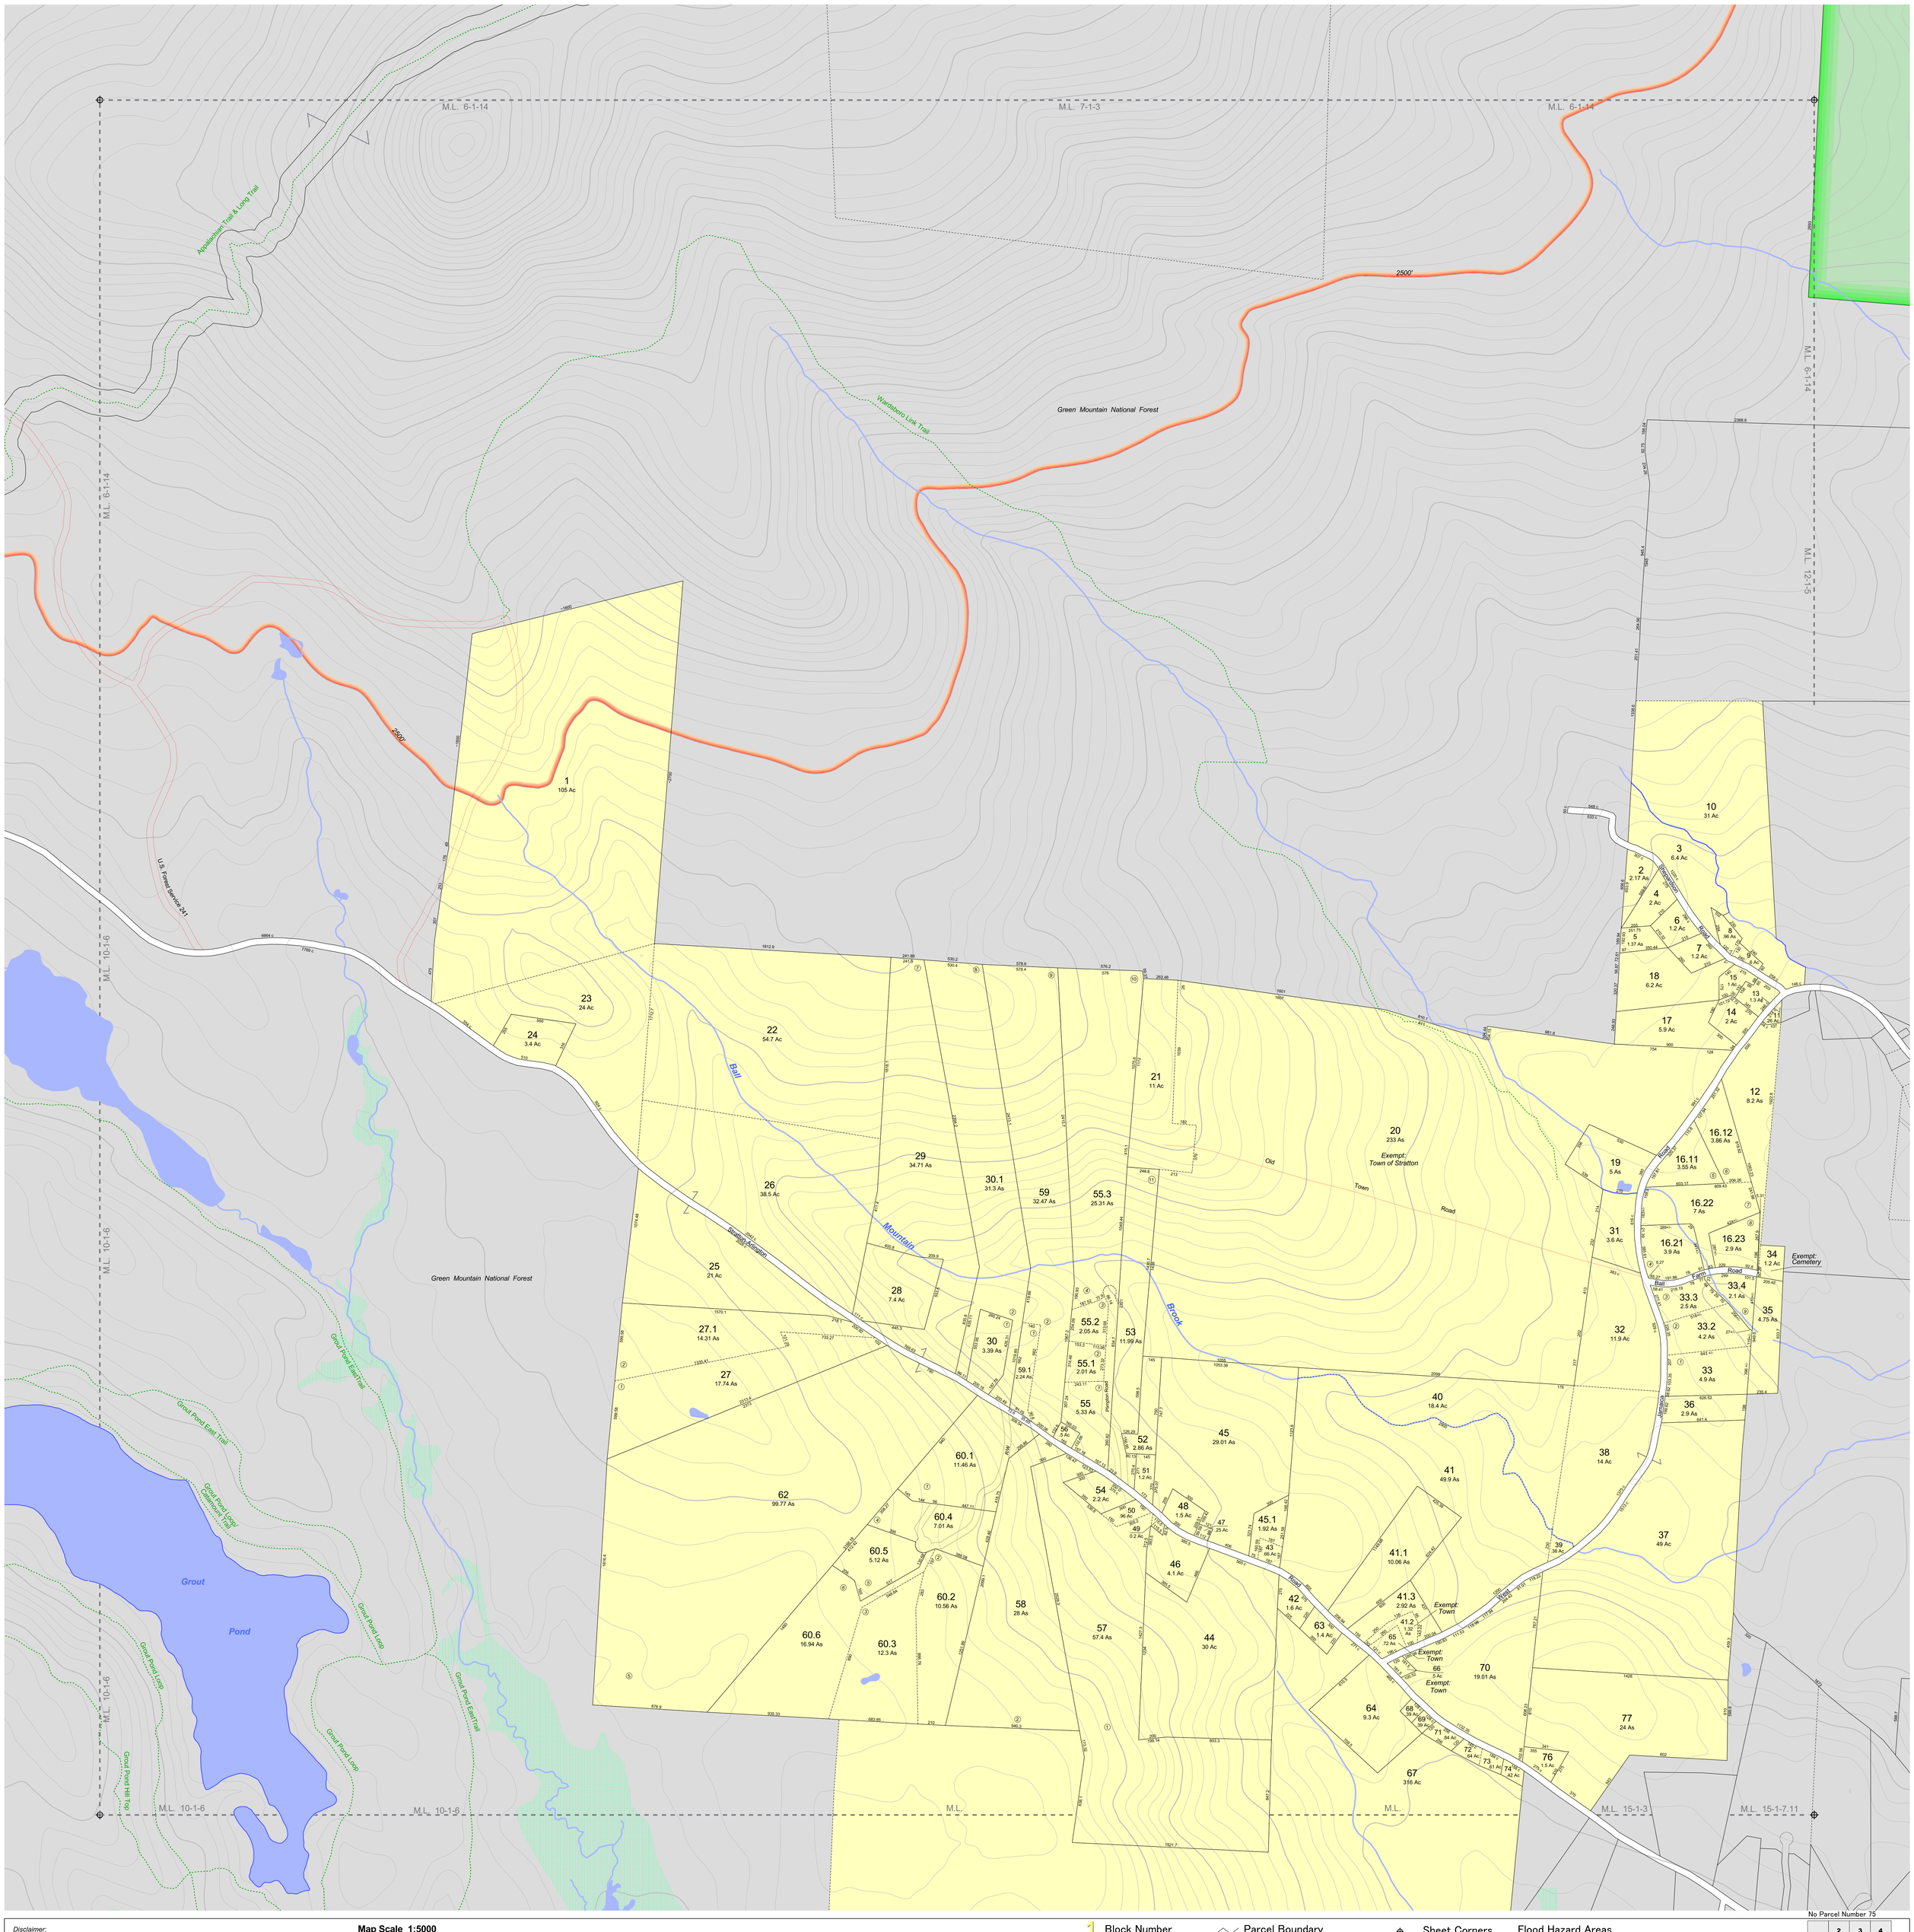

Disclaimer:
Cartographic Technologies, Inc. (CTI) assumes no liability as to the sufficiency, accuracy, or the user's interpretation of the data delineated hereon.

Cartographic Technologies, Inc.
GIS • Tax Mapping • Programming
P.O. Box 992, Putney, VT 053046 (802) 257-7823

Current To: April 1, 2017

Map Scale 1:5000

1 inch equals 416.7 feet
1/2 square inch equals 1 acre
1 square inch equals 4 acres

This map is for assessment purposes only. It is not to be used for description, conveyance, or determination of legal title.

0 500 1000 1500 2000 2500 Feet
0 0.1 0.2 0.3 0.4 0.5 Miles
0 100 200 300 400 500 600 700 Meters

Acreage
Ac Calculated
As Surveyed

1 Block Number
42 Parcel Number
32.2 Parcel Acreage
150 Lot Dimensions
150c Calculated Dimension
1 Sublot Number
Leader Lines
Parcel Boundary
Joint Ownership Parcel Boundary
Water Parcel Boundary
Town Line
RW Right-of-Way
Private Road
Trails
Sheet Corners
Match Lines
Land Hooks
20' Contours
Brooks, Streams
Lakes, Ponds
Wetlands

Flood Hazard Areas
See Cover Sheet For Disclaimer & Directions for Proper Usage
250' Buffer Area
100 Year Flood Hazard Area

N W E S

Map Sheet
#11

OrthoPhoto Sheet
116060
Stratton

	2	3	4
5	6	7	8
9	10	11	12
13	14	15	16
		17	18