
 


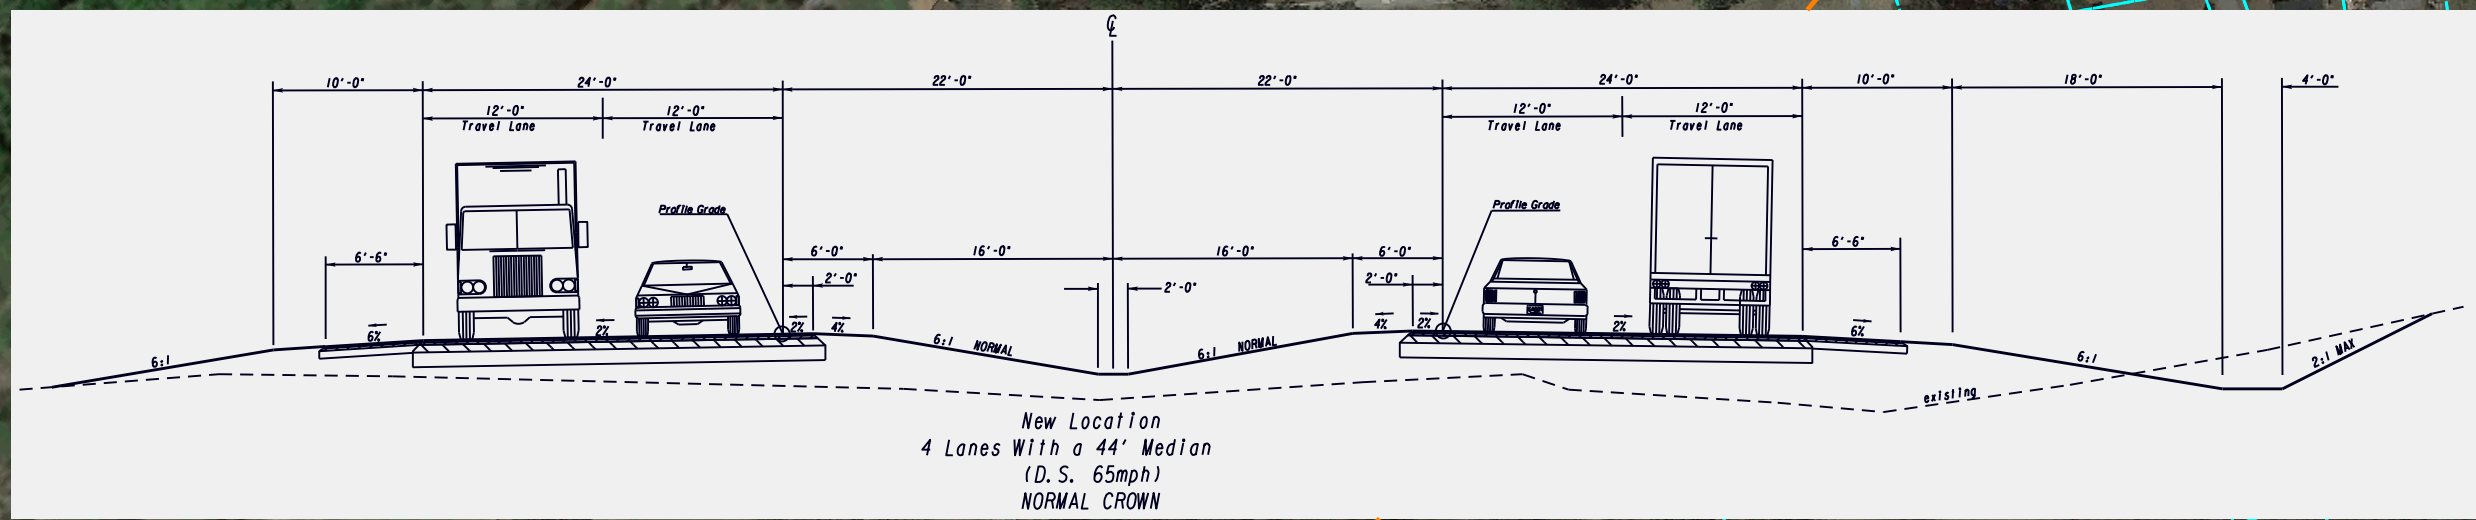

- PROPERTY OWNERS LIST**
- ① - BECKY LYNN TANNER & DENNIS D HANEY
 - ② - KEVIN C STEWART
 - ③ - SANDY EUGENE DAVIS & JEANNE L BODENBERG
 - ④ - CHARLES A & CYNTHIA S ELLER
 - ⑤ - JAMES A BENHAM III
 - ⑥ - JACQUELINE CALVERT
 - ⑦ - ROBIN W & CINDY A VICKERS
 - ⑧ - MATTHEW & AUTUMN HAMILTON
 - ⑨ - THOMAS J & CLARA B DUFANO
 - ⑩ - CLINTON WORTH LEDFORD & ELIZABETH A LANE
 - ⑪ - BELINDA A WIMBERLEY
 - ⑫ - HOMERO BALTAZAR
 - ⑬ - SHANDRA DEVI & RAMDEO LOAKNAUTH
 - ⑭ - BOBBIE JEAN BANKS
 - ⑮ - RUTH A & FREDERICK D JOHNSON
 - ⑯ - FRED JR & ADELE C BARTLETT
 - ⑰ - DUANE W FERREE
 - ⑱ - ALTON LAWRENCE VANDIVER
 - ⑲ - FRANK & ALISA WARY NEDERHAND

LEGEND

PAVED SHOULDER	CONSTRUCTION LIMITS	EXISTING OVERHEAD ELECTRICAL	EXISTING UNDERGROUND ELECTRICAL
EDGE OF PAVEMENT	PROPOSED RIGHT OF WAY	EXISTING GAS	EXISTING WATER
PROPOSED CENTER LINE	PROPOSED RIGHT OF WAY AND LIMIT OF ACCESS	EXISTING SANITARY SEWER	
PROPOSED ROADWAY	EXISTING PROPERTY LINE		
GRASSED MEDIAN	ENVIRONMENTALLY SENSITIVE AREA		
CONCRETE MEDIAN	OBLITERATE PAVEMENT		
PROPOSED BRIDGE	PROPOSED DISPLACEMENT		
PROPOSED SIDEWALK			

PUBLIC INFORMATION OPEN HOUSE
ROME-CARTERSVILLE DEVELOPMENT CORRIDOR
ALTERNATIVE 2B
PIN 0013238
BARTOW COUNTY
FEBRUARY 26, 2019

SCALE IN FEET
0 200 400 800

GDOT
Georgia Department of Transportation