ASSESSOR'S MAP

SHOWING ZONING DISTRICTS

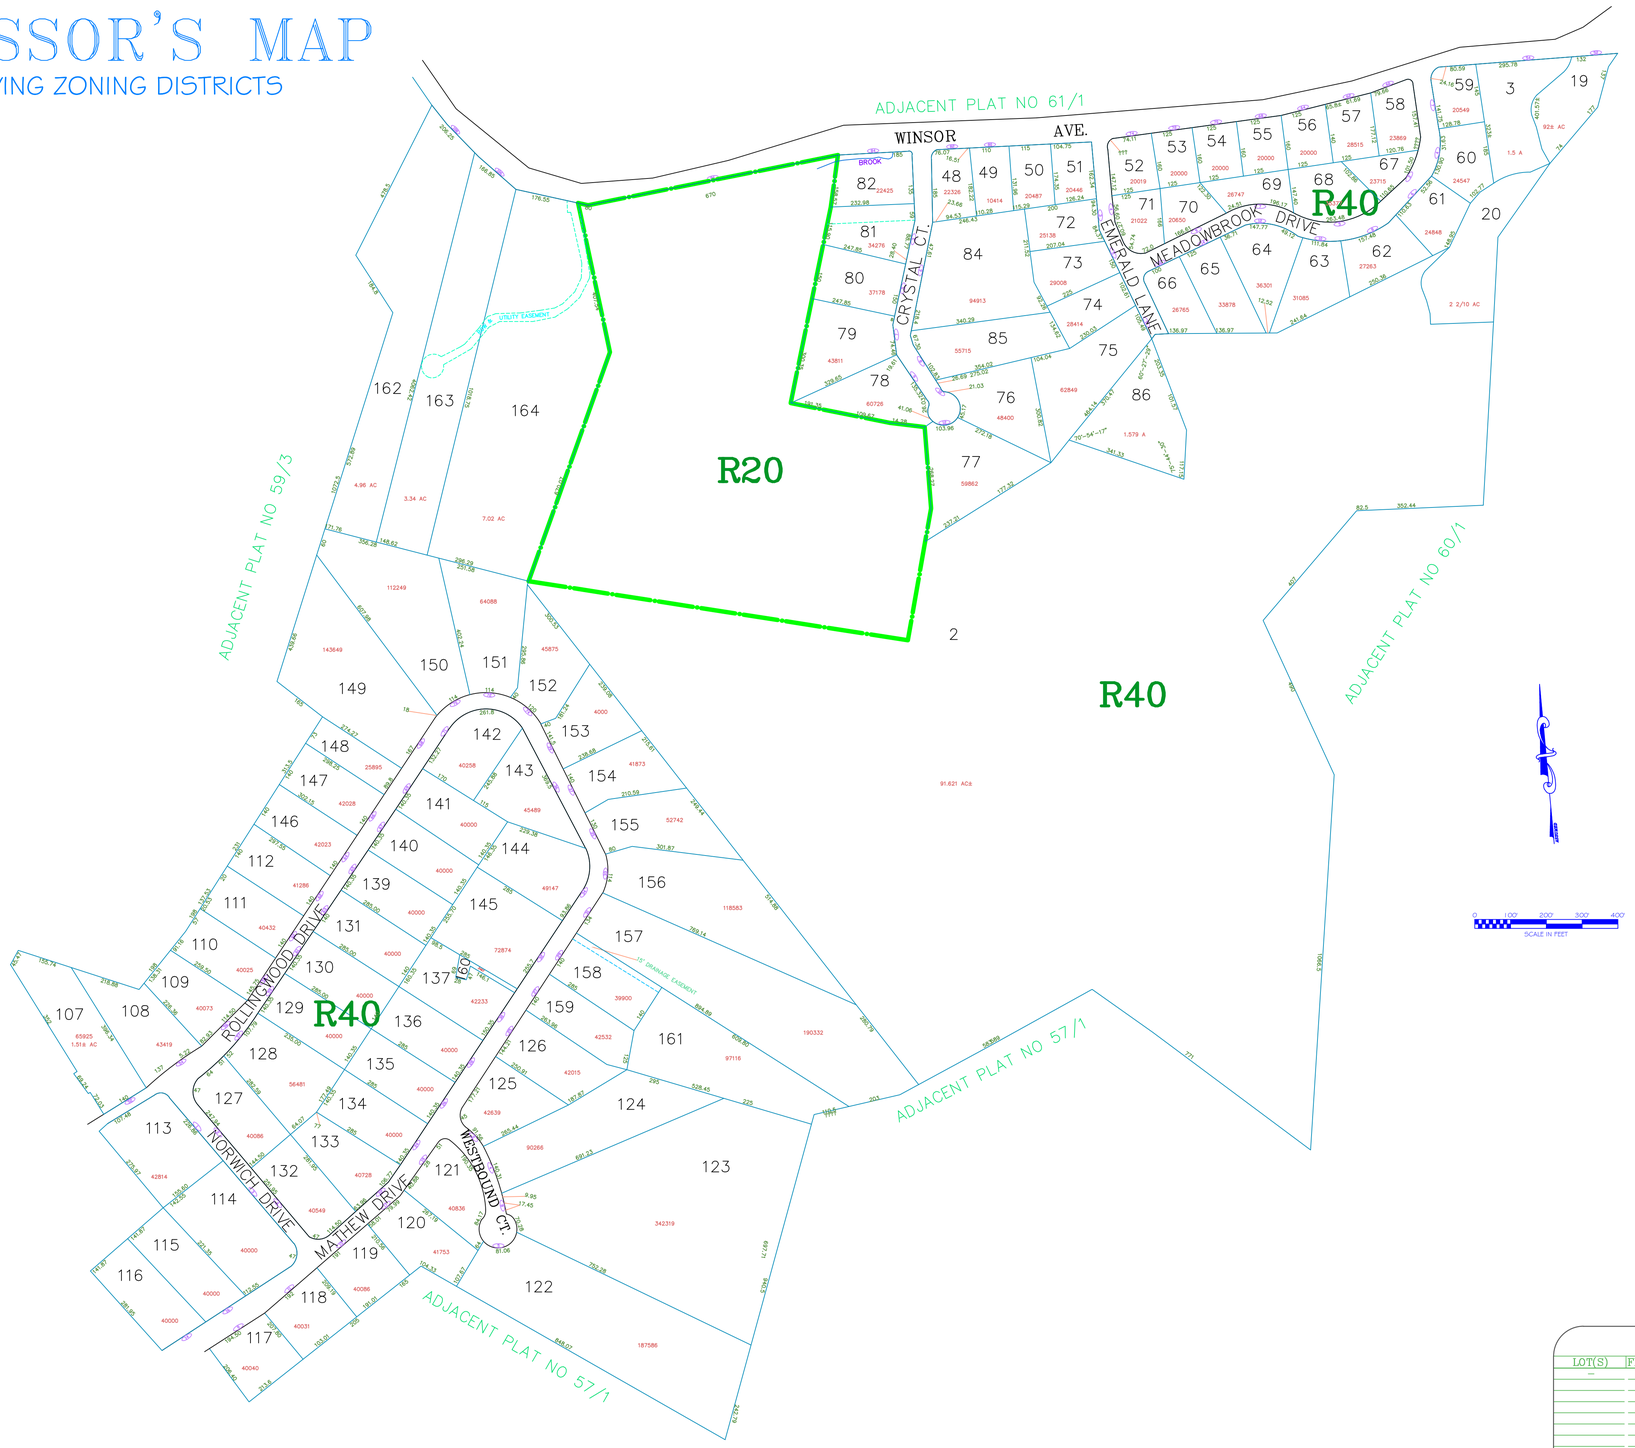

AMENDMENTS

LOT(S)	FROM	TO	ORDIN. #	DATE	NOTE
—	—	—	—	—	—

Assessor's Plat Number

60/2

STATE OF RHODE ISLAND

TOWN OF JOHNSTON

PROVIDENCE COUNTY
INCORPORATED 1759

ASSESSOR'S OFFICE
1385 HARTFORD AVENUE
JOHNSTON, RHODE ISLAND
02919

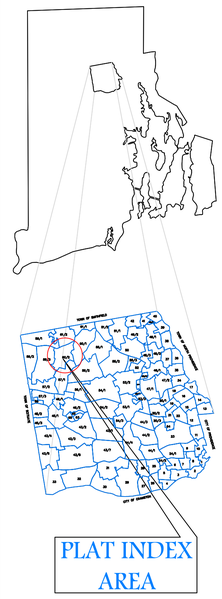

PLAT INDEX AREA

Scale: 1:200

Revised By: Benjamin Ng

Last updated: January 05, 2015

Date printed: January 04, 2016

For copies of plat maps, please go to the DPW at 100 Irons Avenue Johnston Rhode Island, Thank you.

NOTE: This map was prepared for the use of the Town of Johnston for assessment and illustrative purposes only. It does not represent a survey of the premises. No liability is assumed as to the sufficiency or accuracy of the data delineated hereon.