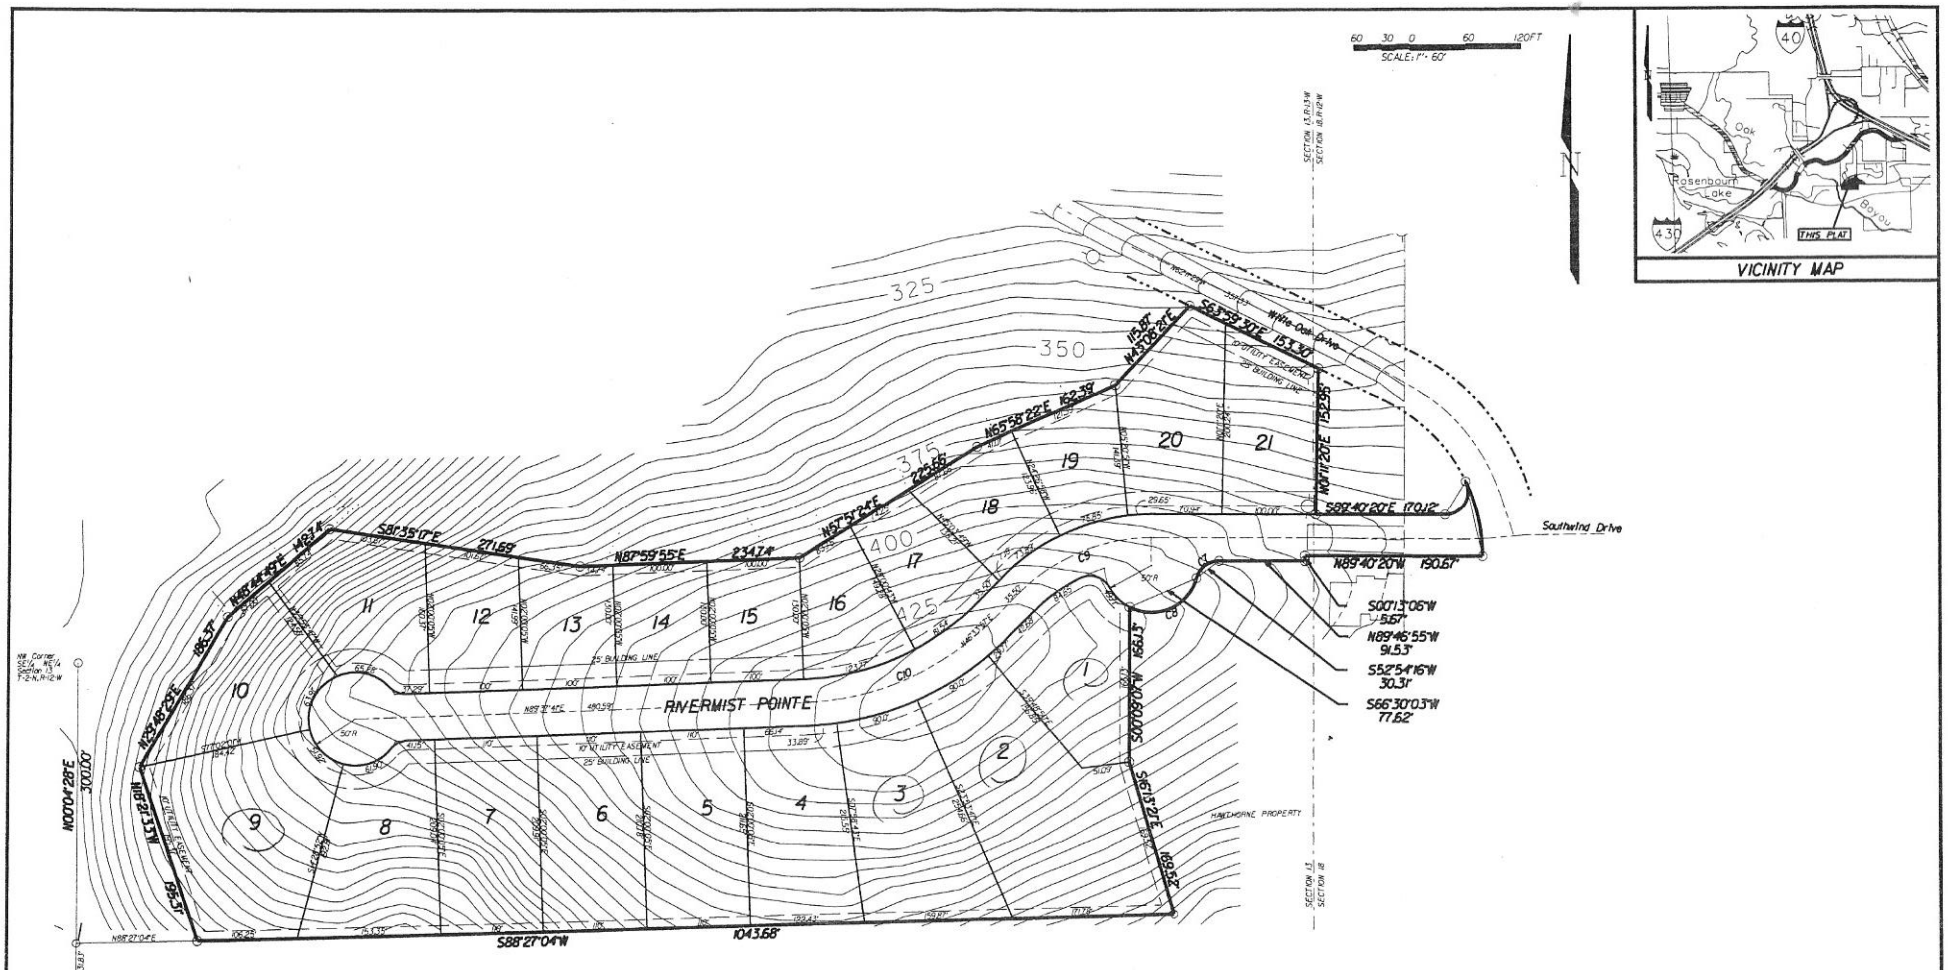

VICINITY MAP

FINAL PLAT OF:

RIVERMIST POINTE ADDITION

NORTH LITTLE ROCK, PULASKI COUNTY, ARKANSAS

LEGEND:

IRON PIN	○
CONCRETE MONUMENT	○
BUILDING LINE	25' BUILDING LINE
UTILITY EASEMENT	10' UTILITY EASEMENT
BOUNDARY LINE	
CENTER LINE	
RIGHT-OF-WAY LINE	

FLOOD PLAIN STATEMENT:
ACCORDING TO THE FIRM COMMUNITY PANEL 050179 0257 D. DATED AUG 5, 1986 THIS PROPERTY APPEARS TO EXIST IN ZONES C AND A3 IS PARTIALLY LOCATED IN THE 100 YEAR FLOOD PLAIN.

REGISTERED PROFESSIONAL LAND SURVEYOR — STATE OF ARKANSAS — REGISTERED PROFESSIONAL ENGINEER — No. 6007 — MICHAEL P. MARLAR

MARLAR ENGINEERING CO., INC.
5318 John F. Kennedy Boulevard
North Little Rock, Arkansas 72116
Phone: (501) 753-1987

REVISION	DATE	DESCRIPTION	BY

FINAL PLAT OF:
RIVERMIST POINTE ADDITION
NORTH LITTLE ROCK, PULASKI COUNTY, ARKANSAS

DRAWN BY:	DATE	JOB NUMBER:
LDJ	01-26-04	
APPROVED BY:	SCALE	SHEET NUMBER
MPM	1" = 60'	1 OF 1