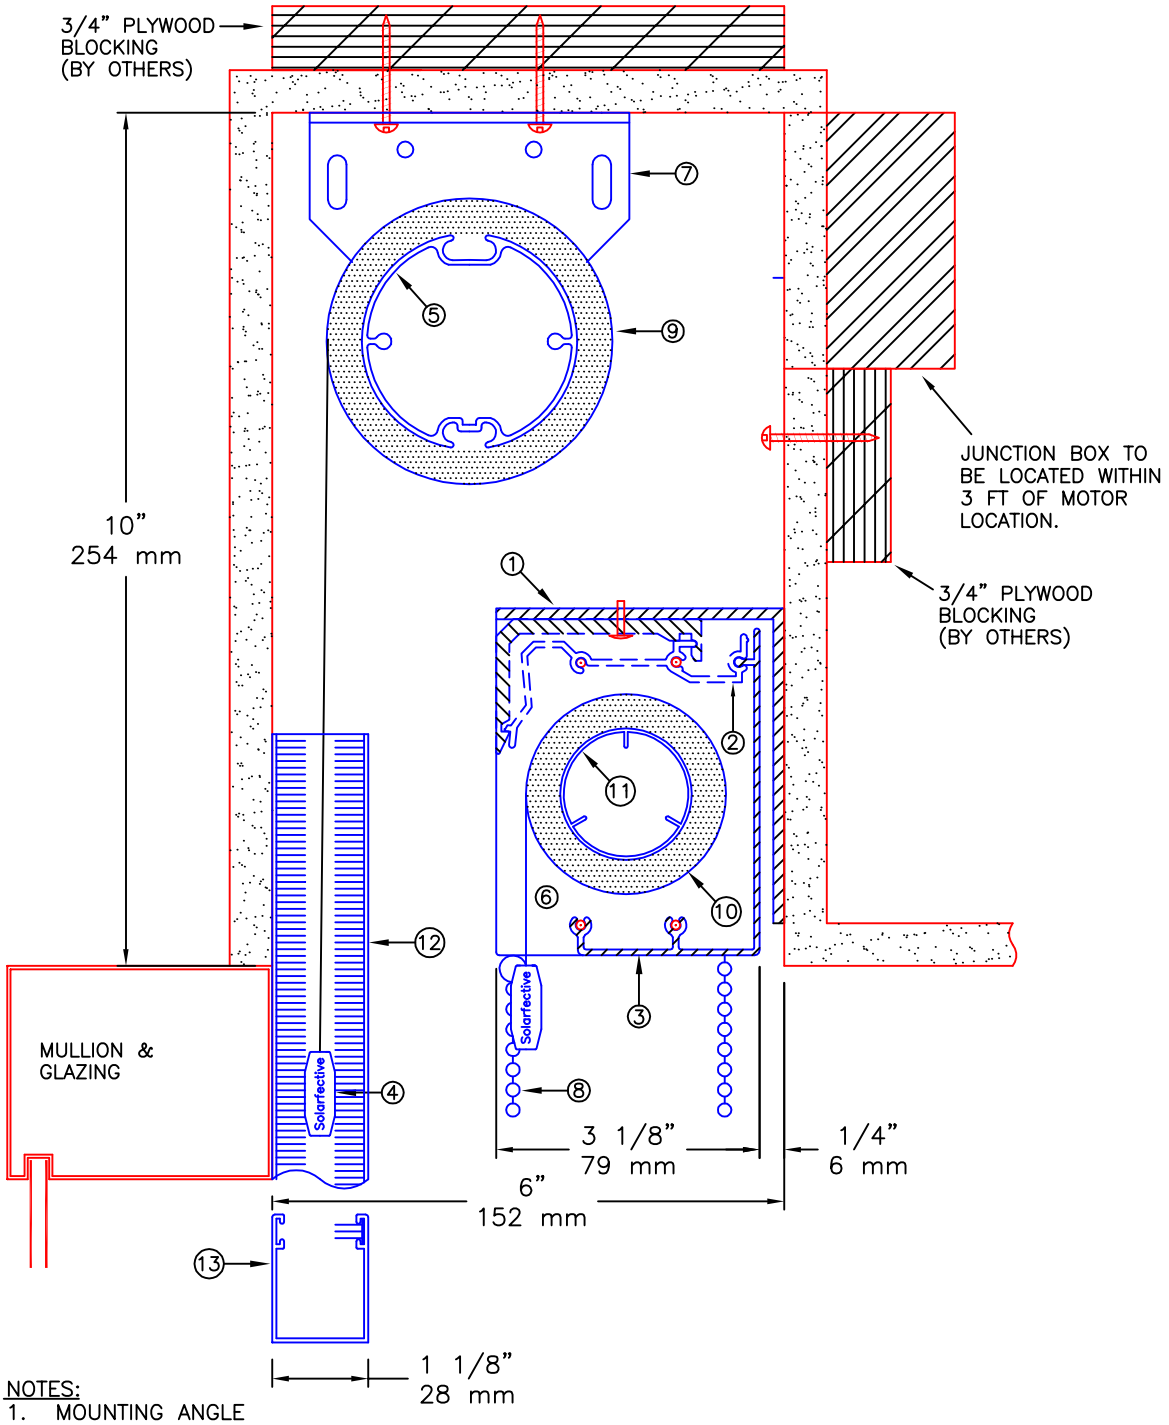

NOTES:

1. MOUNTING ANGLE
2. SPRING CLIP
3. EXTRUDED ALUMINUM FASCIA
4. EXTRUDED ALUMINUM EXTERIOR HEMBAR
5. 2 1/2" ø EXTRUDED ALUMINUM TUBE
6. ABS END BRACKET
7. END BRACKETS
8. STAINLESS STEEL BALL CHAIN
9. FABRIC: 1%, 3%, 5%, 10% OPENNESS OR BLACKOUT
10. FABRIC: 1%, 3%, 5%, 10% OPENNESS OR BLACKOUT
11. 1 1/2" ø EXTRUDED ALUMINUM TUBE
12. MANUAL BLACKOUT SIDE CHANNELS
13. MANUAL BLACKOUT BOTTOM CHANNELS

** NOTE **
JUNCTION BOX TO BE LOCATED WITHIN 3 FT OF MOTOR LOCATION. MOTOR LOCATION TO BE DETERMINED WITH SOLARFECTIVE REPRESENTATIVE.

Solarfective
55 Hymus Road, Scarborough
Ontario, Canada. M1L 2C6
Tel. (416) 421-3800
Fax. (416) 421-8424
Web Site: www.solarfective.com
Email: shades@solarfective.com

MOTORIZED BLACKOUT WITH MANUAL SUN CONTROL IN POCKET CEILING MOUNT

PROJECT: –

DATE:	SCALE:	FILE No.	DRAWN:	DWG. No.	REV
JAN. 01, 2015	N.T.S.	–	ADIE	RD-21	0