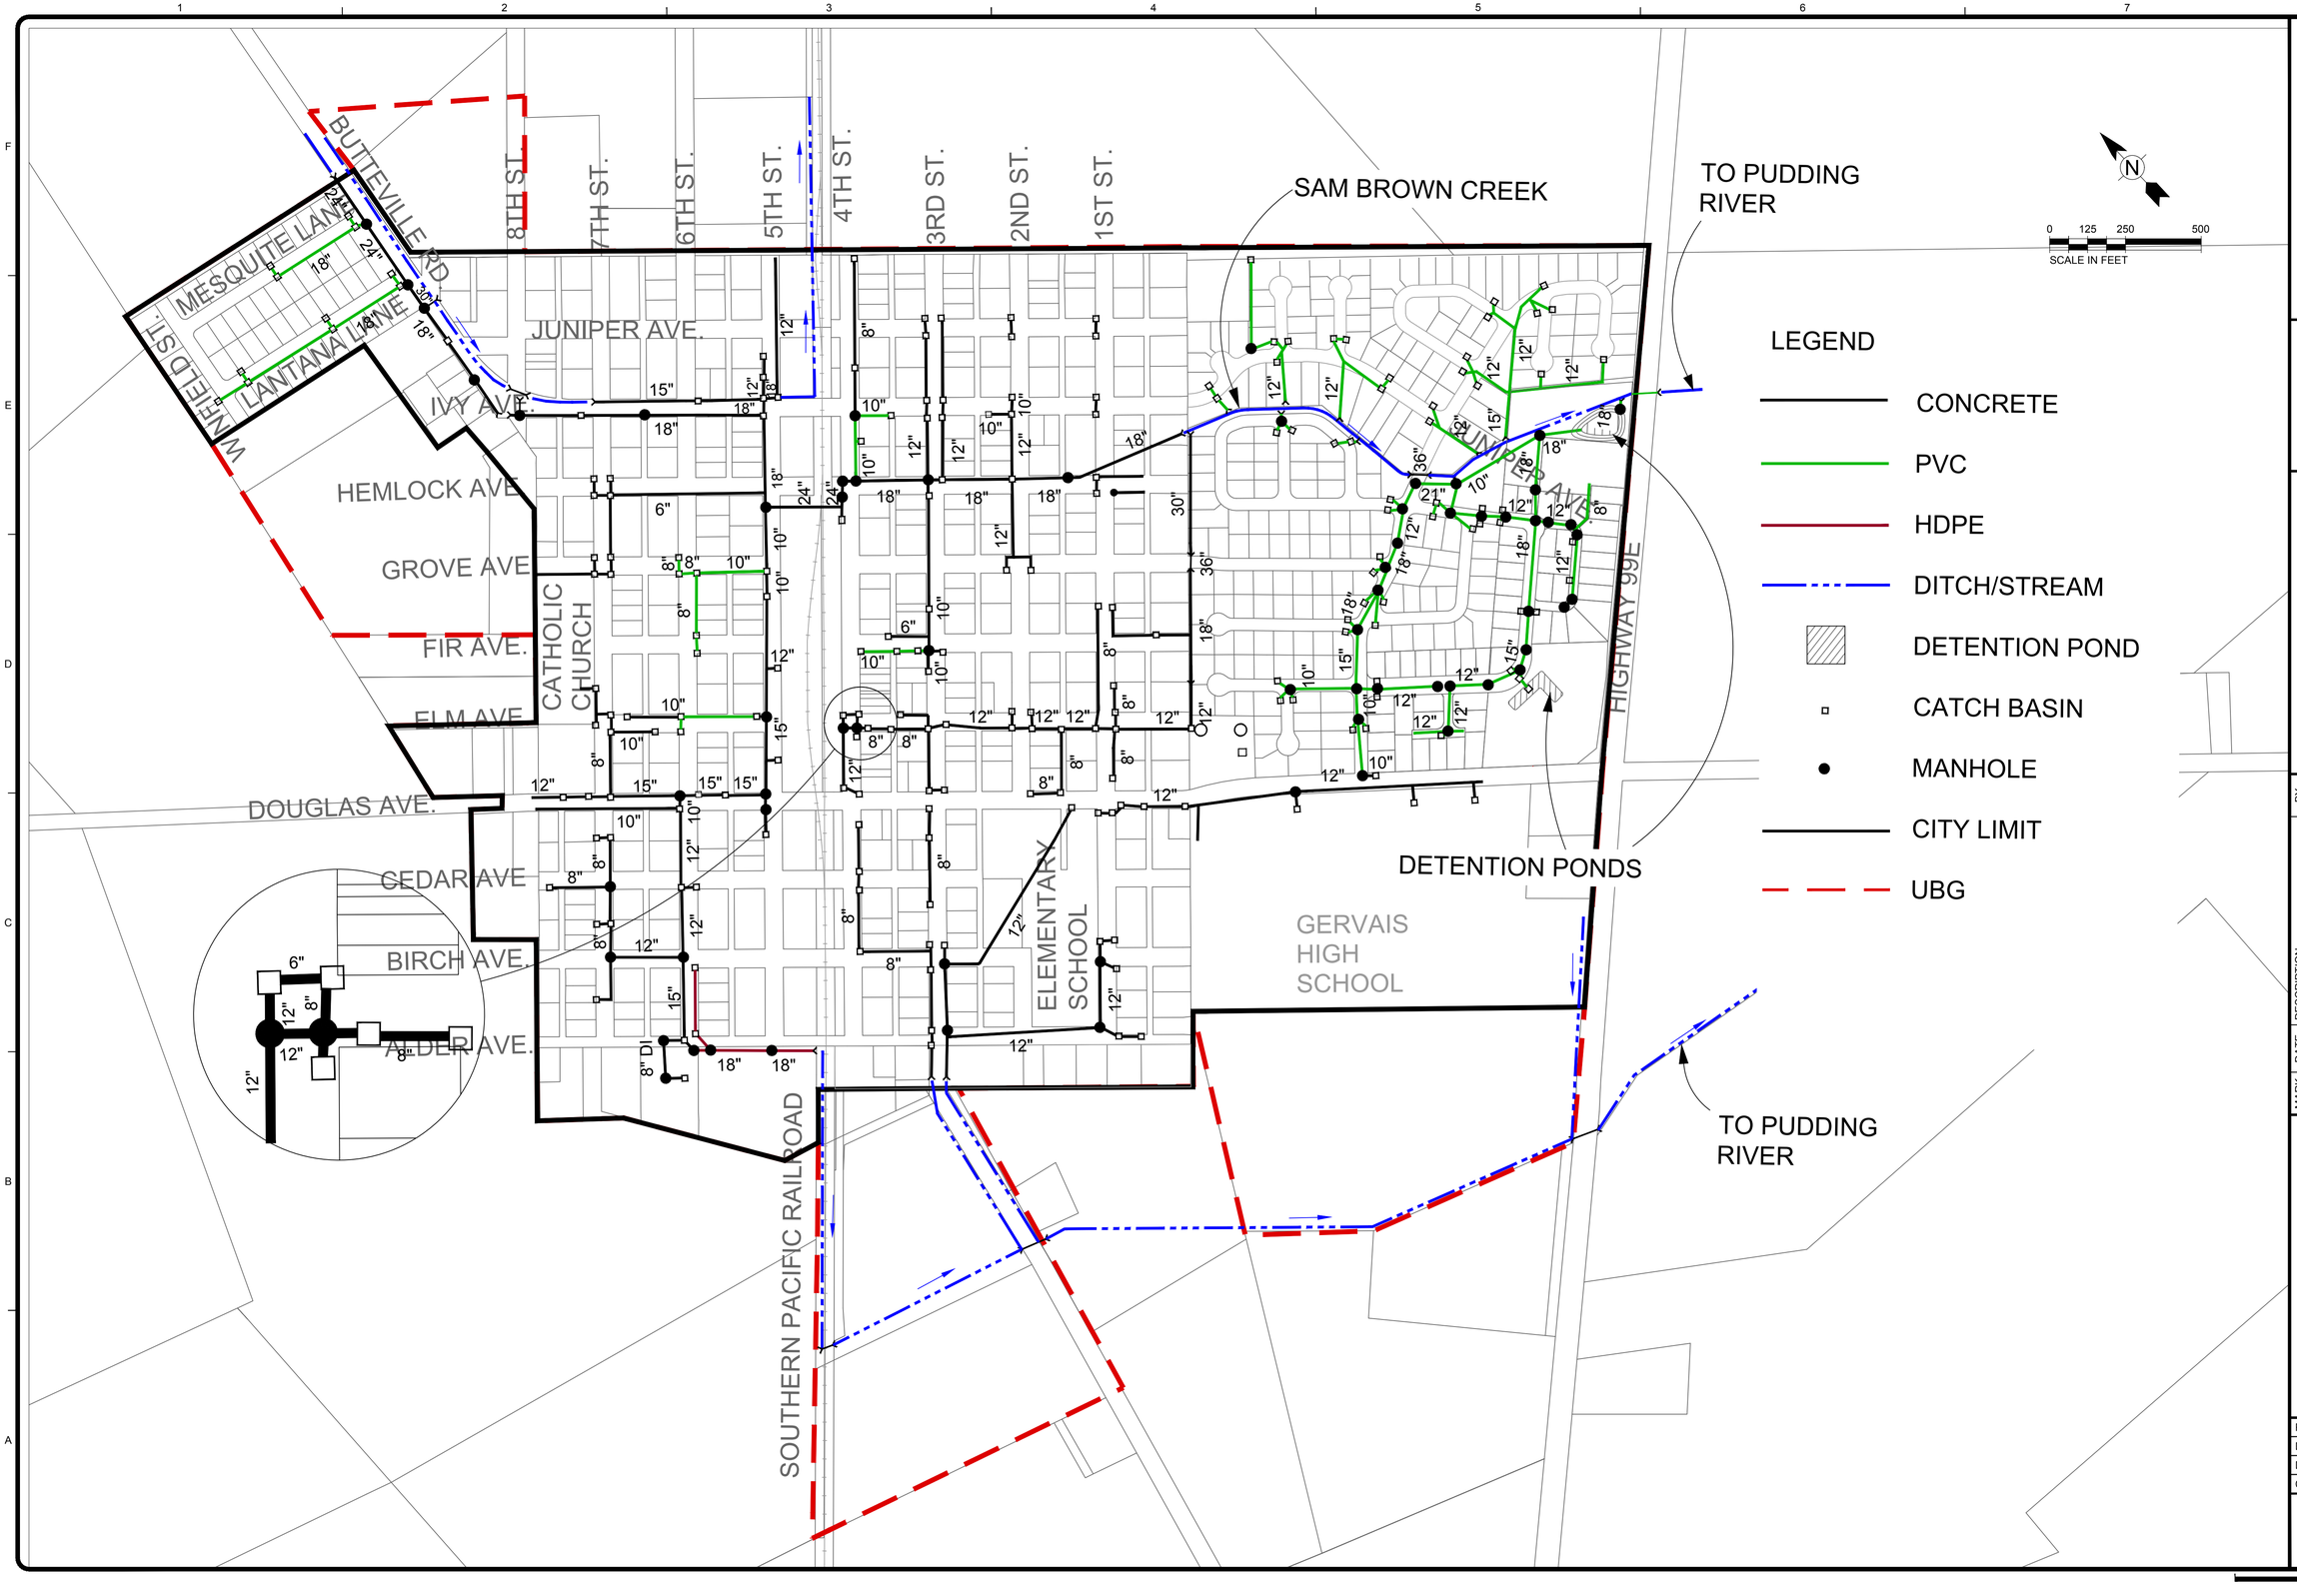

TETRA TECH
www.tetratech.com
15350 SW Sequoia Pkwy, Ste 220
Portland, OR 97224
Tel 503.684.9097

MARK	DATE	DESCRIPTION	BY

CITY OF GERVAIS, OREGON

EXISTING STORM DRAINAGE SYSTEM

Project No.:	
Designed By:	
Drawn By:	KRT
Checked By:	SLK

SD

Copyright Tetra Tech

Bar Measures 1 inch

2/25/2019 1:28:53 PM - P:\12578\200-12578-18001\CAD\SHEETFILES\MASTER UTILITY MAP.DWG - TRAN, KEVIN