CITY OF DENHAM SPRINGS
OFFICE OF PLANNING & DEVELOPMENT
941 GOVERNMENT DR
DENHAM SPRINGS, LA 70726
(225) 667-8326
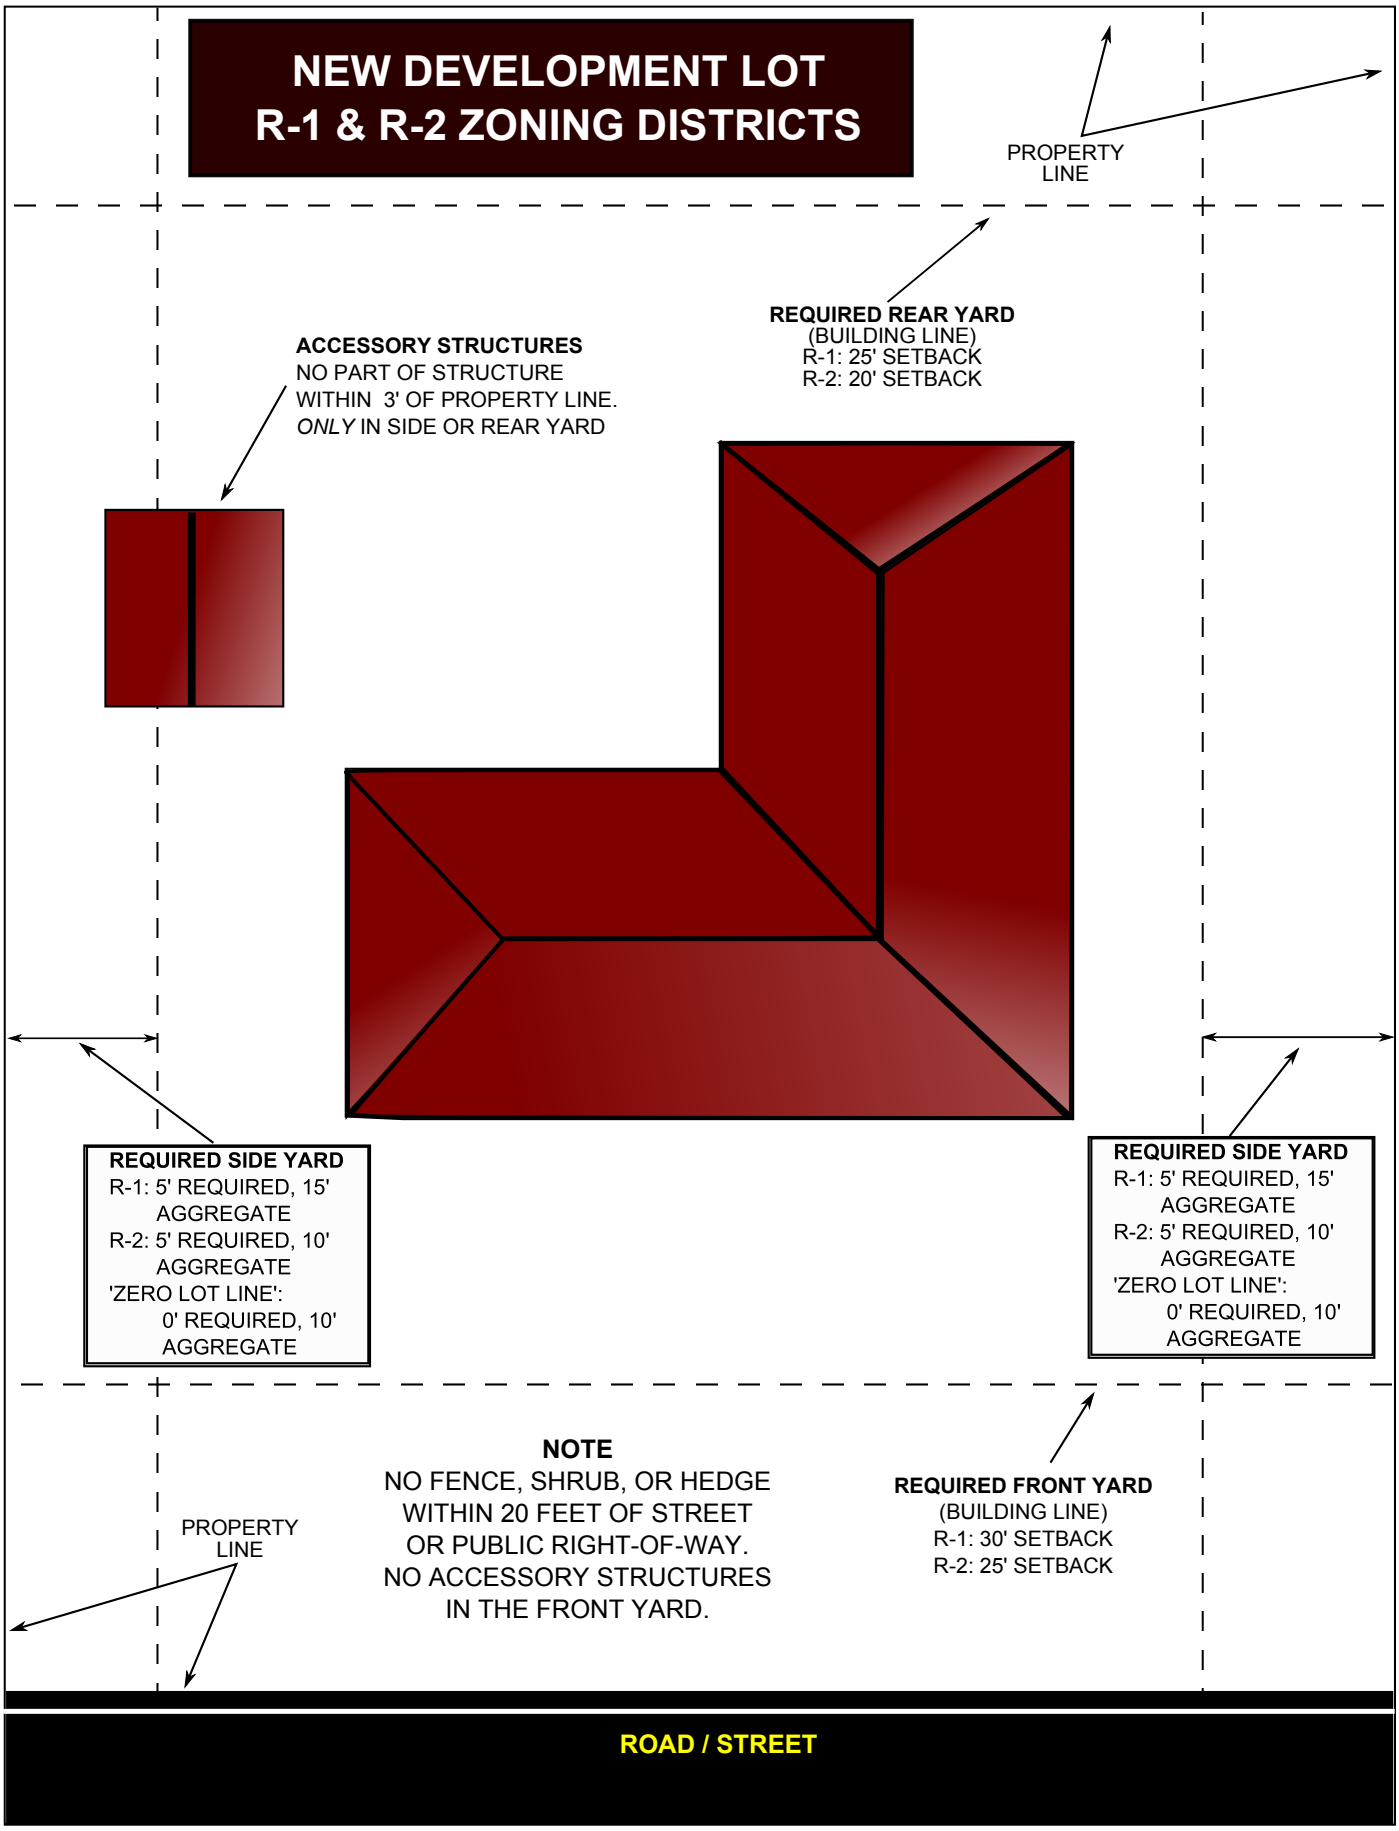
NEW DEVELOPMENT LOT
R-1 & R-2 ZONING DISTRICTS